EARTHWORK FOR PCCP ALTERNATE

EARTHWORK FOR HMA ALTERNATE

EARTHWORK FOR BENCHING

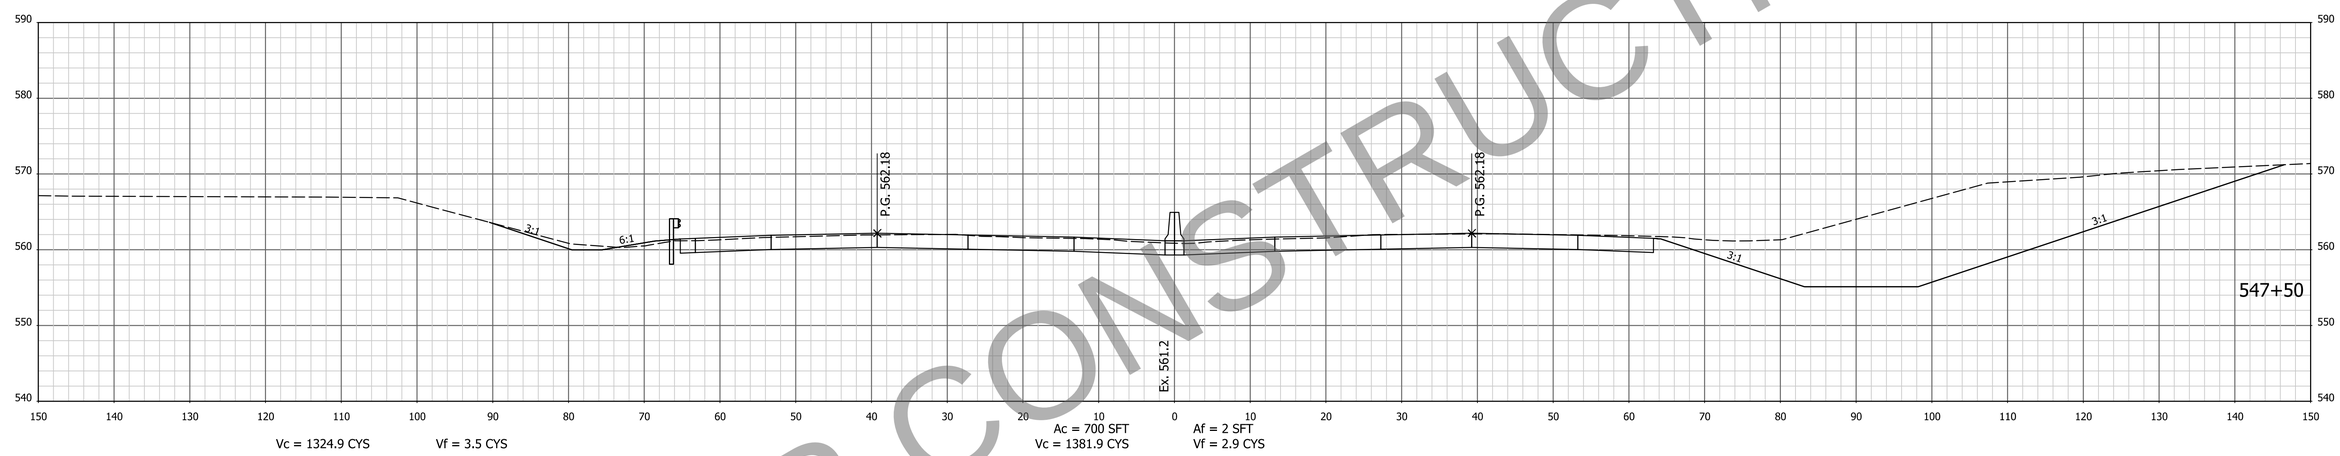

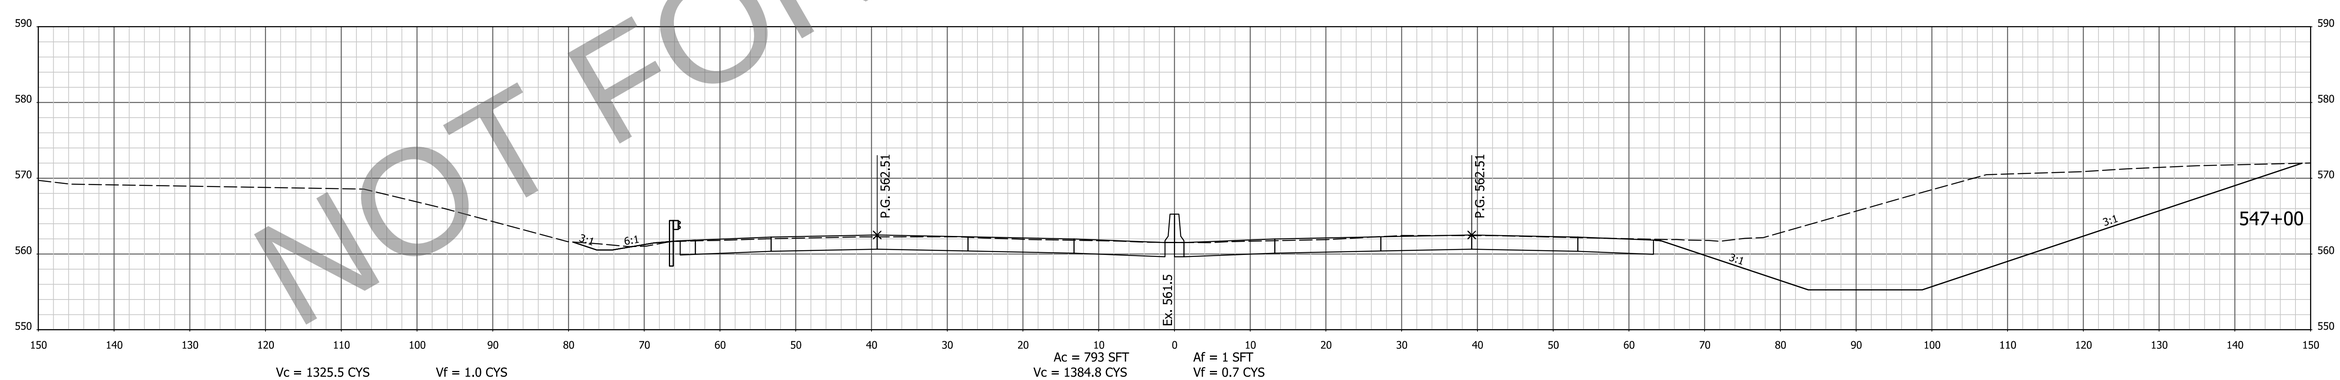

NOT FOR CONSTRUCTION

NOTE: CROSS SECTIONS DISPLAY THE HMA PAVEMENT ALTERNATIVE

FOR INFORMATION ONLY
Project scope, including project limits and identified work within, will change based on what the Design-Build Contractor can provide for the fixed-price identified in the RFP documents.

DESIGNED: AMD | DRAWN: JJP
CHECKED: DJG | CHECKED: DJG

INDIANA
DEPARTMENT OF TRANSPORTATION

CROSS SECTIONS
STA. 547+00 TO STA. 547+50 "PR-Q"

HORIZONTAL SCALE	BRIDGE FILE
1" = 10'	N/A
VERTICAL SCALE	DESIGNATION
1" = 10'	1700135
SURVEY BOOK	SHEETS
Electronic	125 of 247
CONTRACT	PROJECT
R-41529	1700135

i 5/10/2023 3:28:51 PM I:\200035 - I65 ATL\09Road\04 Design files\02 DGN\Plans\200035_29_Sht_Xsec_Line PR-Q.dgn

EARTHWORK FOR PCCP ALTERNATE

EARTHWORK FOR HMA ALTERNATE

EARTHWORK FOR BENCHING

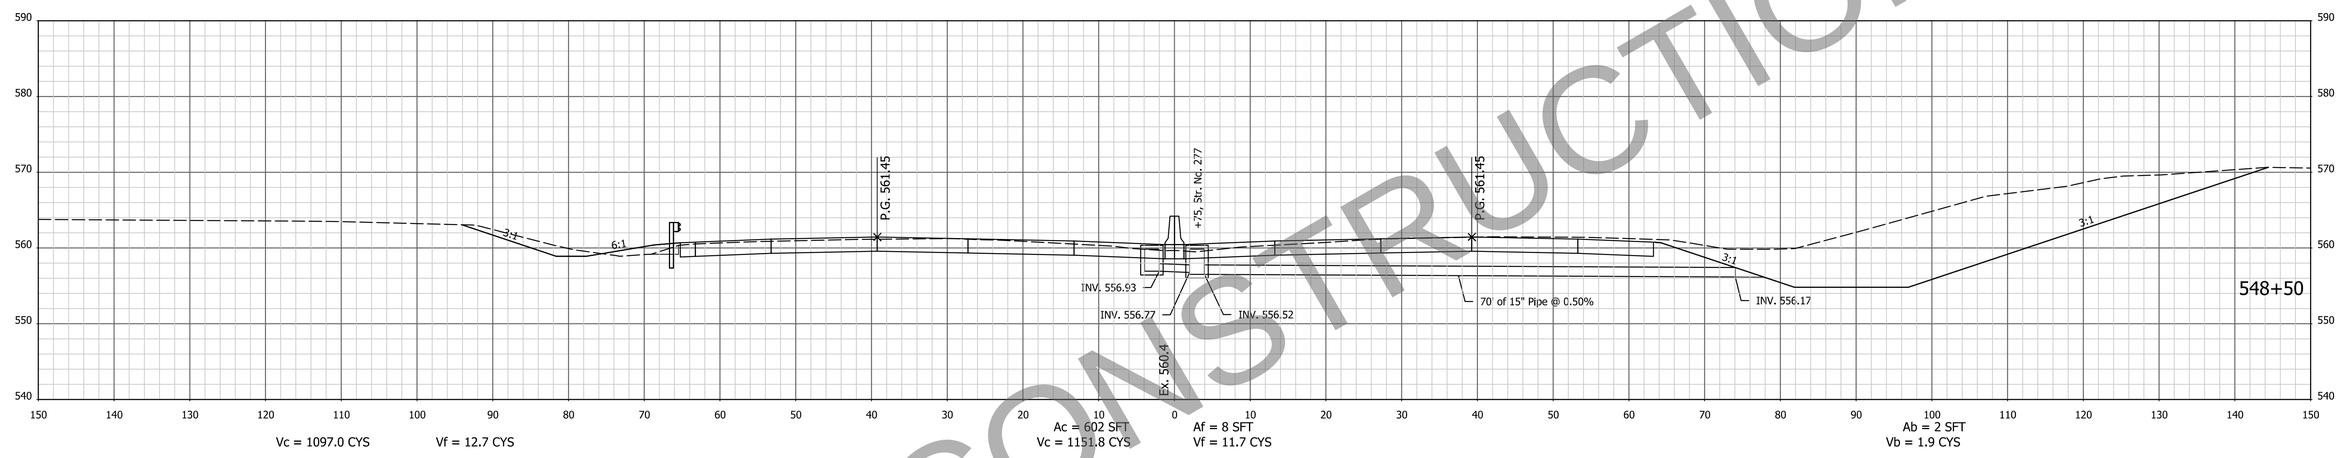

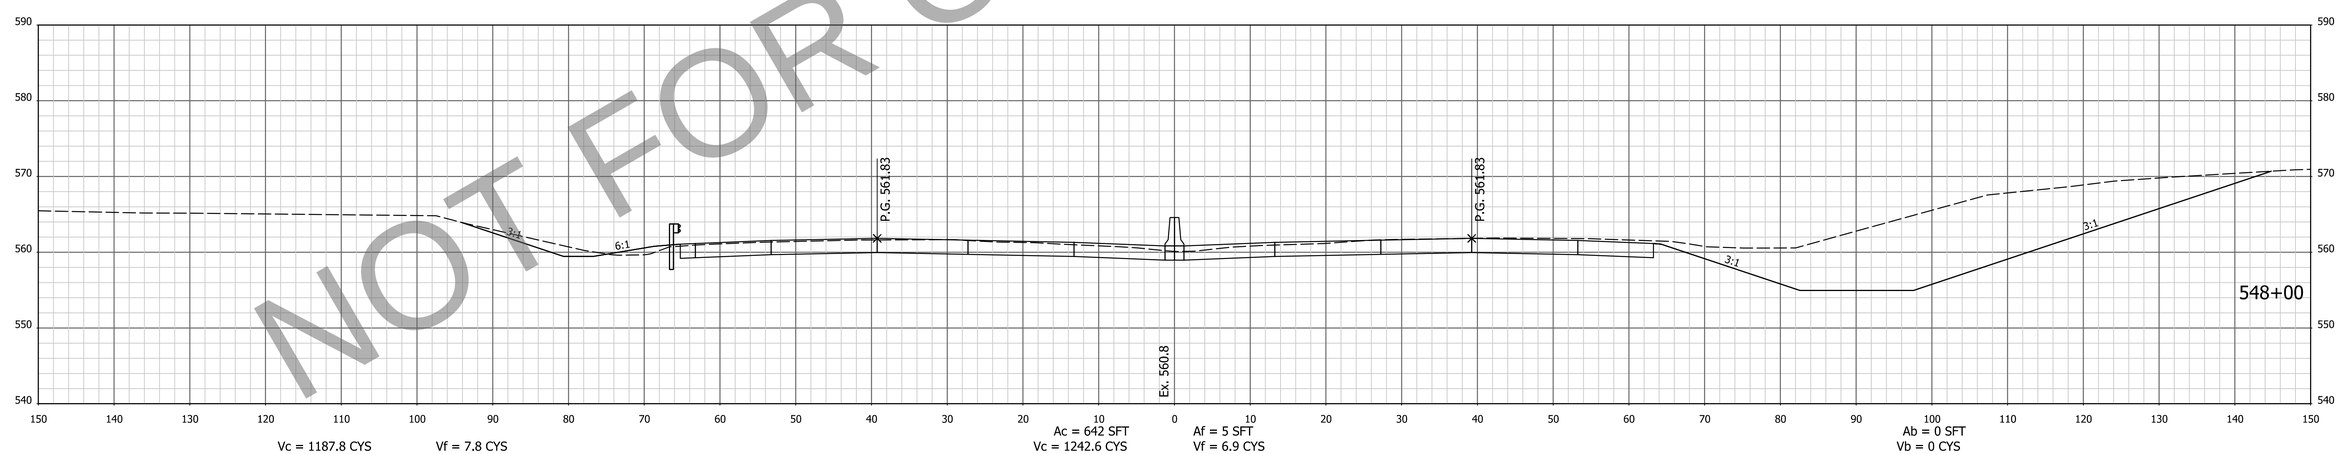

NOT FOR CONSTRUCTION

NOTE: CROSS SECTIONS DISPLAY THE HMA PAVEMENT ALTERNATIVE

FOR INFORMATION ONLY
Project scope, including project limits and identified work within, will change based on what the Design-Build Contractor can provide for the fixed-price identified in the RFP documents.

DESIGNED: AMD
DRAWN: JJP
CHECKED: DJG
CHECKED: DJG

INDIANA
DEPARTMENT OF TRANSPORTATION

CROSS SECTIONS
STA. 548+00 TO STA. 548+50 "PR-Q"

HORIZONTAL SCALE	BRIDGE FILE
1" = 10'	N/A
VERTICAL SCALE	DESIGNATION
1" = 10'	1700135
SURVEY BOOK	SHEETS
Electronic	126 of 247
CONTRACT	PROJECT
R-41529	1700135

4/29/2023 7:05:33 AM P:\200035 - I65 ATL\09Road\04 Design files\02 DGN\Plans\200035_29_Sht_Xsec_Line PR-Q.dgn

EARTHWORK FOR PCCP ALTERNATE

EARTHWORK FOR HMA ALTERNATE

EARTHWORK FOR BENCHING

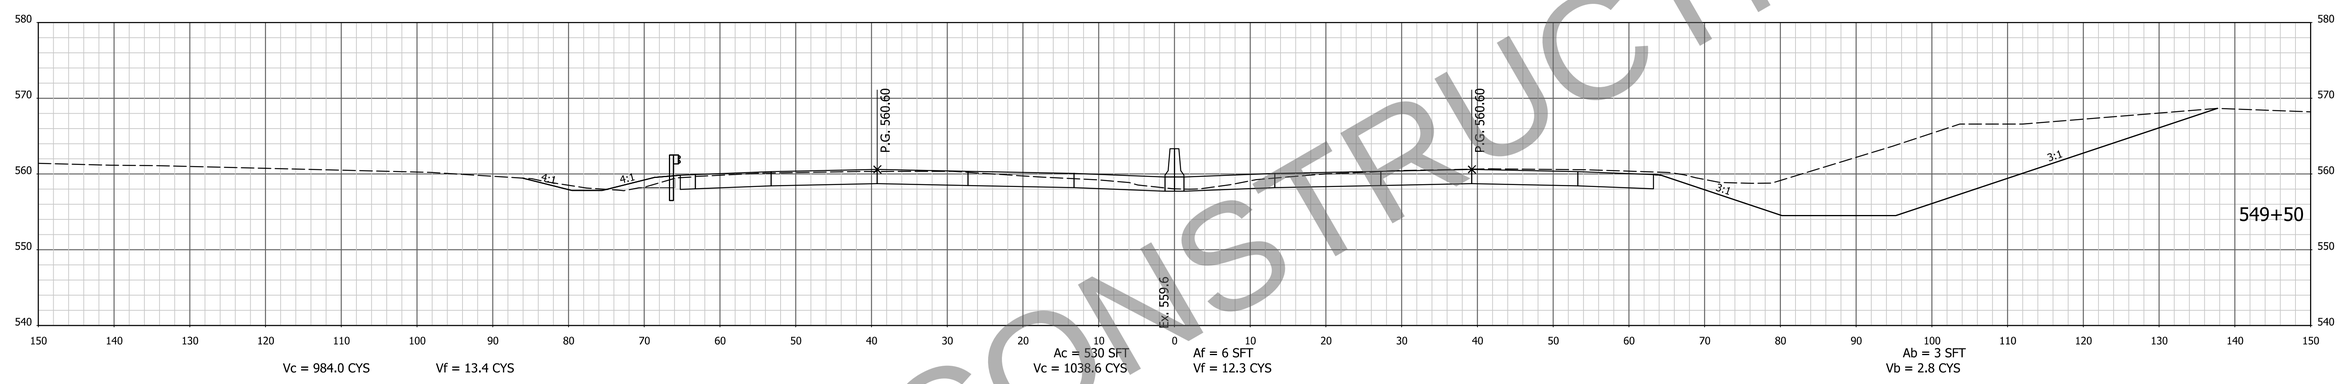

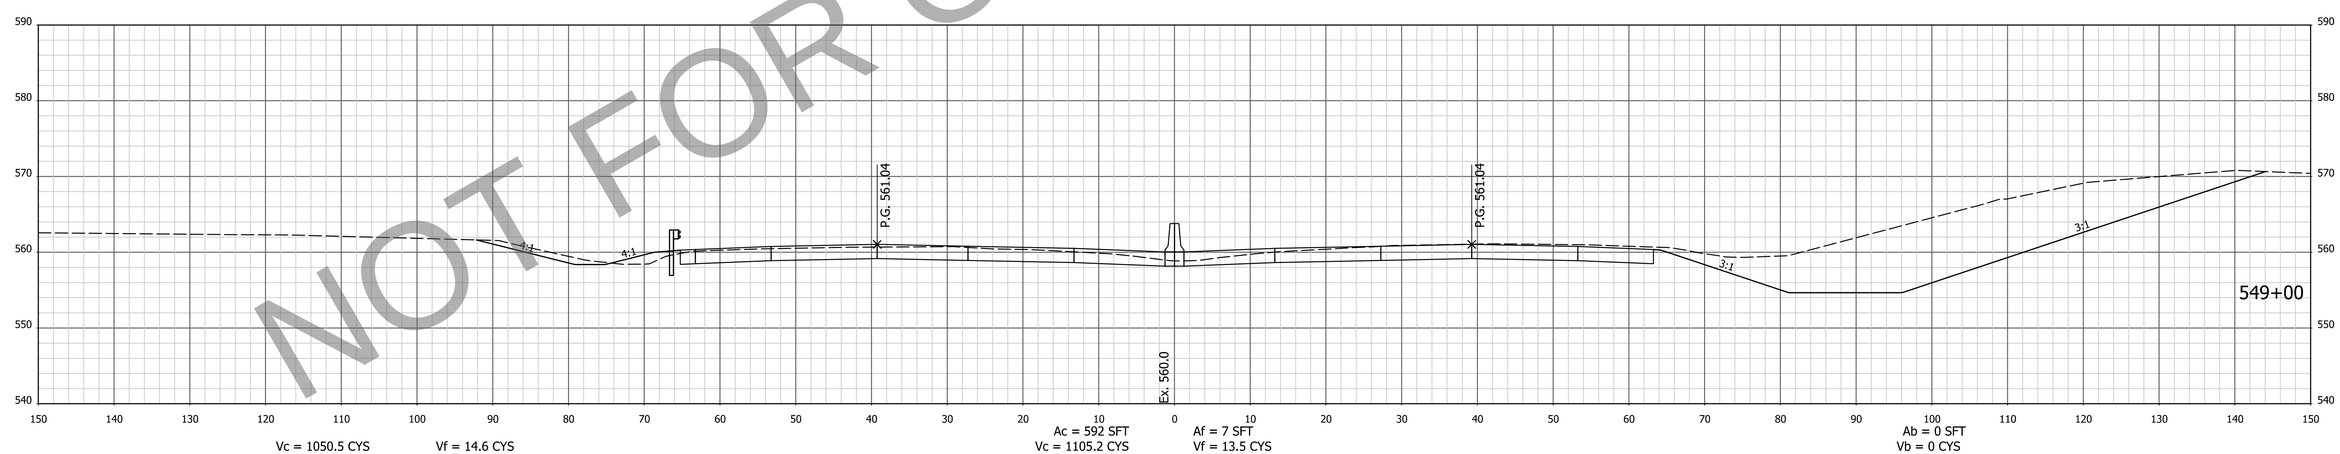

NOT FOR CONSTRUCTION

NOTE: CROSS SECTIONS DISPLAY THE HMA PAVEMENT ALTERNATIVE

FOR INFORMATION ONLY
Project scope, including project limits and identified work within, will change based on what the Design-Build Contractor can provide for the fixed-price identified in the RFP documents.

DESIGNED: AMD
DRAWN: JJP
CHECKED: DJG
CHECKED: DJG

INDIANA
DEPARTMENT OF TRANSPORTATION

CROSS SECTIONS
STA. 549+00 TO STA. 549+50 "PR-Q"

HORIZONTAL SCALE	BRIDGE FILE
1" = 10'	N/A
VERTICAL SCALE	DESIGNATION
1" = 10'	1700135
SURVEY BOOK	SHEETS
Electronic	127 of 247
CONTRACT	PROJECT
R-41529	1700135

4/29/2023 7:05:35 AM I:\P\200035 - I65 ATL\09Road\04 Design files\02 DGN\Plans\200035_29_Sht_Xsec_Line PR-Q.dgn

EARTHWORK FOR PCCP ALTERNATE

EARTHWORK FOR HMA ALTERNATE

EARTHWORK FOR BENCHING

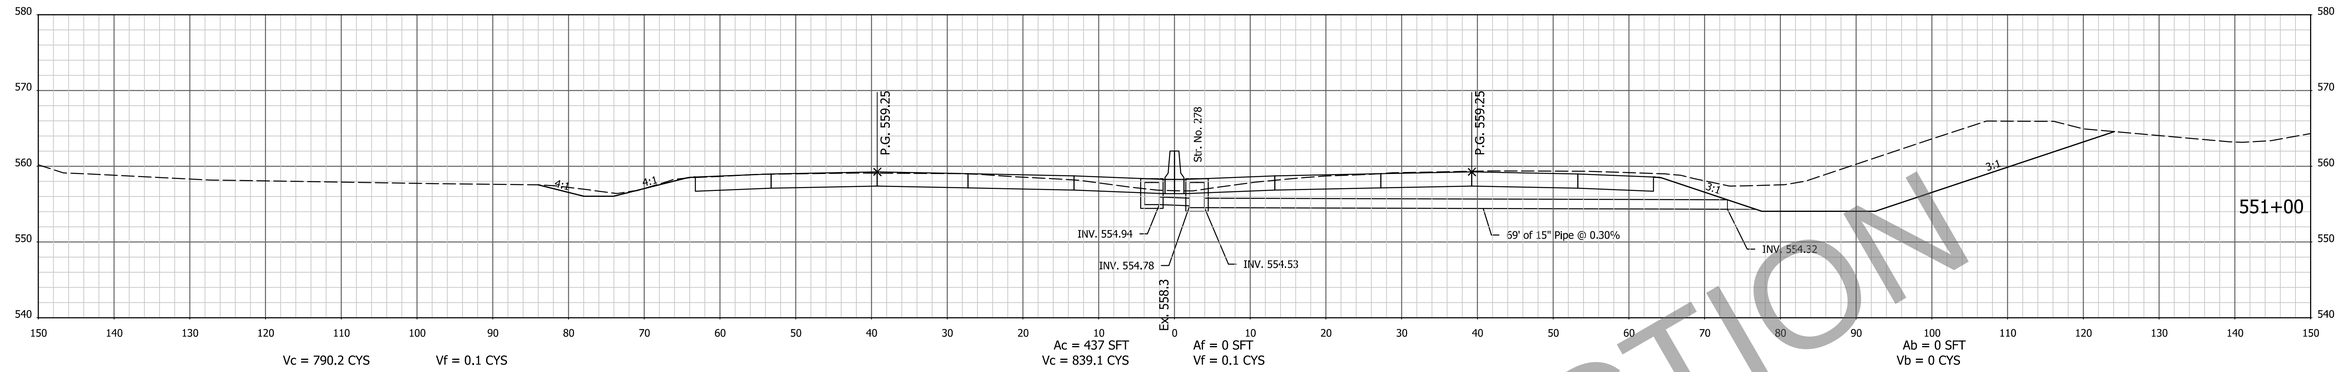

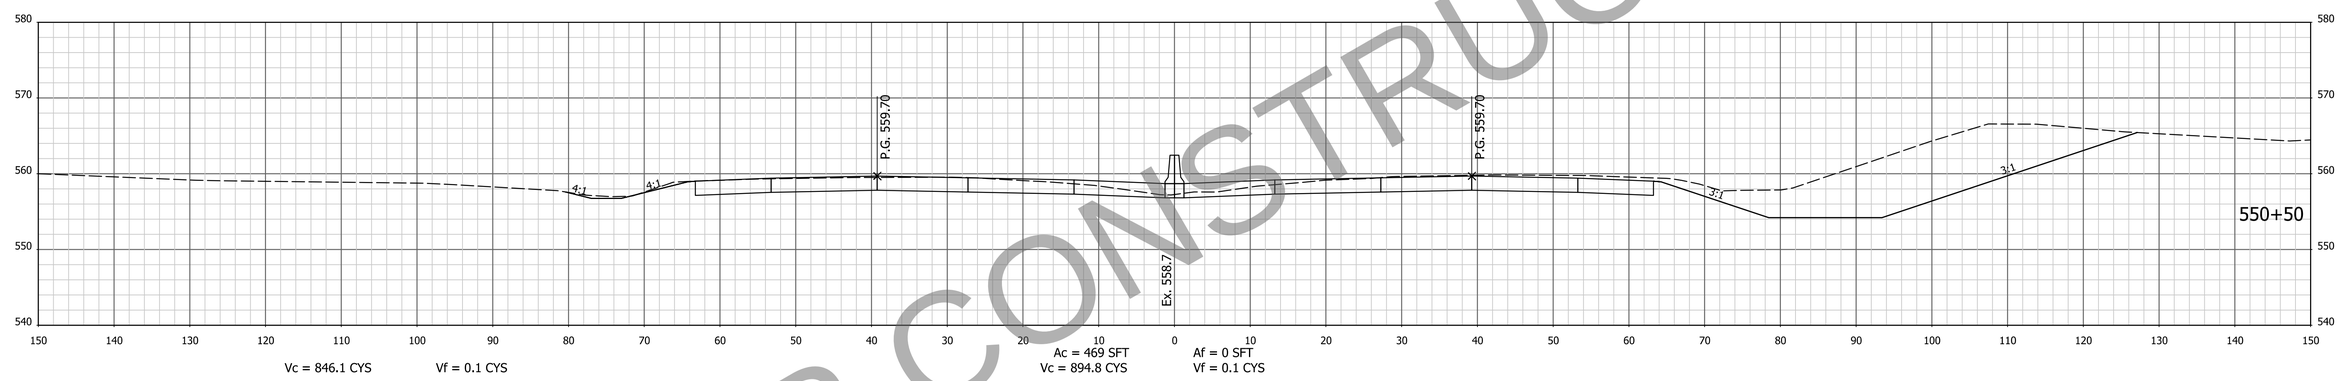

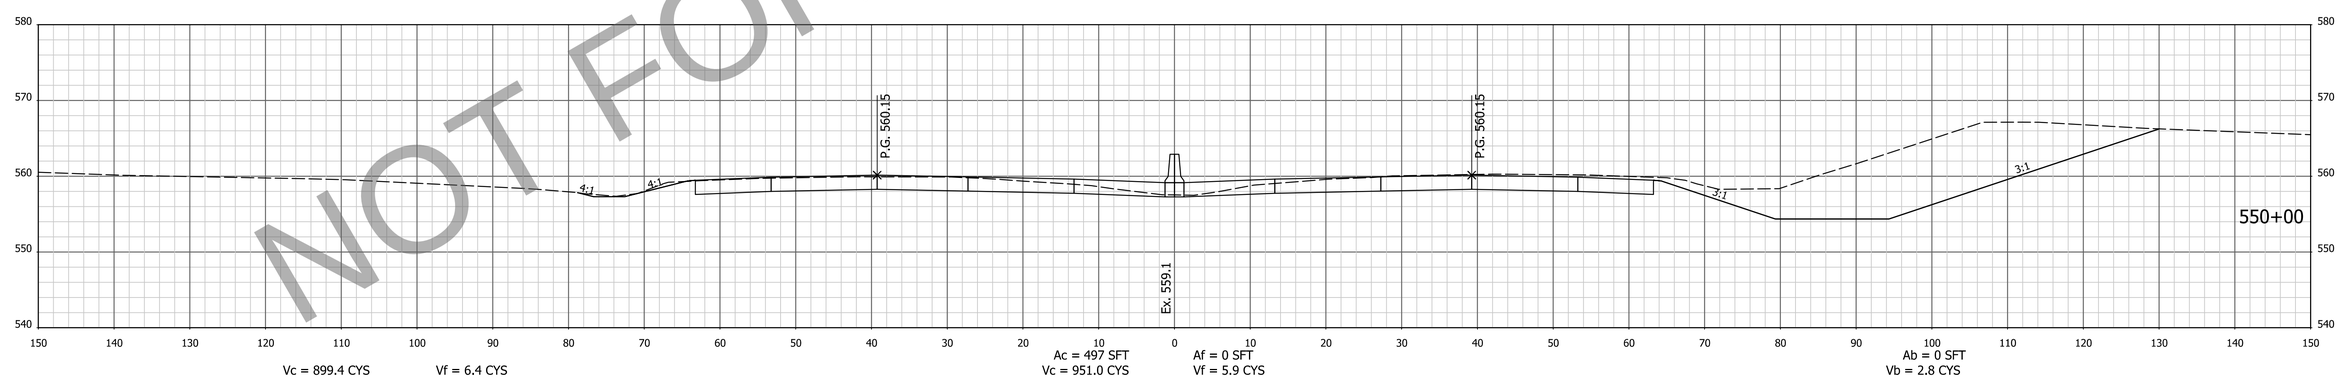

NOT FOR CONSTRUCTION

NOTE: CROSS SECTIONS DISPLAY THE HMA PAVEMENT ALTERNATIVE

FOR INFORMATION ONLY
Project scope, including project limits and identified work within, will change based on what the Design-Build Contractor can provide for the fixed-price identified in the RFP documents.

DESIGNED: AMD | DRAWN: JJP
CHECKED: DJG | CHECKED: DJG

INDIANA
DEPARTMENT OF TRANSPORTATION

CROSS SECTIONS
STA. 550+00 TO STA. 551+00 "PR-Q"

HORIZONTAL SCALE	BRIDGE FILE
1" = 10'	N/A
VERTICAL SCALE	DESIGNATION
1" = 10'	1700135
SURVEY BOOK	SHEETS
Electronic	128 of 247
CONTRACT	PROJECT
R-41529	1700135

14/29/2023 7:05:37 AM P:\200035 - I65 ATL\09Road\04 Design files\02 DGN\Plans\200035_29_Sht_Xsec_Line PR-Q.dgn

EARTHWORK FOR PCCP ALTERNATE

EARTHWORK FOR HMA ALTERNATE

EARTHWORK FOR BENCHING

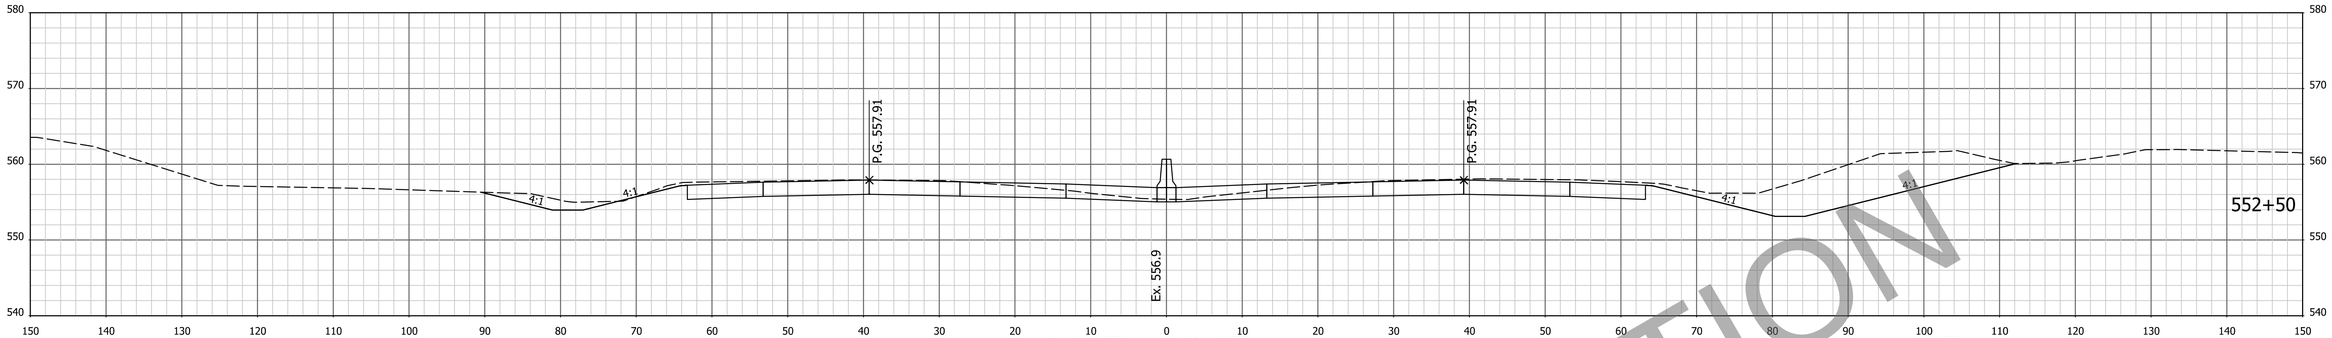

Vc = 565.0 CYS Vf = 1.7 CYS

Ac = 340 SFT Af = 0 SFT
Vc = 668.9 CYS Vf = 1.7 CYS

Ab = 0 SFT
Vb = 1.9 CYS

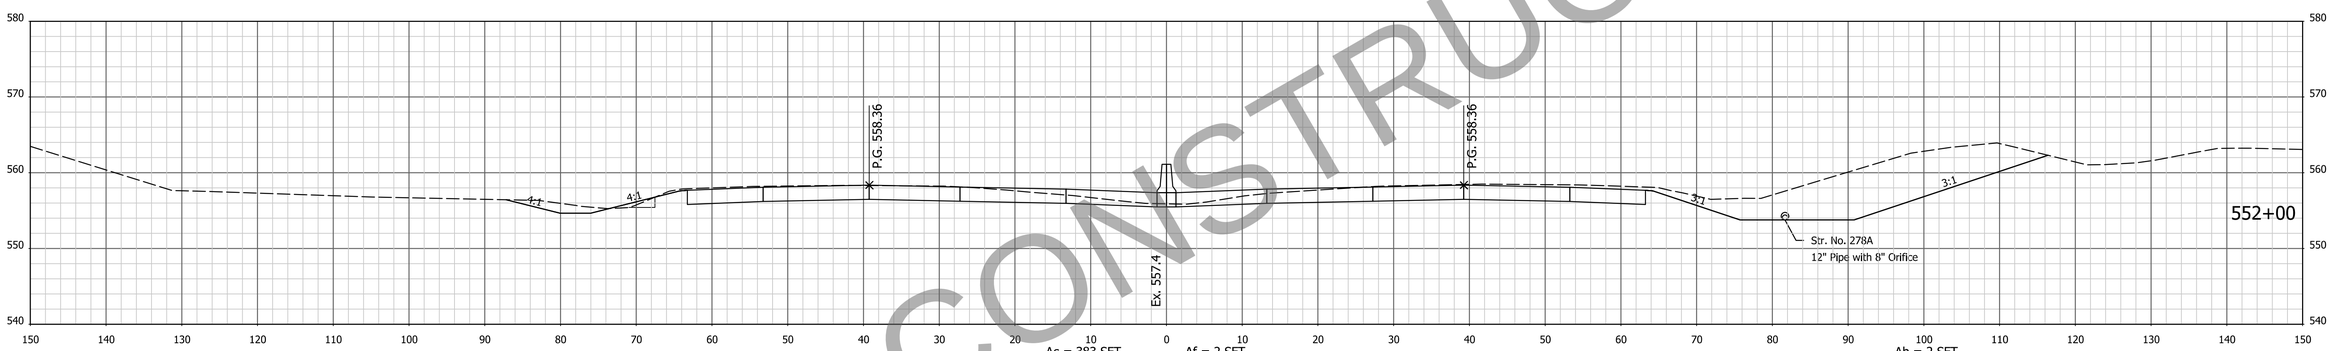

Vc = 707.7 CYS Vf = 2.1 CYS

Ac = 383 SFT Af = 2 SFT
Vc = 756.5 CYS Vf = 2.1 CYS

Ab = 2 SFT
Vb = 3.7 CYS

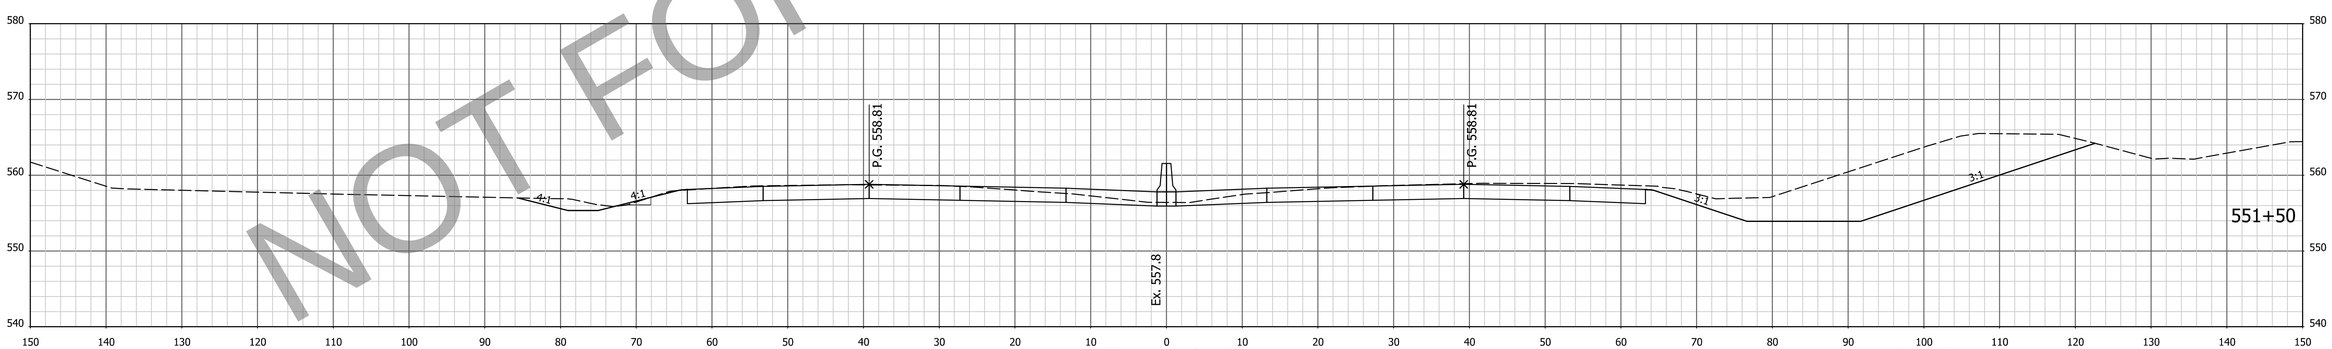

Vc = 758.1 CYS Vf = 0.6 CYS

Ac = 434 SFT Af = 1 SFT
Vc = 806.9 CYS Vf = 0.6 CYS

Ab = 2 SFT
Vb = 1.9 CYS

NOT FOR CONSTRUCTION

NOTE: CROSS SECTIONS DISPLAY THE HMA PAVEMENT ALTERNATIVE

FOR INFORMATION ONLY
Project scope, including project limits and identified work within, will change based on what the Design-Build Contractor can provide for the fixed-price identified in the RFP documents.

DESIGNED: AMD DRAWN: JJP
CHECKED: DJG CHECKED: DJG

INDIANA
DEPARTMENT OF TRANSPORTATION

CROSS SECTIONS
STA. 551+50 TO STA. 552+50 "PR-Q"

HORIZONTAL SCALE	BRIDGE FILE
1" = 10'	N/A
VERTICAL SCALE	DESIGNATION
1" = 10'	1700135
SURVEY BOOK	SHEETS
Electronic	129 of 247
CONTRACT	PROJECT
R-41529	1700135

14/29/2023 7:05:39 AM I:P:\200035 - I65 ATL\09Road\04 Design files\02 DGN\Plans\200035_29_Sht_Xsec_Line PR-Q.dgn

EARTHWORK FOR PCCP ALTERNATE

EARTHWORK FOR HMA ALTERNATE

EARTHWORK FOR BENCHING

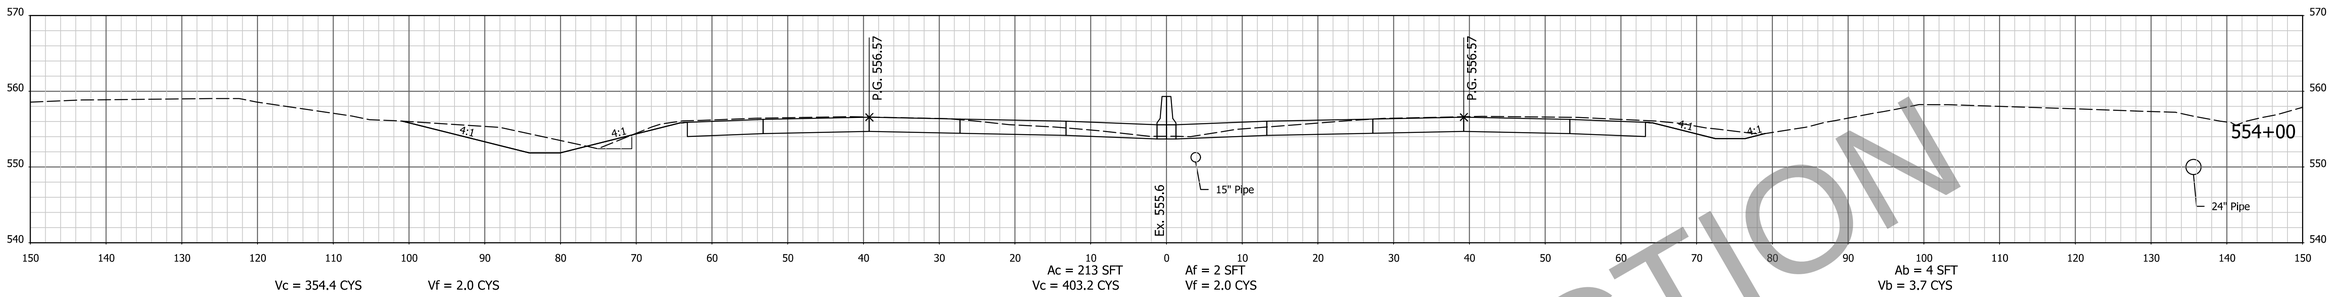

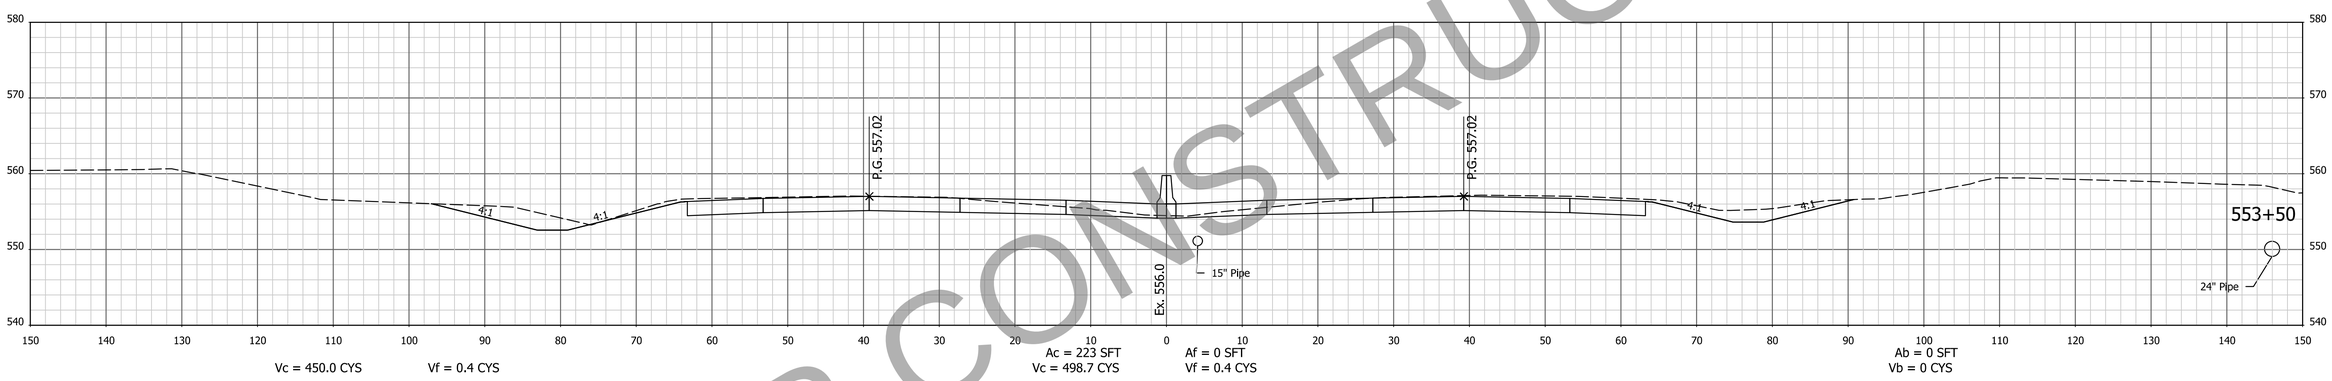

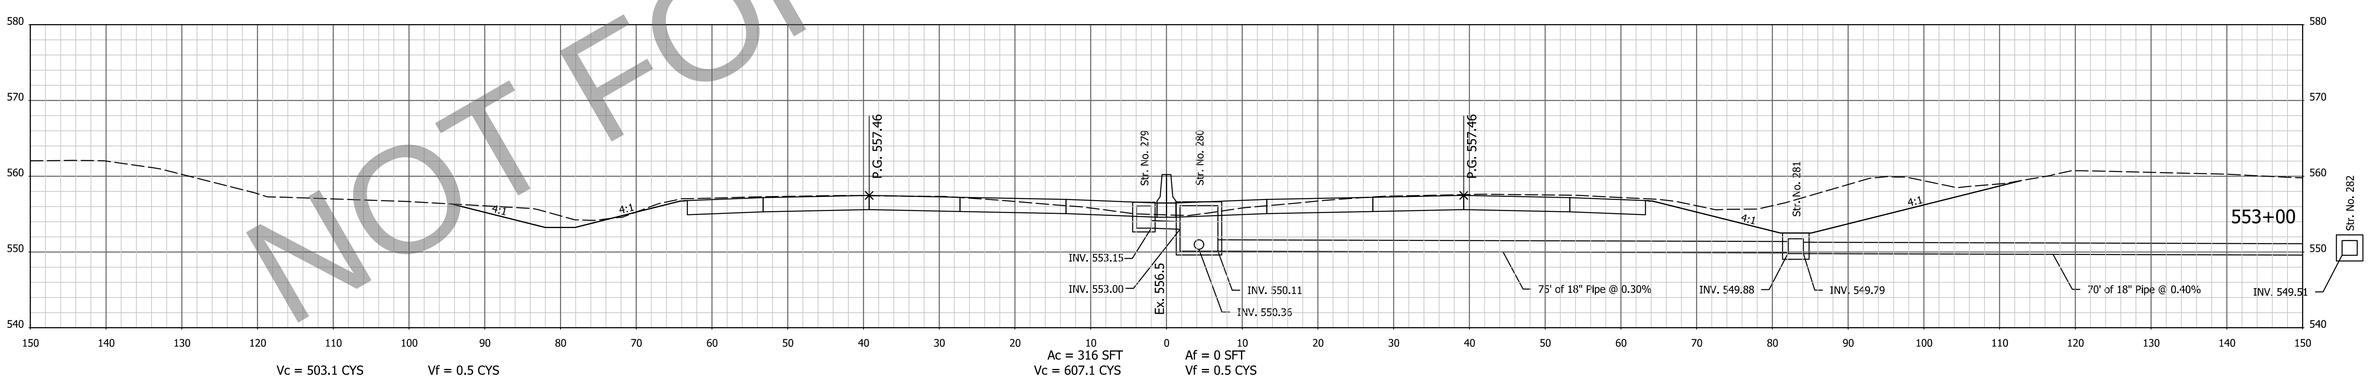

NOT FOR CONSTRUCTION

NOTE: CROSS SECTIONS DISPLAY THE HMA PAVEMENT ALTERNATIVE

FOR INFORMATION ONLY
Project scope, including project limits and identified work within, will change based on what the Design-Build Contractor can provide for the fixed-price identified in the RFP documents.

DESIGNED: AMD | DRAWN: JJP
CHECKED: DJG | CHECKED: DJG

INDIANA
DEPARTMENT OF TRANSPORTATION

CROSS SECTIONS
STA. 553+00 TO STA. 554+00 "PR-Q"

HORIZONTAL SCALE	BRIDGE FILE
1" = 10'	N/A
VERTICAL SCALE	DESIGNATION
1" = 10'	1700135
SURVEY BOOK	SHEETS
Electronic	130 of 247
CONTRACT	PROJECT
R-41529	1700135

4/29/2023 7:05:41 AM P:\200035 - I65 ATL\09Road\04 Design files\02 DGN\Plans\200035_29_Sht_Xsec_Line PR-Q.dgn

EARTHWORK FOR PCCP ALTERNATE

EARTHWORK FOR HMA ALTERNATE

EARTHWORK FOR BENCHING

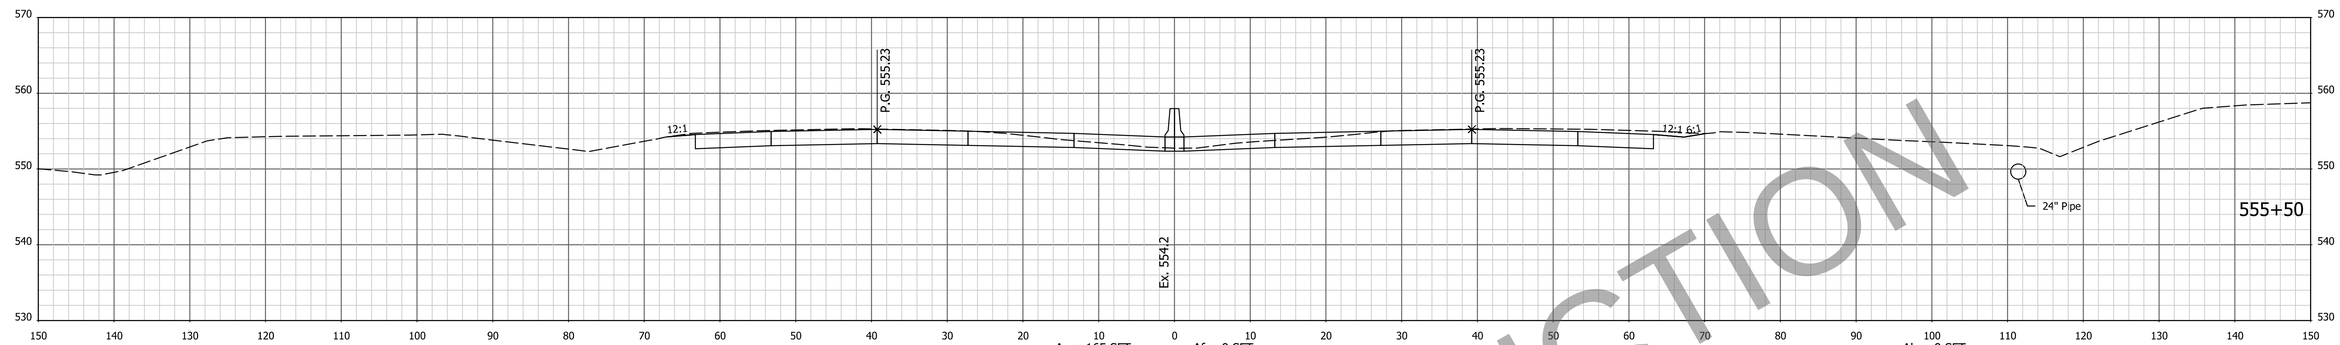

Vc = 289.6 CYS Vf = 2.0 CYS
Ac = 165 SFT Vc = 338.4 CYS
Af = 0 SFT Vf = 2.0 CYS
Ab = 0 SFT Vb = 7.4 CYS

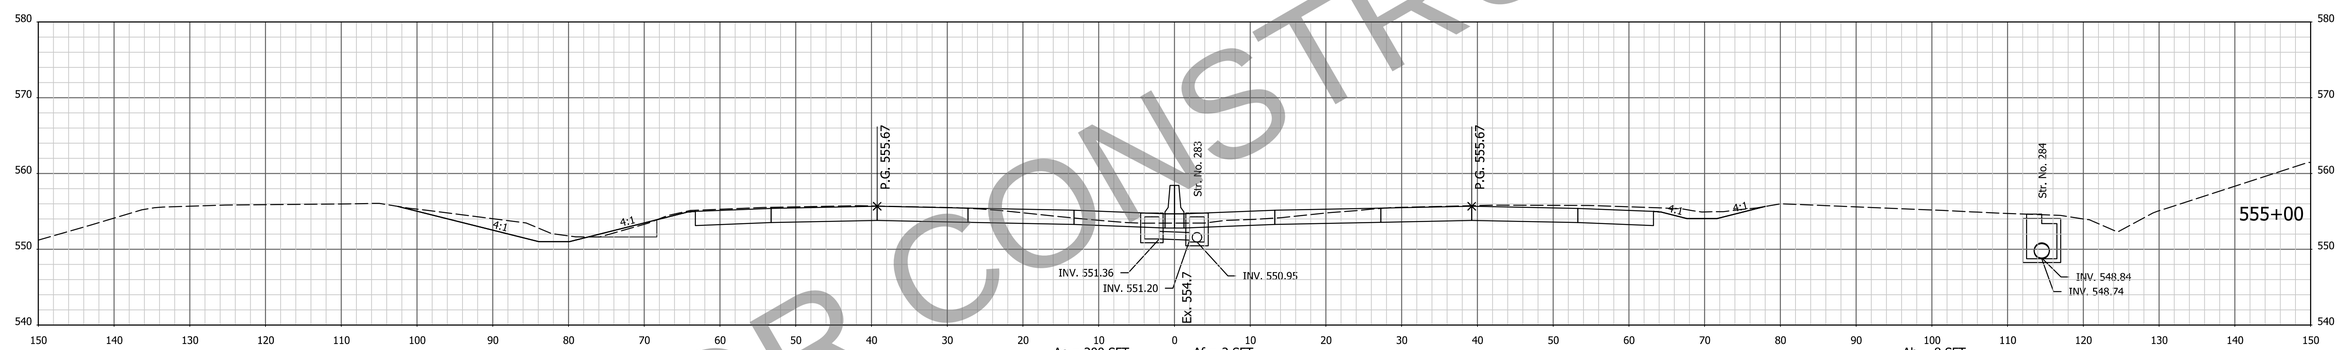

Vc = 344.7 CYS Vf = 6.7 CYS
Ac = 200 SFT Vc = 393.5 CYS
Af = 2 SFT Vf = 6.7 CYS
Ab = 8 SFT Vb = 16.7 CYS

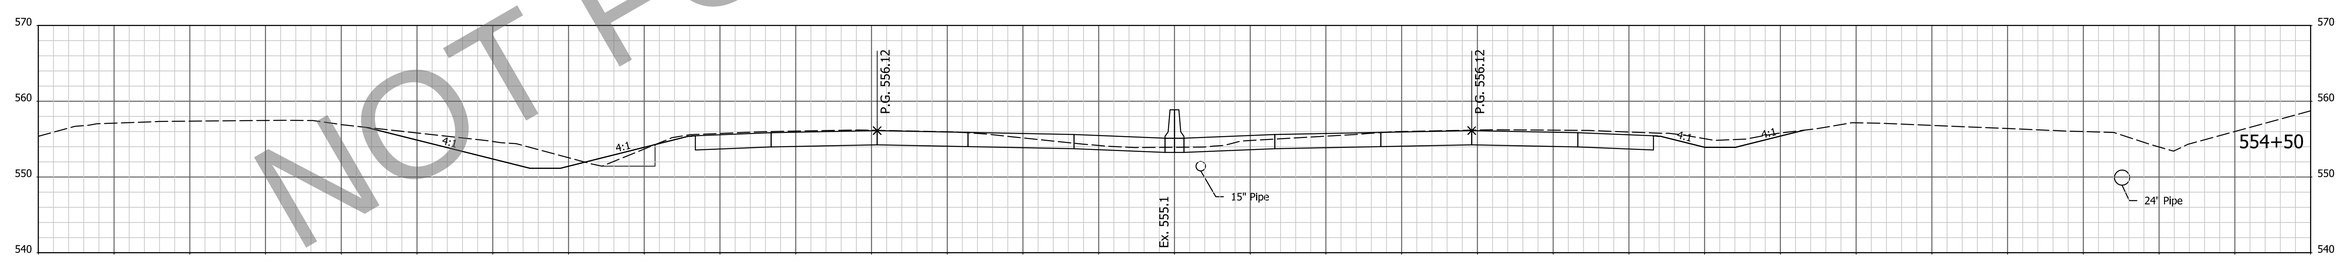

Vc = 356.5 CYS Vf = 6.6 CYS
Ac = 225 SFT Vc = 405.3 CYS
Af = 5 SFT Vf = 6.6 CYS
Ab = 10 SFT Vb = 13.0 CYS

NOTE: CROSS SECTIONS DISPLAY THE HMA PAVEMENT ALTERNATIVE

NOT FOR CONSTRUCTION

FOR INFORMATION ONLY
Project scope, including project limits and identified work within, will change based on what the Design-Build Contractor can provide for the fixed-price identified in the RFP documents.

DESIGNED: AMD DRAWN: JJP
CHECKED: DJG CHECKED: DJG

INDIANA
DEPARTMENT OF TRANSPORTATION

CROSS SECTIONS
STA. 554+50 TO STA. 555+50 "PR-Q"

HORIZONTAL SCALE	BRIDGE FILE
1" = 10'	N/A
VERTICAL SCALE	DESIGNATION
1" = 10'	1700135
SURVEY BOOK	SHEETS
Electronic	131 of 247
CONTRACT	PROJECT
R-41529	1700135

4/29/2023 7:05:43 AM P:\200035 - I65 ATL\09Road\04 Design files\02 DGN\Plans\200035_29_Sht_Xsec_Line PR-Q.dgn

EARTHWORK FOR PCCP ALTERNATE

EARTHWORK FOR HMA ALTERNATE

EARTHWORK FOR BENCHING

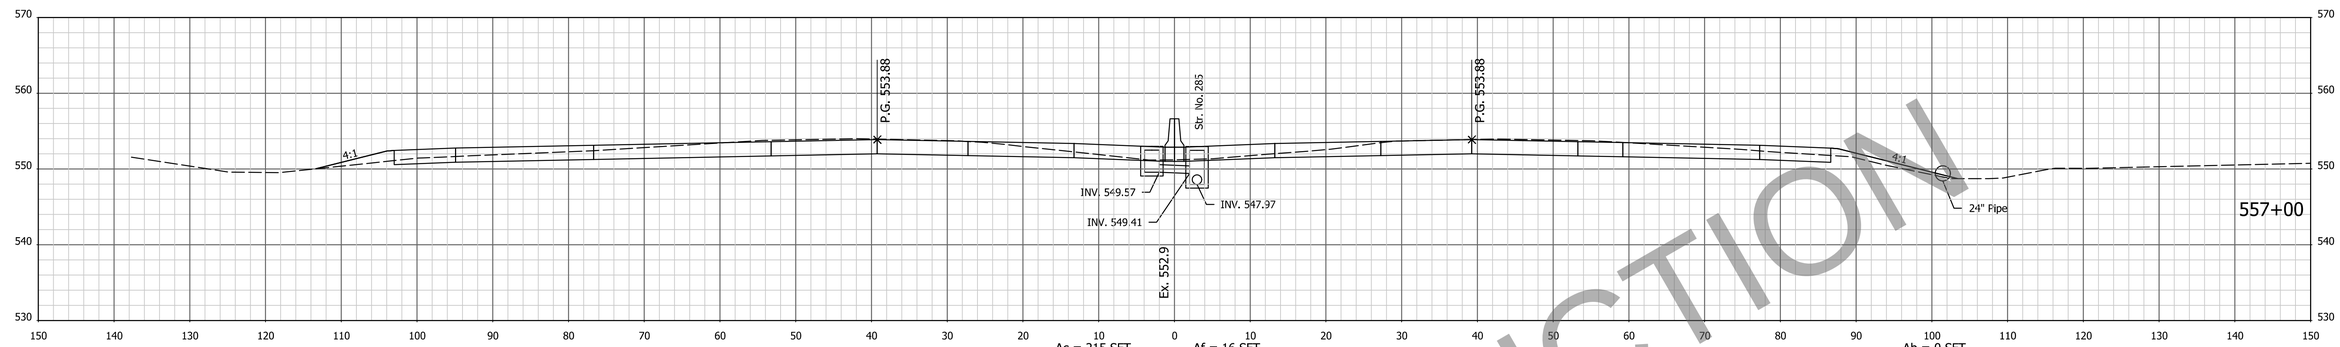

Vc = 281.1 CYS Vf = 54.4 CYS Ac = 215 SFT Vc = 368.3 CYS Af = 16 SFT Vf = 19.2 CYS Ab = 0 SFT Vb = 0 CYS

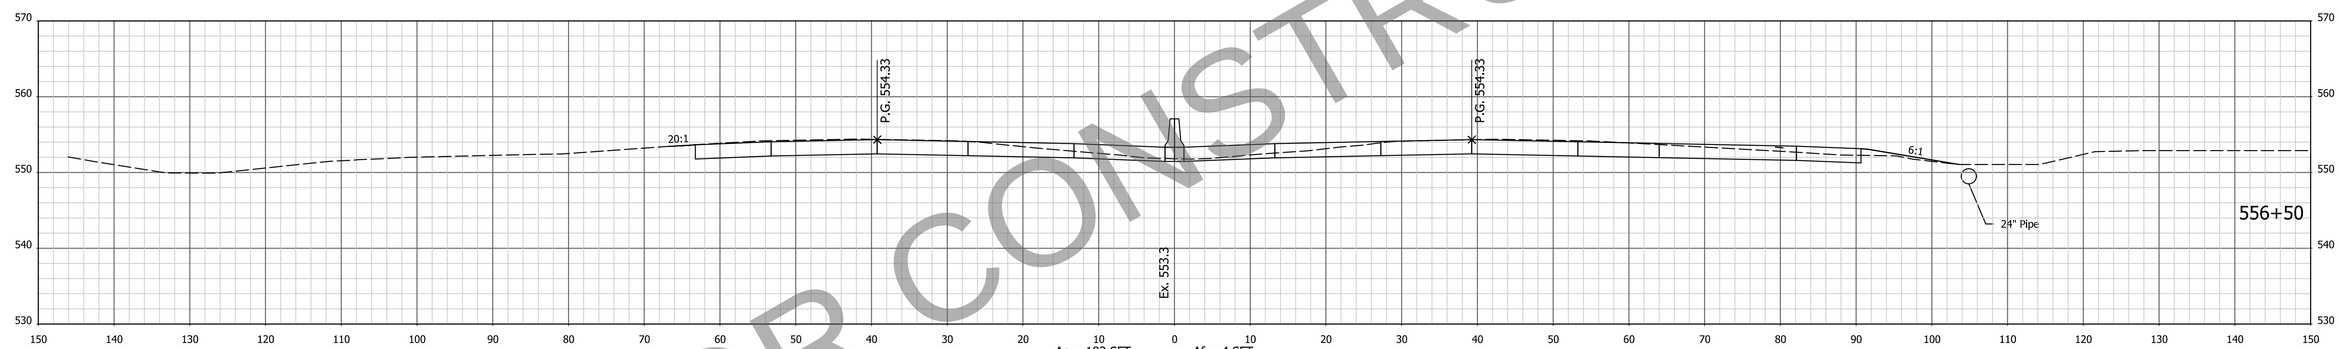

Vc = 270.8 CYS Vf = 33.5 CYS Ac = 183 SFT Vc = 353.7 CYS Af = 4 SFT Vf = 10.1 CYS

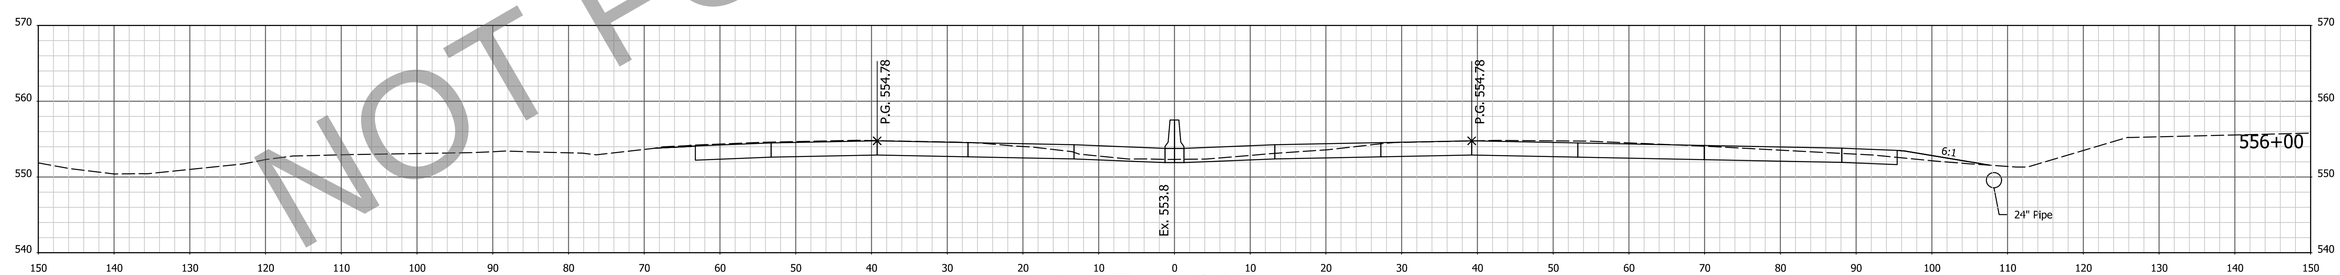

Vc = 267.9 CYS Vf = 18.1 CYS Ac = 199 SFT Vc = 337.5 CYS Af = 7 SFT Vf = 6.0 CYS

NOTE: CROSS SECTIONS DISPLAY THE HMA PAVEMENT ALTERNATIVE

NOT FOR CONSTRUCTION

FOR INFORMATION ONLY
Project scope, including project limits and identified work within, will change based on what the Design-Build Contractor can provide for the fixed-price identified in the RFP documents.

DESIGNED: AMD DRAWN: JJP
CHECKED: DJG CHECKED: DJG

INDIANA
DEPARTMENT OF TRANSPORTATION

CROSS SECTIONS
STA. 556+00 TO STA. 557+00 "PR-Q"

HORIZONTAL SCALE	BRIDGE FILE
1" = 10'	N/A
VERTICAL SCALE	DESIGNATION
1" = 10'	1700135
SURVEY BOOK	SHEETS
Electronic	132 of 247
CONTRACT	PROJECT
R-41529	1700135

4/29/2023 7:05:45 AM P:\200035 - I65 ATL\09Road\04 Design files\02 DGN\Plans\200035_29_Sht_Xsec_Line PR-Q.dgn

EARTHWORK FOR PCCP ALTERNATE

EARTHWORK FOR HMA ALTERNATE

EARTHWORK FOR BENCHING

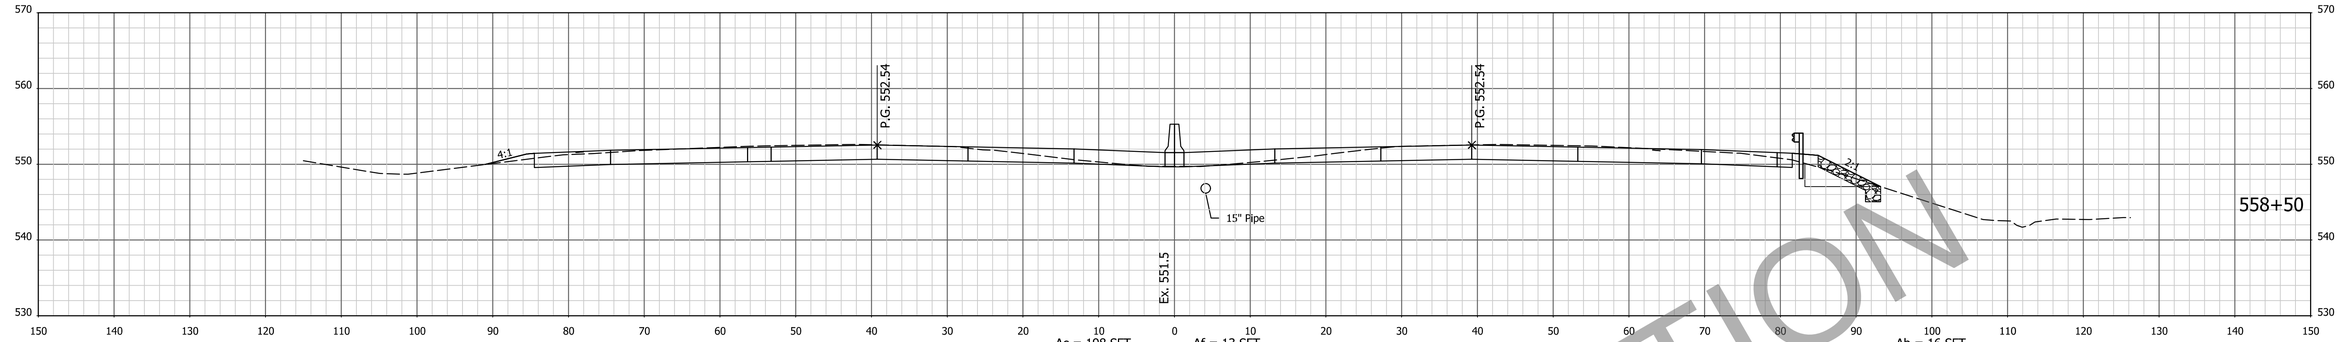

Vc = 252.1 CYS Vf = 58.7 CYS

Ac = 198 SFT Af = 13 SFT
Vc = 378.5 CYS Vf = 31.9 CYS

Ab = 16 SFT
Vb = 32.4 CYS

Vc = 277.5 CYS Vf = 76.8 CYS

Ac = 211 SFT Af = 22 SFT
Vc = 399.2 CYS Vf = 39.8 CYS

Ab = 19 SFT
Vb = 29.6 CYS

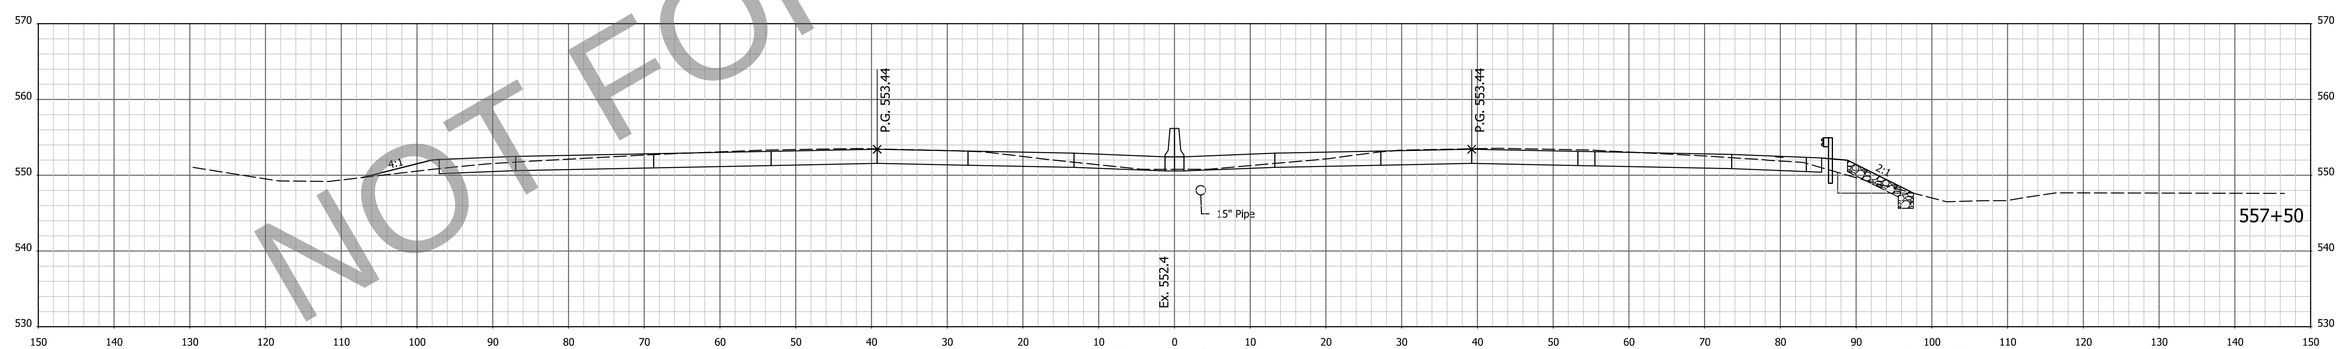

Vc = 298.9 CYS Vf = 80.1 CYS

Ac = 221 SFT Af = 21 SFT
Vc = 403.1 CYS Vf = 35.0 CYS

Ab = 13 SFT
Vb = 12.0 CYS

NOT FOR CONSTRUCTION

NOTE: CROSS SECTIONS DISPLAY THE HMA PAVEMENT ALTERNATIVE

FOR INFORMATION ONLY
Project scope, including project limits and identified work within, will change based on what the Design-Build Contractor can provide for the fixed-price identified in the RFP documents.

DESIGNED: AMD DRAWN: JJP
CHECKED: DJG CHECKED: DJG

INDIANA
DEPARTMENT OF TRANSPORTATION

CROSS SECTIONS
STA. 557+50 TO STA. 558+50 "PR-Q"

HORIZONTAL SCALE	BRIDGE FILE
1" = 10'	N/A
VERTICAL SCALE	DESIGNATION
1" = 10'	1700135
SURVEY BOOK	SHEETS
Electronic	133 of 247
CONTRACT	PROJECT
R-41529	1700135

14/29/2023 7:05:47 AM P:\200035 - I65 ATL\09Road\04 Design files\02 DGN\Plans\200035_29_Sht_Xsec_Line PR-Q.dgn

EARTHWORK FOR PCCP ALTERNATE

EARTHWORK FOR HMA ALTERNATE

EARTHWORK FOR BENCHING

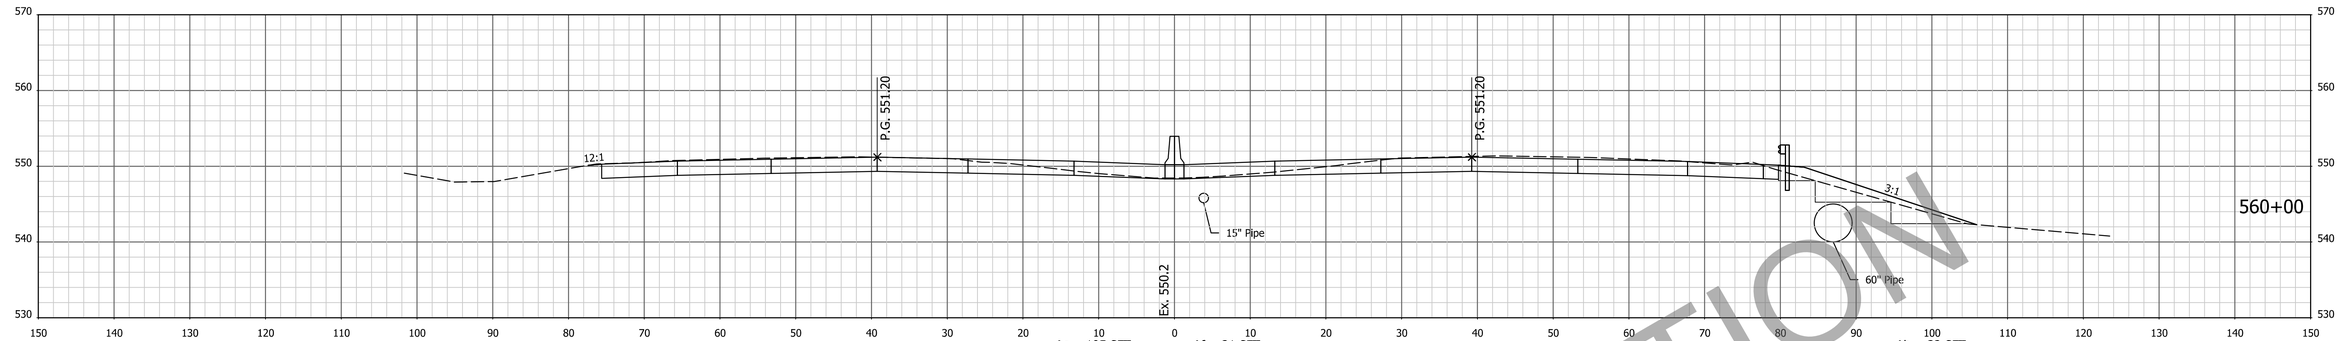

Vc = 221.3 CYS Vf = 27.0 CYS

Ac = 195 SFT Vc = 364.8 CYS

Af = 21 SFT Vf = 42.5 CYS

Ab = 32 SFT Vb = 57.4 CYS

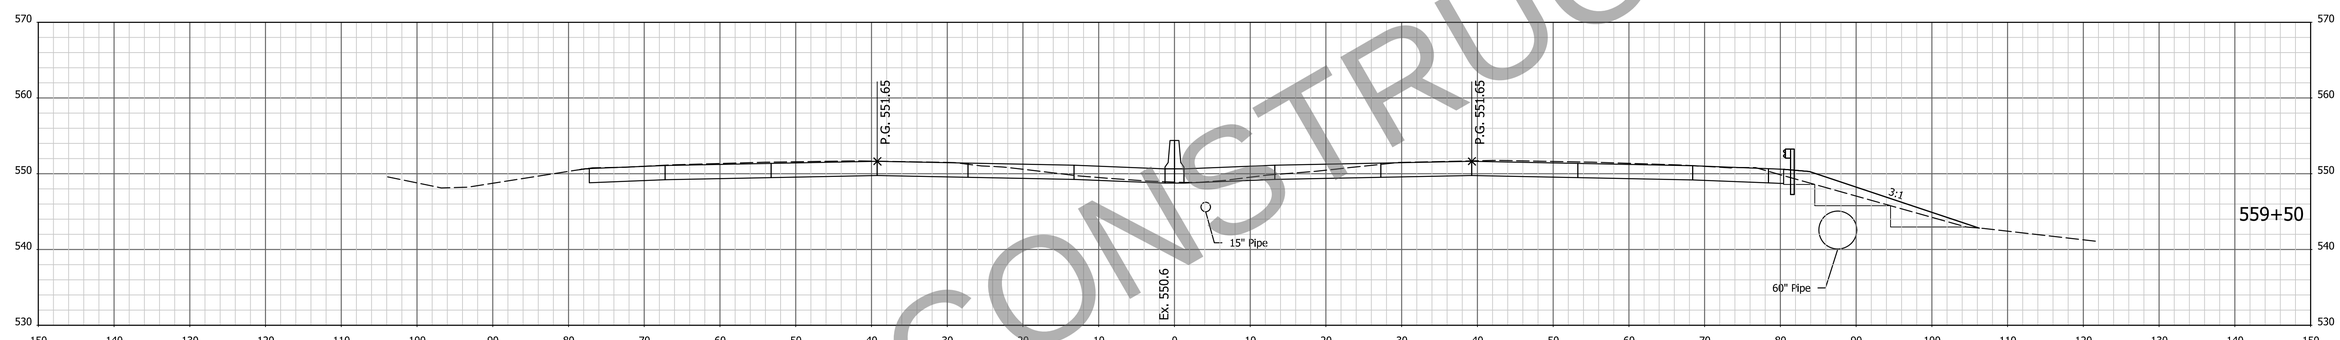

Vc = 218.6 CYS Vf = 23.5 CYS

Ac = 199 SFT Vc = 367.1 CYS

Af = 24 SFT Vf = 36.4 CYS

Ab = 30 SFT Vb = 40.7 CYS

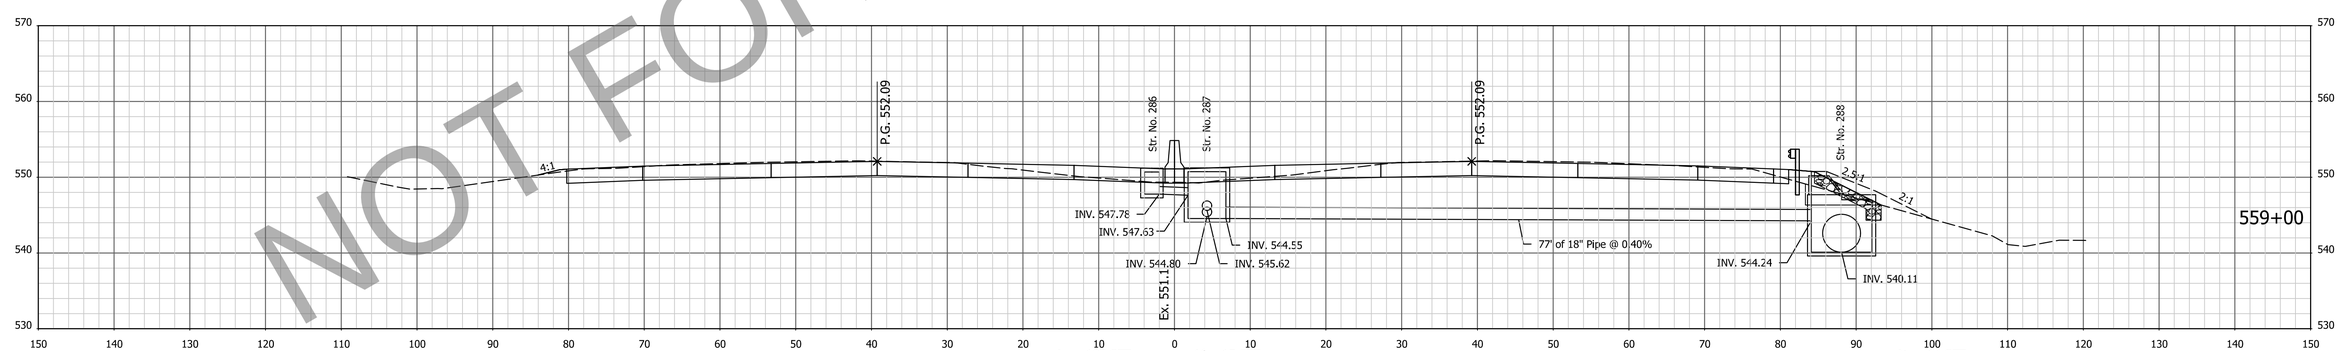

Vc = 229.7 CYS Vf = 42.1 CYS

Ac = 197 SFT Vc = 366.1 CYS

Af = 15 SFT Vf = 25.8 CYS

Ab = 14 SFT Vb = 27.8 CYS

NOTE: CROSS SECTIONS DISPLAY THE HMA PAVEMENT ALTERNATIVE

NOT FOR CONSTRUCTION

FOR INFORMATION ONLY

Project scope, including project limits and identified work within, will change based on what the Design-Build Contractor can provide for the fixed-price identified in the RFP documents.

DESIGNED: AMD DRAWN: JJP

CHECKED: DJG CHECKED: DJG

INDIANA
DEPARTMENT OF TRANSPORTATION

CROSS SECTIONS
STA. 559+00 TO STA. 560+00 "PR-Q"

HORIZONTAL SCALE	BRIDGE FILE
1" = 10'	N/A
VERTICAL SCALE	DESIGNATION
1" = 10'	1700135
SURVEY BOOK	SHEETS
Electronic	134 of 247
CONTRACT	PROJECT
R-41529	1700135

14/29/2023 7:05:49 AM I:\P\200035 - I65 ATL\09Road\04 Design files\02 DGN\Plans\200035_29_Sht_Xsec_Line PR-Q.dgn

EARTHWORK FOR PCCP ALTERNATE

EARTHWORK FOR HMA ALTERNATE

EARTHWORK FOR BENCHING

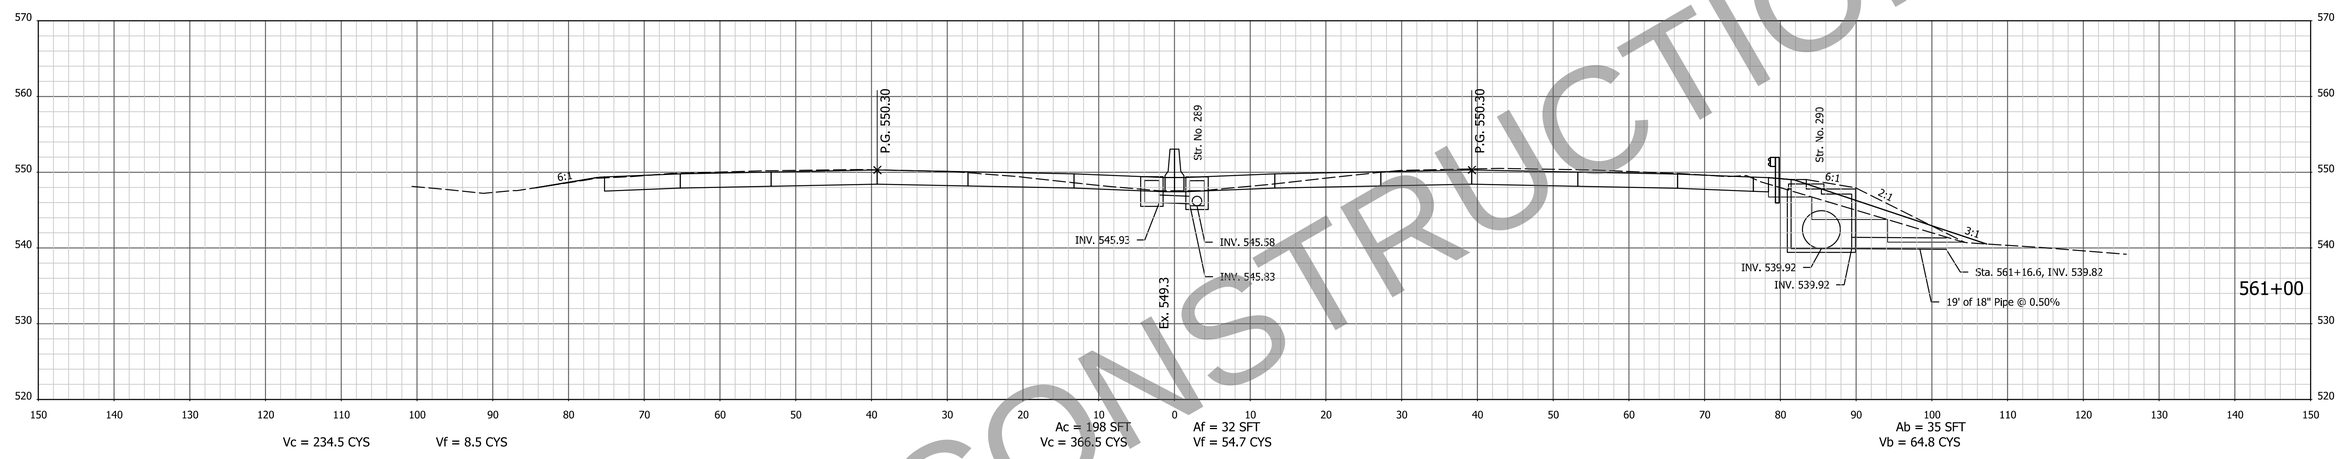

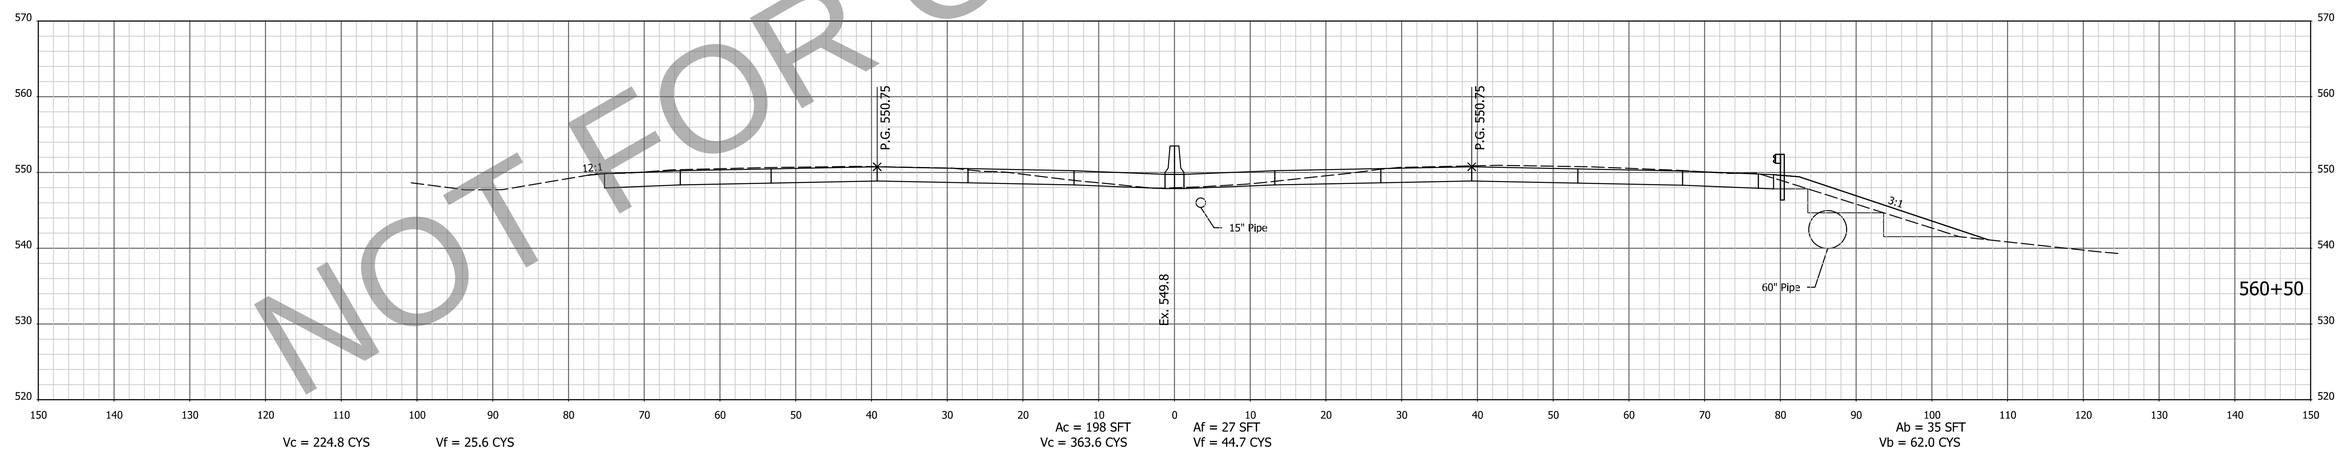

NOT FOR CONSTRUCTION

NOTE: CROSS SECTIONS DISPLAY THE HMA PAVEMENT ALTERNATIVE

FOR INFORMATION ONLY
Project scope, including project limits and identified work within, will change based on what the Design-Build Contractor can provide for the fixed-price identified in the RFP documents.

DESIGNED: AMD DRAWN: JJP
CHECKED: DJG CHECKED: DJG

INDIANA
DEPARTMENT OF TRANSPORTATION

CROSS SECTIONS
STA. 560+50 TO STA. 561+00 "PR-Q"

HORIZONTAL SCALE	BRIDGE FILE
1" = 10'	N/A
VERTICAL SCALE	DESIGNATION
1" = 10'	1700135
SURVEY BOOK	SHEETS
Electronic	135 of 247
CONTRACT	PROJECT
R-41529	1700135

4/29/2023 7:05:51 AM I:\P\200035 - I65 ATL\09Road\04 Design files\02 DGN\Plans\200035_29_Sht_Xsec_Line PR-Q.dgn

EARTHWORK FOR PCCP ALTERNATE

EARTHWORK FOR HMA ALTERNATE

EARTHWORK FOR BENCHING

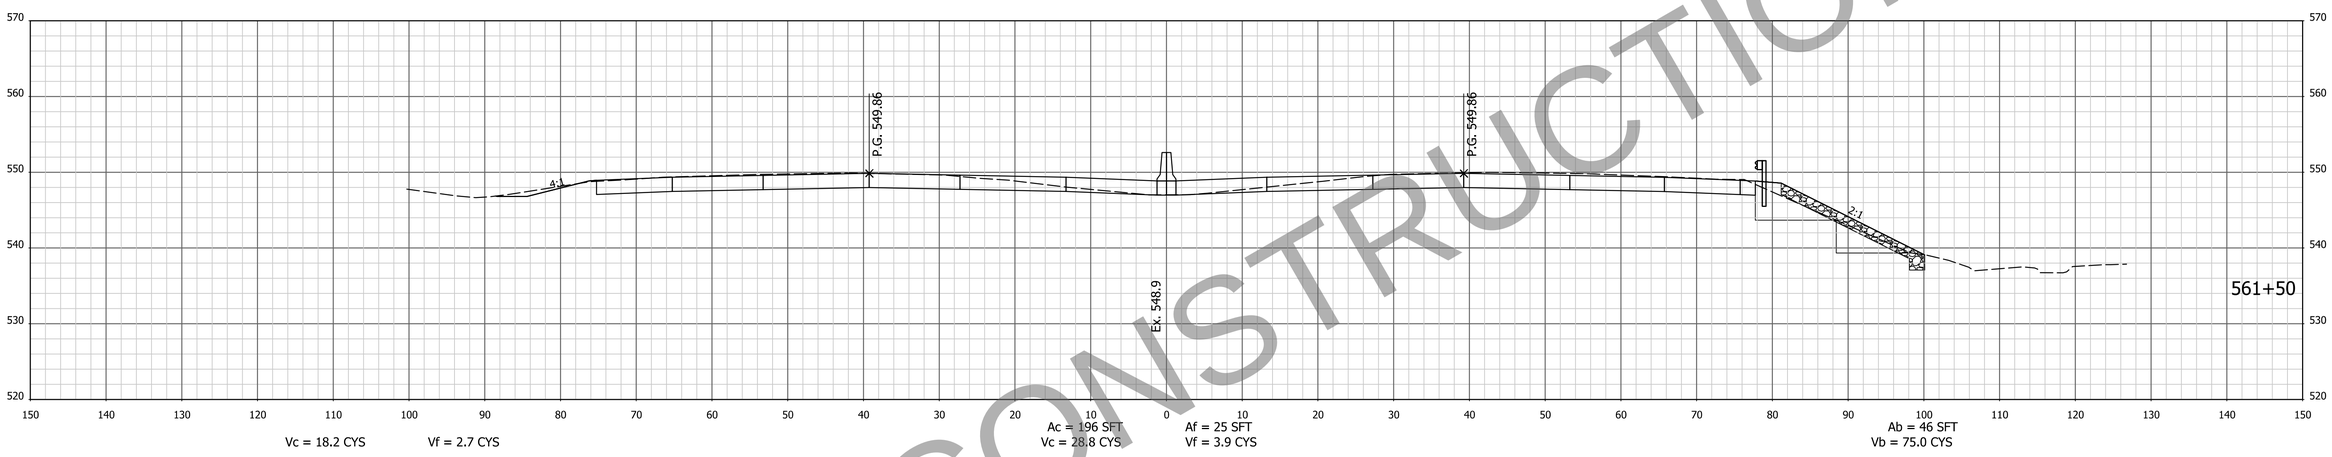

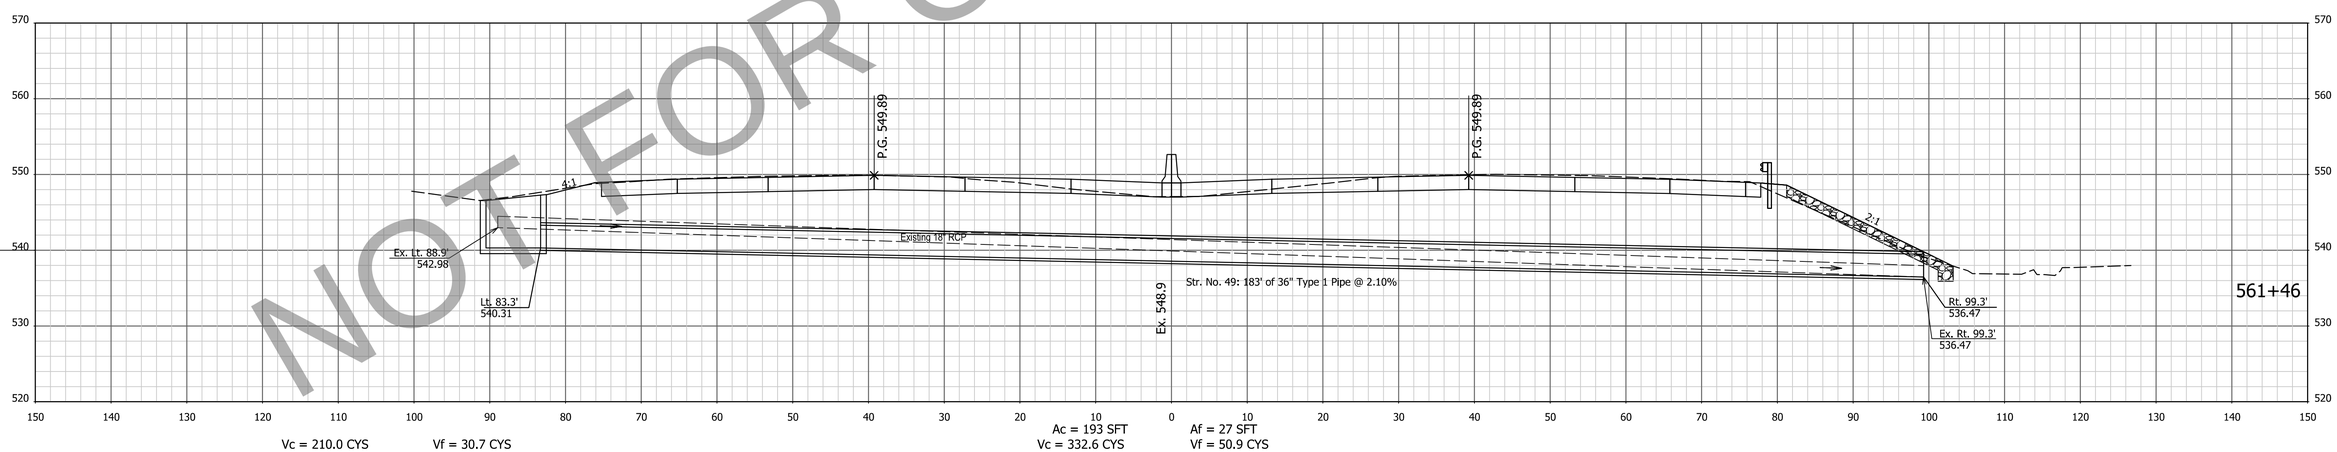

NOT FOR CONSTRUCTION

NOTE: CROSS SECTIONS DISPLAY THE HMA PAVEMENT ALTERNATIVE

FOR INFORMATION ONLY
Project scope, including project limits and identified work within, will change based on what the Design-Build Contractor can provide for the fixed-price identified in the RFP documents.

DESIGNED: AMD DRAWN: JJP
CHECKED: DJG CHECKED: DJG

INDIANA
DEPARTMENT OF TRANSPORTATION

CROSS SECTIONS
STA. 561+46 TO STA. 561+50 "PR-Q"

HORIZONTAL SCALE	BRIDGE FILE
1" = 10'	N/A
VERTICAL SCALE	DESIGNATION
1" = 10'	1700135
SURVEY BOOK	SHEETS
Electronic	136 of 247
CONTRACT	PROJECT
R-41529	1700135

4/29/2023 7:05:53 AM P:\200035 - I65 ATL\09Road\04 Design files\02 DGN\Plans\200035_29_Sht_Xsec_Line PR-Q.dgn

EARTHWORK FOR PCCP ALTERNATE

EARTHWORK FOR HMA ALTERNATE

EARTHWORK FOR BENCHING

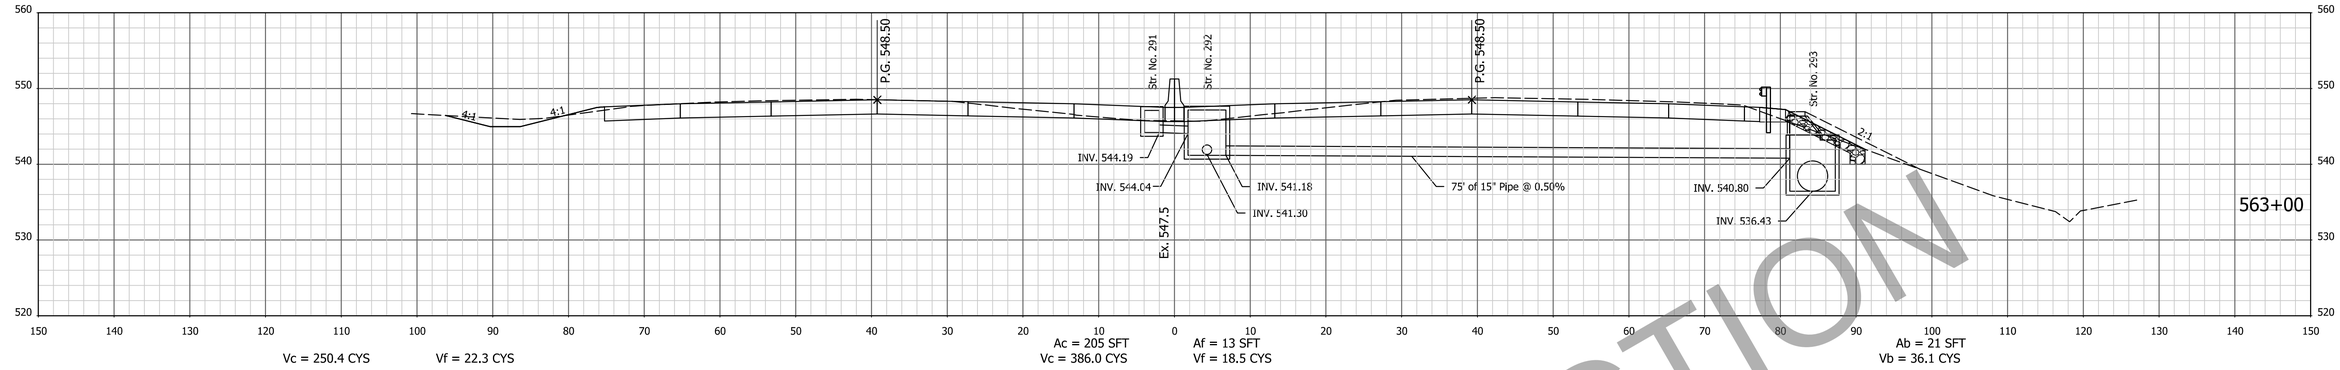

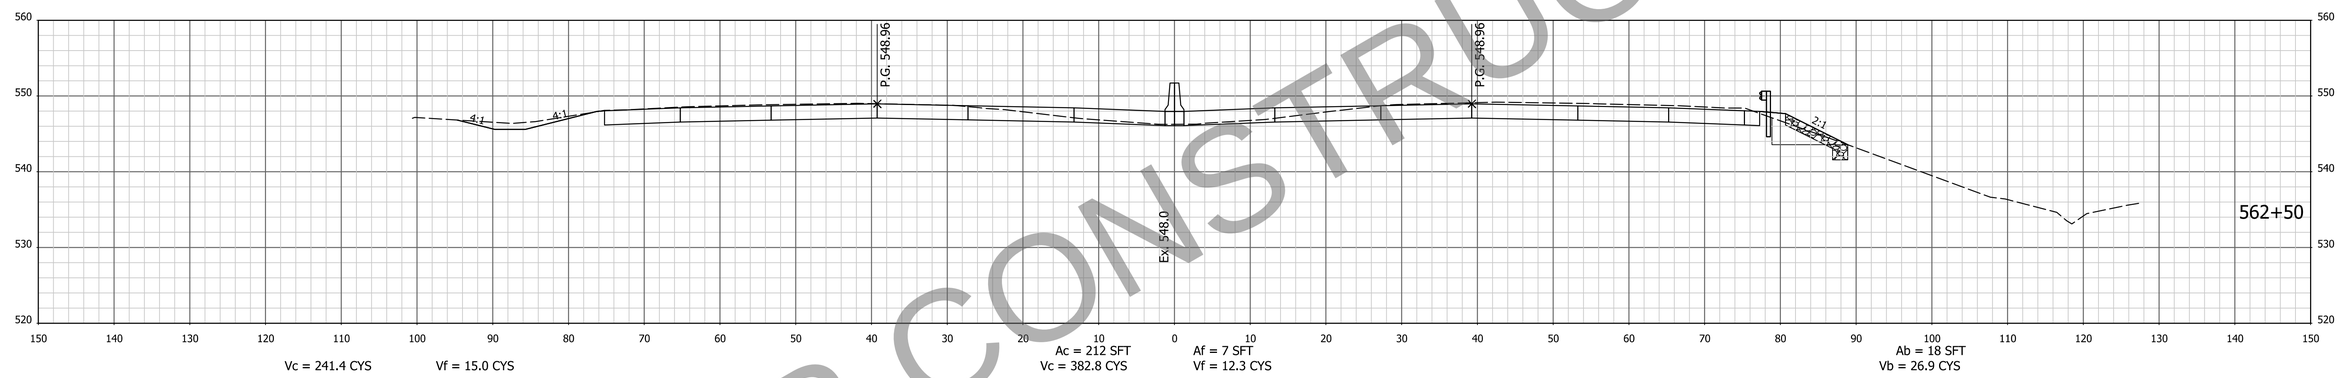

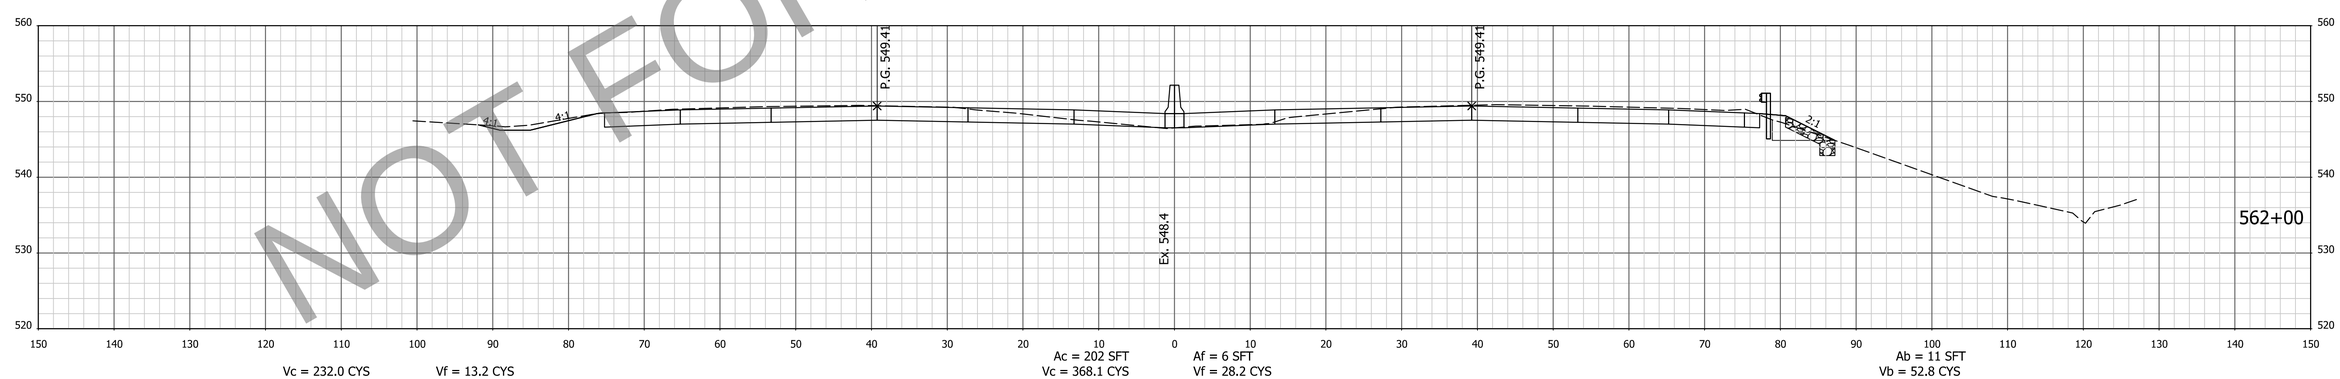

NOT FOR CONSTRUCTION

NOTE: CROSS SECTIONS DISPLAY THE HMA PAVEMENT ALTERNATIVE

FOR INFORMATION ONLY
Project scope, including project limits and identified work within, will change based on what the Design-Build Contractor can provide for the fixed-price identified in the RFP documents.

DESIGNED: AMD DRAWN: JJP
CHECKED: DJG CHECKED: DJG

INDIANA
DEPARTMENT OF TRANSPORTATION

CROSS SECTIONS
STA. 562+00 TO STA. 563+00 "PR-Q"

HORIZONTAL SCALE	BRIDGE FILE
1" = 10'	N/A
VERTICAL SCALE	DESIGNATION
1" = 10'	1700135
SURVEY BOOK	SHEETS
Electronic	137 of 247
CONTRACT	PROJECT
R-41529	1700135

4/29/2023 7:05:54 AM P:\200035 - I65 ATL\09Road\04 Design files\02 DGN\Plans\200035_29_Sht_Xsec_Line PR-Q.dgn

EARTHWORK FOR PCCP ALTERNATE

EARTHWORK FOR HMA ALTERNATE

EARTHWORK FOR BENCHING

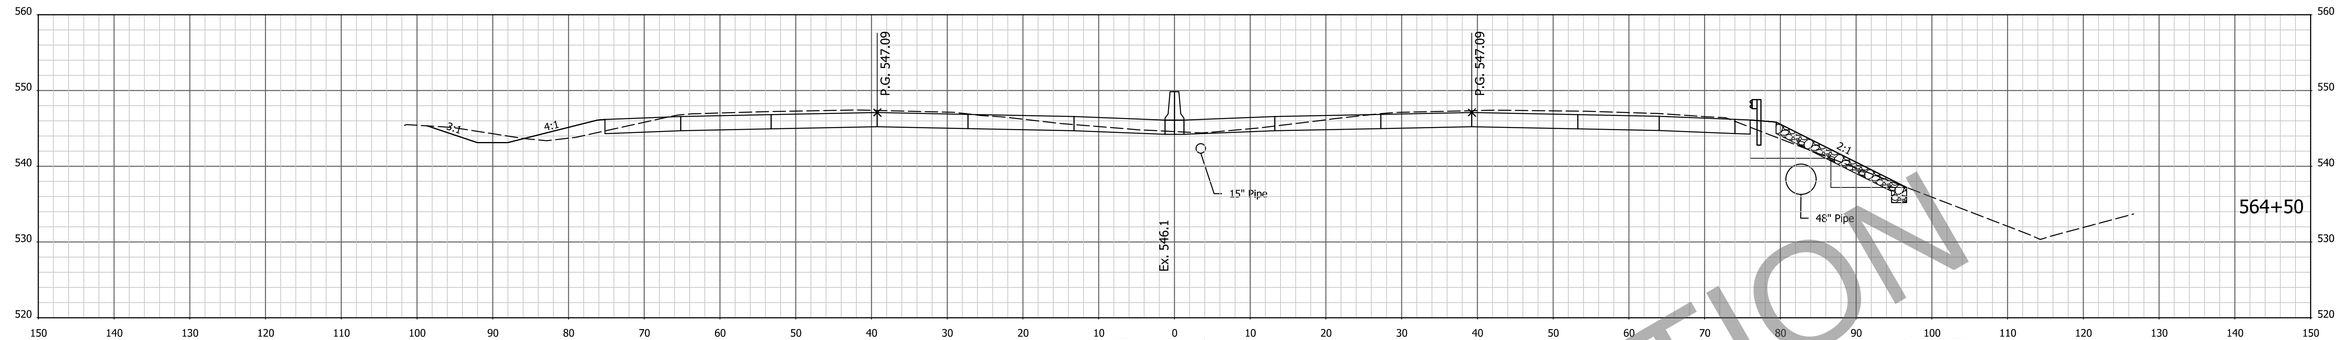

Vc = 276.5 CYS Vf = 69.8 CYS

Ac = 221 SFT Af = 35 SFT
Vc = 399.1 CYS Vf = 55.7 CYS

Ab = 41 SFT
Vb = 63.9 CYS

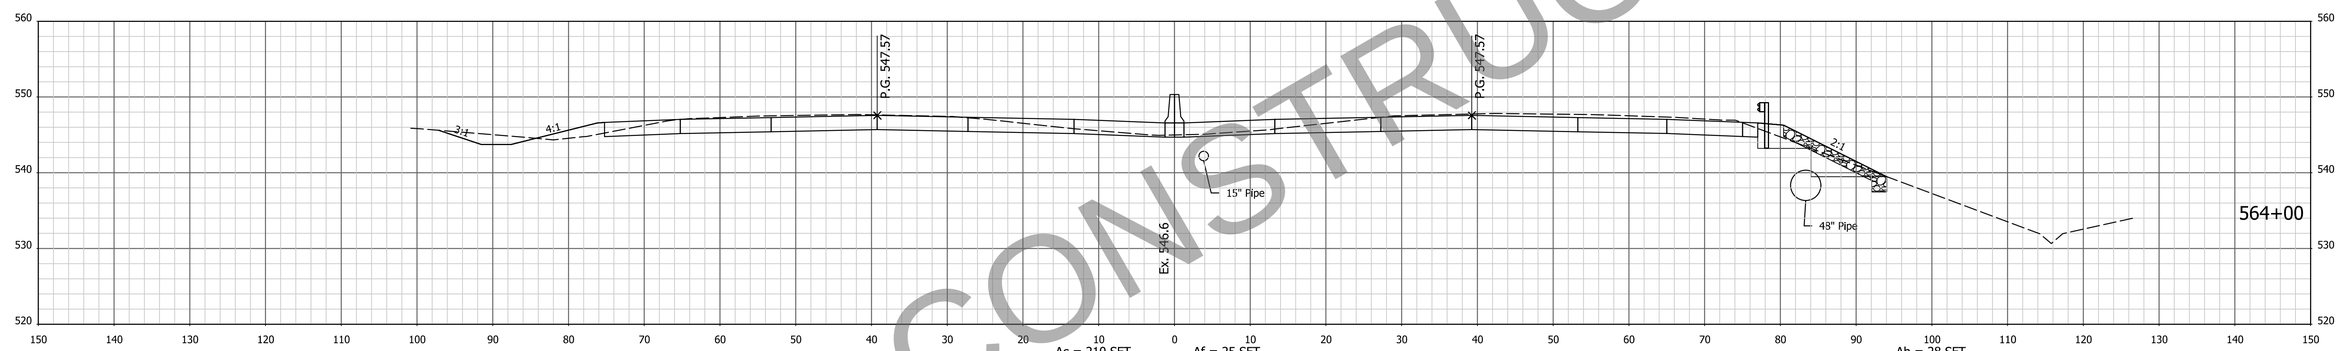

Vc = 256.1 CYS Vf = 52.9 CYS

Ac = 210 SFT Af = 25 SFT
Vc = 381.9 CYS Vf = 39.8 CYS

Ab = 28 SFT
Vb = 47.2 CYS

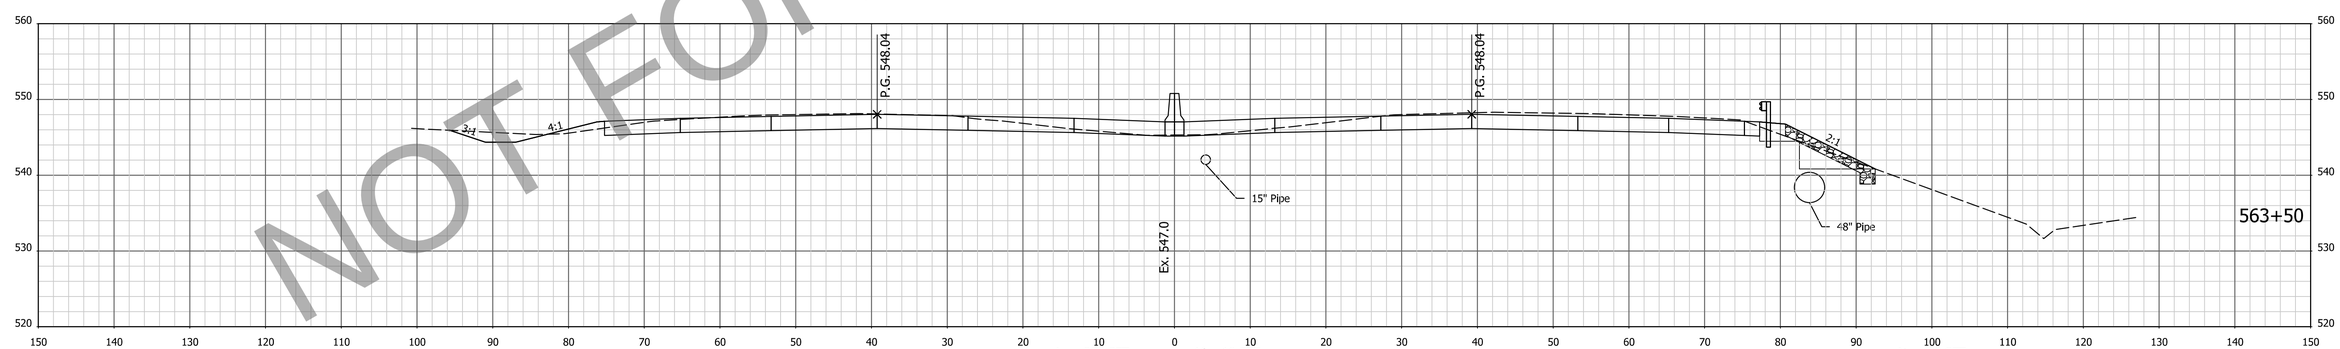

Vc = 248.3 CYS Vf = 37.8 CYS

Ac = 203 SFT Af = 18 SFT
Vc = 377.9 CYS Vf = 28.1 CYS

Ab = 23 SFT
Vb = 40.7 CYS

NOT FOR CONSTRUCTION

NOTE: CROSS SECTIONS DISPLAY THE HMA PAVEMENT ALTERNATIVE

FOR INFORMATION ONLY
Project scope, including project limits and identified work within, will change based on what the Design-Build Contractor can provide for the fixed-price identified in the RFP documents.

DESIGNED: AMD DRAWN: JJP
CHECKED: DJG CHECKED: DJG

INDIANA
DEPARTMENT OF TRANSPORTATION

CROSS SECTIONS
STA. 563+50 TO STA. 564+50 "PR-Q"

HORIZONTAL SCALE	BRIDGE FILE
1" = 10'	N/A
VERTICAL SCALE	DESIGNATION
1" = 10'	1700135
SURVEY BOOK	SHEETS
Electronic	138 of 247
CONTRACT	PROJECT
R-41529	1700135

4/29/2023 7:05:56 AM I:\P\200035 - I65 ATL\09Road\04 Design files\02 DGN\Plans\200035_29_Sht_Xsec_Line PR-Q.dgn

EARTHWORK FOR PCCP ALTERNATE

EARTHWORK FOR HMA ALTERNATE

EARTHWORK FOR BENCHING

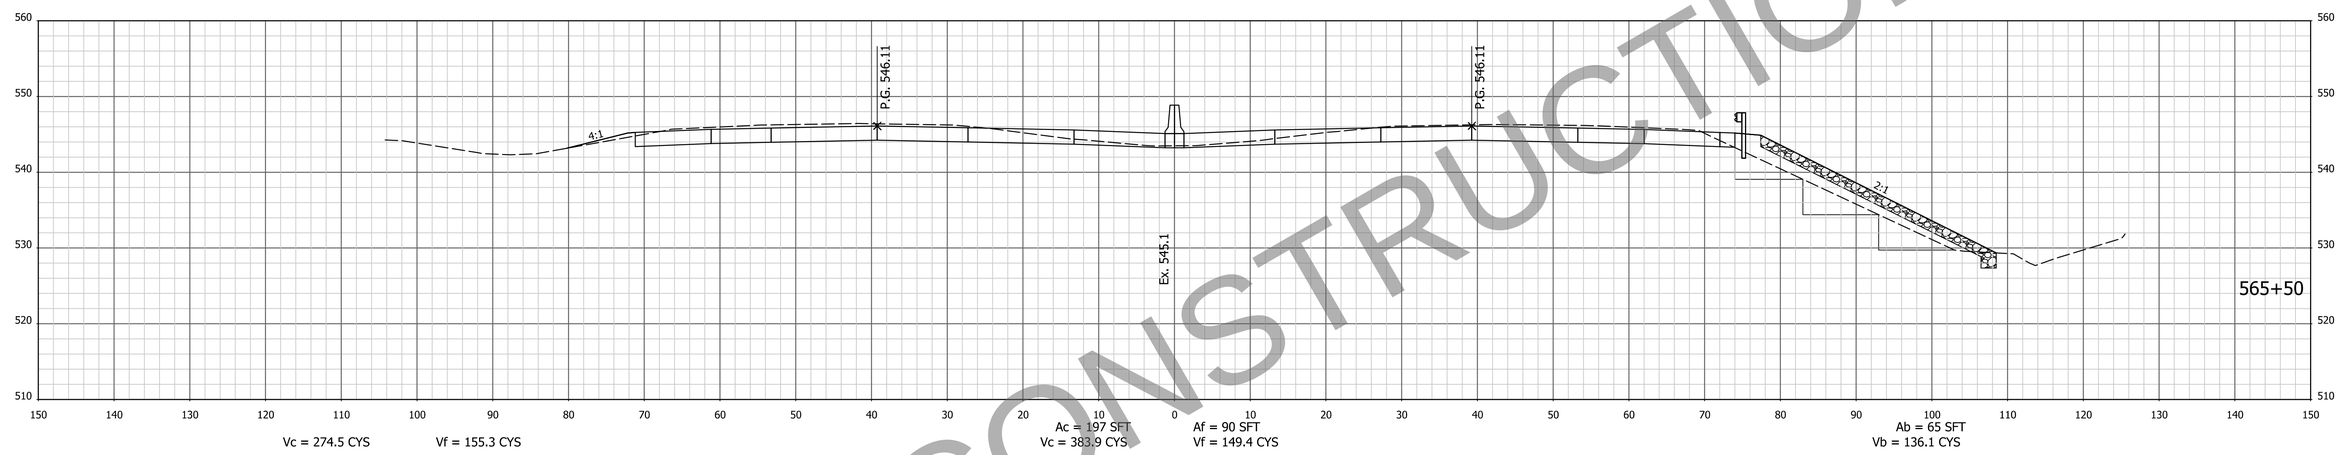

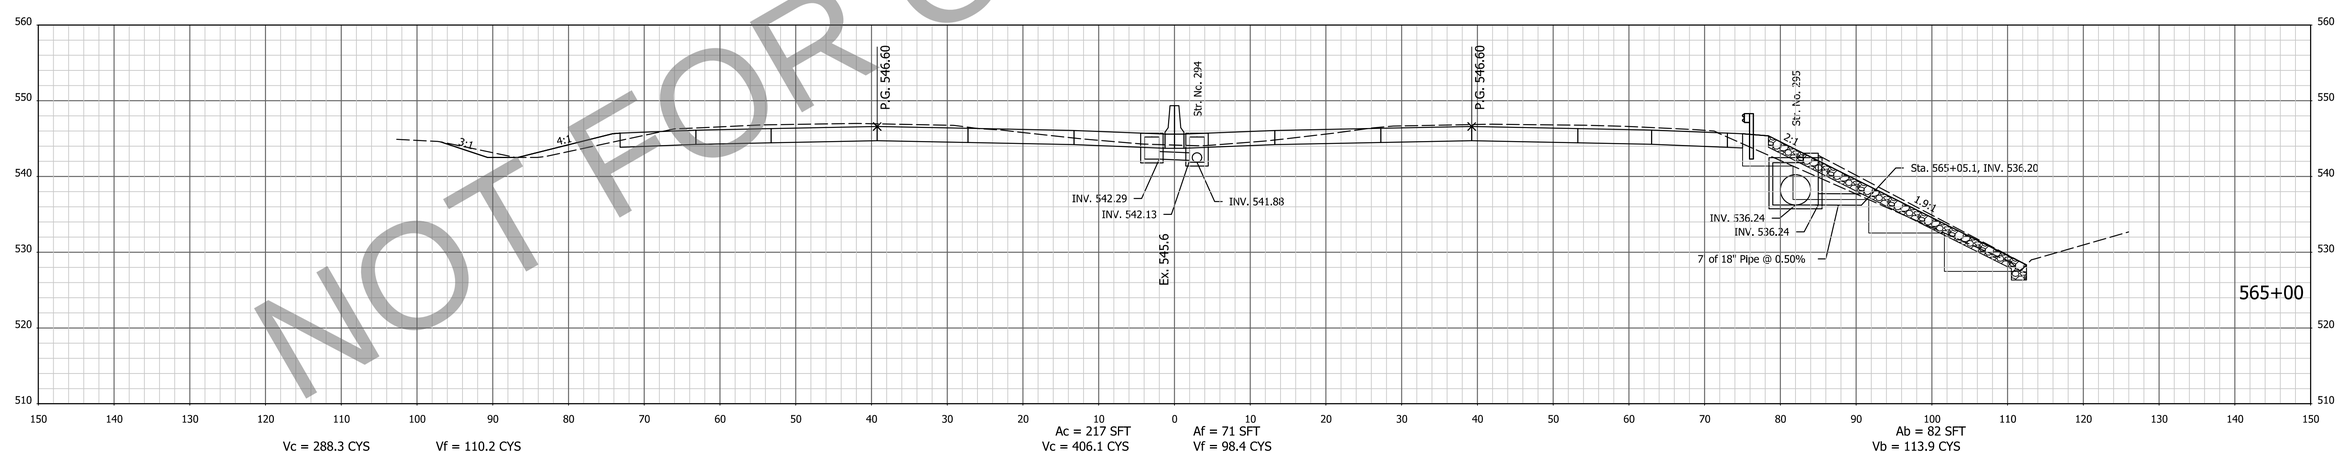

NOT FOR CONSTRUCTION

NOTE: CROSS SECTIONS DISPLAY THE HMA PAVEMENT ALTERNATIVE

FOR INFORMATION ONLY
Project scope, including project limits and identified work within, will change based on what the Design-Build Contractor can provide for the fixed-price identified in the RFP documents.

DESIGNED: AMD DRAWN: JJP
CHECKED: DJG CHECKED: DJG

INDIANA
DEPARTMENT OF TRANSPORTATION

CROSS SECTIONS
STA. 565+00 TO STA. 565+50 "PR-Q"

HORIZONTAL SCALE	BRIDGE FILE
1" = 10'	N/A
VERTICAL SCALE	DESIGNATION
1" = 10'	1700135
SURVEY BOOK	SHEETS
Electronic	139 of 247
CONTRACT	PROJECT
R-41529	1700135

4/29/2023 7:05:58 AM P:\200035 - I65 ATL\09Road\04 Design files\02 DGN\Plans\200035_29_Sht_Xsec_Line PR-Q.dgn

EARTHWORK FOR PCCP ALTERNATE

EARTHWORK FOR HMA ALTERNATE

EARTHWORK FOR BENCHING

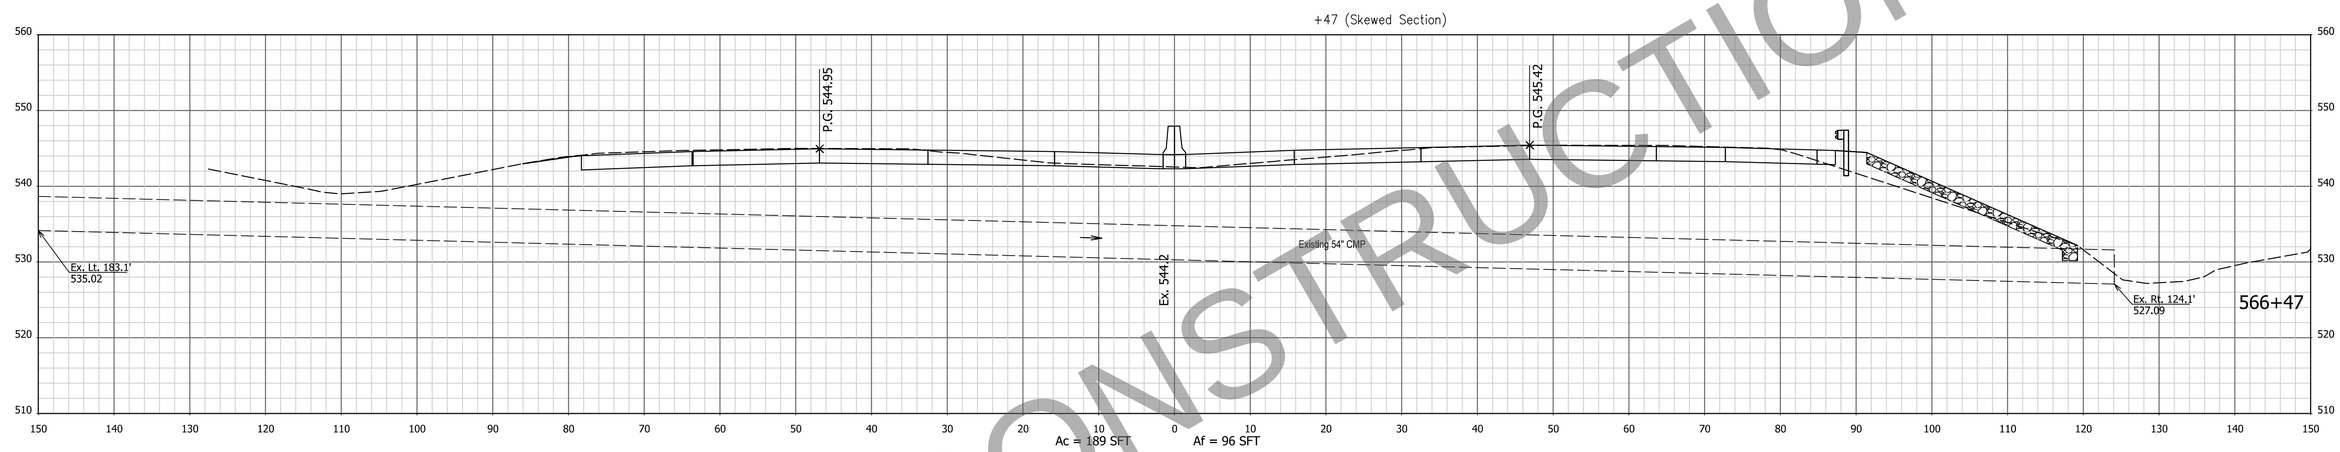

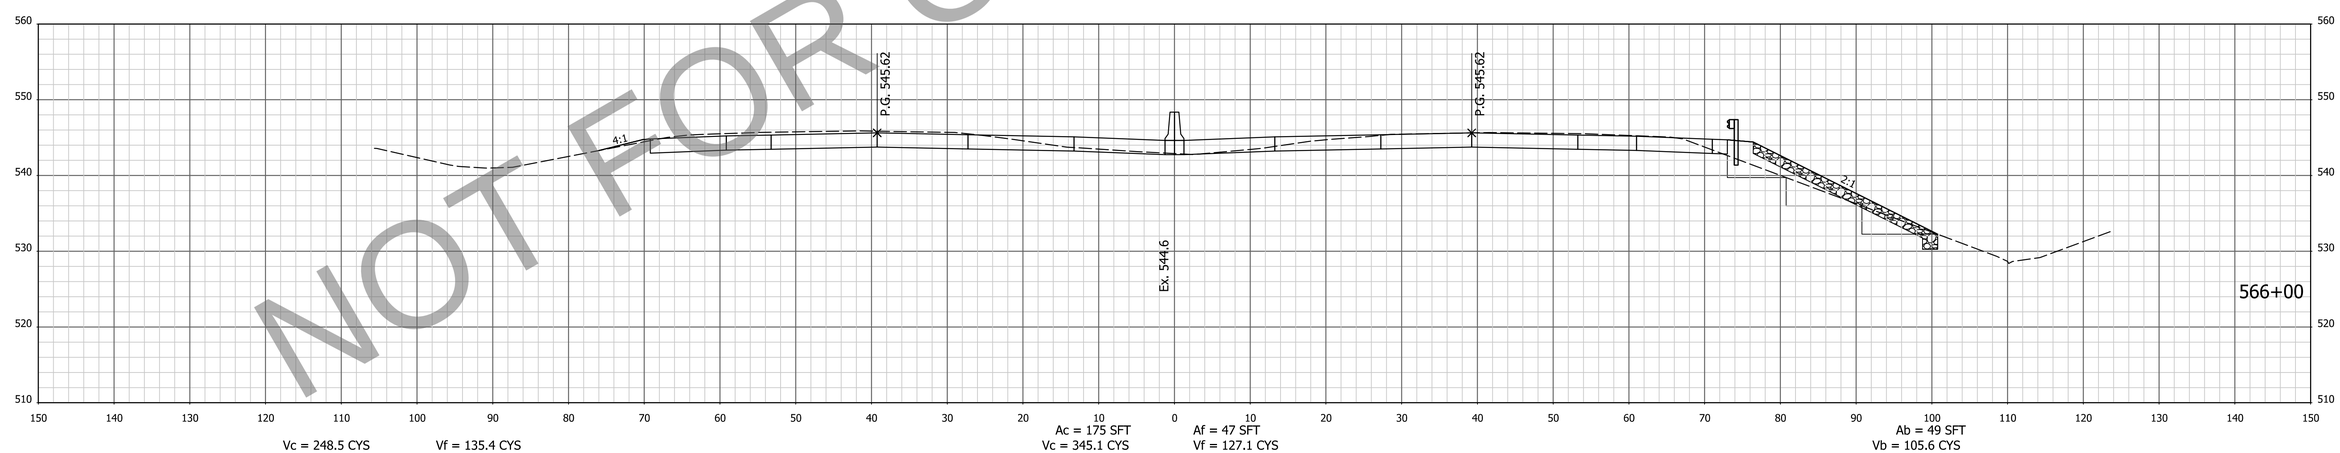

NOT FOR CONSTRUCTION

NOTE: CROSS SECTIONS DISPLAY THE HMA PAVEMENT ALTERNATIVE

FOR INFORMATION ONLY
Project scope, including project limits and identified work within, will change based on what the Design-Build Contractor can provide for the fixed-price identified in the RFP documents.

DESIGNED: AMD | DRAWN: JJP
CHECKED: DJG | CHECKED: DJG

INDIANA
DEPARTMENT OF TRANSPORTATION

CROSS SECTIONS
STA. 566+00 TO STA. 566+47 "PR-Q"

HORIZONTAL SCALE	BRIDGE FILE
1" = 10'	N/A
VERTICAL SCALE	DESIGNATION
1" = 10'	1700135
SURVEY BOOK	SHEETS
Electronic	140 of 247
CONTRACT	PROJECT
R-41529	1700135

4/29/2023 7:06:00 AM P:\200035 - I65 ATL\09Road\04 Design files\02 DGN\Plans\200035_29_Sht_Xsec_Line PR-Q.dgn

EARTHWORK FOR PCCP ALTERNATE

EARTHWORK FOR HMA ALTERNATE

EARTHWORK FOR BENCHING

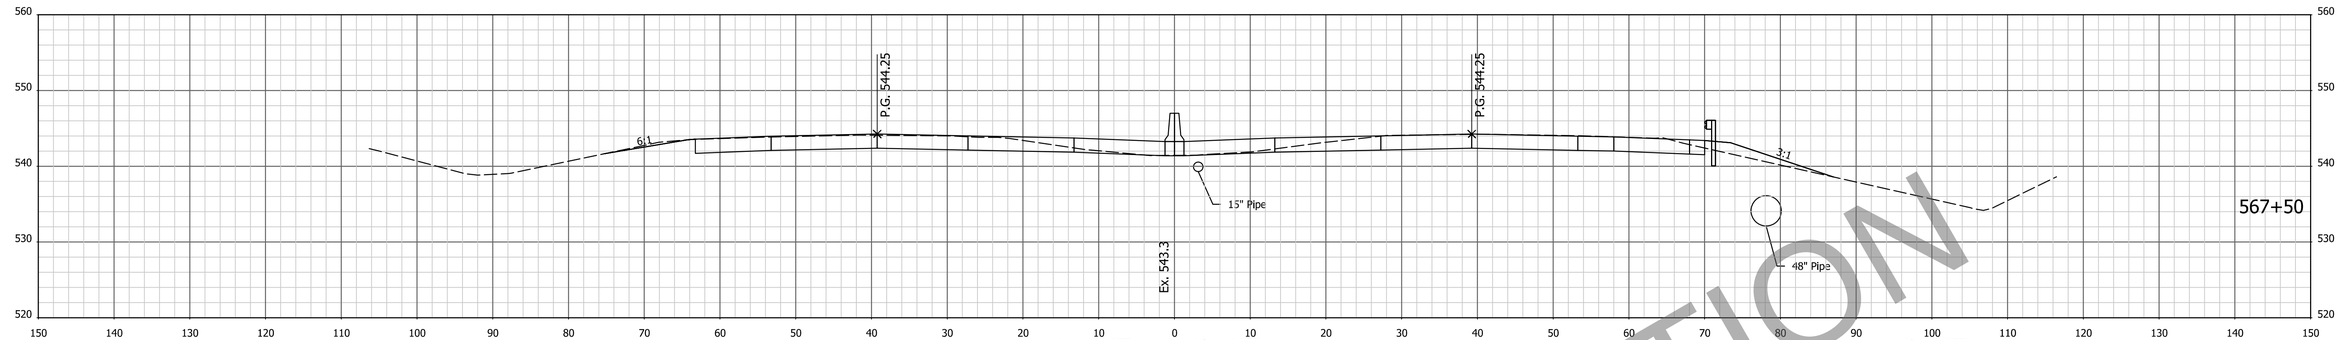

Vc = 200.7 CYS Vf = 38.8 CYS

Ac = 144 SFT Af = 14 SFT
Vc = 268.8 CYS Vf = 29.3 CYS

Ab = 0 SFT
Vb = 14.8 CYS

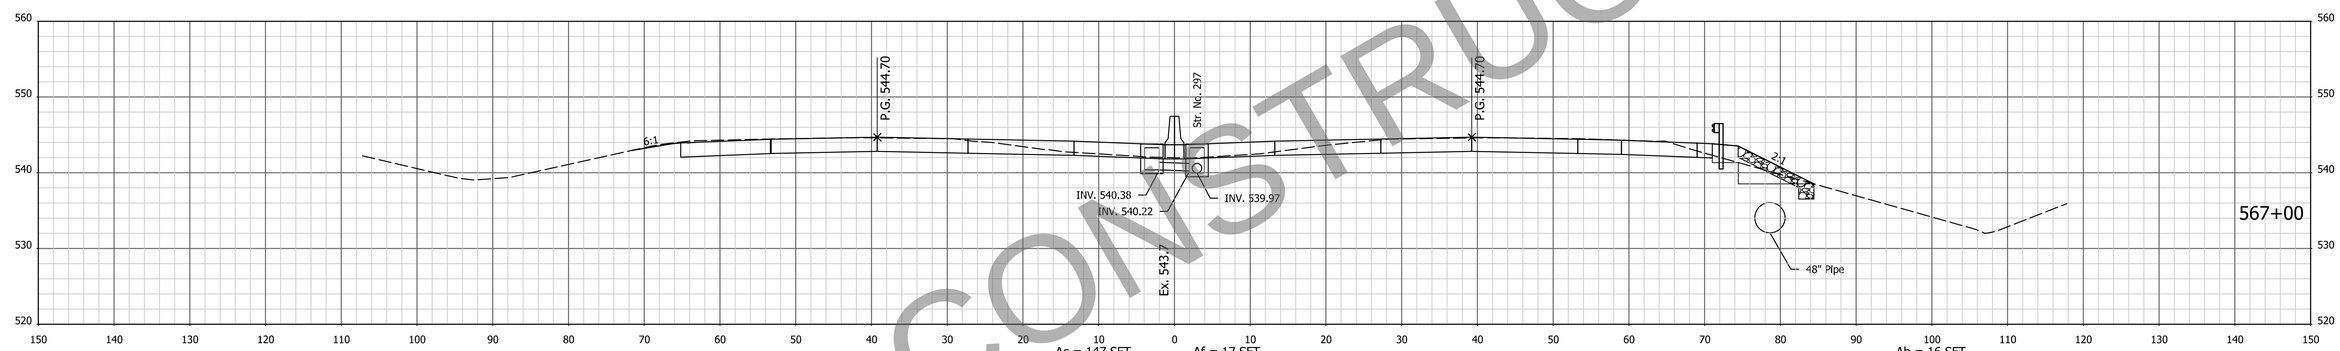

Vc = 207.8 CYS Vf = 58.2 CYS

Ac = 147 SFT Af = 17 SFT
Vc = 284.7 CYS Vf = 47.1 CYS

Ab = 16 SFT
Vb = 46.3 CYS

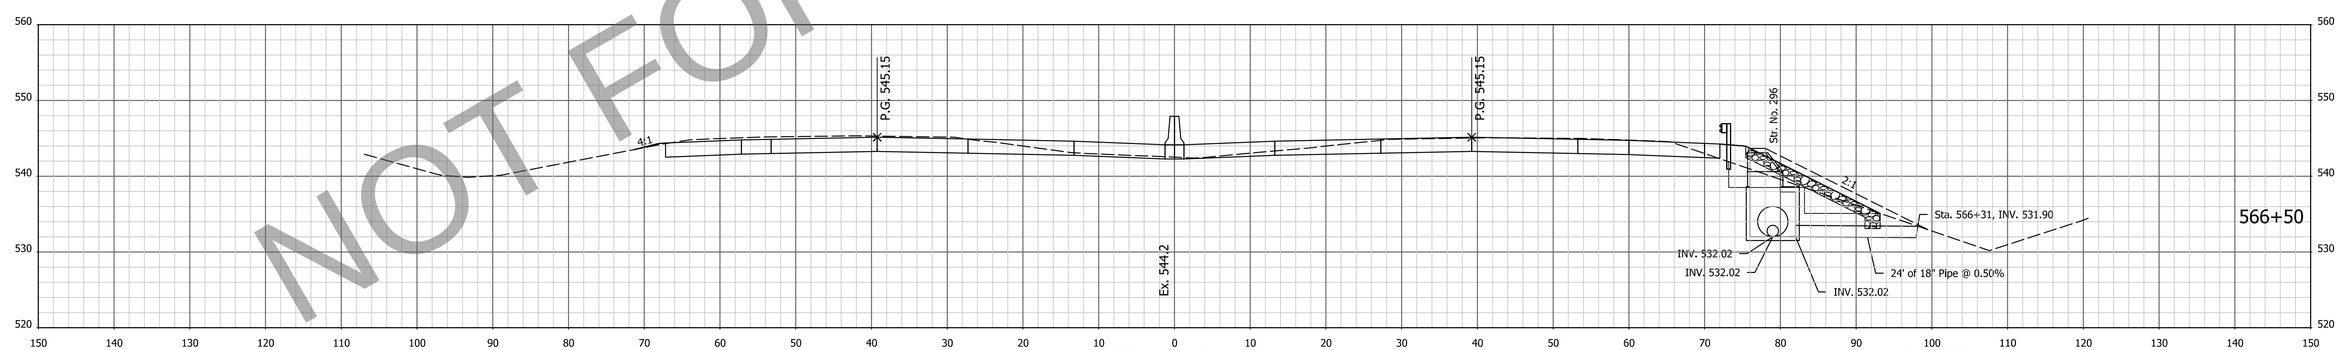

Vc = 226.0 CYS Vf = 88.0 CYS

Ac = 161 SFT Af = 34 SFT
Vc = 311.3 CYS Vf = 74.9 CYS

Ab = 34 SFT
Vb = 76.9 CYS

NOTE: CROSS SECTIONS DISPLAY THE HMA PAVEMENT ALTERNATIVE

NOT FOR CONSTRUCTION

FOR INFORMATION ONLY
Project scope, including project limits and identified work within, will change based on what the Design-Build Contractor can provide for the fixed-price identified in the RFP documents.

DESIGNED: AMD DRAWN: JJP
CHECKED: DJG CHECKED: DJG

INDIANA
DEPARTMENT OF TRANSPORTATION

CROSS SECTIONS
STA. 566+50 TO STA. 567+50 "PR-Q"

HORIZONTAL SCALE	BRIDGE FILE
1" = 10'	N/A
VERTICAL SCALE	DESIGNATION
1" = 10'	1700135
SURVEY BOOK	SHEETS
Electronic	141 of 247
CONTRACT	PROJECT
R-41529	1700135

14/29/2023 7:06:02 AM I:P:\200035 - I65 ATL\09Road\04 Design files\02 DGN\Plans\200035_29_Sht_Xsec_Line PR-Q.dgn

EARTHWORK FOR PCCP ALTERNATE

EARTHWORK FOR HMA ALTERNATE

EARTHWORK FOR BENCHING

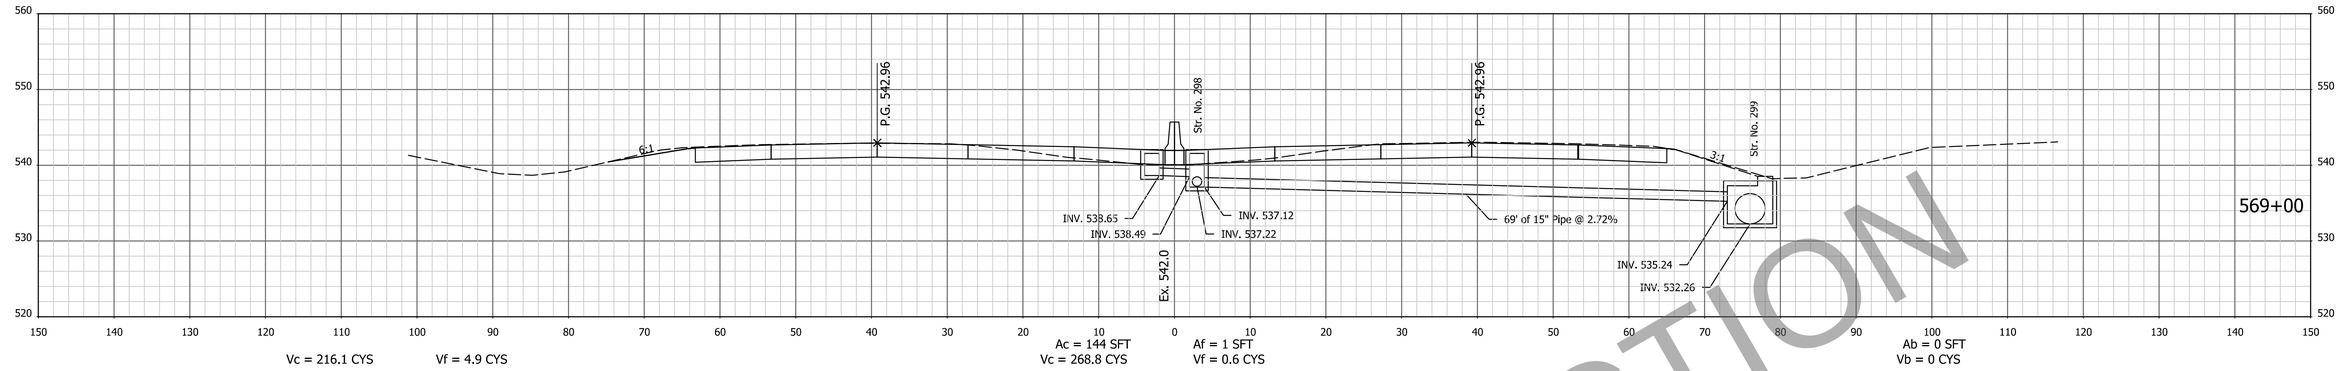

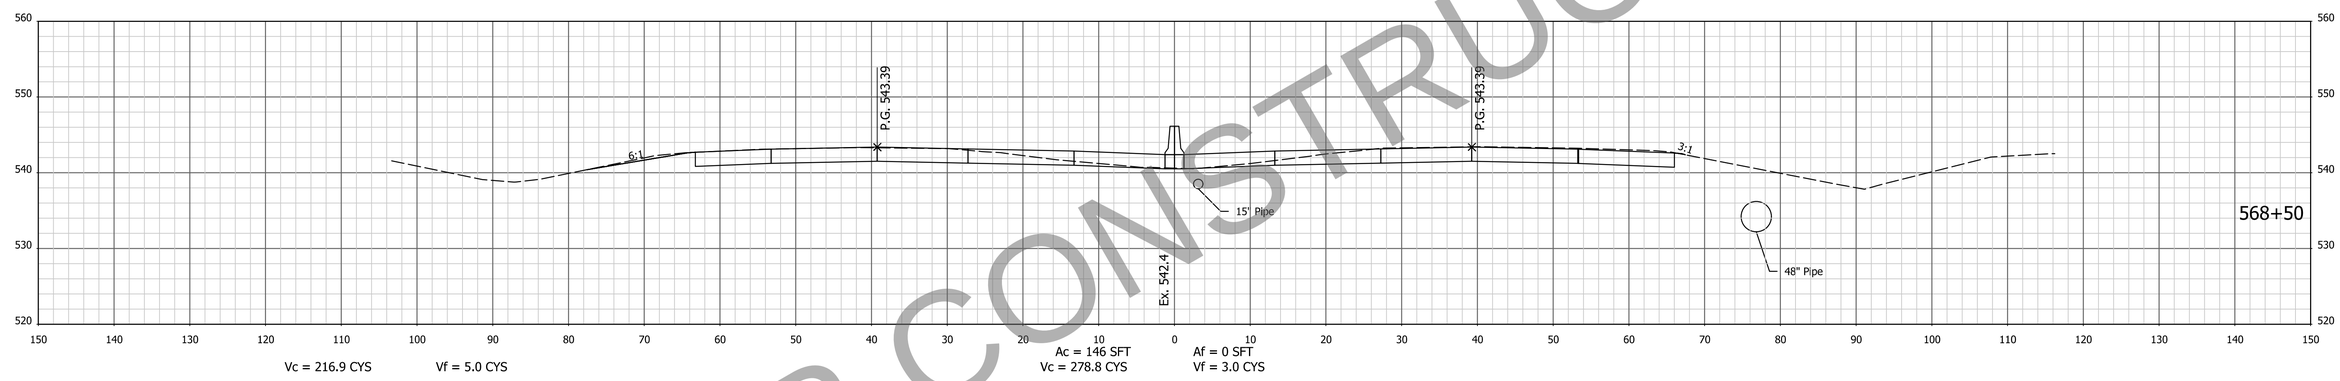

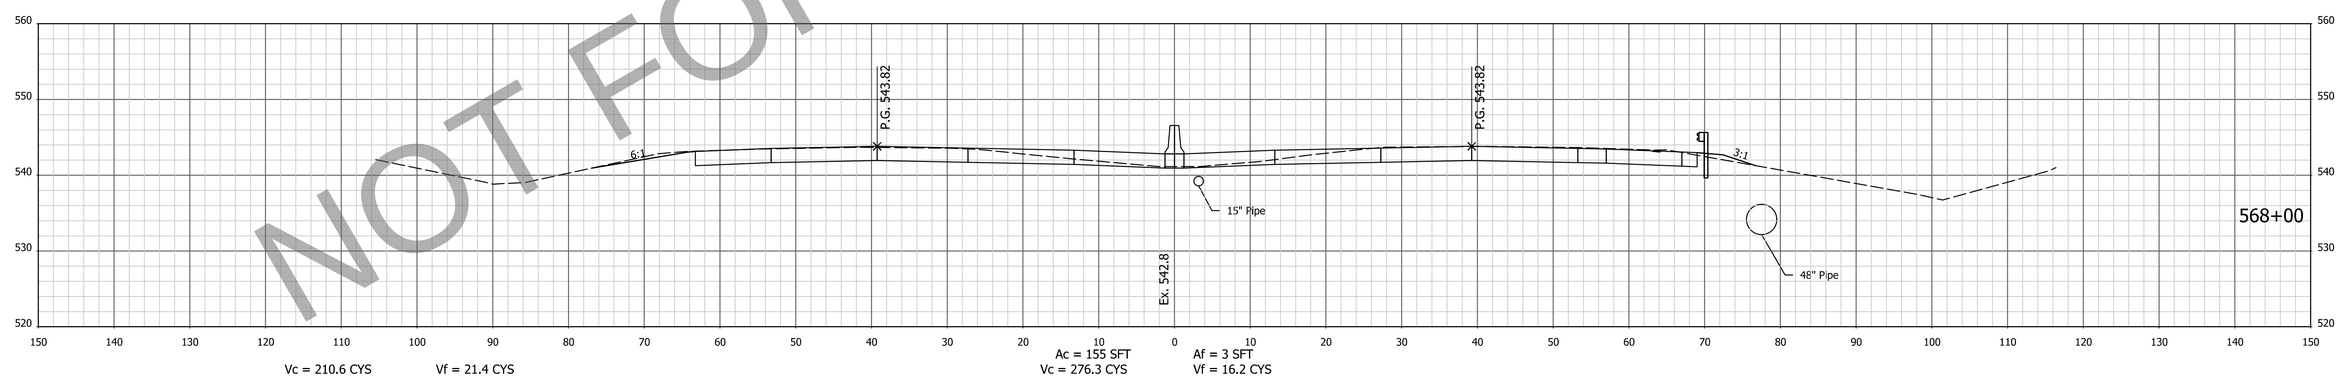

NOT FOR CONSTRUCTION

NOTE: CROSS SECTIONS DISPLAY THE HMA PAVEMENT ALTERNATIVE

FOR INFORMATION ONLY
Project scope, including project limits and identified work within, will change based on what the Design-Build Contractor can provide for the fixed-price identified in the RFP documents.

DESIGNED: AMD | DRAWN: JJP
CHECKED: DJG | CHECKED: DJG

INDIANA
DEPARTMENT OF TRANSPORTATION

CROSS SECTIONS
STA. 568+00 TO STA. 569+00 "PR-Q"

HORIZONTAL SCALE	BRIDGE FILE
1" = 10'	N/A
VERTICAL SCALE	DESIGNATION
1" = 10'	1700135
SURVEY BOOK	SHEETS
Electronic	142 of 247
CONTRACT	PROJECT
R-41529	1700135

4/29/2023 7:06:04 AM P:\200035 - I65 ATL\09Road\04 Design files\02 DGN\Plans\200035_29_Sht_Xsec_Line PR-Q.dgn

EARTHWORK FOR PCCP ALTERNATE

EARTHWORK FOR HMA ALTERNATE

EARTHWORK FOR BENCHING

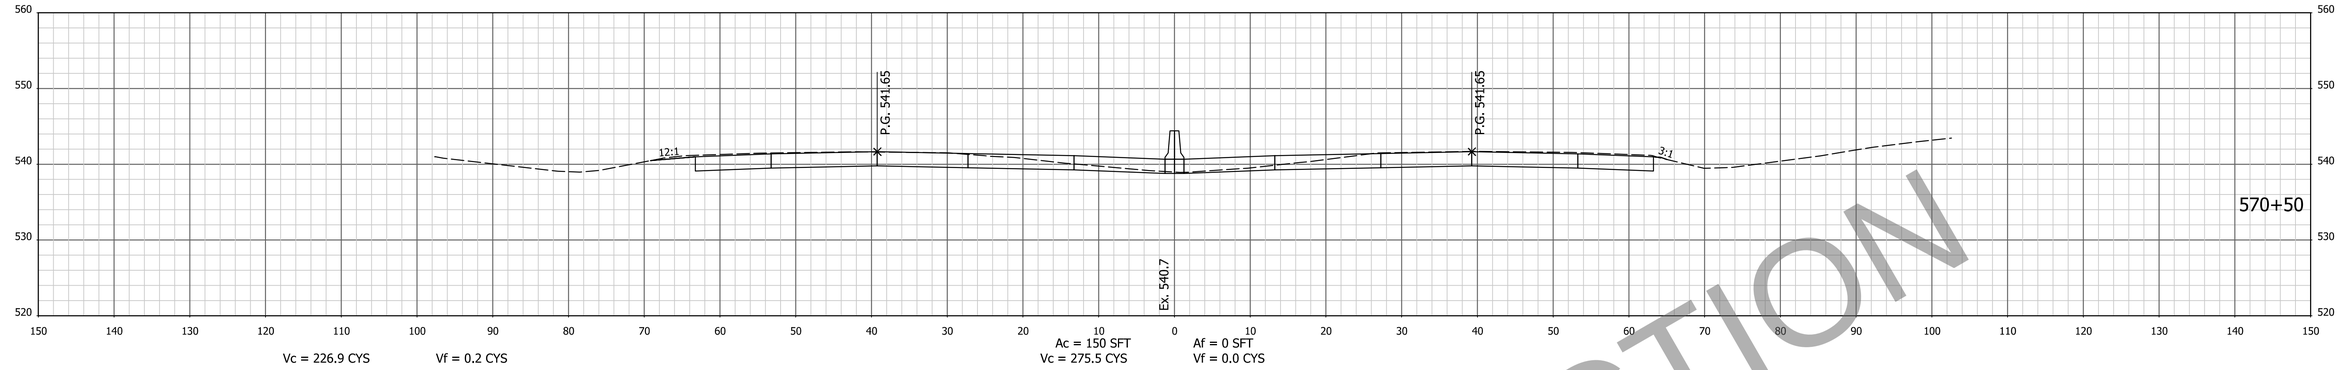

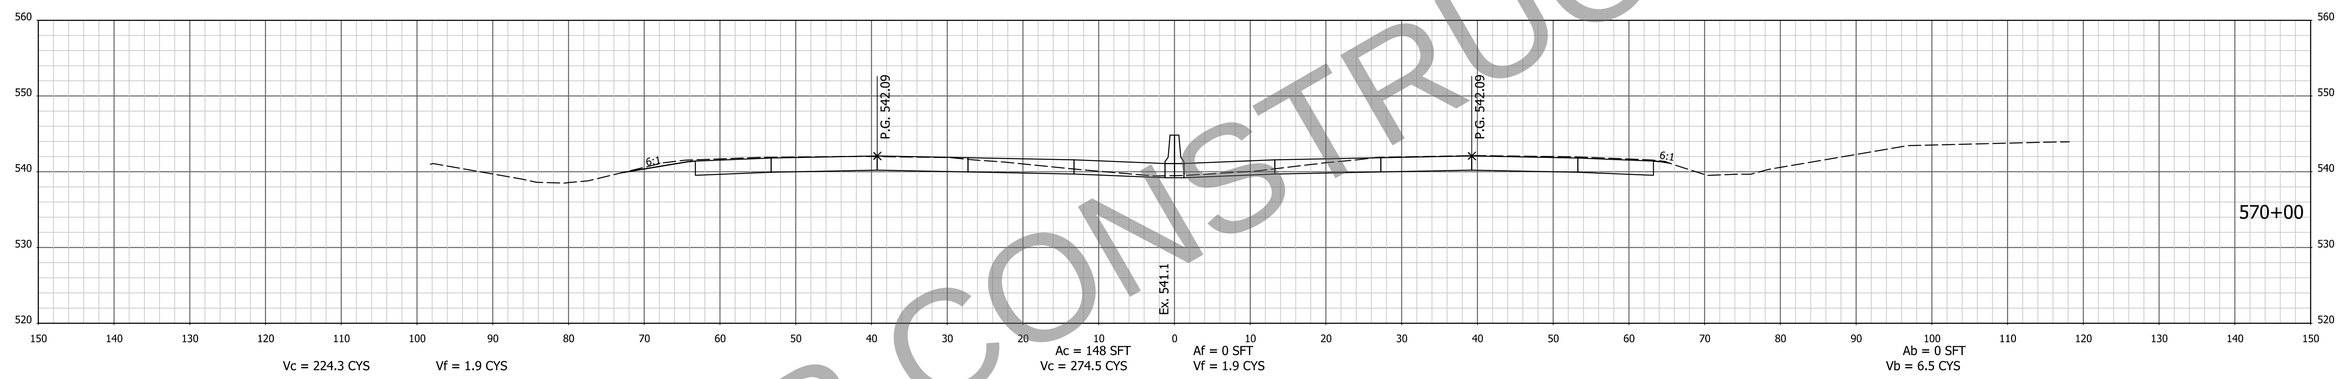

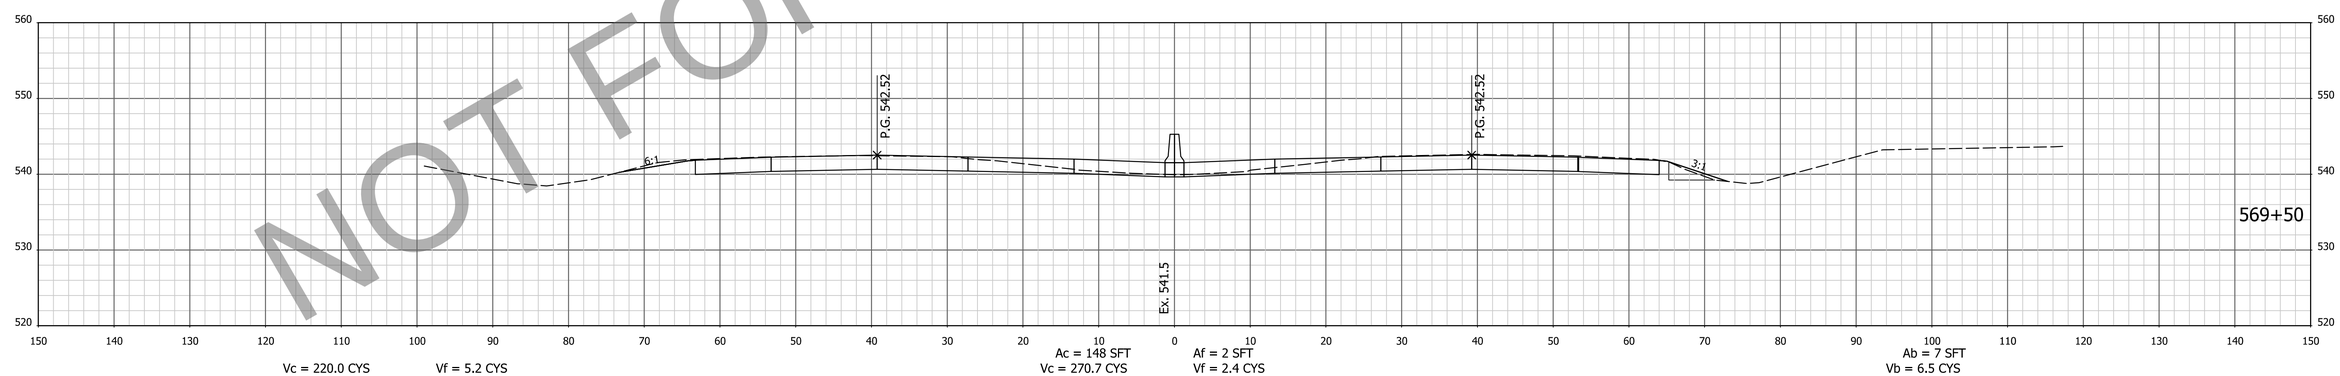

NOT FOR CONSTRUCTION

NOTE: CROSS SECTIONS DISPLAY THE HMA PAVEMENT ALTERNATIVE

FOR INFORMATION ONLY
Project scope, including project limits and identified work within, will change based on what the Design-Build Contractor can provide for the fixed-price identified in the RFP documents.

DESIGNED: AMD DRAWN: JJP
CHECKED: DJG CHECKED: DJG

INDIANA
DEPARTMENT OF TRANSPORTATION

CROSS SECTIONS
STA. 569+50 TO STA. 570+50 "PR-Q"

HORIZONTAL SCALE	BRIDGE FILE
1" = 10'	N/A
VERTICAL SCALE	DESIGNATION
1" = 10'	1700135
SURVEY BOOK	SHEETS
Electronic	143 of 247
CONTRACT	PROJECT
R-41529	1700135

4/29/2023 7:06:06 AM P:\200035 - I65 ATL\09Road\04 Design files\02 DGN\Plans\200035_29_Sht_Xsec_Line PR-Q.dgn

EARTHWORK FOR PCCP ALTERNATE

EARTHWORK FOR HMA ALTERNATE

EARTHWORK FOR BENCHING

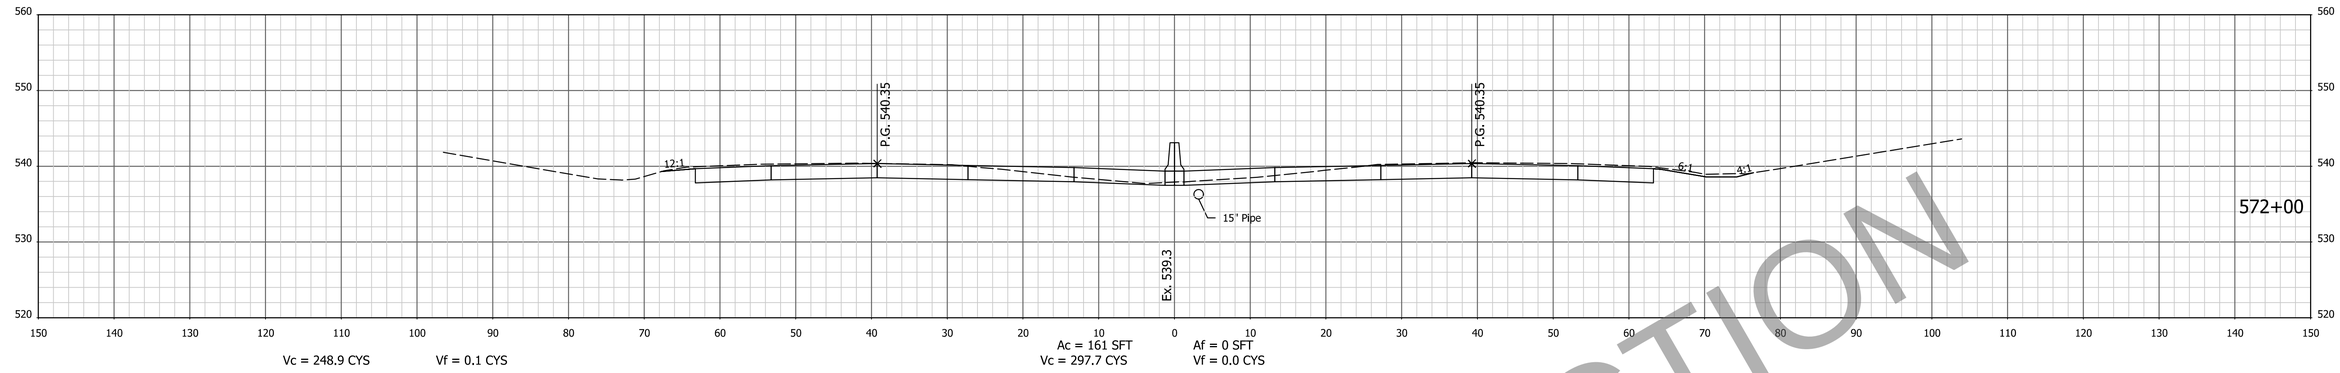

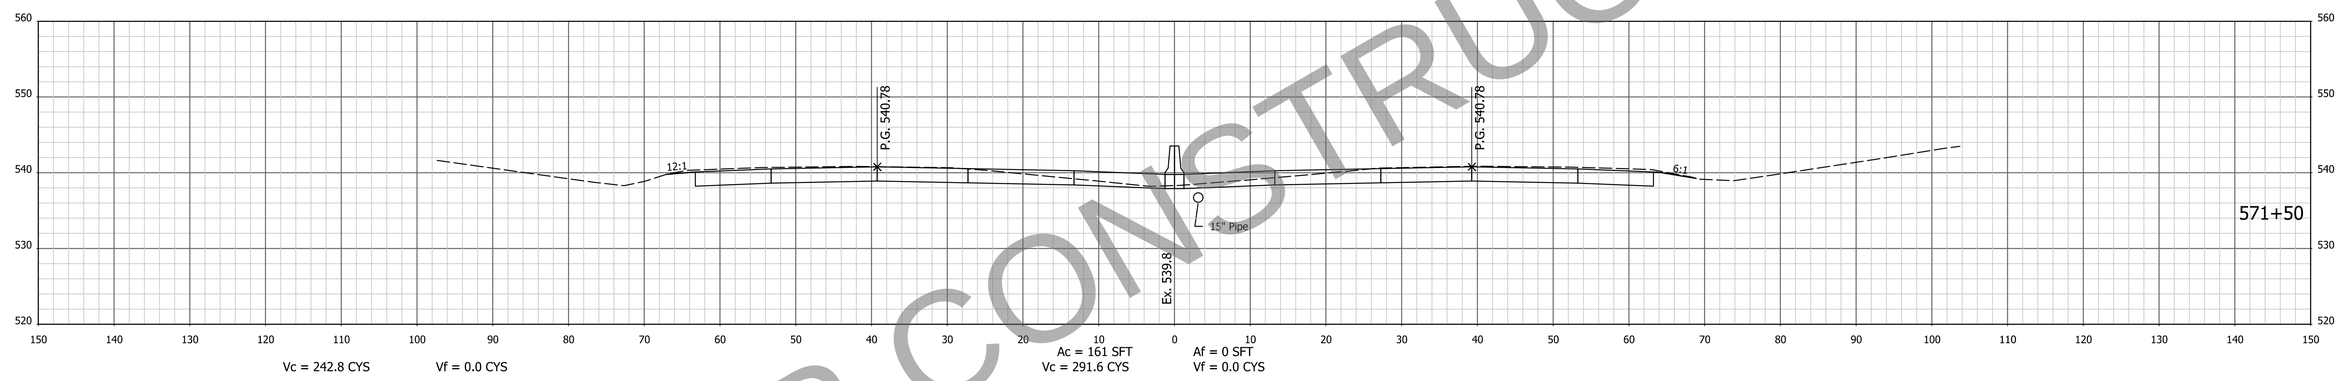

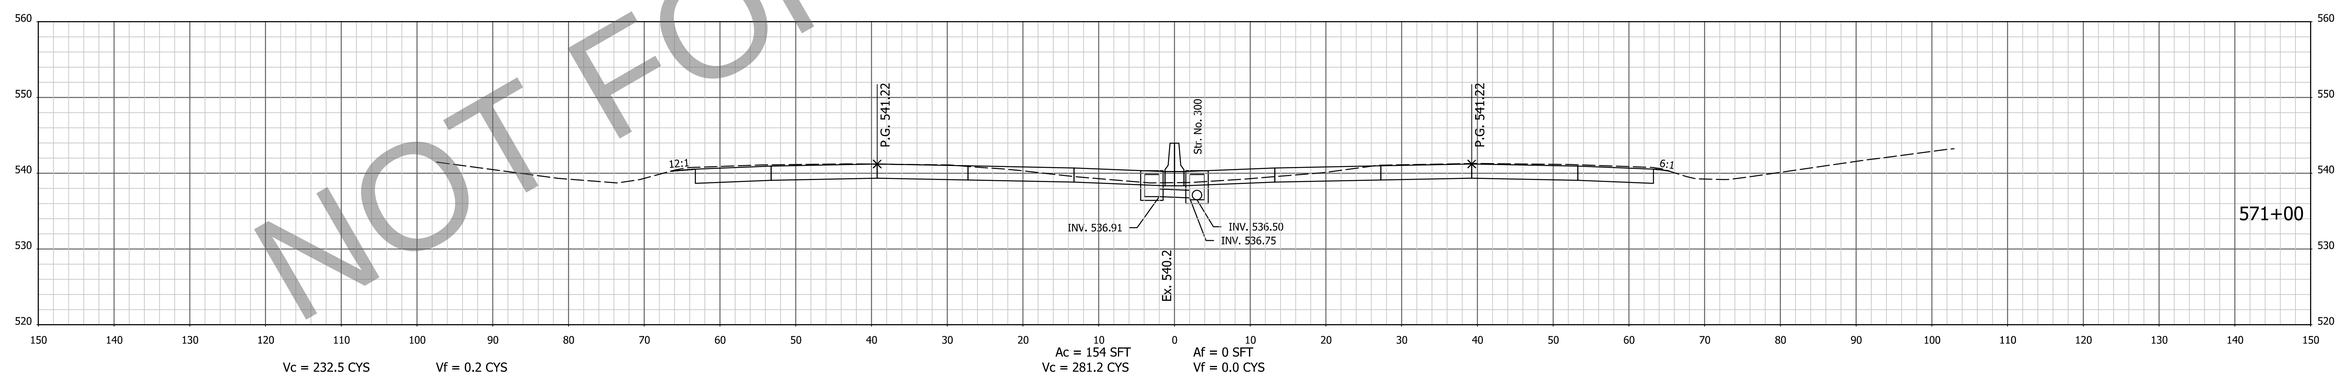

NOT FOR CONSTRUCTION

NOTE: CROSS SECTIONS DISPLAY THE HMA PAVEMENT ALTERNATIVE

FOR INFORMATION ONLY
Project scope, including project limits and identified work within, will change based on what the Design-Build Contractor can provide for the fixed-price identified in the RFP documents.

DESIGNED: AMD | DRAWN: JJP
CHECKED: DJG | CHECKED: DJG

INDIANA
DEPARTMENT OF TRANSPORTATION

CROSS SECTIONS
STA. 571+00 TO STA. 572+00 "PR-Q"

HORIZONTAL SCALE	BRIDGE FILE
1" = 10'	N/A
VERTICAL SCALE	DESIGNATION
1" = 10'	1700135
SURVEY BOOK	SHEETS
Electronic	144 of 247
CONTRACT	PROJECT
R-41529	1700135

4/29/2023 7:06:08 AM P:\200035 - I65 ATL\09Road\04 Design files\02 DGN\Plans\200035_29_Sht_Xsec_Line PR-Q.dgn

EARTHWORK FOR PCCP ALTERNATE

EARTHWORK FOR HMA ALTERNATE

EARTHWORK FOR BENCHING

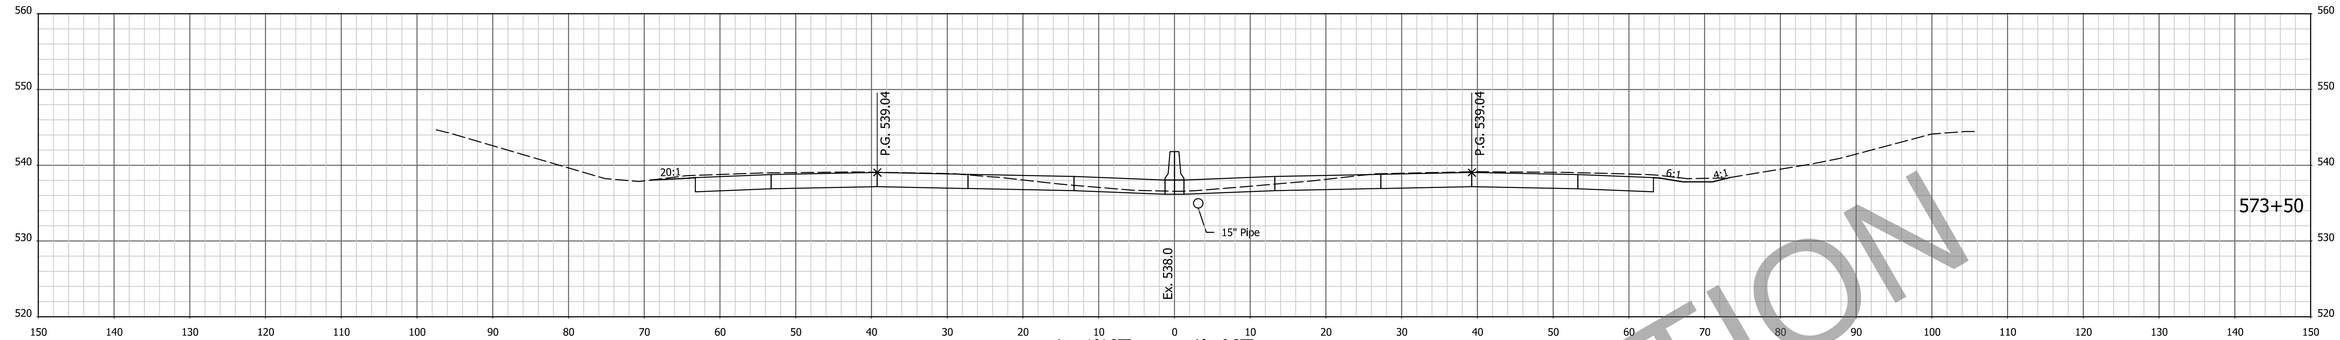

Vc = 247.0 CYS Vf = 0.5 CYS

Ac = 164 SFT Vc = 295.3 CYS

Af = 0 SFT Vf = 0.0 CYS

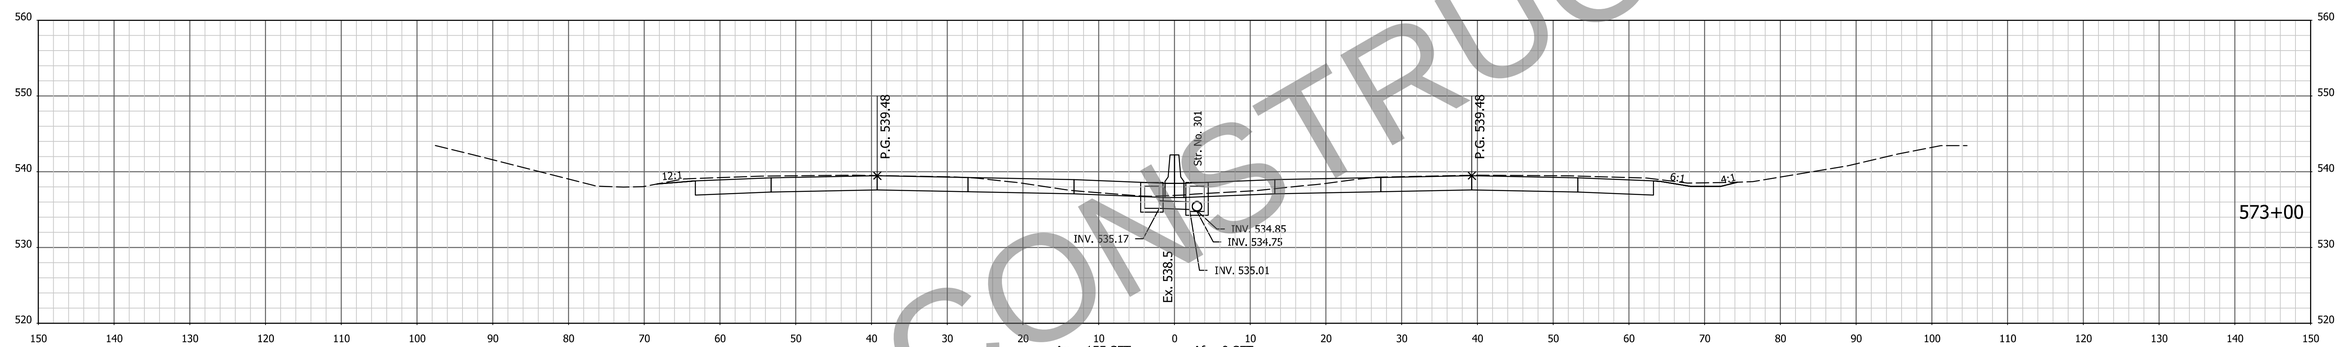

Vc = 239.3 CYS Vf = 0.9 CYS

Ac = 155 SFT Vc = 287.3 CYS

Af = 0 SFT Vf = 0.0 CYS

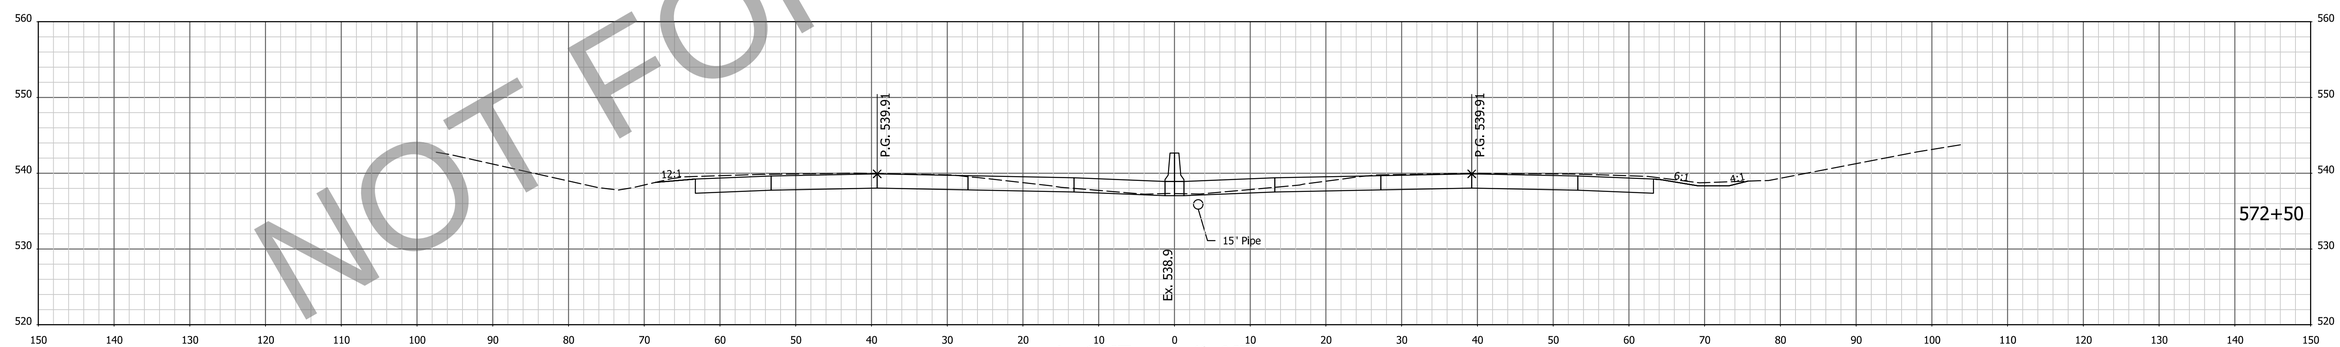

Vc = 244.0 CYS Vf = 0.4 CYS

Ac = 155 SFT Vc = 292.3 CYS

Af = 0 SFT Vf = 0.0 CYS

NOT FOR CONSTRUCTION

NOTE: CROSS SECTIONS DISPLAY THE HMA PAVEMENT ALTERNATIVE

FOR INFORMATION ONLY
Project scope, including project limits and identified work within, will change based on what the Design-Build Contractor can provide for the fixed-price identified in the RFP documents.

DESIGNED: AMD DRAWN: JJP
CHECKED: DJG CHECKED: DJG

INDIANA
DEPARTMENT OF TRANSPORTATION

CROSS SECTIONS
STA. 572+50 TO STA. 573+50 "PR-Q"

HORIZONTAL SCALE	BRIDGE FILE
1" = 10'	N/A
VERTICAL SCALE	DESIGNATION
1" = 10'	1700135
SURVEY BOOK	SHEETS
Electronic	145 of 247
CONTRACT	PROJECT
R-41529	1700135

4/29/2023 7:06:10 AM I:\200035 - I65 ATL\09Road\04 Design files\02 DGN\Plans\200035_29_Sht_Xsec_Line PR-Q.dgn

EARTHWORK FOR PCCP ALTERNATE

EARTHWORK FOR HMA ALTERNATE

EARTHWORK FOR BENCHING

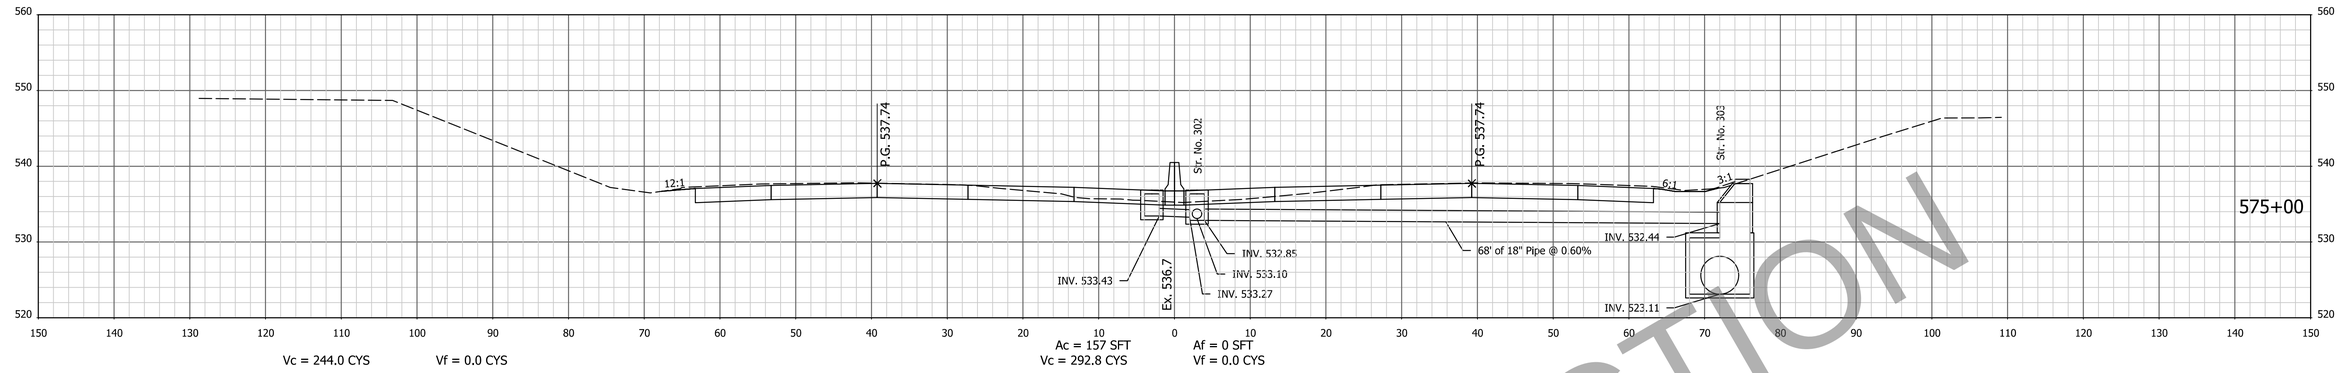

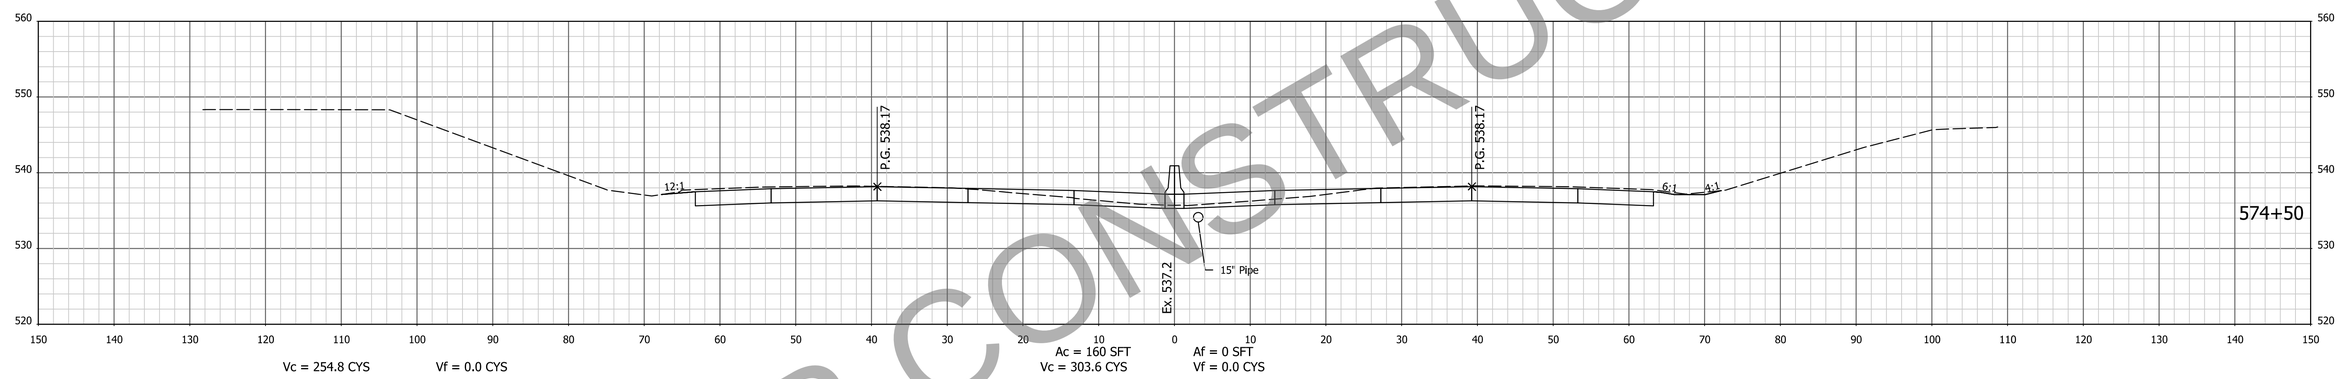

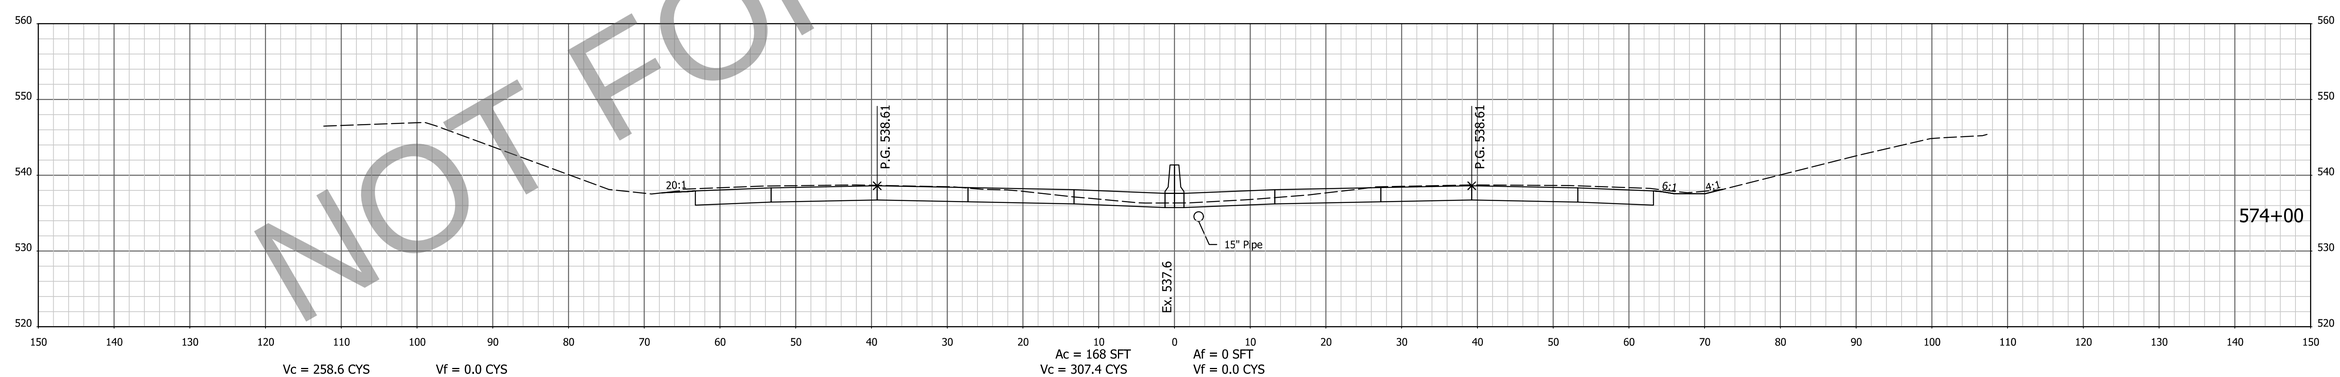

NOT FOR CONSTRUCTION

NOTE: CROSS SECTIONS DISPLAY THE HMA PAVEMENT ALTERNATIVE

FOR INFORMATION ONLY
Project scope, including project limits and identified work within, will change based on what the Design-Build Contractor can provide for the fixed-price identified in the RFP documents.

DESIGNED: AMD | DRAWN: JJP
CHECKED: DJG | CHECKED: DJG

INDIANA
DEPARTMENT OF TRANSPORTATION

CROSS SECTIONS
STA. 574+00 TO STA. 575+00 "PR-Q"

HORIZONTAL SCALE	BRIDGE FILE
1" = 10'	N/A
VERTICAL SCALE	DESIGNATION
1" = 10'	1700135
SURVEY BOOK	SHEETS
Electronic	146 of 247
CONTRACT	PROJECT
R-41529	1700135

4/29/2023 7:06:12 AM I:\P\200035 - I65 ATL\09Road\04 Design files\02 DGN\Plans\200035_29_Sht_Xsec_Line PR-Q.dgn

EARTHWORK FOR PCCP ALTERNATE

EARTHWORK FOR HMA ALTERNATE

EARTHWORK FOR BENCHING

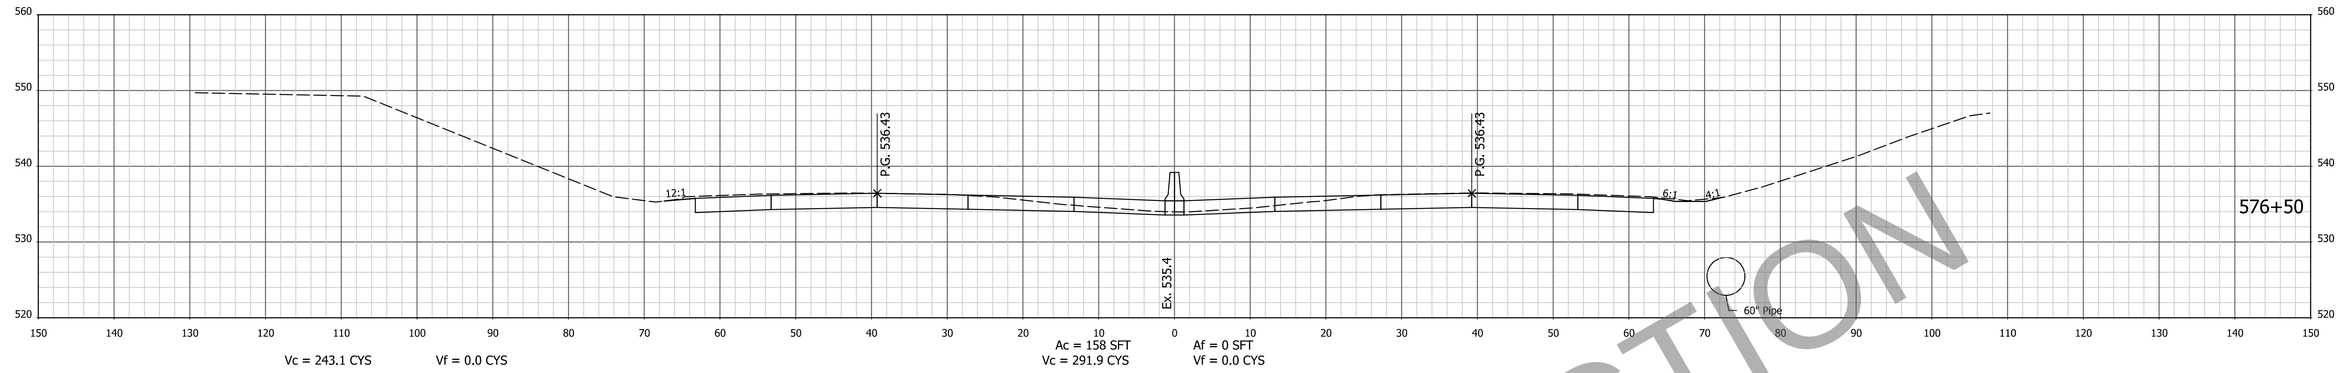

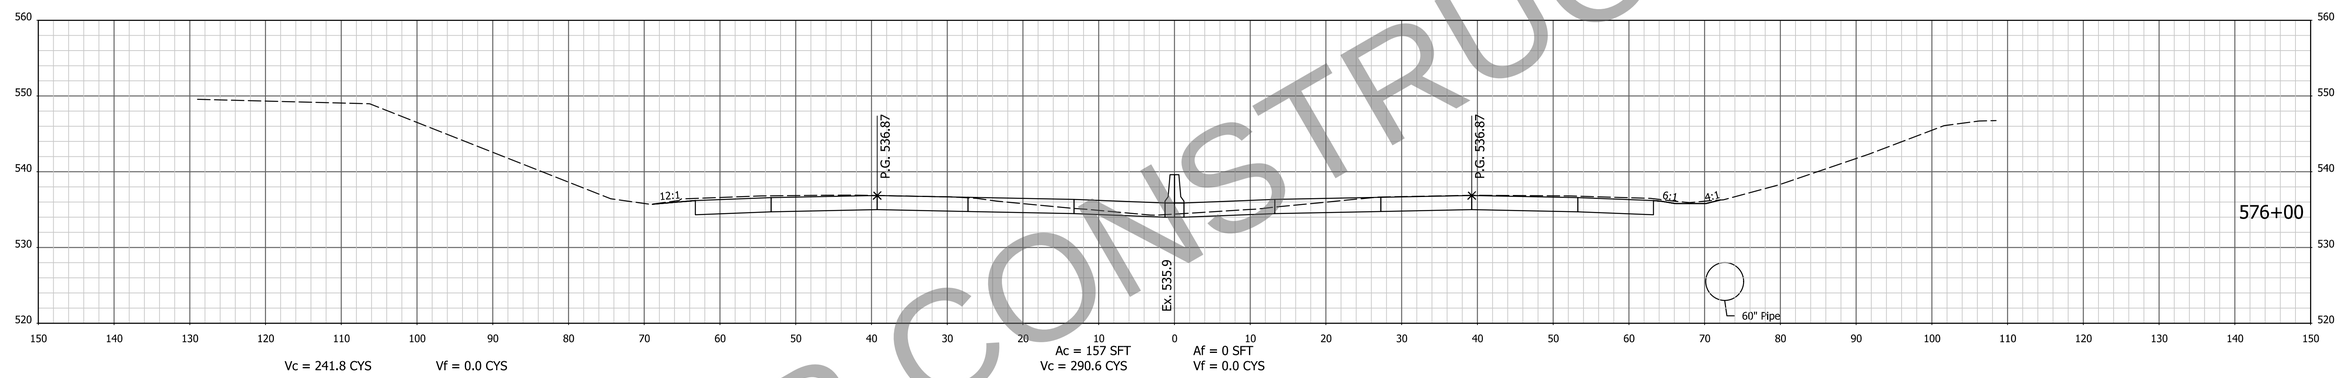

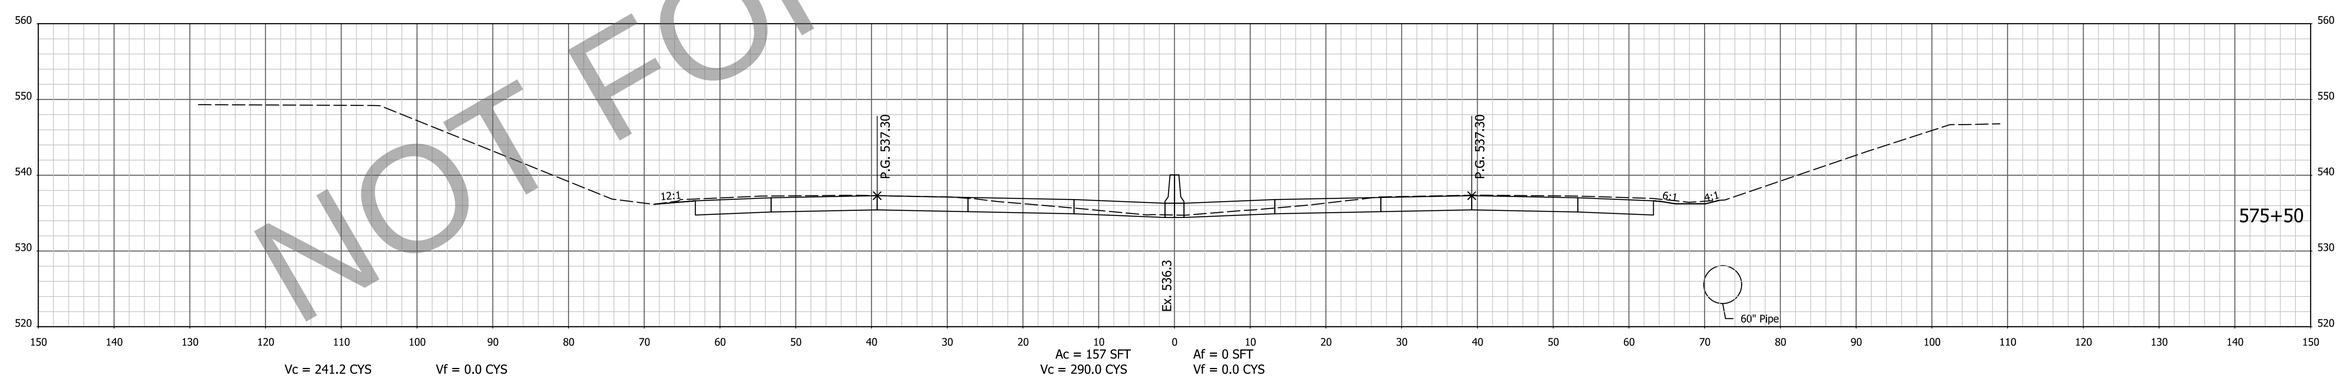

NOT FOR CONSTRUCTION

NOTE: CROSS SECTIONS DISPLAY THE HMA PAVEMENT ALTERNATIVE

FOR INFORMATION ONLY
Project scope, including project limits and identified work within, will change based on what the Design-Build Contractor can provide for the fixed-price identified in the RFP documents.

DESIGNED: AMD | DRAWN: JJP
CHECKED: DJG | CHECKED: DJG

INDIANA
DEPARTMENT OF TRANSPORTATION

CROSS SECTIONS
STA. 575+50 TO STA. 576+50 "PR-Q"

HORIZONTAL SCALE	BRIDGE FILE
1" = 10'	N/A
VERTICAL SCALE	DESIGNATION
1" = 10'	1700135
SURVEY BOOK	SHEETS
Electronic	147 of 247
CONTRACT	PROJECT
R-41529	1700135

4/29/2023 7:06:14 AM I:\200035 - I65 ATL\09Road\04 Design files\02 DGN\Plans\200035_29_Sht_Xsec_Line PR-Q.dgn

EARTHWORK FOR PCCP ALTERNATE

EARTHWORK FOR HMA ALTERNATE

EARTHWORK FOR BENCHING

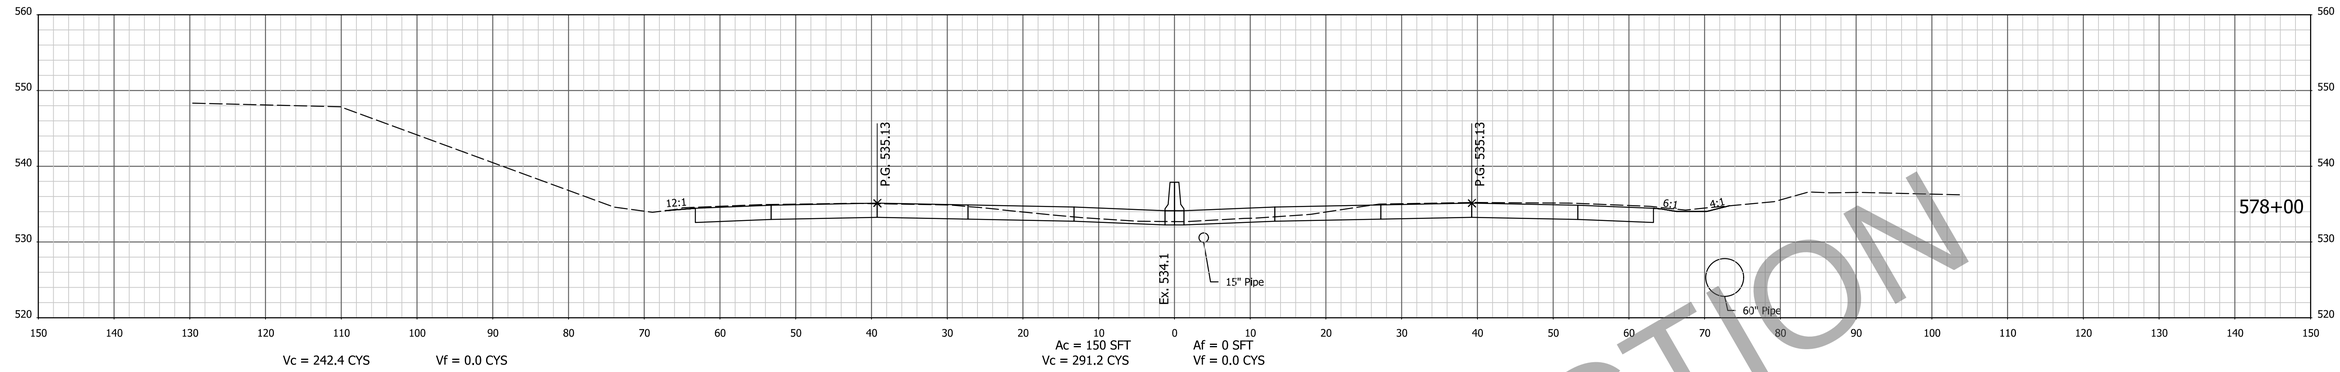

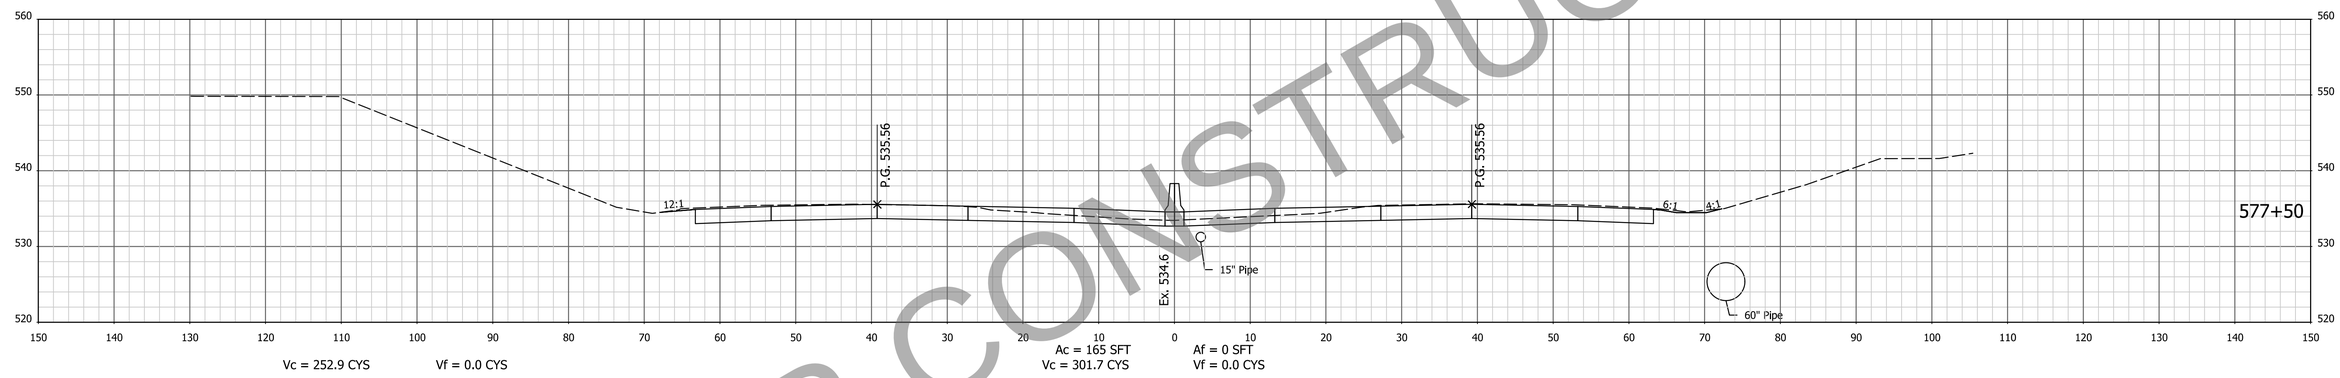

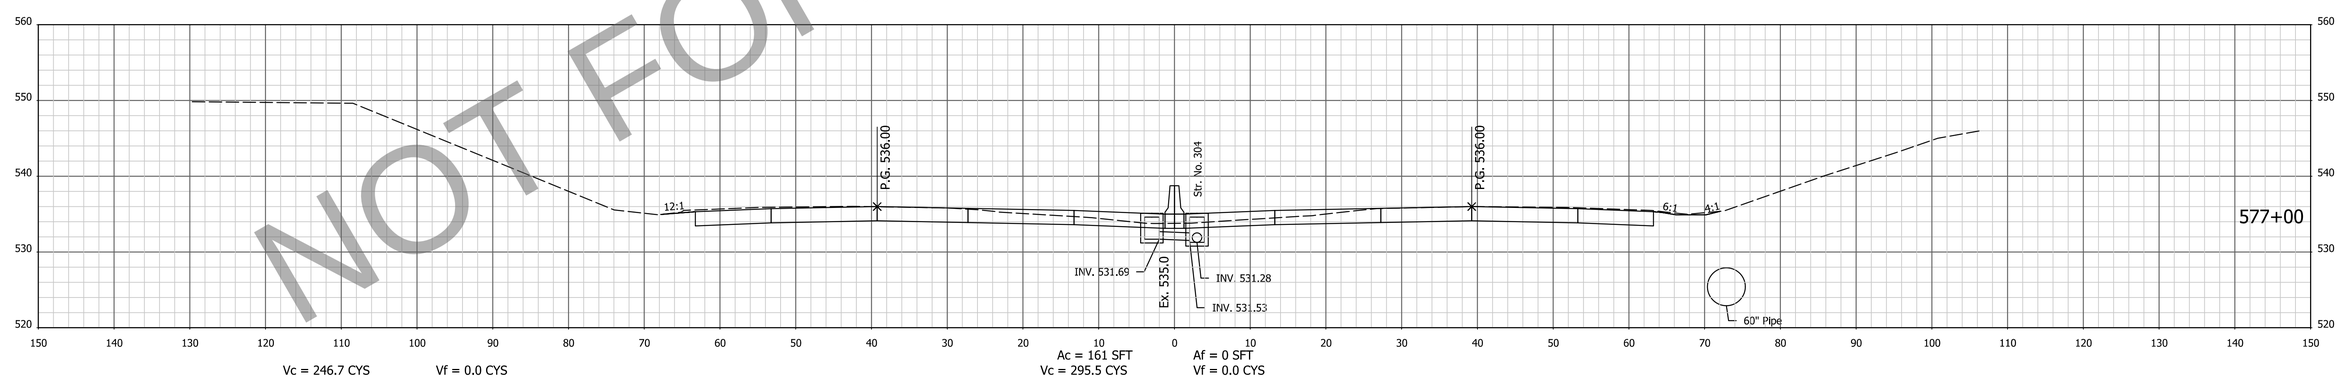

NOT FOR CONSTRUCTION

NOTE: CROSS SECTIONS DISPLAY THE HMA PAVEMENT ALTERNATIVE

FOR INFORMATION ONLY
Project scope, including project limits and identified work within, will change based on what the Design-Build Contractor can provide for the fixed-price identified in the RFP documents.

DESIGNED: AMD | DRAWN: JJP
CHECKED: DJG | CHECKED: DJG

INDIANA
DEPARTMENT OF TRANSPORTATION

CROSS SECTIONS
STA. 577+00 TO STA. 578+00 "PR-Q"

HORIZONTAL SCALE	BRIDGE FILE
1" = 10'	N/A
VERTICAL SCALE	DESIGNATION
1" = 10'	1700135
SURVEY BOOK	SHEETS
Electronic	148 of 247
CONTRACT	PROJECT
R-41529	1700135

4/29/2023 7:06:16 AM P:\200035 - I65 ATL\09Road\04 Design files\02 DGN\Plans\200035_29_Sht_Xsec_Line PR-Q.dgn

EARTHWORK FOR PCCP ALTERNATE

EARTHWORK FOR HMA ALTERNATE

EARTHWORK FOR BENCHING

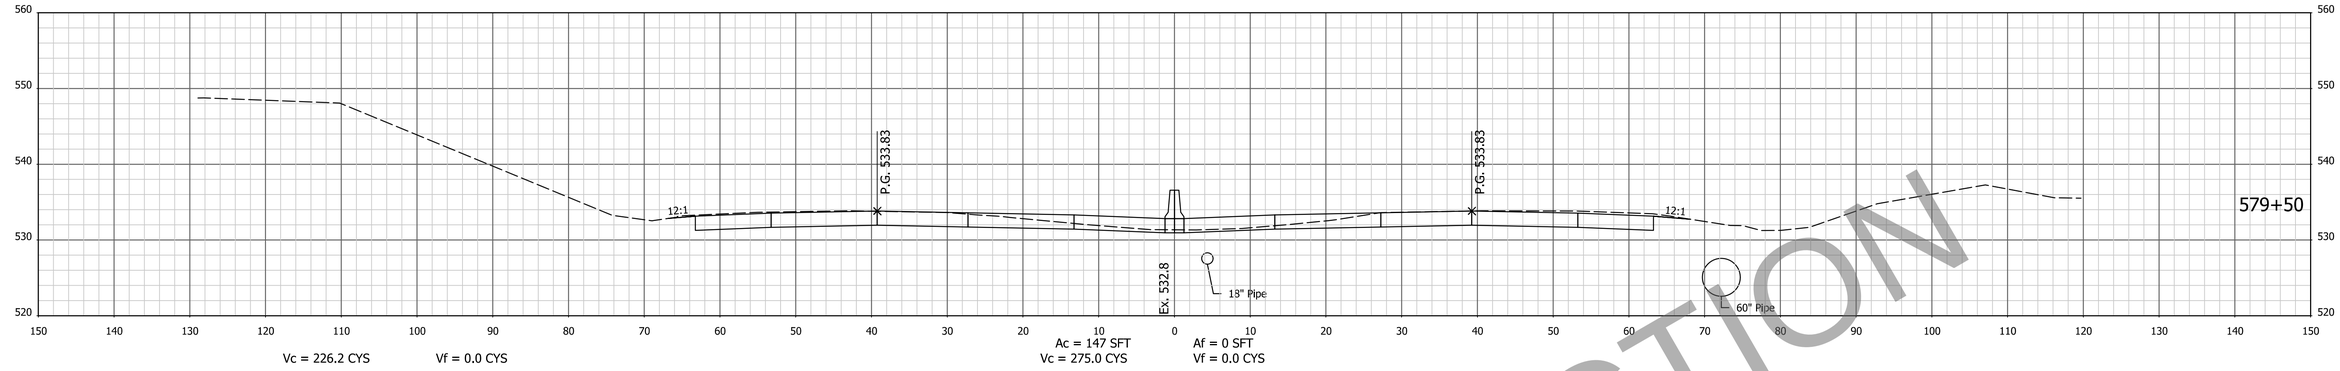

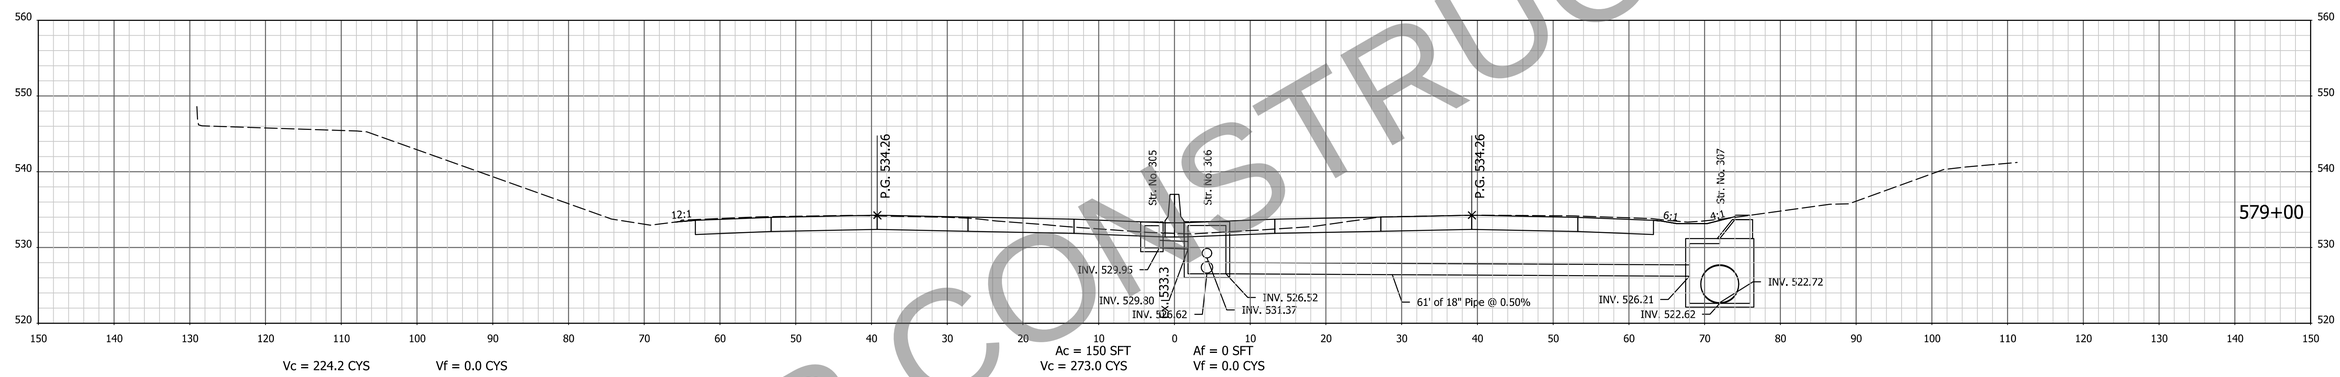

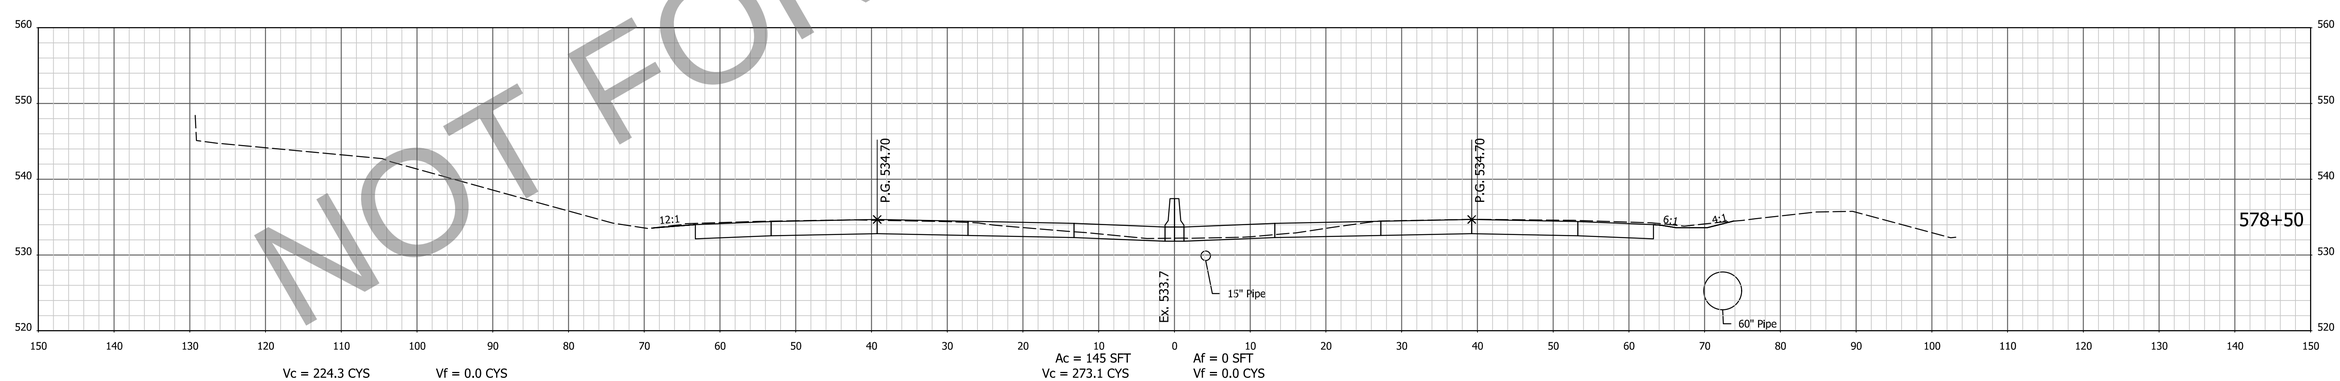

NOT FOR CONSTRUCTION

NOTE: CROSS SECTIONS DISPLAY THE HMA PAVEMENT ALTERNATIVE

FOR INFORMATION ONLY
Project scope, including project limits and identified work within, will change based on what the Design-Build Contractor can provide for the fixed-price identified in the RFP documents.

DESIGNED: AMD | DRAWN: JJP
CHECKED: DJG | CHECKED: DJG

INDIANA
DEPARTMENT OF TRANSPORTATION

CROSS SECTIONS
STA. 578+50 TO STA. 579+50 "PR-Q"

HORIZONTAL SCALE	BRIDGE FILE
1" = 10'	N/A
VERTICAL SCALE	DESIGNATION
1" = 10'	1700135
SURVEY BOOK	SHEETS
Electronic	149 of 247
CONTRACT	PROJECT
R-41529	1700135

14/29/2023 7:06:18 AM | P:\200035 - I65 ATL\09Road\04 Design files\02 DGN\Plans\200035_29_Sht_Xsec_Line PR-Q.dgn

EARTHWORK FOR PCCP ALTERNATE

EARTHWORK FOR HMA ALTERNATE

EARTHWORK FOR BENCHING

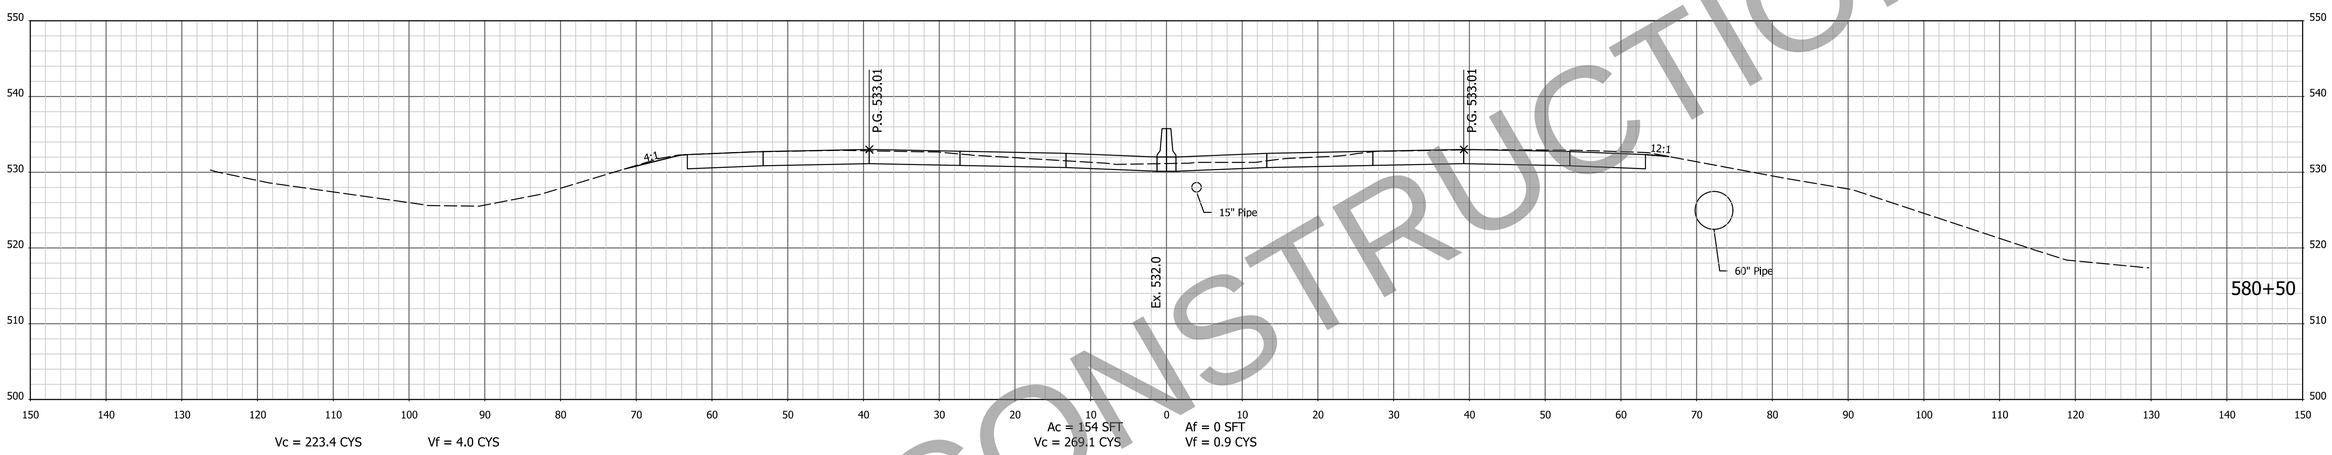

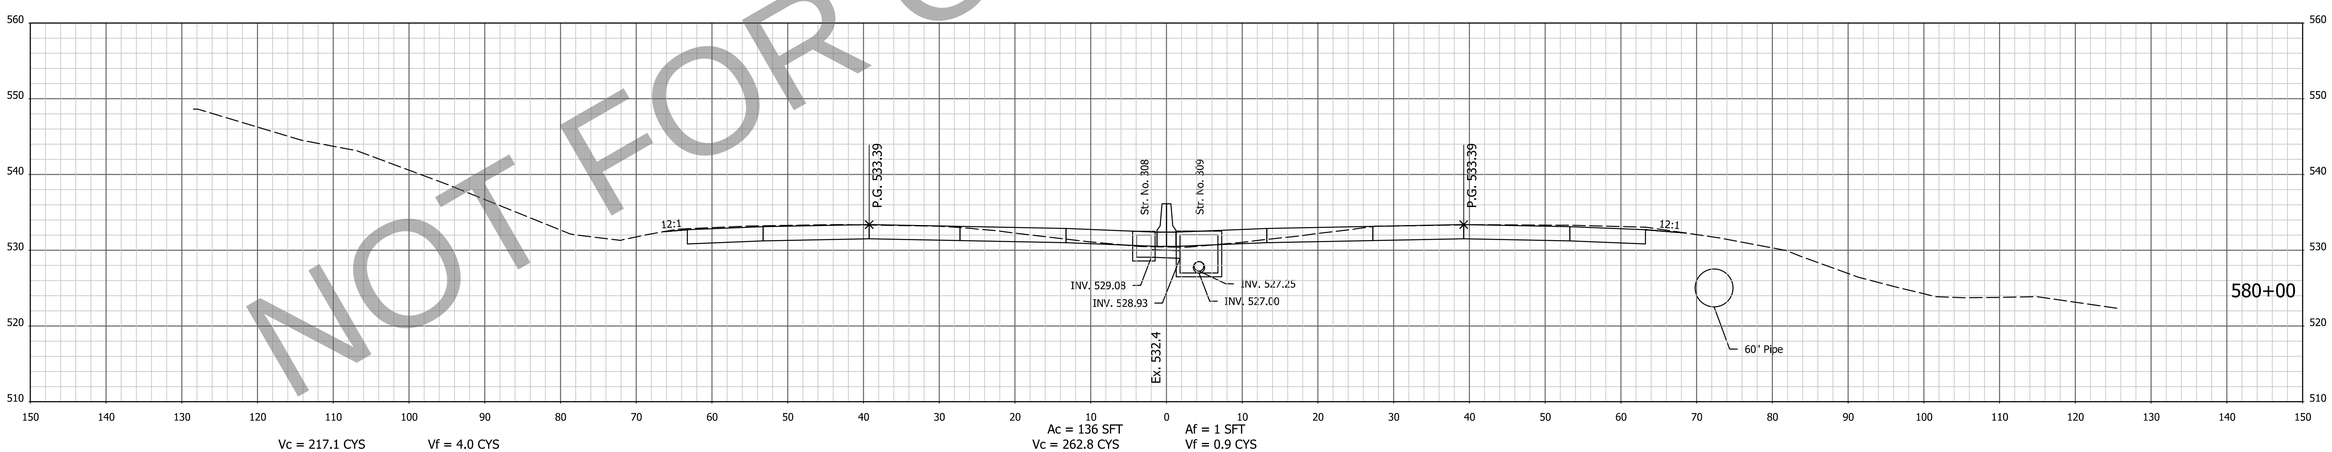

NOT FOR CONSTRUCTION

NOTE: CROSS SECTIONS DISPLAY THE HMA PAVEMENT ALTERNATIVE

FOR INFORMATION ONLY
Project scope, including project limits and identified work within, will change based on what the Design-Build Contractor can provide for the fixed-price identified in the RFP documents.

DESIGNED: AMD | DRAWN: JJP
CHECKED: DJG | CHECKED: DJG

INDIANA
DEPARTMENT OF TRANSPORTATION

CROSS SECTIONS
STA. 580+00 TO STA. 580+50 "PR-Q"

HORIZONTAL SCALE	BRIDGE FILE
1" = 10'	N/A
VERTICAL SCALE	DESIGNATION
1" = 10'	1700135
SURVEY BOOK	SHEETS
Electronic	150 of 247
CONTRACT	PROJECT
R-41529	1700135

4/29/2023 7:06:19 AM P:\200035 - I65 ATL\09Road\04 Design files\02 DGN\Plans\200035_29_Sht_Xsec_Line PR-Q.dgn

EARTHWORK FOR PCCP ALTERNATE

EARTHWORK FOR HMA ALTERNATE

EARTHWORK FOR BENCHING

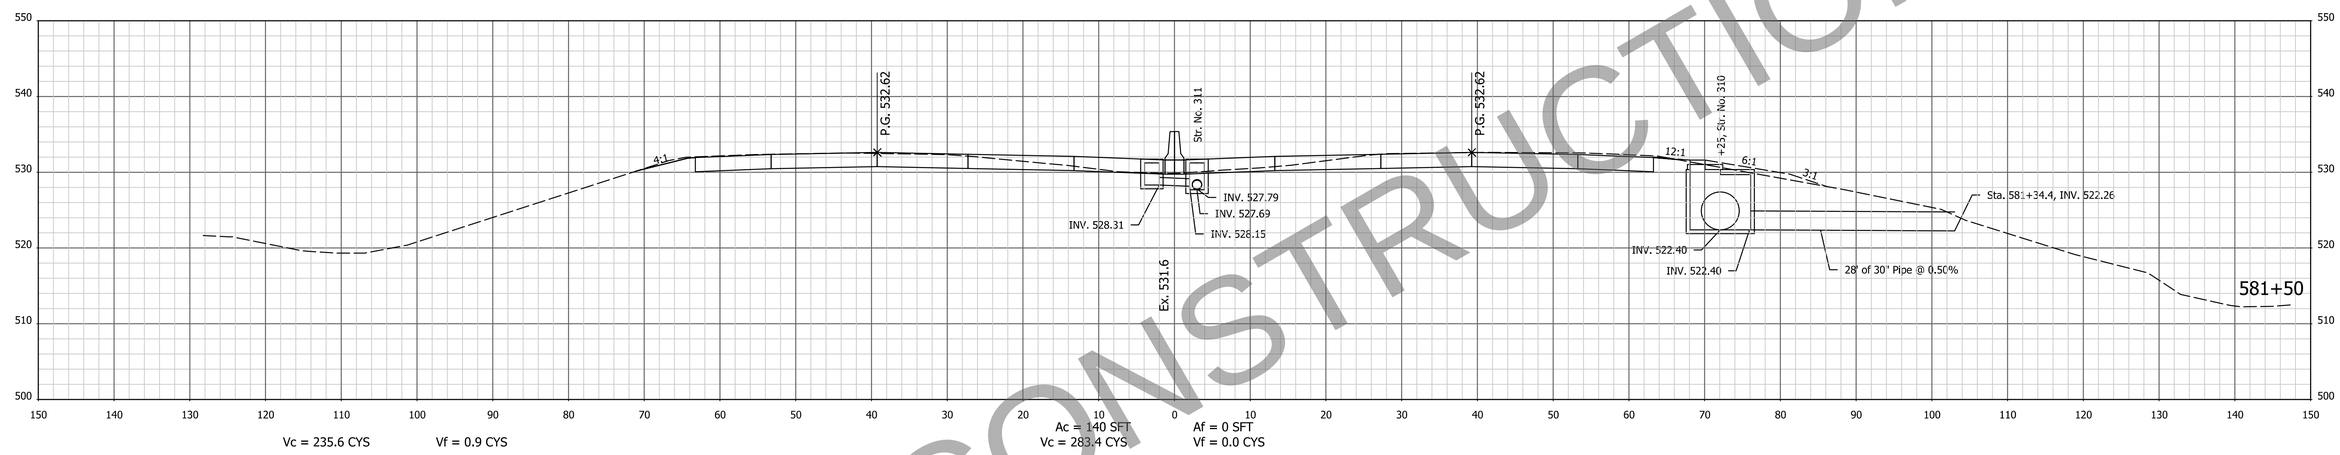

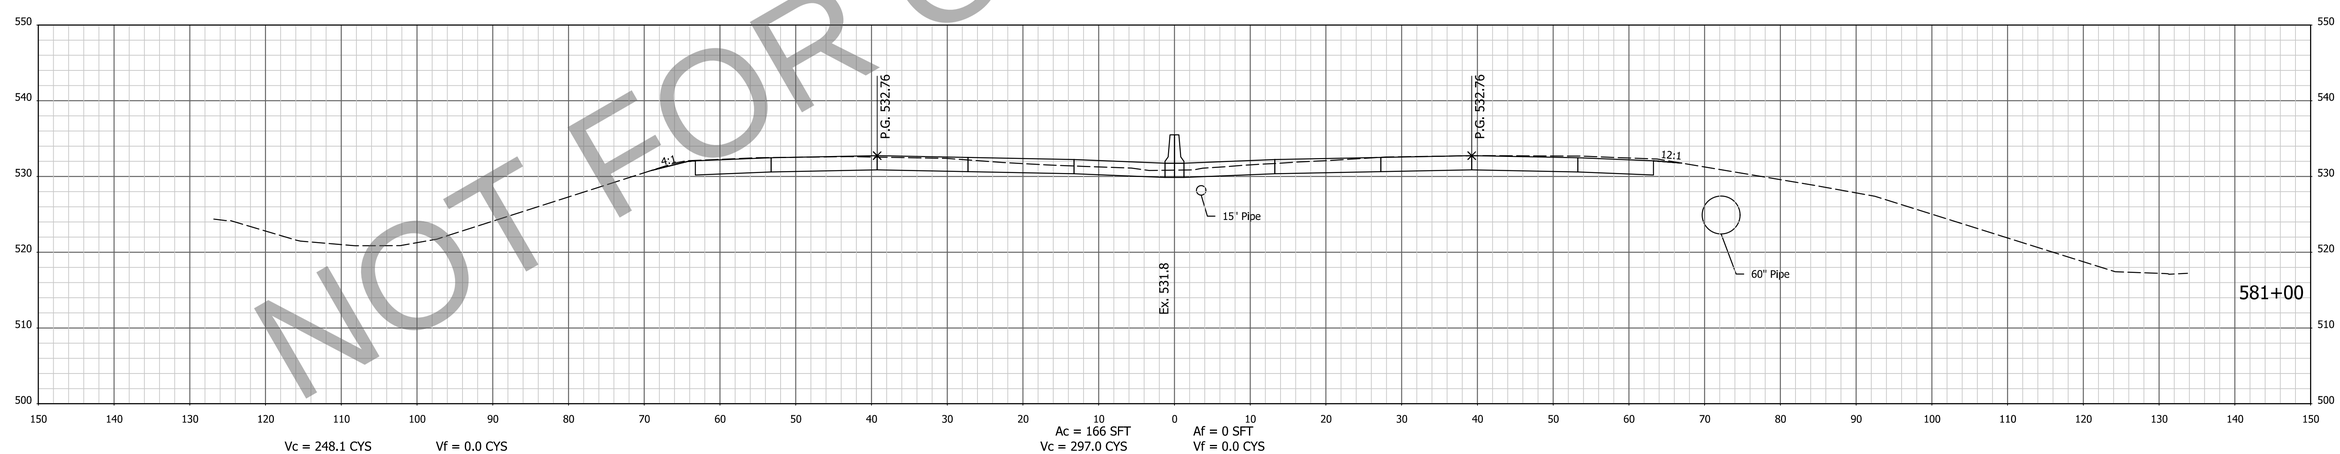

NOT FOR CONSTRUCTION

NOTE: CROSS SECTIONS DISPLAY THE HMA PAVEMENT ALTERNATIVE

FOR INFORMATION ONLY
Project scope, including project limits and identified work within, will change based on what the Design-Build Contractor can provide for the fixed-price identified in the RFP documents.

DESIGNED: AMD | DRAWN: JJP
CHECKED: DJG | CHECKED: DJG

INDIANA
DEPARTMENT OF TRANSPORTATION

CROSS SECTIONS
STA. 581+00 TO STA. 581+50 "PR-Q"

HORIZONTAL SCALE	BRIDGE FILE
1" = 10'	N/A
VERTICAL SCALE	DESIGNATION
1" = 10'	1700135
SURVEY BOOK	SHEETS
Electronic	151 of 247
CONTRACT	PROJECT
R-41529	1700135

4/29/2023 7:06:22 AM I:\P\200035 - I65 ATL\09Road\04 Design files\02 DGN\Plans\200035_29_Sht_Xsec_Line PR-Q.dgn

EARTHWORK FOR PCCP ALTERNATE

EARTHWORK FOR HMA ALTERNATE

EARTHWORK FOR BENCHING

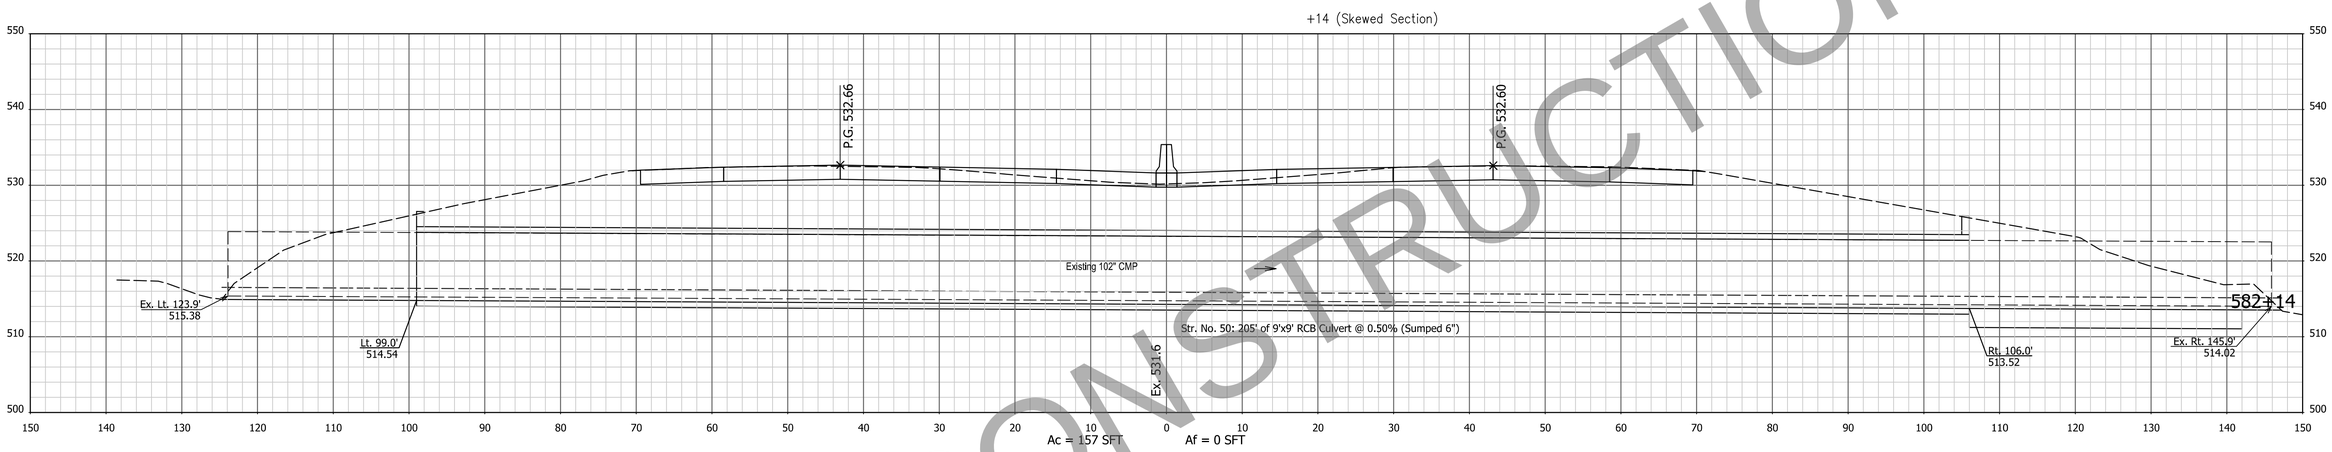

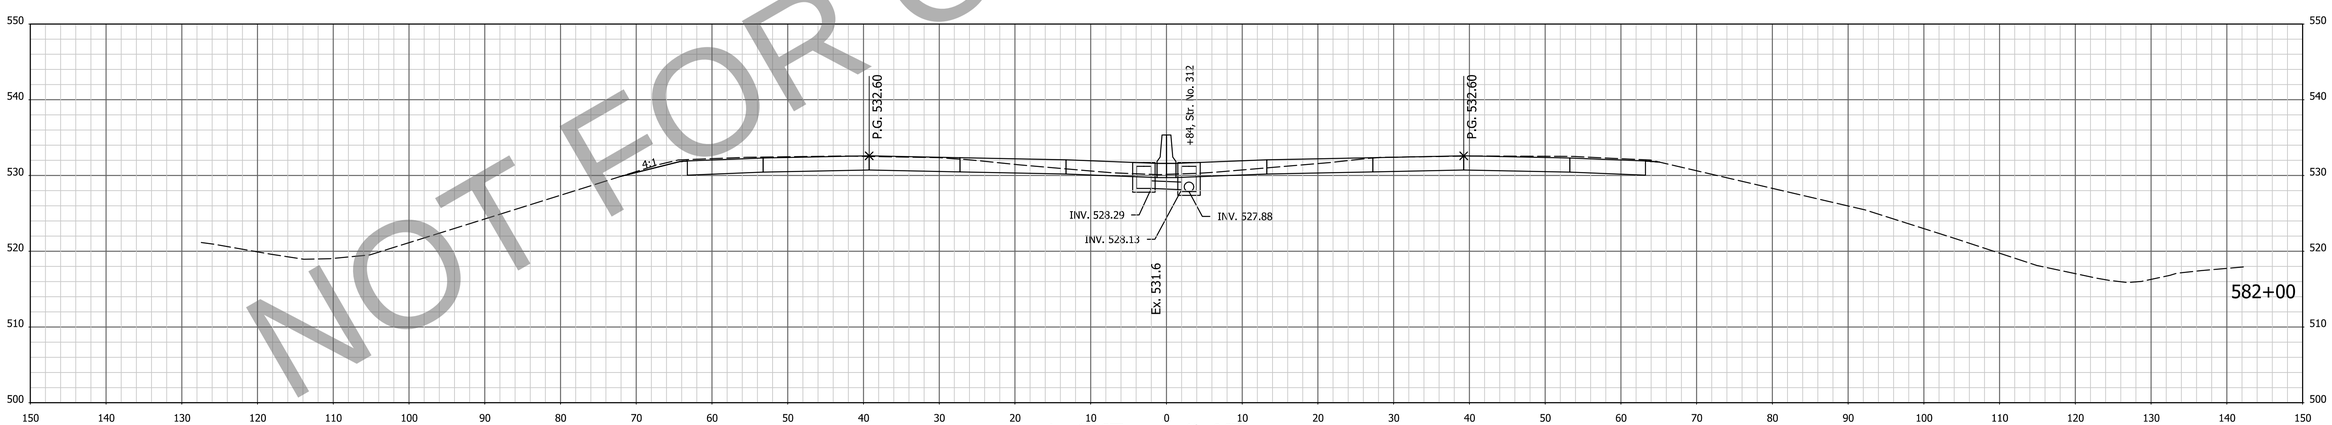

NOT FOR CONSTRUCTION

NOTE: CROSS SECTIONS DISPLAY THE HMA PAVEMENT ALTERNATIVE

FOR INFORMATION ONLY
Project scope, including project limits and identified work within, will change based on what the Design-Build Contractor can provide for the fixed-price identified in the RFP documents.

DESIGNED: AMD | DRAWN: JJP
CHECKED: DJG | CHECKED: DJG

INDIANA
DEPARTMENT OF TRANSPORTATION

CROSS SECTIONS
STA. 582+00 TO STA. 582+14 "PR-Q"

HORIZONTAL SCALE	BRIDGE FILE
1" = 10'	N/A
VERTICAL SCALE	DESIGNATION
1" = 10'	1700135
SURVEY BOOK	SHEETS
Electronic	152 of 247
CONTRACT	PROJECT
R-41529	1700135

4/29/2023 7:06:23 AM P:\200035 - I65 ATL\09Road\04 Design files\02 DGN\Plans\200035_29_Sht_Xsec_Line PR-Q.dgn

EARTHWORK FOR PCCP ALTERNATE

EARTHWORK FOR HMA ALTERNATE

EARTHWORK FOR BENCHING

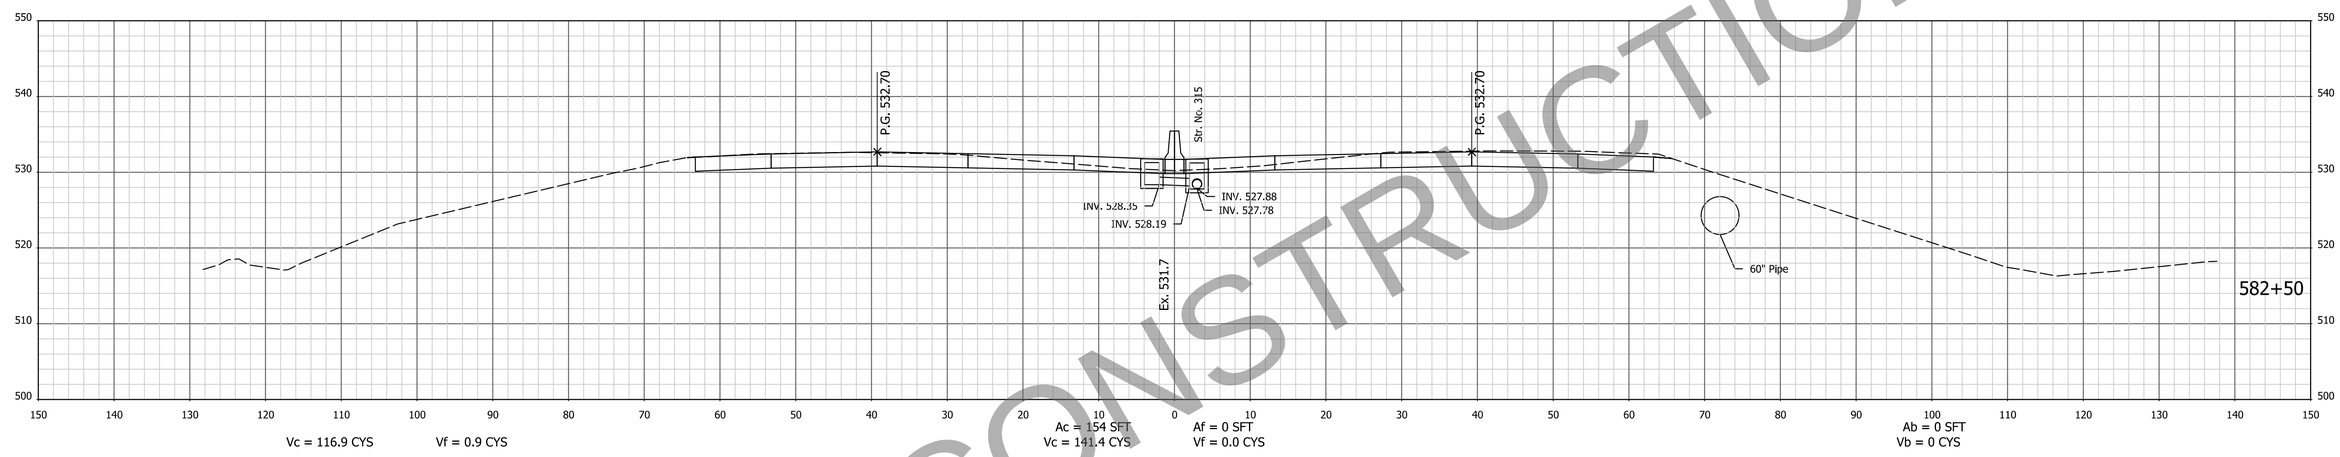

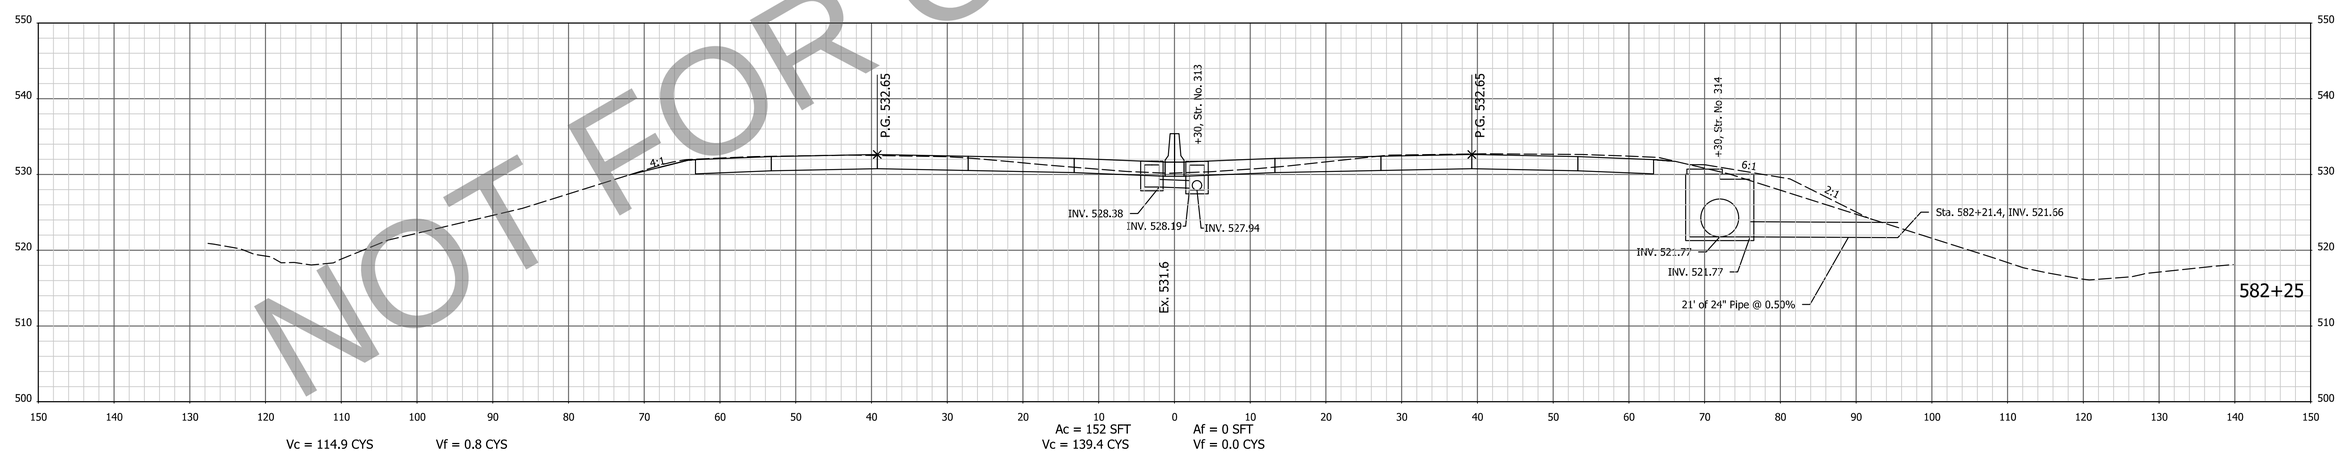

NOT FOR CONSTRUCTION

NOTE: CROSS SECTIONS DISPLAY THE HMA PAVEMENT ALTERNATIVE

FOR INFORMATION ONLY
Project scope, including project limits and identified work within, will change based on what the Design-Build Contractor can provide for the fixed-price identified in the RFP documents.

DESIGNED: AMD DRAWN: JJP
CHECKED: DJG CHECKED: DJG

INDIANA
DEPARTMENT OF TRANSPORTATION

CROSS SECTIONS
STA. 582+25 TO STA. 582+50 "PR-Q"

HORIZONTAL SCALE	BRIDGE FILE
1" = 10'	N/A
VERTICAL SCALE	DESIGNATION
1" = 10'	1700135
SURVEY BOOK	SHEETS
Electronic	153 of 247
CONTRACT	PROJECT
R-41529	1700135

4/29/2023 7:06:25 AM I:\P\200035 - I65 ATL\09Road\04 Design files\02 DGN\Plans\200035_29_Sht_Xsec_Line PR-Q.dgn

EARTHWORK FOR PCCP ALTERNATE

EARTHWORK FOR HMA ALTERNATE

EARTHWORK FOR BENCHING

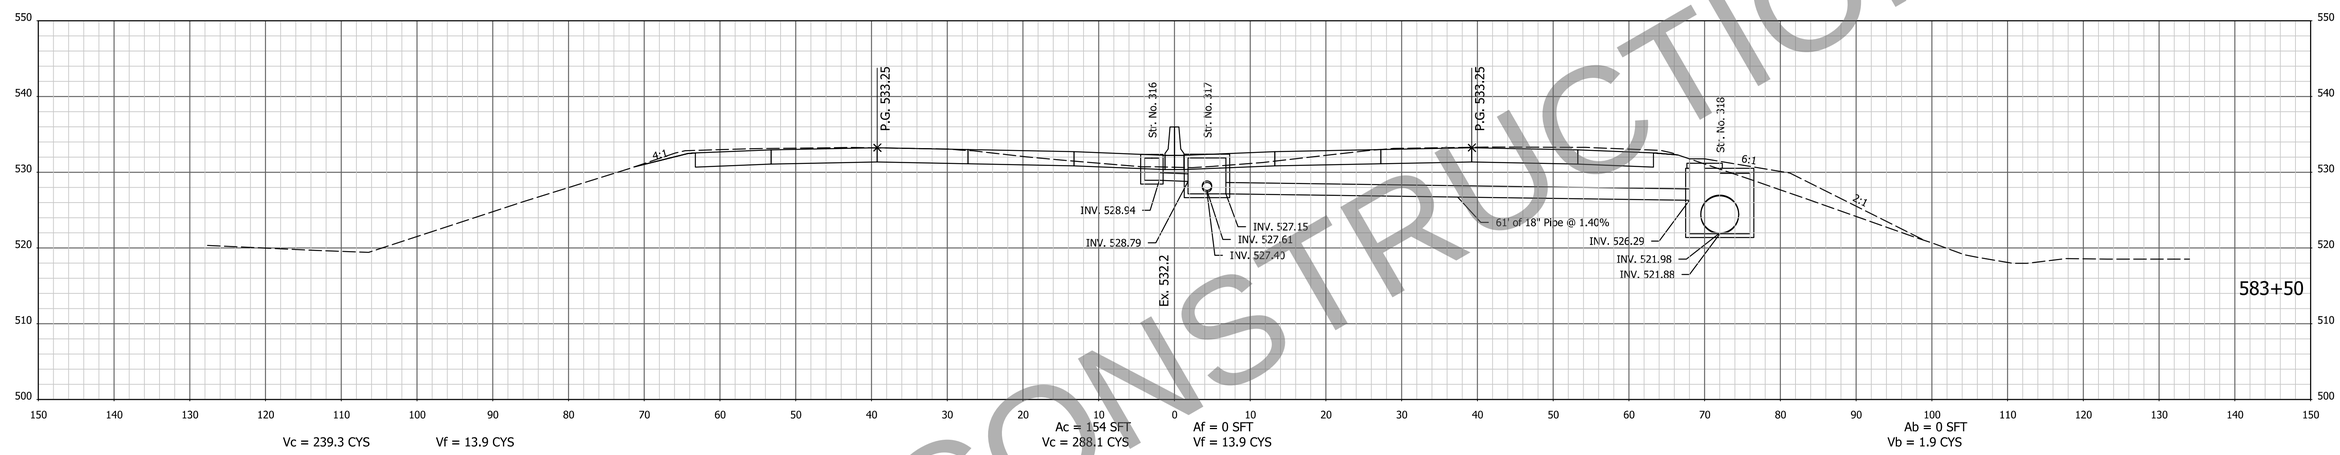

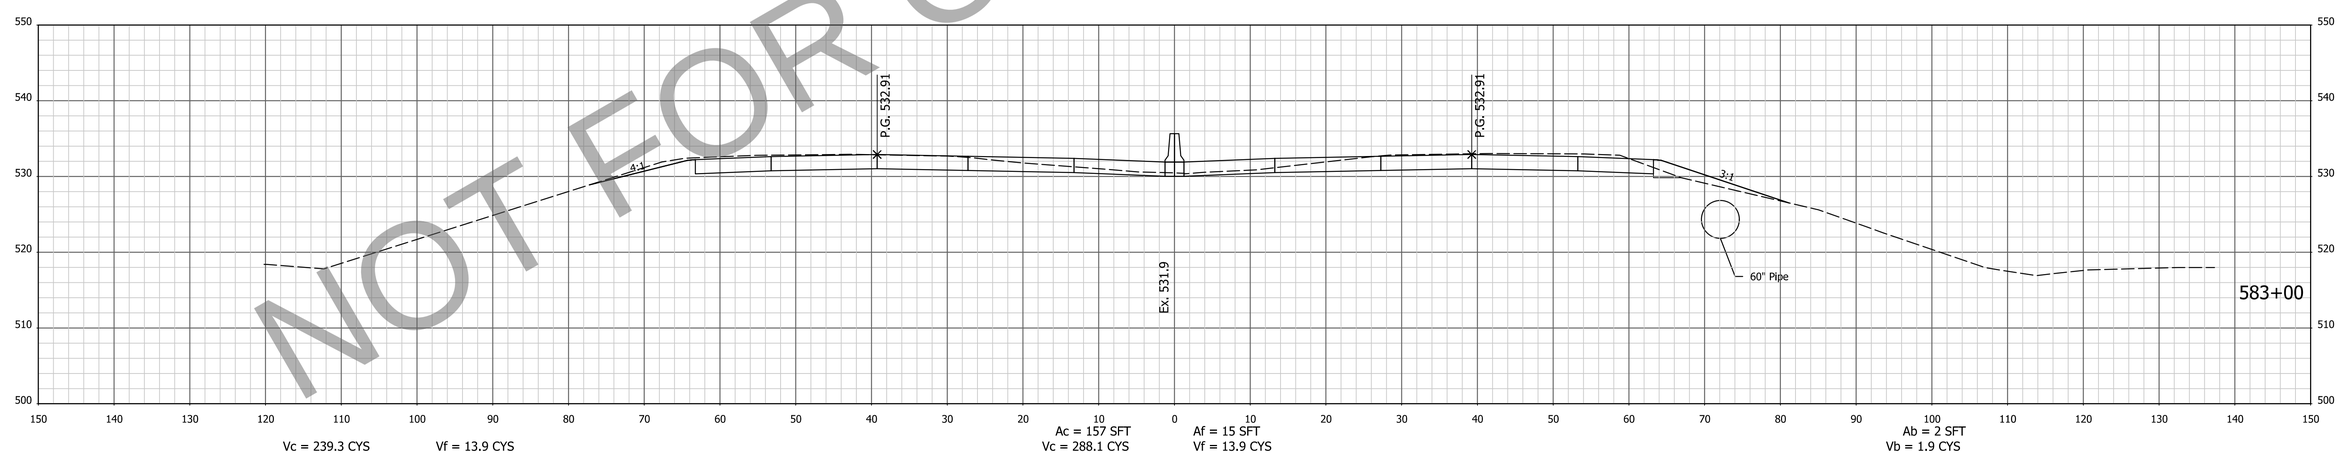

NOTE: CROSS SECTIONS DISPLAY THE HMA PAVEMENT ALTERNATIVE

NOT FOR CONSTRUCTION

FOR INFORMATION ONLY
Project scope, including project limits and identified work within, will change based on what the Design-Build Contractor can provide for the fixed-price identified in the RFP documents.

DESIGNED: AMD | DRAWN: JJP
CHECKED: DJG | CHECKED: DJG

INDIANA
DEPARTMENT OF TRANSPORTATION

CROSS SECTIONS
STA. 583+00 TO STA. 583+50 "PR-Q"

HORIZONTAL SCALE	BRIDGE FILE
1" = 10'	N/A
VERTICAL SCALE	DESIGNATION
1" = 10'	1700135
SURVEY BOOK	SHEETS
Electronic	154 of 247
CONTRACT	PROJECT
R-41529	1700135

4/29/2023 7:06:27 AM P:\200035 - I65 ATL\09Road\04 Design files\02 DGN\Plans\200035_29_Sht_Xsec_Line PR-Q.dgn

EARTHWORK FOR PCCP ALTERNATE

EARTHWORK FOR HMA ALTERNATE

EARTHWORK FOR BENCHING

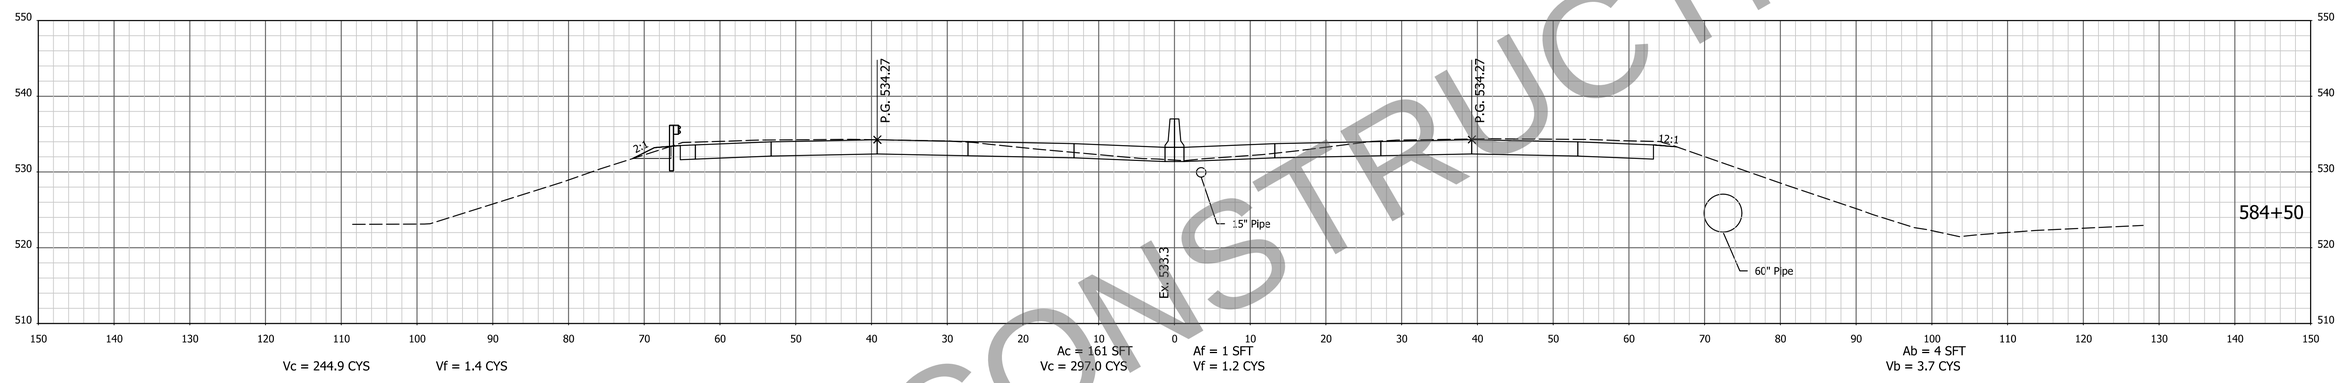

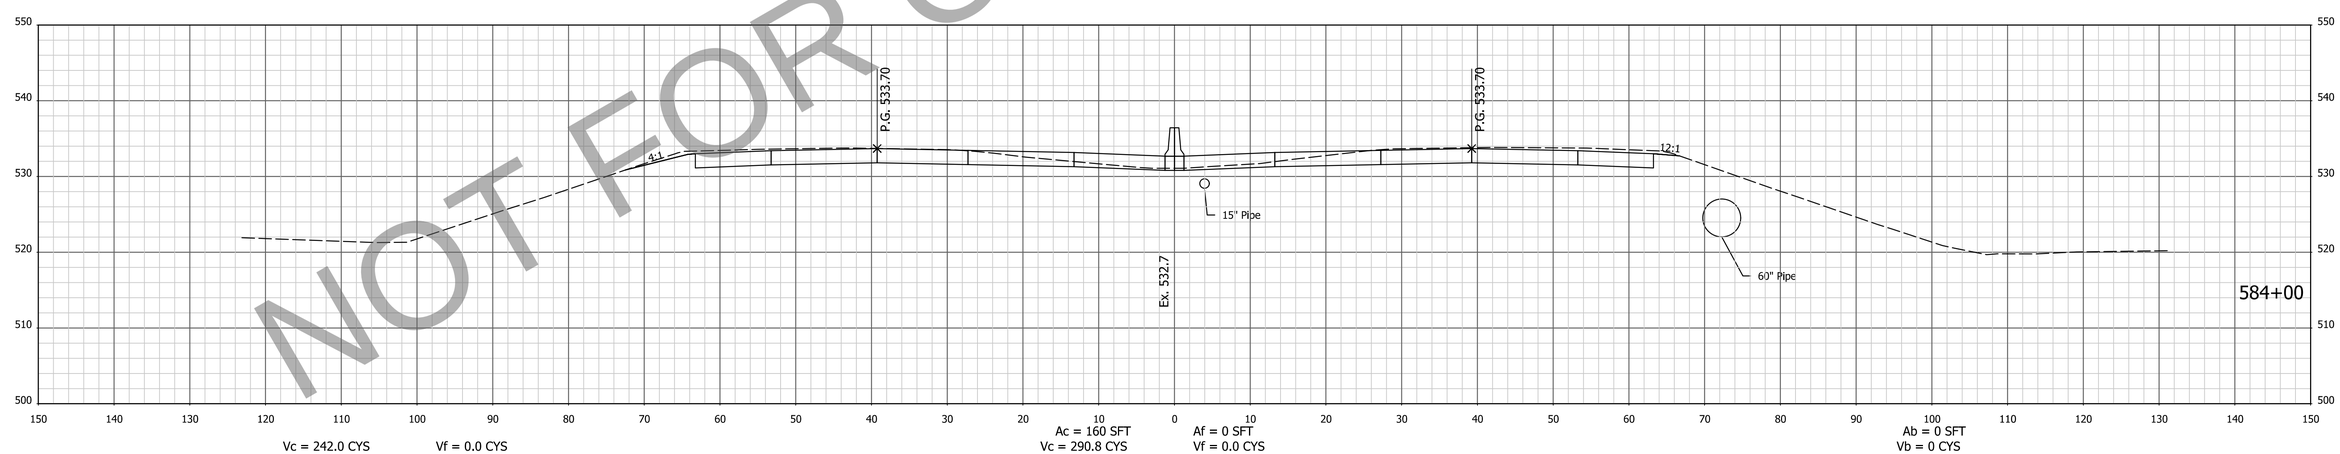

NOT FOR CONSTRUCTION

NOTE: CROSS SECTIONS DISPLAY THE HMA PAVEMENT ALTERNATIVE

FOR INFORMATION ONLY
Project scope, including project limits and identified work within, will change based on what the Design-Build Contractor can provide for the fixed-price identified in the RFP documents.

DESIGNED: AMD | DRAWN: JJP
CHECKED: DJG | CHECKED: DJG

INDIANA
DEPARTMENT OF TRANSPORTATION

CROSS SECTIONS
STA. 584+00 TO STA. 584+50 "PR-Q"

HORIZONTAL SCALE	BRIDGE FILE
1" = 10'	N/A
VERTICAL SCALE	DESIGNATION
1" = 10'	1700135
SURVEY BOOK	SHEETS
Electronic	155 of 247
CONTRACT	PROJECT
R-41529	1700135

4/29/2023 7:06:29 AM | P:\200035 - I65 ATL\09Road\04 Design files\02 DGN\Plans\200035_29_Sht_Xsec_Line PR-Q.dgn

EARTHWORK FOR PCCP ALTERNATE

EARTHWORK FOR HMA ALTERNATE

EARTHWORK FOR BENCHING

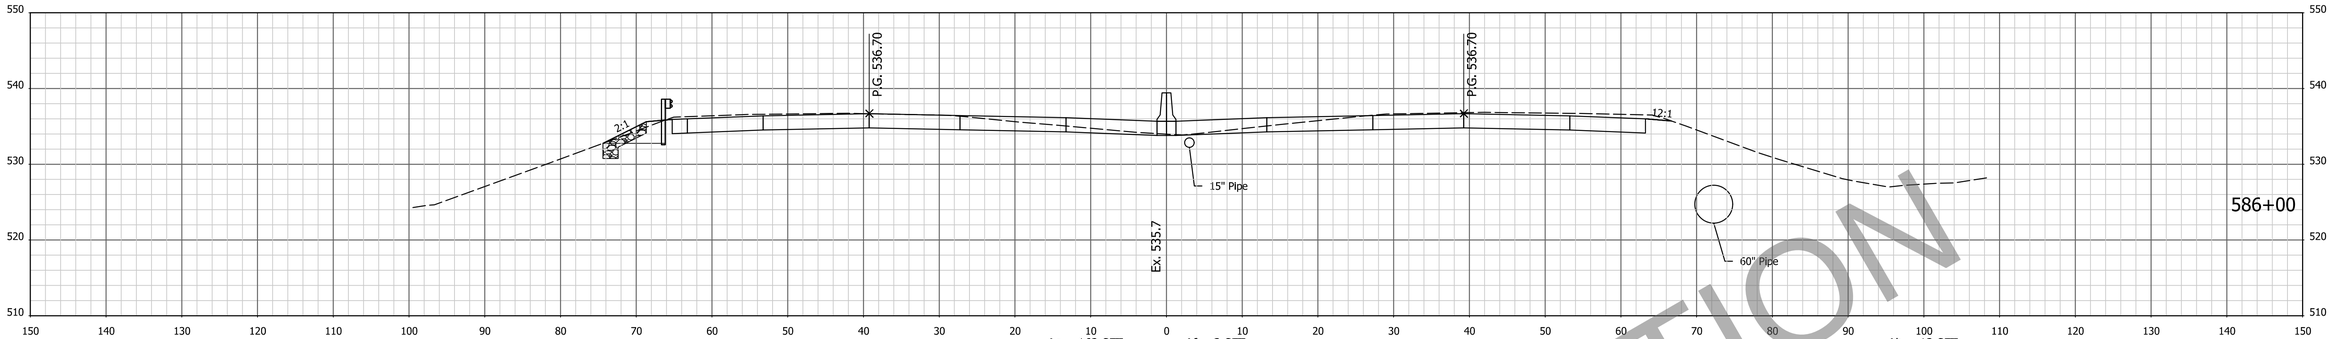

Vc = 242.0 CYS Vf = 7.6 CYS

Ac = 162 SFT Af = 3 SFT
Vc = 295.7 CYS Vf = 5.6 CYS

Ab = 13 SFT
Vb = 21.3 CYS

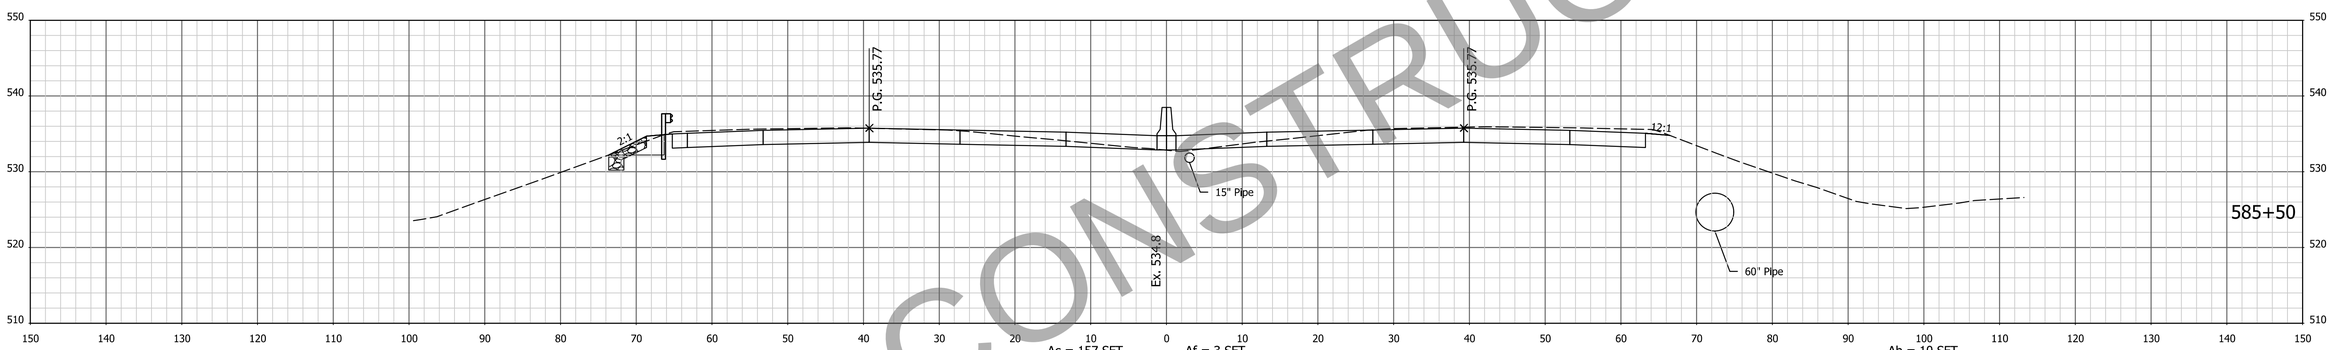

Vc = 238.6 CYS Vf = 5.5 CYS

Ac = 157 SFT Af = 3 SFT
Vc = 292.1 CYS Vf = 4.4 CYS

Ab = 10 SFT
Vb = 14.8 CYS

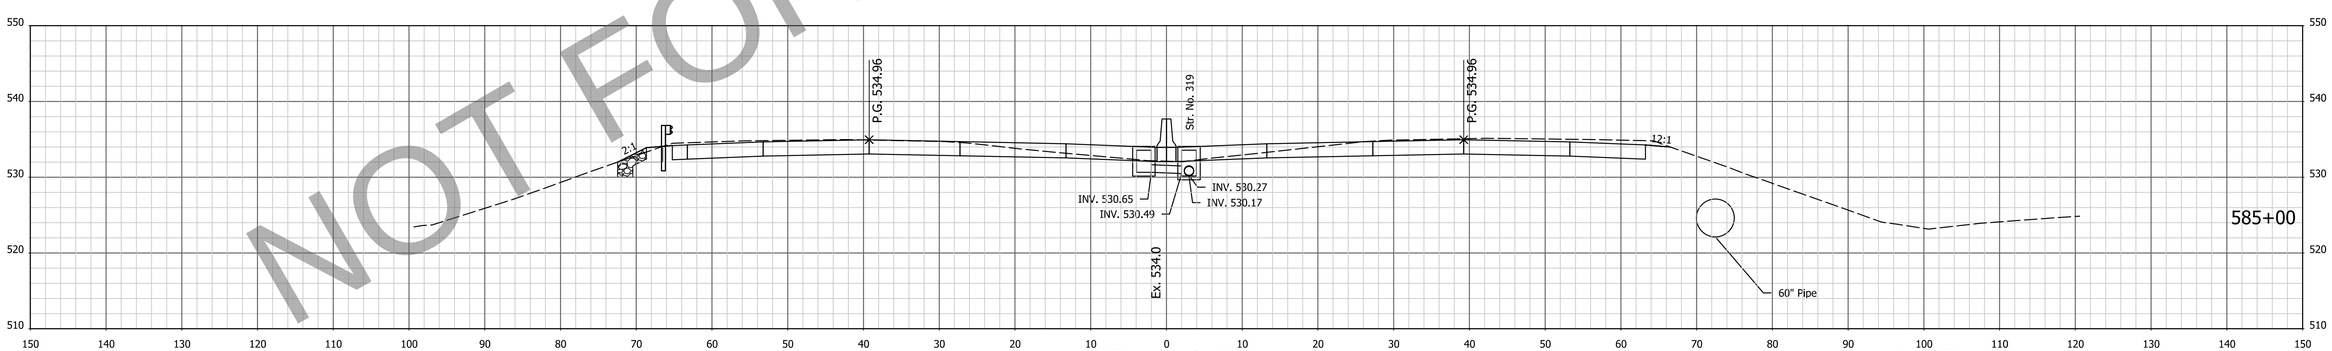

Vc = 240.3 CYS Vf = 2.6 CYS

Ac = 158 SFT Af = 2 SFT
Vc = 295.2 CYS Vf = 2.8 CYS

Ab = 6 SFT
Vb = 9.3 CYS

NOTE: CROSS SECTIONS DISPLAY THE HMA PAVEMENT ALTERNATIVE

NOT FOR CONSTRUCTION

FOR INFORMATION ONLY
Project scope, including project limits and identified work within, will change based on what the Design-Build Contractor can provide for the fixed-price identified in the RFP documents.

DESIGNED: AMD DRAWN: JJP
CHECKED: DJG CHECKED: DJG

INDIANA
DEPARTMENT OF TRANSPORTATION

CROSS SECTIONS
STA. 585+00 TO STA. 586+00 "PR-Q"

HORIZONTAL SCALE	BRIDGE FILE
1" = 10'	N/A
VERTICAL SCALE	DESIGNATION
1" = 10'	1700135
SURVEY BOOK	SHEETS
Electronic	156 of 247
CONTRACT	PROJECT
R-41529	1700135

14/29/2023 7:06:31 AM I:P:\200035 - I65 ATL\09Road\04 Design files\02 DGN\Plans\200035_29_Sht_Xsec_Line PR-Q.dgn

EARTHWORK FOR PCCP ALTERNATE

EARTHWORK FOR HMA ALTERNATE

EARTHWORK FOR BENCHING

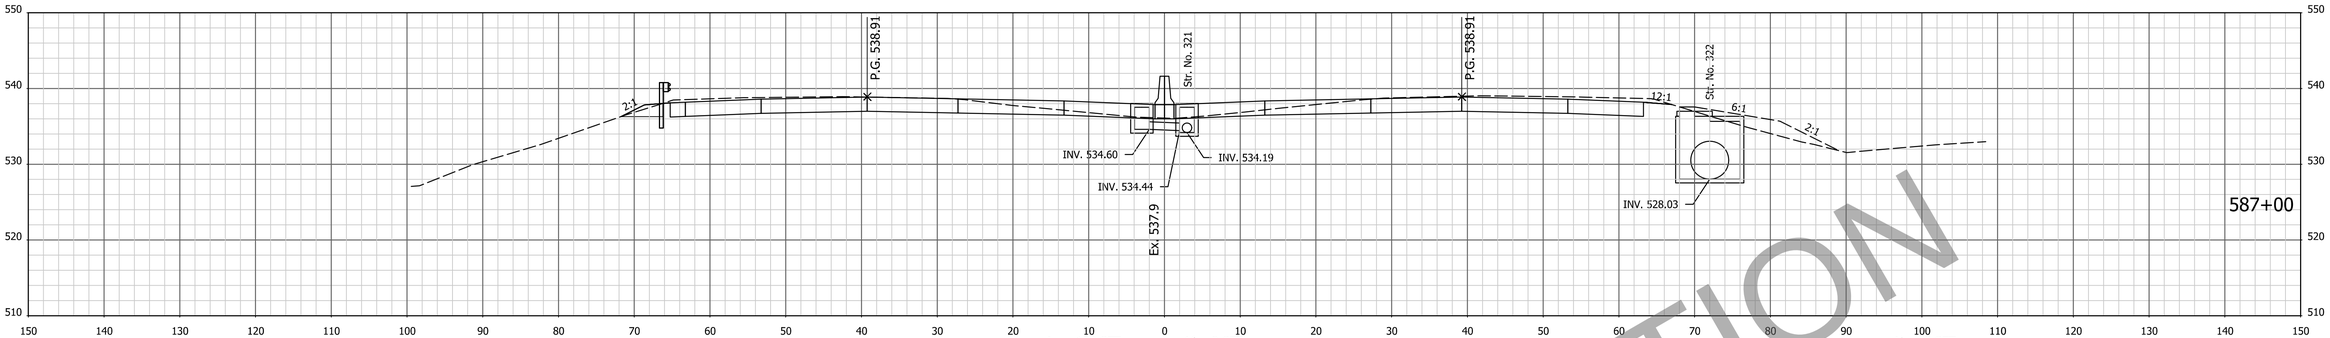

Vc = 117.1 CYS Vf = 2.6 CYS

Ac = 158 SFT Af = 2 SFT
Vc = 144.4 CYS Vf = 2.0 CYS

Ab = 5 SFT
Vb = 13.9 CYS

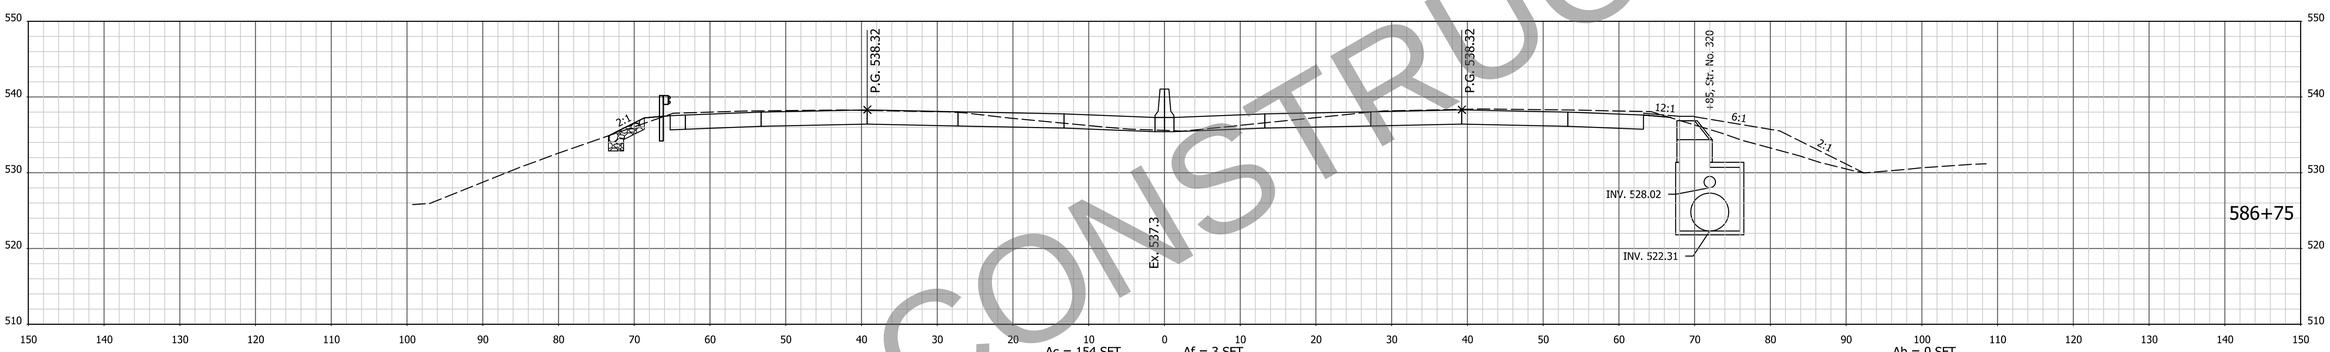

Vc = 116.6 CYS Vf = 2.8 CYS

Ac = 154 SFT Af = 3 SFT
Vc = 144.0 CYS Vf = 2.4 CYS

Ab = 0 SFT
Vb = 9.3 CYS

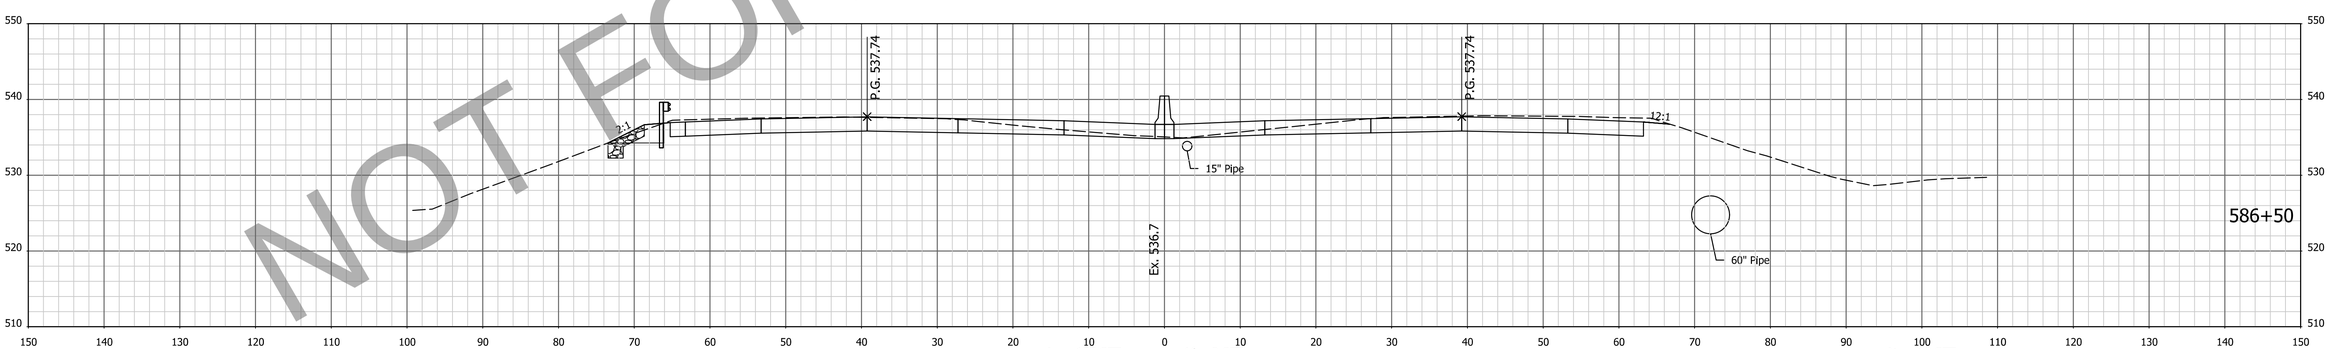

Vc = 240.6 CYS Vf = 6.0 CYS

Ac = 157 SFT Af = 2 SFT
Vc = 295.5 CYS Vf = 5.1 CYS

Ab = 10 SFT
Vb = 21.3 CYS

NOT FOR CONSTRUCTION

NOTE: CROSS SECTIONS DISPLAY THE HMA PAVEMENT ALTERNATIVE

FOR INFORMATION ONLY
Project scope, including project limits and identified work within, will change based on what the Design-Build Contractor can provide for the fixed-price identified in the RFP documents.

DESIGNED: AMD DRAWN: JJP
CHECKED: DJG CHECKED: DJG

INDIANA
DEPARTMENT OF TRANSPORTATION

CROSS SECTIONS
STA. 586+50 TO STA. 587+00 "PR-Q"

HORIZONTAL SCALE	BRIDGE FILE
1" = 10'	N/A
VERTICAL SCALE	DESIGNATION
1" = 10'	1700135
SURVEY BOOK	SHEETS
Electronic	157 of 247
CONTRACT	PROJECT
R-41529	1700135

4/29/2023 7:06:33 AM I:\P\200035 - I65 ATL\09Road\04 Design files\02 DGN\Plans\200035_29_Sht_Xsec_Line PR-Q.dgn

EARTHWORK FOR PCCP ALTERNATE

EARTHWORK FOR HMA ALTERNATE

EARTHWORK FOR BENCHING

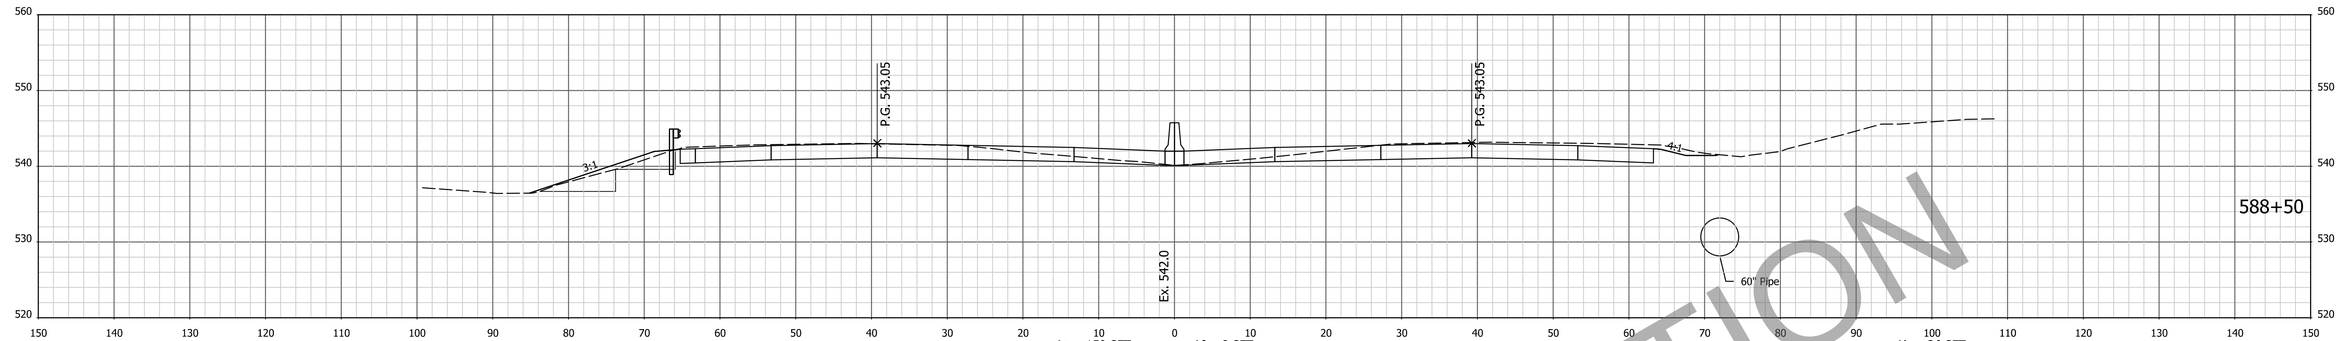

Vc = 237.1 CYS Vf = 19.0 CYS

Ac = 159 SFT Vc = 291.2 CYS

Af = 8 SFT Vf = 17.4 CYS

Ab = 26 SFT Vb = 41.7 CYS

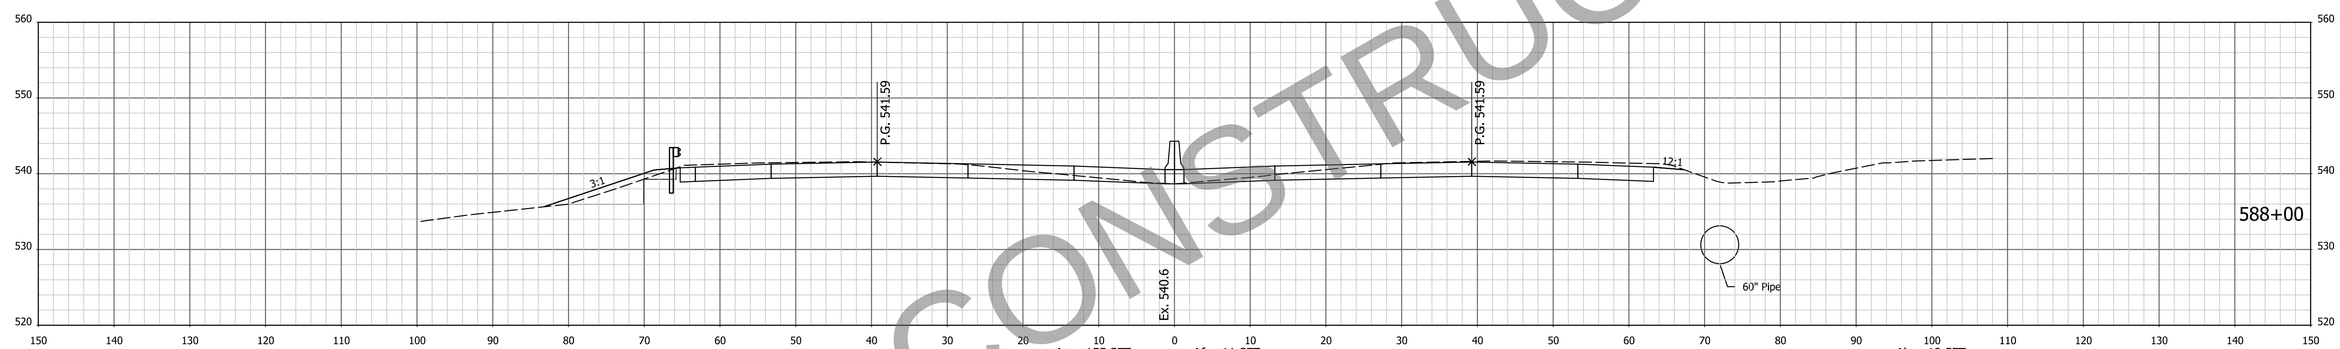

Vc = 237.8 CYS Vf = 17.4 CYS

Ac = 155 SFT Vc = 291.8 CYS

Af = 11 SFT Vf = 15.6 CYS

Ab = 19 SFT Vb = 33.3 CYS

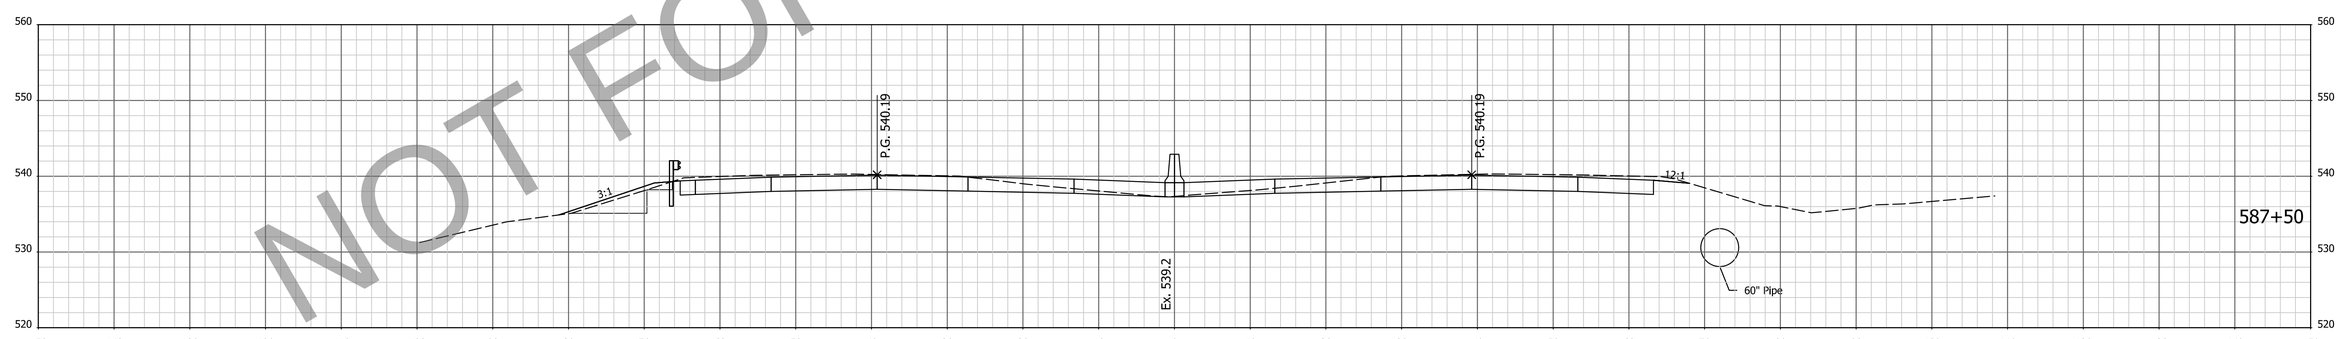

Vc = 240.0 CYS Vf = 8.5 CYS

Ac = 160 SFT Vc = 294.2 CYS

Af = 6 SFT Vf = 6.9 CYS

Ab = 17 SFT Vb = 20.4 CYS

NOT FOR CONSTRUCTION

NOTE: CROSS SECTIONS DISPLAY THE HMA PAVEMENT ALTERNATIVE

FOR INFORMATION ONLY
Project scope, including project limits and identified work within, will change based on what the Design-Build Contractor can provide for the fixed-price identified in the RFP documents.

DESIGNED: AMD DRAWN: JJP
CHECKED: DJG CHECKED: DJG

INDIANA
DEPARTMENT OF TRANSPORTATION

CROSS SECTIONS
STA. 587+50 TO STA. 588+50 "PR-Q"

HORIZONTAL SCALE	BRIDGE FILE
1" = 10'	N/A
VERTICAL SCALE	DESIGNATION
1" = 10'	1700135
SURVEY BOOK	SHEETS
Electronic	158 of 247
CONTRACT	PROJECT
R-41529	1700135

14/29/2023 7:06:35 AM P:\200035 - I65 ATL\09Road\04 Design files\02 DGN\Plans\200035_29_Sht_Xsec_Line PR-Q.dgn

EARTHWORK FOR PCCP ALTERNATE

EARTHWORK FOR HMA ALTERNATE

EARTHWORK FOR BENCHING

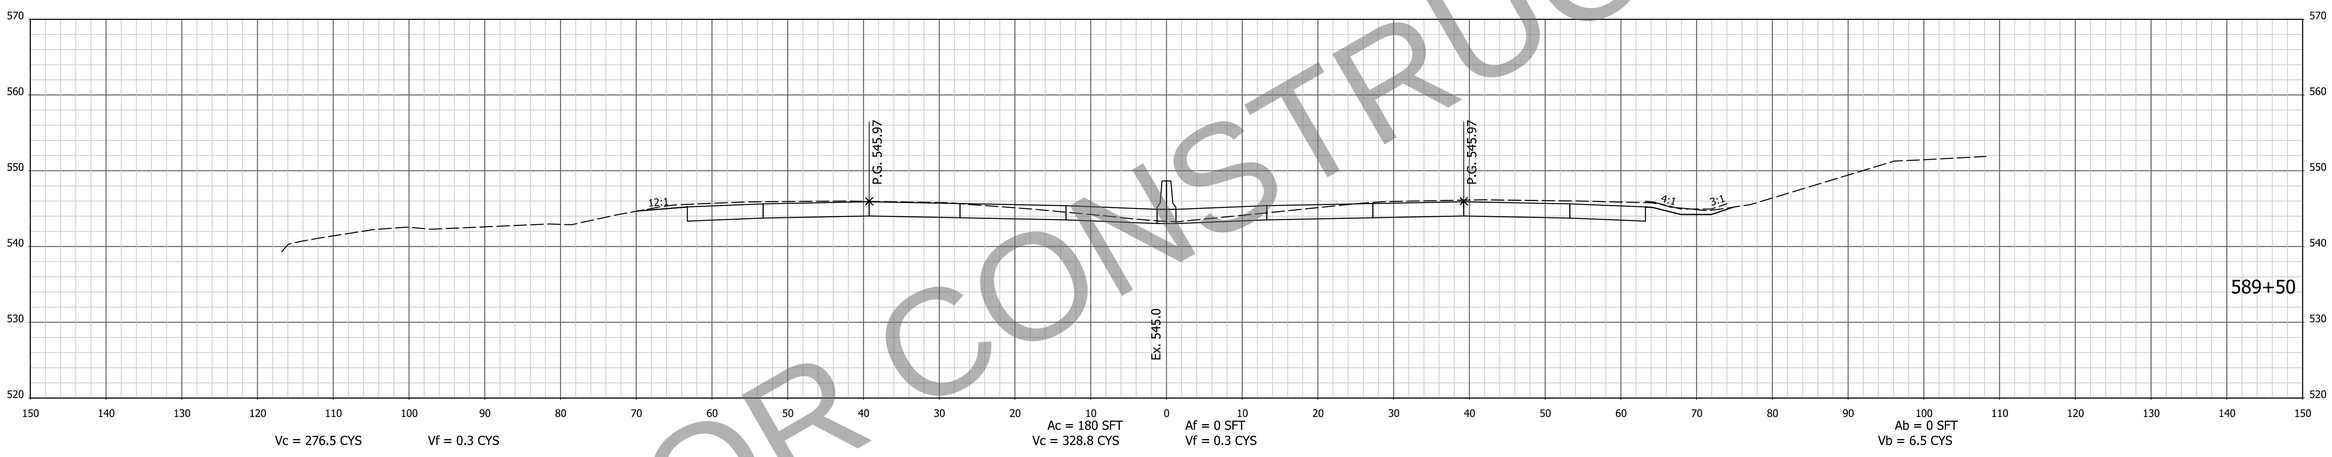

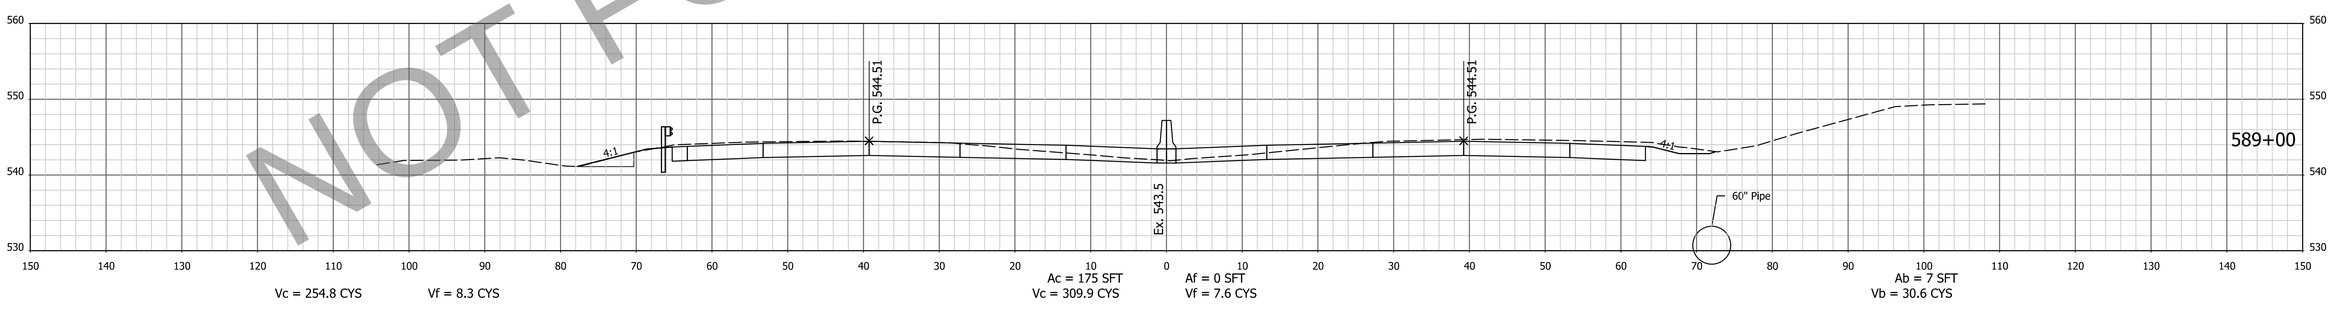

NOT FOR CONSTRUCTION

NOTE: CROSS SECTIONS DISPLAY THE HMA PAVEMENT ALTERNATIVE

FOR INFORMATION ONLY
Project scope, including project limits and identified work within, will change based on what the Design-Build Contractor can provide for the fixed-price identified in the RFP documents.

DESIGNED: AMD | DRAWN: JJP
CHECKED: DJG | CHECKED: DJG

INDIANA
DEPARTMENT OF TRANSPORTATION

CROSS SECTIONS
STA. 589+00 TO STA. 589+50 "PR-Q"

HORIZONTAL SCALE	BRIDGE FILE
1" = 10'	N/A
VERTICAL SCALE	DESIGNATION
1" = 10'	1700135
SURVEY BOOK	SHEETS
Electronic	159 of 247
CONTRACT	PROJECT
R-41529	1700135

4/29/2023 7:06:37 AM P:\200035 - I65 ATL\09Road\04 Design files\02 DGN\Plans\200035_29_Sht_Xsec_Line PR-Q.dgn

EARTHWORK FOR PCCP ALTERNATE

EARTHWORK FOR HMA ALTERNATE

EARTHWORK FOR BENCHING

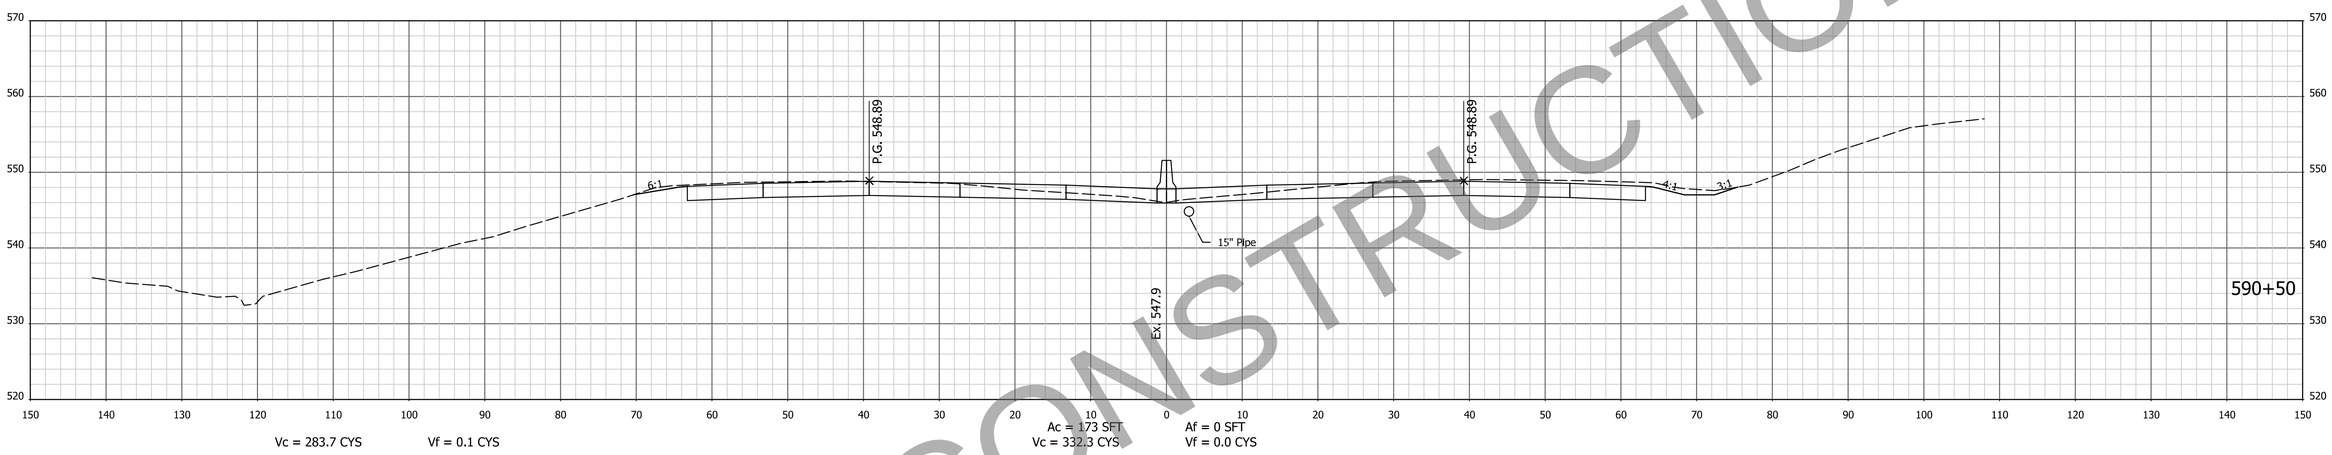

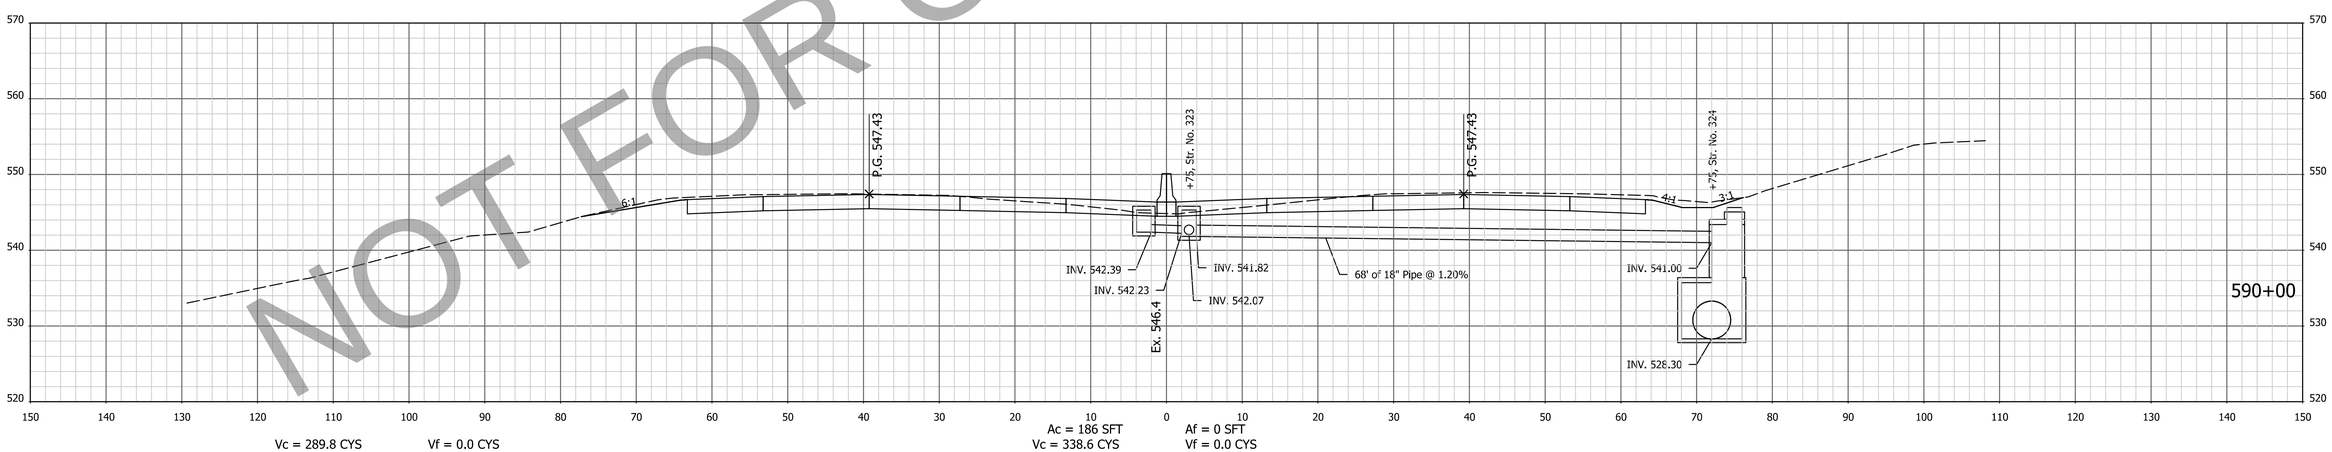

NOT FOR CONSTRUCTION

NOTE: CROSS SECTIONS DISPLAY THE HMA PAVEMENT ALTERNATIVE

FOR INFORMATION ONLY
Project scope, including project limits and identified work within, will change based on what the Design-Build Contractor can provide for the fixed-price identified in the RFP documents.

DESIGNED: AMD | DRAWN: JJP
CHECKED: DJG | CHECKED: DJG

INDIANA
DEPARTMENT OF TRANSPORTATION

CROSS SECTIONS
STA. 590+00 TO STA. 590+50 "PR-Q"

HORIZONTAL SCALE	BRIDGE FILE
1" = 10'	N/A
VERTICAL SCALE	DESIGNATION
1" = 10'	1700135
SURVEY BOOK	SHEETS
Electronic	160 of 247
CONTRACT	PROJECT
R-41529	1700135

I:4/29/2023 7:06:39 AM | P:\200035 - I65 ATL\09Road\04 Design files\02 DGN\Plans\200035_29_Sht_Xsec_Line PR-Q.dgn

EARTHWORK FOR PCCP ALTERNATE

EARTHWORK FOR HMA ALTERNATE

EARTHWORK FOR BENCHING

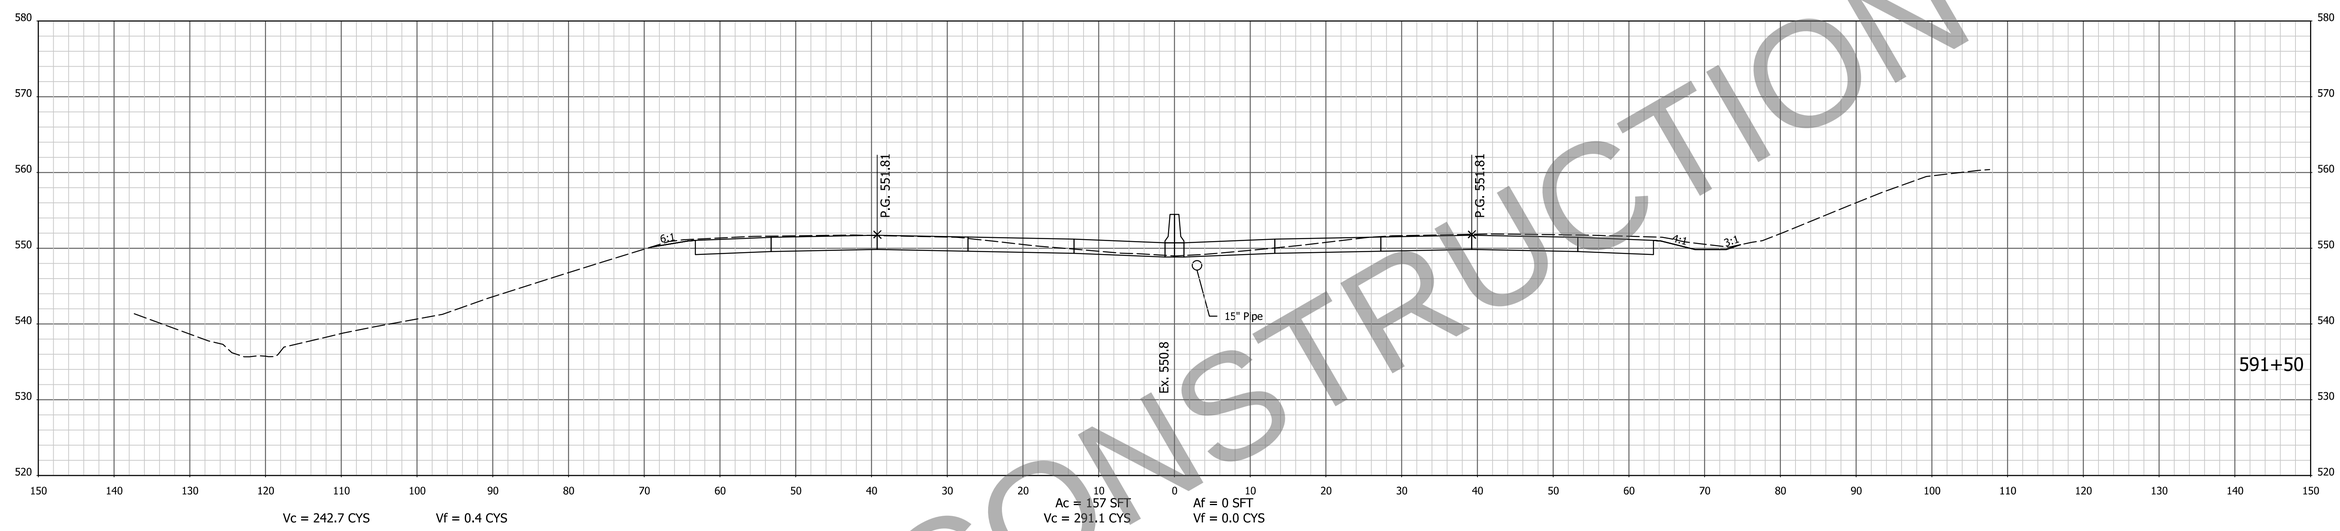

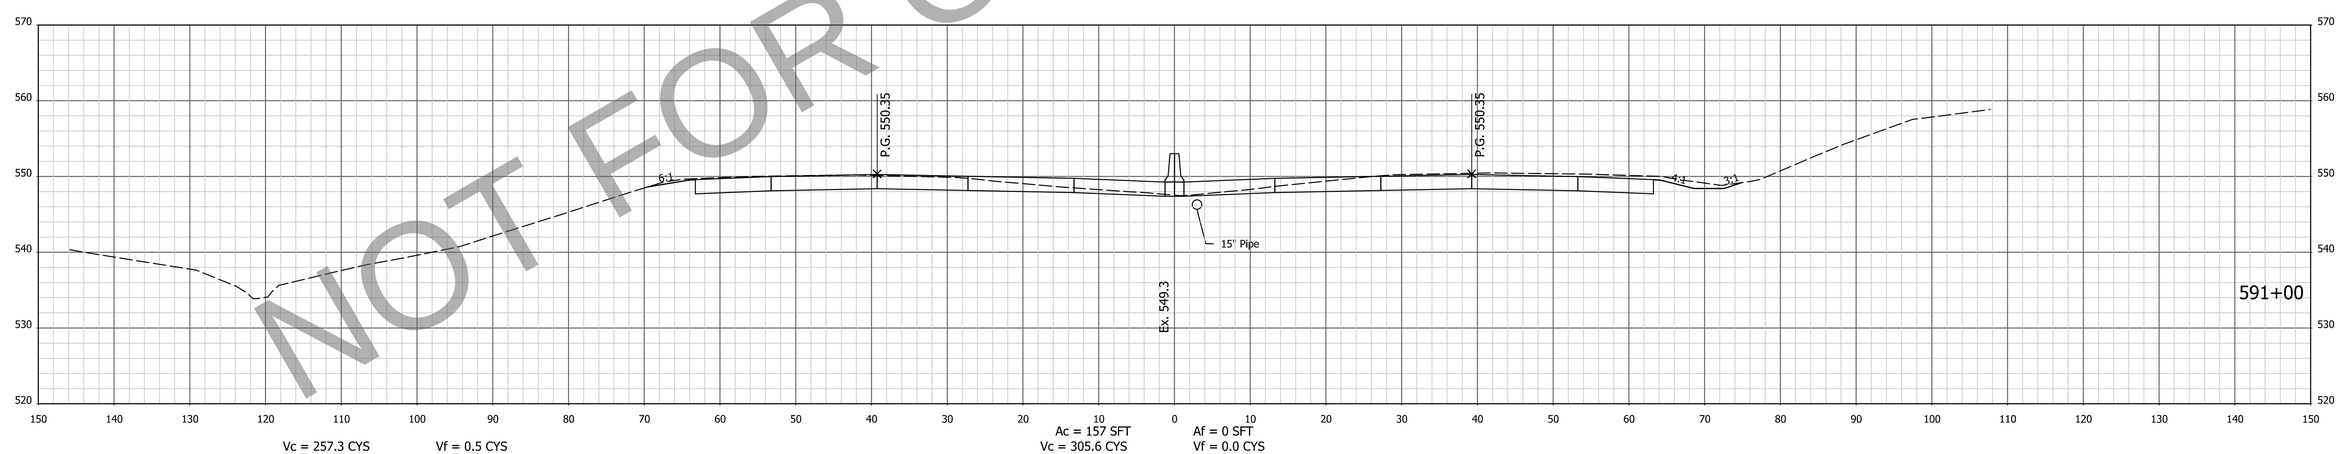

NOT FOR CONSTRUCTION

NOTE: CROSS SECTIONS DISPLAY THE HMA PAVEMENT ALTERNATIVE

FOR INFORMATION ONLY
Project scope, including project limits and identified work within, will change based on what the Design-Build Contractor can provide for the fixed-price identified in the RFP documents.

DESIGNED: AMD DRAWN: JJP
CHECKED: DJG CHECKED: DJG

INDIANA
DEPARTMENT OF TRANSPORTATION

CROSS SECTIONS
STA. 591+00 TO STA. 591+50 "PR-Q"

HORIZONTAL SCALE	BRIDGE FILE
1" = 10'	N/A
VERTICAL SCALE	DESIGNATION
1" = 10'	1700135
SURVEY BOOK	SHEETS
Electronic	161 of 247
CONTRACT	PROJECT
R-41529	1700135

4/29/2023 7:06:41 AM I:\P\200035 - I65 ATL\09Road\04 Design files\02 DGN\Plans\200035_29_Sht_Xsec_Line PR-Q.dgn

EARTHWORK FOR PCCP ALTERNATE

EARTHWORK FOR HMA ALTERNATE

EARTHWORK FOR BENCHING

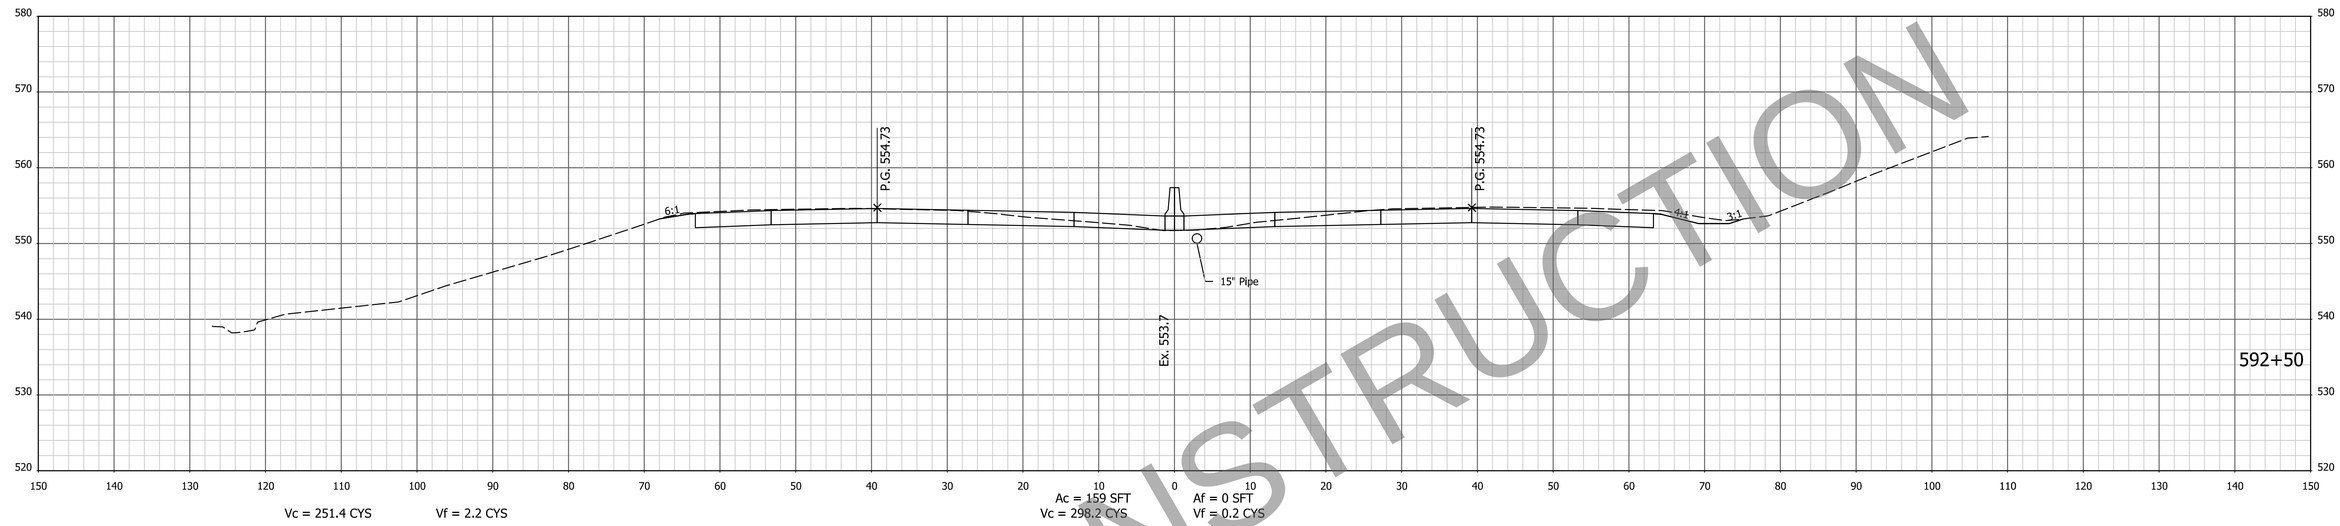

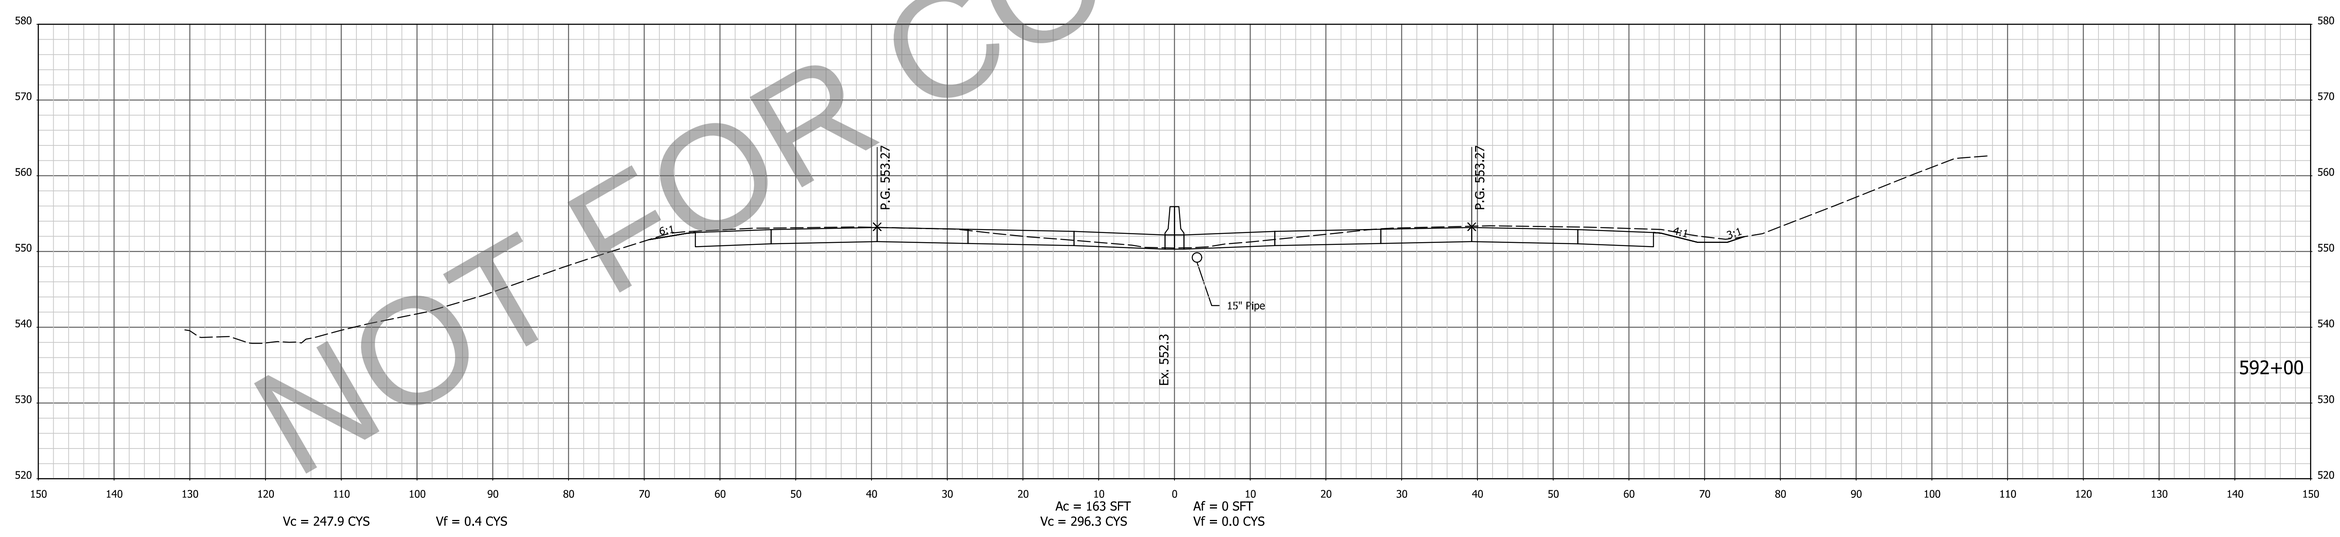

NOT FOR CONSTRUCTION

NOTE: CROSS SECTIONS DISPLAY THE HMA PAVEMENT ALTERNATIVE

FOR INFORMATION ONLY
Project scope, including project limits and identified work within, will change based on what the Design-Build Contractor can provide for the fixed-price identified in the RFP documents.

DESIGNED: AMD | DRAWN: JJP
CHECKED: DJG | CHECKED: DJG

INDIANA
DEPARTMENT OF TRANSPORTATION

CROSS SECTIONS
STA. 592+00 TO STA. 592+50 "PR-Q"

HORIZONTAL SCALE	BRIDGE FILE
1" = 10'	N/A
VERTICAL SCALE	DESIGNATION
1" = 10'	1700135
SURVEY BOOK	SHEETS
Electronic	162 of 247
CONTRACT	PROJECT
R-41529	1700135

4/29/2023 7:06:42 AM I:\P\200035 - I65 ATL\09Road\04 Design files\02 DGN\Plans\200035_29_Sht_Xsec_Line PR-Q.dgn

EARTHWORK FOR PCCP ALTERNATE

EARTHWORK FOR HMA ALTERNATE

EARTHWORK FOR BENCHING

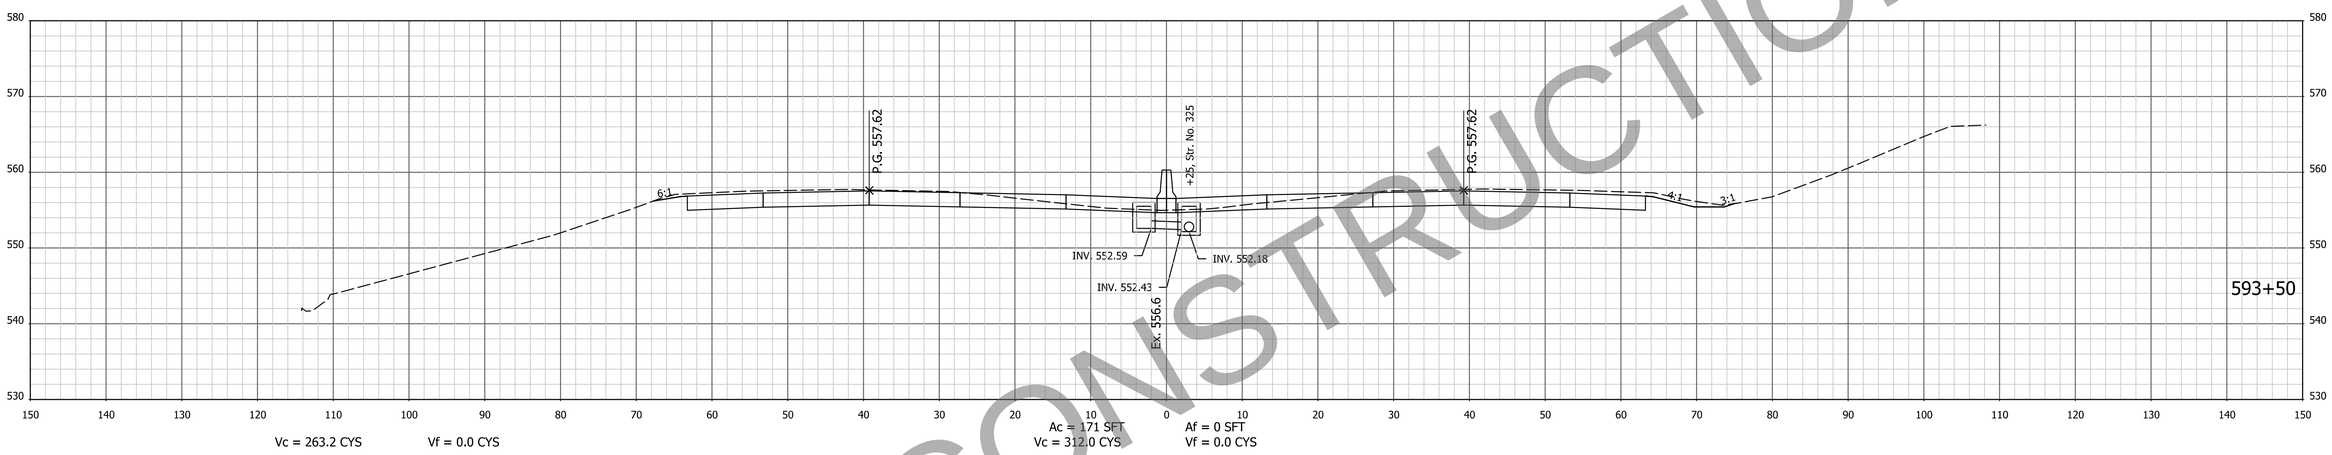

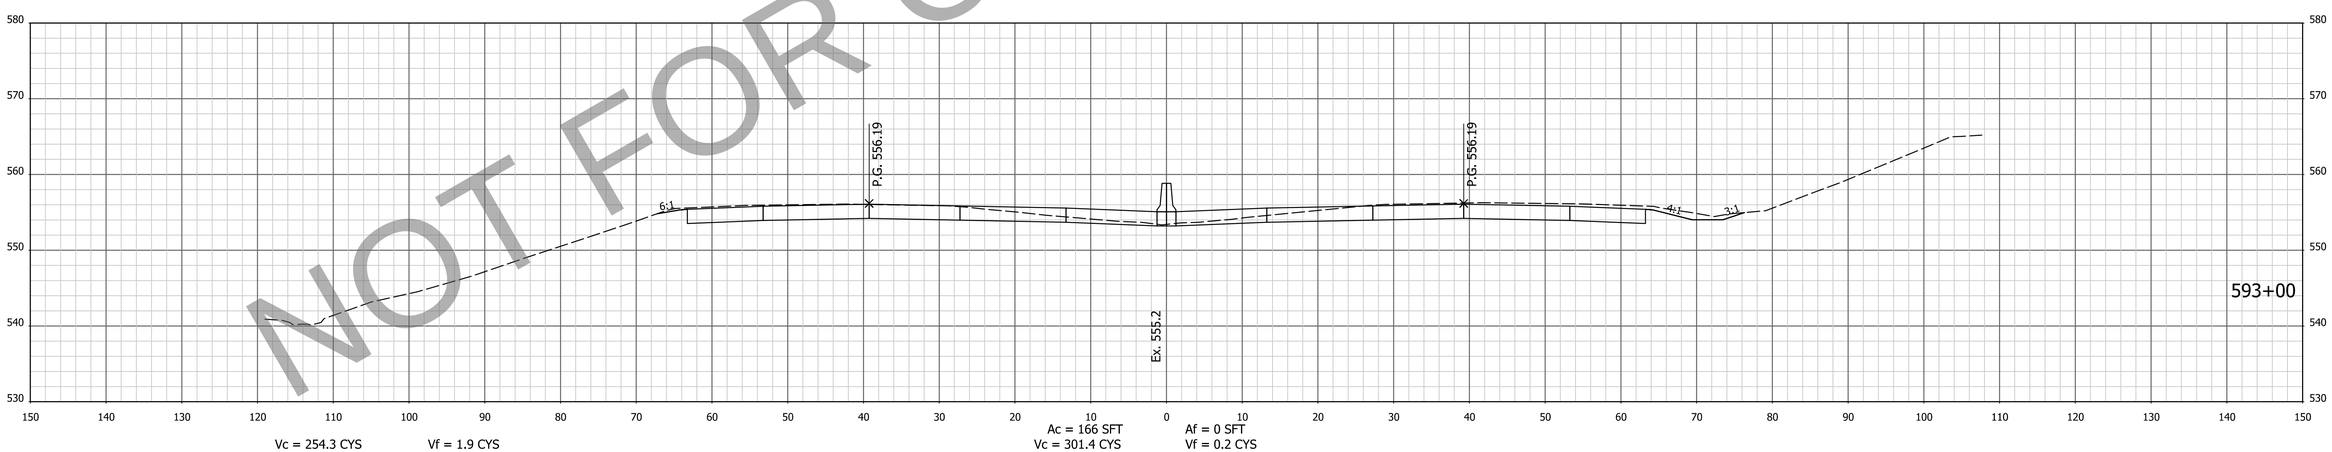

NOT FOR CONSTRUCTION

NOTE: CROSS SECTIONS DISPLAY THE HMA PAVEMENT ALTERNATIVE

FOR INFORMATION ONLY
Project scope, including project limits and identified work within, will change based on what the Design-Build Contractor can provide for the fixed-price identified in the RFP documents.

DESIGNED: AMD | DRAWN: JJP
CHECKED: DJG | CHECKED: DJG

INDIANA
DEPARTMENT OF TRANSPORTATION

CROSS SECTIONS
STA. 593+00 TO STA. 593+50 "PR-Q"

HORIZONTAL SCALE	BRIDGE FILE
1" = 10'	N/A
VERTICAL SCALE	DESIGNATION
1" = 10'	1700135
SURVEY BOOK	SHEETS
Electronic	163 of 247
CONTRACT	PROJECT
R-41529	1700135

4/29/2023 7:06:44 AM P:\200035 - I65 ATL\09Road\04 Design files\02 DGN\Plans\200035_29_Sht_Xsec_Line PR-Q.dgn

EARTHWORK FOR PCCP ALTERNATE

EARTHWORK FOR HMA ALTERNATE

EARTHWORK FOR BENCHING

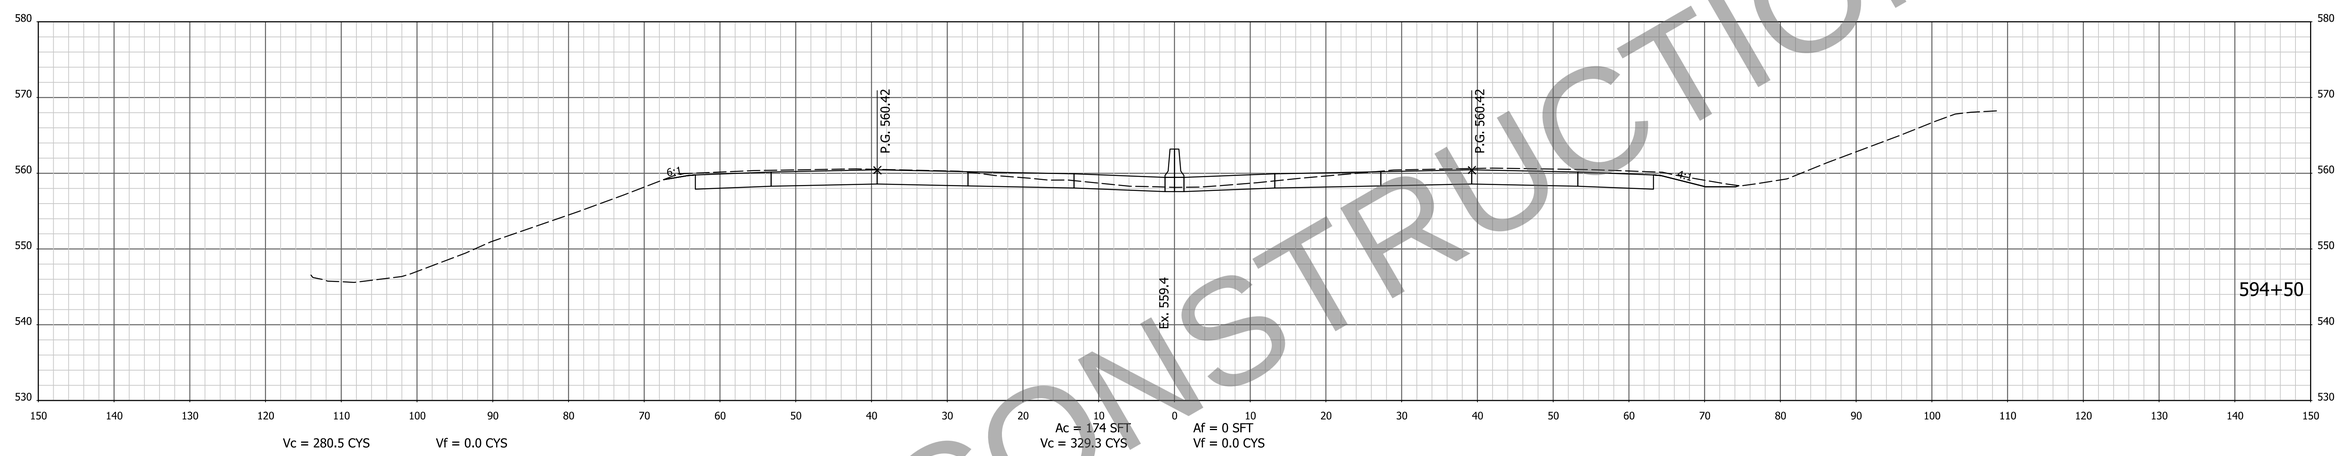

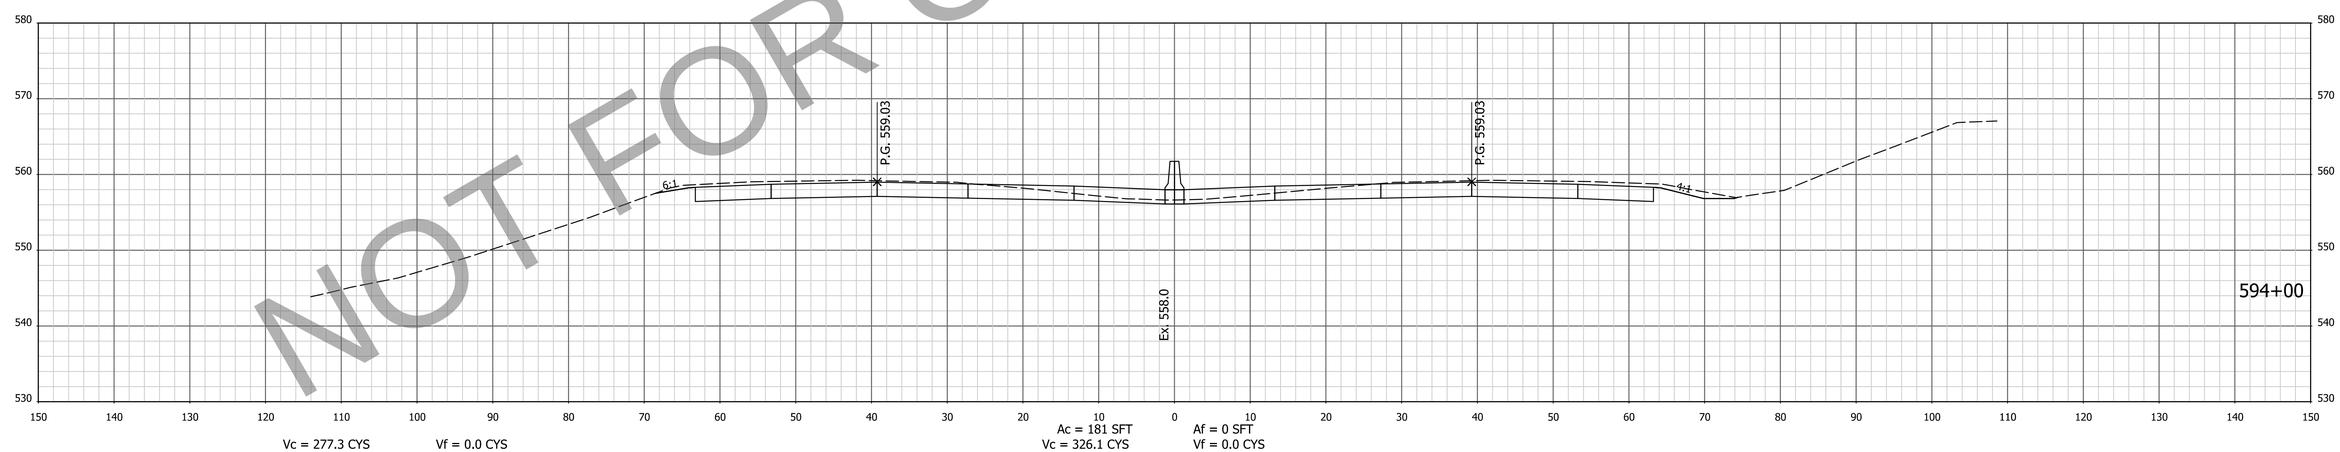

NOT FOR CONSTRUCTION

NOTE: CROSS SECTIONS DISPLAY THE HMA PAVEMENT ALTERNATIVE

FOR INFORMATION ONLY
Project scope, including project limits and identified work within, will change based on what the Design-Build Contractor can provide for the fixed-price identified in the RFP documents.

DESIGNED: AMD | DRAWN: JJP
CHECKED: DJG | CHECKED: DJG

INDIANA
DEPARTMENT OF TRANSPORTATION

CROSS SECTIONS
STA. 594+00 TO STA. 594+50 "PR-Q"

HORIZONTAL SCALE	BRIDGE FILE
1" = 10'	N/A
VERTICAL SCALE	DESIGNATION
1" = 10'	1700135
SURVEY BOOK	SHEETS
Electronic	164 of 247
CONTRACT	PROJECT
R-41529	1700135

4/29/2023 7:06:46 AM I:\P\200035 - I65 ATL\09Road\04 Design files\02 DGN\Plans\200035_29_Sht_Xsec_Line PR-Q.dgn

EARTHWORK FOR PCCP ALTERNATE

EARTHWORK FOR HMA ALTERNATE

EARTHWORK FOR BENCHING

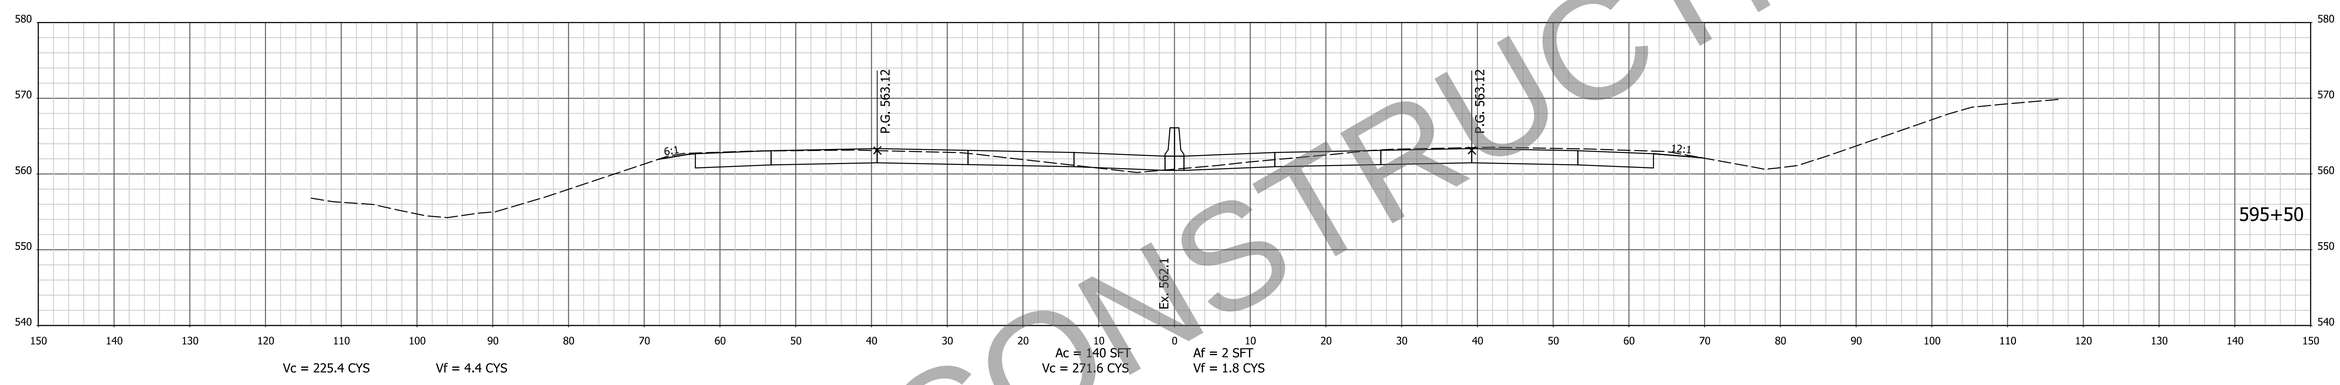

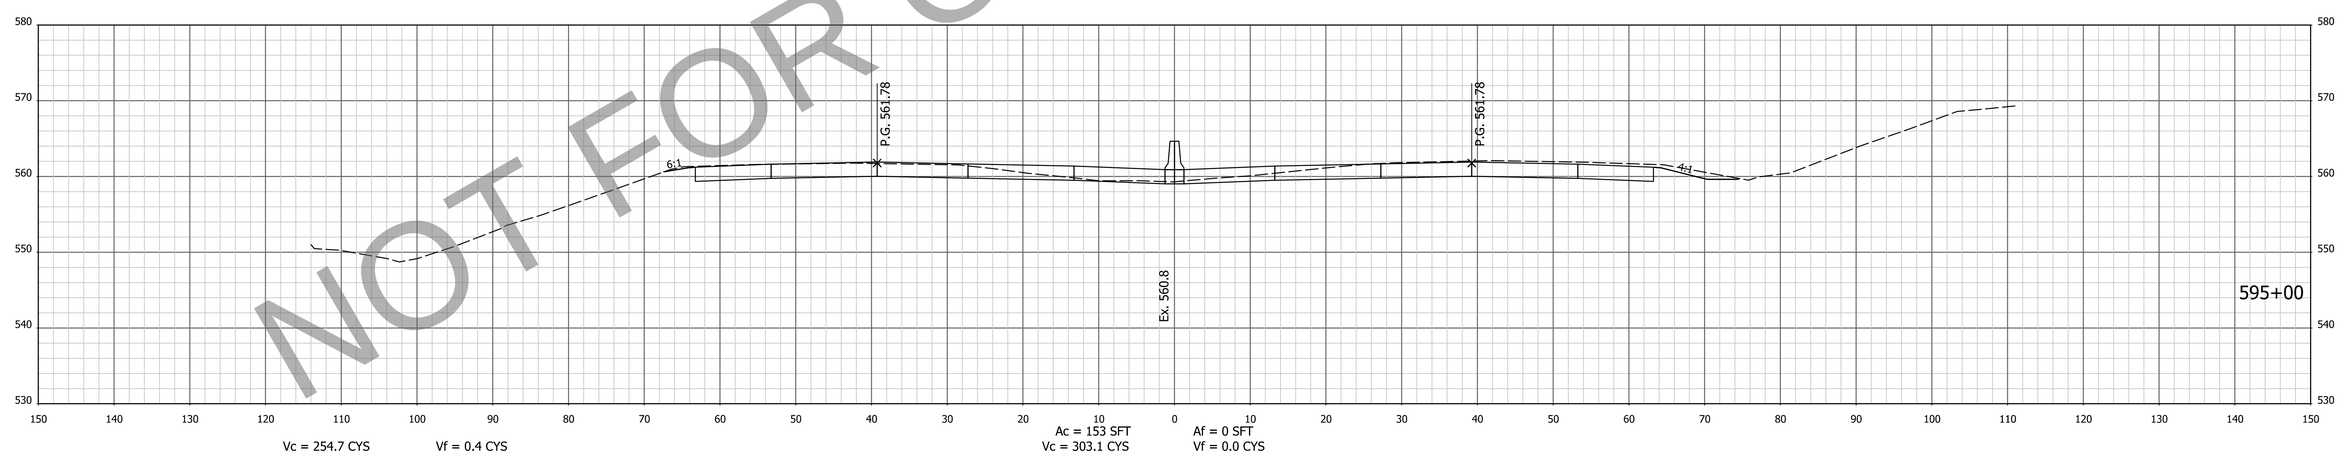

NOT FOR CONSTRUCTION

NOTE: CROSS SECTIONS DISPLAY THE HMA PAVEMENT ALTERNATIVE

FOR INFORMATION ONLY
Project scope, including project limits and identified work within, will change based on what the Design-Build Contractor can provide for the fixed-price identified in the RFP documents.

DESIGNED: AMD
DRAWN: JJP
CHECKED: DJG
CHECKED: DJG

INDIANA
DEPARTMENT OF TRANSPORTATION

CROSS SECTIONS
STA. 595+00 TO STA. 595+50 "PR-Q"

HORIZONTAL SCALE	BRIDGE FILE
1" = 10'	N/A
VERTICAL SCALE	DESIGNATION
1" = 10'	1700135
SURVEY BOOK	SHEETS
Electronic	165 of 247
CONTRACT	PROJECT
R-41529	1700135

4/29/2023 7:06:48 AM I:\P\200035 - I65 ATL\09Road\04 Design files\02 DGN\Plans\200035_29_Sht_Xsec_Line PR-Q.dgn

EARTHWORK FOR PCCP ALTERNATE

EARTHWORK FOR HMA ALTERNATE

EARTHWORK FOR BENCHING

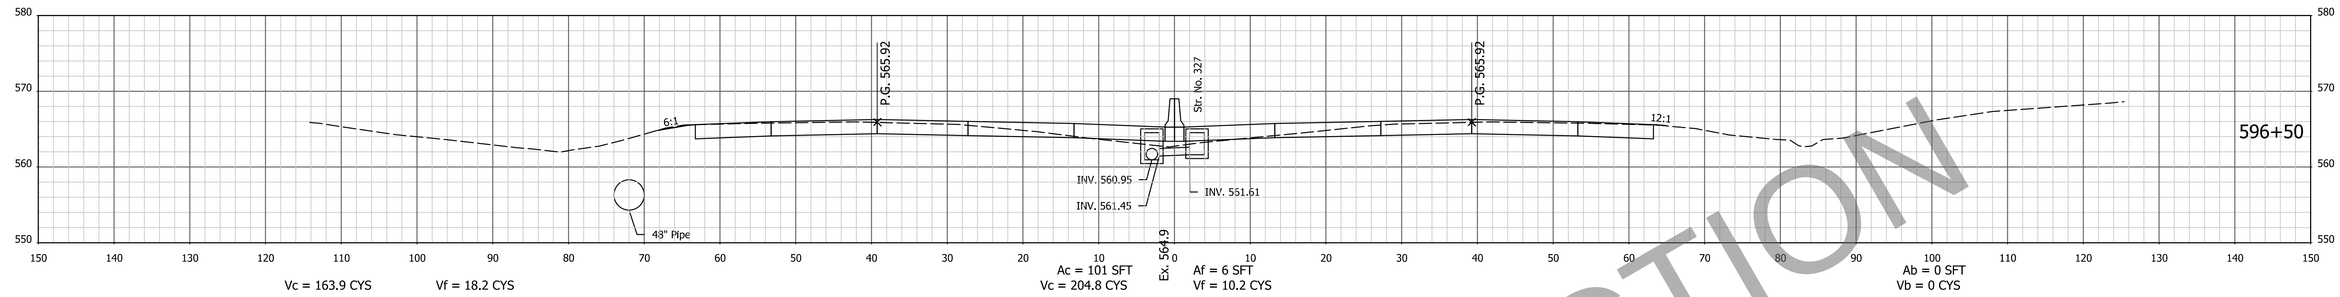

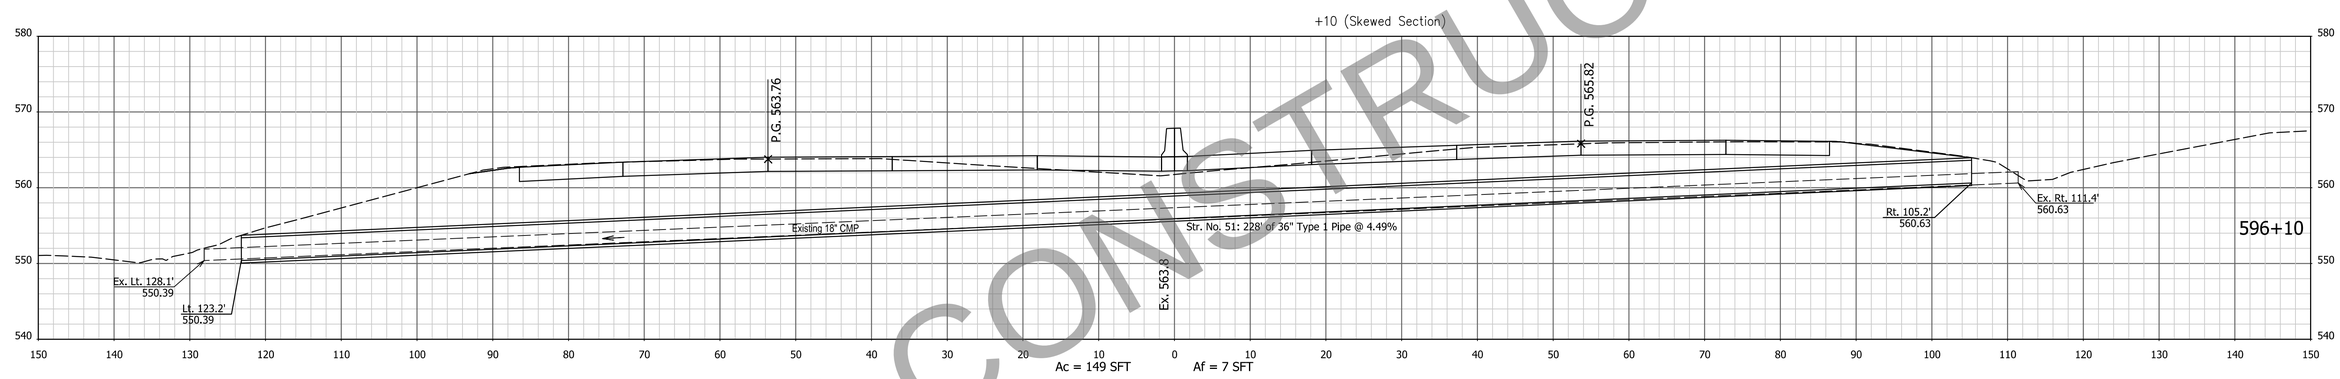

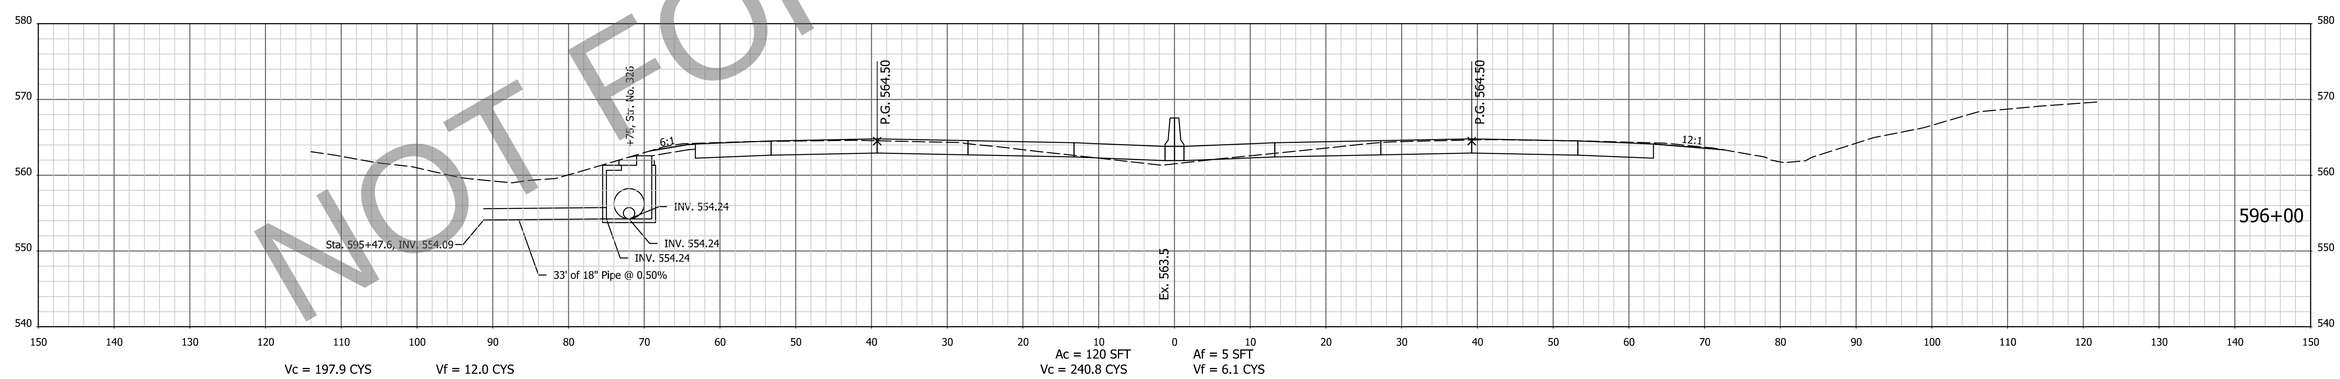

NOT FOR CONSTRUCTION

NOTE: CROSS SECTIONS DISPLAY THE HMA PAVEMENT ALTERNATIVE

FOR INFORMATION ONLY
Project scope, including project limits and identified work within, will change based on what the Design-Build Contractor can provide for the fixed-price identified in the RFP documents.

DESIGNED: AMD | DRAWN: JJP
CHECKED: DJG | CHECKED: DJG

INDIANA
DEPARTMENT OF TRANSPORTATION

CROSS SECTIONS
STA. 596+00 TO STA. 596+50 "PR-Q"

HORIZONTAL SCALE	BRIDGE FILE
1" = 10'	N/A
VERTICAL SCALE	DESIGNATION
1" = 10'	1700135
SURVEY BOOK	SHEETS
Electronic	166 of 247
CONTRACT	PROJECT
R-41529	1700135

I:4/29/2023 7:06:50 AM | P:\200035 - I65 ATL\09Road\04 Design files\02 DGN\Plans\200035_29_Sht_Xsec_Line PR-Q.dgn

EARTHWORK FOR PCCP ALTERNATE

EARTHWORK FOR HMA ALTERNATE

EARTHWORK FOR BENCHING

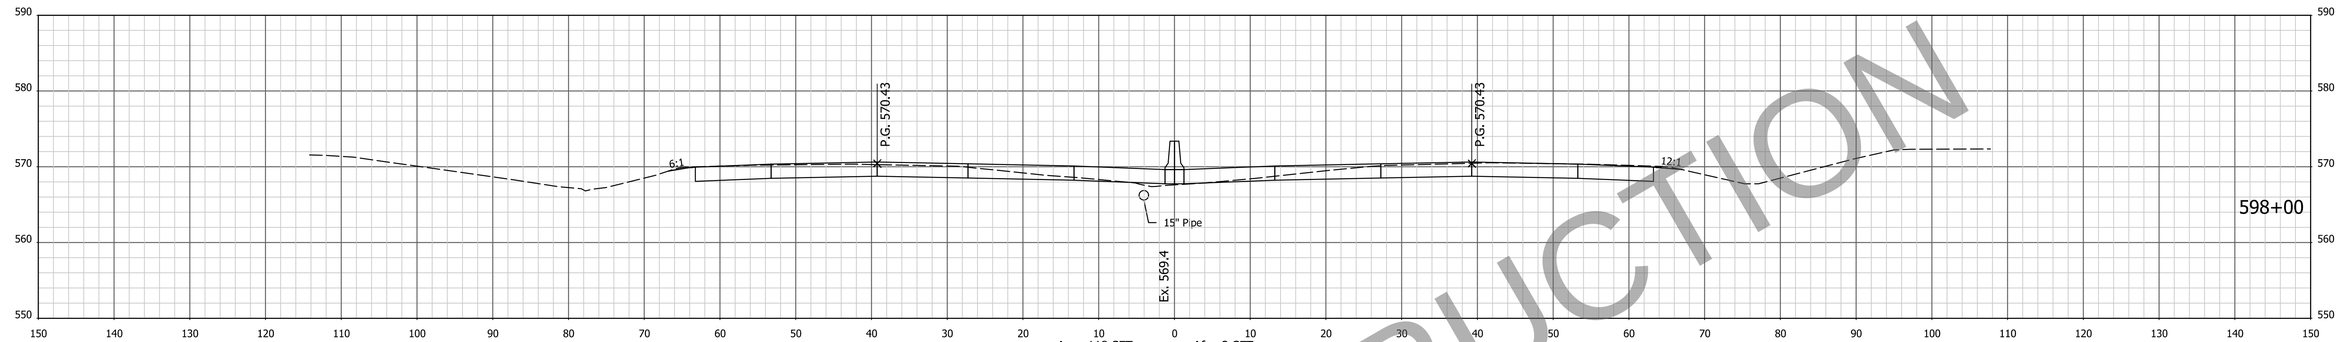

Vc = 168.1 CYS Vf = 12.6 CYS Ac = 118 SFT Vc = 210.4 CYS Af = 2 SFT Vf = 6.1 CYS

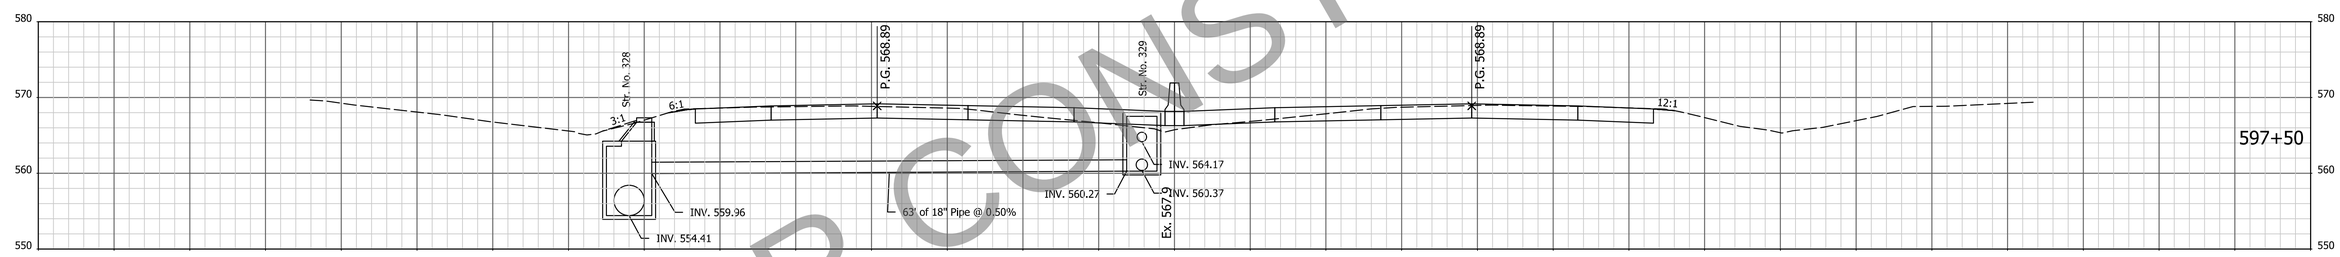

Vc = 155.4 CYS Vf = 59.5 CYS Ac = 109 SFT Vc = 196.3 CYS Af = 5 SFT Vf = 51.5 CYS Ab = 0 SFT Vb = 4.6 CYS

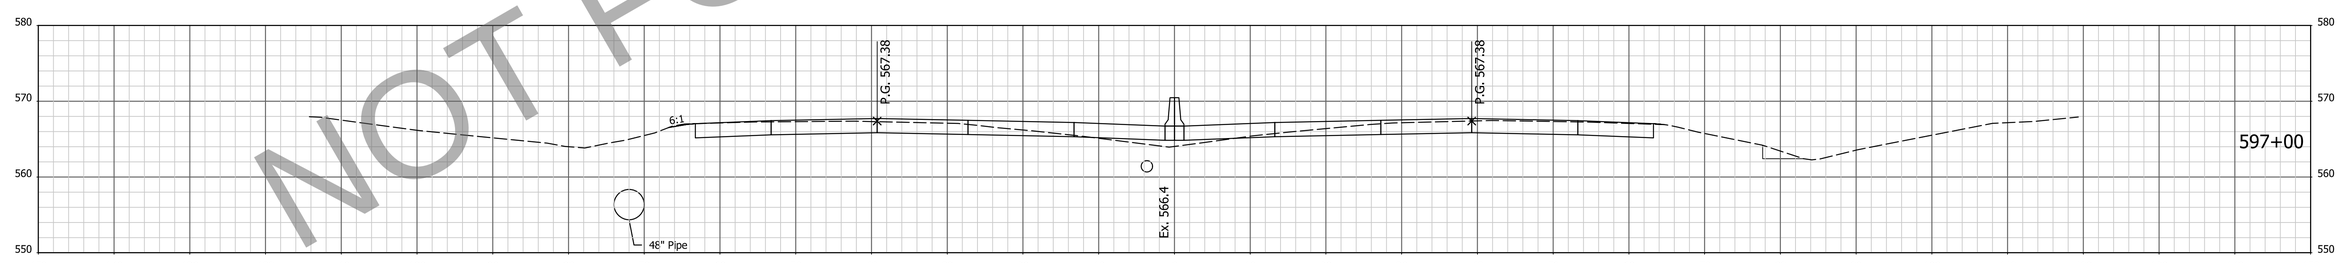

Vc = 148.7 CYS Vf = 61.3 CYS Ac = 103 SFT Vc = 189.0 CYS Af = 51 SFT Vf = 52.8 CYS Ab = 5 SFT Vb = 4.6 CYS

NOTE: CROSS SECTIONS DISPLAY THE HMA PAVEMENT ALTERNATIVE

NOT FOR CONSTRUCTION

FOR INFORMATION ONLY
Project scope, including project limits and identified work within, will change based on what the Design-Build Contractor can provide for the fixed-price identified in the RFP documents.

DESIGNED: AMD DRAWN: JJP
CHECKED: DJG CHECKED: DJG

INDIANA
DEPARTMENT OF TRANSPORTATION

CROSS SECTIONS
STA. 597+00 TO STA. 598+00 "PR-Q"

HORIZONTAL SCALE	BRIDGE FILE
1" = 10'	N/A
VERTICAL SCALE	DESIGNATION
1" = 10'	1700135
SURVEY BOOK	SHEETS
Electronic	167 of 247
CONTRACT	PROJECT
R-41529	1700135

4/29/2023 7:06:52 AM P:\200035 - I65 ATL\09Road\04 Design files\02 DGN\Plans\200035_29_Sht_Xsec_Line PR-Q.dgn

EARTHWORK FOR PCCP ALTERNATE

EARTHWORK FOR HMA ALTERNATE

EARTHWORK FOR BENCHING

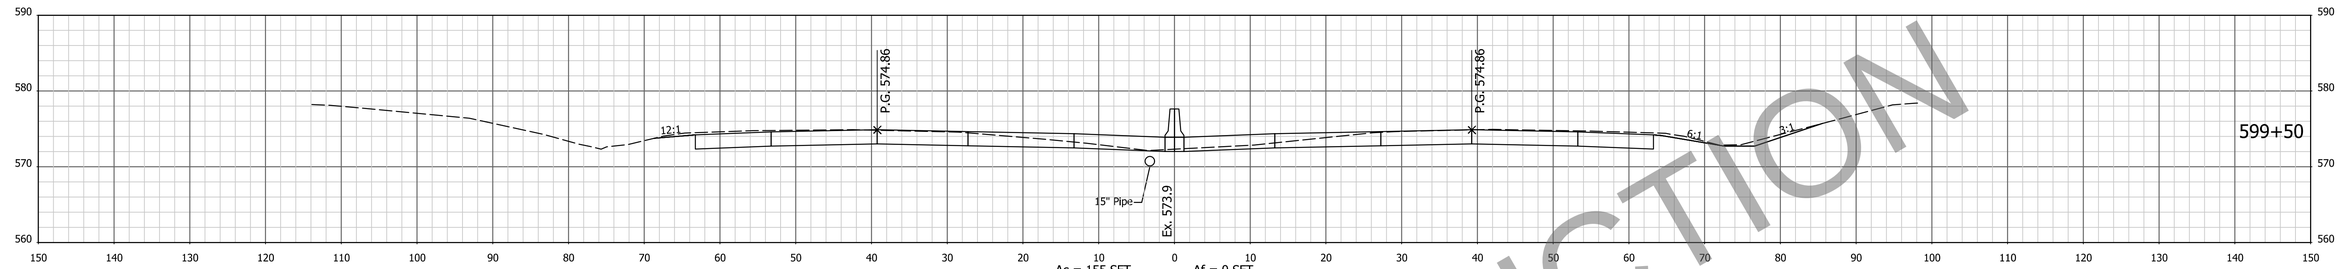

Vc = 232.1 CYS Vf = 0.7 CYS

Ac = 155 SFT
Vc = 280.3 CYS

Af = 0 SFT
Vf = 0.0 CYS

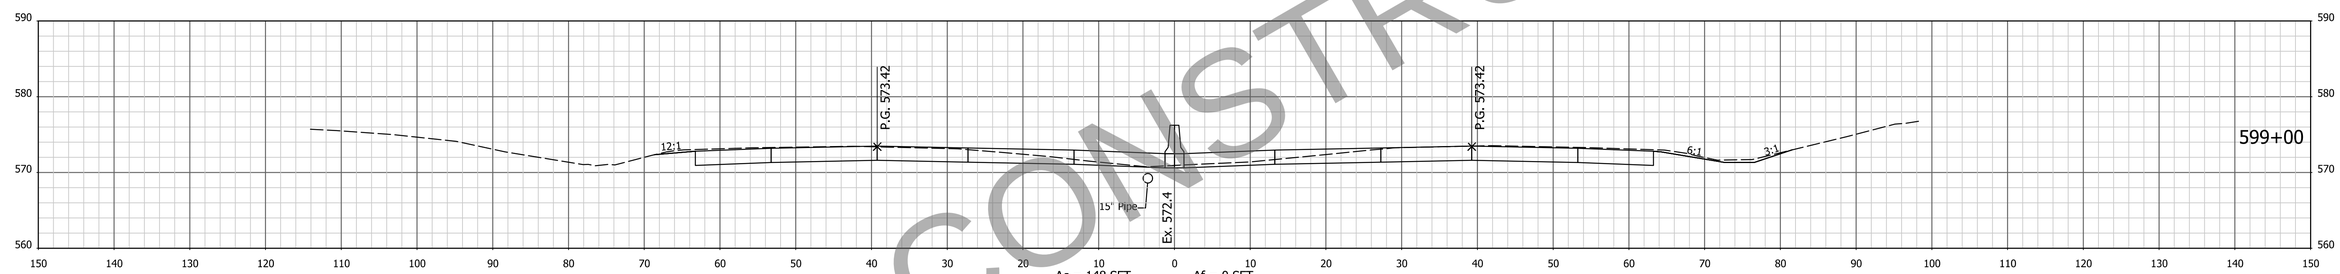

Vc = 218.0 CYS Vf = 0.9 CYS

Ac = 148 SFT
Vc = 266.0 CYS

Af = 0 SFT
Vf = 0.1 CYS

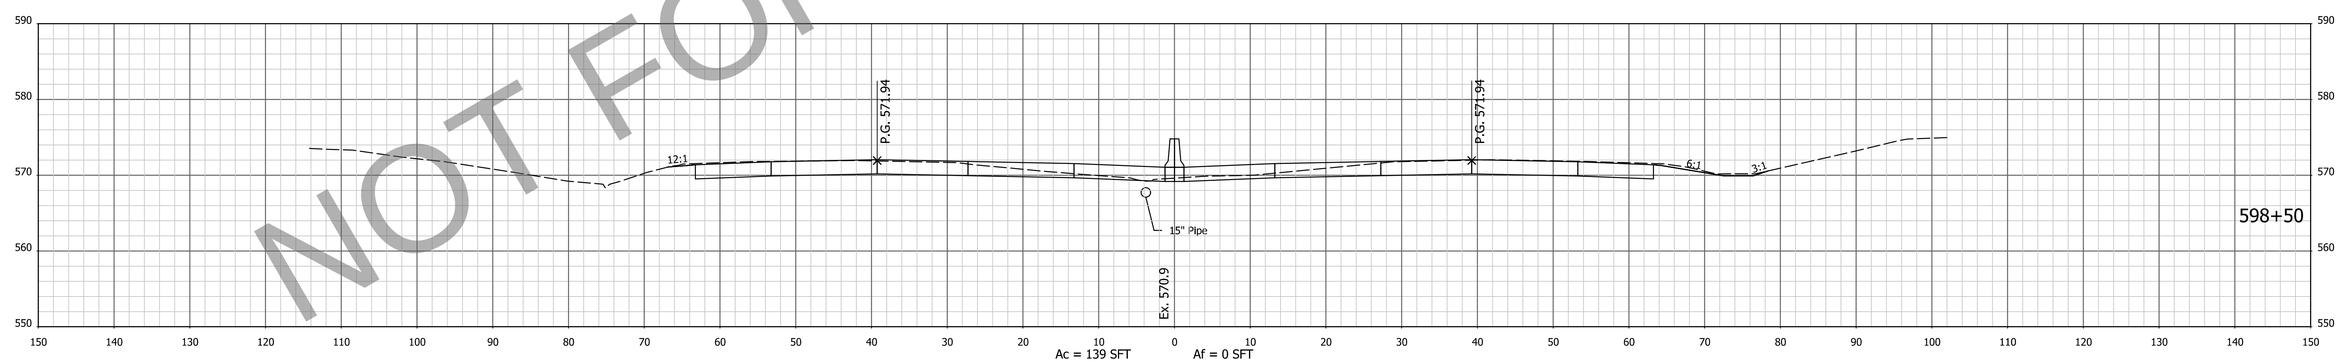

Vc = 192.8 CYS Vf = 4.7 CYS

Ac = 139 SFT
Vc = 238.5 CYS

Af = 0 SFT
Vf = 1.6 CYS

NOT FOR CONSTRUCTION

NOTE: CROSS SECTIONS DISPLAY THE HMA PAVEMENT ALTERNATIVE

FOR INFORMATION ONLY
Project scope, including project limits and identified work within, will change based on what the Design-Build Contractor can provide for the fixed-price identified in the RFP documents.

DESIGNED: AMD DRAWN: JJP
CHECKED: DJG CHECKED: DJG

INDIANA
DEPARTMENT OF TRANSPORTATION

CROSS SECTIONS
STA. 598+50 TO STA. 599+50 "PR-Q"

HORIZONTAL SCALE	BRIDGE FILE
1" = 10'	N/A
VERTICAL SCALE	DESIGNATION
1" = 10'	1700135
SURVEY BOOK	SHEETS
Electronic	168 of 247
CONTRACT	PROJECT
R-41529	1700135

4/29/2023 7:06:54 AM I:\200035 - I65 ATL\09Road\04 Design files\02 DGN\Plans\200035_29_Sht_Xsec_Line PR-Q.dgn

EARTHWORK FOR PCCP ALTERNATE

EARTHWORK FOR HMA ALTERNATE

EARTHWORK FOR BENCHING

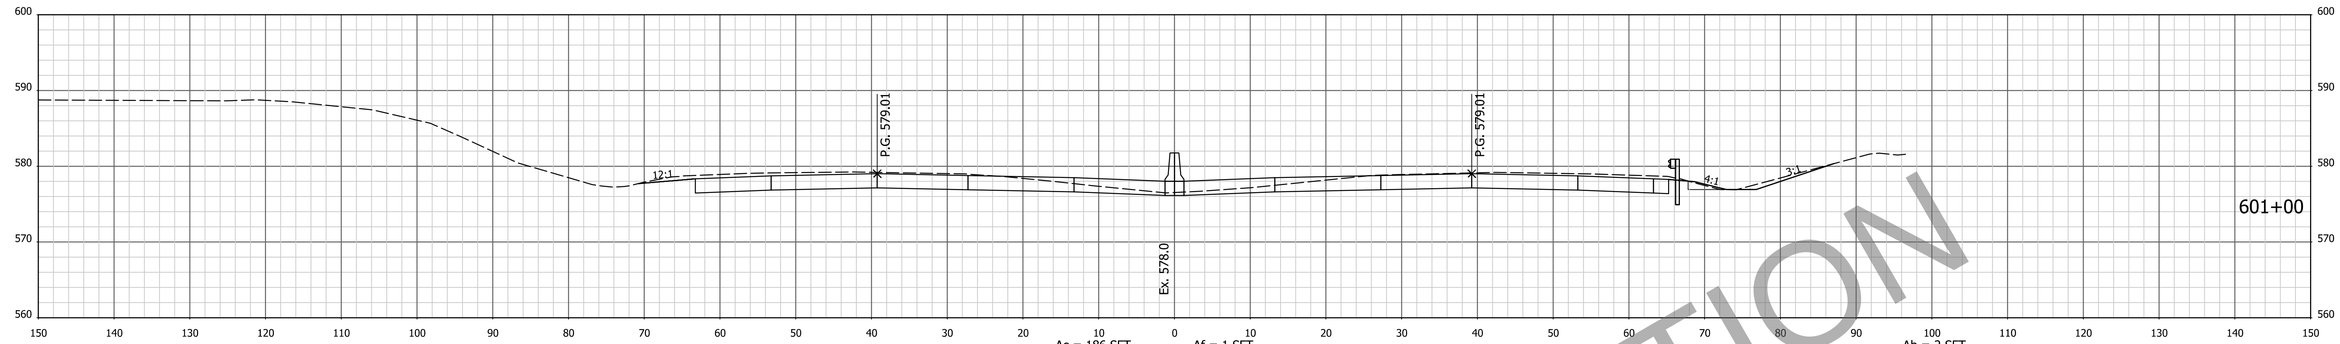

Vc = 285.0 CYS Vf = 0.8 CYS

Ac = 186 SFT Af = 1 SFT
Vc = 337.2 CYS Vf = 0.8 CYS

Ab = 2 SFT
Vb = 1.9 CYS

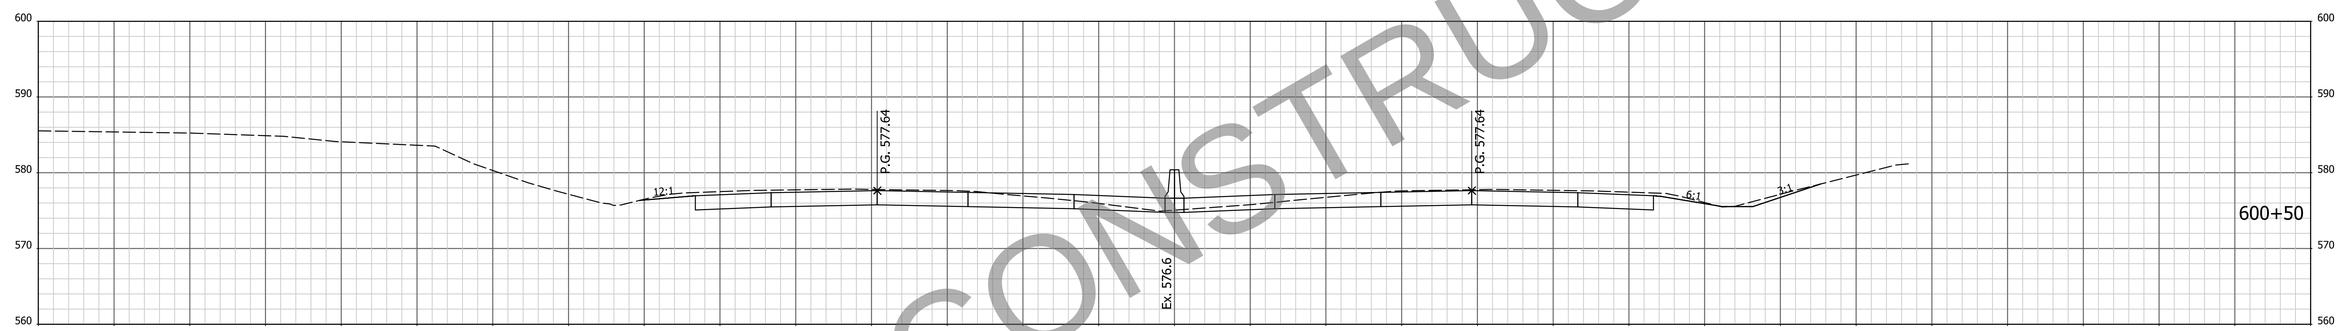

Vc = 267.8 CYS Vf = 0.4 CYS

Ac = 178 SFT Af = 0 SFT
Vc = 316.4 CYS Vf = 0.1 CYS

Ab = 0 SFT
Vb = 0 CYS

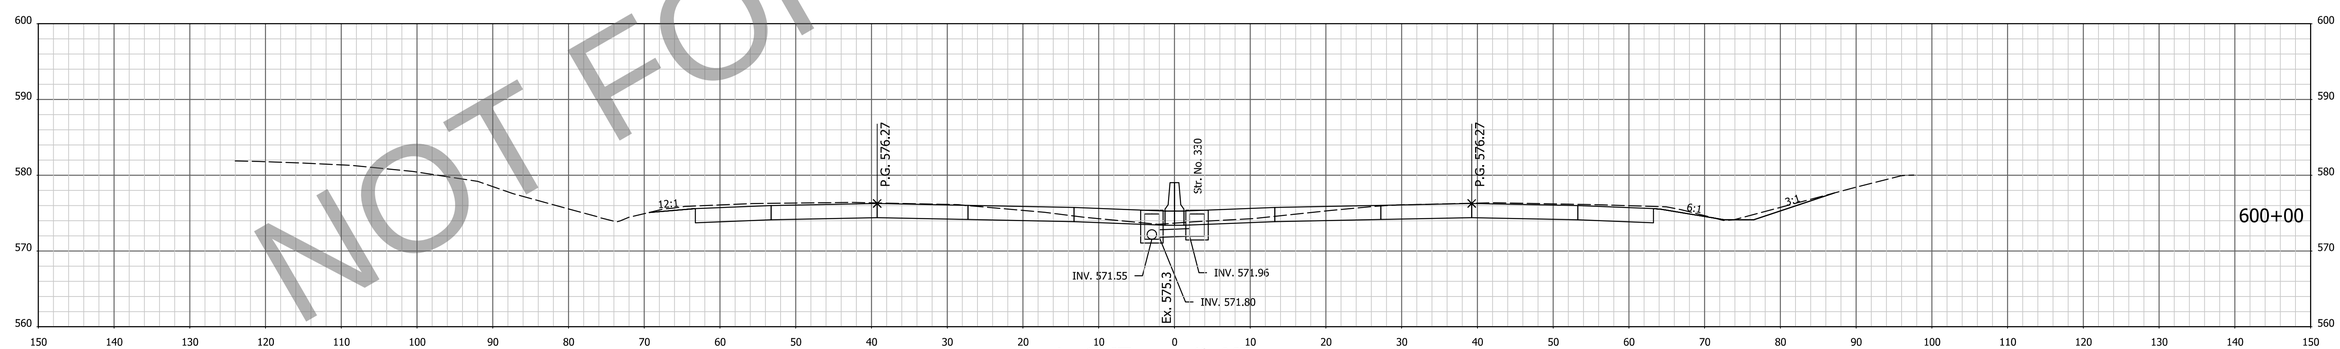

Vc = 246.2 CYS Vf = 0.6 CYS

Ac = 163 SFT Af = 0 SFT
Vc = 294.5 CYS Vf = 0.1 CYS

NOTE: CROSS SECTIONS DISPLAY THE HMA PAVEMENT ALTERNATIVE

NOT FOR CONSTRUCTION

FOR INFORMATION ONLY
Project scope, including project limits and identified work within, will change based on what the Design-Build Contractor can provide for the fixed-price identified in the RFP documents.

DESIGNED: AMD DRAWN: JJP
CHECKED: DJG CHECKED: DJG

INDIANA
DEPARTMENT OF TRANSPORTATION

CROSS SECTIONS
STA. 600+00 TO STA. 601+00 "PR-Q"

HORIZONTAL SCALE	BRIDGE FILE
1" = 10'	N/A
VERTICAL SCALE	DESIGNATION
1" = 10'	1700135
SURVEY BOOK	SHEETS
Electronic	169 of 247
CONTRACT	PROJECT
R-41529	1700135

14/29/2023 7:06:56 AM I:P:\200035 - I65 ATL\09Road\04 Design files\02 DGN\Plans\200035_29_Sht_Xsec_Line PR-Q.dgn

EARTHWORK FOR PCCP ALTERNATE

EARTHWORK FOR HMA ALTERNATE

EARTHWORK FOR BENCHING

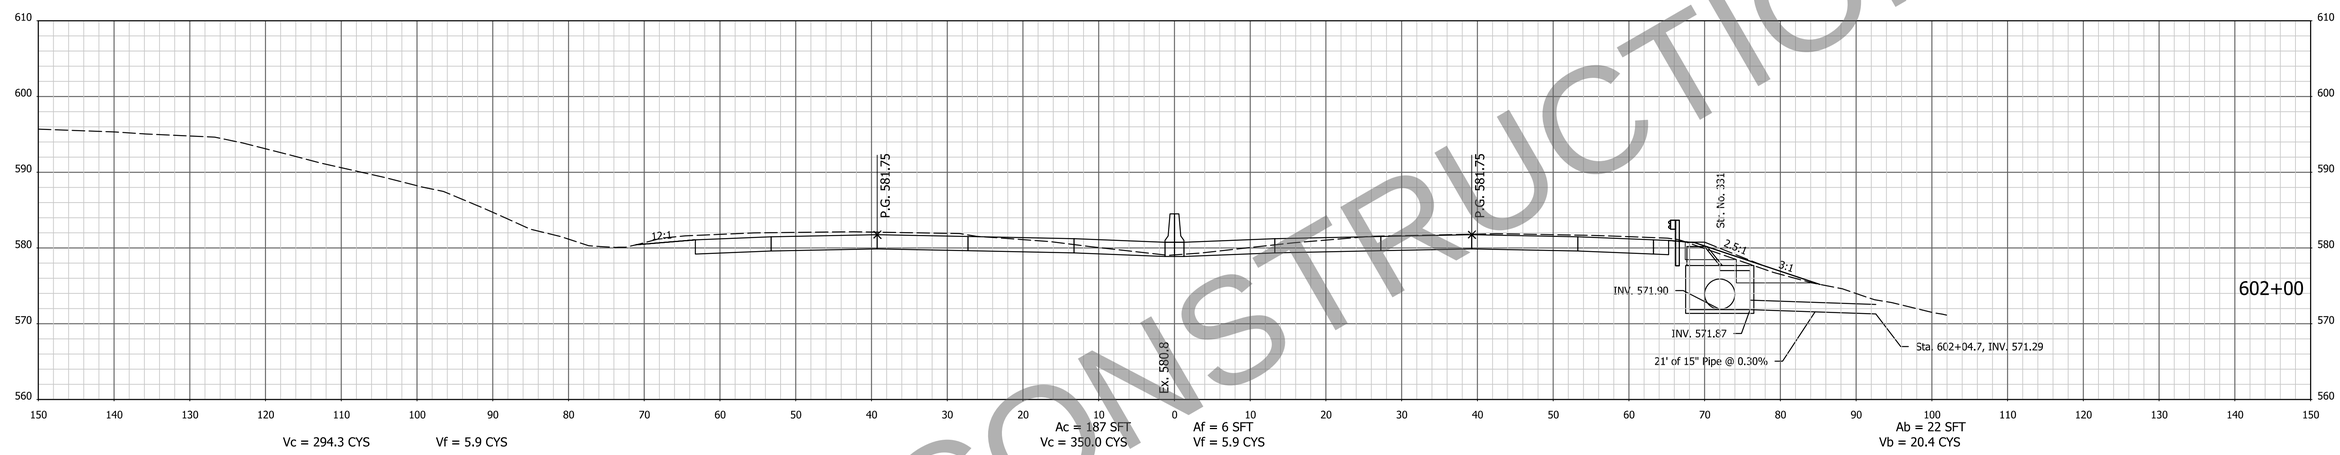

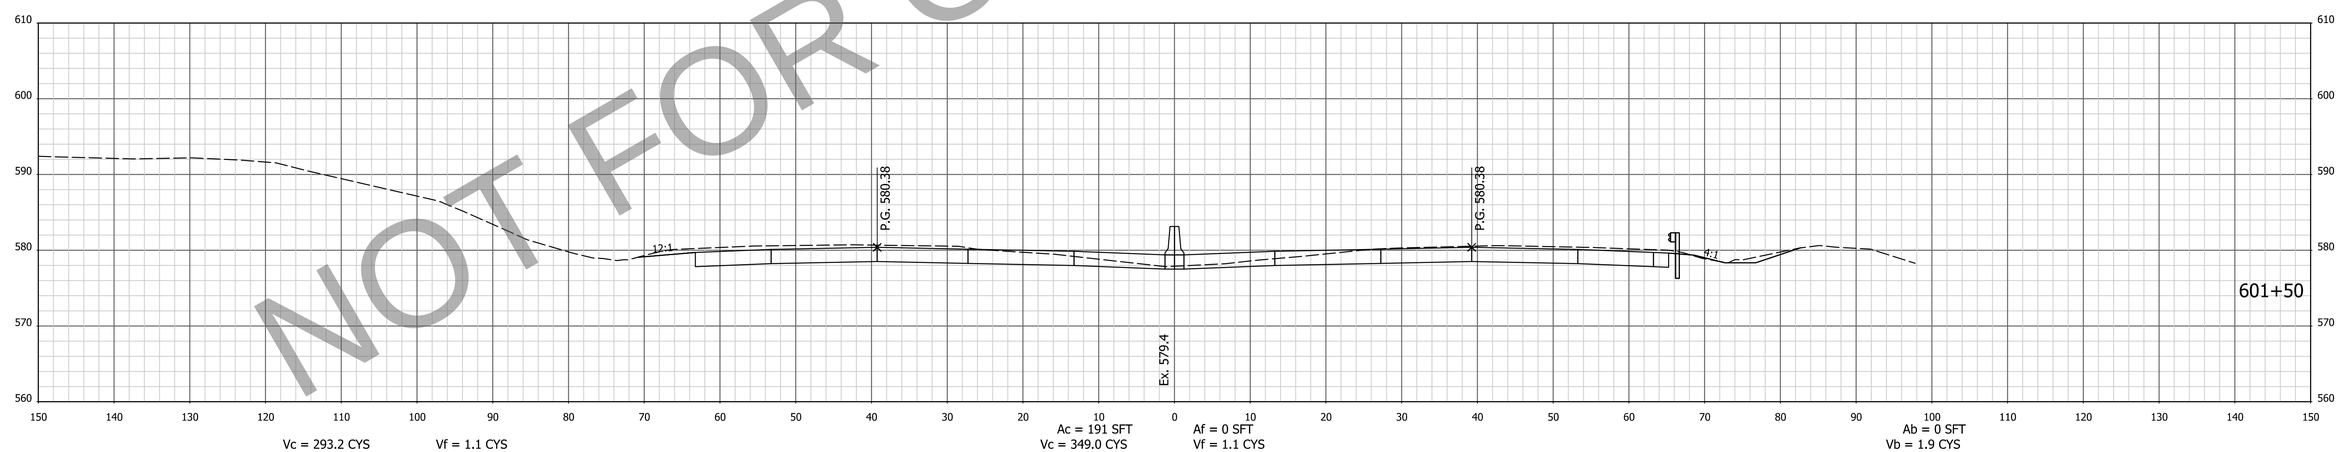

NOTE: CROSS SECTIONS DISPLAY THE HMA PAVEMENT ALTERNATIVE

FOR INFORMATION ONLY
Project scope, including project limits and identified work within, will change based on what the Design-Build Contractor can provide for the fixed-price identified in the RFP documents.

DESIGNED: AMD
DRAWN: JJP
CHECKED: DJG
CHECKED: DJG

INDIANA
DEPARTMENT OF TRANSPORTATION

CROSS SECTIONS
STA. 601+50 TO STA. 602+00 "PR-Q"

HORIZONTAL SCALE	BRIDGE FILE
1" = 10'	N/A
VERTICAL SCALE	DESIGNATION
1" = 10'	1700135
SURVEY BOOK	SHEETS
Electronic	170 of 247
CONTRACT	PROJECT
R-41529	1700135

NOT FOR CONSTRUCTION

4/29/2023 7:06:58 AM P:\200035 - I65 ATL\09Road\04 Design files\02 DGN\Plans\200035_29_Sht_Xsec_Line PR-Q.dgn

EARTHWORK FOR PCCP ALTERNATE

EARTHWORK FOR HMA ALTERNATE

EARTHWORK FOR BENCHING

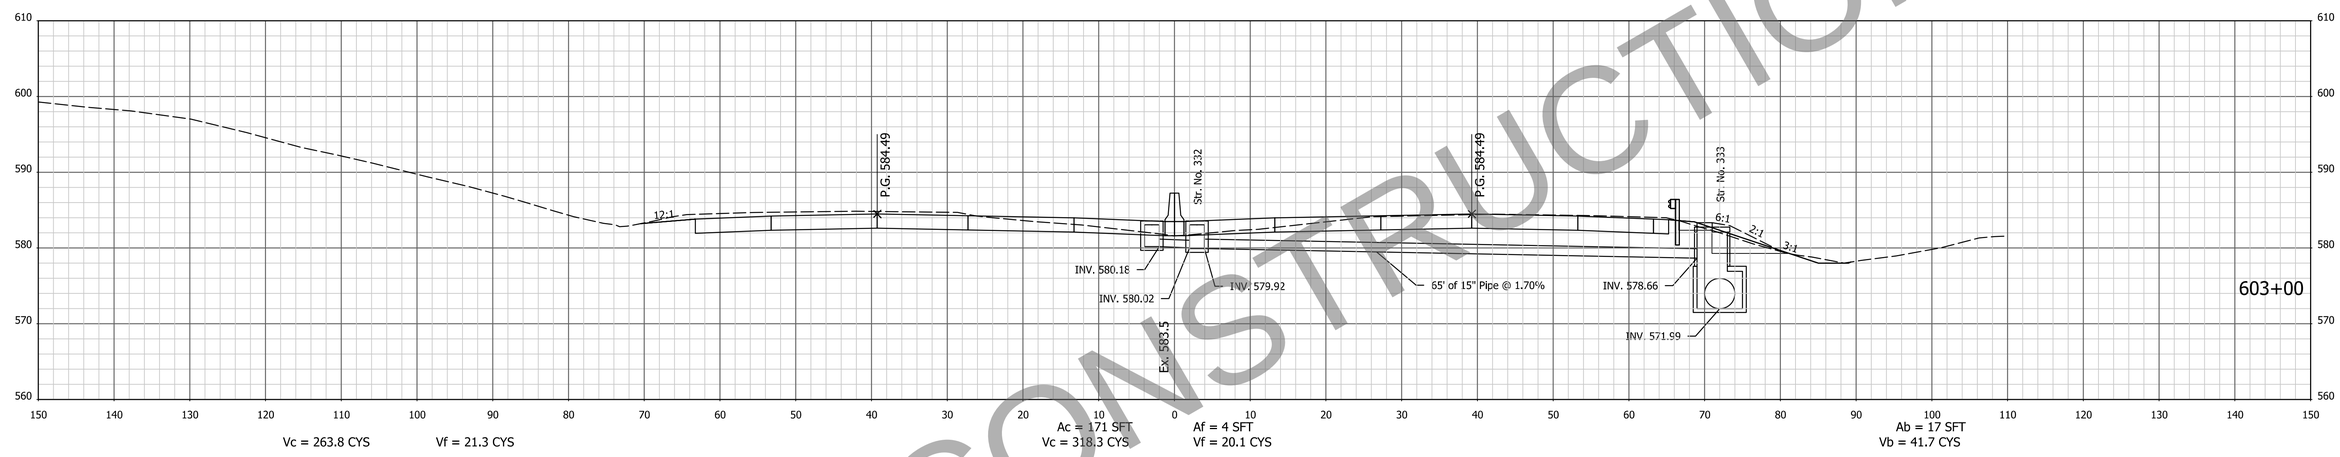

Vc = 263.8 CYS Vf = 21.3 CYS

Ac = 171 SFT Vc = 318.3 CYS Af = 4 SFT Vf = 20.1 CYS

Ab = 17 SFT Vb = 41.7 CYS

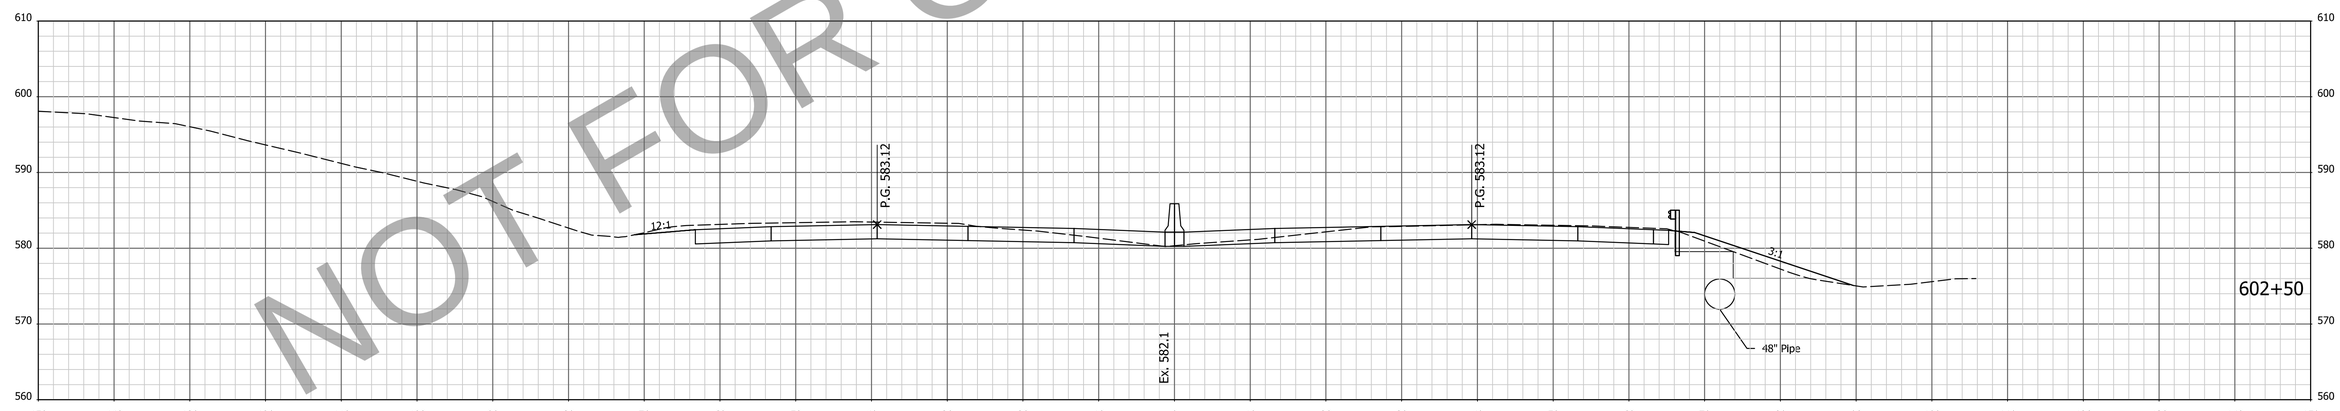

Vc = 277.7 CYS Vf = 22.3 CYS

Ac = 173 SFT Vc = 332.8 CYS Af = 17 SFT Vf = 21.7 CYS

Ab = 28 SFT Vb = 46.3 CYS

NOTE: CROSS SECTIONS DISPLAY THE HMA PAVEMENT ALTERNATIVE

NOT FOR CONSTRUCTION

FOR INFORMATION ONLY
Project scope, including project limits and identified work within, will change based on what the Design-Build Contractor can provide for the fixed-price identified in the RFP documents.

DESIGNED: AMD DRAWN: JJP
CHECKED: DJG CHECKED: DJG

INDIANA
DEPARTMENT OF TRANSPORTATION

CROSS SECTIONS
STA. 602+50 TO STA. 603+00 "PR-Q"

HORIZONTAL SCALE	BRIDGE FILE
1" = 10'	N/A
VERTICAL SCALE	DESIGNATION
1" = 10'	1700135
SURVEY BOOK	SHEETS
Electronic	171 of 247
CONTRACT	PROJECT
R-41529	1700135

4/29/2023 7:07:00 AM I:\P\200035 - I65 ATL\09Road\04 Design files\02 DGN\Plans\200035_29_Sht_Xsec_Line PR-Q.dgn

EARTHWORK FOR PCCP ALTERNATE

EARTHWORK FOR HMA ALTERNATE

EARTHWORK FOR BENCHING

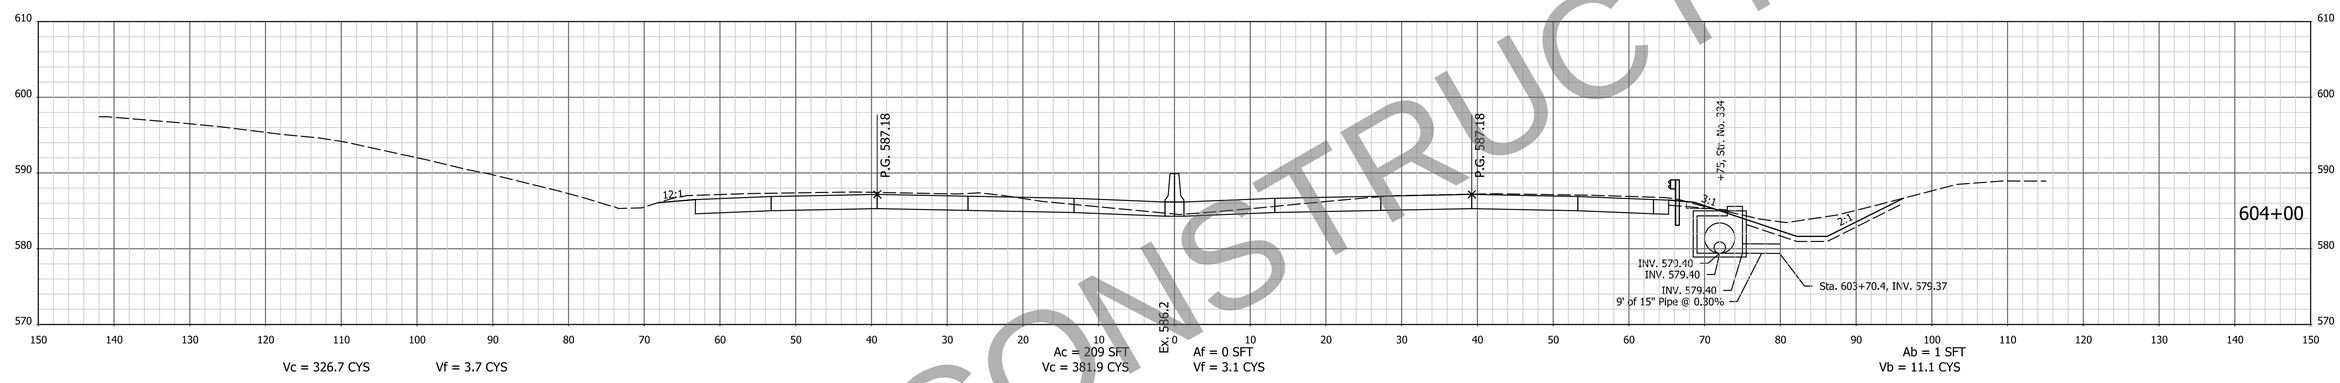

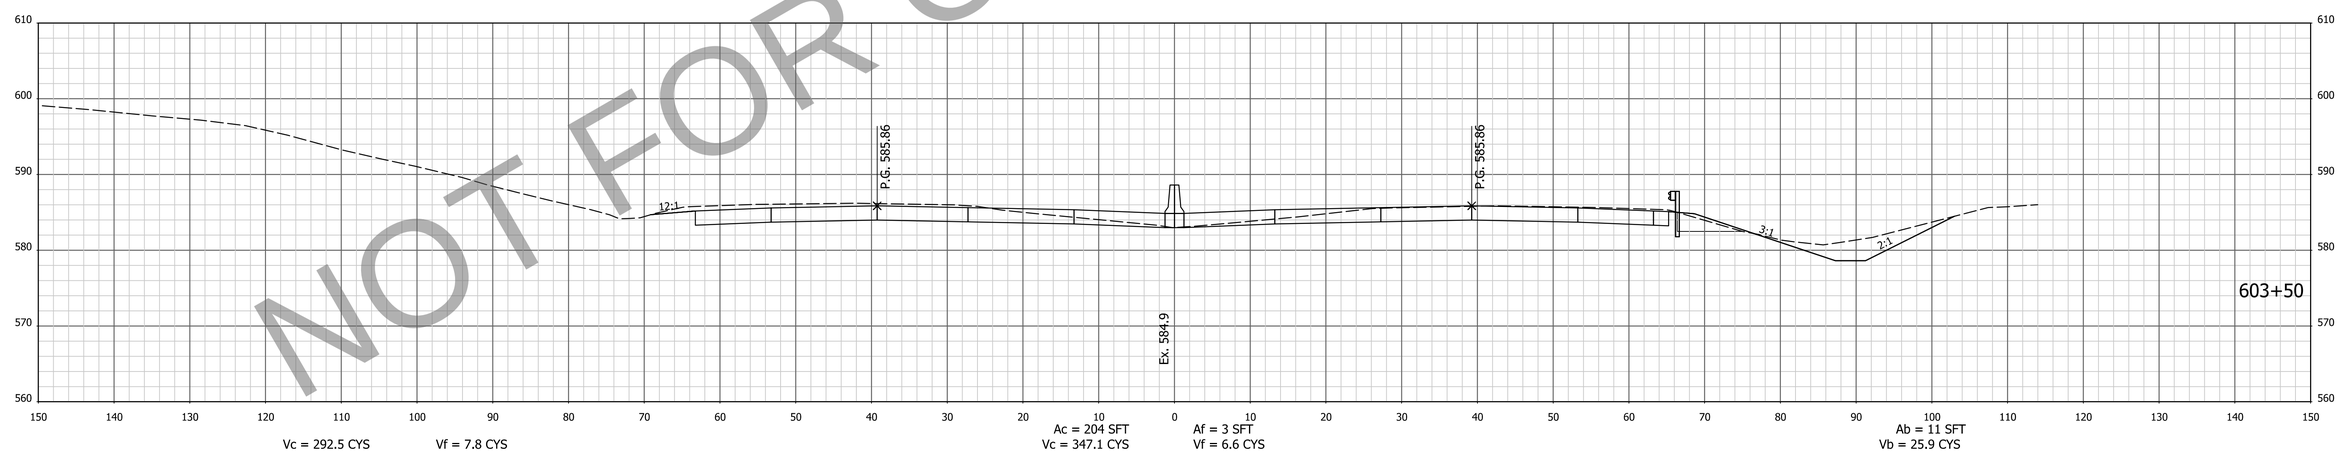

NOT FOR CONSTRUCTION

NOTE: CROSS SECTIONS DISPLAY THE HMA PAVEMENT ALTERNATIVE

FOR INFORMATION ONLY
Project scope, including project limits and identified work within, will change based on what the Design-Build Contractor can provide for the fixed-price identified in the RFP documents.

DESIGNED: AMD
DRAWN: JJP
CHECKED: DJG
CHECKED: DJG

INDIANA
DEPARTMENT OF TRANSPORTATION

CROSS SECTIONS
STA. 603+50 TO STA. 604+00 "PR-Q"

HORIZONTAL SCALE	BRIDGE FILE
1" = 10'	N/A
VERTICAL SCALE	DESIGNATION
1" = 10'	1700135
SURVEY BOOK	SHEETS
Electronic	172 of 247
CONTRACT	PROJECT
R-41529	1700135

4/29/2023 7:07:02 AM I:\P\200035 - I65 ATL\09Road\04 Design files\02 DGN\Plans\200035_29_Sht_Xsec_Line PR-Q.dgn

EARTHWORK FOR PCCP ALTERNATE

EARTHWORK FOR HMA ALTERNATE

EARTHWORK FOR BENCHING

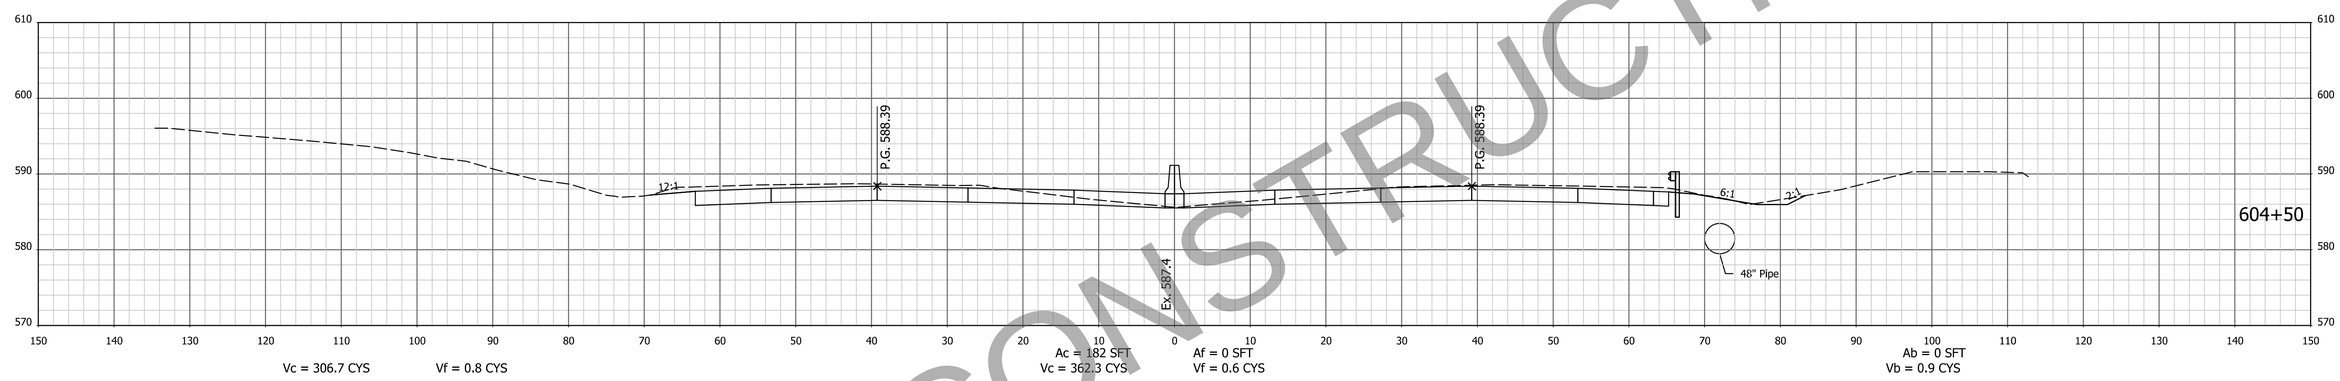

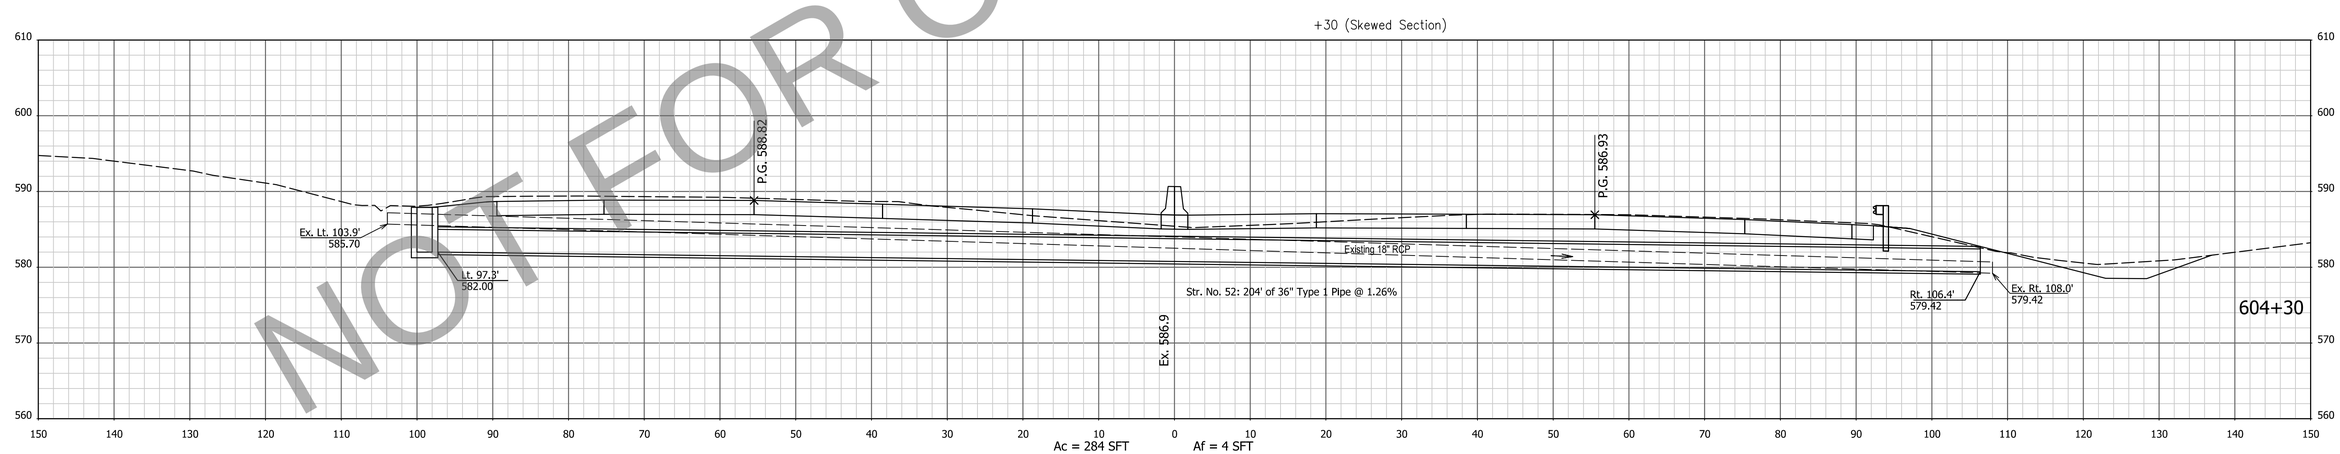

NOT FOR CONSTRUCTION

NOTE: CROSS SECTIONS DISPLAY THE HMA PAVEMENT ALTERNATIVE

FOR INFORMATION ONLY
Project scope, including project limits and identified work within, will change based on what the Design-Build Contractor can provide for the fixed-price identified in the RFP documents.

DESIGNED: AMD DRAWN: JJP
CHECKED: DJG CHECKED: DJG

INDIANA
DEPARTMENT OF TRANSPORTATION

CROSS SECTIONS
STA. 604+30 TO STA. 604+50 "PR-Q"

HORIZONTAL SCALE	BRIDGE FILE
1" = 10'	N/A
VERTICAL SCALE	DESIGNATION
1" = 10'	1700135
SURVEY BOOK	SHEETS
Electronic	173 of 247
CONTRACT	PROJECT
R-41529	1700135

4/29/2023 7:07:04 AM I:\P\200035 - I65 ATL\09Road\04 Design files\02 DGN\Plans\200035_29_Sht_Xsec_Line PR-Q.dgn

EARTHWORK FOR PCCP ALTERNATE

EARTHWORK FOR HMA ALTERNATE

EARTHWORK FOR BENCHING

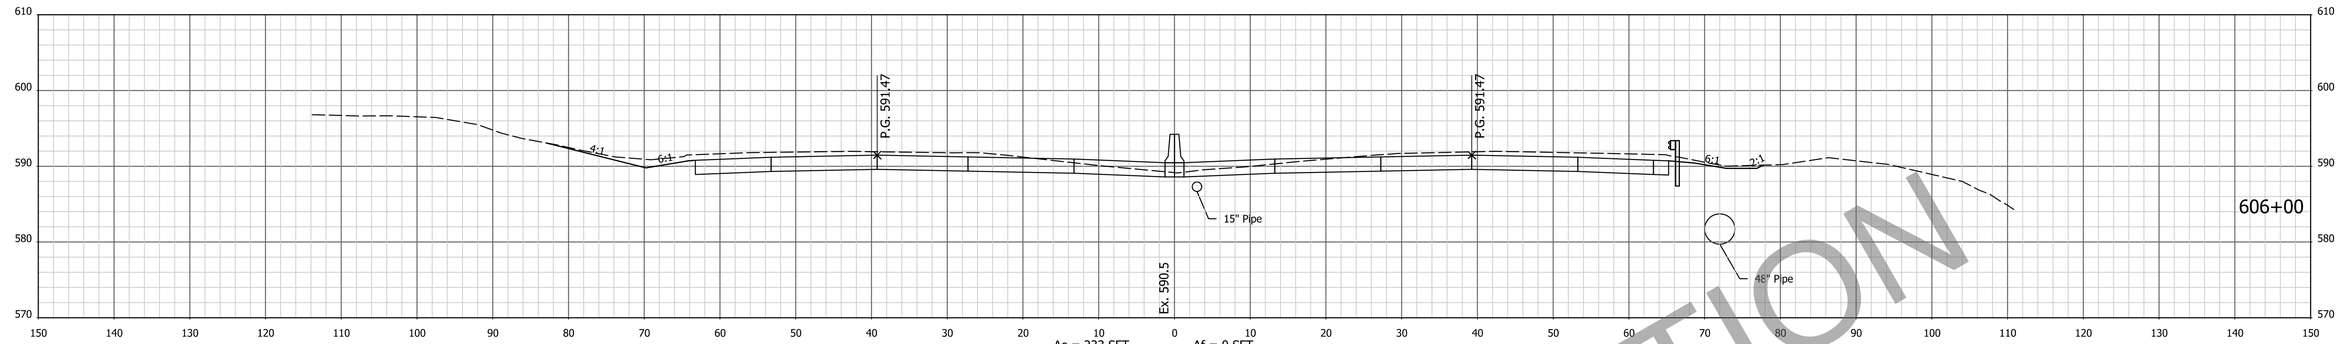

Vc = 377.1 CYS Vf = 0.0 CYS

Ac = 233 SFT Af = 0 SFT
Vc = 432.9 CYS Vf = 0.0 CYS

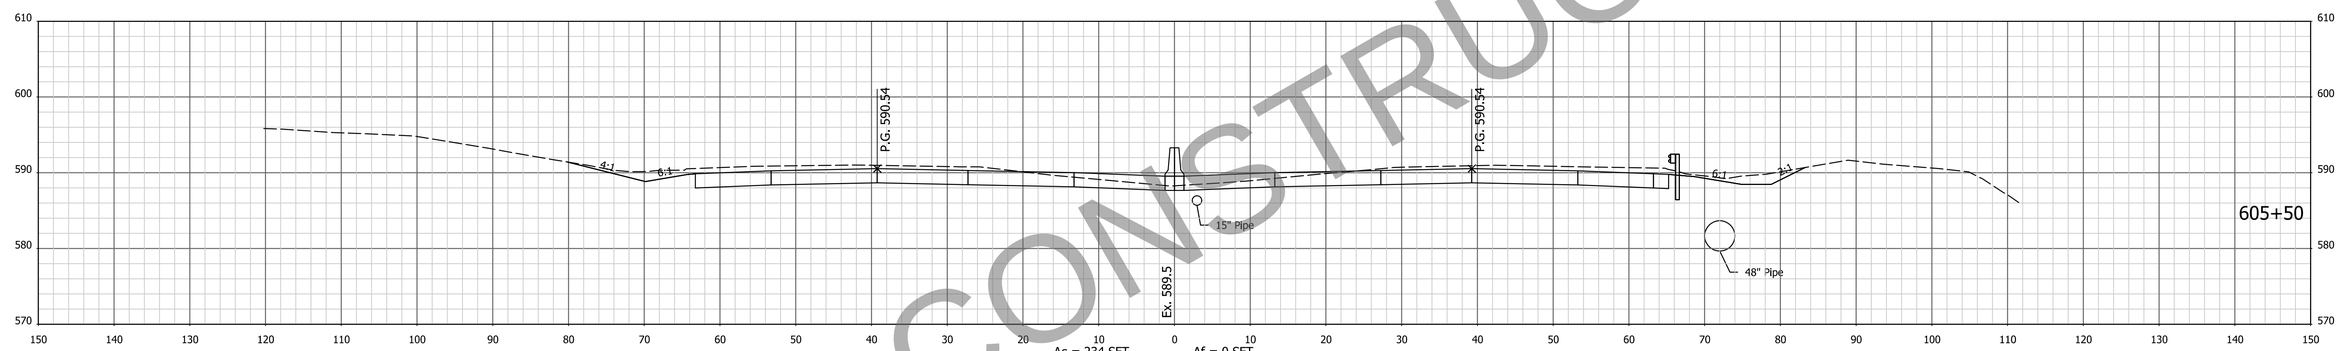

Vc = 355.1 CYS Vf = 0.2 CYS

Ac = 234 SFT Af = 0 SFT
Vc = 410.8 CYS Vf = 0.1 CYS

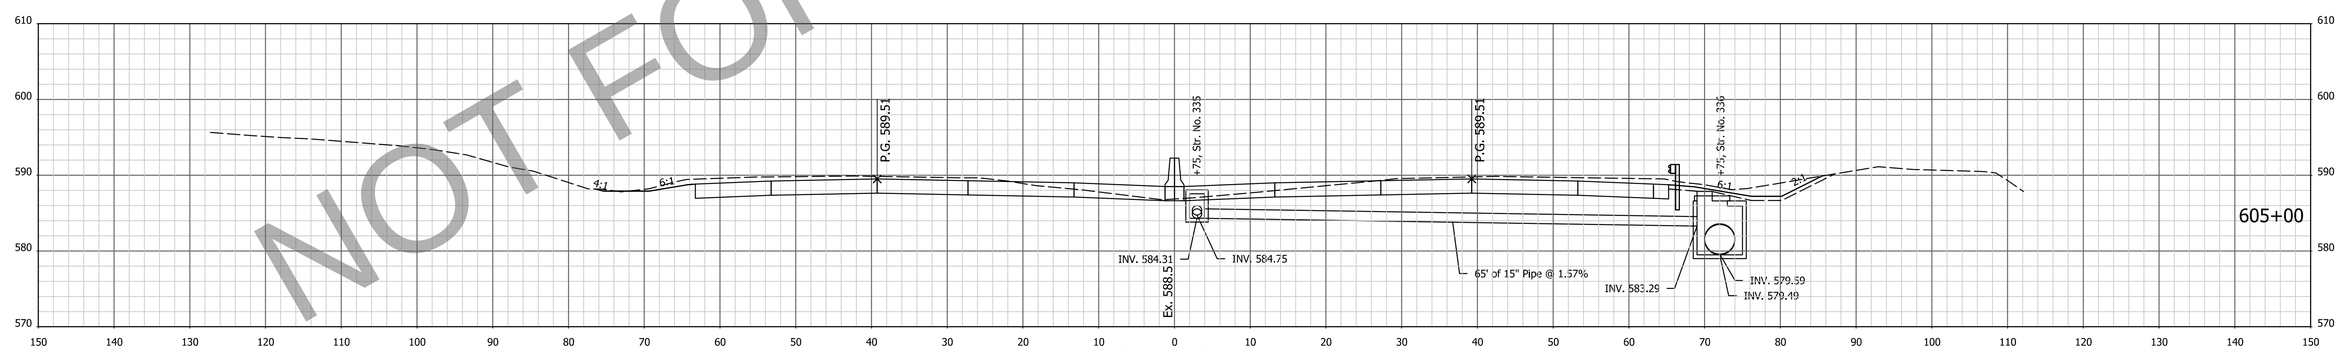

Vc = 307.3 CYS Vf = 0.6 CYS

Ac = 209 SFT Af = 0 SFT
Vc = 362.7 CYS Vf = 0.3 CYS

NOT FOR CONSTRUCTION

NOTE: CROSS SECTIONS DISPLAY THE HMA PAVEMENT ALTERNATIVE

FOR INFORMATION ONLY
Project scope, including project limits and identified work within, will change based on what the Design-Build Contractor can provide for the fixed-price identified in the RFP documents.

DESIGNED: AMD DRAWN: JJP
CHECKED: DJG CHECKED: DJG

INDIANA
DEPARTMENT OF TRANSPORTATION

CROSS SECTIONS
STA. 605+00 TO STA. 606+00 "PR-Q"

HORIZONTAL SCALE	BRIDGE FILE
1" = 10'	N/A
VERTICAL SCALE	DESIGNATION
1" = 10'	1700135
SURVEY BOOK	SHEETS
Electronic	174 of 247
CONTRACT	PROJECT
R-41529	1700135

4/29/2023 7:07:06 AM I:P:\200035 - I65 ATL\09Road\04 Design files\02 DGN\Plans\200035_29_Sht_Xsec_Line PR-Q.dgn

EARTHWORK FOR PCCP ALTERNATE

EARTHWORK FOR HMA ALTERNATE

EARTHWORK FOR BENCHING

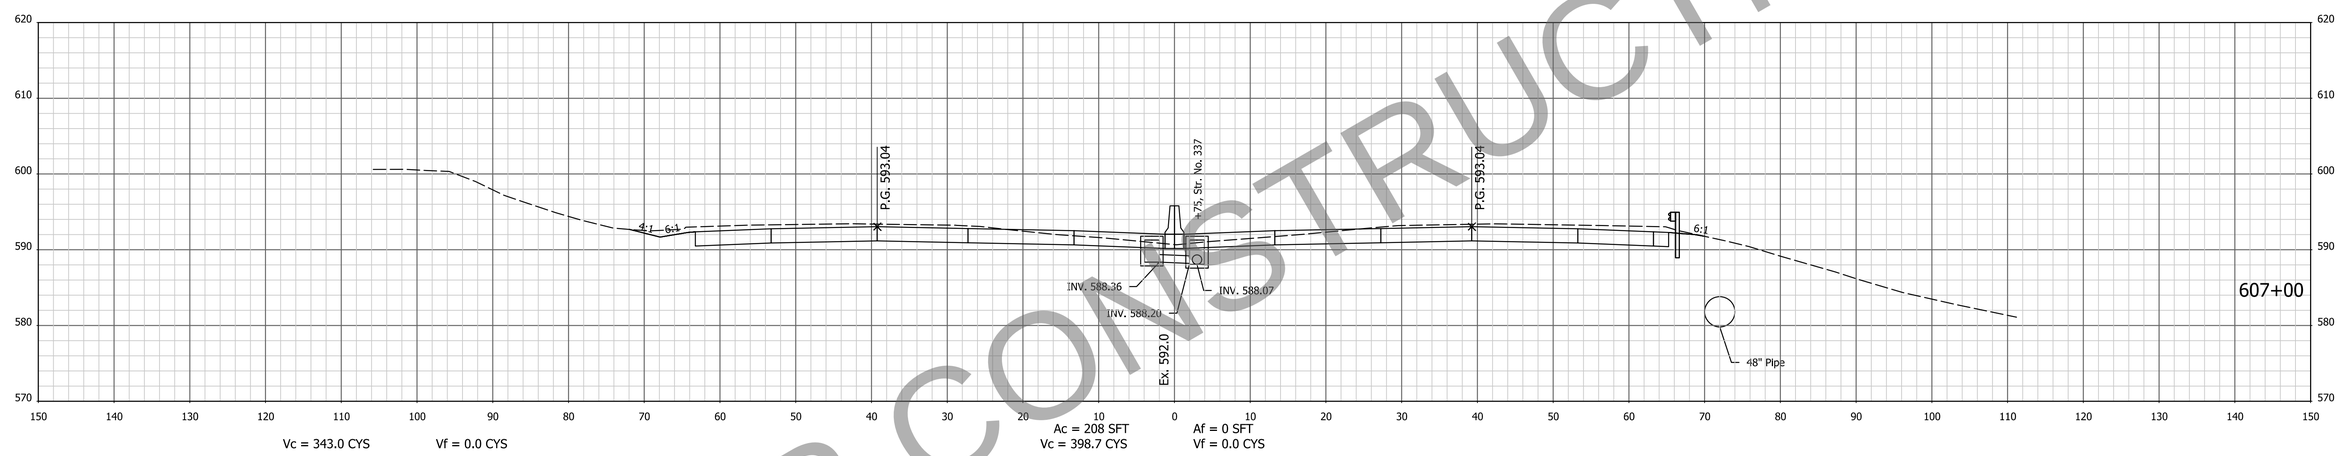

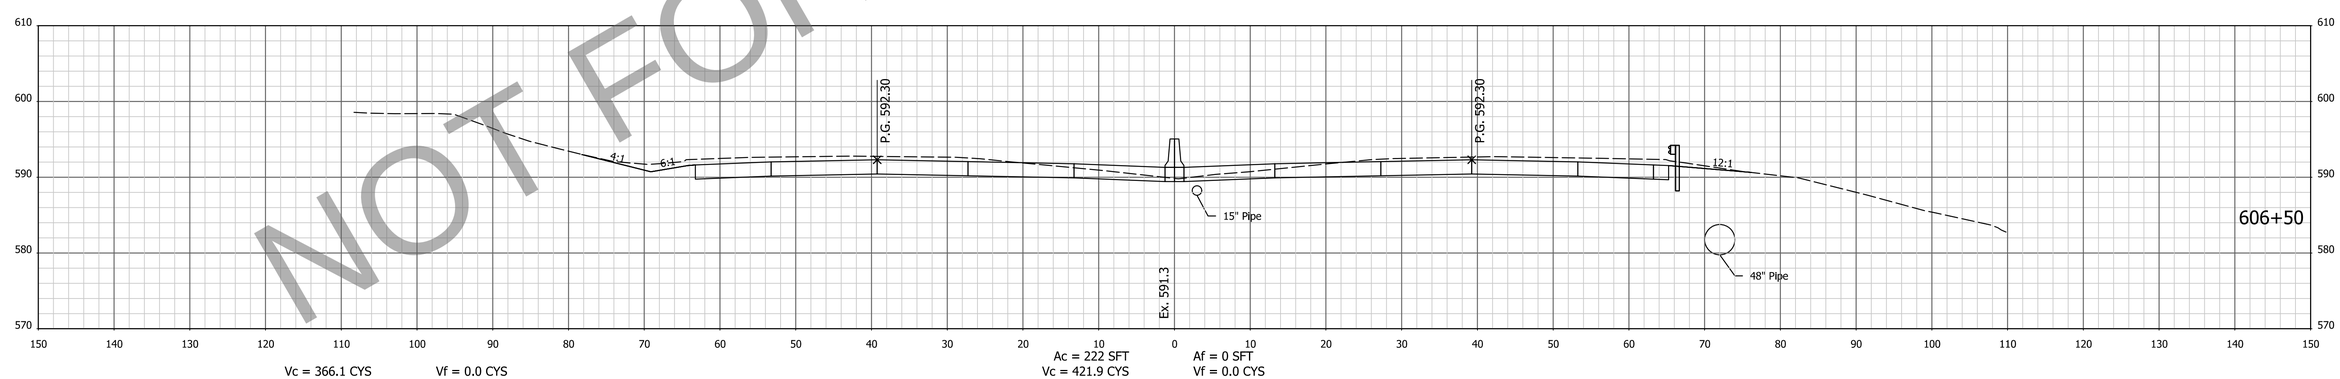

NOT FOR CONSTRUCTION

NOTE: CROSS SECTIONS DISPLAY THE HMA PAVEMENT ALTERNATIVE

FOR INFORMATION ONLY
Project scope, including project limits and identified work within, will change based on what the Design-Build Contractor can provide for the fixed-price identified in the RFP documents.

DESIGNED: AMD | DRAWN: JJP
CHECKED: DJG | CHECKED: DJG

INDIANA
DEPARTMENT OF TRANSPORTATION

CROSS SECTIONS
STA. 606+50 TO STA. 607+00 "PR-Q"

HORIZONTAL SCALE	BRIDGE FILE
1" = 10'	N/A
VERTICAL SCALE	DESIGNATION
1" = 10'	1700135
SURVEY BOOK	SHEETS
Electronic	175 of 247
CONTRACT	PROJECT
R-41529	1700135

4/29/2023 7:07:08 AM P:\200035 - I65 ATL\09Road\04 Design files\02 DGN\Plans\200035_29_Sht_Xsec_Line PR-Q.dgn

EARTHWORK FOR PCCP ALTERNATE

EARTHWORK FOR HMA ALTERNATE

EARTHWORK FOR BENCHING

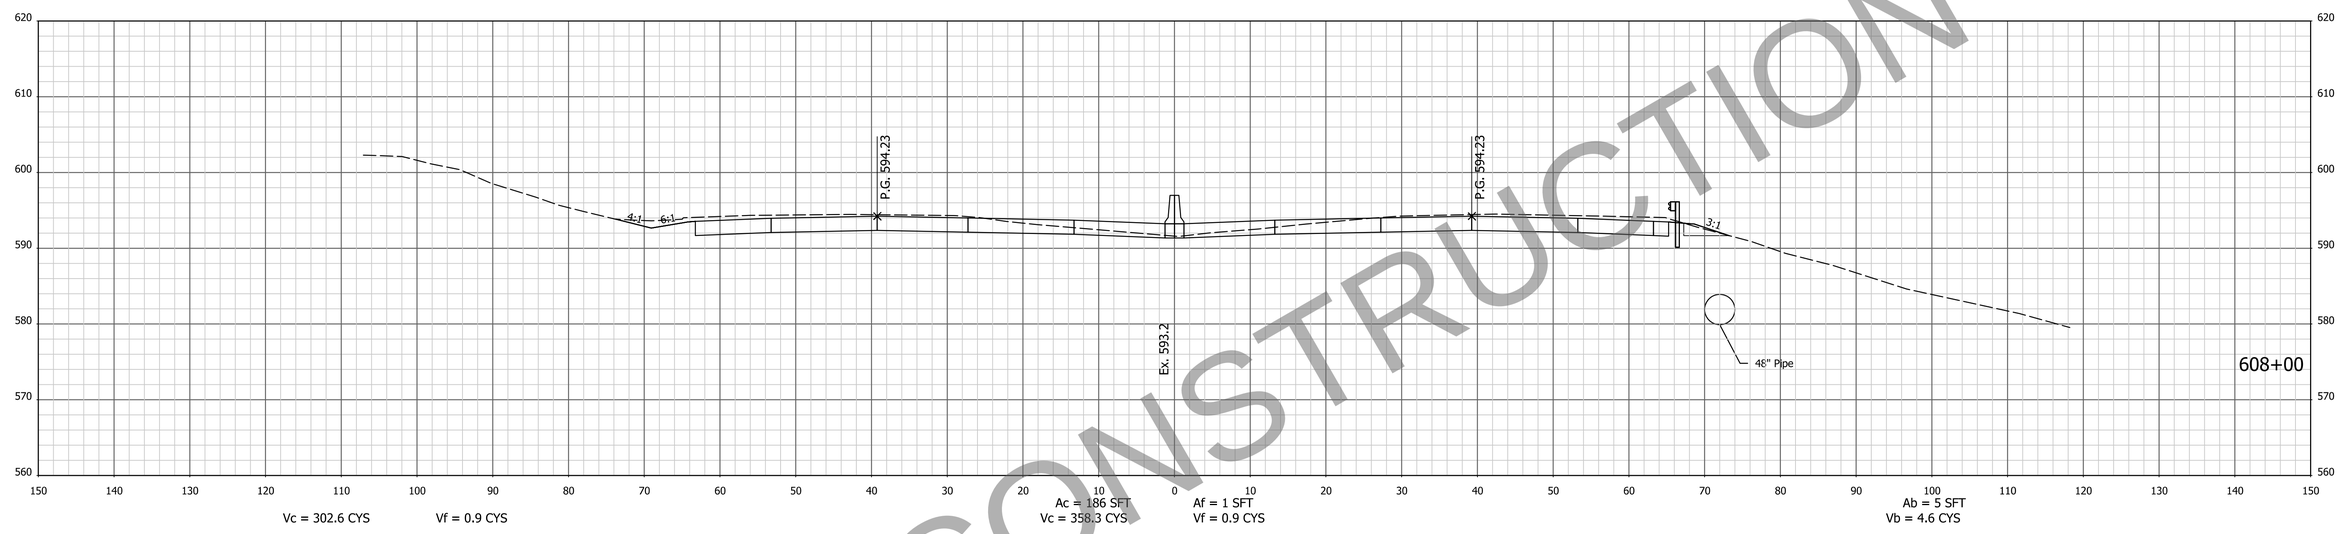

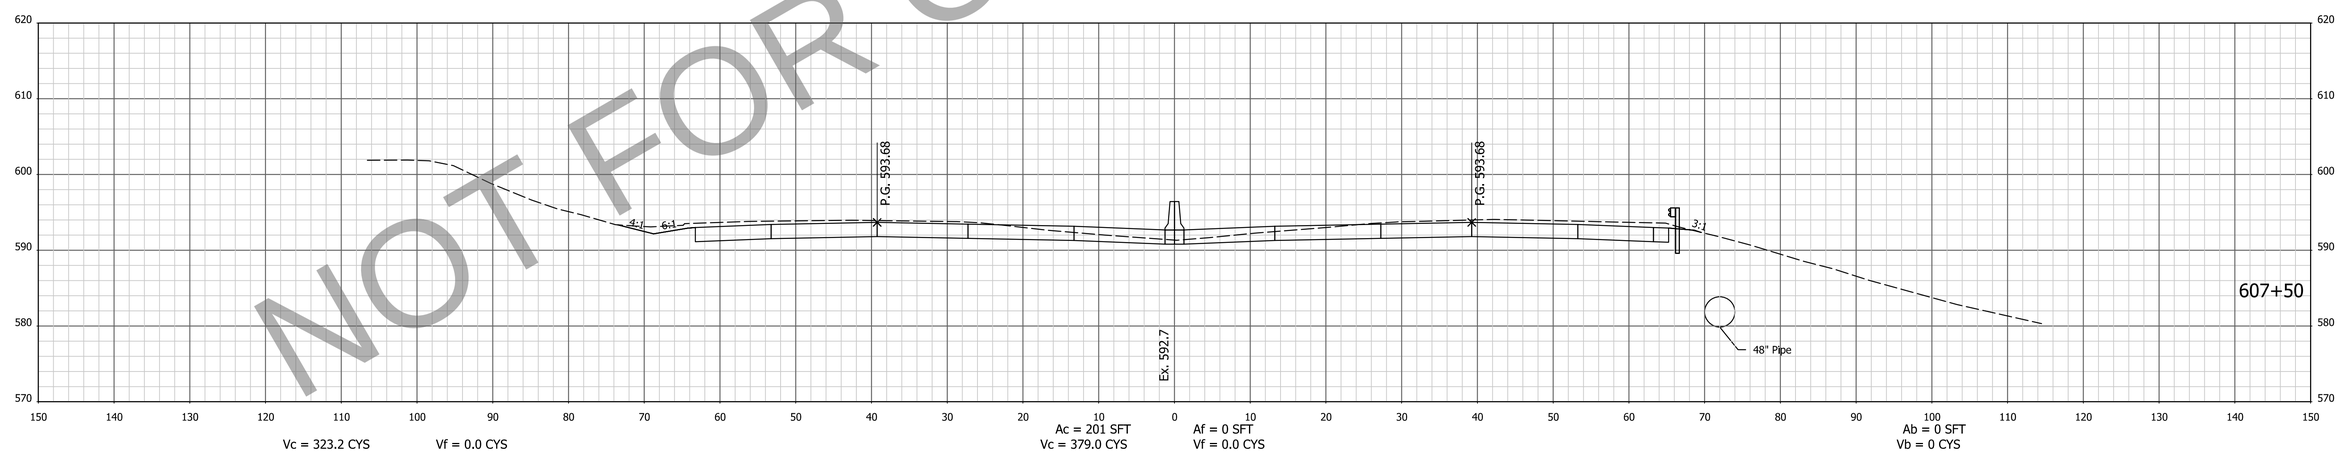

NOT FOR CONSTRUCTION

NOTE: CROSS SECTIONS DISPLAY THE HMA PAVEMENT ALTERNATIVE

FOR INFORMATION ONLY
Project scope, including project limits and identified work within, will change based on what the Design-Build Contractor can provide for the fixed-price identified in the RFP documents.

DESIGNED: AMD | DRAWN: JJP
CHECKED: DJG | CHECKED: DJG

INDIANA
DEPARTMENT OF TRANSPORTATION

CROSS SECTIONS
STA. 607+50 TO STA. 608+00 "PR-Q"

HORIZONTAL SCALE	BRIDGE FILE
1" = 10'	N/A
VERTICAL SCALE	DESIGNATION
1" = 10'	1700135
SURVEY BOOK	SHEETS
Electronic	176 of 247
CONTRACT	PROJECT
R-41529	1700135

4/29/2023 7:07:10 AM I:\P\200035 - I65 ATL\09Road\04 Design files\02 DGN\Plans\200035_29_Sht_Xsec_Line PR-Q.dgn

EARTHWORK FOR PCCP ALTERNATE

EARTHWORK FOR HMA ALTERNATE

EARTHWORK FOR BENCHING

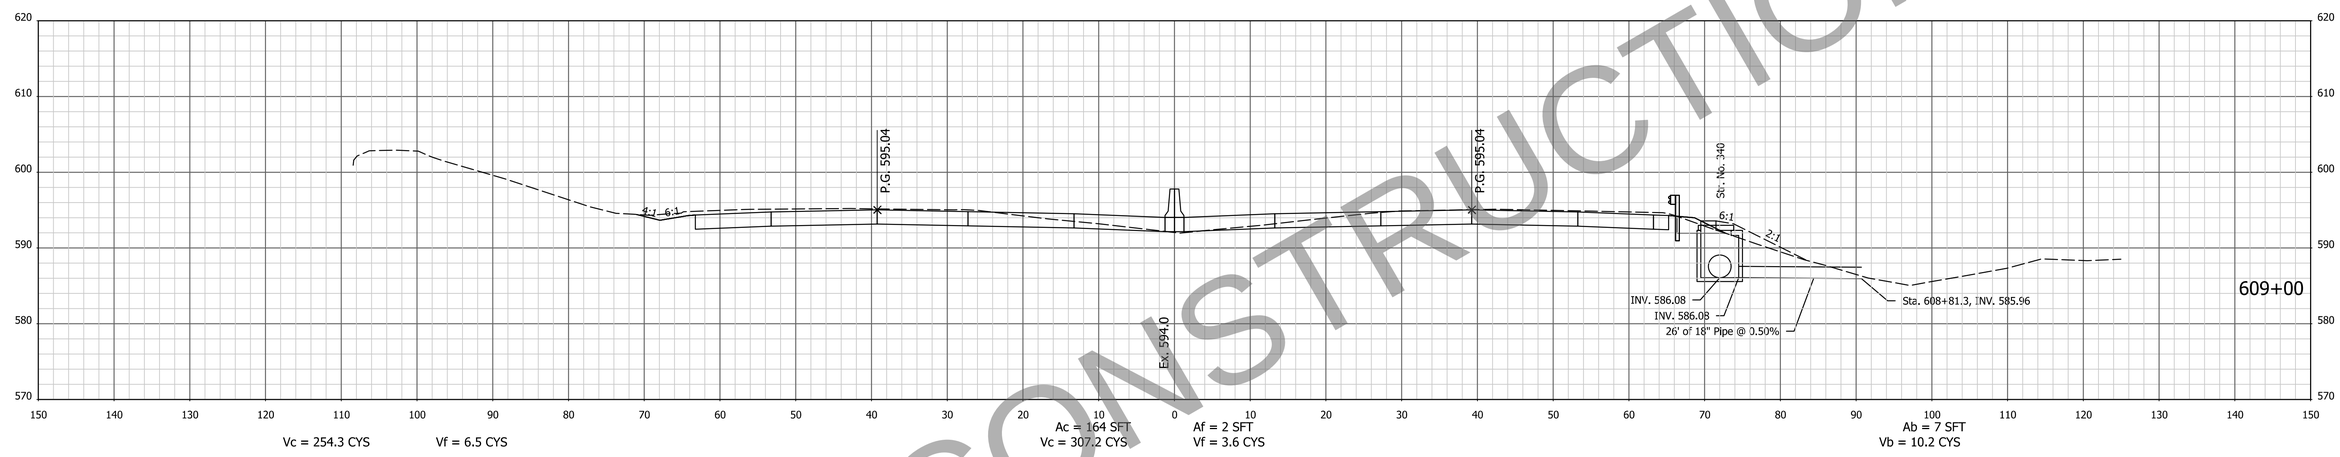

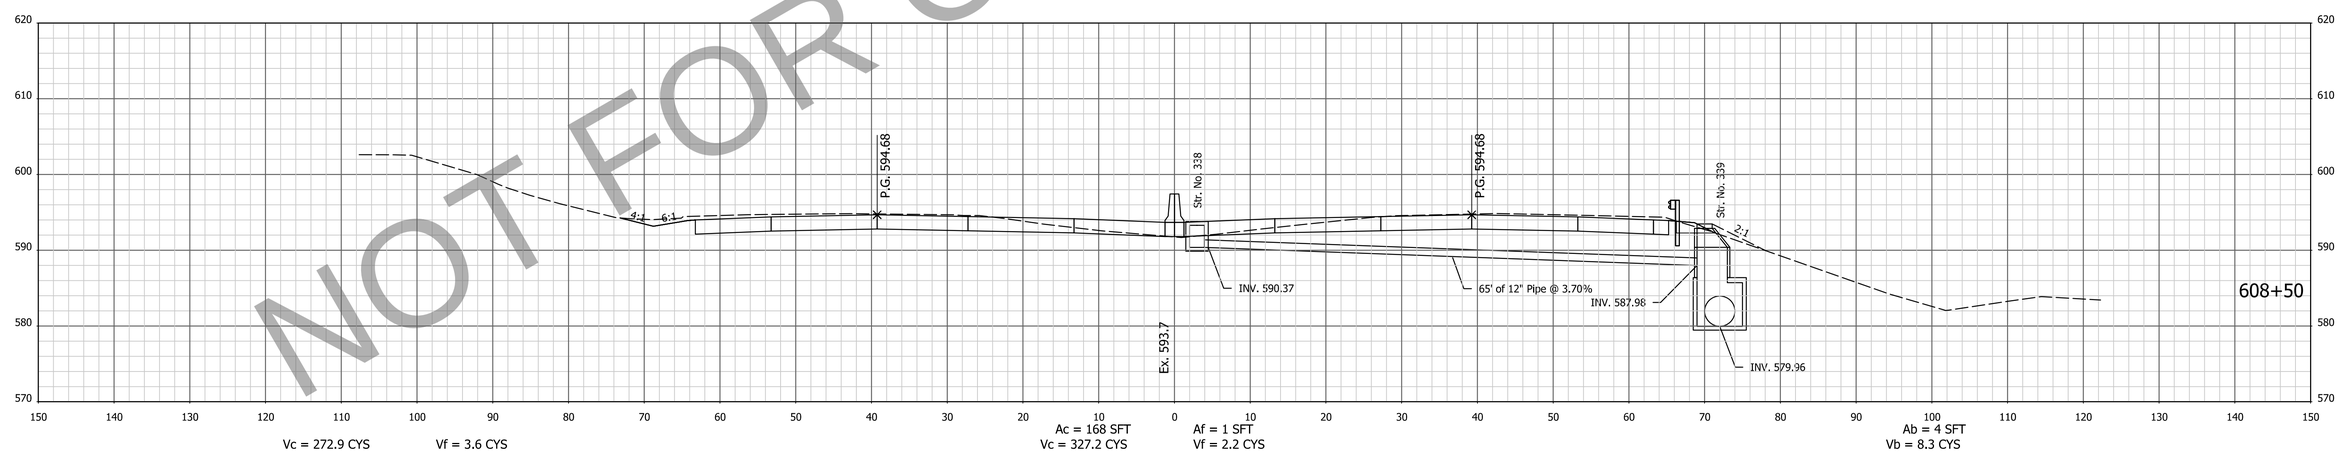

NOT FOR CONSTRUCTION

NOTE: CROSS SECTIONS DISPLAY THE HMA PAVEMENT ALTERNATIVE

FOR INFORMATION ONLY
Project scope, including project limits and identified work within, will change based on what the Design-Build Contractor can provide for the fixed-price identified in the RFP documents.

DESIGNED: AMD DRAWN: JJP
CHECKED: DJG CHECKED: DJG

INDIANA
DEPARTMENT OF TRANSPORTATION

CROSS SECTIONS
STA. 608+50 TO STA. 609+00 "PR-Q"

HORIZONTAL SCALE	BRIDGE FILE
1" = 10'	N/A
VERTICAL SCALE	DESIGNATION
1" = 10'	1700135
SURVEY BOOK	SHEETS
Electronic	177 of 247
CONTRACT	PROJECT
R-41529	1700135

4/29/2023 7:07:12 AM I:\P\200035 - I65 ATL\09Road\04 Design files\02 DGN\Plans\200035_29_Sht_Xsec_Line PR-Q.dgn

EARTHWORK FOR PCCP ALTERNATE

EARTHWORK FOR HMA ALTERNATE

EARTHWORK FOR BENCHING

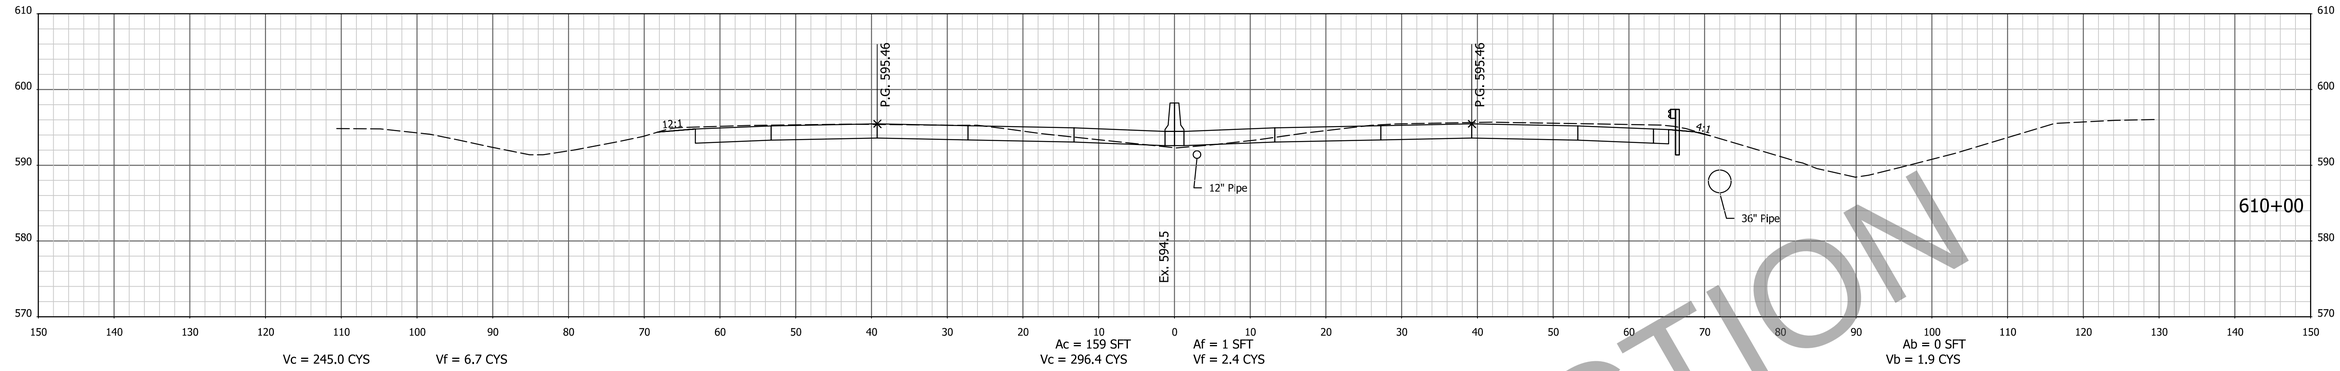

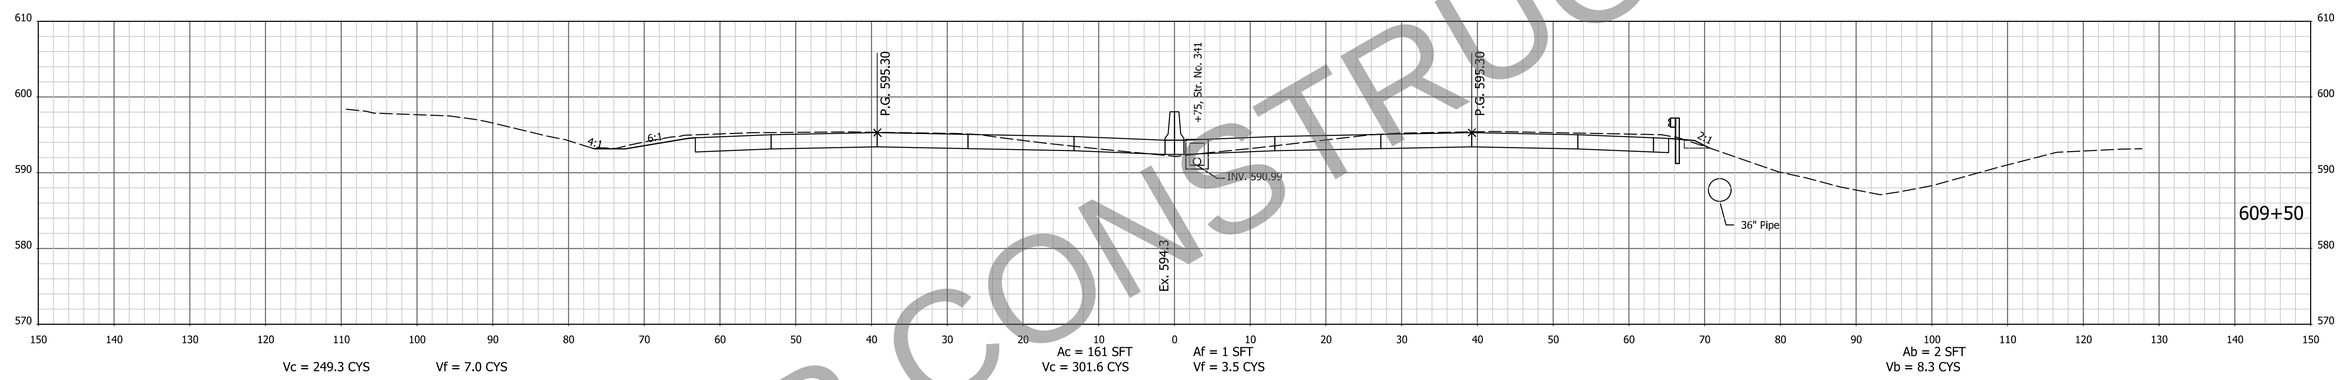

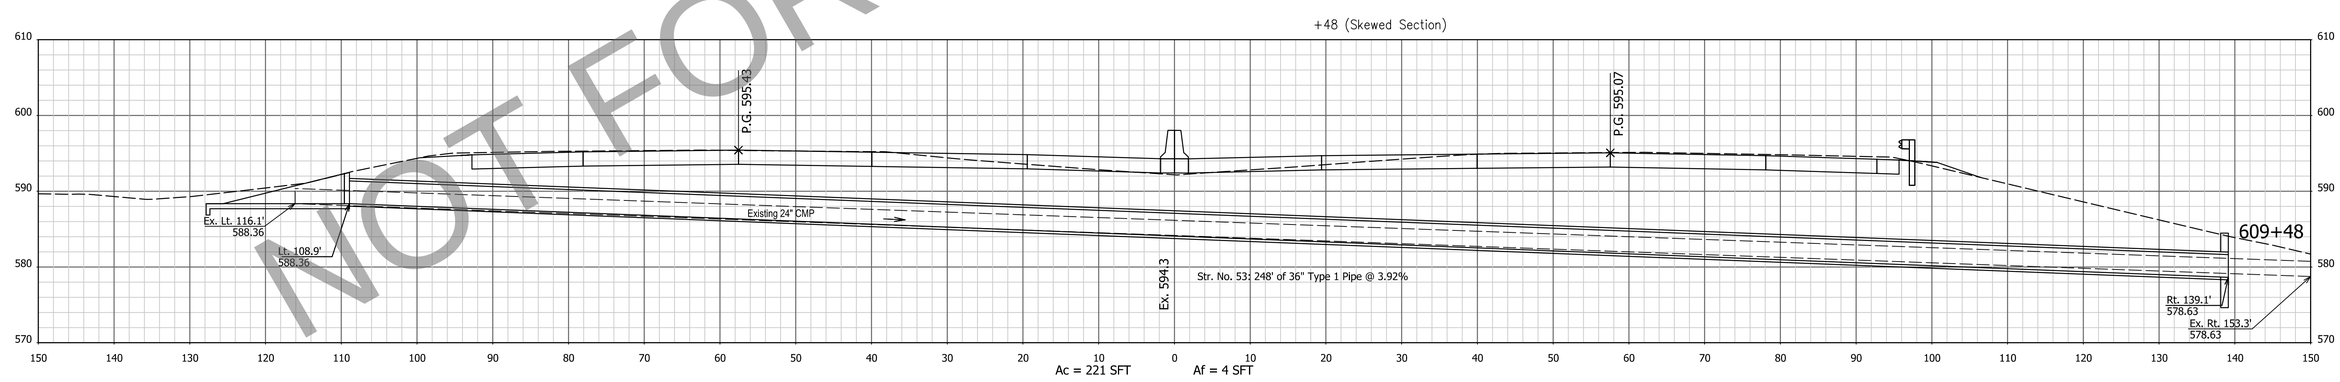

NOT FOR CONSTRUCTION

NOTE: CROSS SECTIONS DISPLAY THE HMA PAVEMENT ALTERNATIVE

FOR INFORMATION ONLY
Project scope, including project limits and identified work within, will change based on what the Design-Build Contractor can provide for the fixed-price identified in the RFP documents.

DESIGNED: AMD | DRAWN: JJP
CHECKED: DJG | CHECKED: DJG

INDIANA
DEPARTMENT OF TRANSPORTATION

CROSS SECTIONS
STA. 609+48 TO STA. 610+00 "PR-Q"

HORIZONTAL SCALE	BRIDGE FILE
1" = 10'	N/A
VERTICAL SCALE	DESIGNATION
1" = 10'	1700135
SURVEY BOOK	SHEETS
Electronic	178 of 247
CONTRACT	PROJECT
R-41529	1700135

4/29/2023 7:07:14 AM P:\200035 - I65 ATL\09Road\04 Design files\02 DGN\Plans\200035_29_Sht_Xsec_Line PR-Q.dgn

EARTHWORK FOR PCCP ALTERNATE

EARTHWORK FOR HMA ALTERNATE

EARTHWORK FOR BENCHING

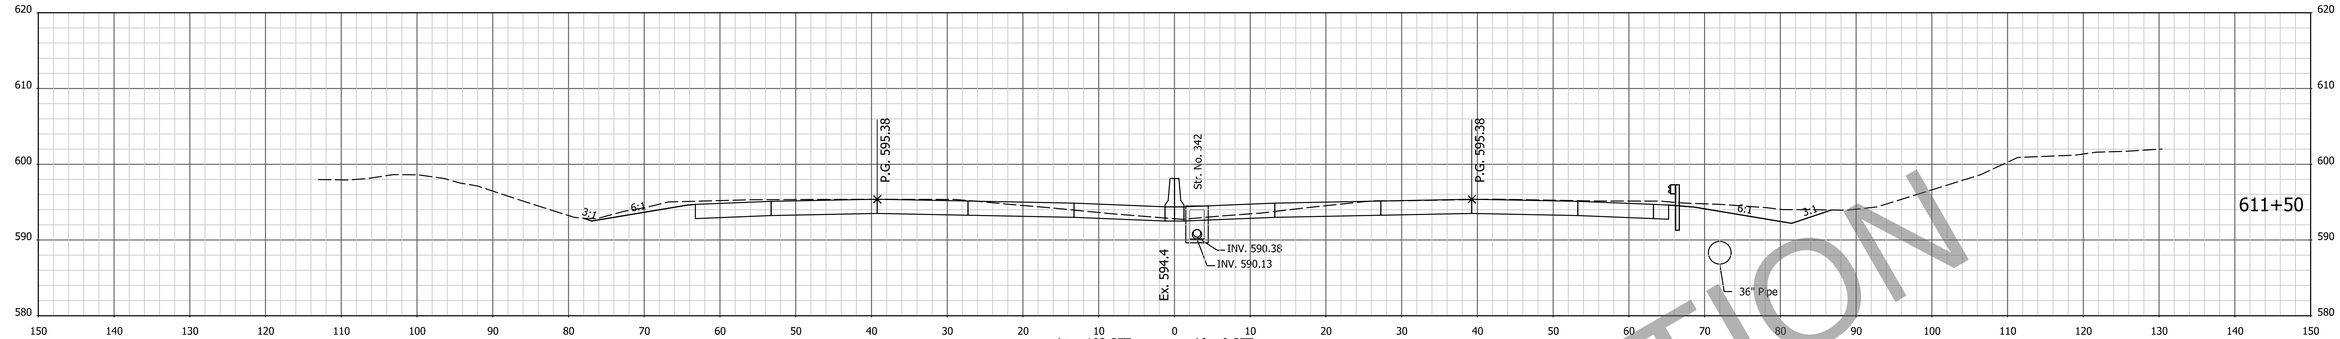

Vc = 302.5 CYS Vf = 0.0 CYS

Ac = 193 SFT Af = 0 SFT
Vc = 358.2 CYS Vf = 0.0 CYS

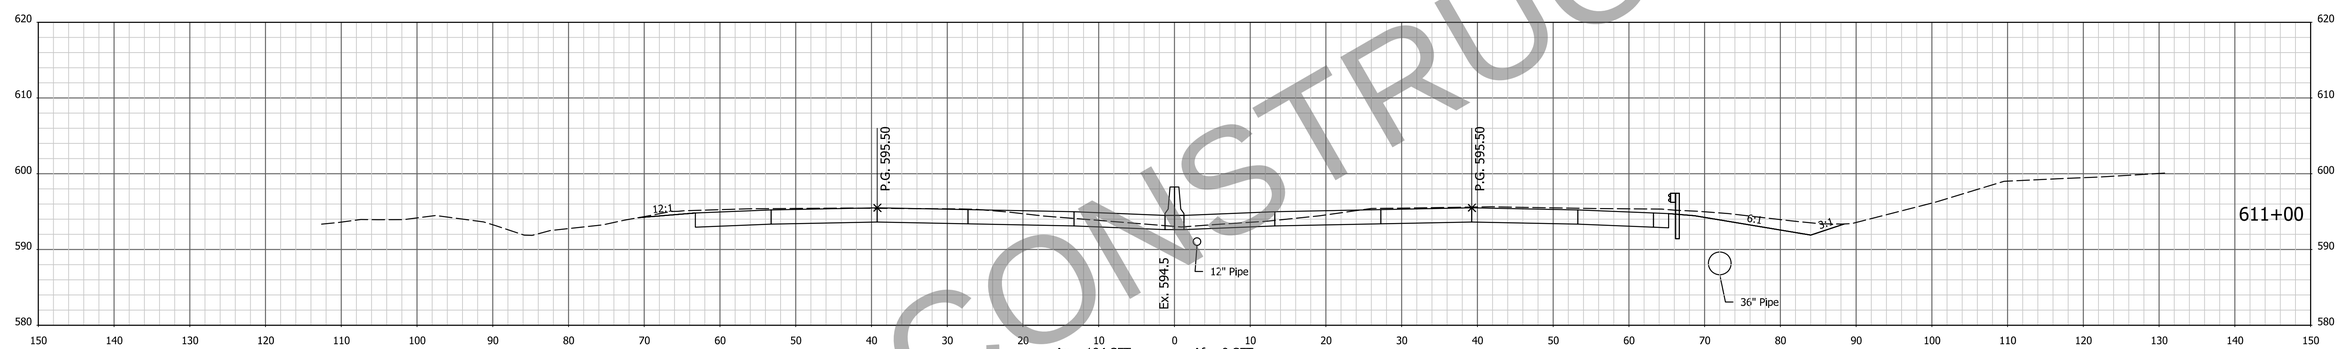

Vc = 292.4 CYS Vf = 1.2 CYS

Ac = 194 SFT Af = 0 SFT
Vc = 346.9 CYS Vf = 0.0 CYS

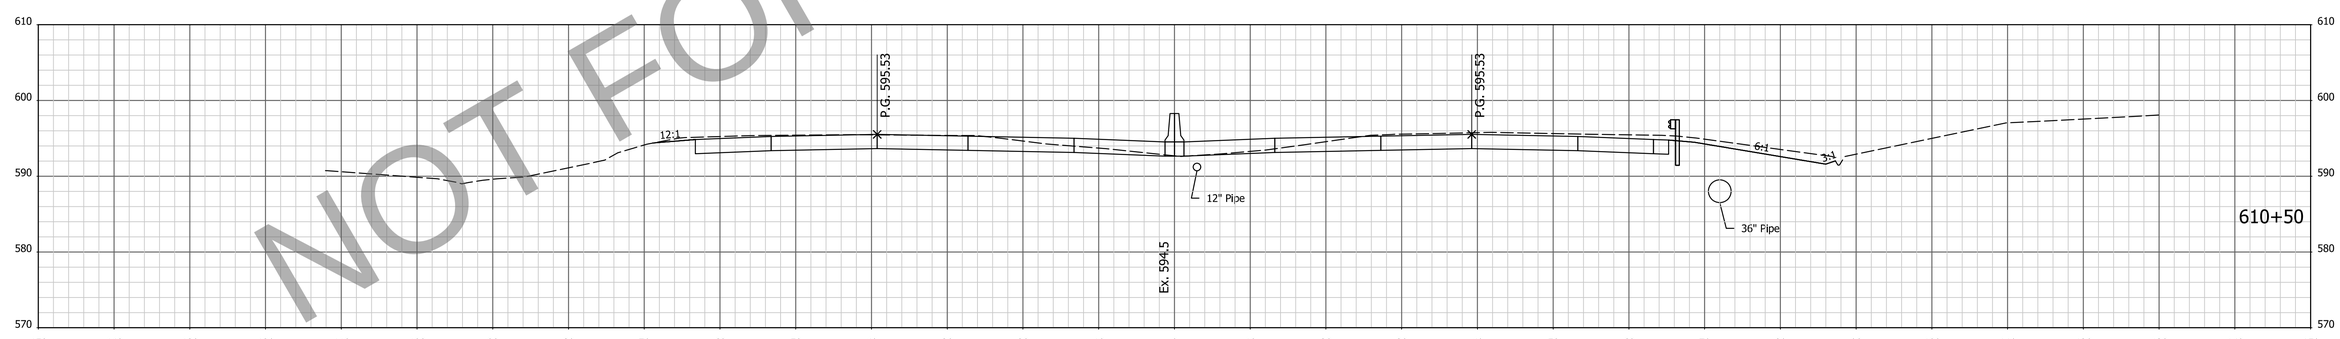

Vc = 261.8 CYS Vf = 4.7 CYS

Ac = 180 SFT Af = 0 SFT
Vc = 314.0 CYS Vf = 1.2 CYS

NOT FOR CONSTRUCTION

NOTE: CROSS SECTIONS DISPLAY THE HMA PAVEMENT ALTERNATIVE

FOR INFORMATION ONLY
Project scope, including project limits and identified work within, will change based on what the Design-Build Contractor can provide for the fixed-price identified in the RFP documents.

DESIGNED: AMD DRAWN: JJP
CHECKED: DJG CHECKED: DJG

INDIANA
DEPARTMENT OF TRANSPORTATION

CROSS SECTIONS
STA. 610+50 TO STA. 611+50 "PR-Q"

HORIZONTAL SCALE	BRIDGE FILE
1" = 10'	N/A
VERTICAL SCALE	DESIGNATION
1" = 10'	1700135
SURVEY BOOK	SHEETS
Electronic	179 of 247
CONTRACT	PROJECT
R-41529	1700135

4/29/2023 7:07:17 AM P:\200035 - I65 ATL\09Road\04 Design files\02 DGN\Plans\200035_29_Sht_Xsec_Line PR-Q.dgn

EARTHWORK FOR PCCP ALTERNATE

EARTHWORK FOR HMA ALTERNATE

EARTHWORK FOR BENCHING

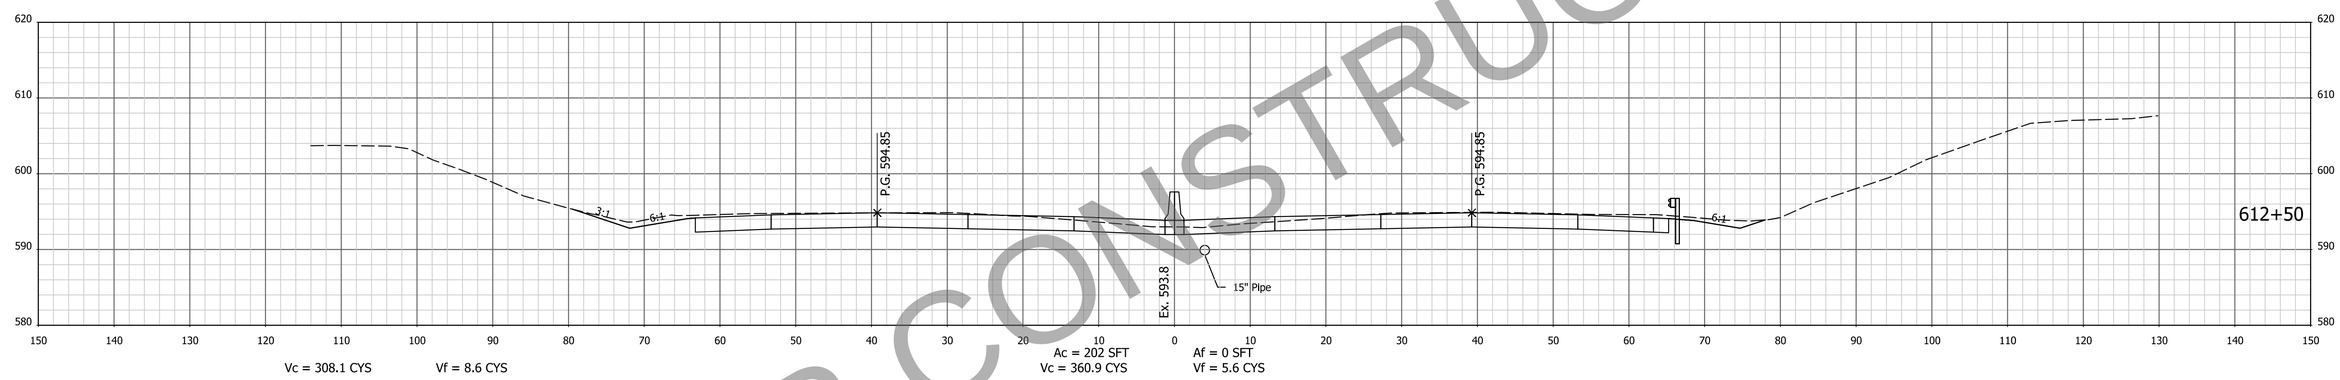

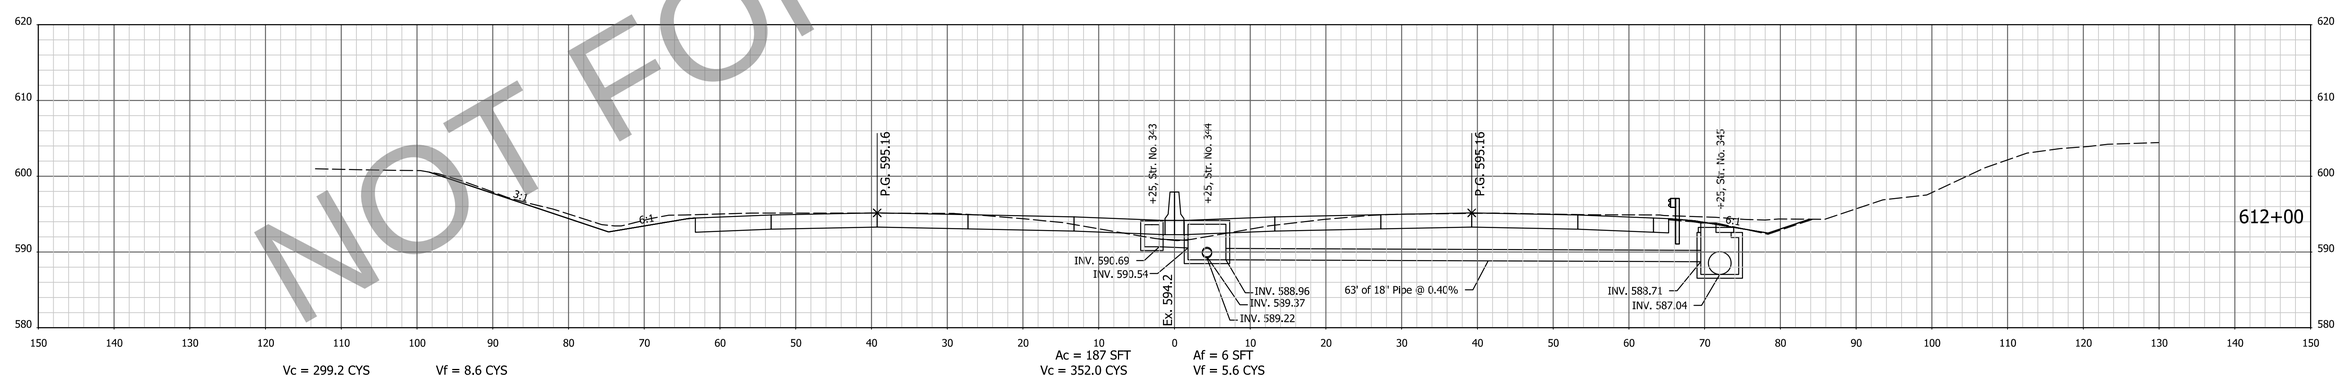

NOT FOR CONSTRUCTION

NOTE: CROSS SECTIONS DISPLAY THE HMA PAVEMENT ALTERNATIVE

FOR INFORMATION ONLY
Project scope, including project limits and identified work within, will change based on what the Design-Build Contractor can provide for the fixed-price identified in the RFP documents.

DESIGNED: AMD | DRAWN: JJP
CHECKED: DJG | CHECKED: DJG

INDIANA
DEPARTMENT OF TRANSPORTATION

CROSS SECTIONS
STA. 612+00 TO STA. 612+50 "PR-Q"

HORIZONTAL SCALE	BRIDGE FILE
1" = 10'	N/A
VERTICAL SCALE	DESIGNATION
1" = 10'	1700135
SURVEY BOOK	SHEETS
Electronic	180 of 247
CONTRACT	PROJECT
R-41529	1700135

4/29/2023 7:07:19 AM P:\200035 - I65 ATL\09Road\04 Design files\02 DGN\Plans\200035_29_Sht_Xsec_Line PR-Q.dgn

EARTHWORK FOR PCCP ALTERNATE

EARTHWORK FOR HMA ALTERNATE

EARTHWORK FOR BENCHING

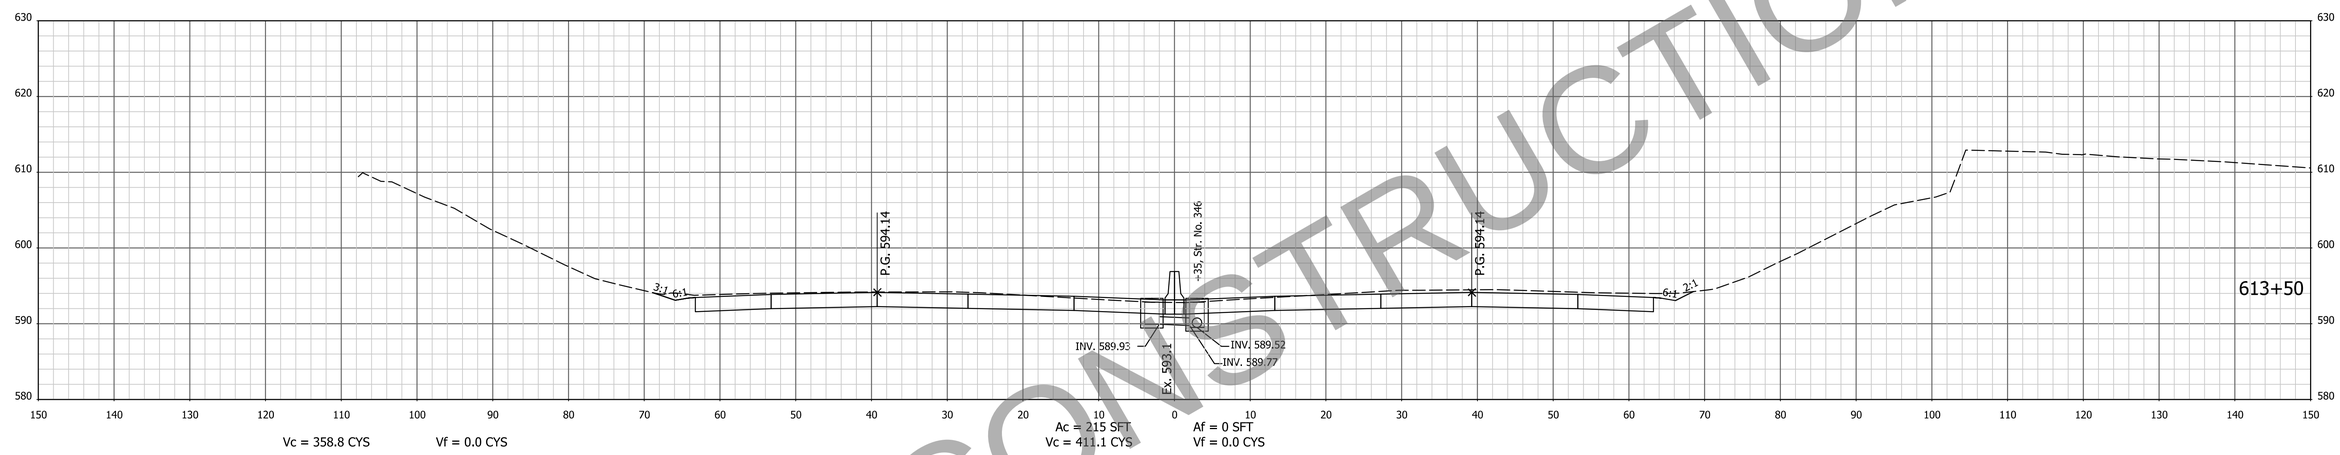

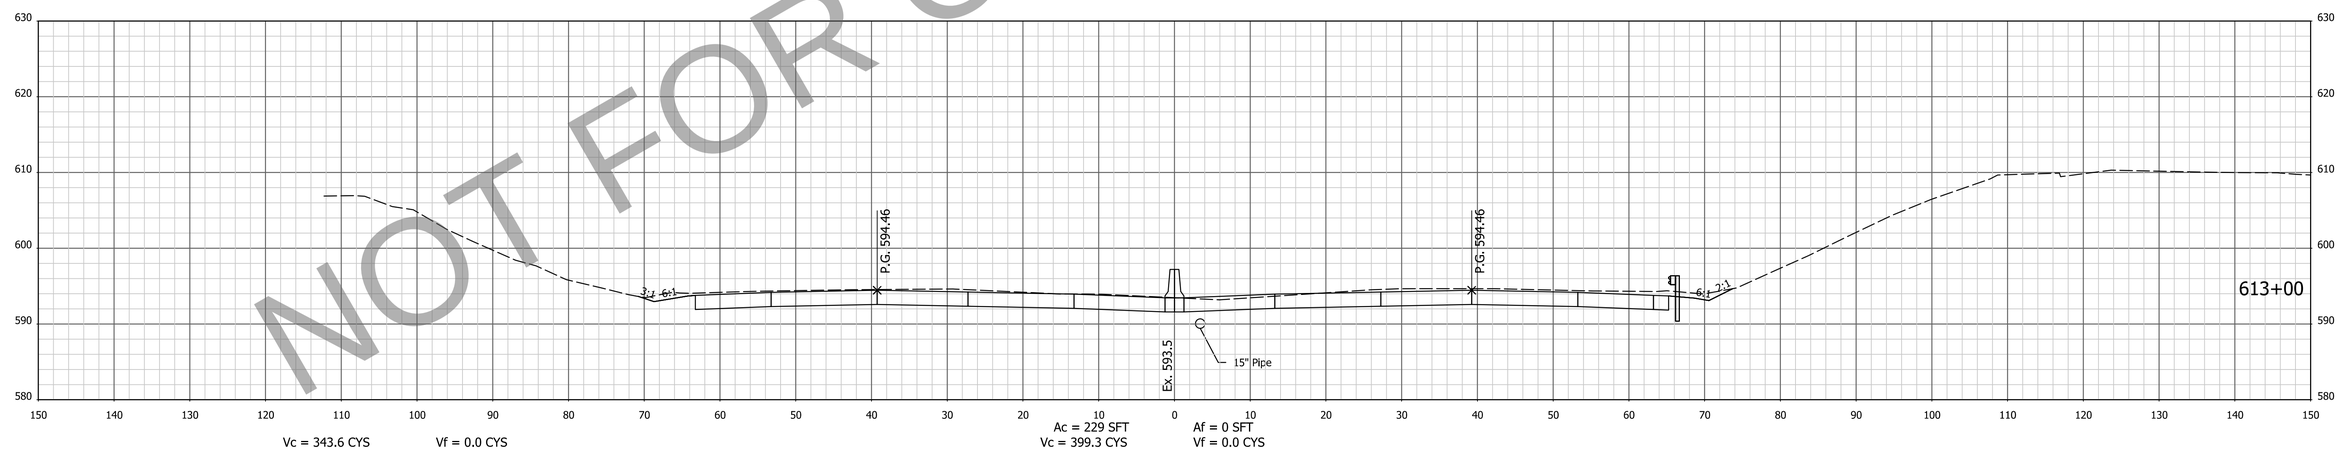

NOT FOR CONSTRUCTION

NOTE: CROSS SECTIONS DISPLAY THE HMA PAVEMENT ALTERNATIVE

FOR INFORMATION ONLY
Project scope, including project limits and identified work within, will change based on what the Design-Build Contractor can provide for the fixed-price identified in the RFP documents.

DESIGNED: AMD | DRAWN: JJP
CHECKED: DJG | CHECKED: DJG

INDIANA
DEPARTMENT OF TRANSPORTATION

CROSS SECTIONS
STA. 613+00 TO STA. 613+50 "PR-Q"

HORIZONTAL SCALE	BRIDGE FILE
1" = 10'	N/A
VERTICAL SCALE	DESIGNATION
1" = 10'	1700135
SURVEY BOOK	SHEETS
Electronic	181 of 247
CONTRACT	PROJECT
R-41529	1700135

4/29/2023 7:07:21 AM I:\P\200035 - I65 ATL\09Road\04 Design files\02 DGN\Plans\200035_29_Sht_Xsec_Line PR-Q.dgn

EARTHWORK FOR PCCP ALTERNATE

EARTHWORK FOR HMA ALTERNATE

EARTHWORK FOR BENCHING

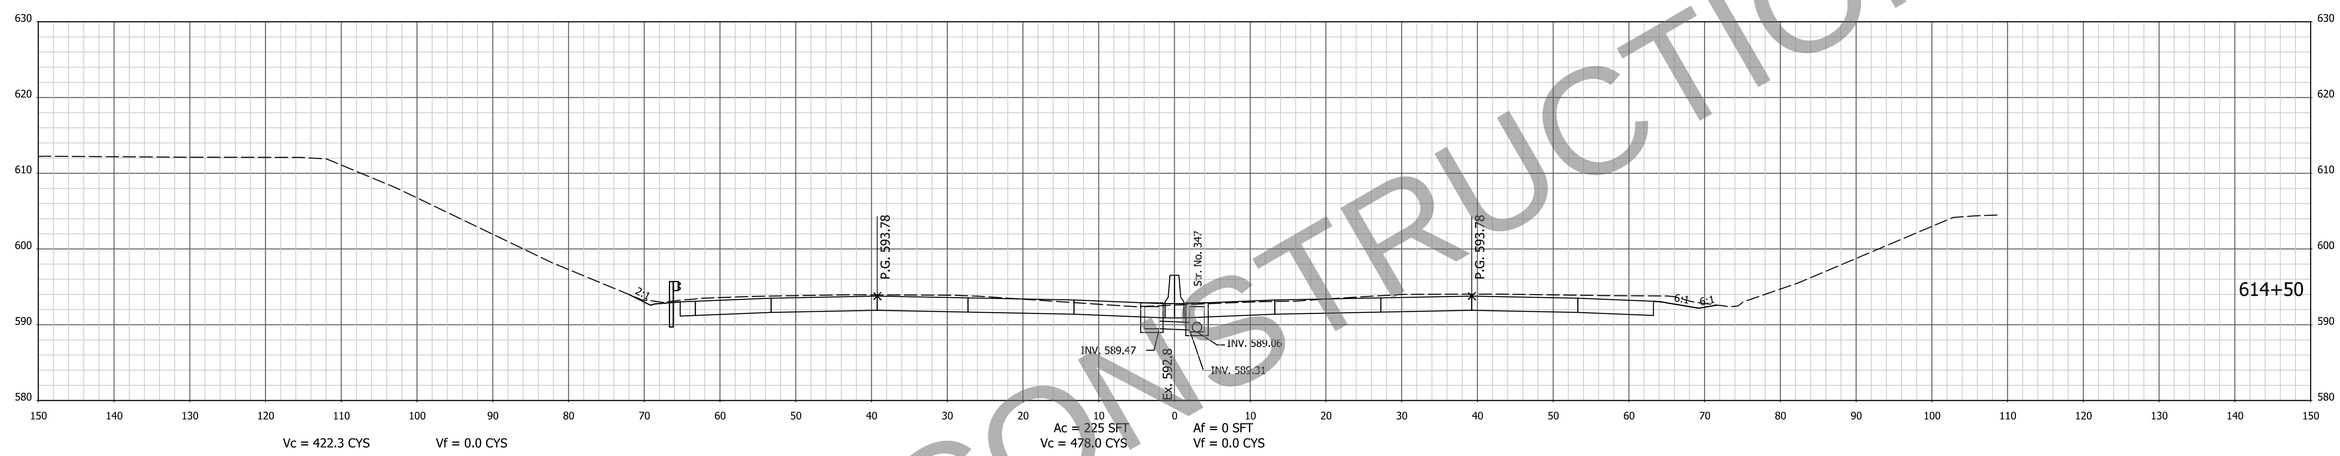

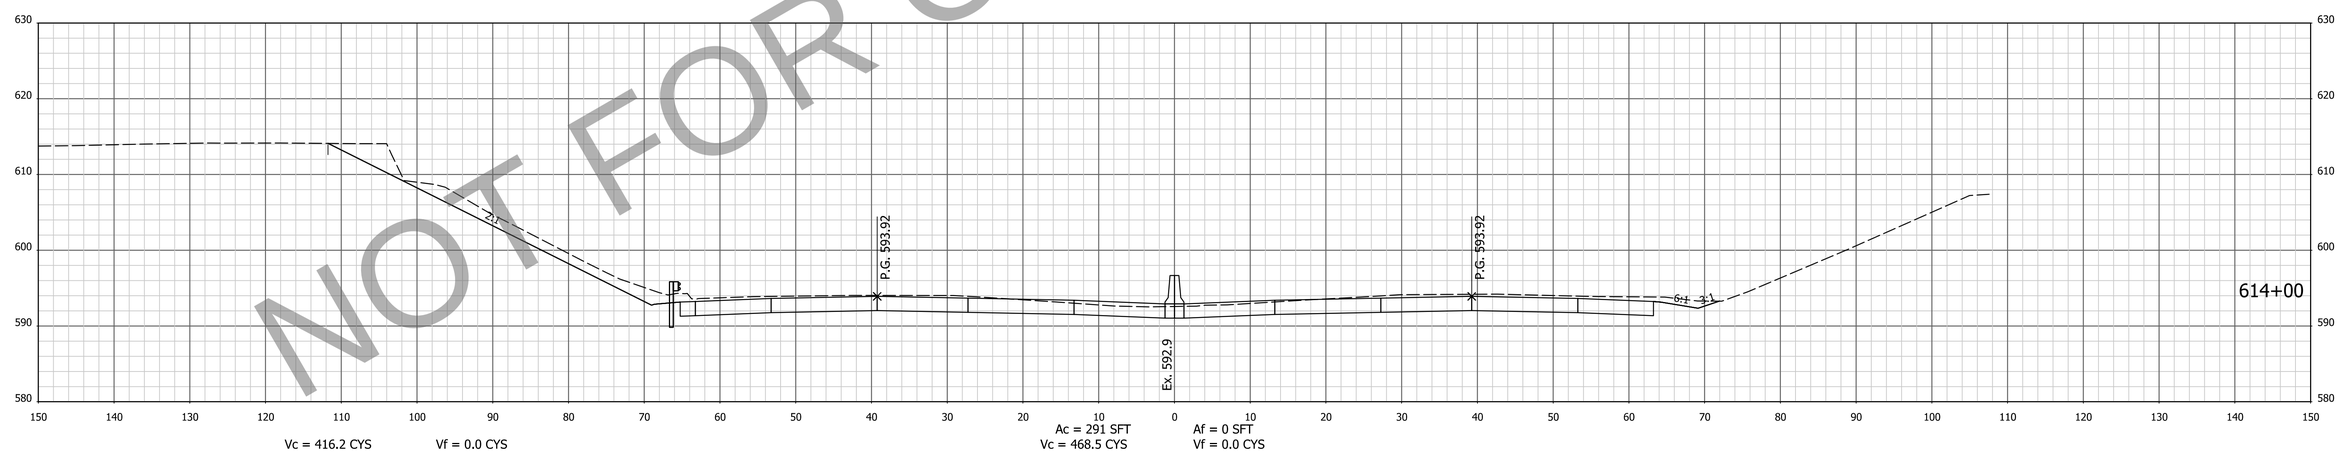

NOT FOR CONSTRUCTION

NOTE: CROSS SECTIONS DISPLAY THE HMA PAVEMENT ALTERNATIVE

FOR INFORMATION ONLY
Project scope, including project limits and identified work within, will change based on what the Design-Build Contractor can provide for the fixed-price identified in the RFP documents.

DESIGNED: AMD | DRAWN: JJP
CHECKED: DJG | CHECKED: DJG

INDIANA
DEPARTMENT OF TRANSPORTATION

CROSS SECTIONS
STA. 614+00 TO STA. 614+50 "PR-Q"

HORIZONTAL SCALE	BRIDGE FILE
1" = 10'	N/A
VERTICAL SCALE	DESIGNATION
1" = 10'	1700135
SURVEY BOOK	SHEETS
Electronic	182 of 247
CONTRACT	PROJECT
R-41529	1700135

4/29/2023 7:07:23 AM I:\P\200035 - I65 ATL\09Road\04 Design files\02 DGN\Plans\200035_29_Sht_Xsec_Line PR-Q.dgn

EARTHWORK FOR PCCP ALTERNATE

EARTHWORK FOR HMA ALTERNATE

EARTHWORK FOR BENCHING

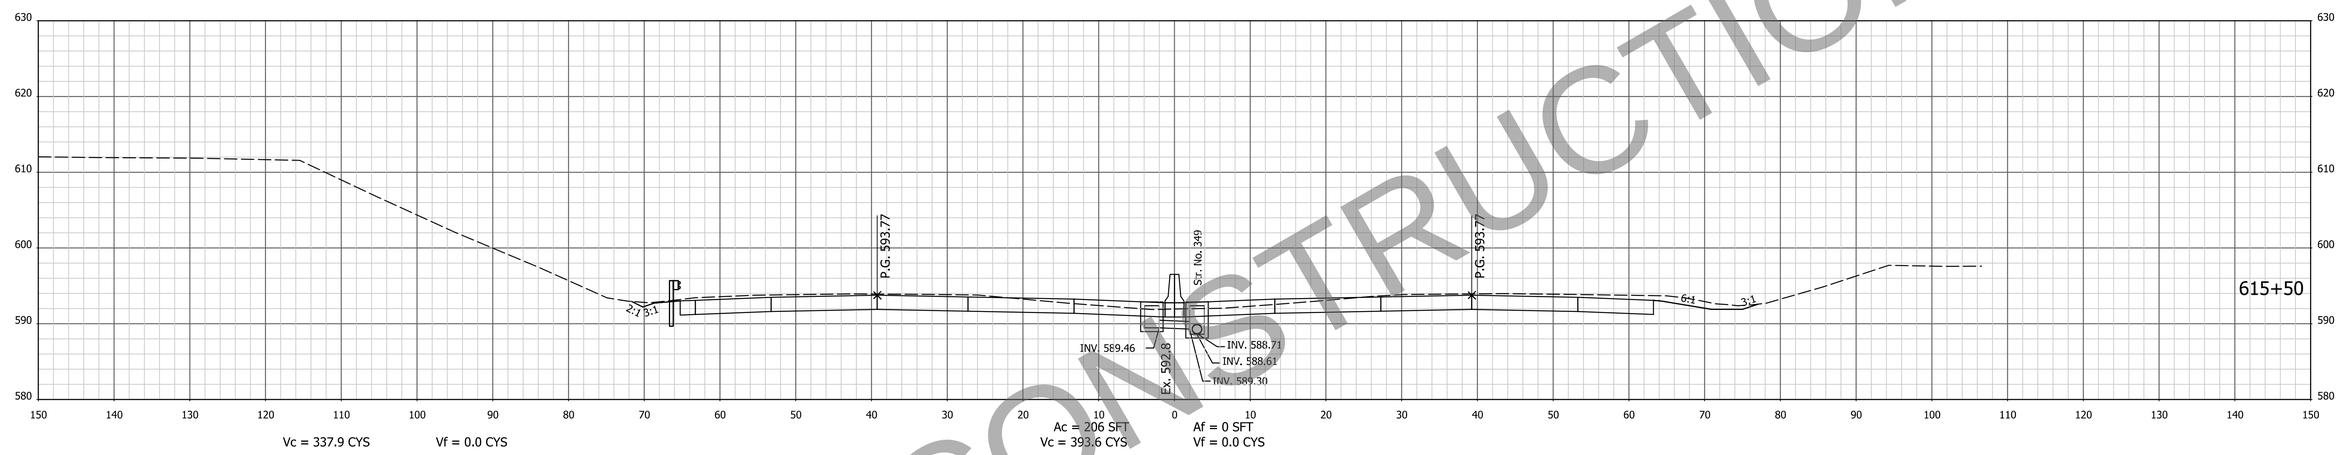

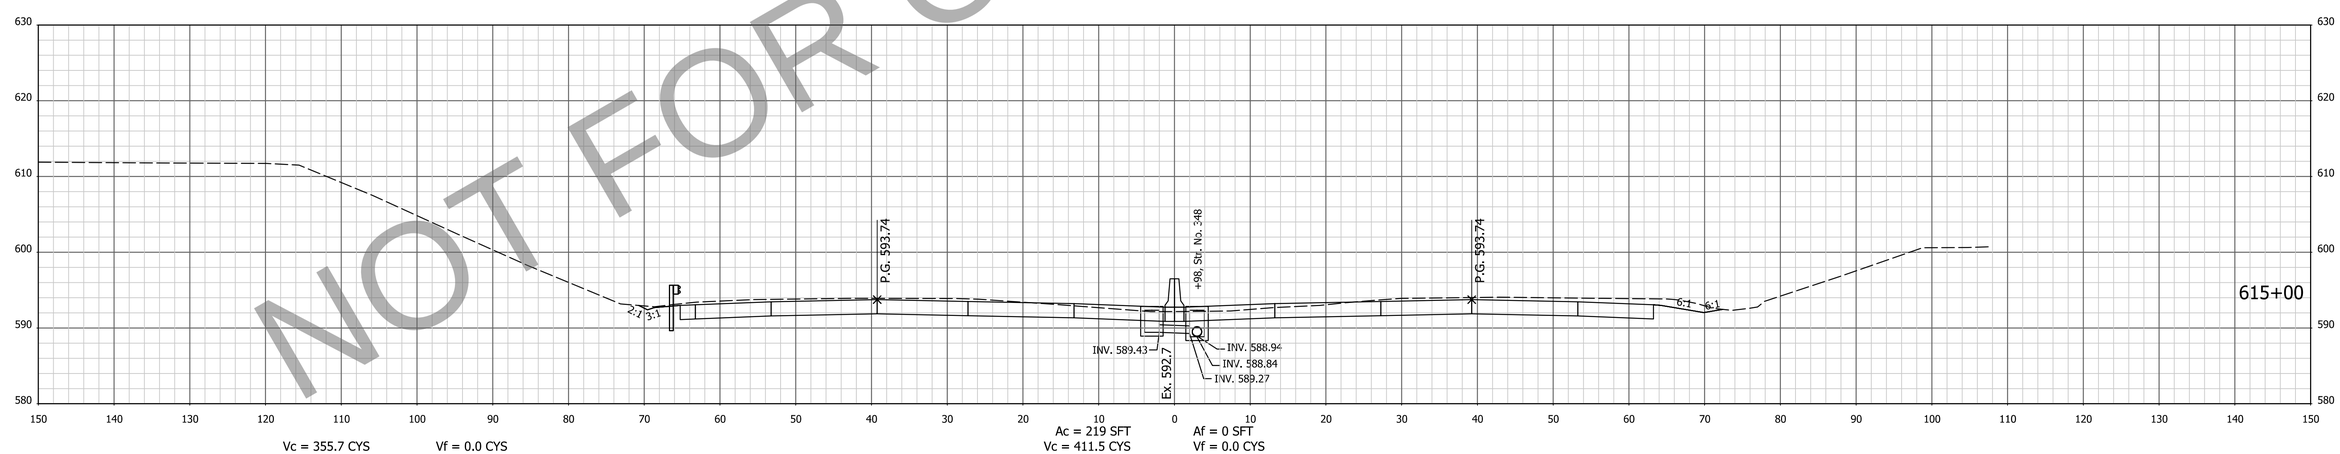

NOT FOR CONSTRUCTION

NOTE: CROSS SECTIONS DISPLAY THE HMA PAVEMENT ALTERNATIVE

FOR INFORMATION ONLY
Project scope, including project limits and identified work within, will change based on what the Design-Build Contractor can provide for the fixed-price identified in the RFP documents.

DESIGNED: AMD DRAWN: JJP
CHECKED: DJG CHECKED: DJG

INDIANA
DEPARTMENT OF TRANSPORTATION

CROSS SECTIONS
STA. 615+00 TO STA. 615+50 "PR-Q"

HORIZONTAL SCALE	BRIDGE FILE
1" = 10'	N/A
VERTICAL SCALE	DESIGNATION
1" = 10'	1700135
SURVEY BOOK	SHEETS
Electronic	183 of 247
CONTRACT	PROJECT
R-41529	1700135

4/29/2023 7:07:25 AM I:\P\200035 - I65 ATL\09Road\04 Design files\02 DGN\Plans\200035_29_Sht_Xsec_Line PR-Q.dgn

EARTHWORK FOR PCCP ALTERNATE

EARTHWORK FOR HMA ALTERNATE

EARTHWORK FOR BENCHING

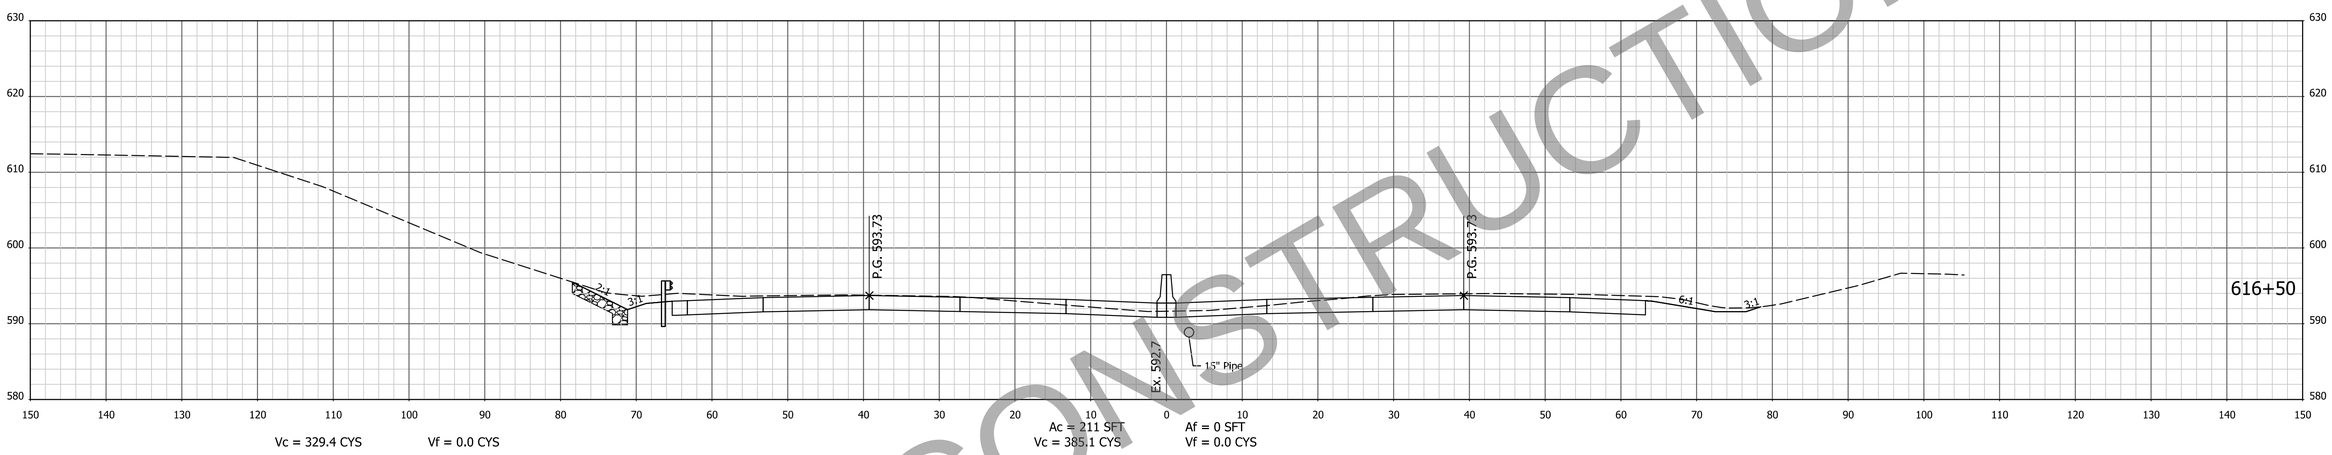

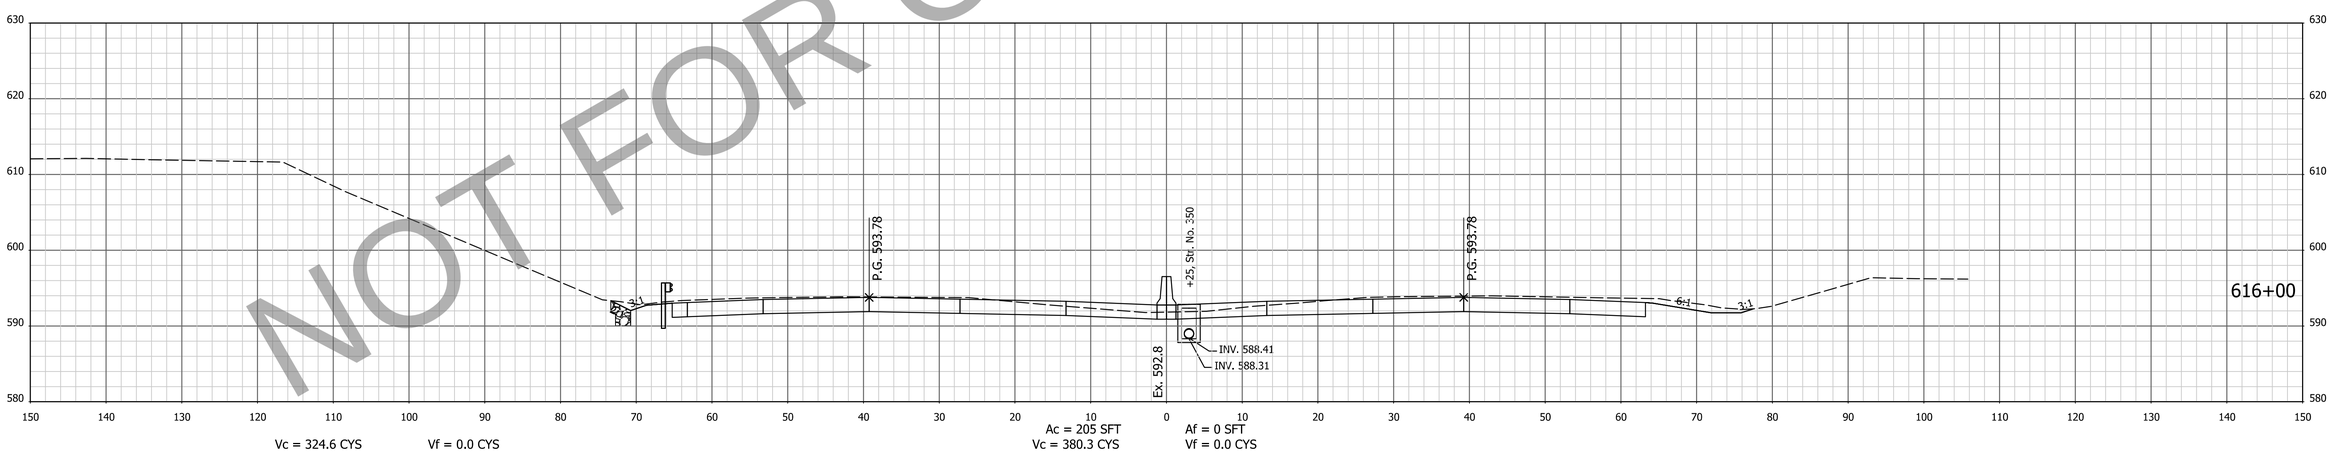

NOT FOR CONSTRUCTION

NOTE: CROSS SECTIONS DISPLAY THE HMA PAVEMENT ALTERNATIVE

FOR INFORMATION ONLY
Project scope, including project limits and identified work within, will change based on what the Design-Build Contractor can provide for the fixed-price identified in the RFP documents.

DESIGNED: AMD | DRAWN: JJP
CHECKED: DJG | CHECKED: DJG

INDIANA
DEPARTMENT OF TRANSPORTATION

CROSS SECTIONS
STA. 616+00 TO STA. 616+50 "PR-Q"

HORIZONTAL SCALE	BRIDGE FILE
1" = 10'	N/A
VERTICAL SCALE	DESIGNATION
1" = 10'	1700135
SURVEY BOOK	SHEETS
Electronic	184 of 247
CONTRACT	PROJECT
R-41529	1700135

4/29/2023 7:07:27 AM P:\200035 - I65 ATL\09Road\04 Design files\02 DGN\Plans\200035_29_Sht_Xsec_Line PR-Q.dgn

EARTHWORK FOR PCCP ALTERNATE

EARTHWORK FOR HMA ALTERNATE

EARTHWORK FOR BENCHING

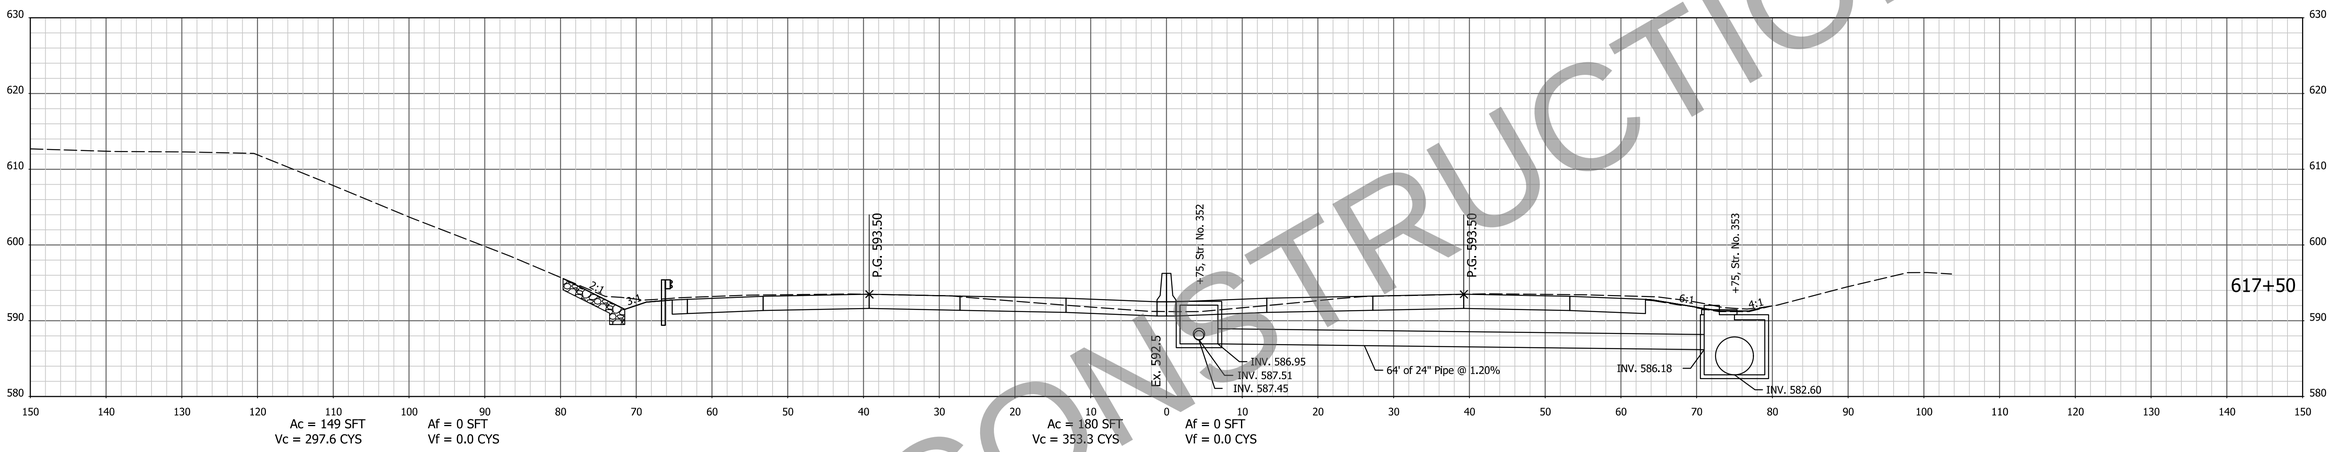

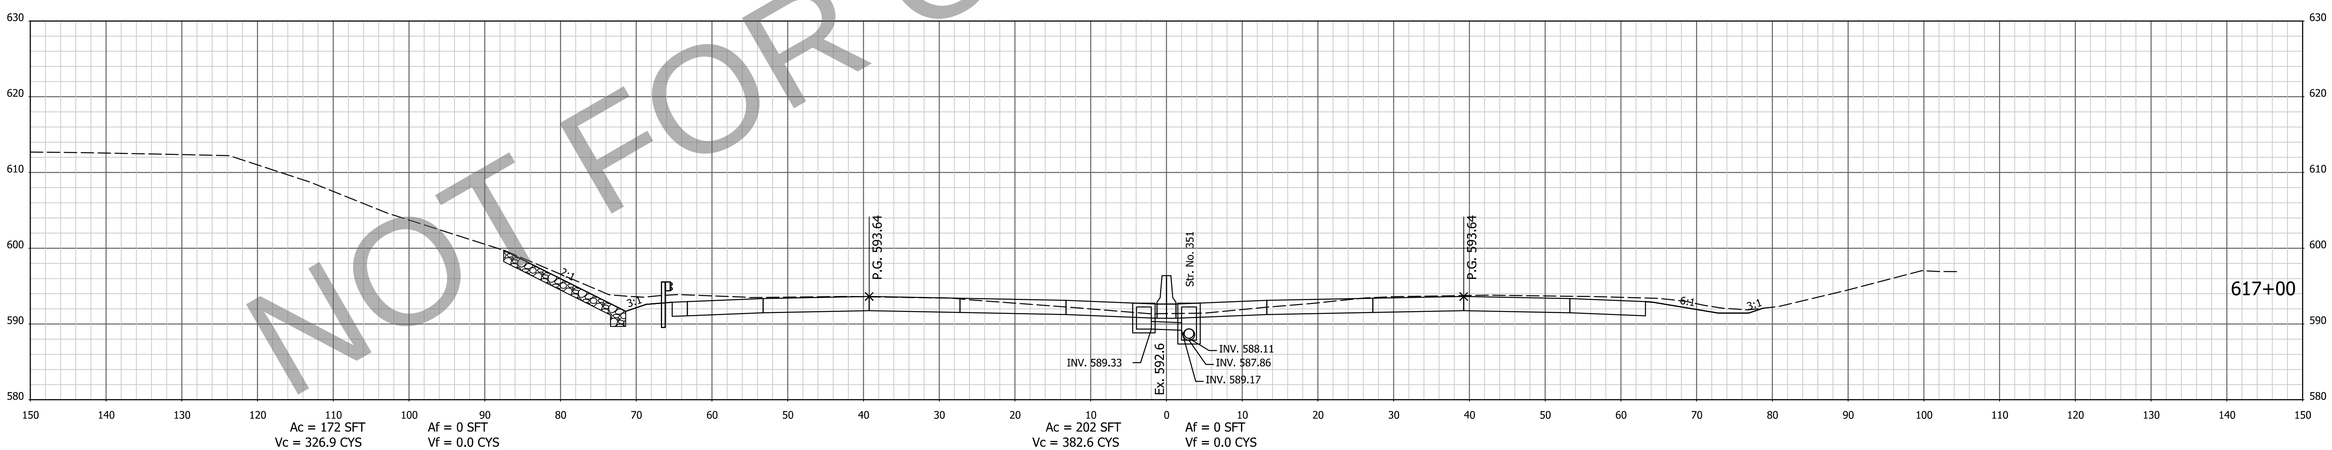

NOT FOR CONSTRUCTION

NOTE: CROSS SECTIONS DISPLAY THE HMA PAVEMENT ALTERNATIVE

FOR INFORMATION ONLY
Project scope, including project limits and identified work within, will change based on what the Design-Build Contractor can provide for the fixed-price identified in the RFP documents.

DESIGNED: AMD
DRAWN: JJP
CHECKED: DJG
CHECKED: DJG

INDIANA
DEPARTMENT OF TRANSPORTATION

CROSS SECTIONS
STA. 617+00 TO STA. 617+50 "PR-Q"

HORIZONTAL SCALE	BRIDGE FILE
1" = 10'	N/A
VERTICAL SCALE	DESIGNATION
1" = 10'	1700135
SURVEY BOOK	SHEETS
Electronic	185 of 247
CONTRACT	PROJECT
R-41529	1700135

J:10/5/2023 10:09:23 AM P:\200035 - I65 ATL\09Road\04 Design files\02 DGN\Plans\200035_29_Sht_Xsec_Line PR-Q.dgn

EARTHWORK FOR PCCP ALTERNATE

EARTHWORK FOR HMA ALTERNATE

EARTHWORK FOR BENCHING

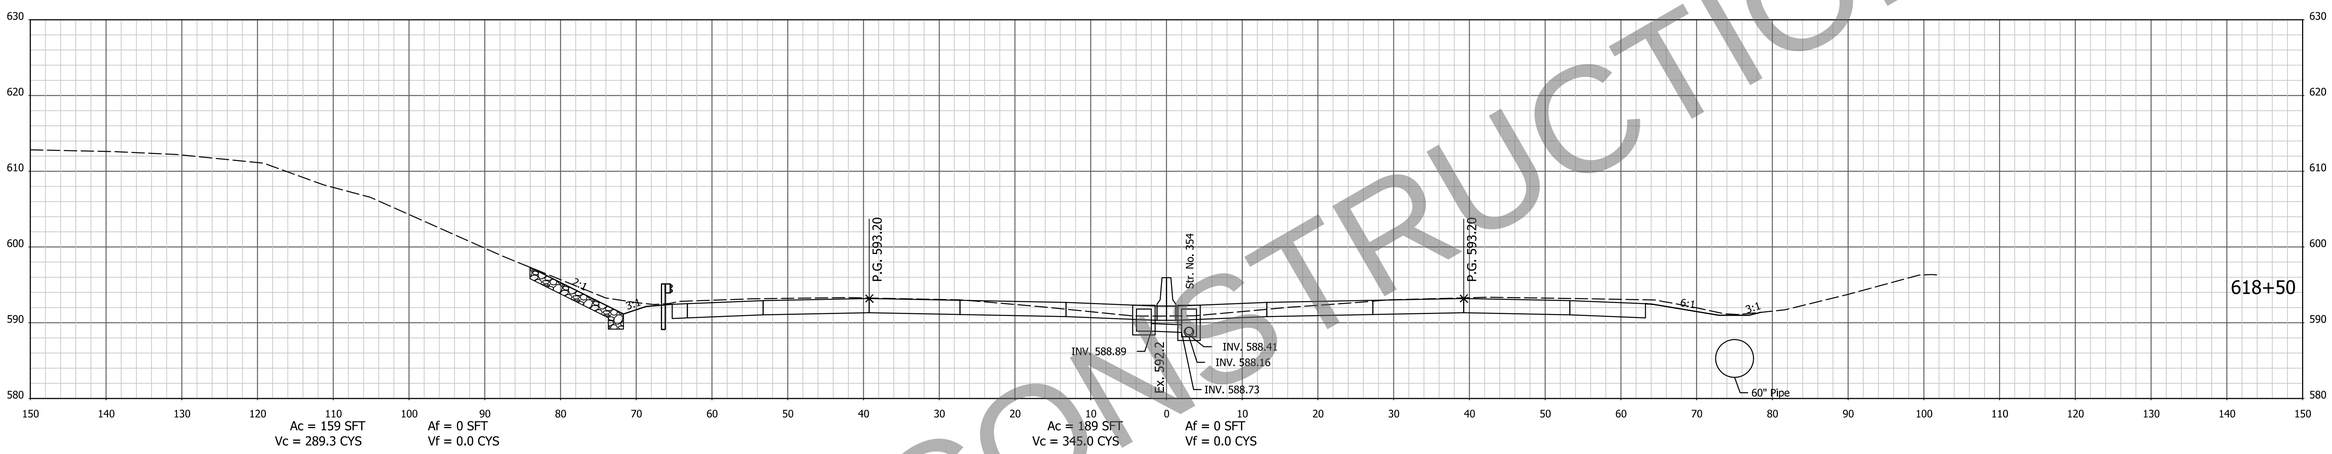

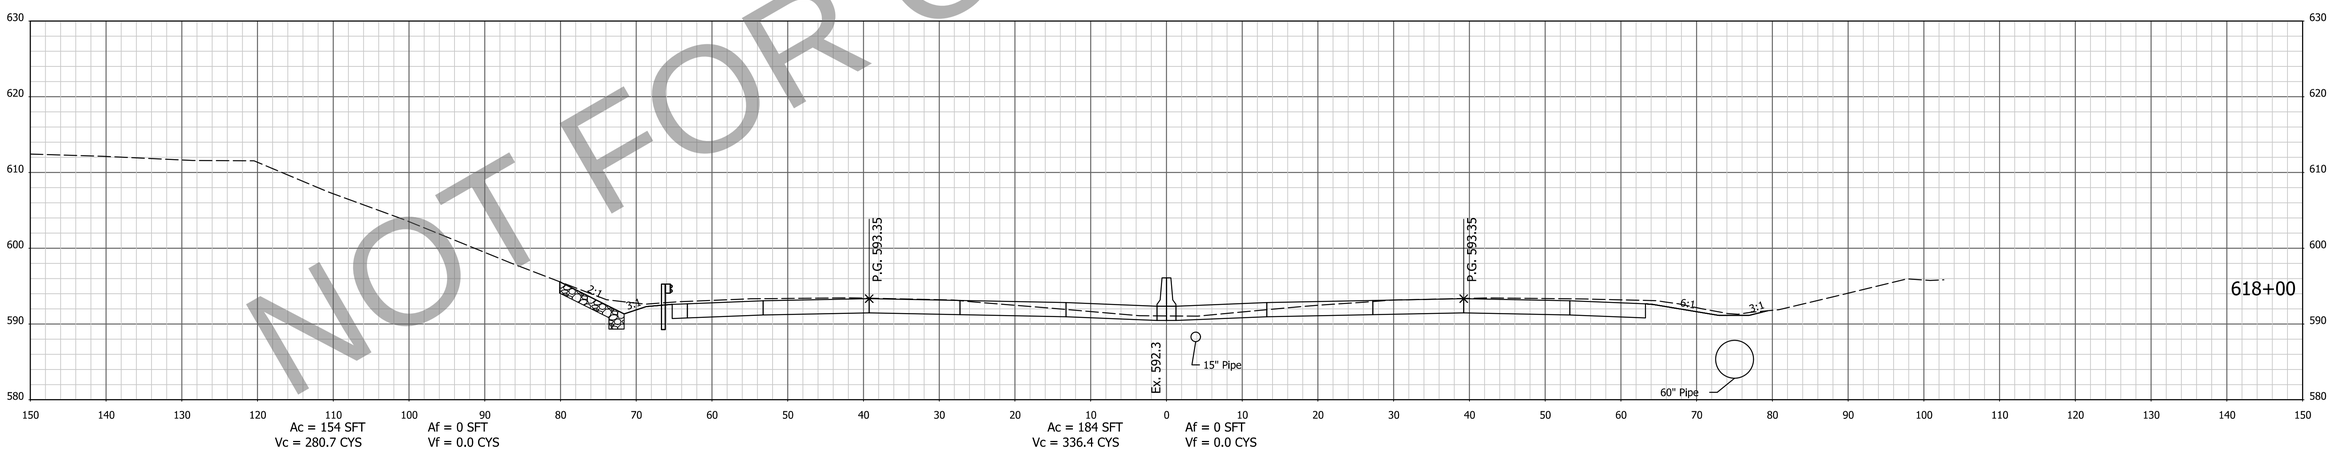

NOT FOR CONSTRUCTION

NOTE: CROSS SECTIONS DISPLAY THE HMA PAVEMENT ALTERNATIVE

FOR INFORMATION ONLY
Project scope, including project limits and identified work within, will change based on what the Design-Build Contractor can provide for the fixed-price identified in the RFP documents.

DESIGNED: AMD | DRAWN: JJP
CHECKED: DJG | CHECKED: DJG

INDIANA
DEPARTMENT OF TRANSPORTATION

CROSS SECTIONS
STA. 618+00 TO STA. 618+50 "PR-Q"

HORIZONTAL SCALE	BRIDGE FILE
1" = 10'	N/A
VERTICAL SCALE	DESIGNATION
1" = 10'	1700135
SURVEY BOOK	SHEETS
Electronic	186 of 247
CONTRACT	PROJECT
R-41529	1700135

J:\10/5/2023\ 10:09:25 AM\ P:\200035 - I65 ATL\09Road\04 Design files\02 DGN\Plans\200035_29_Sht_Xsec_Line PR-Q.dgn

EARTHWORK FOR PCCP ALTERNATE

EARTHWORK FOR HMA ALTERNATE

EARTHWORK FOR BENCHING

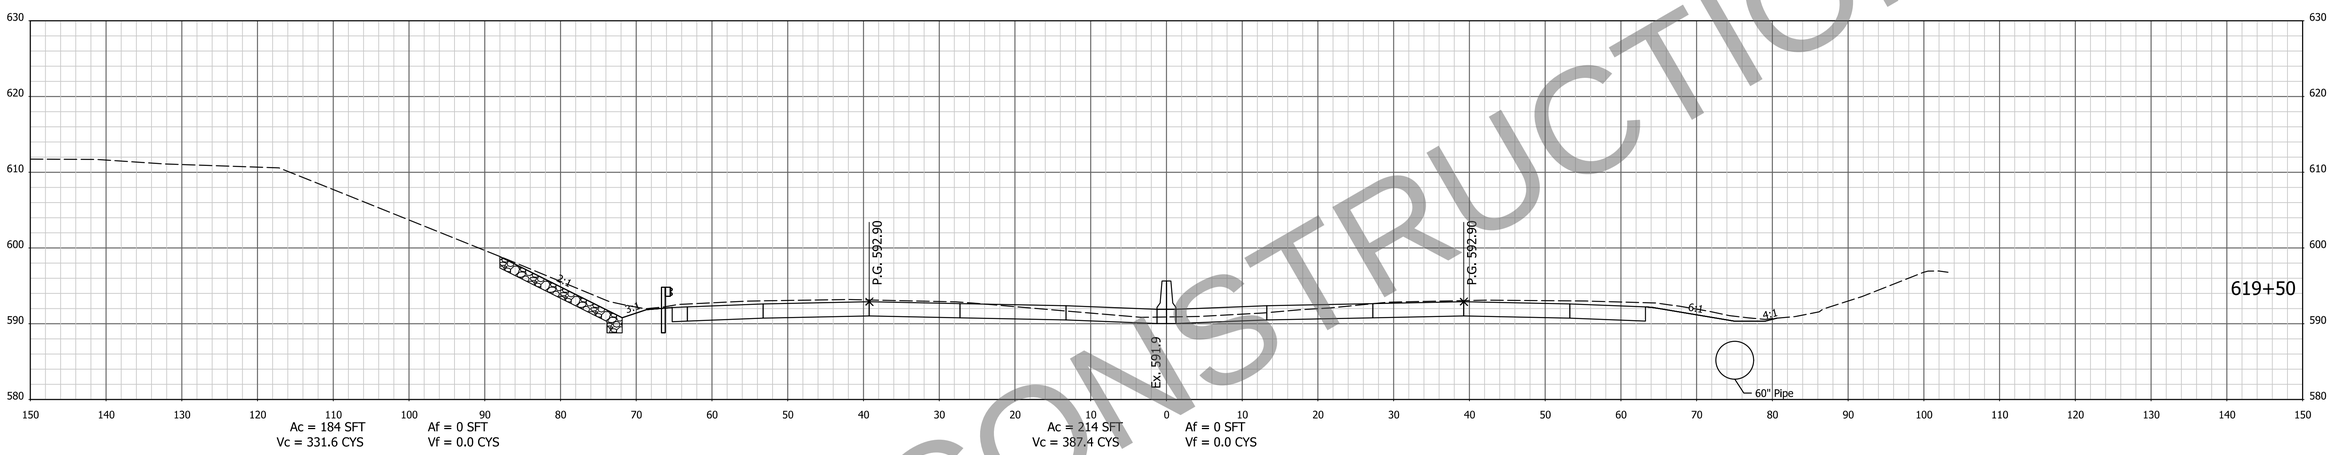

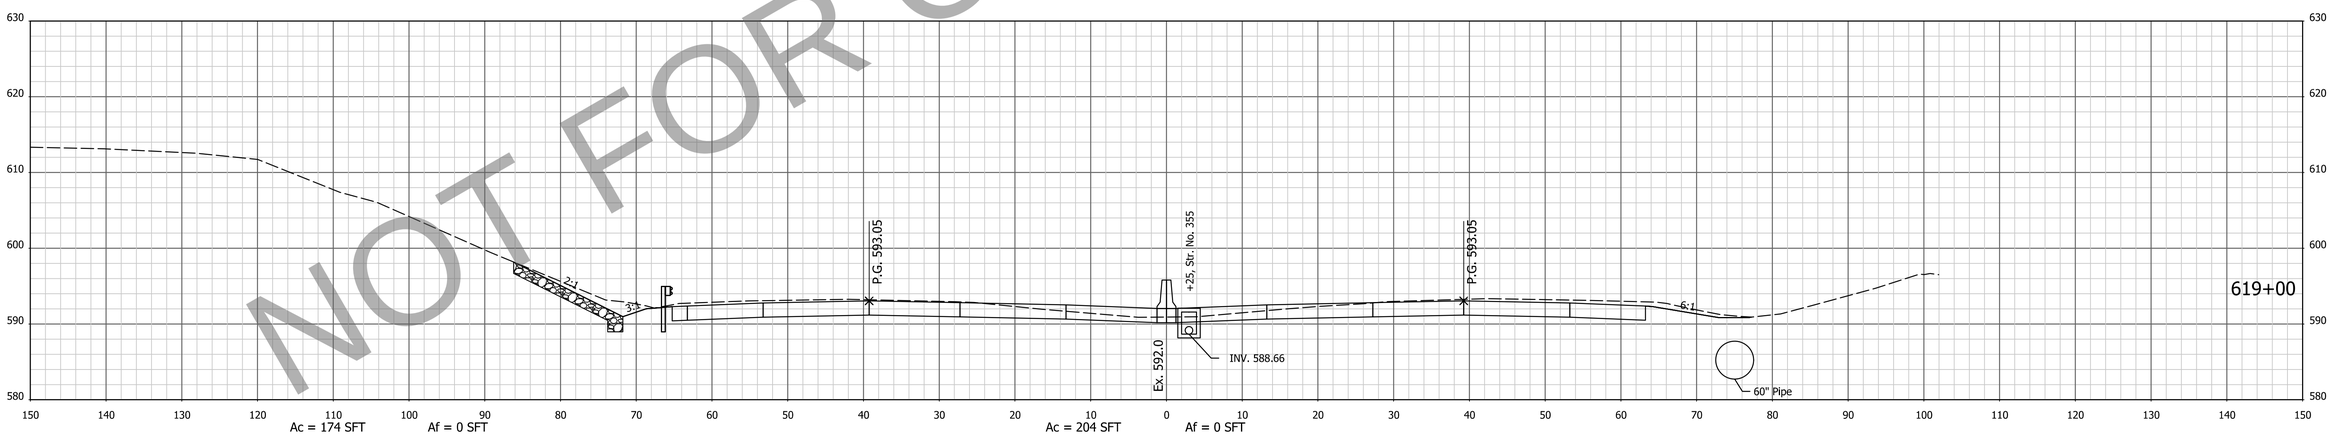

NOT FOR CONSTRUCTION

NOTE: CROSS SECTIONS DISPLAY THE HMA PAVEMENT ALTERNATIVE

FOR INFORMATION ONLY
Project scope, including project limits and identified work within, will change based on what the Design-Build Contractor can provide for the fixed-price identified in the RFP documents.

DESIGNED: AMD
DRAWN: JJP
CHECKED: DJG
CHECKED: DJG

INDIANA
DEPARTMENT OF TRANSPORTATION

CROSS SECTIONS
STA. 619+00 TO STA. 619+50 "PR-Q"

HORIZONTAL SCALE	BRIDGE FILE
1" = 10'	N/A
VERTICAL SCALE	DESIGNATION
1" = 10'	1700135
SURVEY BOOK	SHEETS
Electronic	187 of 247
CONTRACT	PROJECT
R-41529	1700135

J:\10/5/2023\ 10:09:27 AM\ P:\200035 - I65 ATL\09Road\04 Design files\02 DGN\Plans\200035_29_Sht_Xsec_Line PR-Q.dgn

EARTHWORK FOR PCCP ALTERNATE

EARTHWORK FOR HMA ALTERNATE

EARTHWORK FOR BENCHING

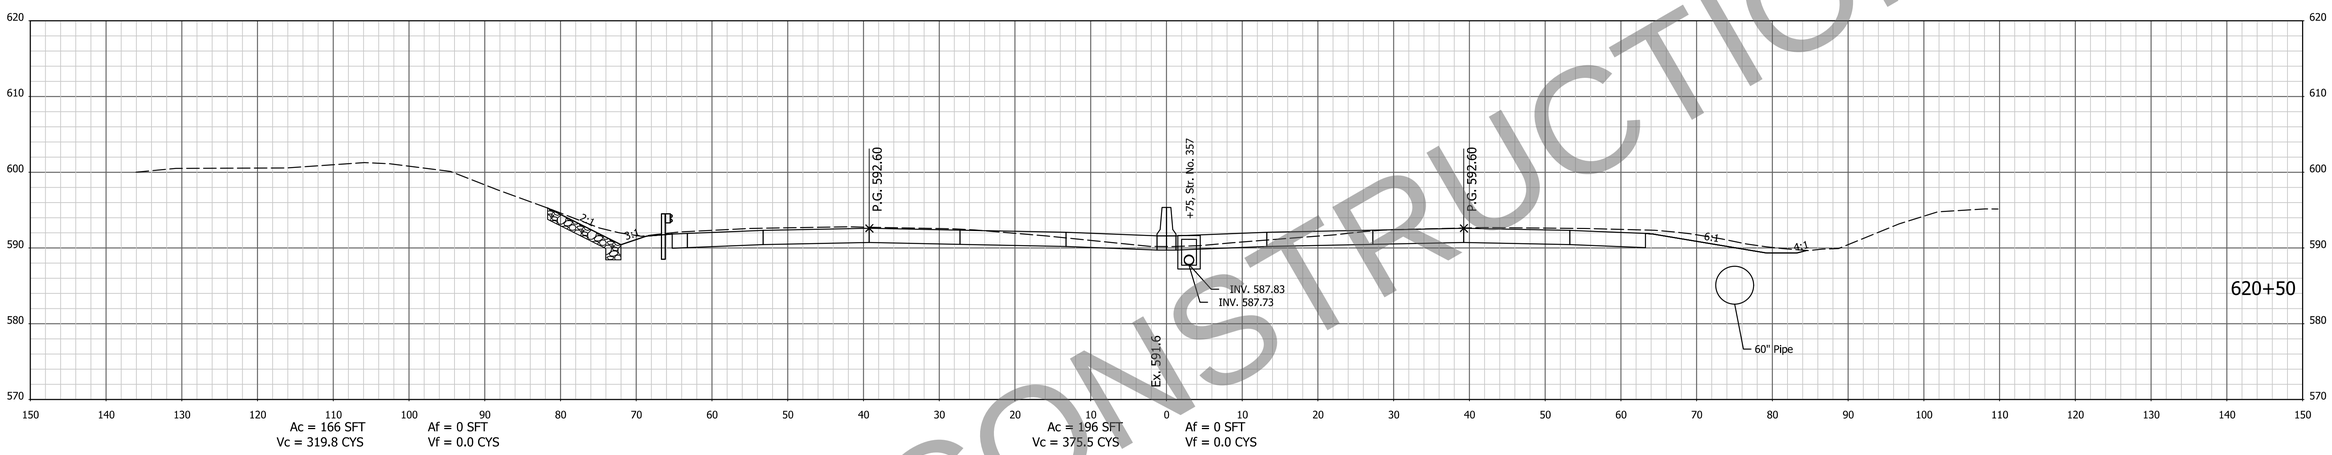

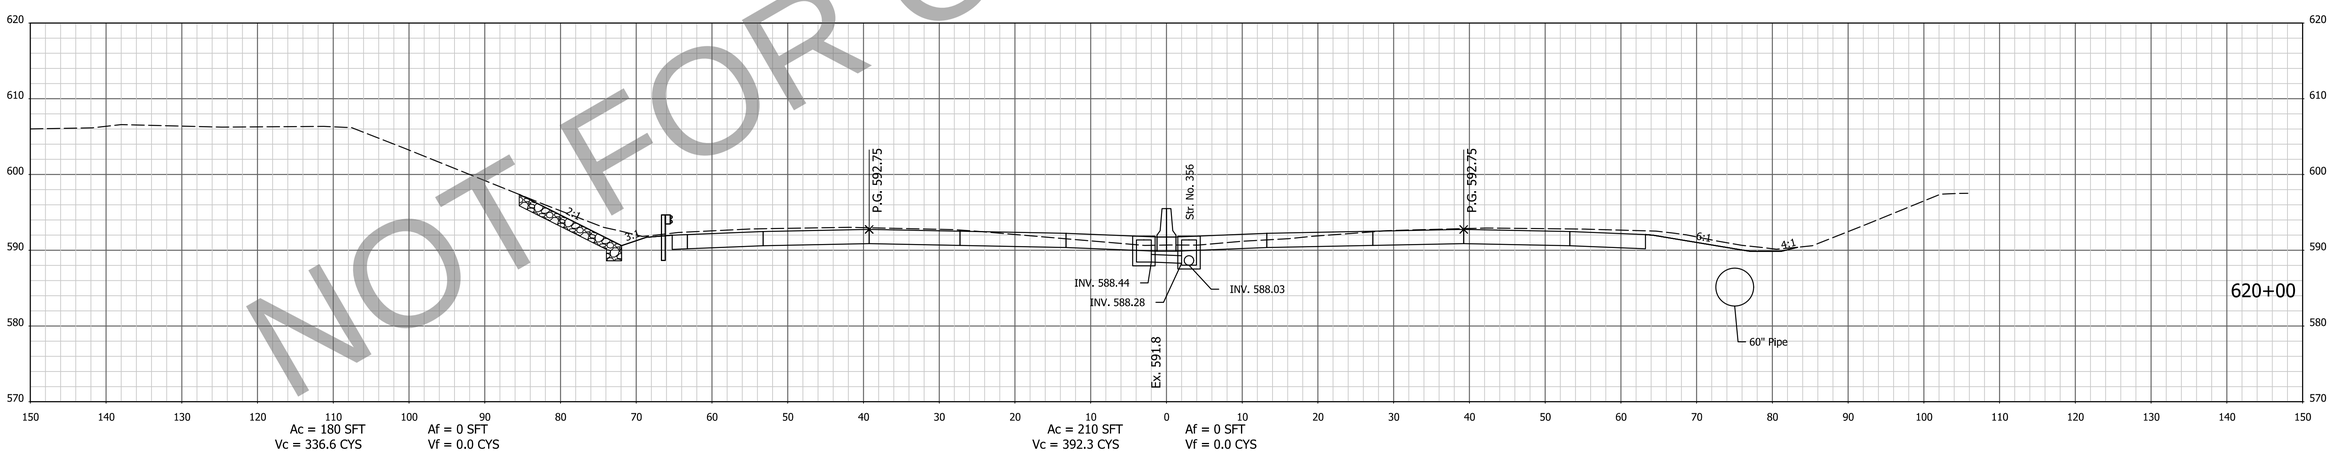

NOT FOR CONSTRUCTION

NOTE: CROSS SECTIONS DISPLAY THE HMA PAVEMENT ALTERNATIVE

FOR INFORMATION ONLY
Project scope, including project limits and identified work within, will change based on what the Design-Build Contractor can provide for the fixed-price identified in the RFP documents.

DESIGNED: AMD
DRAWN: JJP
CHECKED: DJG
CHECKED: DJG

INDIANA
DEPARTMENT OF TRANSPORTATION

CROSS SECTIONS
STA. 620+00 TO STA. 620+50 "PR-Q"

HORIZONTAL SCALE	BRIDGE FILE
1" = 10'	N/A
VERTICAL SCALE	DESIGNATION
1" = 10'	1700135
SURVEY BOOK	SHEETS
Electronic	188 of 247
CONTRACT	PROJECT
R-41529	1700135

J:\10/5/2023\ 10:09:28 AM\ P:\200035 - I65 ATL\09Road\04 Design files\02 DGN\Plans\200035_29_Sht_Xsec_Line PR-Q.dgn

EARTHWORK FOR PCCP ALTERNATE

EARTHWORK FOR HMA ALTERNATE

EARTHWORK FOR BENCHING

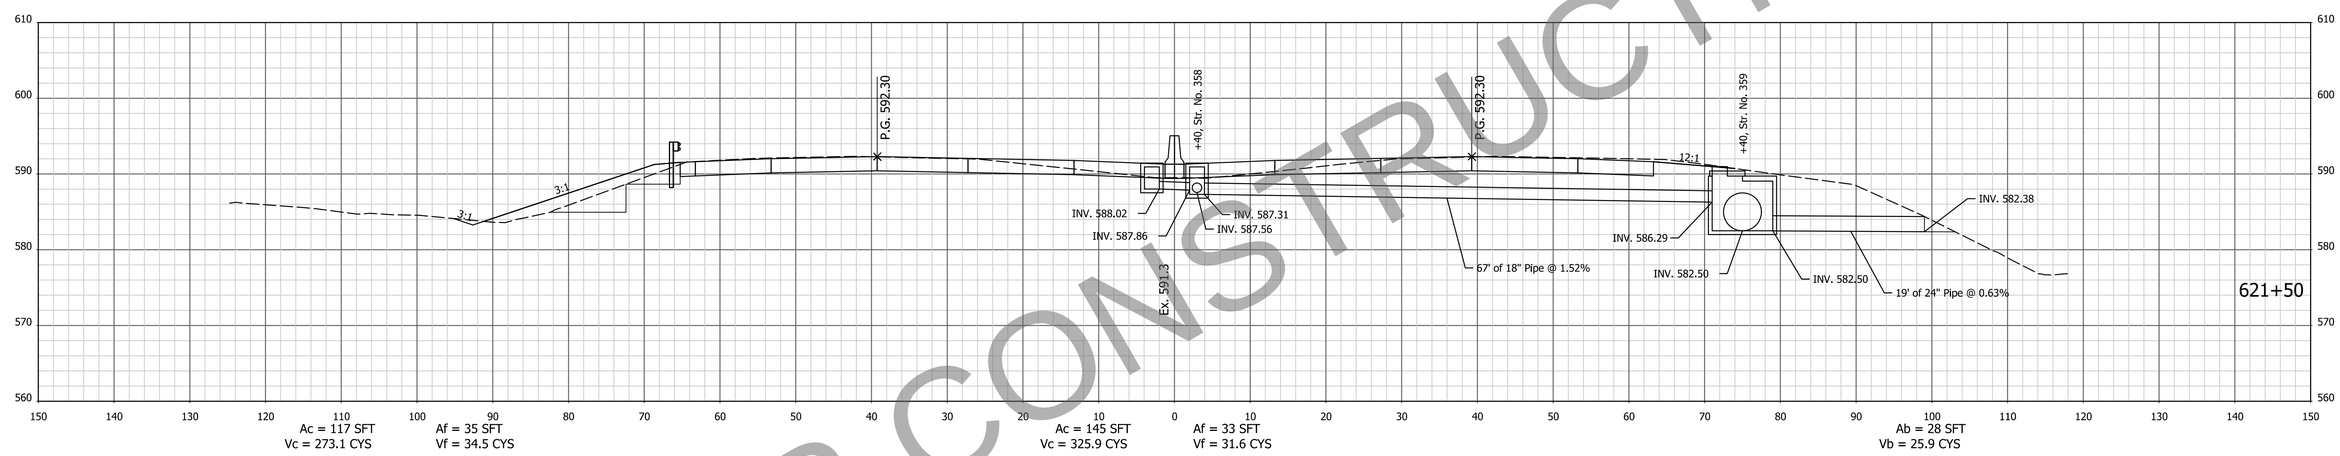

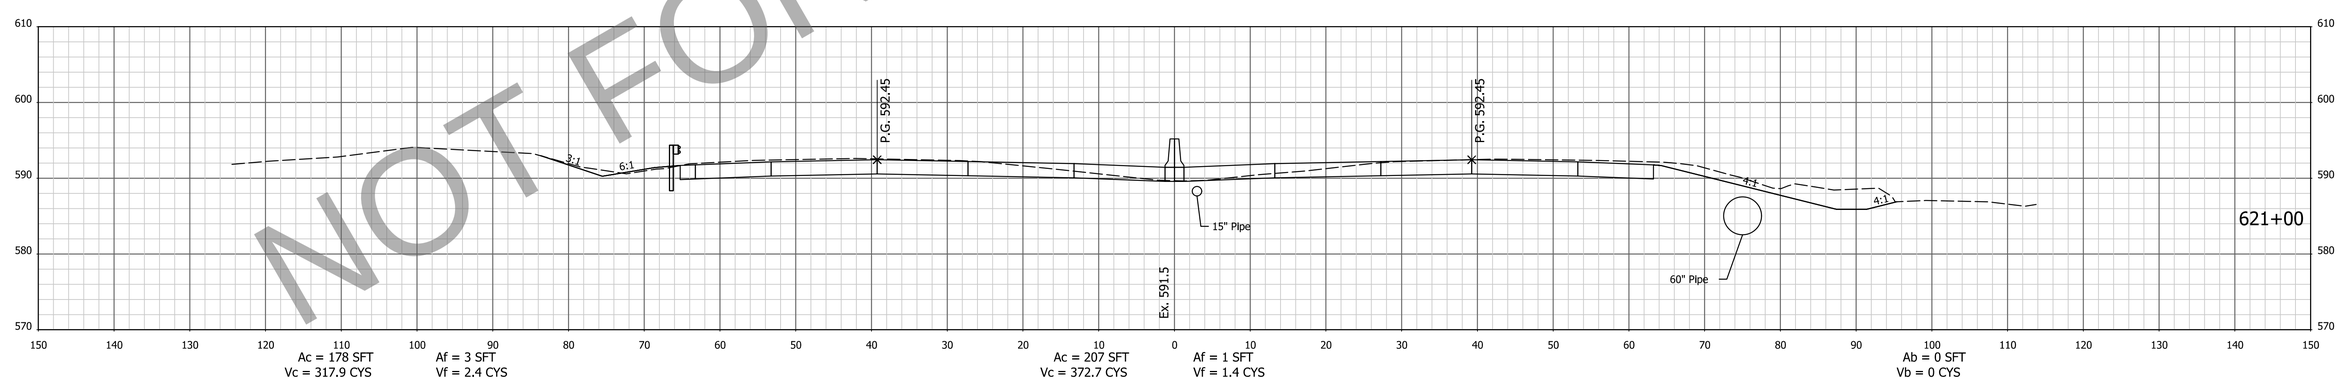

NOT FOR CONSTRUCTION

NOTE: CROSS SECTIONS DISPLAY THE HMA PAVEMENT ALTERNATIVE

FOR INFORMATION ONLY
Project scope, including project limits and identified work within, will change based on what the Design-Build Contractor can provide for the fixed-price identified in the RFP documents.

DESIGNED: AMD | DRAWN: JJP
CHECKED: DJG | CHECKED: DJG

INDIANA
DEPARTMENT OF TRANSPORTATION

CROSS SECTIONS
STA. 621+00 TO STA. 621+50 "PR-Q"

HORIZONTAL SCALE	BRIDGE FILE
1" = 10'	N/A
VERTICAL SCALE	DESIGNATION
1" = 10'	1700135
SURVEY BOOK	SHEETS
Electronic	189 of 247
CONTRACT	PROJECT
R-41529	1700135

i 10/5/2023 10:09:30 AM P:\200035 - I65 ATL\09Road\04 Design files\02 DGN\Plans\200035_29_Sht_Xsec_Line PR-Q.dgn

EARTHWORK FOR PCCP ALTERNATE

EARTHWORK FOR HMA ALTERNATE

EARTHWORK FOR BENCHING

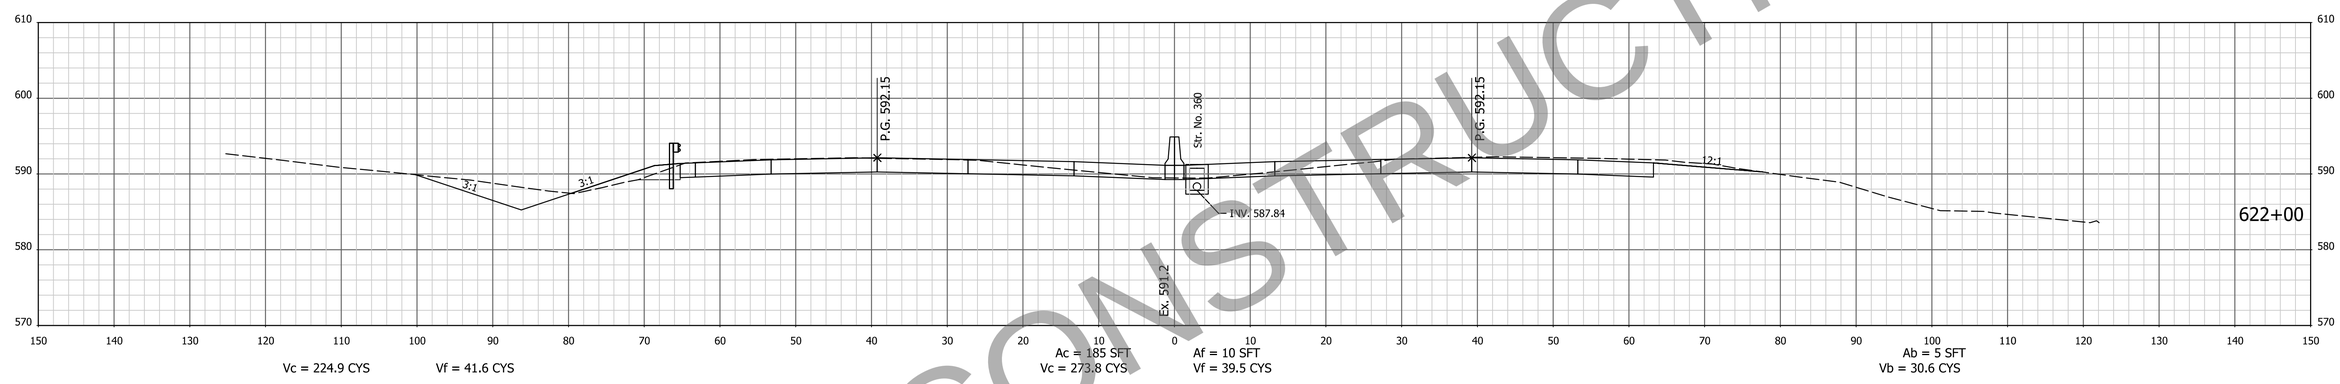

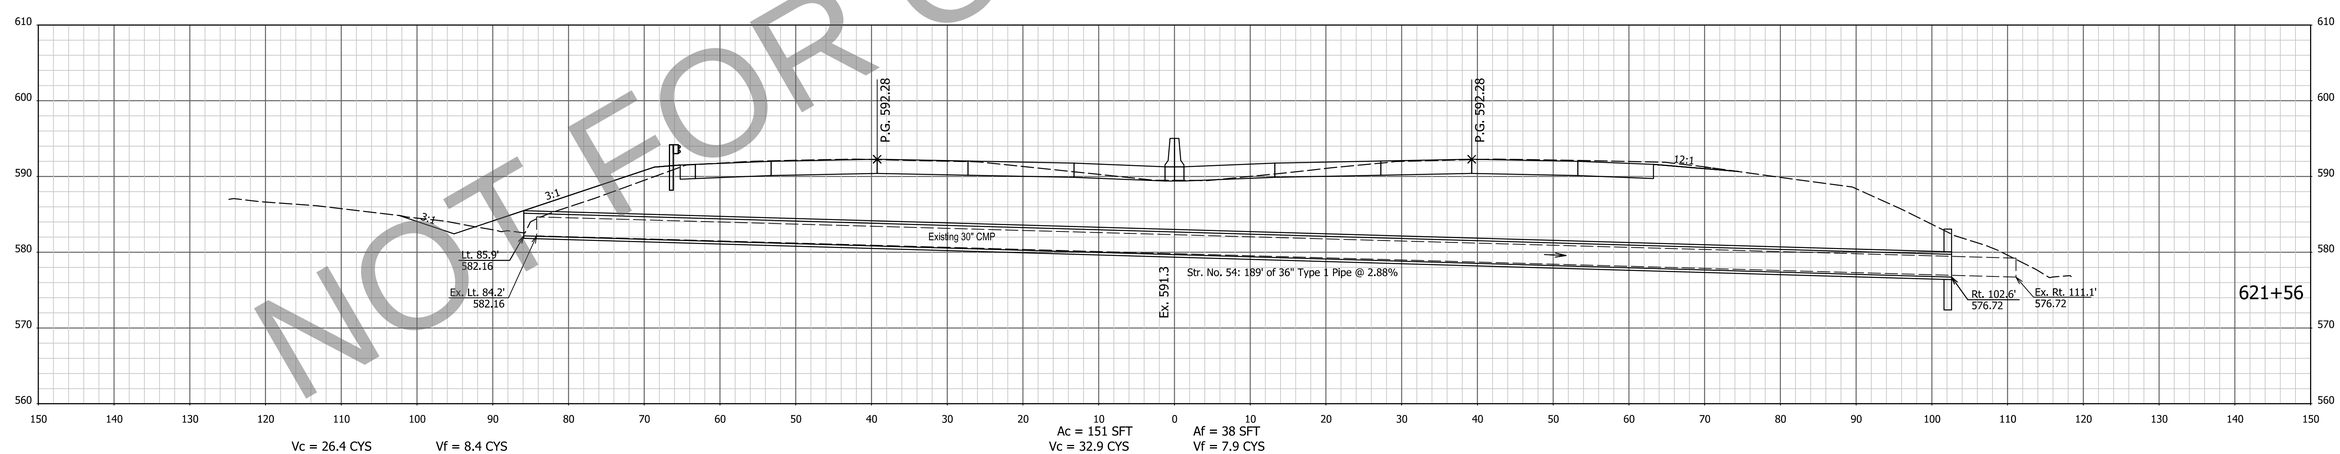

NOT FOR CONSTRUCTION

NOTE: CROSS SECTIONS DISPLAY THE HMA PAVEMENT ALTERNATIVE

FOR INFORMATION ONLY
Project scope, including project limits and identified work within, will change based on what the Design-Build Contractor can provide for the fixed-price identified in the RFP documents.

DESIGNED: AMD | DRAWN: JJP
CHECKED: DJG | CHECKED: DJG

INDIANA
DEPARTMENT OF TRANSPORTATION

CROSS SECTIONS
STA. 621+56 TO STA. 622+00 "PR-Q"

HORIZONTAL SCALE	BRIDGE FILE
1" = 10'	N/A
VERTICAL SCALE	DESIGNATION
1" = 10'	1700135
SURVEY BOOK	SHEETS
Electronic	190 of 247
CONTRACT	PROJECT
R-41529	1700135

4/29/2023 7:07:39 AM I:\P\200035 - I65 ATL\09Road\04 Design files\02 DGN\Plans\200035_29_Sht_Xsec_Line PR-Q.dgn

EARTHWORK FOR PCCP ALTERNATE

EARTHWORK FOR HMA ALTERNATE

EARTHWORK FOR BENCHING

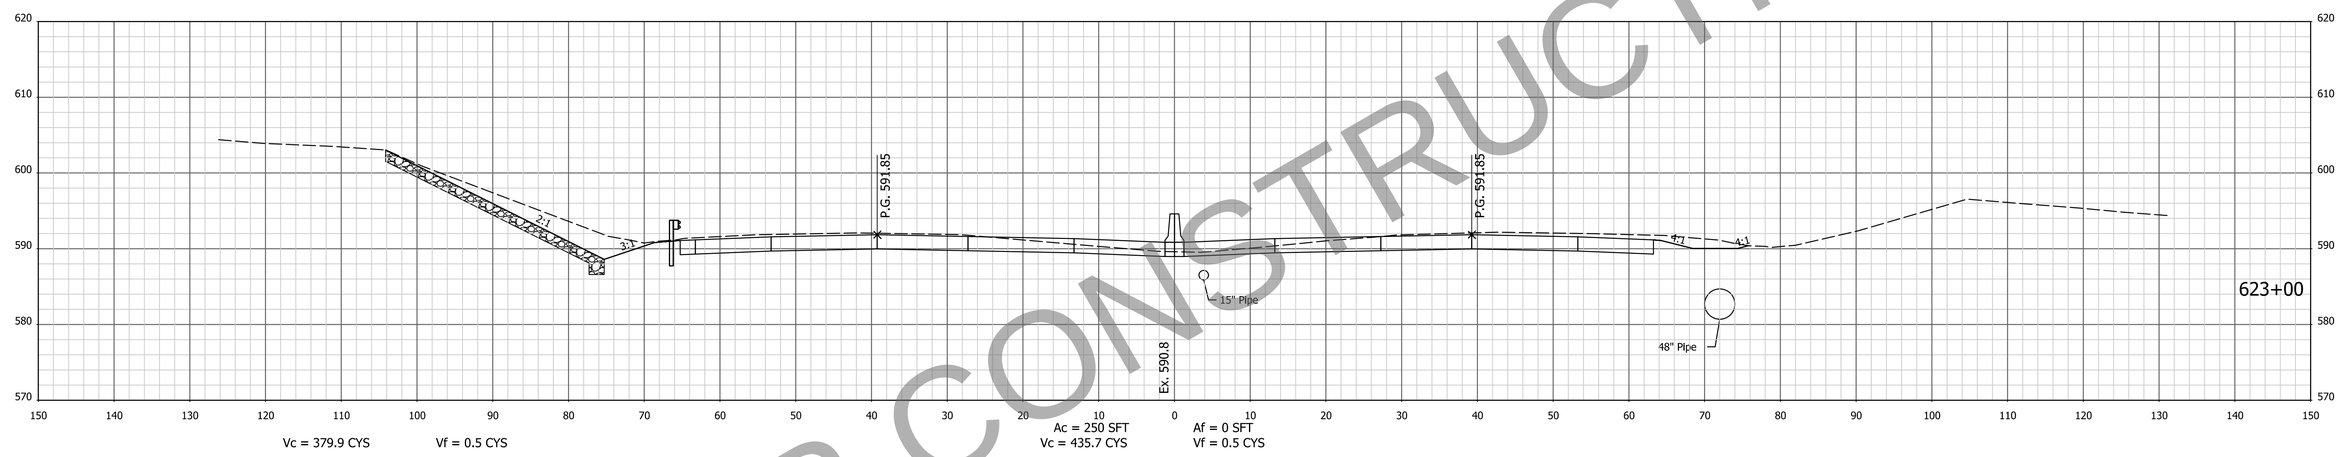

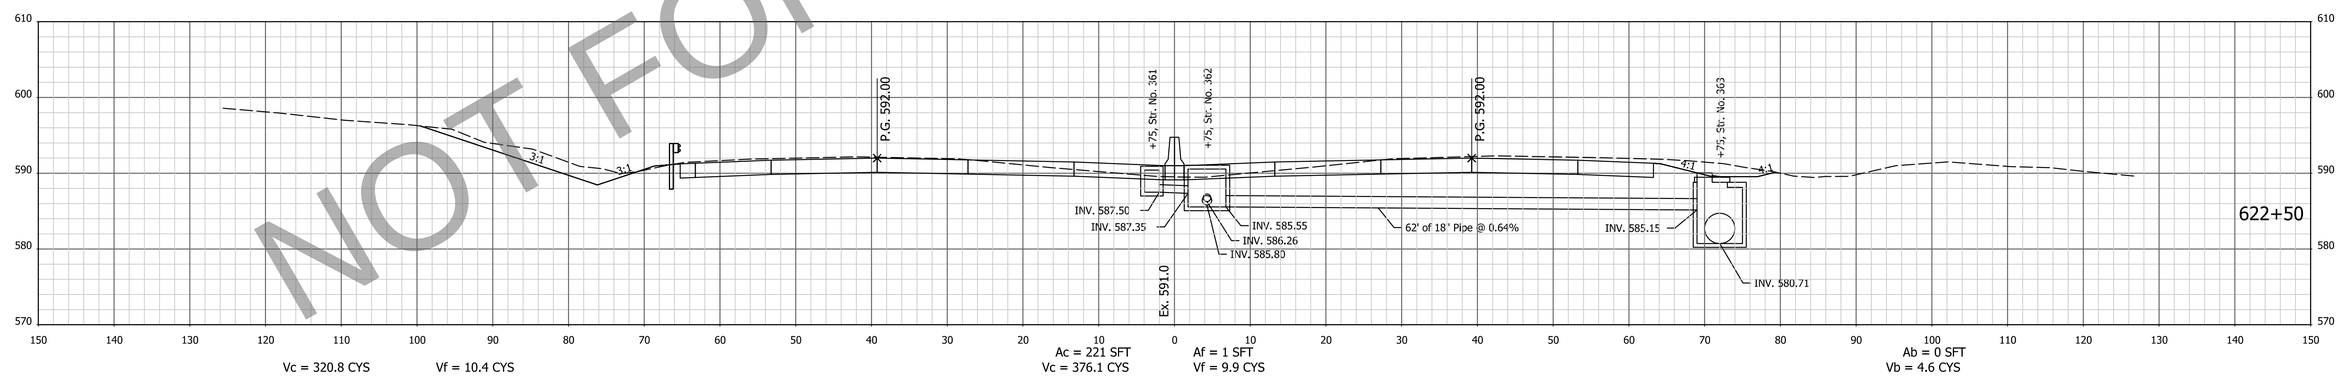

NOT FOR CONSTRUCTION

NOTE: CROSS SECTIONS DISPLAY THE HMA PAVEMENT ALTERNATIVE

FOR INFORMATION ONLY
Project scope, including project limits and identified work within, will change based on what the Design-Build Contractor can provide for the fixed-price identified in the RFP documents.

DESIGNED: AMD DRAWN: JJP
CHECKED: DJG CHECKED: DJG

INDIANA
DEPARTMENT OF TRANSPORTATION

CROSS SECTIONS
STA. 622+50 TO STA. 623+00 "PR-Q"

HORIZONTAL SCALE	BRIDGE FILE
1" = 10'	N/A
VERTICAL SCALE	DESIGNATION
1" = 10'	1700135
SURVEY BOOK	SHEETS
Electronic	191 of 247
CONTRACT	PROJECT
R-41529	1700135

4/29/2023 7:07:41 AM I:P:\200035 - I65 ATL\09Road\04 Design files\02 DGN\Plans\200035_29_Sht_Xsec_Line PR-Q.dgn

EARTHWORK FOR PCCP ALTERNATE

EARTHWORK FOR HMA ALTERNATE

EARTHWORK FOR BENCHING

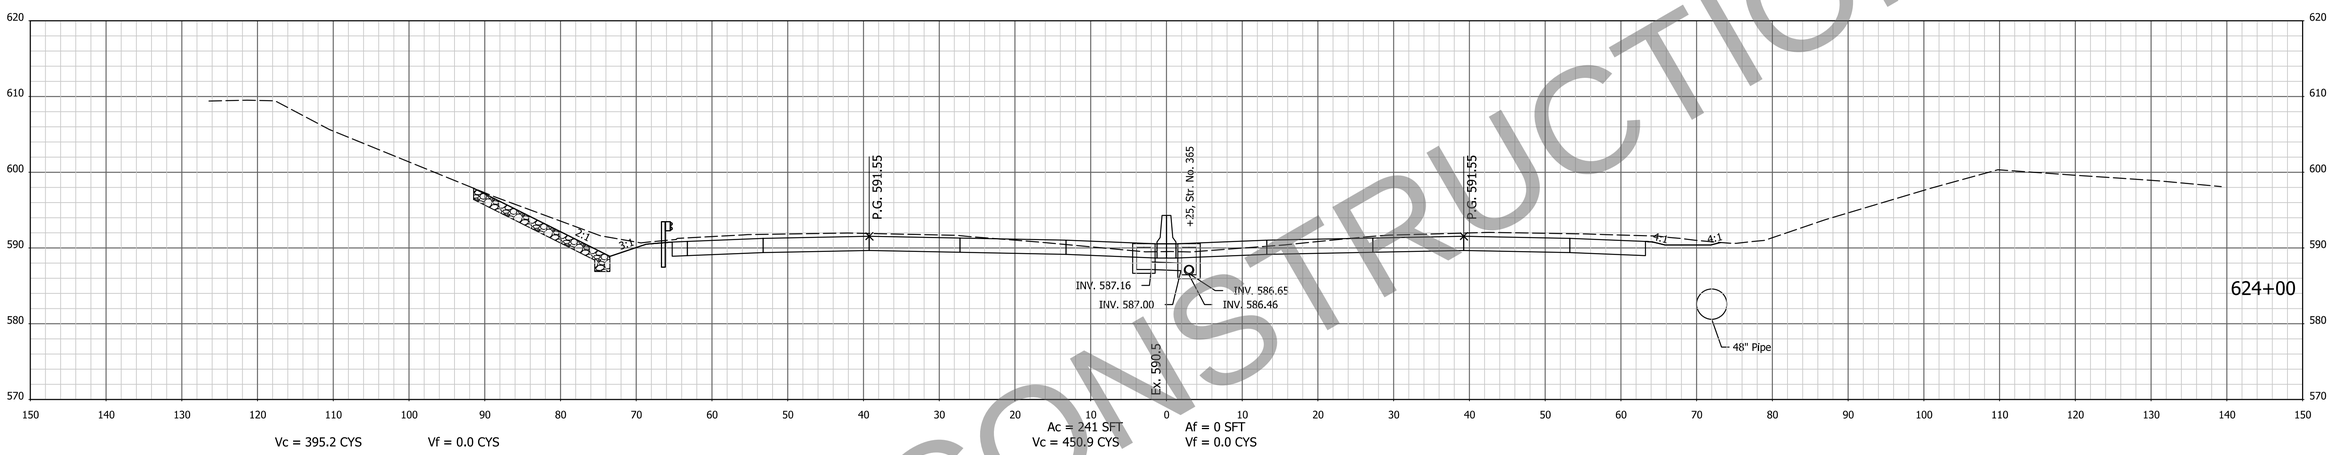

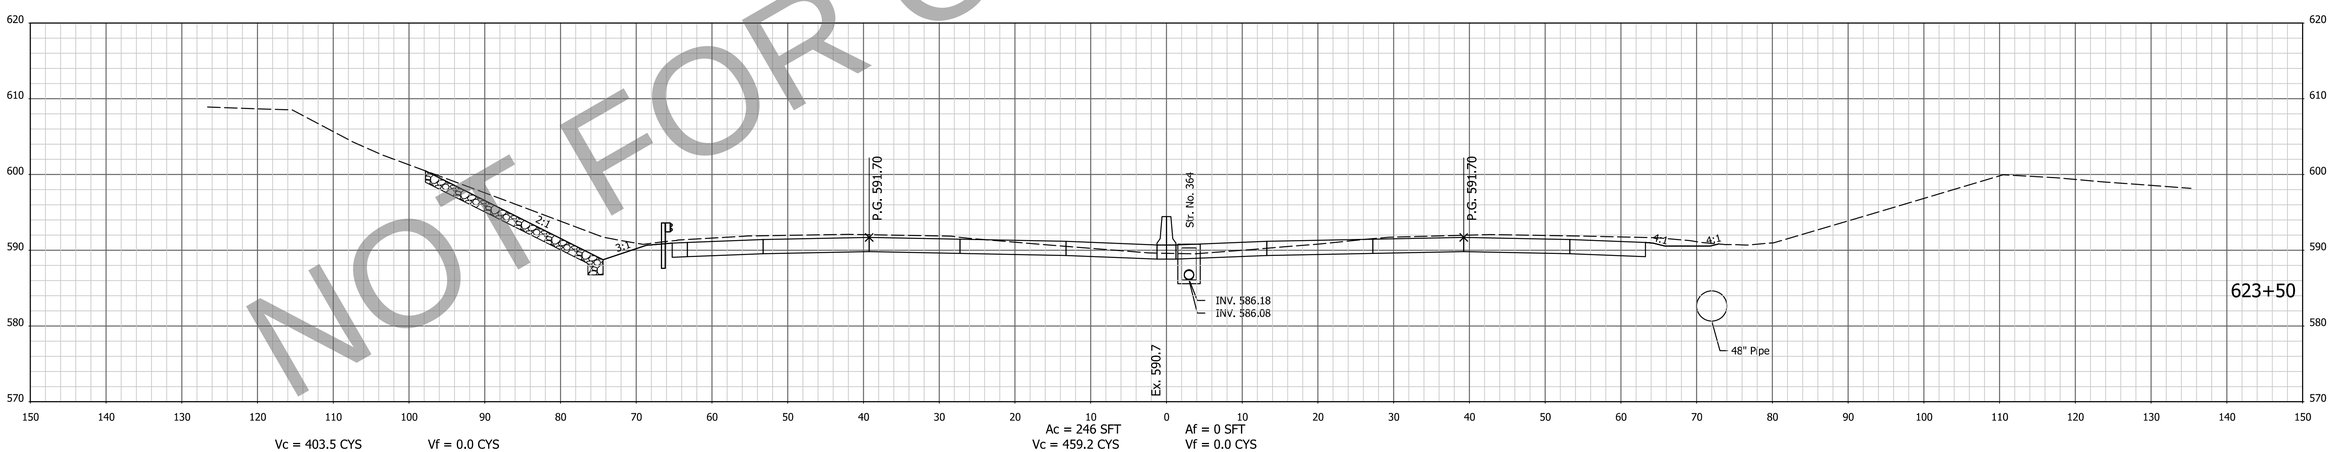

NOT FOR CONSTRUCTION

NOTE: CROSS SECTIONS DISPLAY THE HMA PAVEMENT ALTERNATIVE

FOR INFORMATION ONLY
Project scope, including project limits and identified work within, will change based on what the Design-Build Contractor can provide for the fixed-price identified in the RFP documents.

DESIGNED: AMD | DRAWN: JJP
CHECKED: DJG | CHECKED: DJG

INDIANA
DEPARTMENT OF TRANSPORTATION

CROSS SECTIONS
STA. 623+50 TO STA. 624+00 "PR-Q"

HORIZONTAL SCALE	BRIDGE FILE
1" = 10'	N/A
VERTICAL SCALE	DESIGNATION
1" = 10'	1700135
SURVEY BOOK	SHEETS
Electronic	192 of 247
CONTRACT	PROJECT
R-41529	1700135

4/29/2023 7:07:43 AM I:\P\200035 - I65 ATL\09Road\04 Design files\02 DGN\Plans\200035_29_Sht_Xsec_Line PR-Q.dgn

EARTHWORK FOR PCCP ALTERNATE

EARTHWORK FOR HMA ALTERNATE

EARTHWORK FOR BENCHING

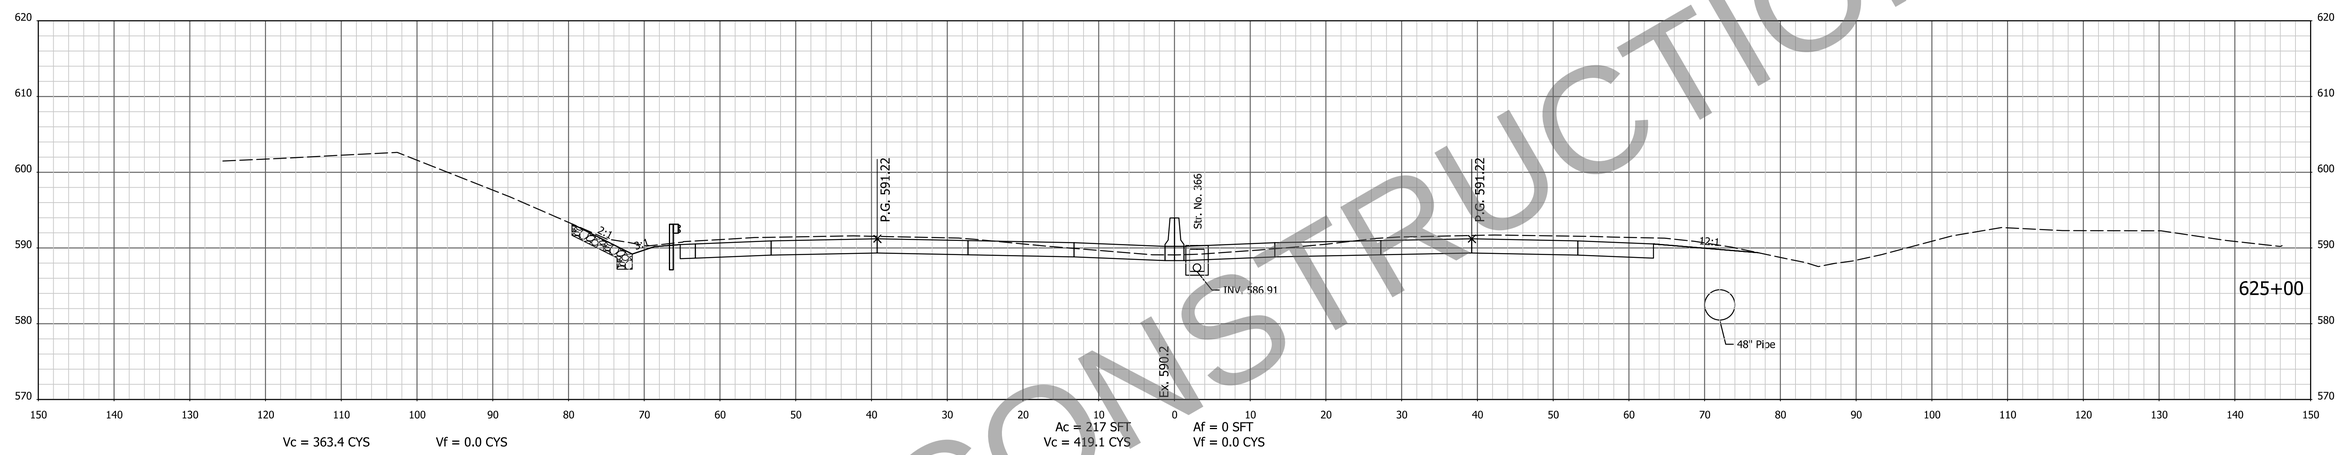

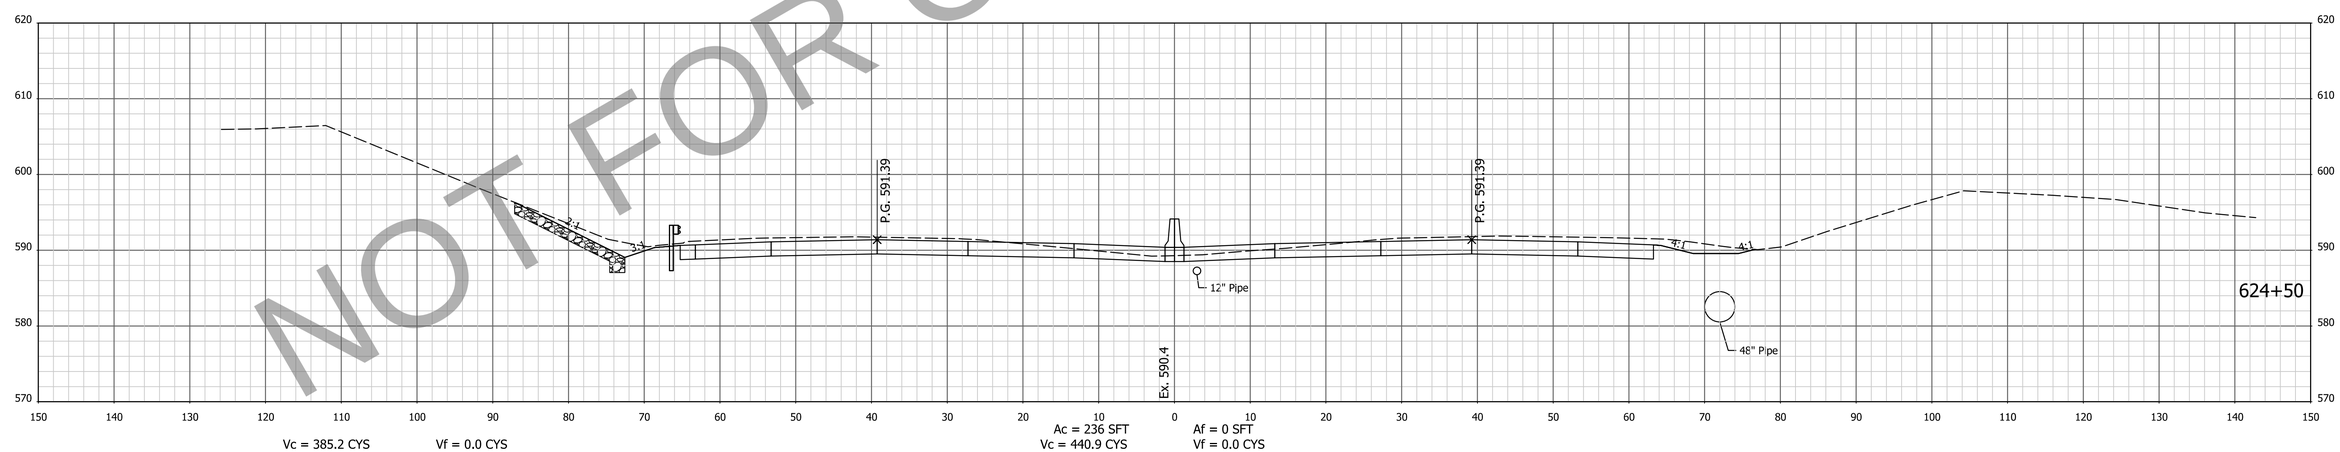

NOT FOR CONSTRUCTION

NOTE: CROSS SECTIONS DISPLAY THE HMA PAVEMENT ALTERNATIVE

FOR INFORMATION ONLY
Project scope, including project limits and identified work within, will change based on what the Design-Build Contractor can provide for the fixed-price identified in the RFP documents.

DESIGNED: AMD | DRAWN: JJP
CHECKED: DJG | CHECKED: DJG

INDIANA
DEPARTMENT OF TRANSPORTATION

CROSS SECTIONS
STA. 624+50 TO STA. 625+00 "PR-Q"

HORIZONTAL SCALE	BRIDGE FILE
1" = 10'	N/A
VERTICAL SCALE	DESIGNATION
1" = 10'	1700135
SURVEY BOOK	SHEETS
Electronic	193 of 247
CONTRACT	PROJECT
R-41529	1700135

4/29/2023 7:07:45 AM I:\P\200035 - I65 ATL\09Road\04 Design files\02 DGN\Plans\200035_29_Sht_Xsec_Line PR-Q.dgn

EARTHWORK FOR PCCP ALTERNATE

EARTHWORK FOR HMA ALTERNATE

EARTHWORK FOR BENCHING

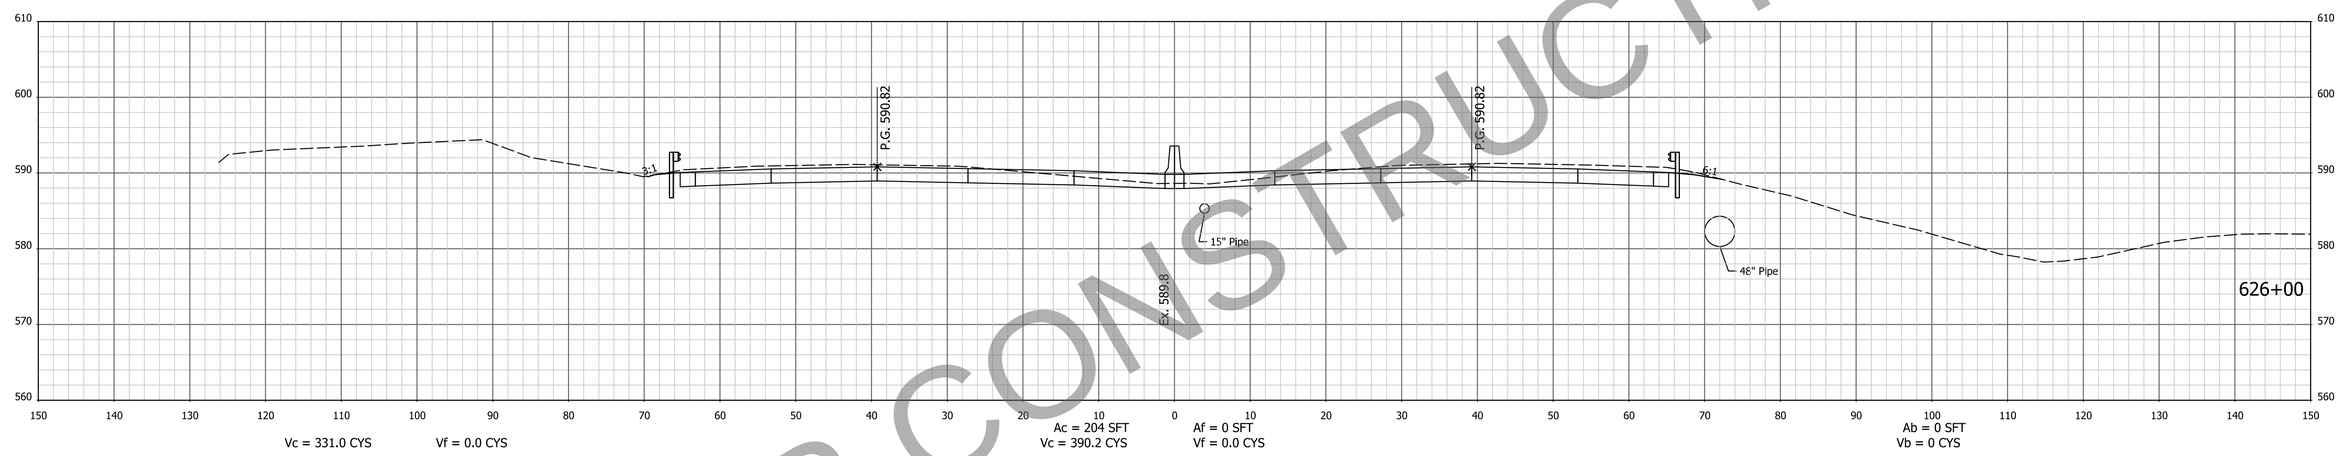

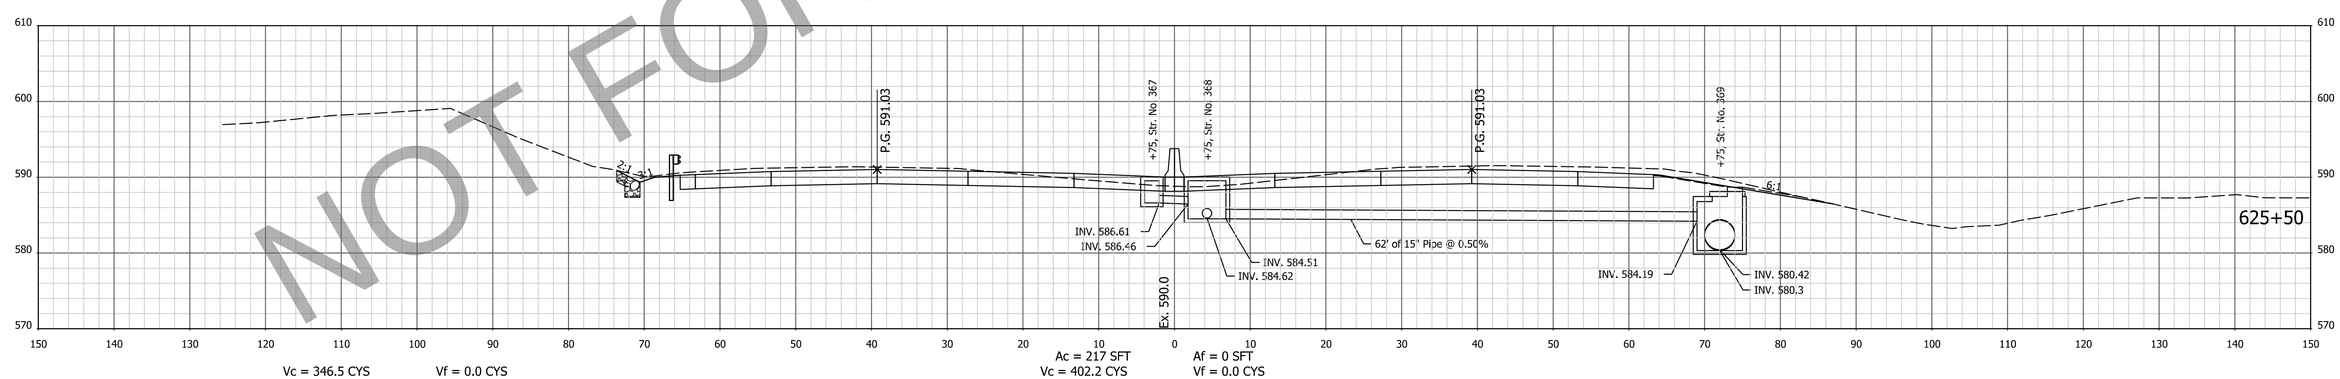

NOT FOR CONSTRUCTION

NOTE: CROSS SECTIONS DISPLAY THE HMA PAVEMENT ALTERNATIVE

FOR INFORMATION ONLY
Project scope, including project limits and identified work within, will change based on what the Design-Build Contractor can provide for the fixed-price identified in the RFP documents.

DESIGNED: AMD | DRAWN: JJP
CHECKED: DJG | CHECKED: DJG

INDIANA
DEPARTMENT OF TRANSPORTATION

CROSS SECTIONS
STA. 625+50 TO STA. 626+00 "PR-Q"

HORIZONTAL SCALE	BRIDGE FILE
1" = 10'	N/A
VERTICAL SCALE	DESIGNATION
1" = 10'	1700135

SURVEY BOOK	SHEETS
Electronic	194 of 247
CONTRACT	PROJECT
R-41529	1700135

4/29/2023 7:07:47 AM P:\200035 - I65 ATL\09Road\04 Design Files\02 DGN\Plans\200035_29_Sht_Xsec_Line PR-Q.dgn

EARTHWORK FOR PCCP ALTERNATE

EARTHWORK FOR HMA ALTERNATE

EARTHWORK FOR BENCHING

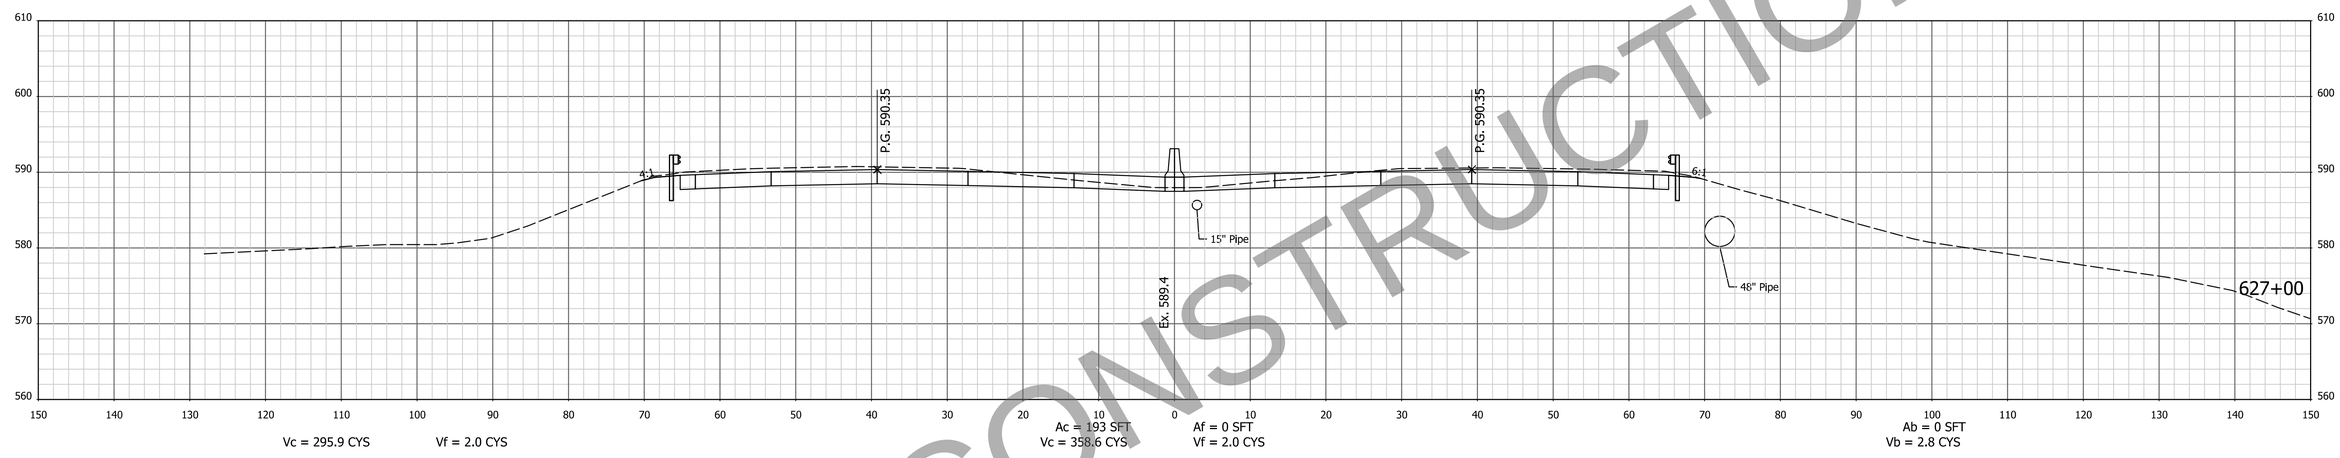

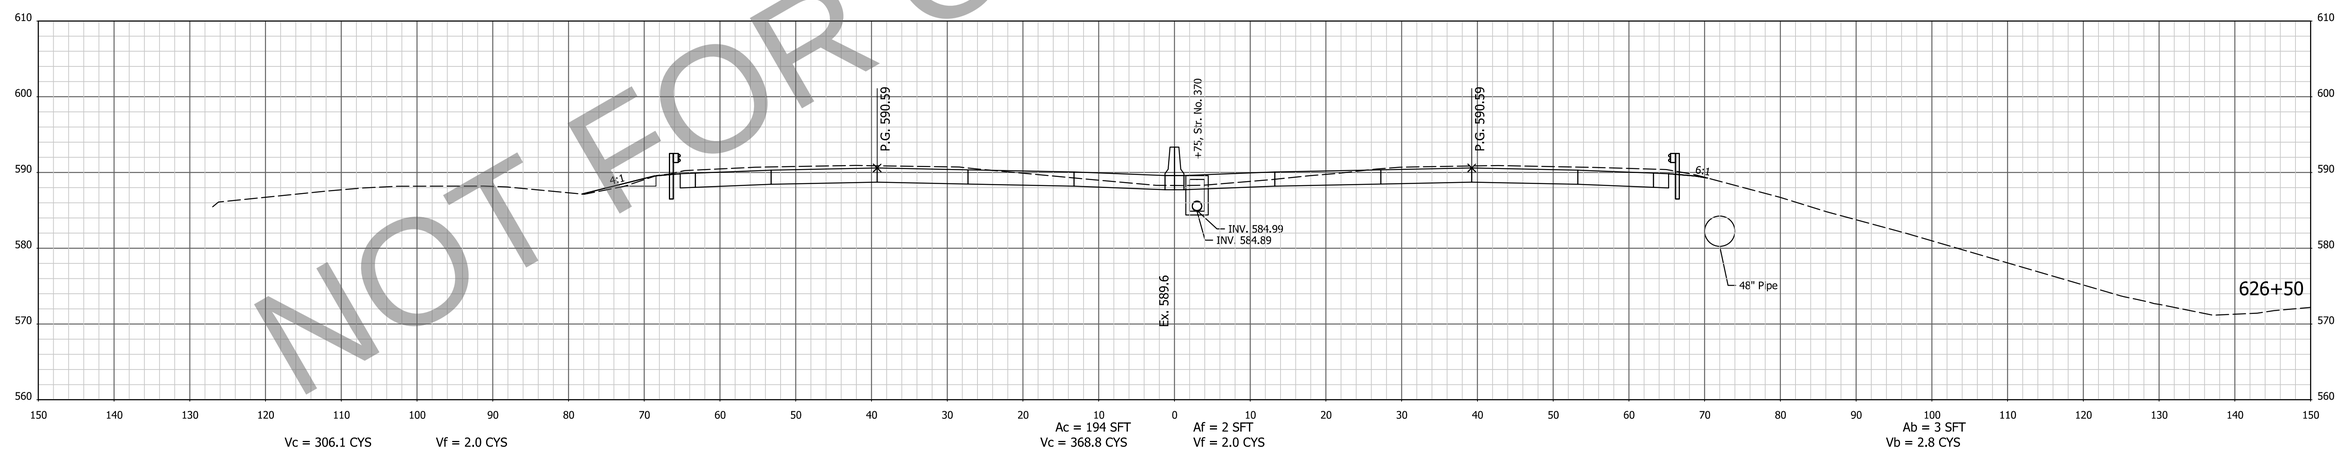

NOT FOR CONSTRUCTION

NOTE: CROSS SECTIONS DISPLAY THE HMA PAVEMENT ALTERNATIVE

FOR INFORMATION ONLY
Project scope, including project limits and identified work within, will change based on what the Design-Build Contractor can provide for the fixed-price identified in the RFP documents.

DESIGNED: AMD
DRAWN: JJP
CHECKED: DJG
CHECKED: DJG

INDIANA
DEPARTMENT OF TRANSPORTATION

CROSS SECTIONS
STA. 626+50 TO STA. 627+00 "PR-Q"

HORIZONTAL SCALE	BRIDGE FILE
1" = 10'	N/A
VERTICAL SCALE	DESIGNATION
1" = 10'	1700135
SURVEY BOOK	SHEETS
Electronic	195 of 247
CONTRACT	PROJECT
R-41529	1700135

4/29/2023 7:07:49 AM | P:\200035 - I65 ATL\09Road\04 Design files\02 DGN\Plans\200035_29_Sht_Xsec_Line PR-Q.dgn

EARTHWORK FOR PCCP ALTERNATE

EARTHWORK FOR HMA ALTERNATE

EARTHWORK FOR BENCHING

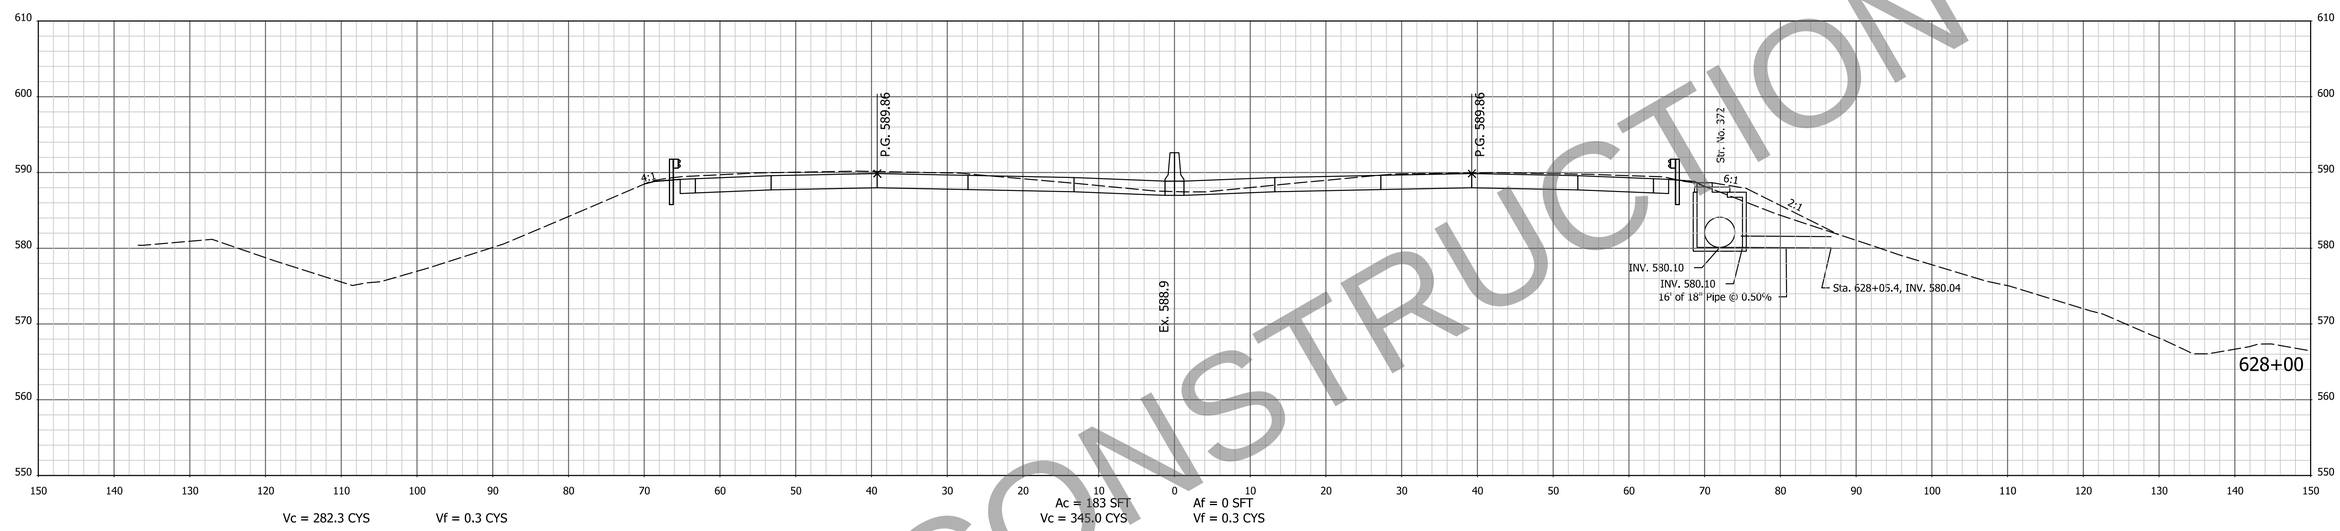

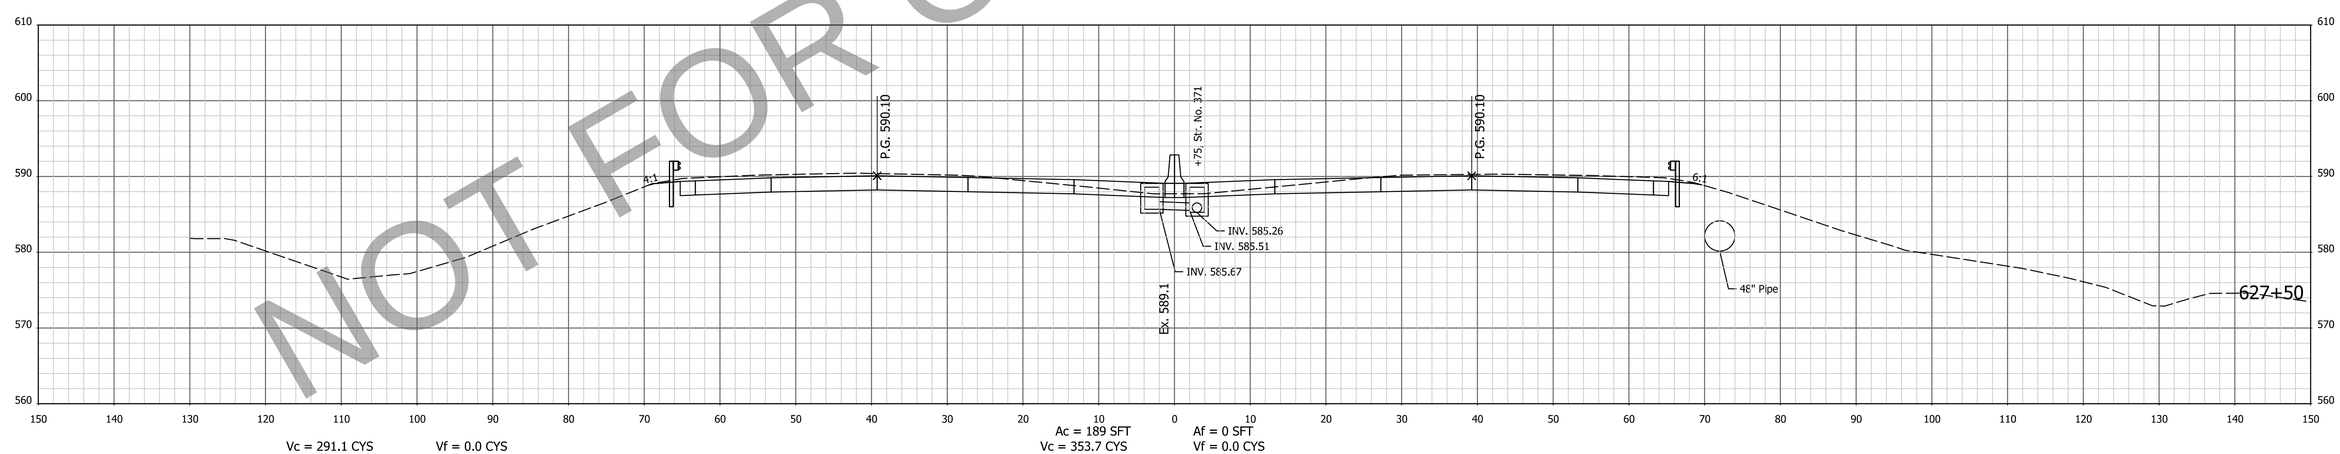

NOT FOR CONSTRUCTION

NOTE: CROSS SECTIONS DISPLAY THE HMA PAVEMENT ALTERNATIVE

FOR INFORMATION ONLY
Project scope, including project limits and identified work within, will change based on what the Design-Build Contractor can provide for the fixed-price identified in the RFP documents.

DESIGNED: AMD DRAWN: JJP
CHECKED: DJG CHECKED: DJG

INDIANA
DEPARTMENT OF TRANSPORTATION

CROSS SECTIONS
STA. 627+50 TO STA. 628+00 "PR-Q"

HORIZONTAL SCALE	BRIDGE FILE
1" = 10'	N/A
VERTICAL SCALE	DESIGNATION
1" = 10'	1700135
SURVEY BOOK	SHEETS
Electronic	196 of 247
CONTRACT	PROJECT
R-41529	1700135

4/29/2023 7:07:51 AM I:\P\200035 - I65 ATL\09Road\04 Design files\02 DGN\Plans\200035_29_Sht_Xsec_Line PR-Q.dgn

EARTHWORK FOR PCCP ALTERNATE

EARTHWORK FOR HMA ALTERNATE

EARTHWORK FOR BENCHING

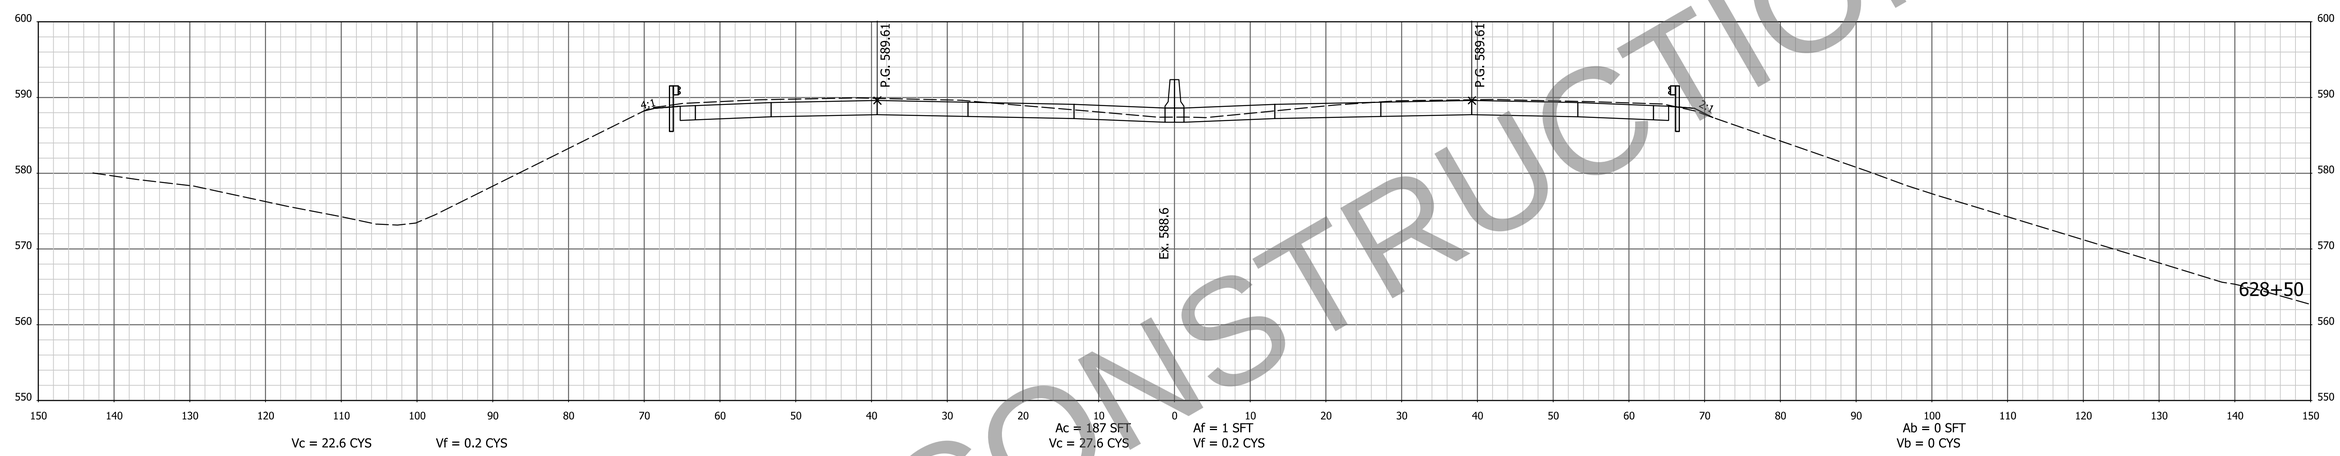

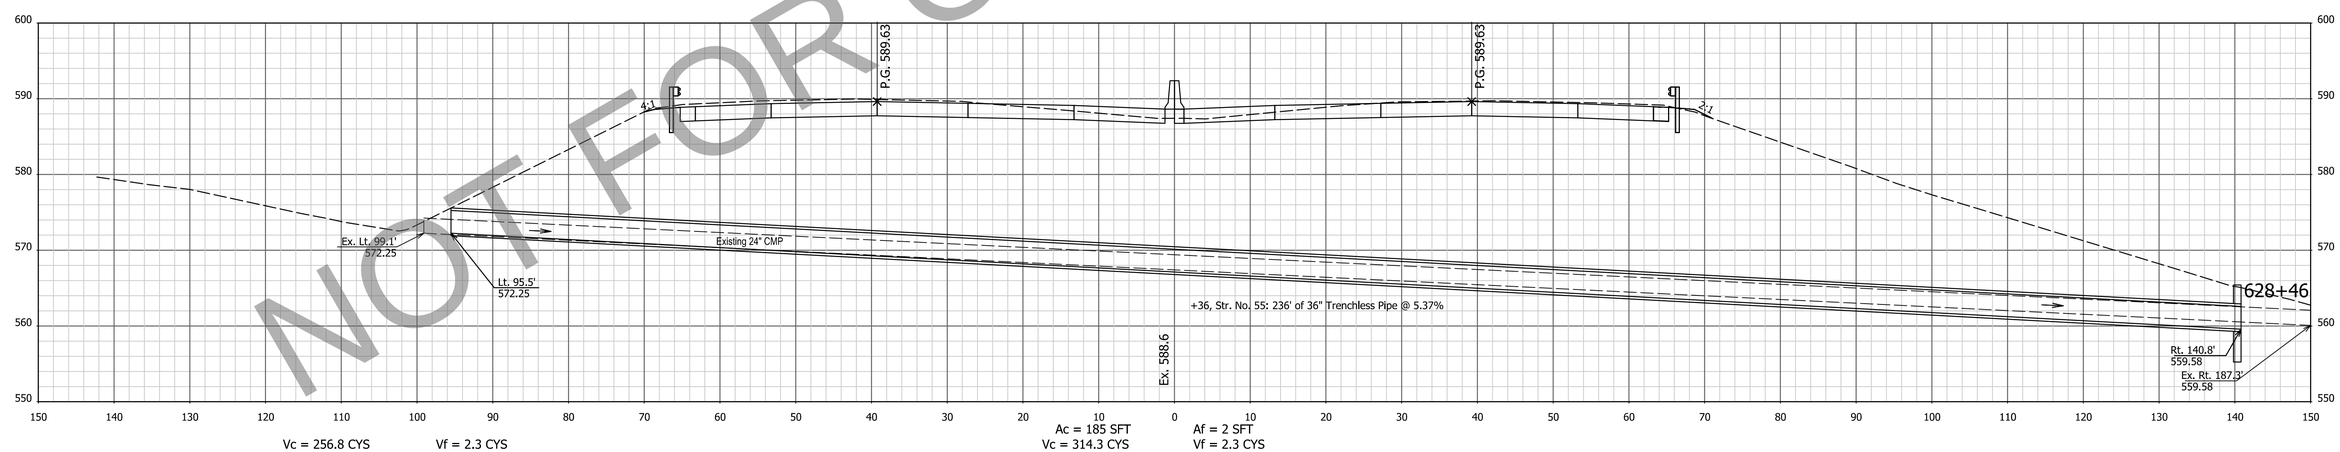

NOT FOR CONSTRUCTION

NOTE: CROSS SECTIONS DISPLAY THE HMA PAVEMENT ALTERNATIVE

FOR INFORMATION ONLY
Project scope, including project limits and identified work within, will change based on what the Design-Build Contractor can provide for the fixed-price identified in the RFP documents.

DESIGNED: AMD DRAWN: JJP
CHECKED: DJG CHECKED: DJG

INDIANA
DEPARTMENT OF TRANSPORTATION

CROSS SECTIONS
STA. 628+46 TO STA. 628+50 "PR-Q"

HORIZONTAL SCALE	BRIDGE FILE
1" = 10'	N/A
VERTICAL SCALE	DESIGNATION
1" = 10'	1700135
SURVEY BOOK	SHEETS
Electronic	197 of 247
CONTRACT	PROJECT
R-41529	1700135

4/29/2023 7:07:52 AM I:\P\200035 - I65 ATL\09Road\04 Design files\02 DGN\Plans\200035_29_Sht_Xsec_Line PR-Q.dgn

EARTHWORK FOR PCCP ALTERNATE

EARTHWORK FOR HMA ALTERNATE

EARTHWORK FOR BENCHING

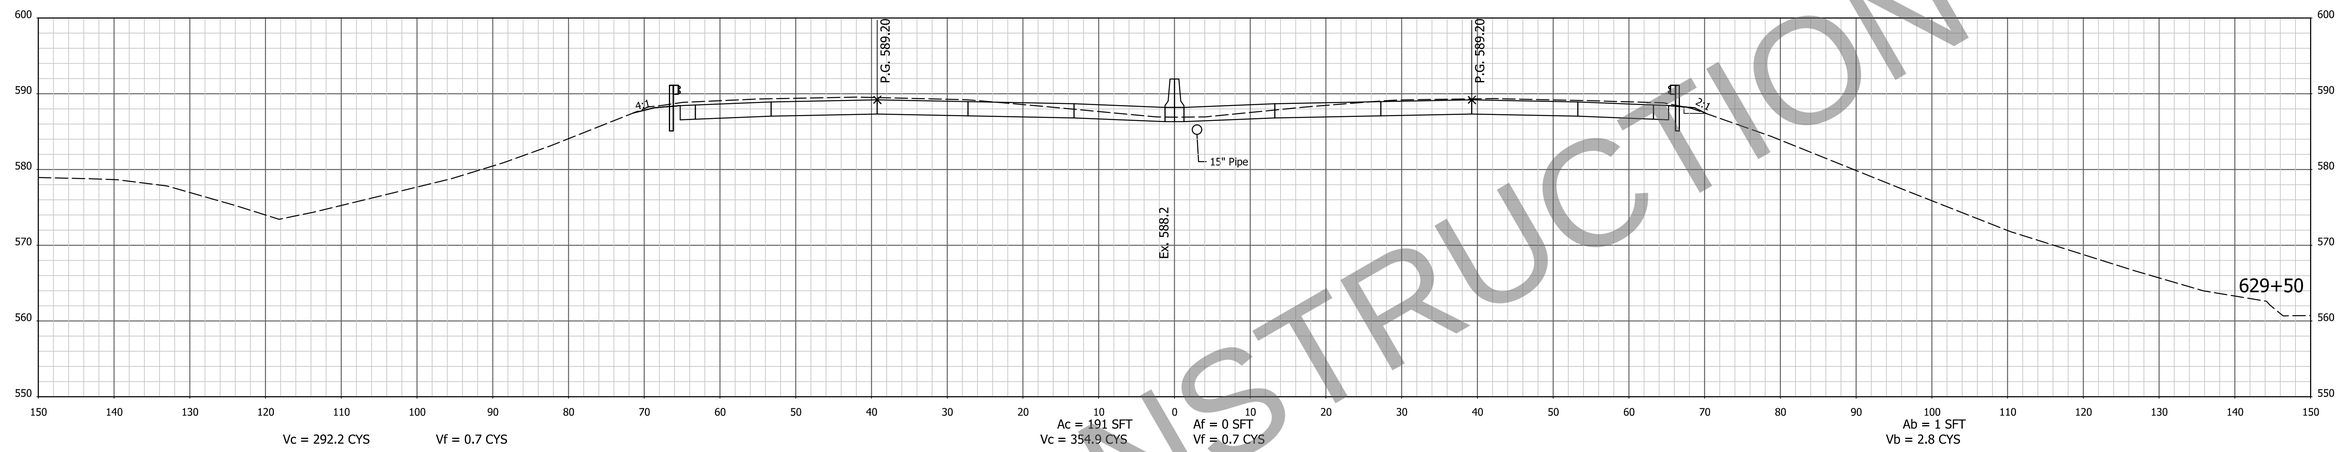

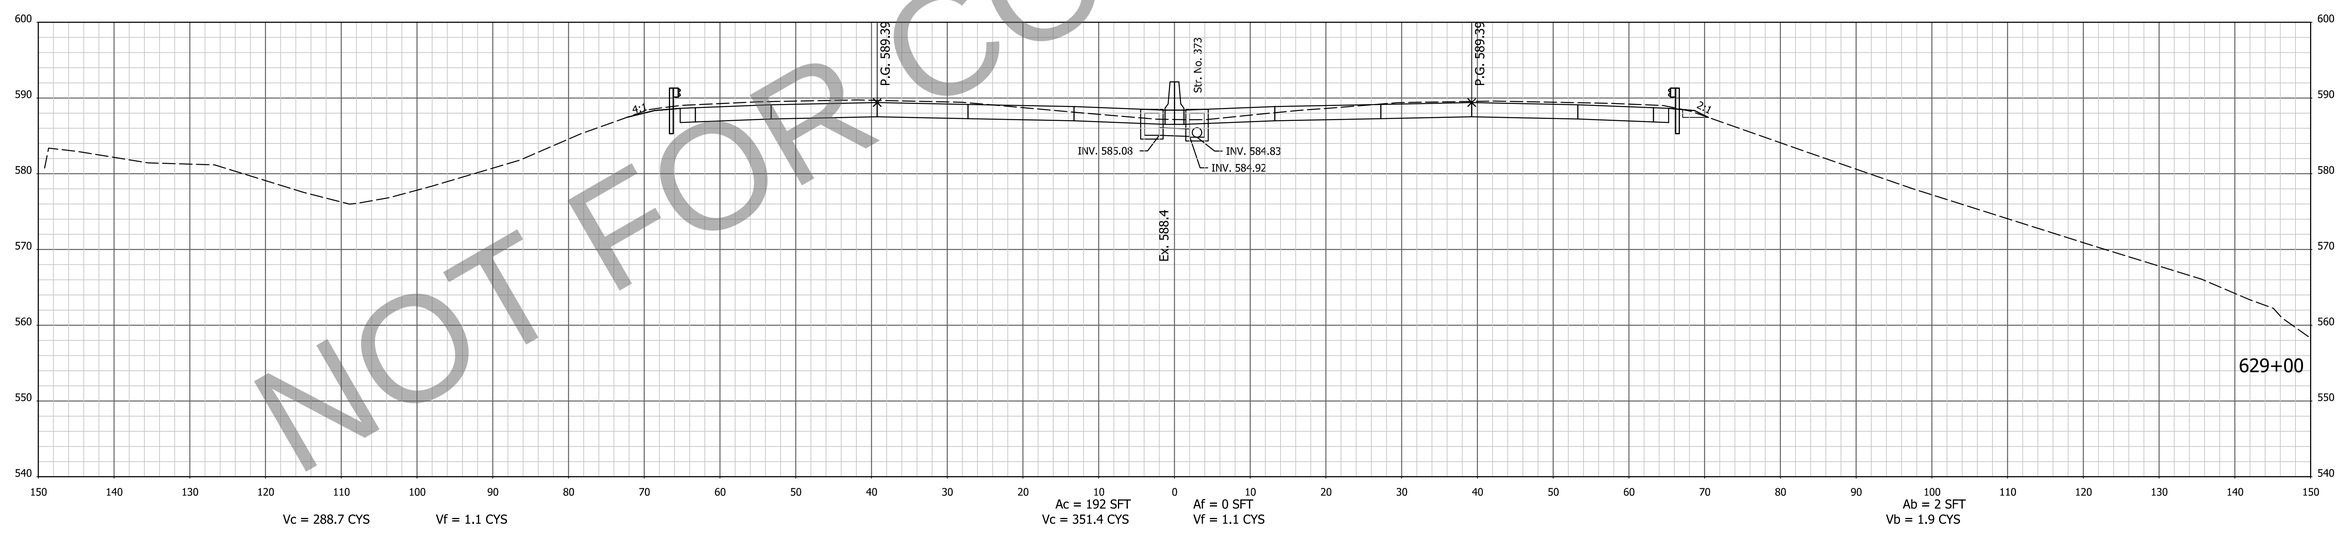

NOT FOR CONSTRUCTION

NOTE: CROSS SECTIONS DISPLAY THE HMA PAVEMENT ALTERNATIVE

FOR INFORMATION ONLY
Project scope, including project limits and identified work within, will change based on what the Design-Build Contractor can provide for the fixed-price identified in the RFP documents.

DESIGNED: AMD | DRAWN: JJP
CHECKED: DJG | CHECKED: DJG

INDIANA
DEPARTMENT OF TRANSPORTATION

CROSS SECTIONS
STA. 629+00 TO STA. 629+50 "PR-Q"

HORIZONTAL SCALE	BRIDGE FILE
1" = 10'	N/A
VERTICAL SCALE	DESIGNATION
1" = 10'	1700135
SURVEY BOOK	SHEETS
Electronic	198 of 247
CONTRACT	PROJECT
R-41529	1700135

4/29/2023 7:07:54 AM I:\P\200035 - I65 ATL\09Road\04 Design files\02 DGN\Plans\200035_29_Sht_Xsec_Line PR-Q.dgn

EARTHWORK FOR PCCP ALTERNATE

EARTHWORK FOR HMA ALTERNATE

EARTHWORK FOR BENCHING

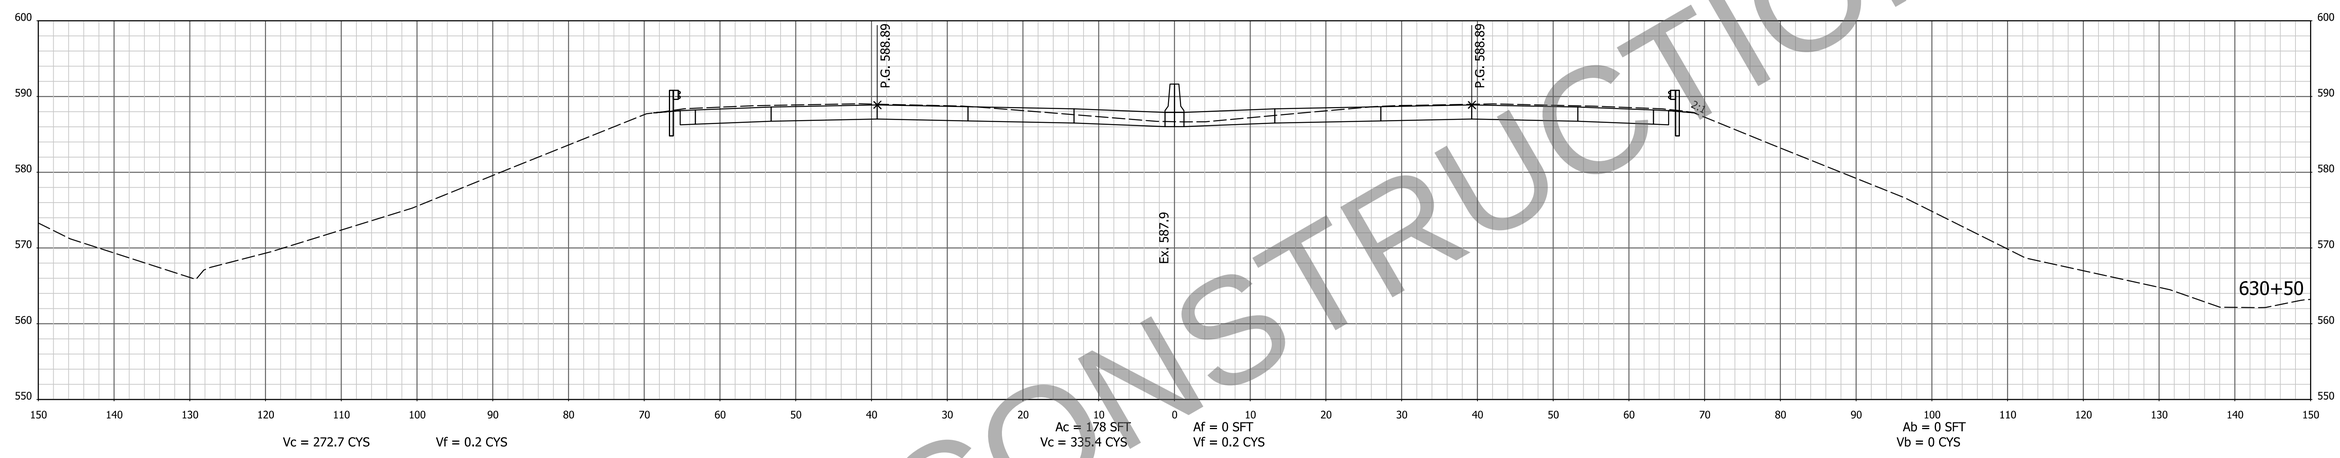

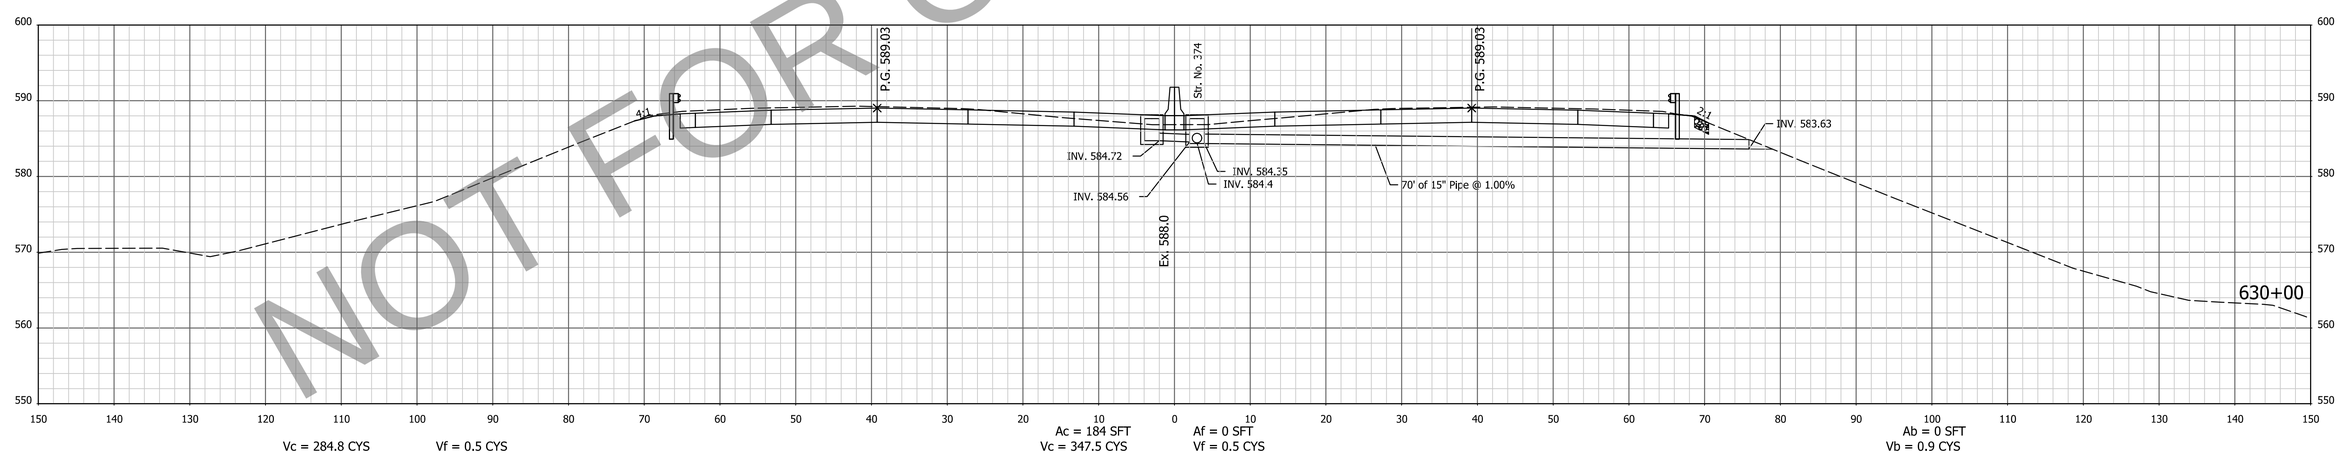

NOT FOR CONSTRUCTION

NOTE: CROSS SECTIONS DISPLAY THE HMA PAVEMENT ALTERNATIVE

FOR INFORMATION ONLY
Project scope, including project limits and identified work within, will change based on what the Design-Build Contractor can provide for the fixed-price identified in the RFP documents.

DESIGNED: AMD | DRAWN: JJP
CHECKED: DJG | CHECKED: DJG

INDIANA
DEPARTMENT OF TRANSPORTATION

CROSS SECTIONS
STA. 630+00 TO STA. 630+50 "PR-Q"

HORIZONTAL SCALE	BRIDGE FILE
1" = 10'	N/A
VERTICAL SCALE	DESIGNATION
1" = 10'	1700135
SURVEY BOOK	SHEETS
Electronic	199 of 247
CONTRACT	PROJECT
R-41529	1700135

4/29/2023 7:07:56 AM I:\P\200035 - I65 ATL\09Road\04 Design files\02 DGN\Plans\200035_29_Sht_Xsec_Line PR-Q.dgn

EARTHWORK FOR PCCP ALTERNATE

EARTHWORK FOR HMA ALTERNATE

EARTHWORK FOR BENCHING

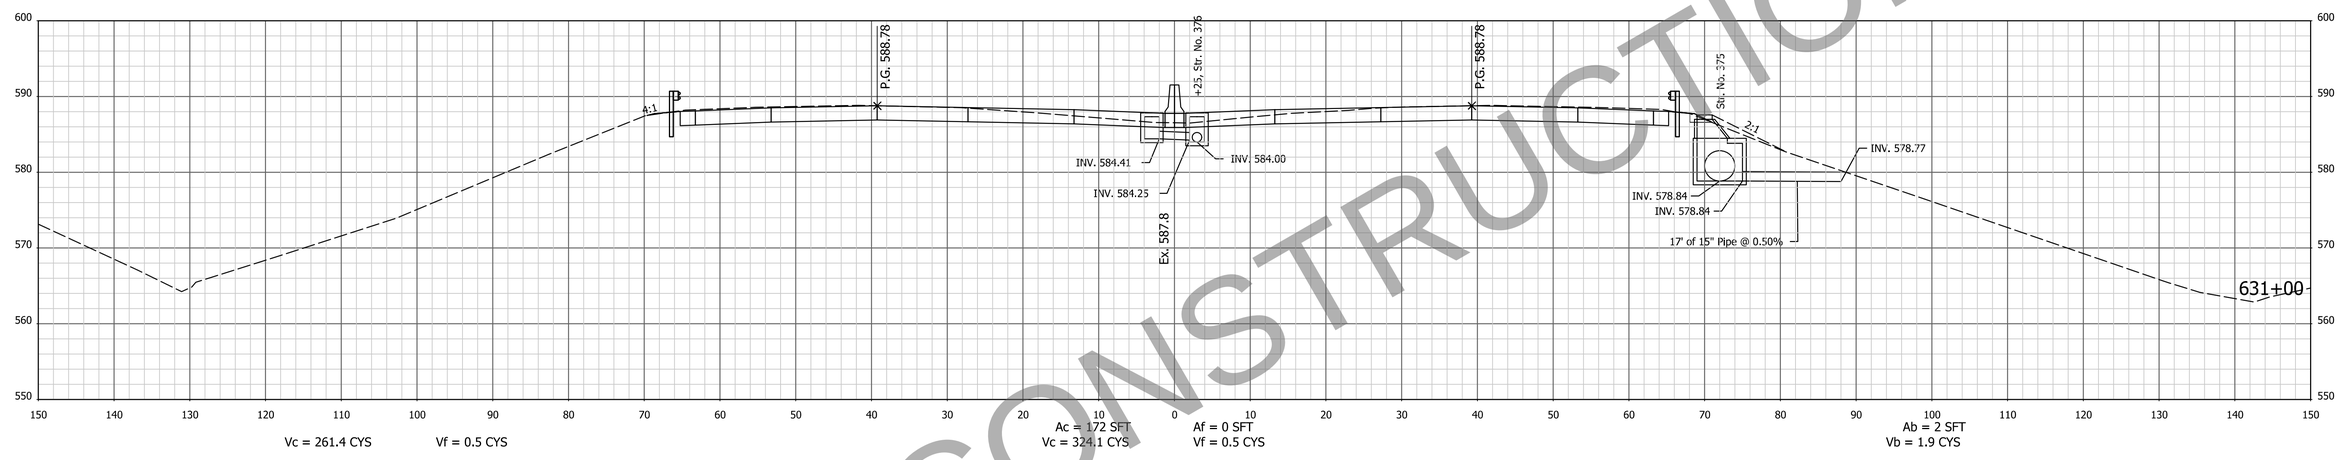

+97 (Skewed Section)

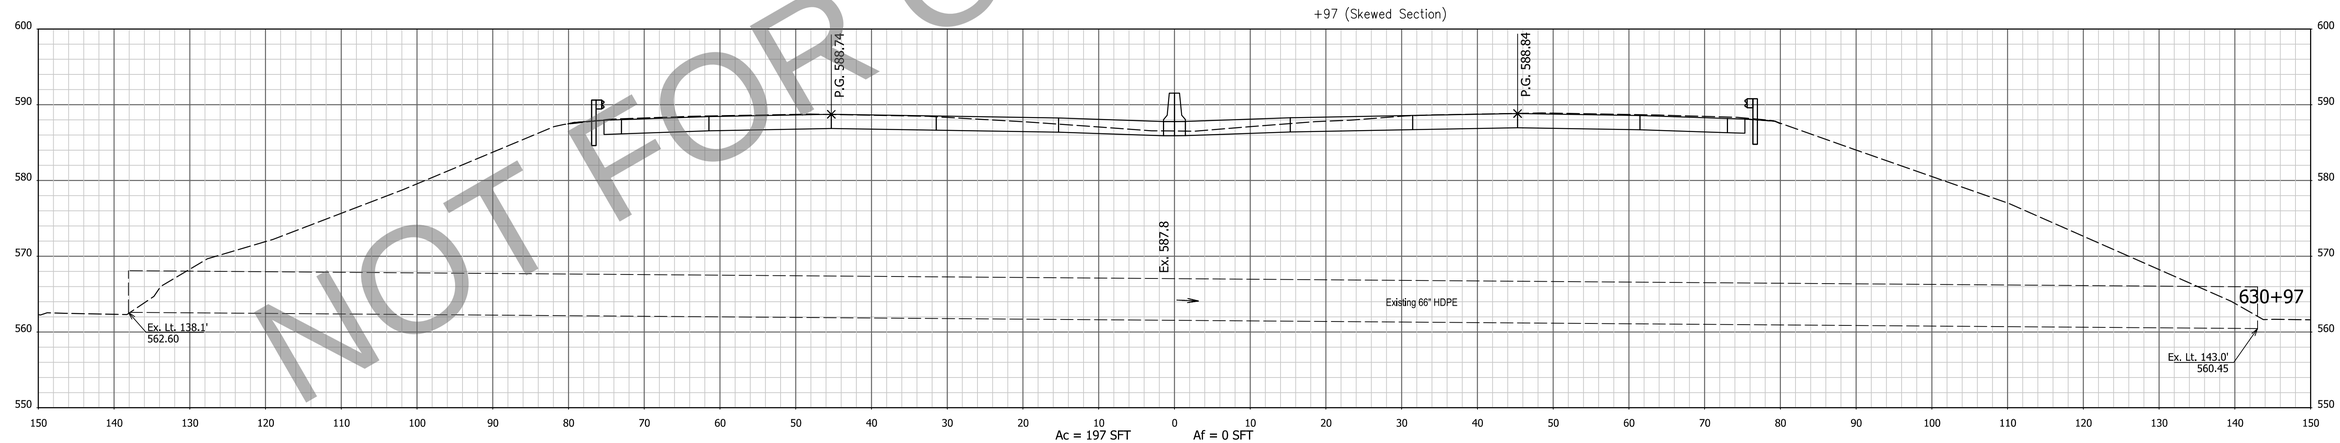

NOT FOR CONSTRUCTION

NOTE: CROSS SECTIONS DISPLAY THE HMA PAVEMENT ALTERNATIVE

FOR INFORMATION ONLY
Project scope, including project limits and identified work within, will change based on what the Design-Build Contractor can provide for the fixed-price identified in the RFP documents.

DESIGNED: AMD DRAWN: JJP
CHECKED: DJG CHECKED: DJG

INDIANA
DEPARTMENT OF TRANSPORTATION

CROSS SECTIONS
STA. 630+97 TO STA. 631+00 "PR-Q"

HORIZONTAL SCALE	BRIDGE FILE
1" = 10'	N/A
VERTICAL SCALE	DESIGNATION
1" = 10'	1700135
SURVEY BOOK	SHEETS
Electronic	200 of 247
CONTRACT	PROJECT
R-41529	1700135

4/29/2023 7:07:58 AM I:\P:\200035 - I65 ATL\09Road\04 Design files\02 DGN\Plans\200035_29_Sht_Xsec_Line PR-Q.dgn

EARTHWORK FOR PCCP ALTERNATE

EARTHWORK FOR HMA ALTERNATE

EARTHWORK FOR BENCHING

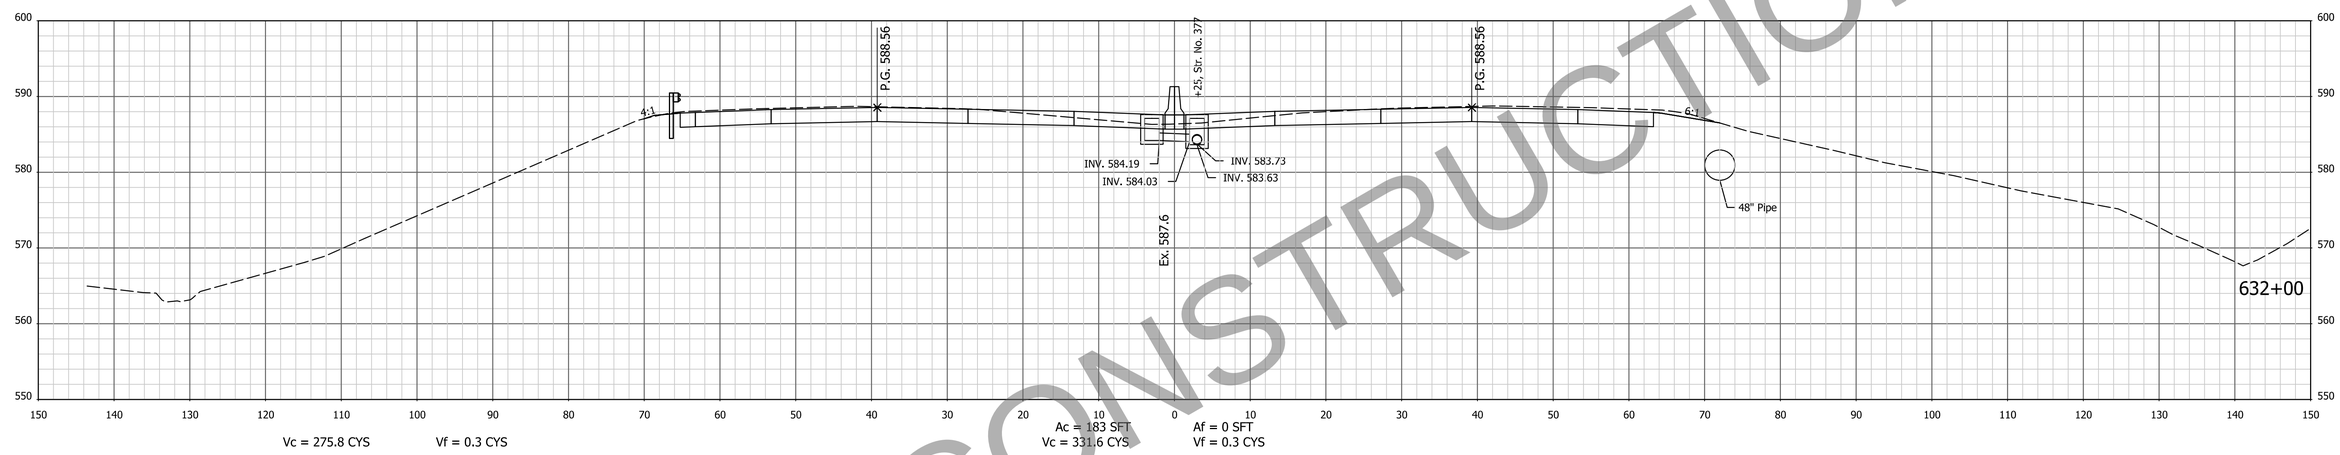

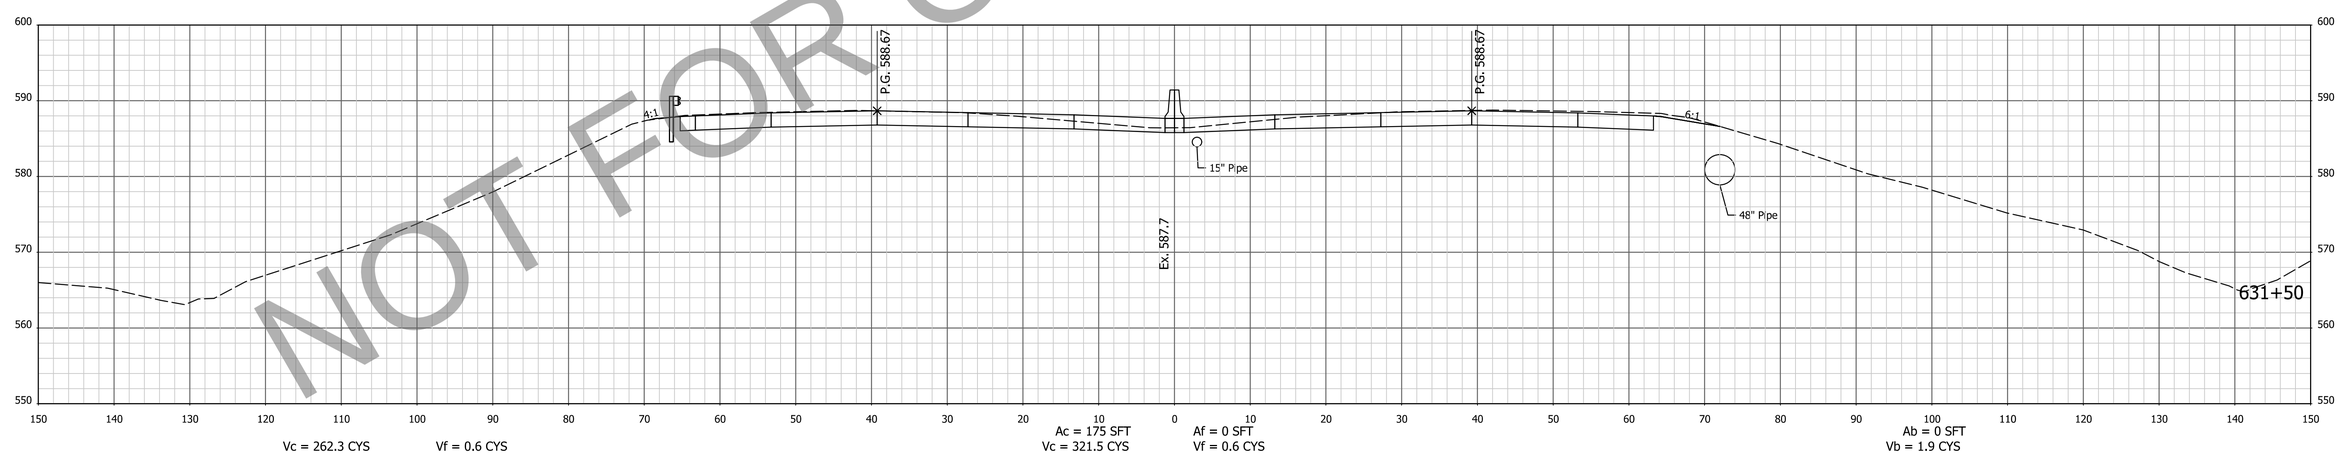

NOT FOR CONSTRUCTION

NOTE: CROSS SECTIONS DISPLAY THE HMA PAVEMENT ALTERNATIVE

FOR INFORMATION ONLY
Project scope, including project limits and identified work within, will change based on what the Design-Build Contractor can provide for the fixed-price identified in the RFP documents.

DESIGNED: AMD | DRAWN: JJP
CHECKED: DJG | CHECKED: DJG

INDIANA
DEPARTMENT OF TRANSPORTATION

CROSS SECTIONS
STA. 631+50 TO STA. 632+00 "PR-Q"

HORIZONTAL SCALE	BRIDGE FILE
1" = 10'	N/A
VERTICAL SCALE	DESIGNATION
1" = 10'	1700135
SURVEY BOOK	SHEETS
Electronic	201 of 247
CONTRACT	PROJECT
R-41529	1700135

4/29/2023 7:08:17 AM P:\200035 - I65 ATL\09Road\04 Design files\02 DGN\Plans\200035_29_Sht_Xsec_Line PR-Q.dgn

EARTHWORK FOR PCCP ALTERNATE

EARTHWORK FOR HMA ALTERNATE

EARTHWORK FOR BENCHING

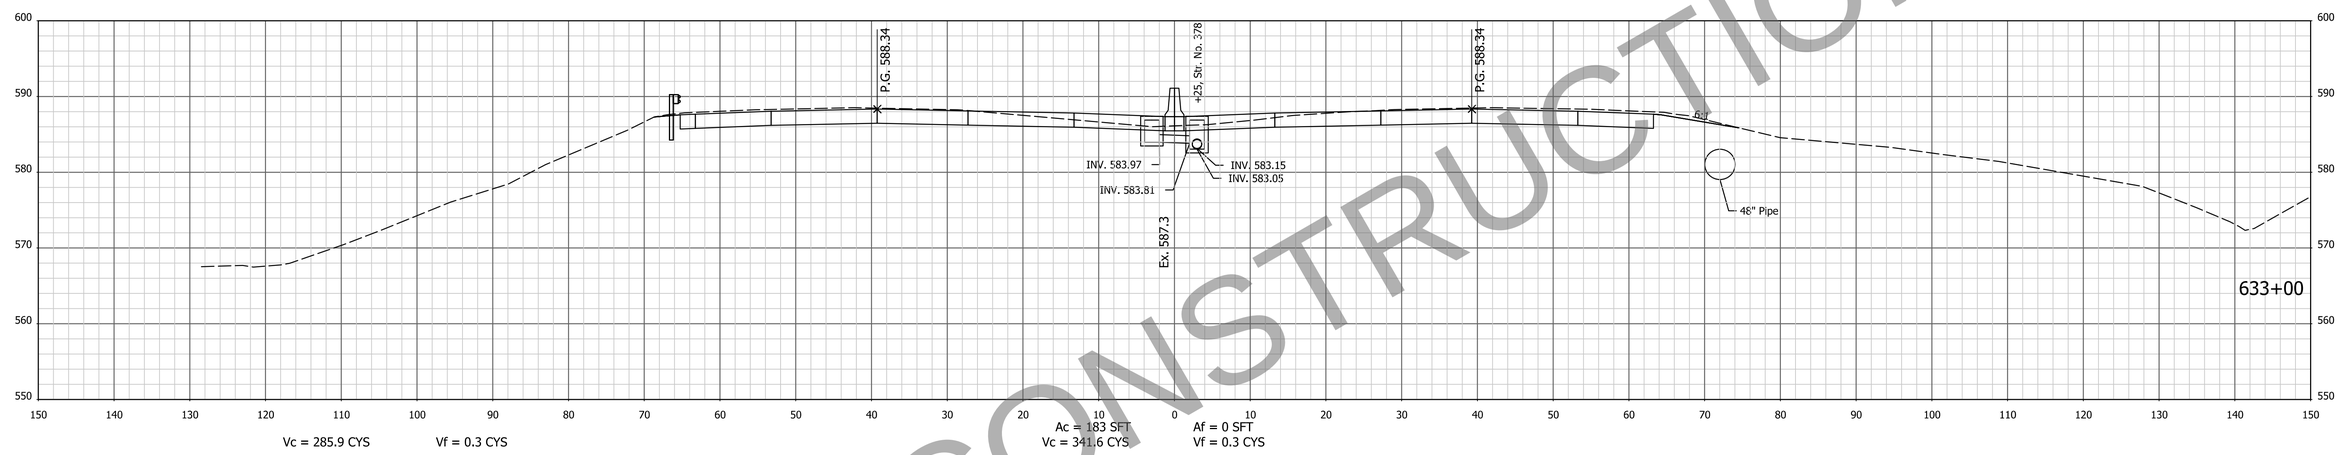

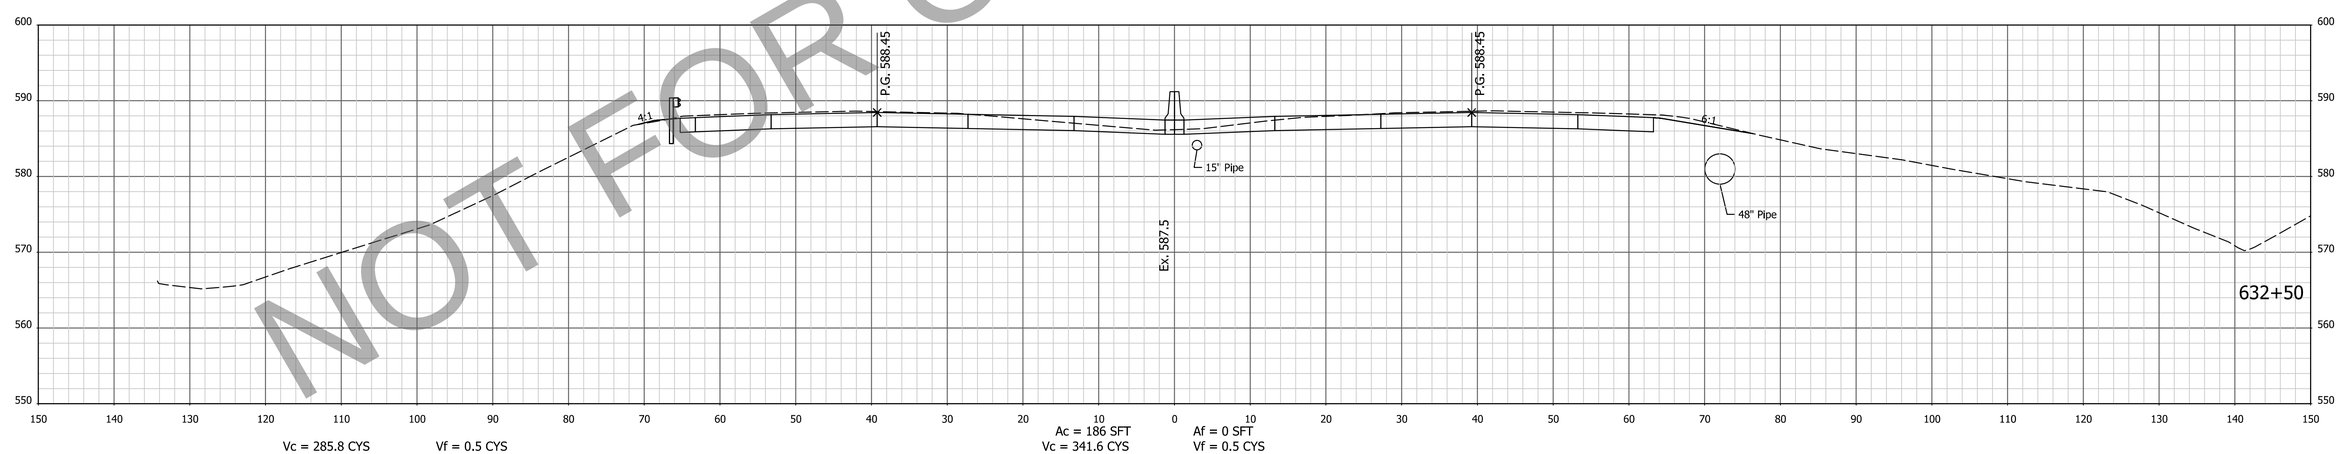

NOT FOR CONSTRUCTION

NOTE: CROSS SECTIONS DISPLAY THE HMA PAVEMENT ALTERNATIVE

FOR INFORMATION ONLY
Project scope, including project limits and identified work within, will change based on what the Design-Build Contractor can provide for the fixed-price identified in the RFP documents.

DESIGNED: AMD | DRAWN: JJP
CHECKED: DJG | CHECKED: DJG

INDIANA
DEPARTMENT OF TRANSPORTATION

CROSS SECTIONS
STA. 632+50 TO STA. 633+00 "PR-Q"

HORIZONTAL SCALE	BRIDGE FILE
1" = 10'	N/A
VERTICAL SCALE	DESIGNATION
1" = 10'	1700135
SURVEY BOOK	SHEETS
Electronic	202 of 247
CONTRACT	PROJECT
R-41529	1700135

I:4/29/2023 7:08:18 AM | P:\200035 - I65 ATL\09Road\04 Design files\02 DGN\Plans\200035_29_Sht_Xsec_Line PR-Q.dgn

EARTHWORK FOR PCCP ALTERNATE

EARTHWORK FOR HMA ALTERNATE

EARTHWORK FOR BENCHING

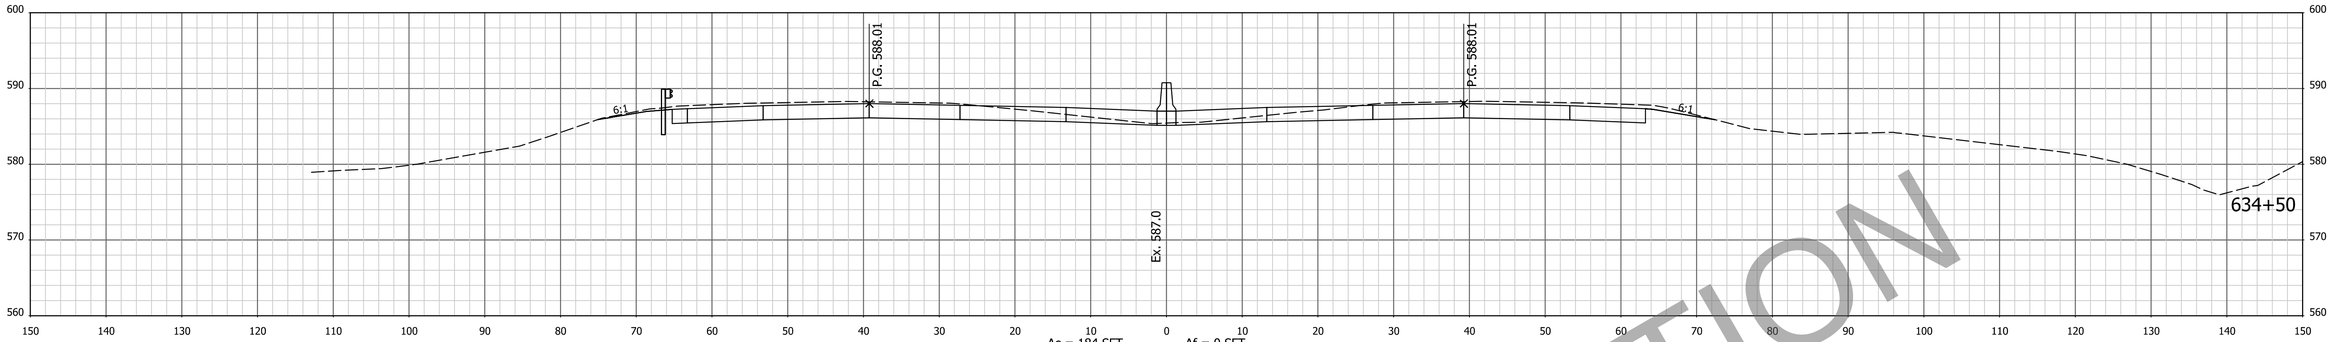

Vc = 286.3 CYS Vf = 0.0 CYS

Ac = 184 SFT Af = 0 SFT
Vc = 342.1 CYS Vf = 0.0 CYS

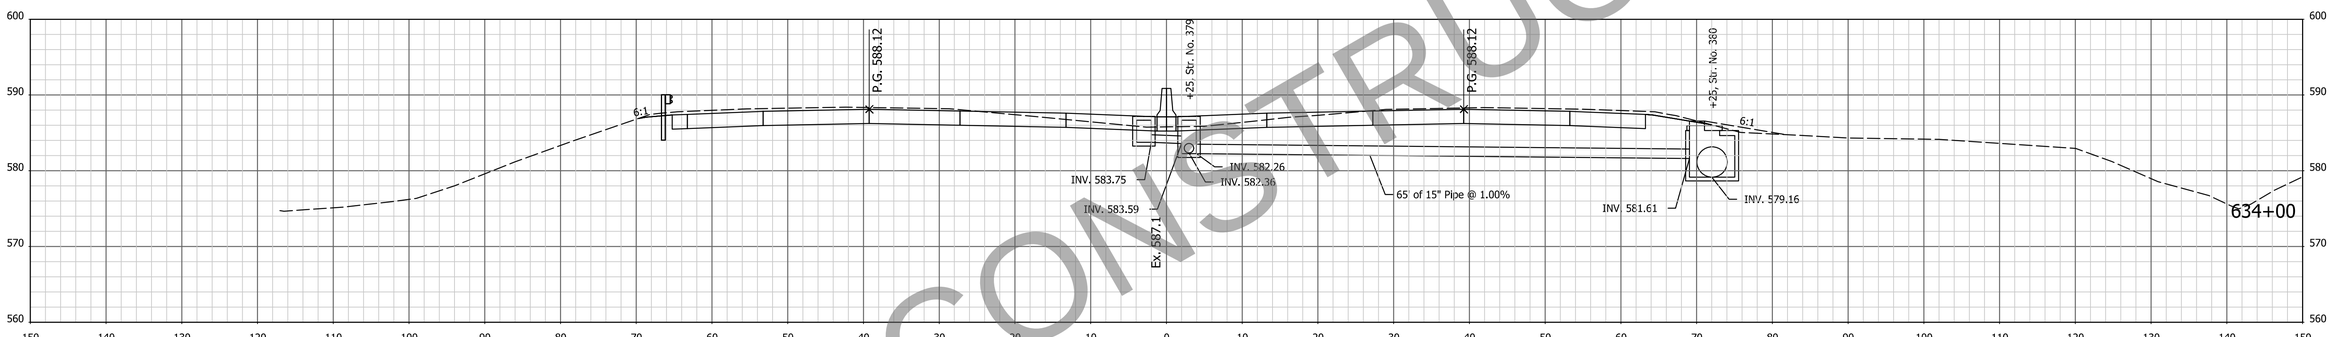

Vc = 282.7 CYS Vf = 0.0 CYS

Ac = 186 SFT Af = 0 SFT
Vc = 338.4 CYS Vf = 0.0 CYS

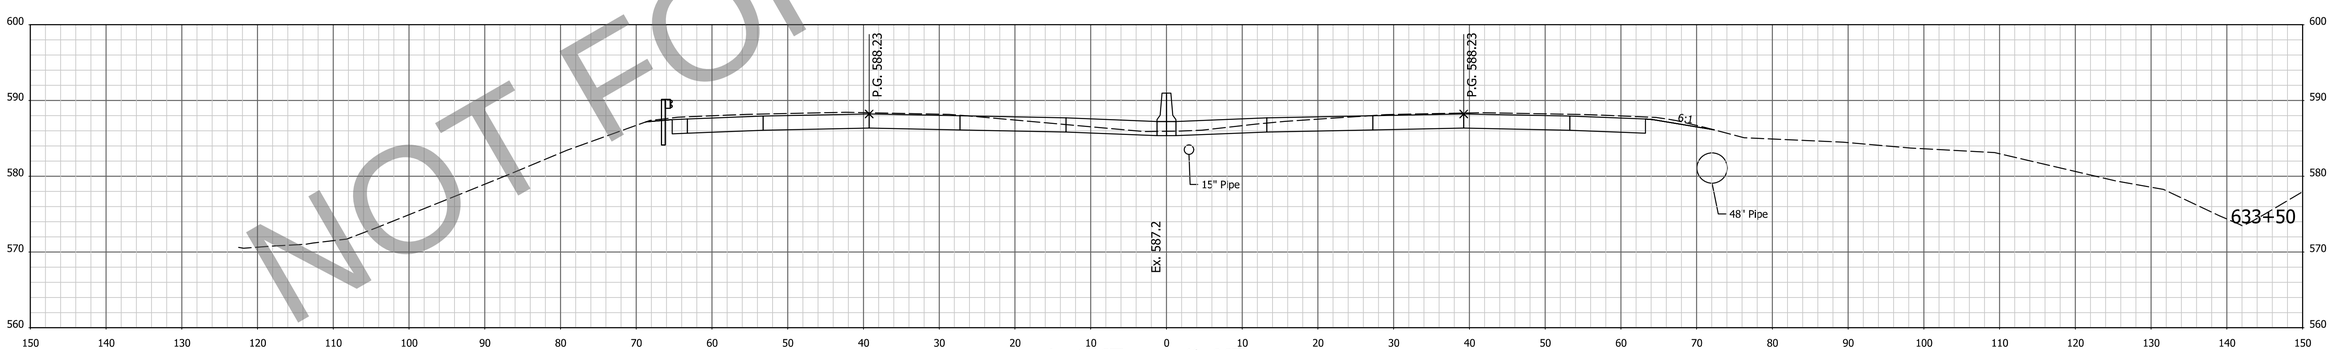

Vc = 280.3 CYS Vf = 0.0 CYS

Ac = 180 SFT Af = 0 SFT
Vc = 336.1 CYS Vf = 0.0 CYS

NOT FOR CONSTRUCTION

NOTE: CROSS SECTIONS DISPLAY THE HMA PAVEMENT ALTERNATIVE

FOR INFORMATION ONLY
Project scope, including project limits and identified work within, will change based on what the Design-Build Contractor can provide for the fixed-price identified in the RFP documents.

DESIGNED: AMD DRAWN: JJP
CHECKED: DJG CHECKED: DJG

INDIANA
DEPARTMENT OF TRANSPORTATION

CROSS SECTIONS
STA. 633+50 TO STA. 634+50 "PR-Q"

HORIZONTAL SCALE	BRIDGE FILE
1" = 10'	N/A
VERTICAL SCALE	DESIGNATION
1" = 10'	1700135
SURVEY BOOK	SHEETS
Electronic	203 of 247
CONTRACT	PROJECT
R-41529	1700135

14/29/2023 7:08:20 AM P:\200035 - I65 ATL\09Road\04 Design files\02 DGN\Plans\200035_29_Sht_Xsec_Line PR-Q.dgn

EARTHWORK FOR PCCP ALTERNATE

EARTHWORK FOR HMA ALTERNATE

EARTHWORK FOR BENCHING

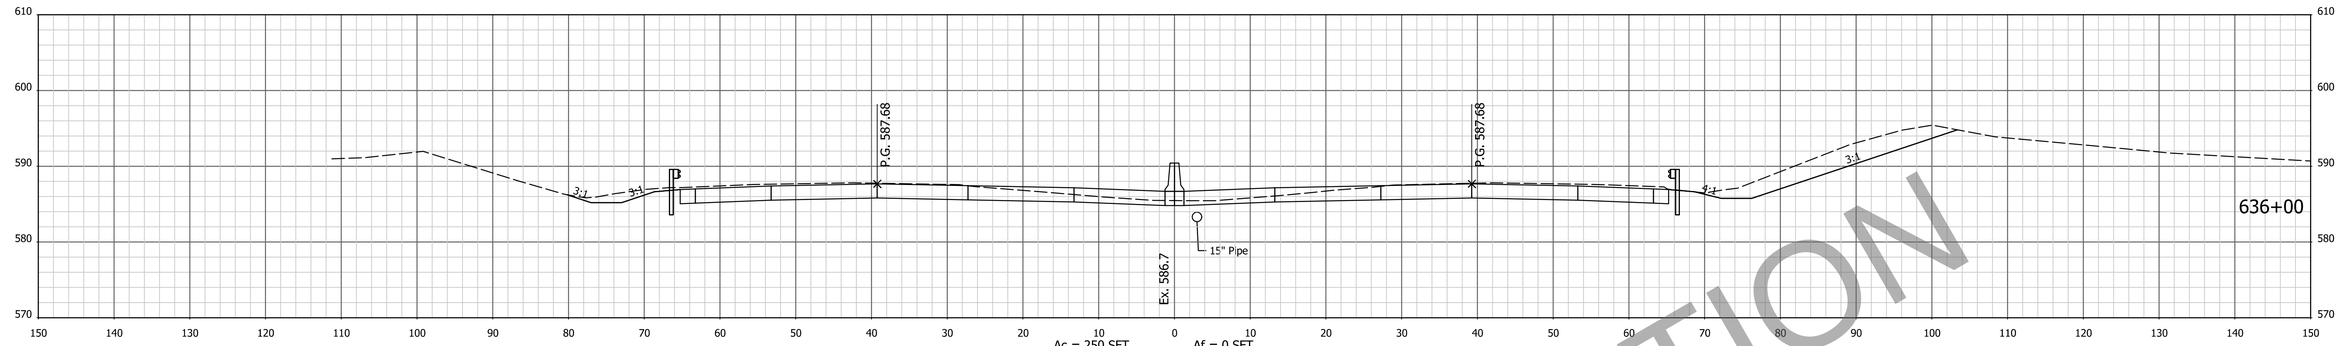

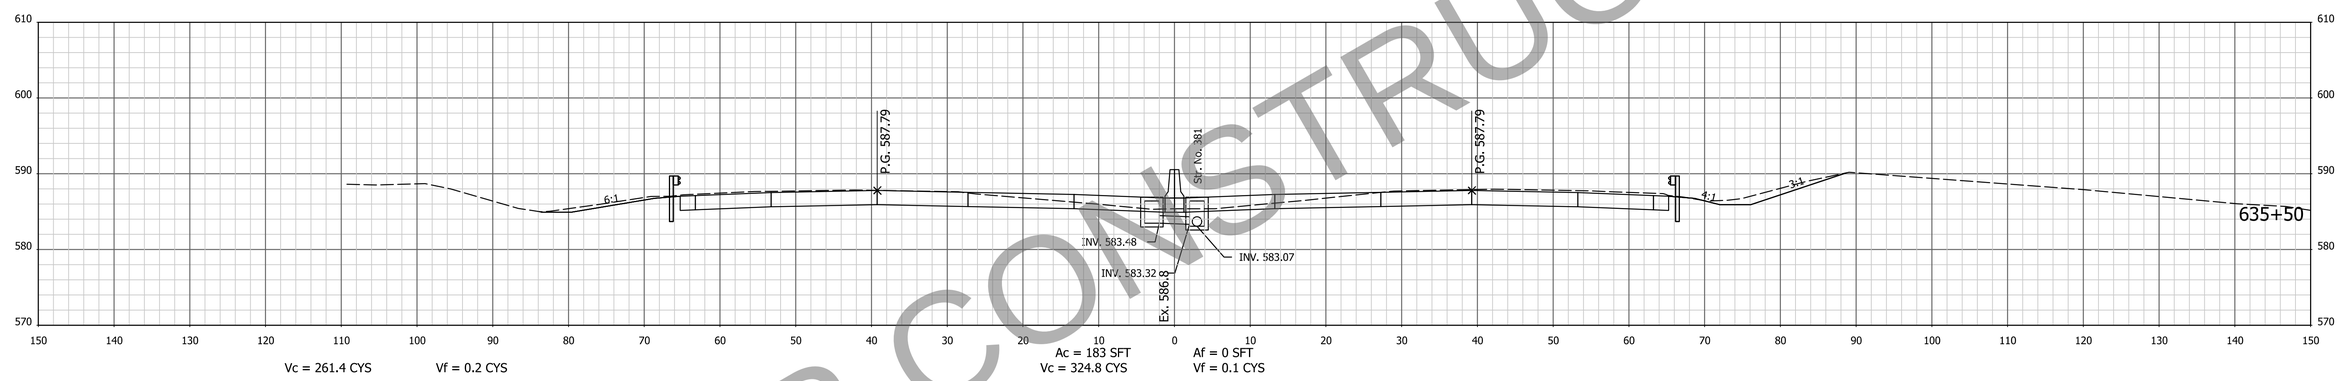

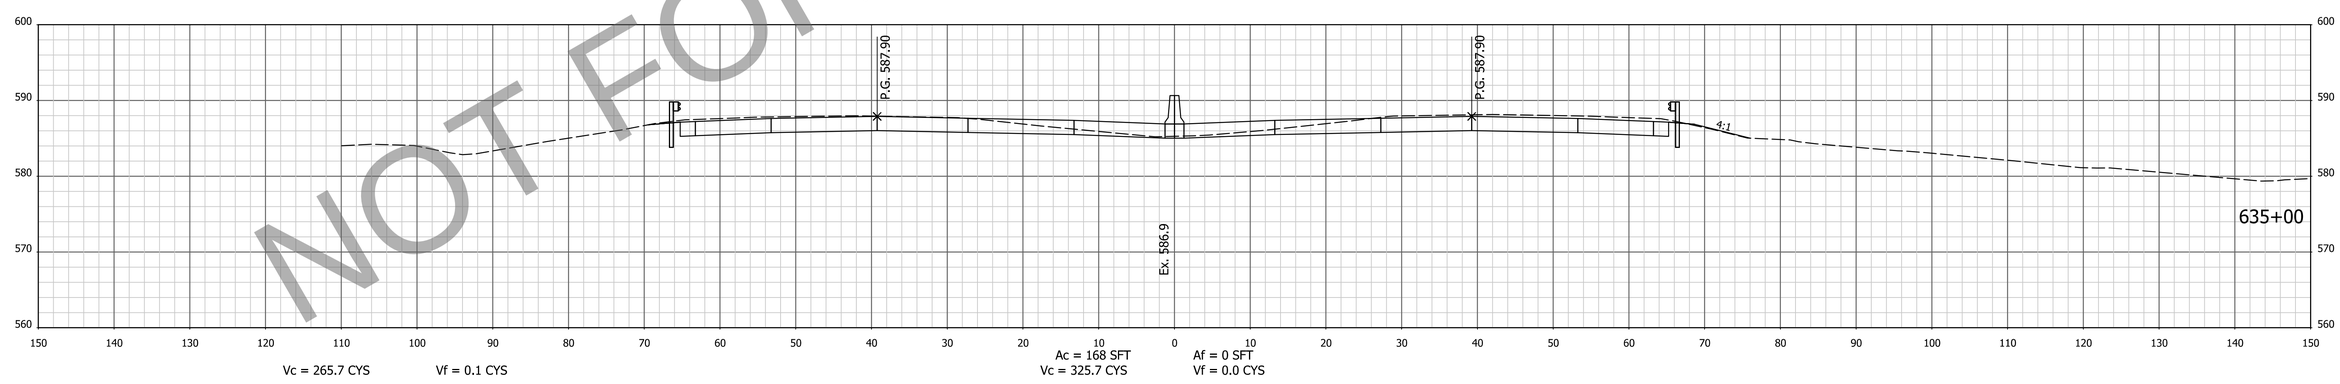

NOT FOR CONSTRUCTION

NOTE: CROSS SECTIONS DISPLAY THE HMA PAVEMENT ALTERNATIVE

FOR INFORMATION ONLY
Project scope, including project limits and identified work within, will change based on what the Design-Build Contractor can provide for the fixed-price identified in the RFP documents.

DESIGNED: AMD | DRAWN: JJP
CHECKED: DJG | CHECKED: DJG

INDIANA
DEPARTMENT OF TRANSPORTATION

CROSS SECTIONS
STA. 635+00 TO STA. 636+00 "PR-Q"

HORIZONTAL SCALE	BRIDGE FILE
1" = 10'	N/A
VERTICAL SCALE	DESIGNATION
1" = 10'	1700135
SURVEY BOOK	SHEETS
Electronic	204 of 247
CONTRACT	PROJECT
R-41529	1700135

14/29/2023 7:08:22 AM P:\200035 - I65 ATL\09Road\04 Design files\02 DGN\Plans\200035_29_Sht_Xsec_Line PR-Q.dgn

EARTHWORK FOR PCCP ALTERNATE

EARTHWORK FOR HMA ALTERNATE

EARTHWORK FOR BENCHING

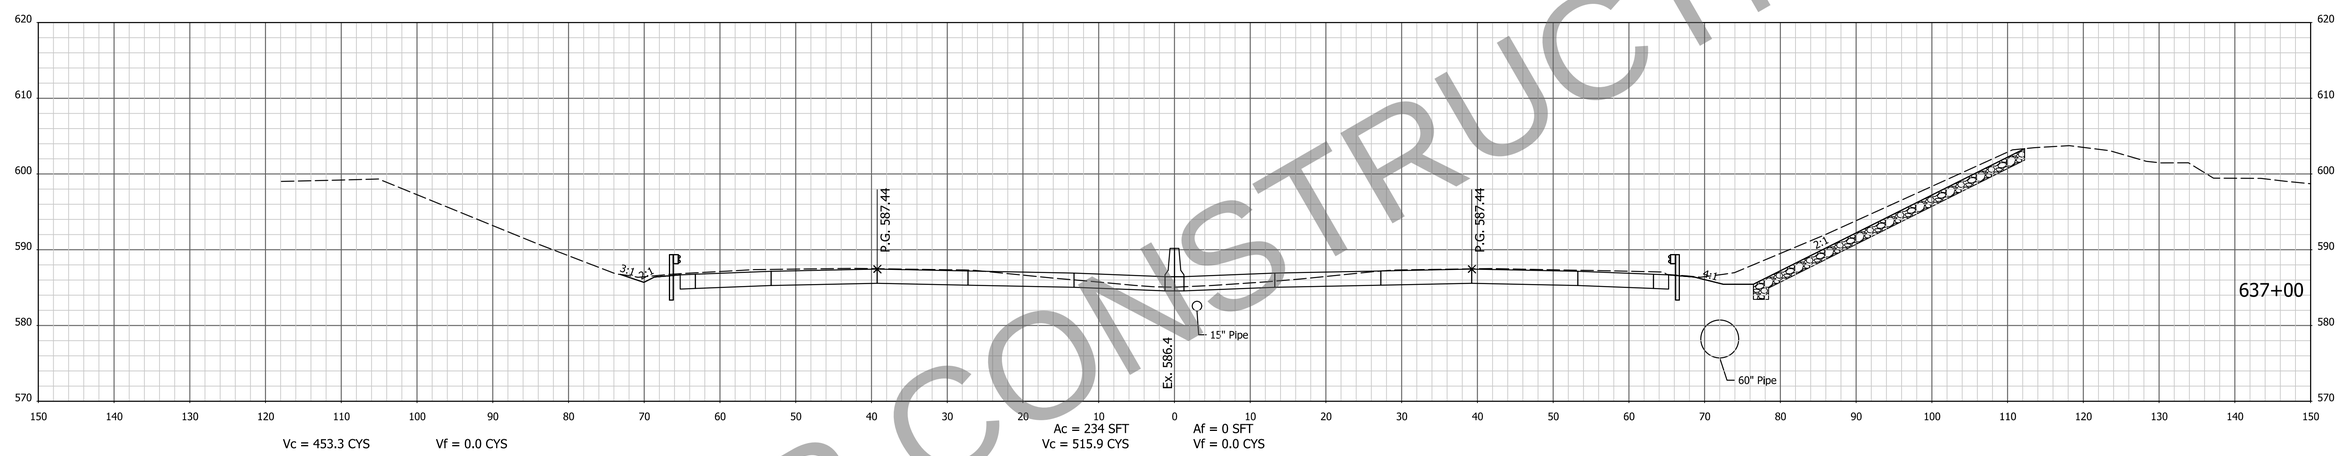

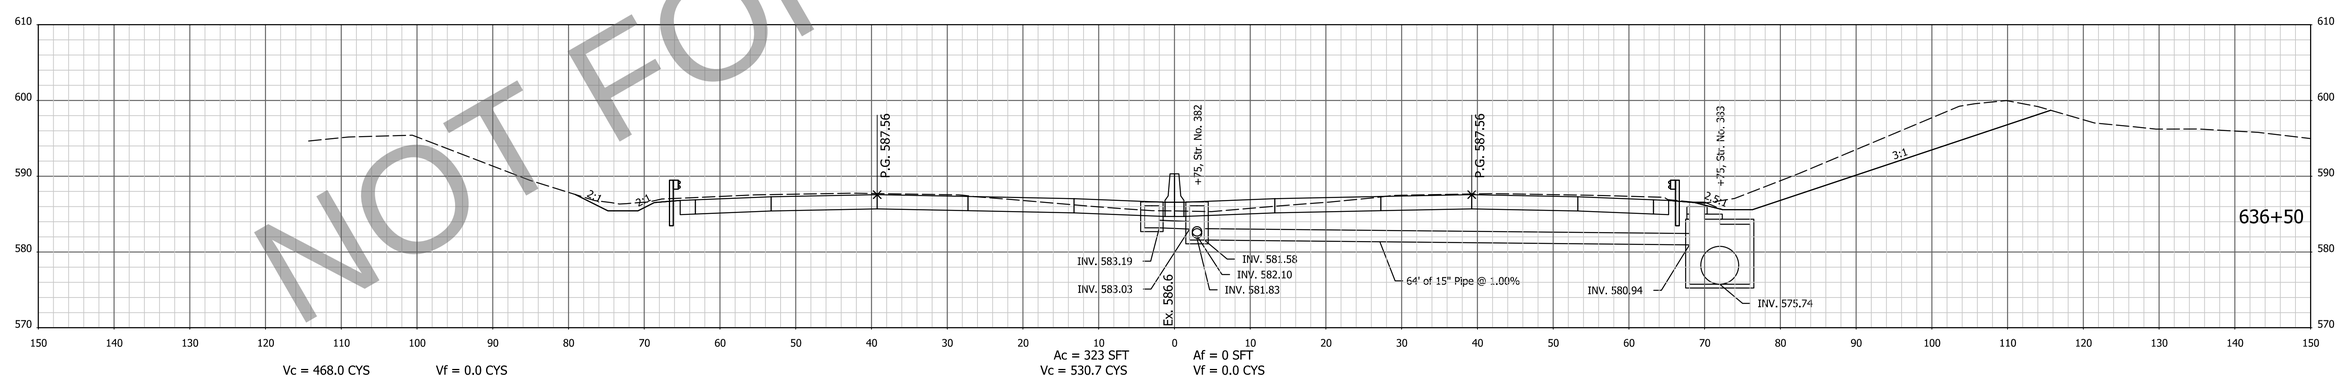

NOT FOR CONSTRUCTION

NOTE: CROSS SECTIONS DISPLAY THE HMA PAVEMENT ALTERNATIVE

FOR INFORMATION ONLY
Project scope, including project limits and identified work within, will change based on what the Design-Build Contractor can provide for the fixed-price identified in the RFP documents.

DESIGNED: AMD | DRAWN: JJP
CHECKED: DJG | CHECKED: DJG

INDIANA
DEPARTMENT OF TRANSPORTATION

CROSS SECTIONS
STA. 636+50 TO STA. 637+00 "PR-Q"

HORIZONTAL SCALE	BRIDGE FILE
1" = 10'	N/A
VERTICAL SCALE	DESIGNATION
1" = 10'	1700135
SURVEY BOOK	SHEETS
Electronic	205 of 247
CONTRACT	PROJECT
R-41529	1700135

4/29/2023 7:08:24 AM P:\200035 - I65 ATL\09Road\04 Design files\02 DGN\Plans\200035_29_Sht_Xsec_Line PR-Q.dgn

EARTHWORK FOR PCCP ALTERNATE

EARTHWORK FOR HMA ALTERNATE

EARTHWORK FOR BENCHING

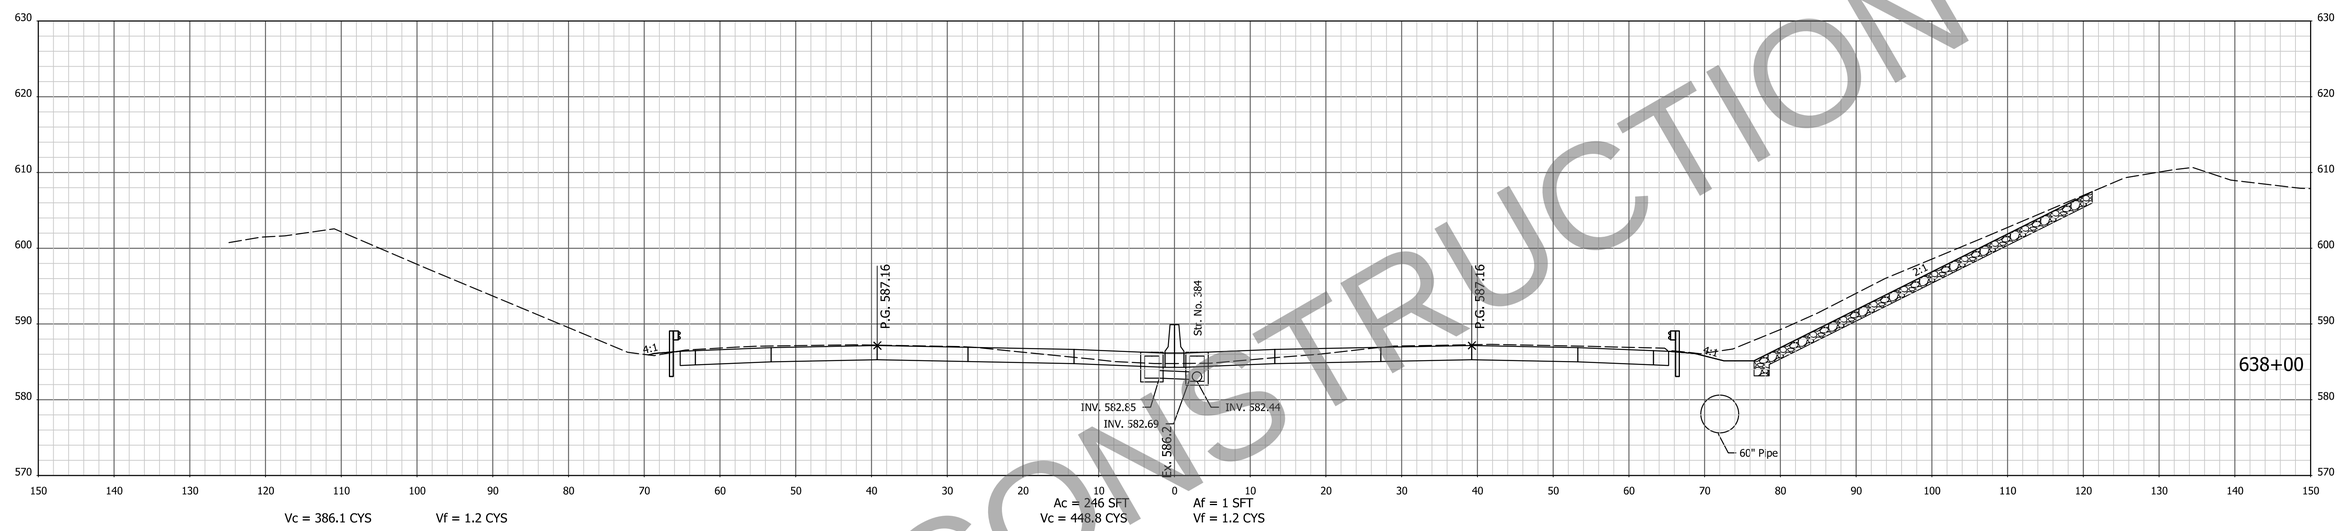

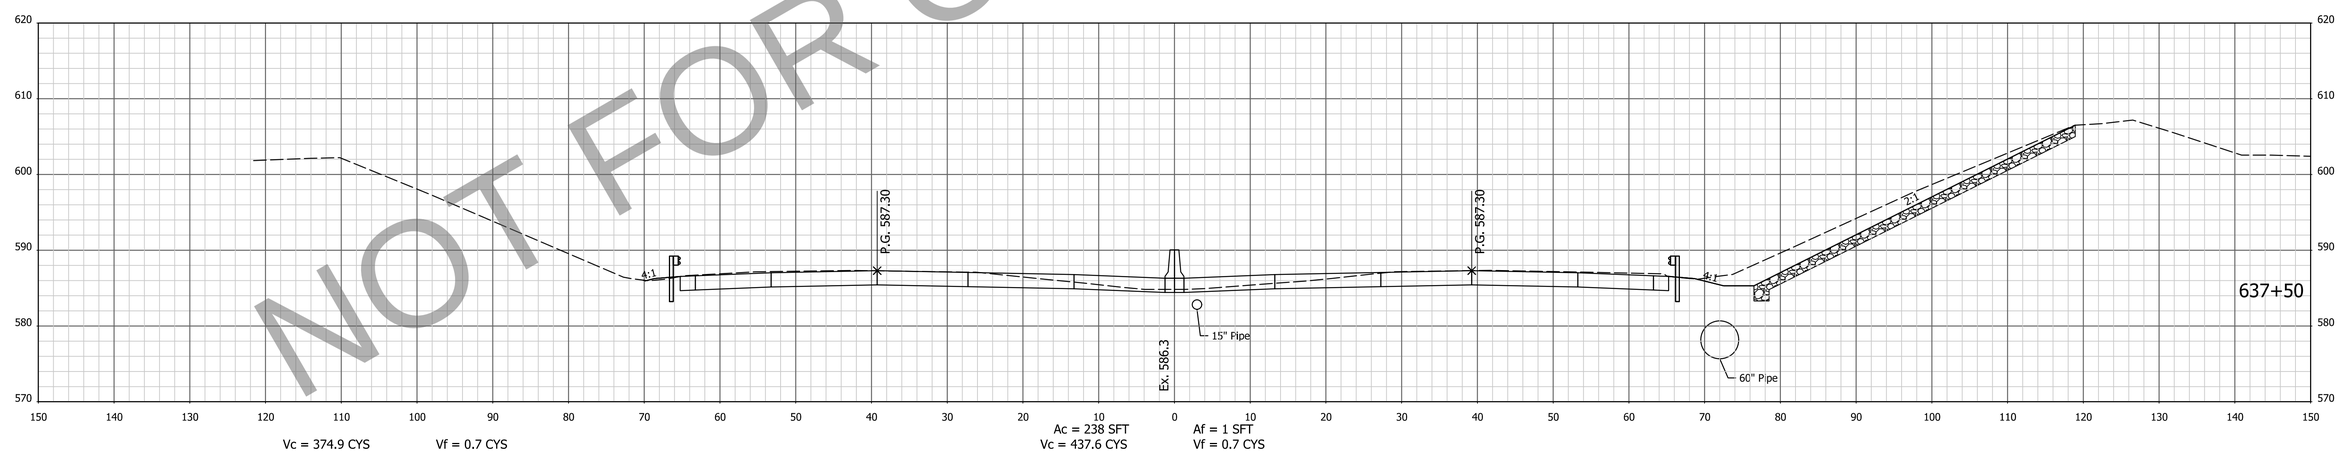

NOT FOR CONSTRUCTION

NOTE: CROSS SECTIONS DISPLAY THE HMA PAVEMENT ALTERNATIVE

FOR INFORMATION ONLY
Project scope, including project limits and identified work within, will change based on what the Design-Build Contractor can provide for the fixed-price identified in the RFP documents.

DESIGNED: AMD DRAWN: JJP
CHECKED: DJG CHECKED: DJG

INDIANA
DEPARTMENT OF TRANSPORTATION

CROSS SECTIONS
STA. 637+50 TO STA. 638+00 "PR-Q"

HORIZONTAL SCALE	BRIDGE FILE
1" = 10'	N/A
VERTICAL SCALE	DESIGNATION
1" = 10'	1700135
SURVEY BOOK	SHEETS
Electronic	206 of 247
CONTRACT	PROJECT
R-41529	1700135

4/29/2023 7:08:26 AM P:\200035 - I65 ATL\09Road\04 Design files\02 DGN\Plans\200035_29_Sht_Xsec_Line PR-Q.dgn

EARTHWORK FOR PCCP ALTERNATE

EARTHWORK FOR HMA ALTERNATE

EARTHWORK FOR BENCHING

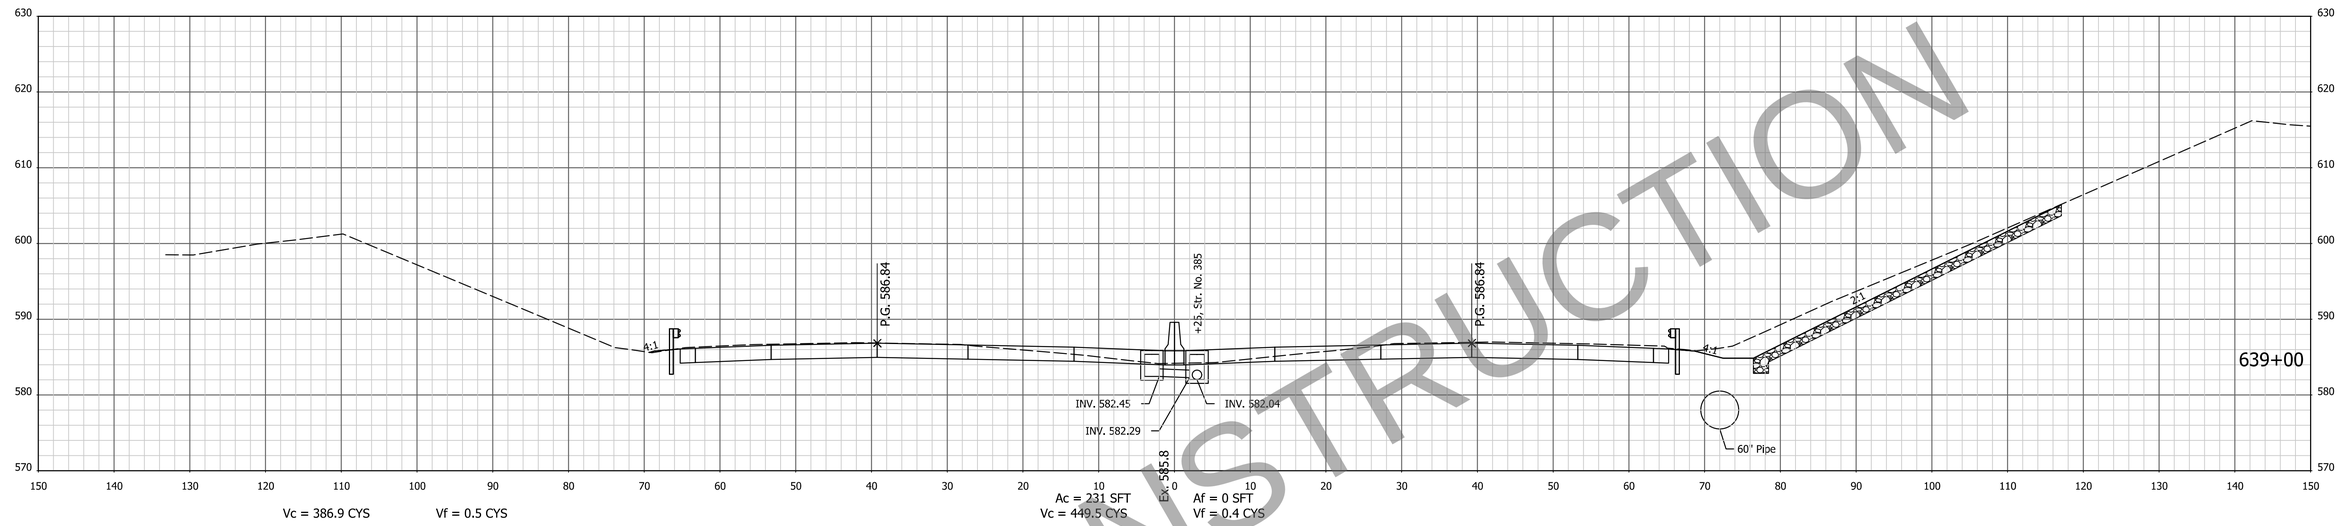

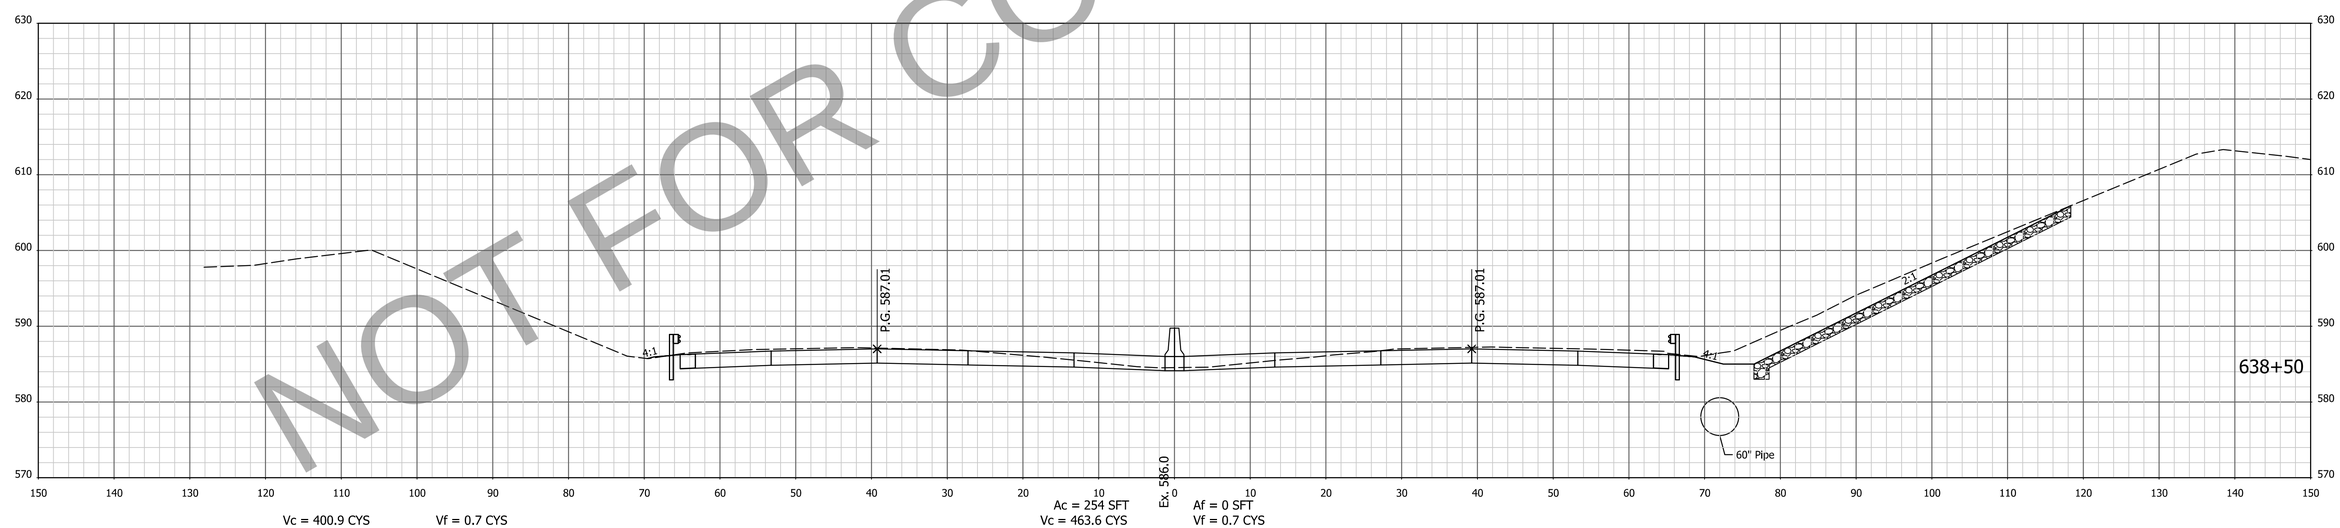

NOT FOR CONSTRUCTION

NOTE: CROSS SECTIONS DISPLAY THE HMA PAVEMENT ALTERNATIVE

FOR INFORMATION ONLY
Project scope, including project limits and identified work within, will change based on what the Design-Build Contractor can provide for the fixed-price identified in the RFP documents.

DESIGNED: AMD | DRAWN: JJP
CHECKED: DJG | CHECKED: DJG

INDIANA
DEPARTMENT OF TRANSPORTATION

CROSS SECTIONS
STA. 638+50 TO STA. 639+00 "PR-Q"

HORIZONTAL SCALE	BRIDGE FILE
1" = 10'	N/A
VERTICAL SCALE	DESIGNATION
1" = 10'	1700135
SURVEY BOOK	SHEETS
Electronic	207 of 247
CONTRACT	PROJECT
R-41529	1700135

4/29/2023 7:08:28 AM I:\P\200035 - I65 ATL\09Road\04 Design files\02 DGN\Plans\200035_29_Sht_Xsec_Line PR-Q.dgn

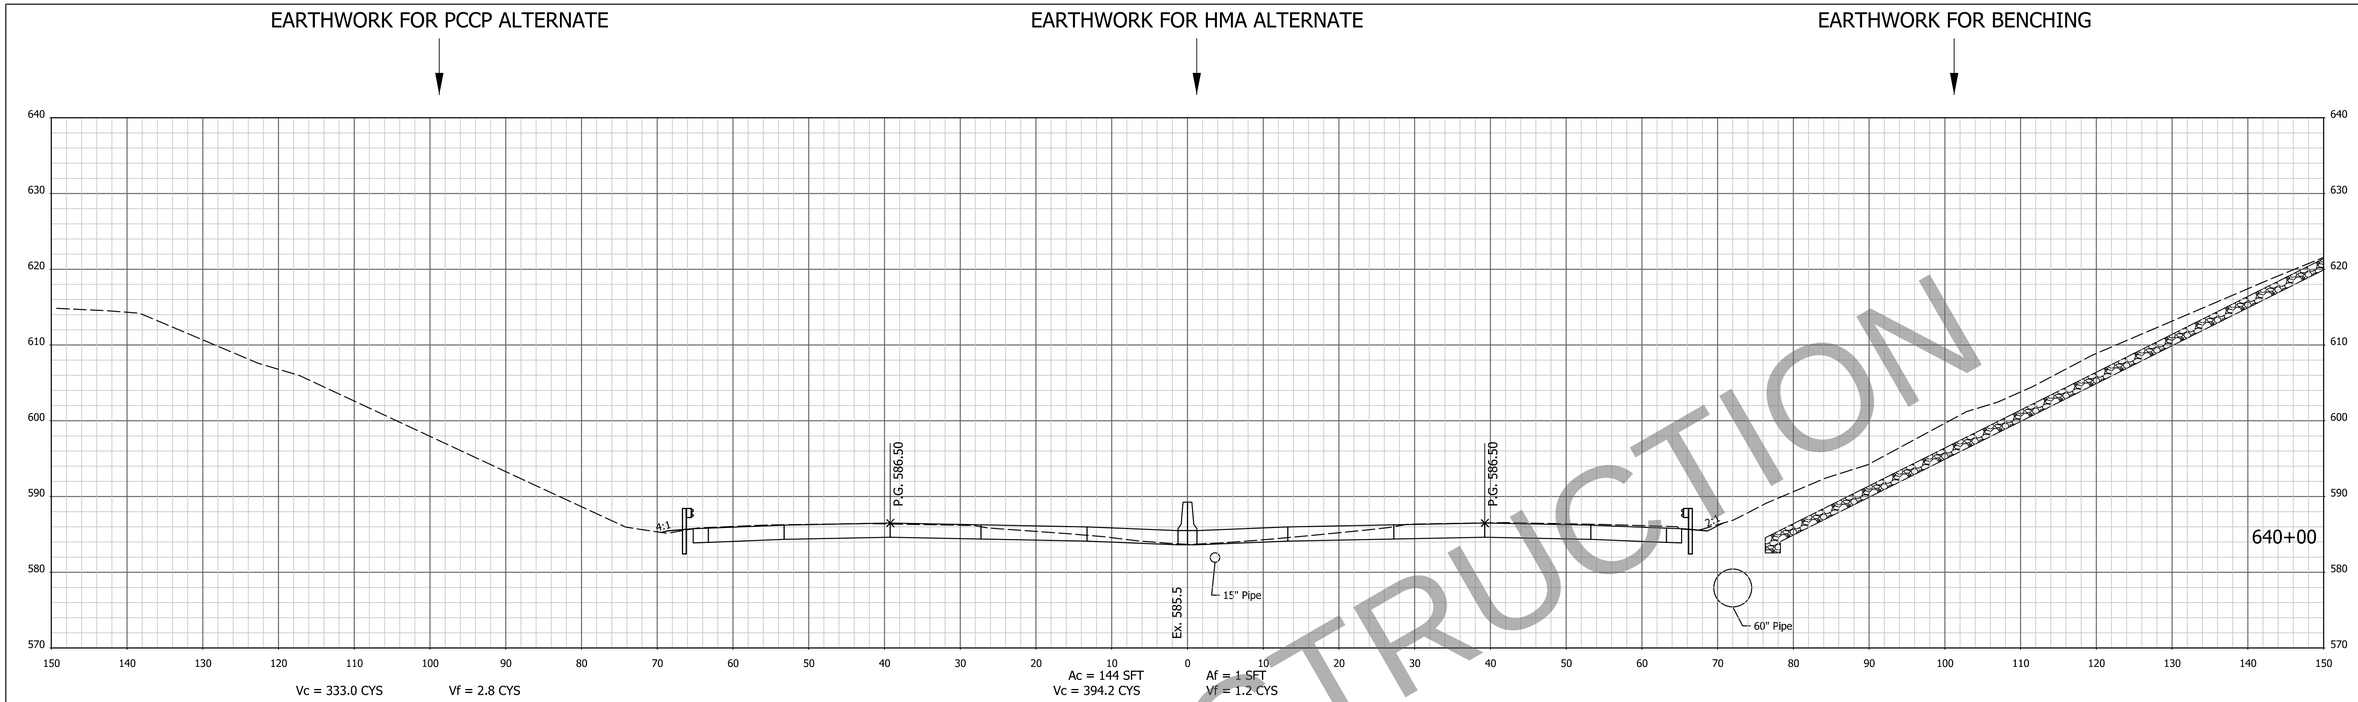

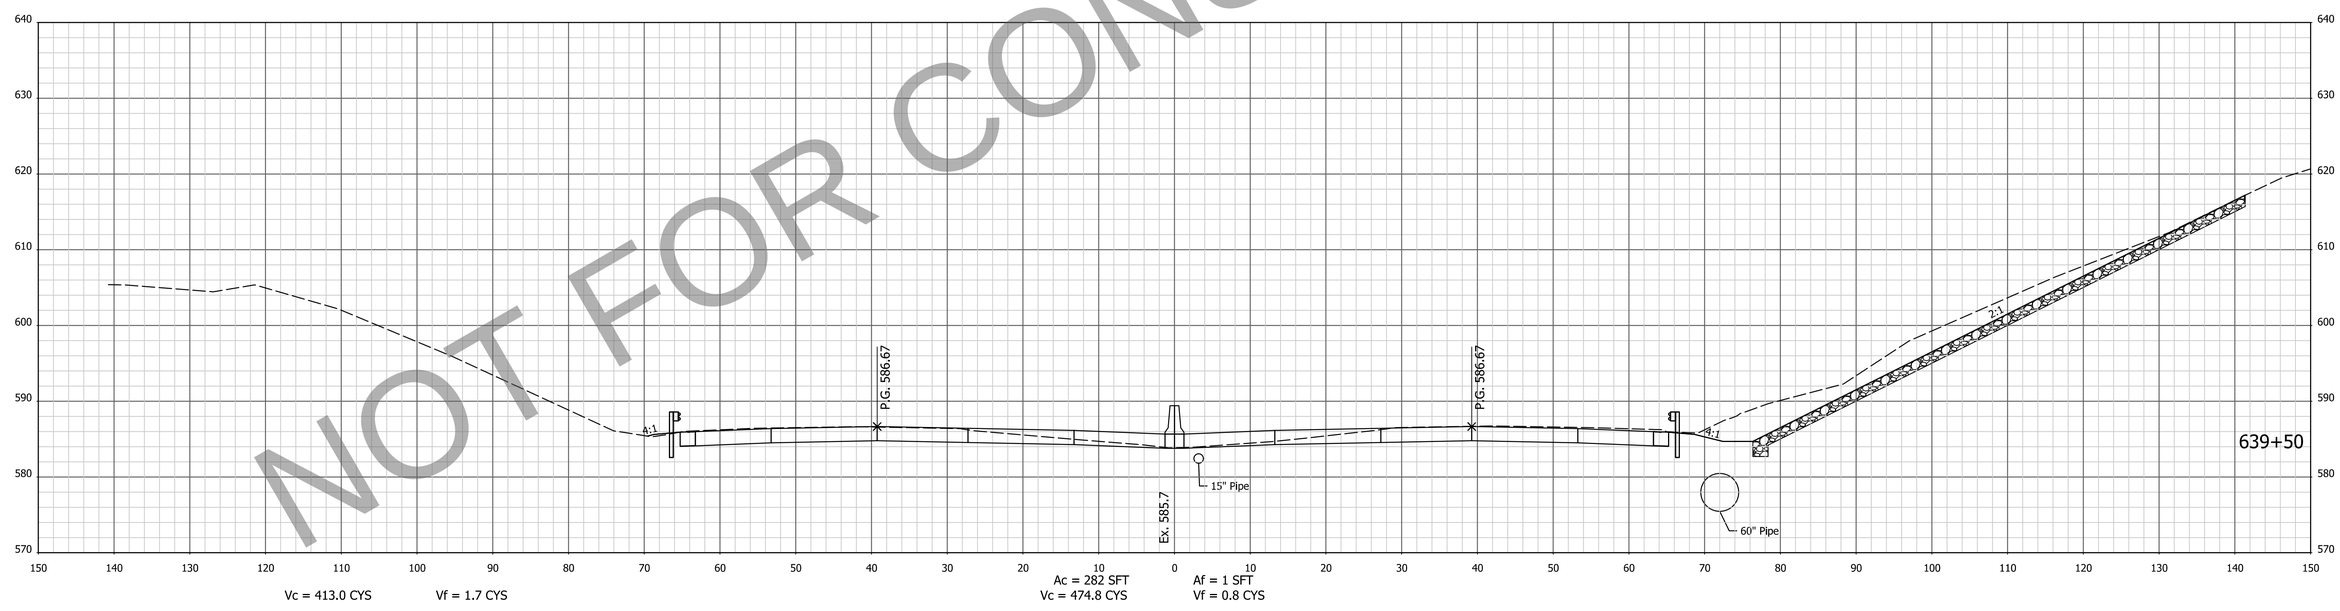

NOT FOR CONSTRUCTION

NOTE: CROSS SECTIONS DISPLAY THE HMA PAVEMENT ALTERNATIVE

FOR INFORMATION ONLY
Project scope, including project limits and identified work within, will change based on what the Design-Build Contractor can provide for the fixed-price identified in the RFP documents.

DESIGNED: AMD
DRAWN: JJP
CHECKED: DJG
CHECKED: DJG

INDIANA
DEPARTMENT OF TRANSPORTATION

CROSS SECTIONS
STA. 639+50 TO STA. 640+00 "PR-Q"

HORIZONTAL SCALE	BRIDGE FILE
1" = 10'	N/A
VERTICAL SCALE	DESIGNATION
1" = 10'	1700135
SURVEY BOOK	SHEETS
Electronic	208 of 247
CONTRACT	PROJECT
R-41529	1700135

4/29/2023 7:08:30 AM P:\200035 - I65 ATL\09Road\04 Design files\02 DGN\Plans\200035_29_Sht_Xsec_Line PR-Q.dgn

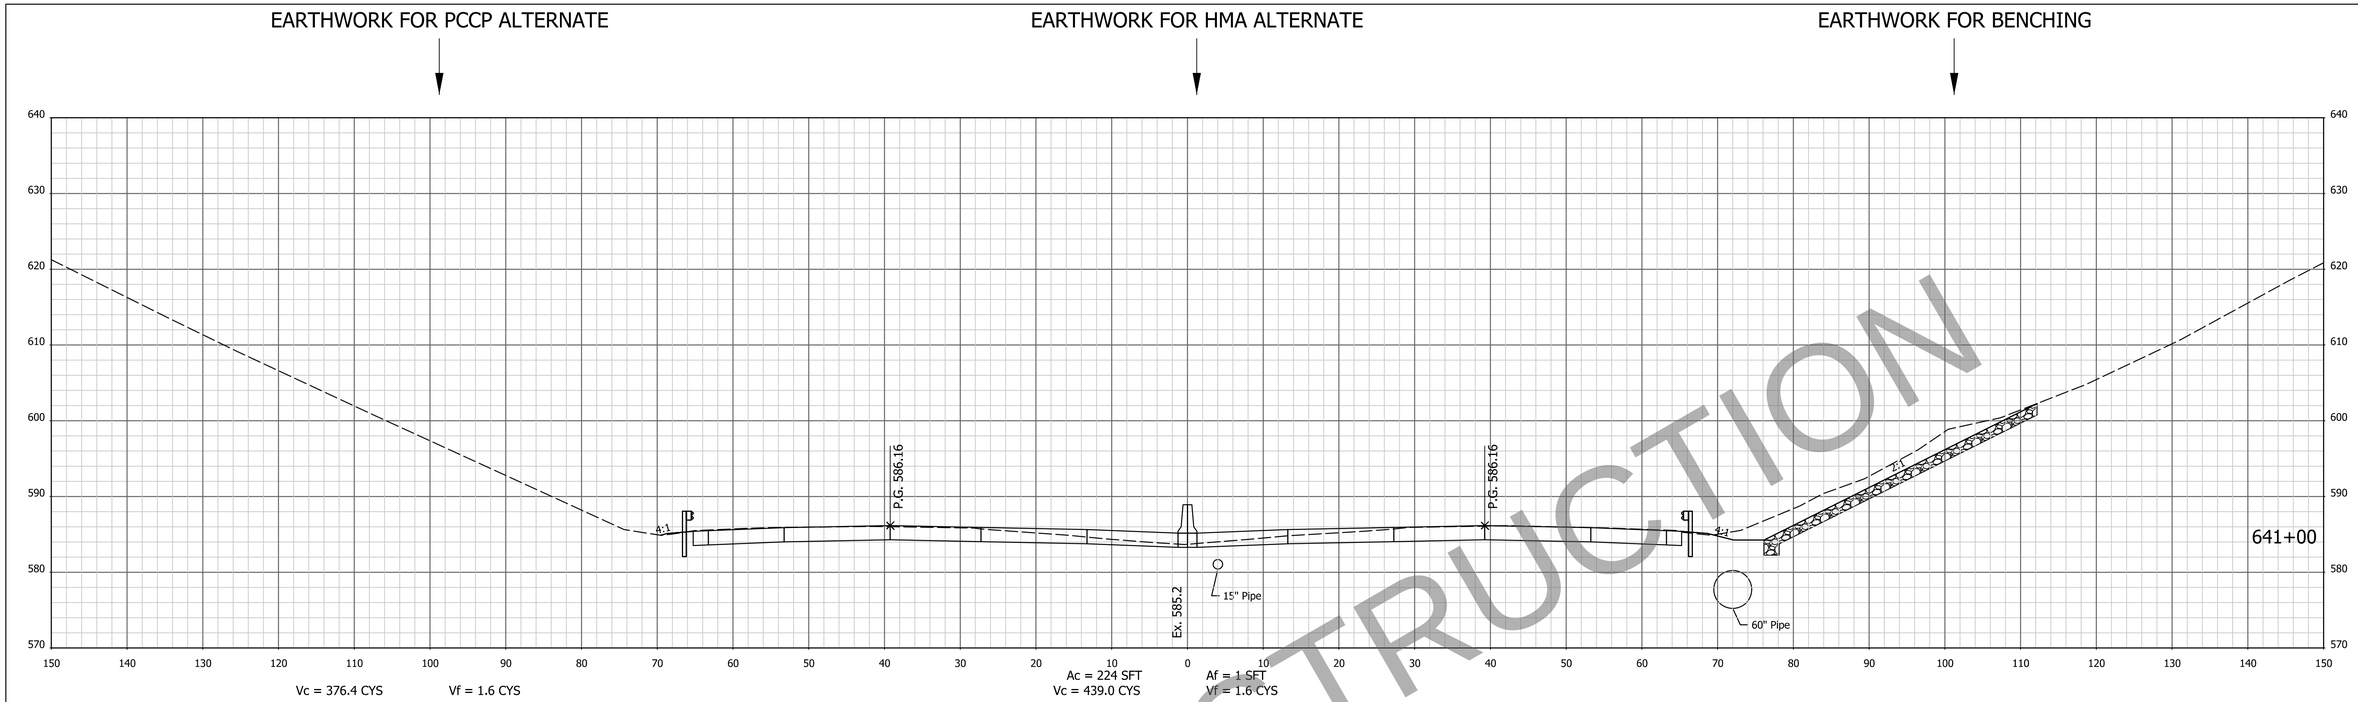

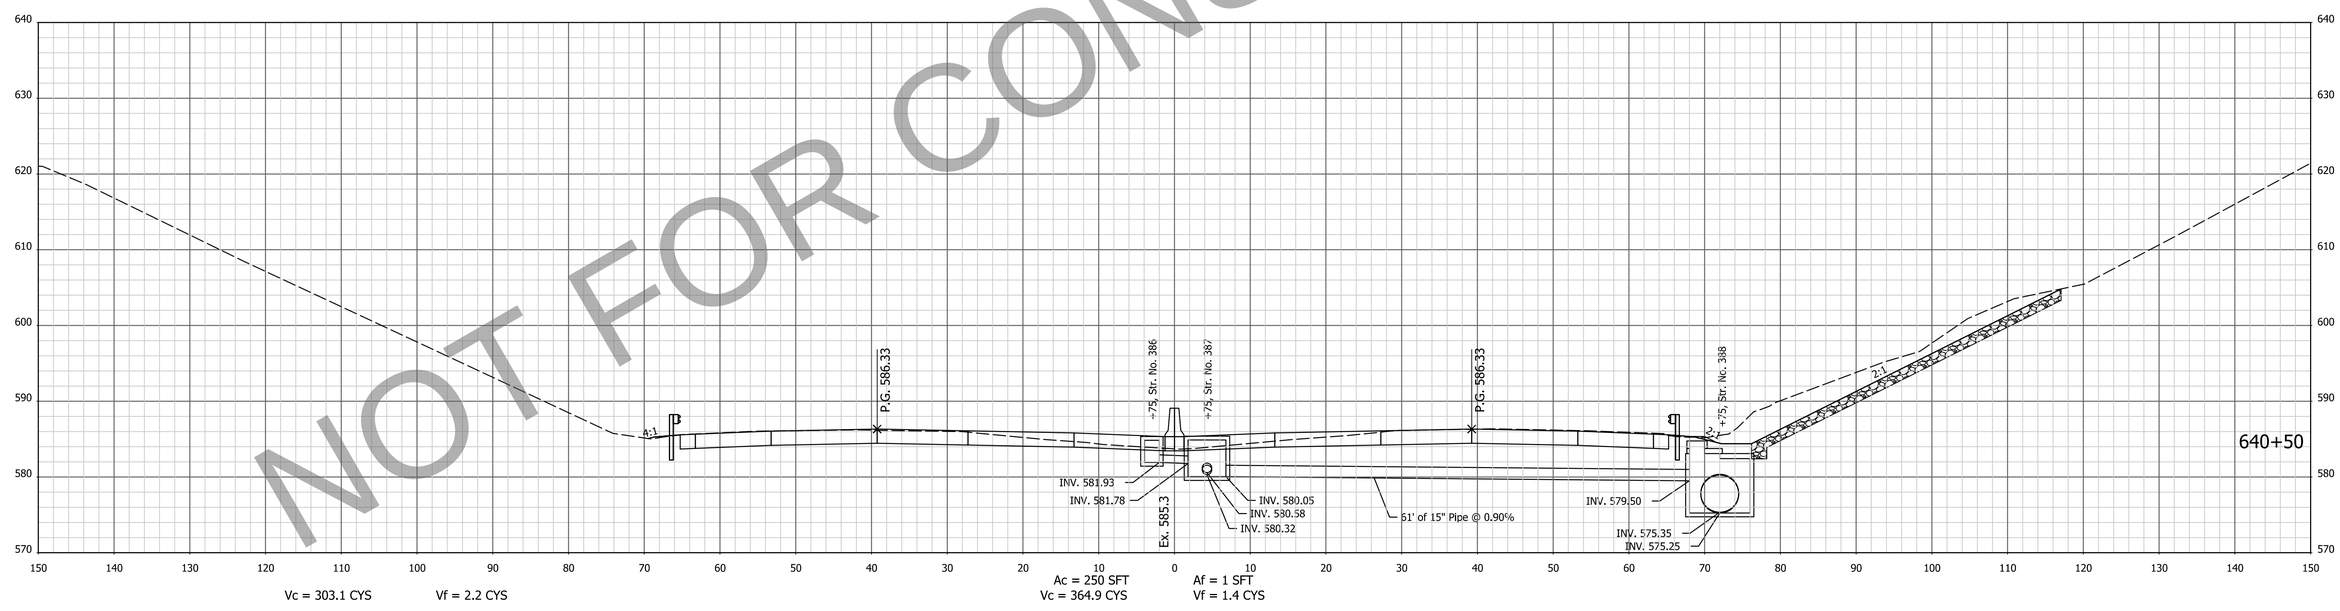

NOT FOR CONSTRUCTION

NOTE: CROSS SECTIONS DISPLAY THE HMA PAVEMENT ALTERNATIVE

FOR INFORMATION ONLY
Project scope, including project limits and identified work within, will change based on what the Design-Build Contractor can provide for the fixed-price identified in the RFP documents.

DESIGNED: AMD | DRAWN: JJP
CHECKED: DJG | CHECKED: DJG

INDIANA
DEPARTMENT OF TRANSPORTATION

CROSS SECTIONS
STA. 640+50 TO STA. 641+00 "PR-Q"

HORIZONTAL SCALE	BRIDGE FILE
1" = 10'	N/A
VERTICAL SCALE	DESIGNATION
1" = 10'	1700135
SURVEY BOOK	SHEETS
Electronic	209 of 247
CONTRACT	PROJECT
R-41529	1700135

4/29/2023 7:08:32 AM P:\200035 - I65 ATL\09Road\04 Design files\02 DGN\Plans\200035_29_Sht_Xsec_Line PR-Q.dgn

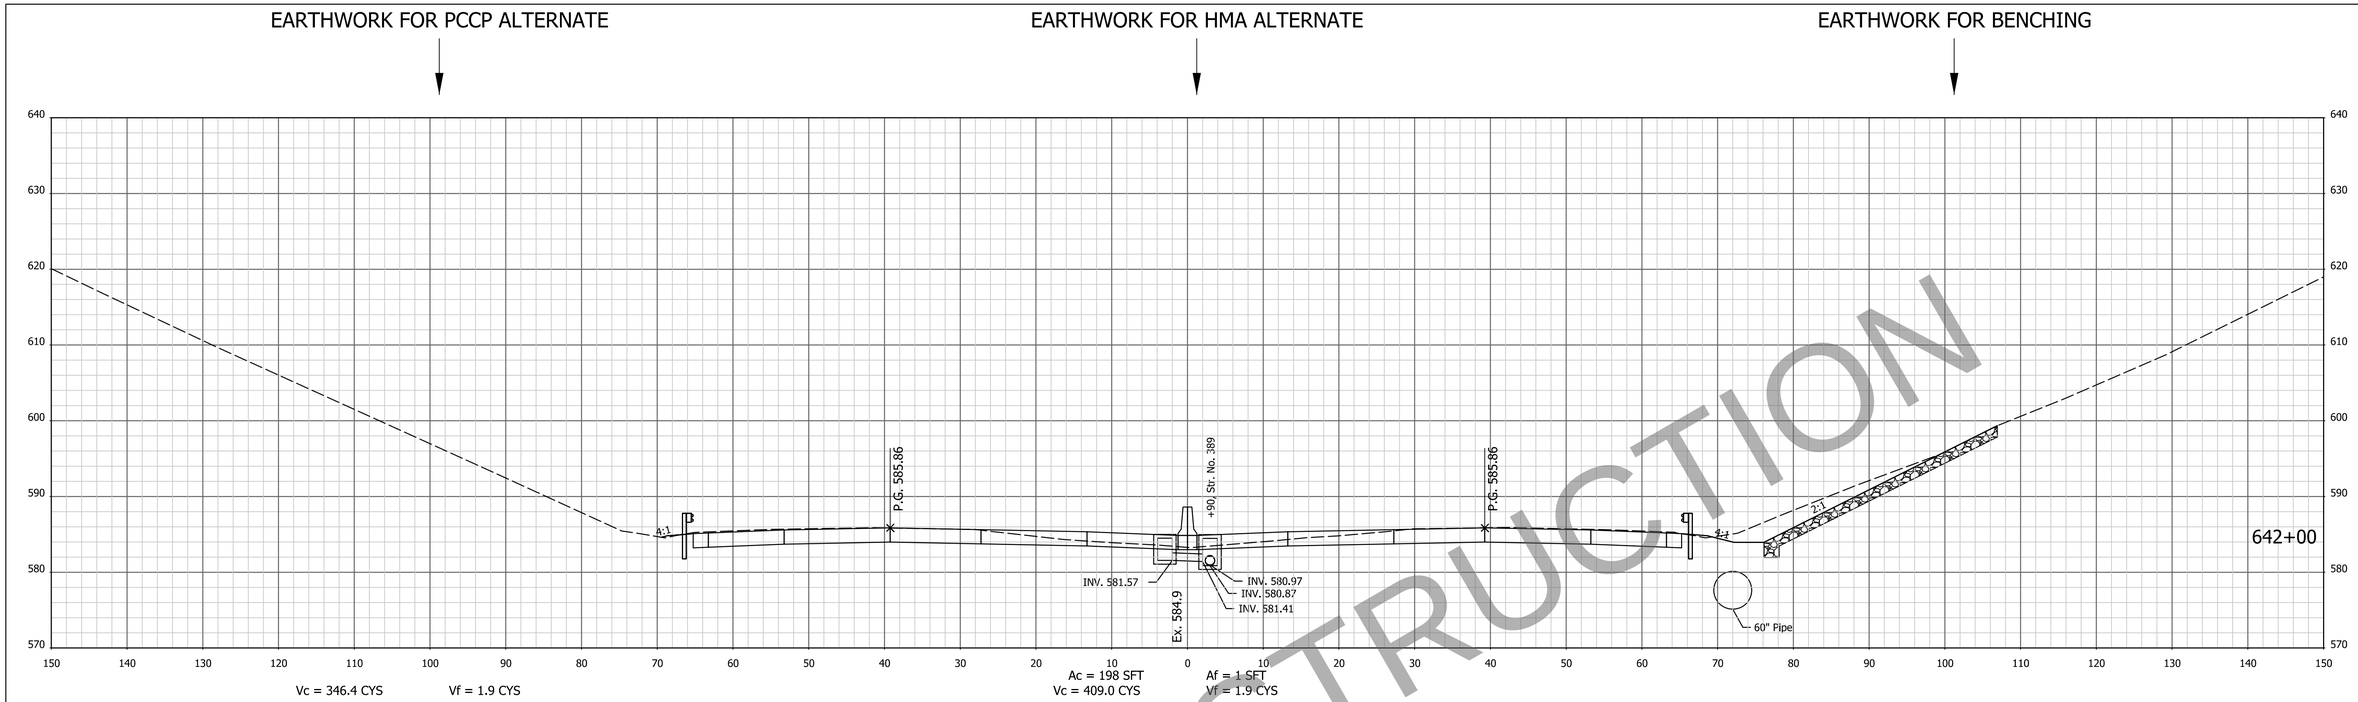

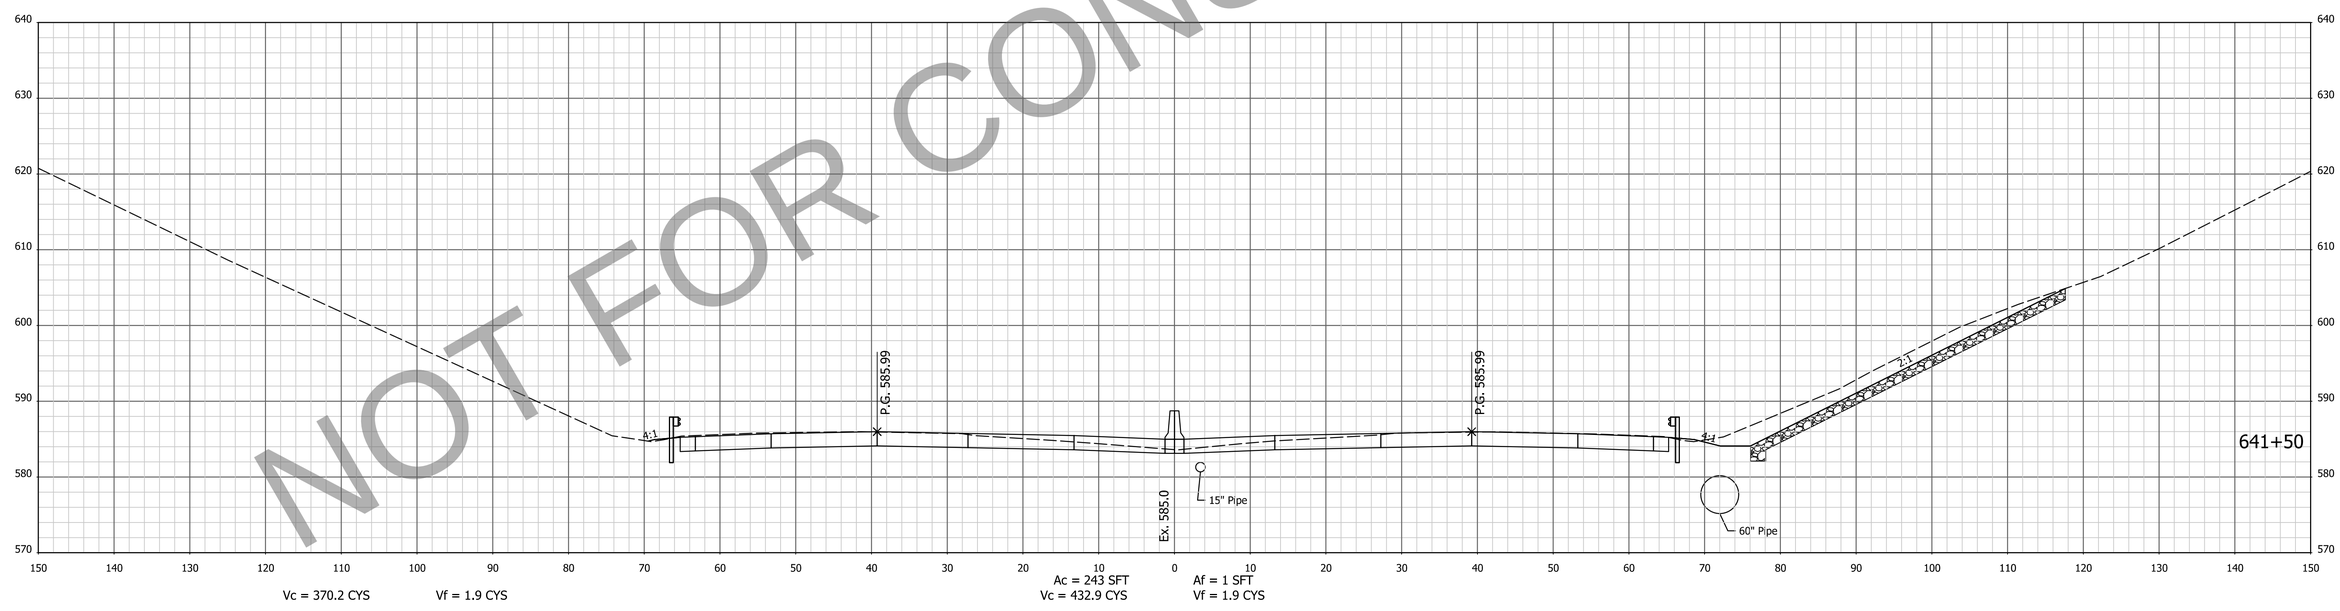

NOT FOR CONSTRUCTION

NOTE: CROSS SECTIONS DISPLAY THE HMA PAVEMENT ALTERNATIVE

FOR INFORMATION ONLY
Project scope, including project limits and identified work within, will change based on what the Design-Build Contractor can provide for the fixed-price identified in the RFP documents.

DESIGNED: AMD | DRAWN: JJP
CHECKED: DJG | CHECKED: DJG

INDIANA
DEPARTMENT OF TRANSPORTATION

CROSS SECTIONS
STA. 641+50 TO STA. 642+00 "PR-Q"

HORIZONTAL SCALE	BRIDGE FILE
1" = 10'	N/A
VERTICAL SCALE	DESIGNATION
1" = 10'	1700135
SURVEY BOOK	SHEETS
Electronic	210 of 247
CONTRACT	PROJECT
R-41529	1700135

4/29/2023 7:08:34 AM P:\200035 - I65 ATL\09Road\04 Design files\02 DGN\Plans\200035_29_Sht_Xsec_Line PR-Q.dgn

EARTHWORK FOR PCCP ALTERNATE

EARTHWORK FOR HMA ALTERNATE

EARTHWORK FOR BENCHING

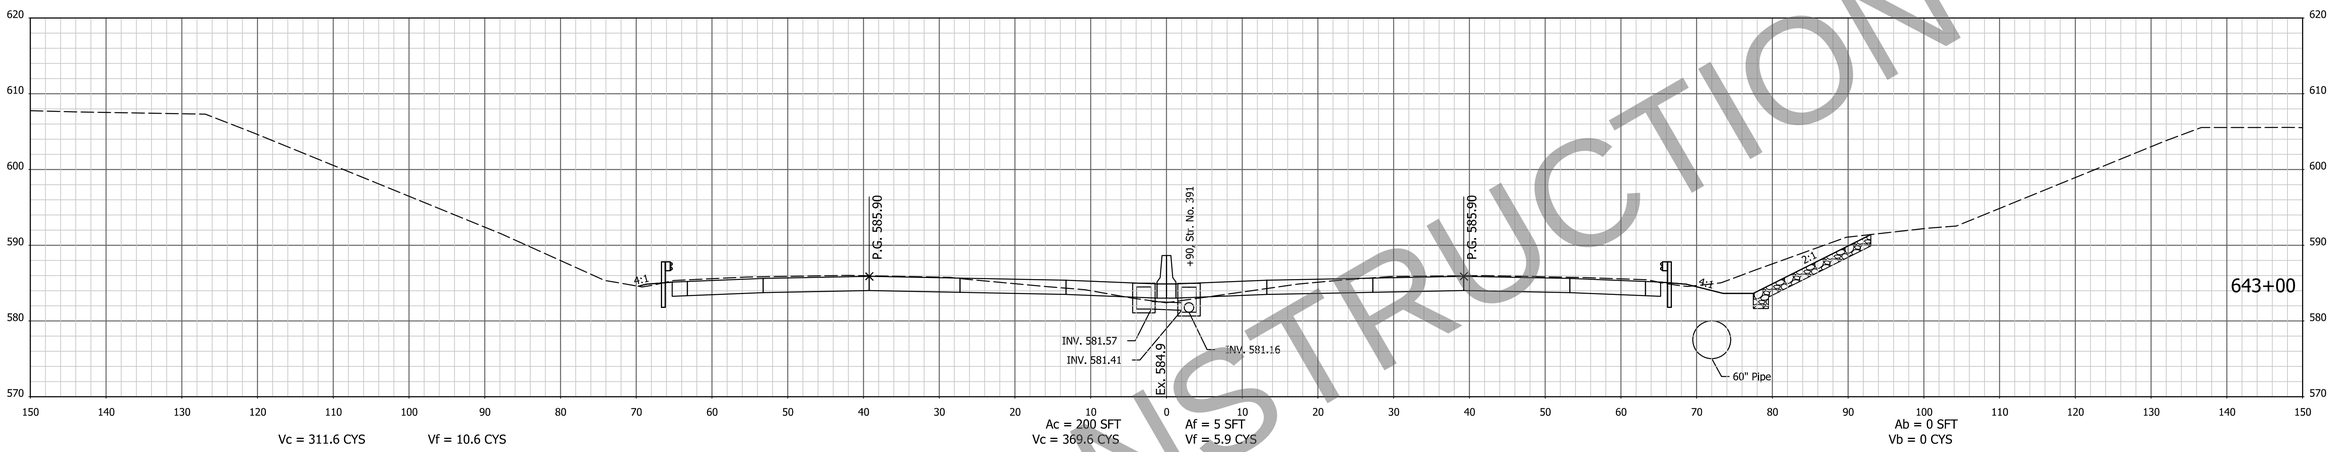

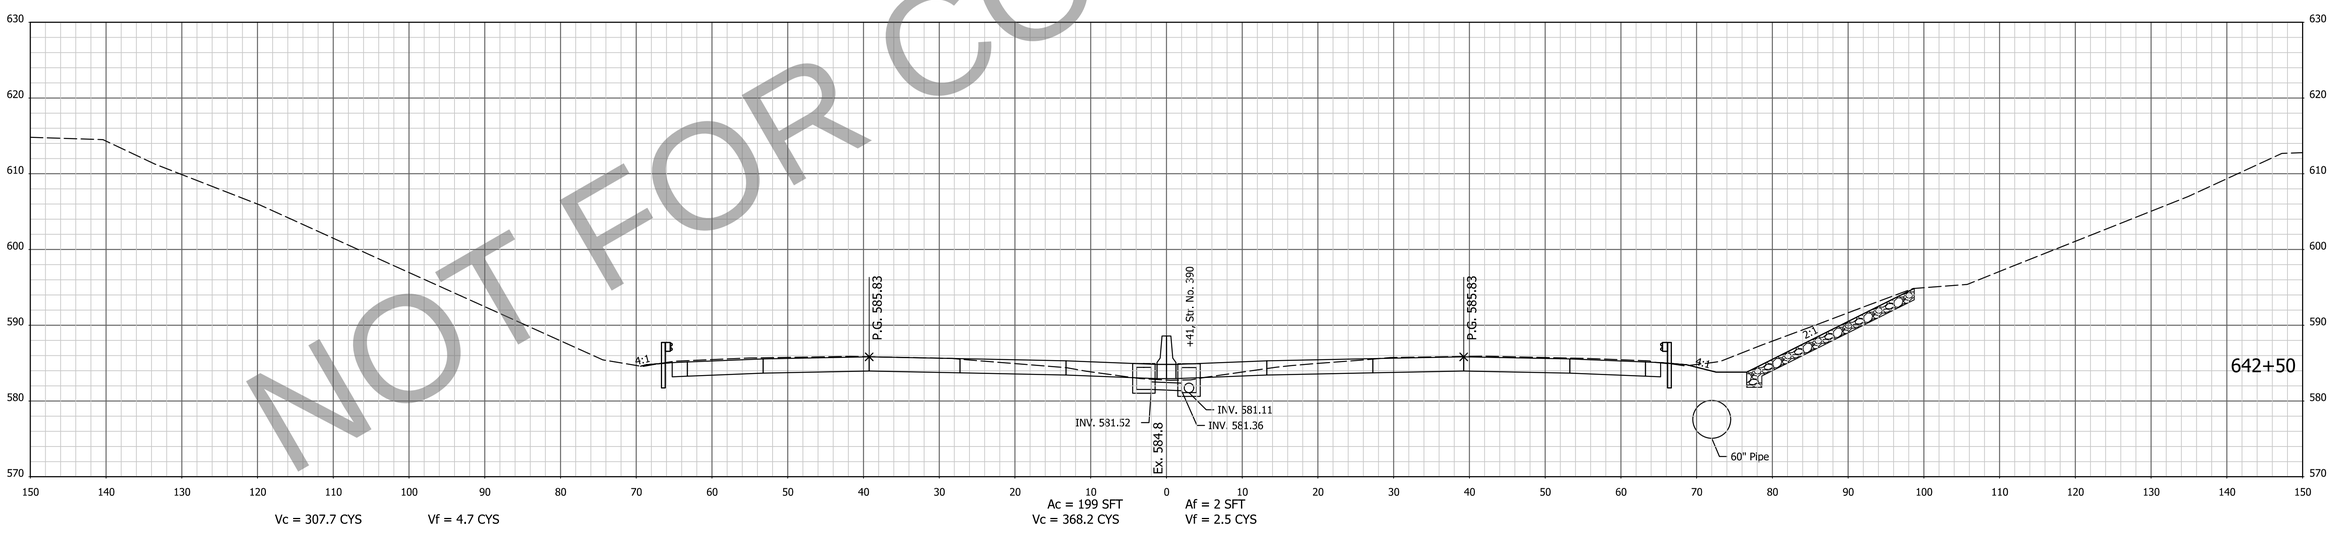

NOT FOR CONSTRUCTION

NOTE: CROSS SECTIONS DISPLAY THE HMA PAVEMENT ALTERNATIVE

FOR INFORMATION ONLY
Project scope, including project limits and identified work within, will change based on what the Design-Build Contractor can provide for the fixed-price identified in the RFP documents.

DESIGNED: AMD | DRAWN: JJP
CHECKED: DJG | CHECKED: DJG

INDIANA
DEPARTMENT OF TRANSPORTATION

CROSS SECTIONS
STA. 642+50 TO STA. 643+00 "PR-Q"

HORIZONTAL SCALE	BRIDGE FILE
1" = 10'	N/A
VERTICAL SCALE	DESIGNATION
1" = 10'	1700135
SURVEY BOOK	SHEETS
Electronic	211 of 247
CONTRACT	PROJECT
R-41529	1700135

4/29/2023 7:08:36 AM I:P:\200035 - I65 ATL\09Road\04 Design files\02 DGN\Plans\200035_29_Sht_Xsec_Line PR-Q.dgn

EARTHWORK FOR PCCP ALTERNATE

EARTHWORK FOR HMA ALTERNATE

EARTHWORK FOR BENCHING

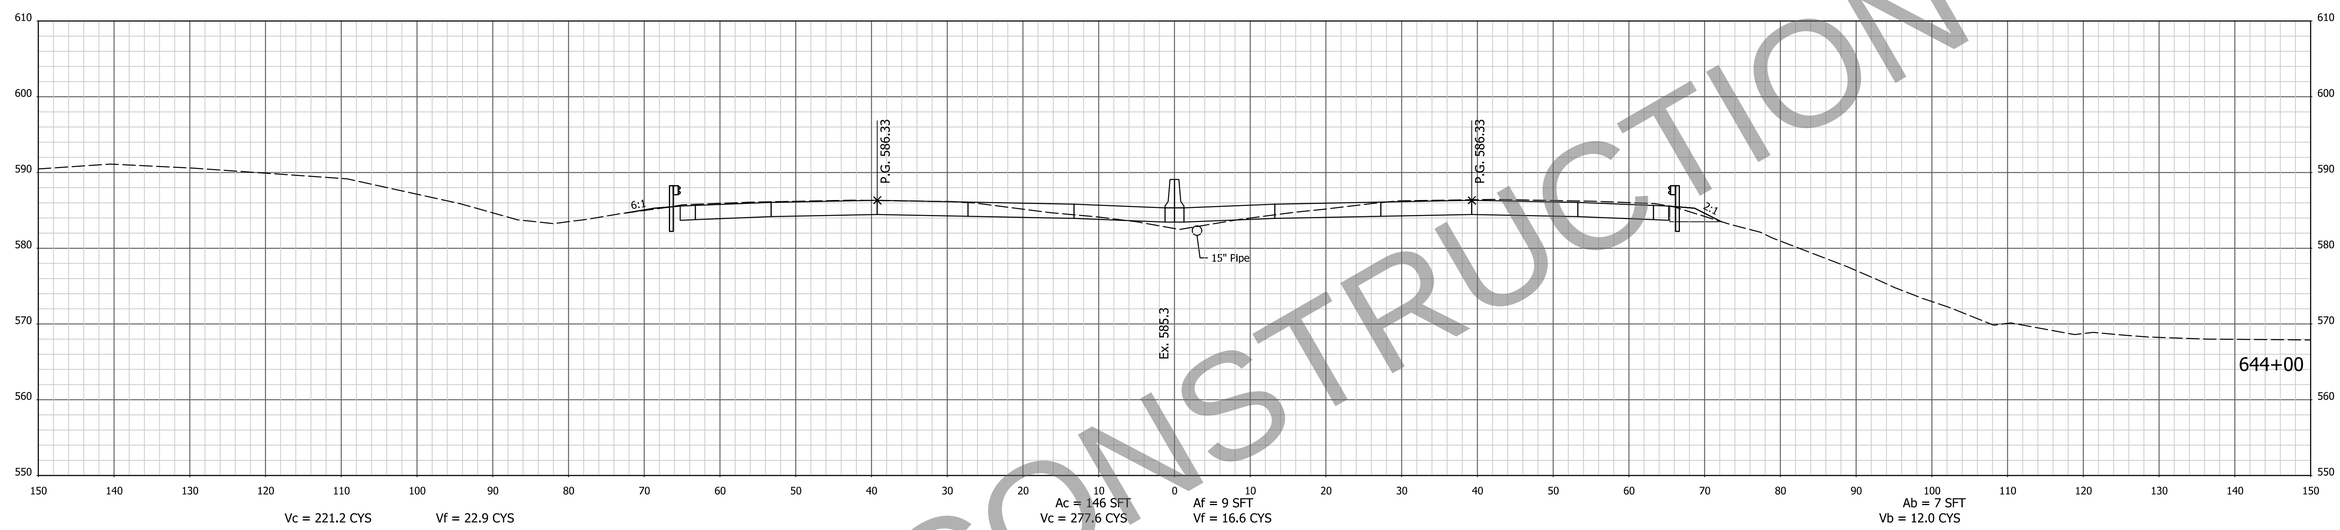

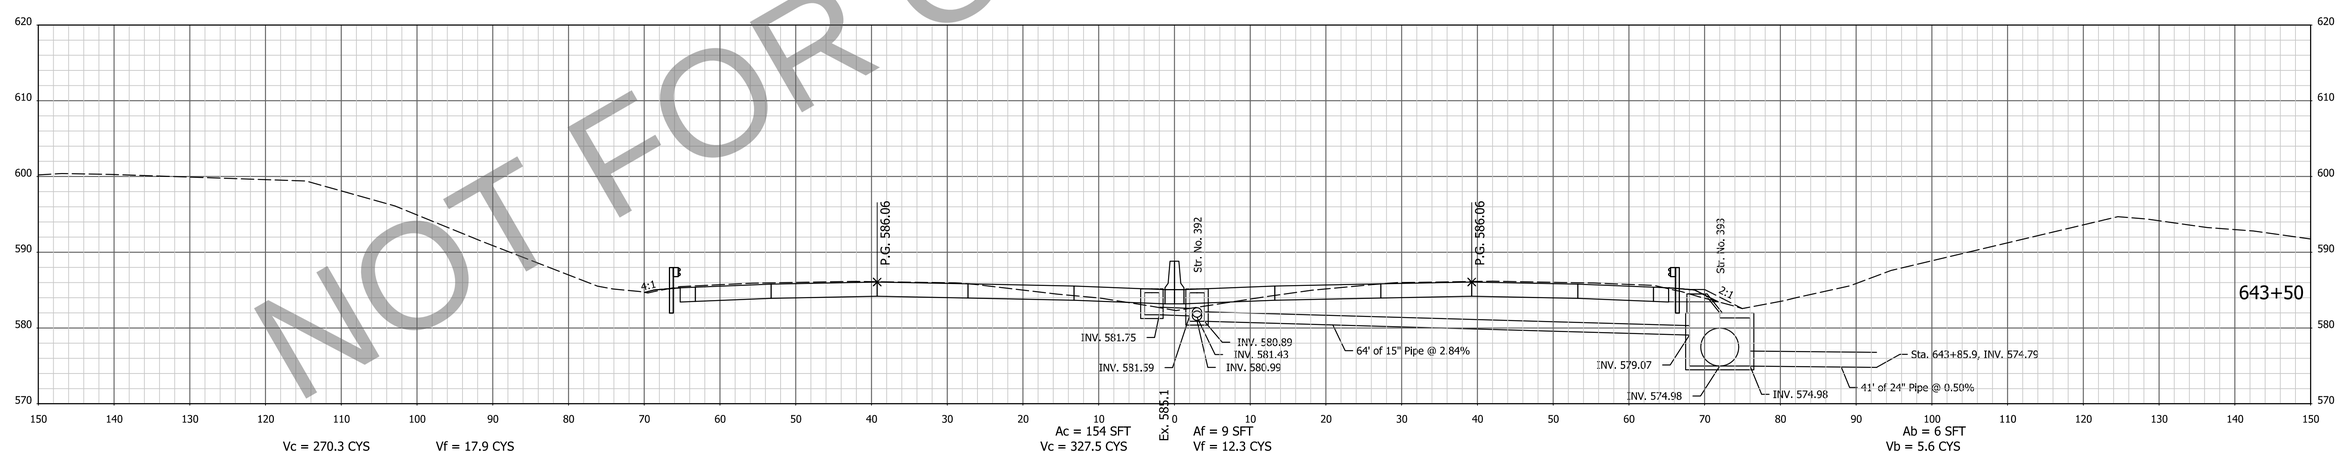

NOT FOR CONSTRUCTION

NOTE: CROSS SECTIONS DISPLAY THE HMA PAVEMENT ALTERNATIVE

FOR INFORMATION ONLY
Project scope, including project limits and identified work within, will change based on what the Design-Build Contractor can provide for the fixed-price identified in the RFP documents.

DESIGNED: AMD | DRAWN: JJP
CHECKED: DJG | CHECKED: DJG

INDIANA
DEPARTMENT OF TRANSPORTATION

CROSS SECTIONS
STA. 643+50 TO STA. 644+00 "PR-Q"

HORIZONTAL SCALE	BRIDGE FILE
1" = 10'	N/A
VERTICAL SCALE	DESIGNATION
1" = 10'	1700135
SURVEY BOOK	SHEETS
Electronic	212 of 247
CONTRACT	PROJECT
R-41529	1700135

4/29/2023 7:08:38 AM I:\P\200035 - I65 ATL\09Road\04 Design files\02 DGN\Plans\200035_29_Sht_Xsec_Line PR-Q.dgn

EARTHWORK FOR PCCP ALTERNATE

EARTHWORK FOR HMA ALTERNATE

EARTHWORK FOR BENCHING

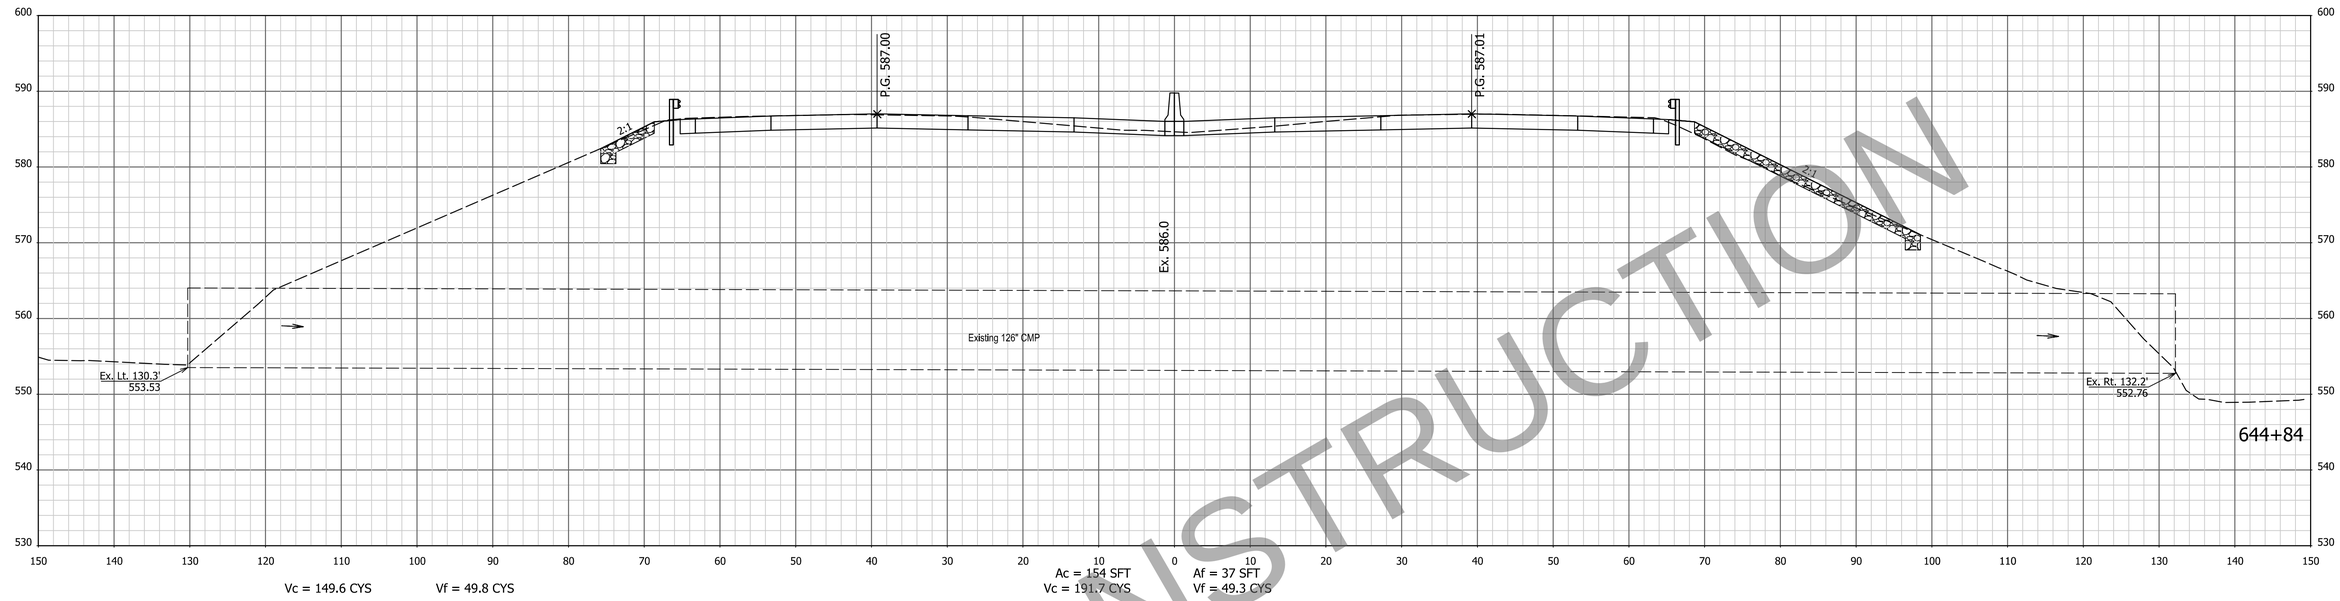

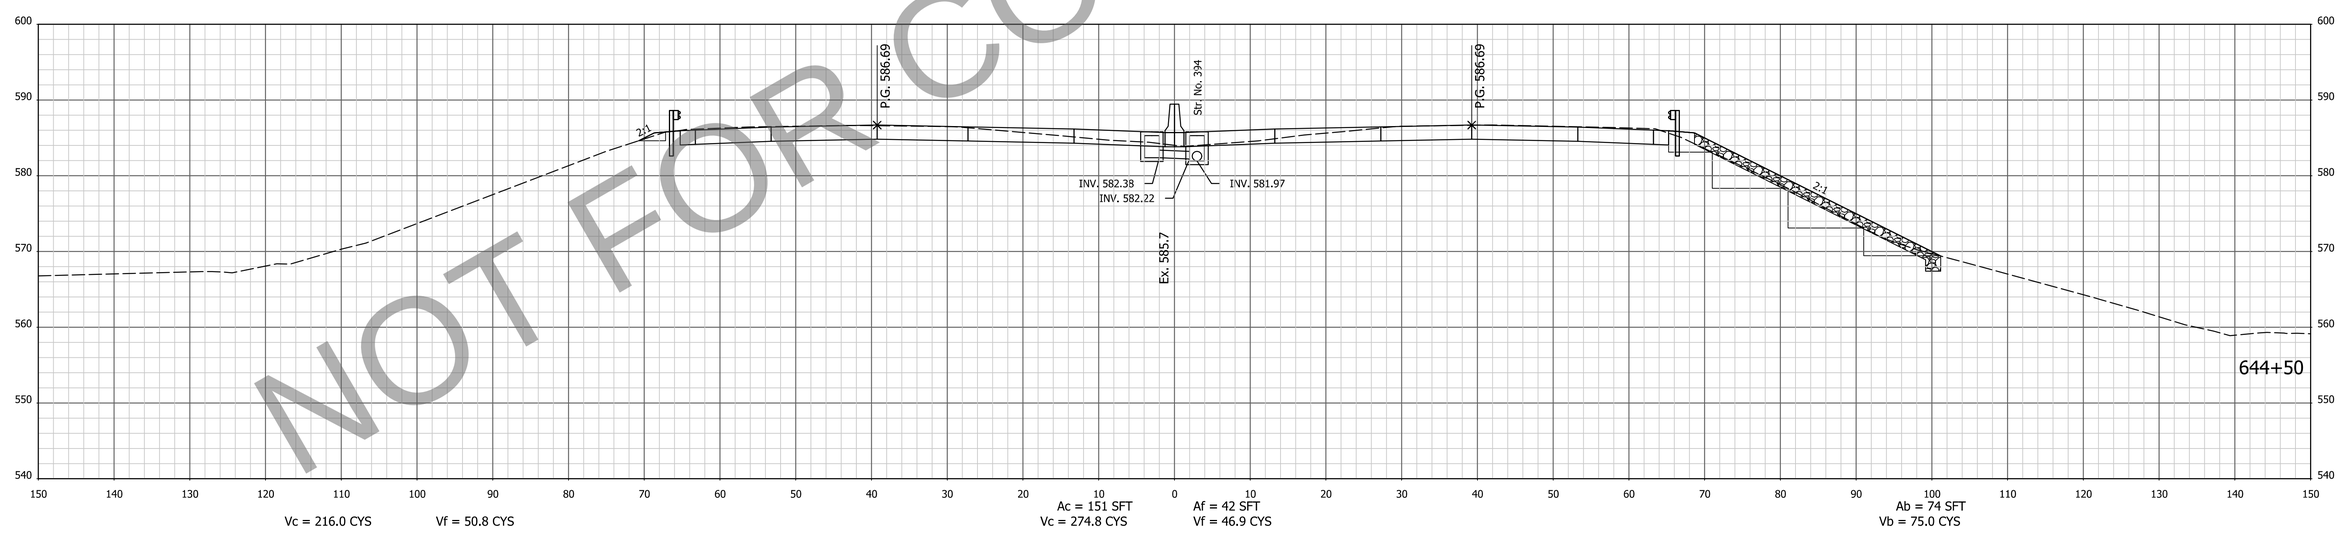

NOTE: CROSS SECTIONS DISPLAY THE HMA PAVEMENT ALTERNATIVE

NOT FOR CONSTRUCTION

FOR INFORMATION ONLY
Project scope, including project limits and identified work within, will change based on what the Design-Build Contractor can provide for the fixed-price identified in the RFP documents.

DESIGNED: AMD | DRAWN: JJP
CHECKED: DJG | CHECKED: DJG

INDIANA
DEPARTMENT OF TRANSPORTATION

CROSS SECTIONS
STA. 644+50 TO STA. 644+84 "PR-Q"

HORIZONTAL SCALE	BRIDGE FILE
1" = 10'	N/A
VERTICAL SCALE	DESIGNATION
1" = 10'	1700135
SURVEY BOOK	SHEETS
Electronic	213 of 247
CONTRACT	PROJECT
R-41529	1700135

4/29/2023 7:08:40 AM I:\P\200035 - I65 ATL\09Road\04 Design files\02 DGN\Plans\200035_29_Sht_Xsec_Line PR-Q.dgn

EARTHWORK FOR PCCP ALTERNATE

EARTHWORK FOR HMA ALTERNATE

EARTHWORK FOR BENCHING

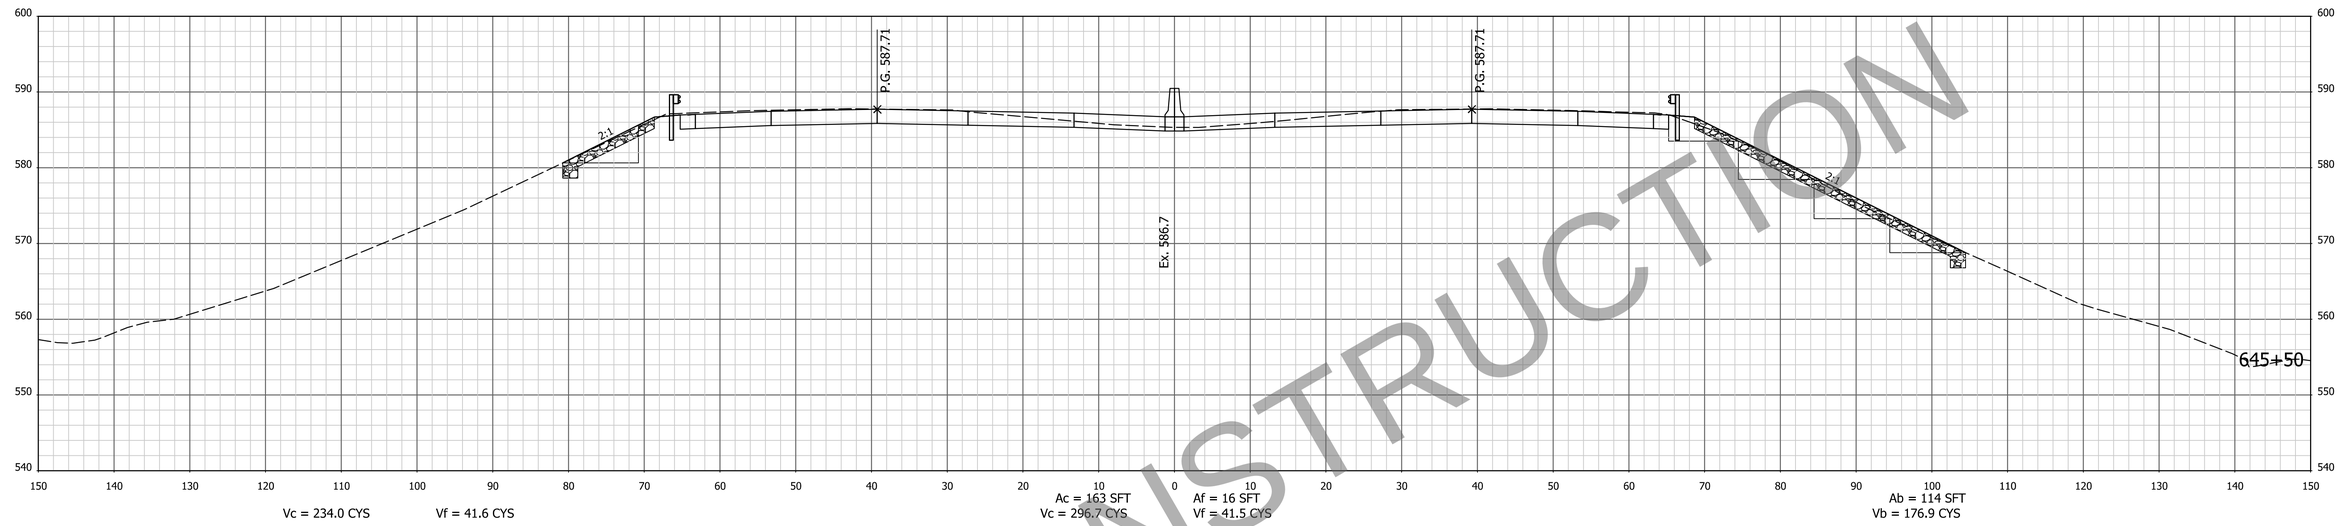

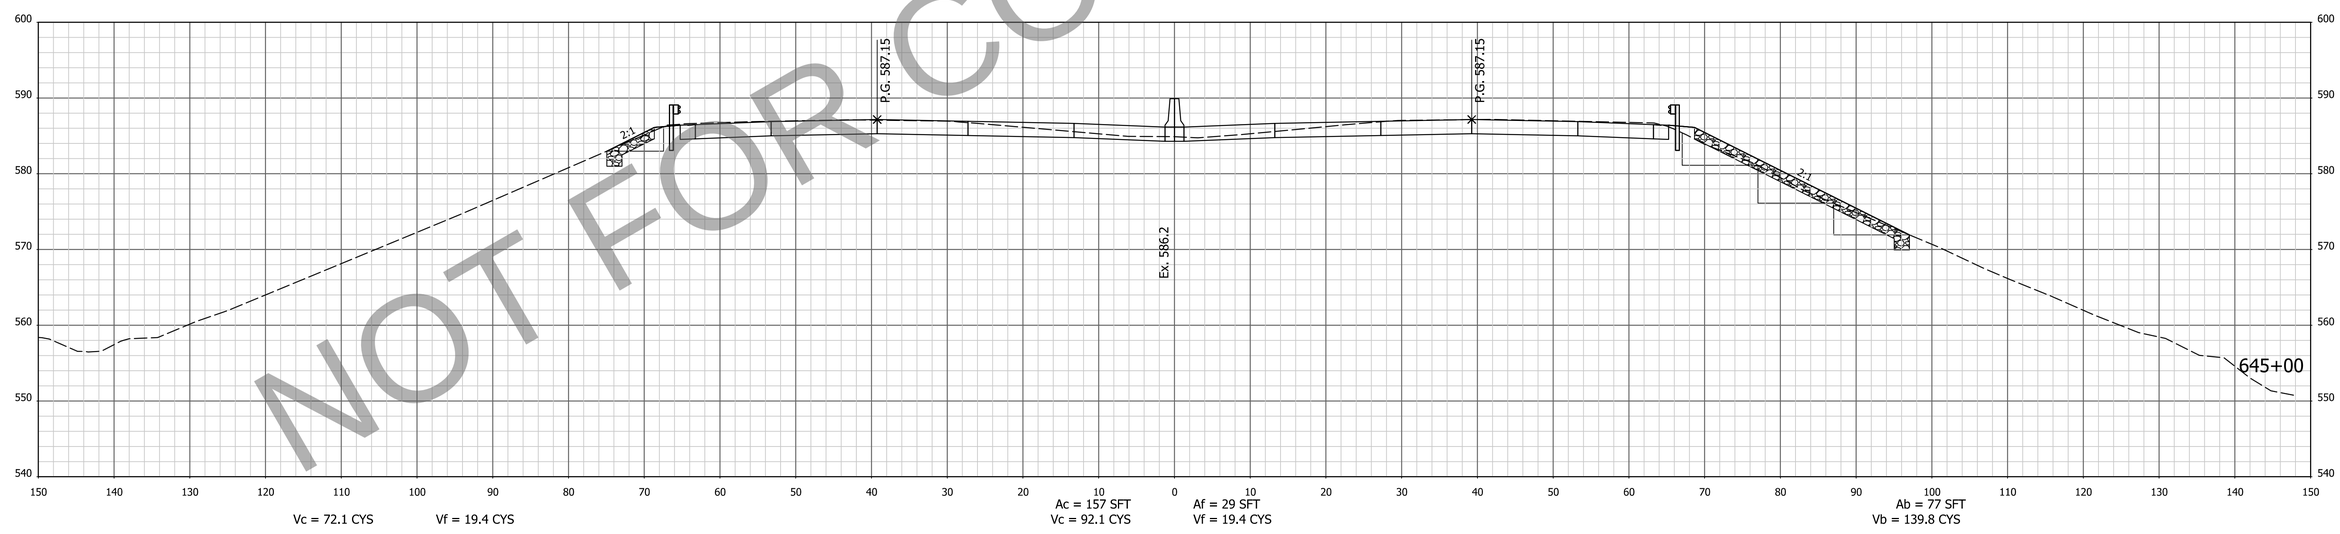

NOT FOR CONSTRUCTION

NOTE: CROSS SECTIONS DISPLAY THE HMA PAVEMENT ALTERNATIVE

FOR INFORMATION ONLY
Project scope, including project limits and identified work within, will change based on what the Design-Build Contractor can provide for the fixed-price identified in the RFP documents.

DESIGNED: AMD | DRAWN: JJP
CHECKED: DJG | CHECKED: DJG

INDIANA
DEPARTMENT OF TRANSPORTATION

CROSS SECTIONS
STA. 645+00 TO STA. 645+50 "PR-Q"

HORIZONTAL SCALE	BRIDGE FILE
1" = 10'	N/A
VERTICAL SCALE	DESIGNATION
1" = 10'	1700135
SURVEY BOOK	SHEETS
Electronic	214 of 247
CONTRACT	PROJECT
R-41529	1700135

4/29/2023 7:08:42 AM I:\P\200035 - I65 ATL\09Road\04 Design files\02 DGN\Plans\200035_29_Sht_Xsec_Line PR-Q.dgn

EARTHWORK FOR PCCP ALTERNATE

EARTHWORK FOR HMA ALTERNATE

EARTHWORK FOR BENCHING

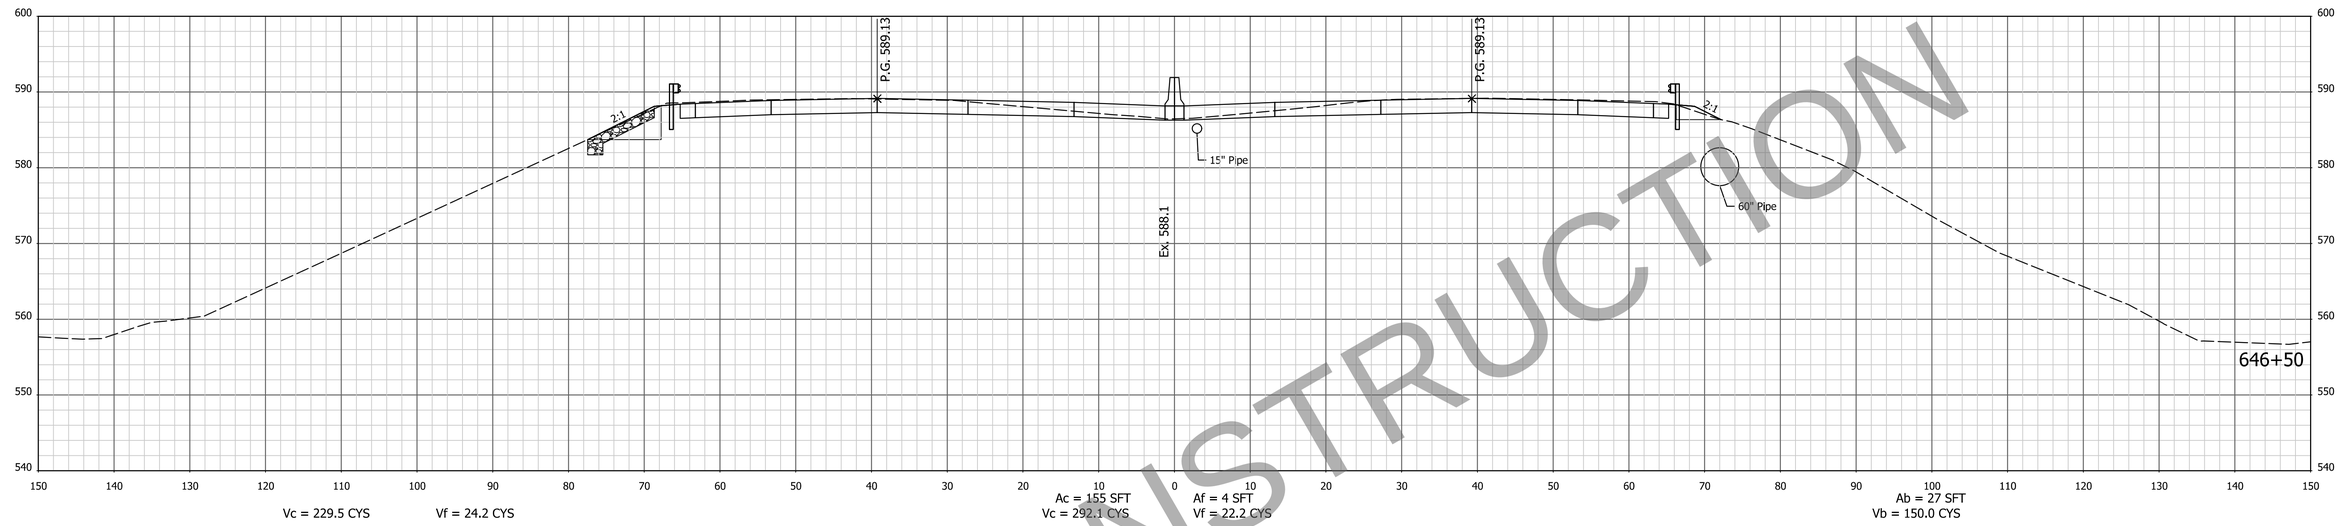

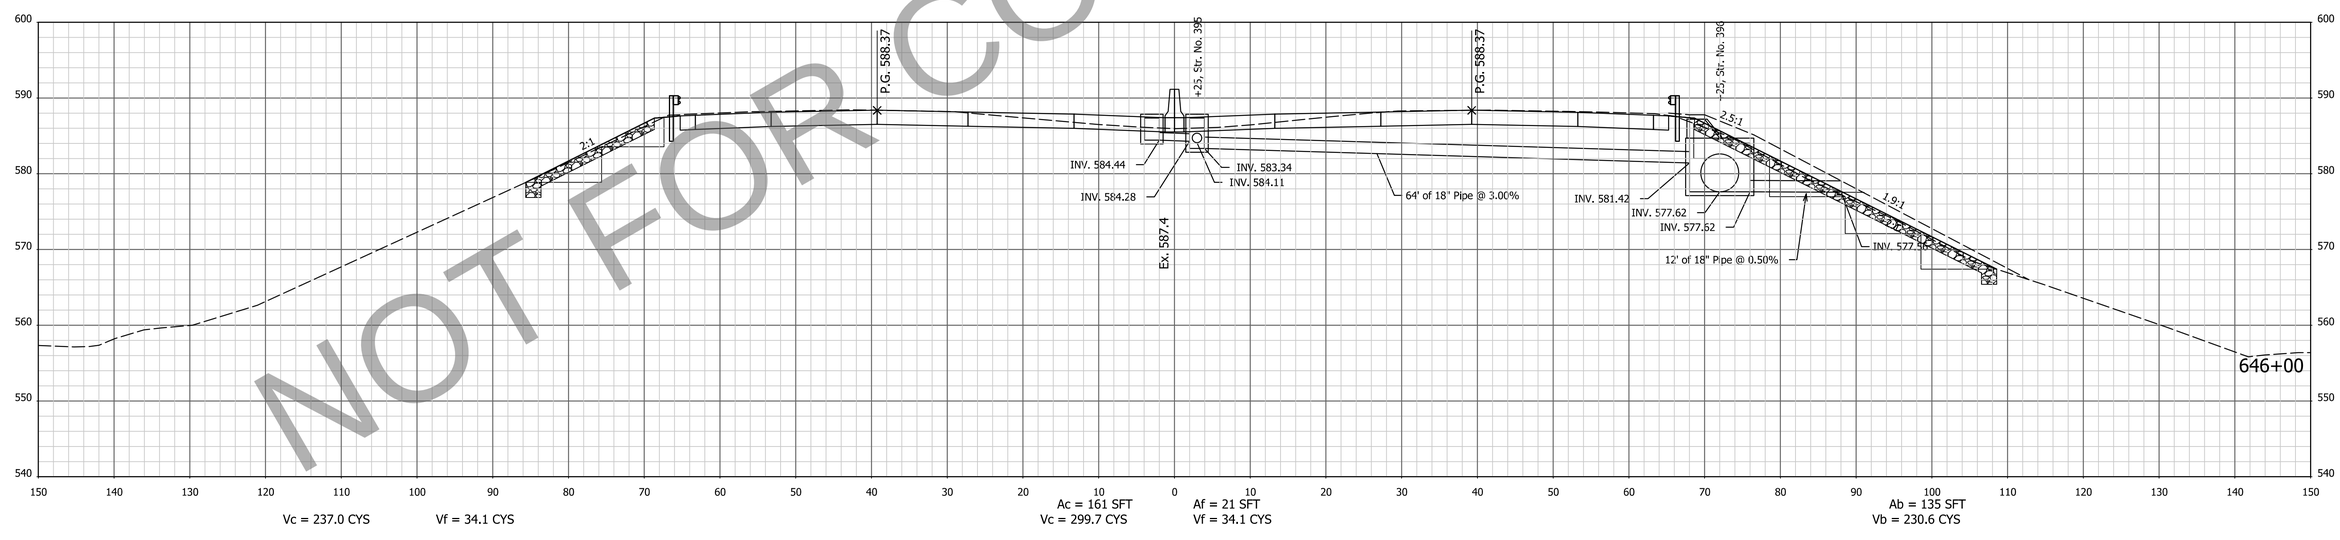

NOT FOR CONSTRUCTION

NOTE: CROSS SECTIONS DISPLAY THE HMA PAVEMENT ALTERNATIVE

FOR INFORMATION ONLY
Project scope, including project limits and identified work within, will change based on what the Design-Build Contractor can provide for the fixed-price identified in the RFP documents.

DESIGNED: AMD | DRAWN: JJP
CHECKED: DJG | CHECKED: DJG

INDIANA
DEPARTMENT OF TRANSPORTATION

CROSS SECTIONS
STA. 646+00 TO STA. 646+50 "PR-Q"

HORIZONTAL SCALE	BRIDGE FILE
1" = 10'	N/A
VERTICAL SCALE	DESIGNATION
1" = 10'	1700135
SURVEY BOOK	SHEETS
Electronic	215 of 247
CONTRACT	PROJECT
R-41529	1700135

4/29/2023 7:08:44 AM I:\P\200035 - I65 ATL\09Road\04 Design files\02 DGN\Plans\200035_29_Sht_Xsec_Line PR-Q.dgn

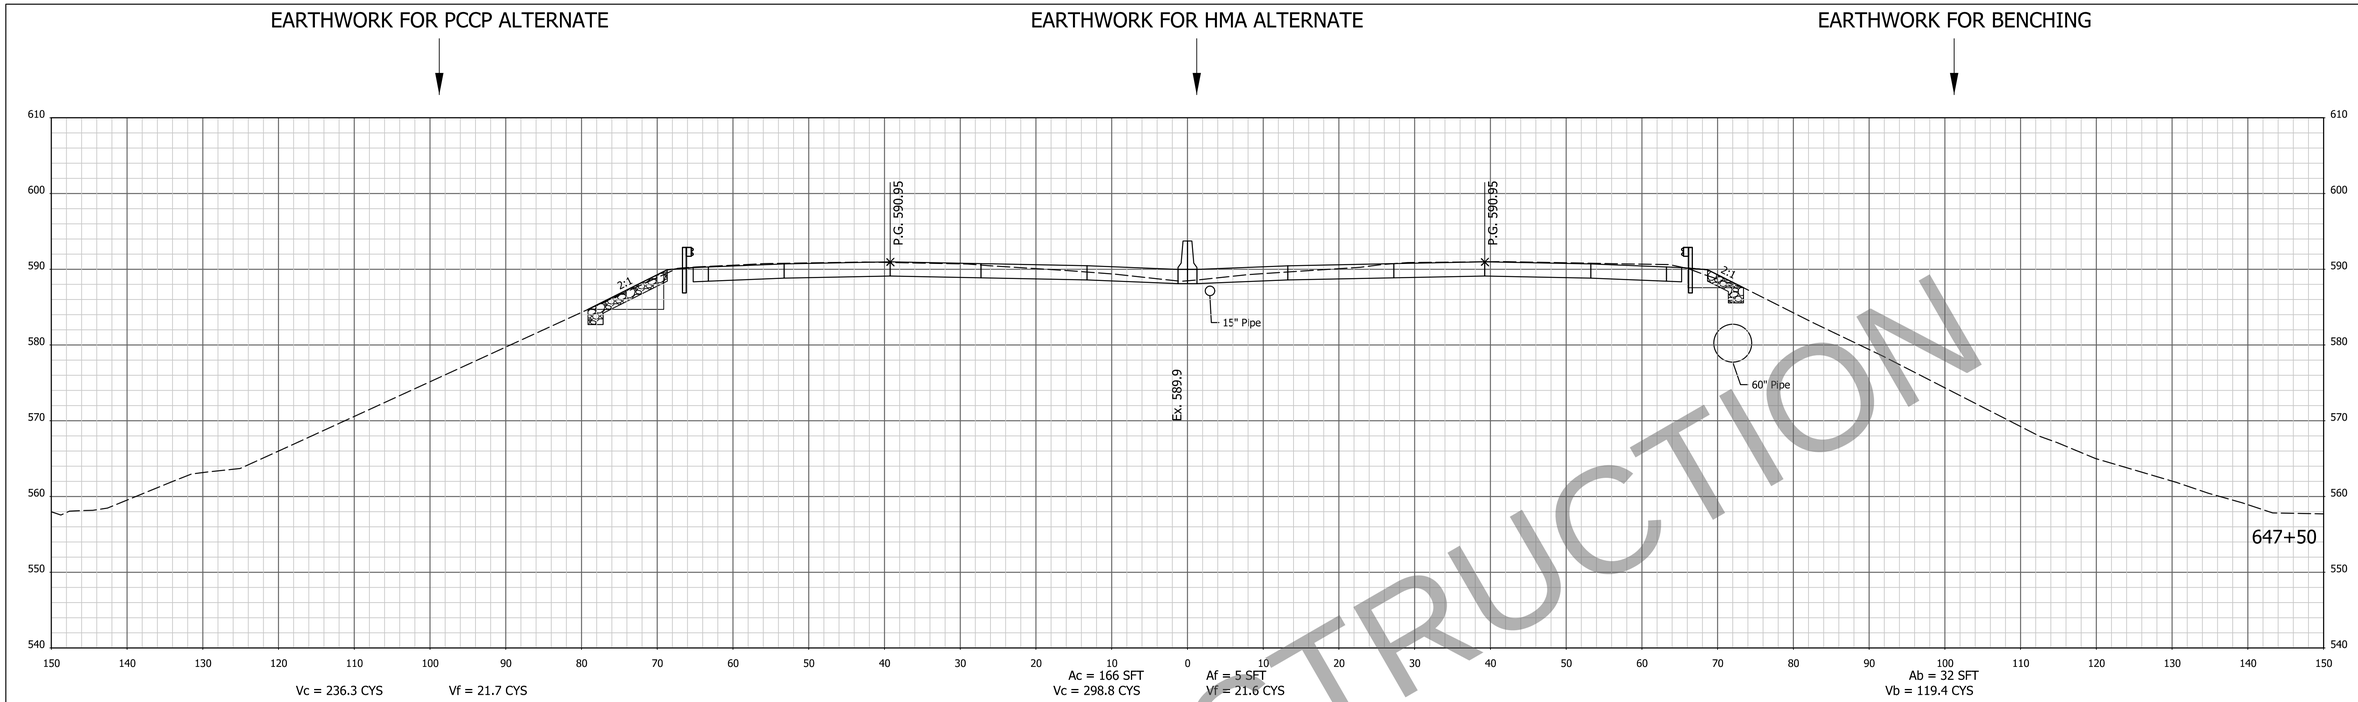

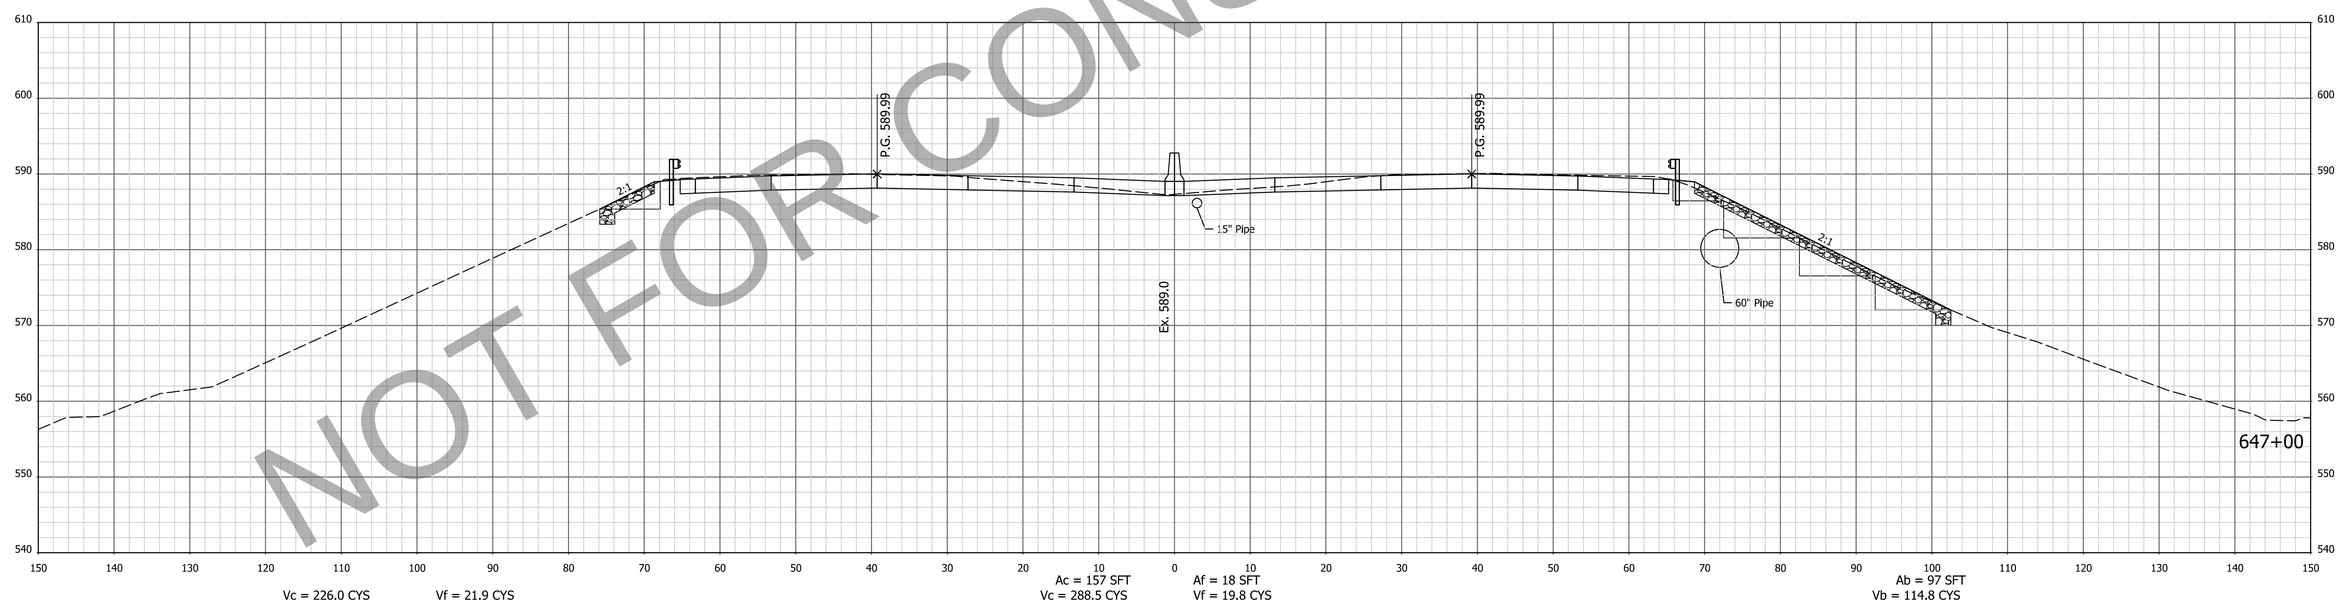

NOT FOR CONSTRUCTION

NOTE: CROSS SECTIONS DISPLAY THE HMA PAVEMENT ALTERNATIVE

FOR INFORMATION ONLY
Project scope, including project limits and identified work within, will change based on what the Design-Build Contractor can provide for the fixed-price identified in the RFP documents.

DESIGNED: AMD
DRAWN: JJP
CHECKED: DJG
CHECKED: DJG

INDIANA
DEPARTMENT OF TRANSPORTATION

CROSS SECTIONS
STA. 647+00 TO STA. 647+50 "PR-Q"

HORIZONTAL SCALE	BRIDGE FILE
1" = 10'	N/A
VERTICAL SCALE	DESIGNATION
1" = 10'	1700135
SURVEY BOOK	SHEETS
Electronic	216 of 247
CONTRACT	PROJECT
R-41529	1700135

4/29/2023 7:08:46 AM P:\200035 - I65 ATL\09Road\04 Design files\02 DGN\Plans\200035_29_Sht_Xsec_Line PR-Q.dgn

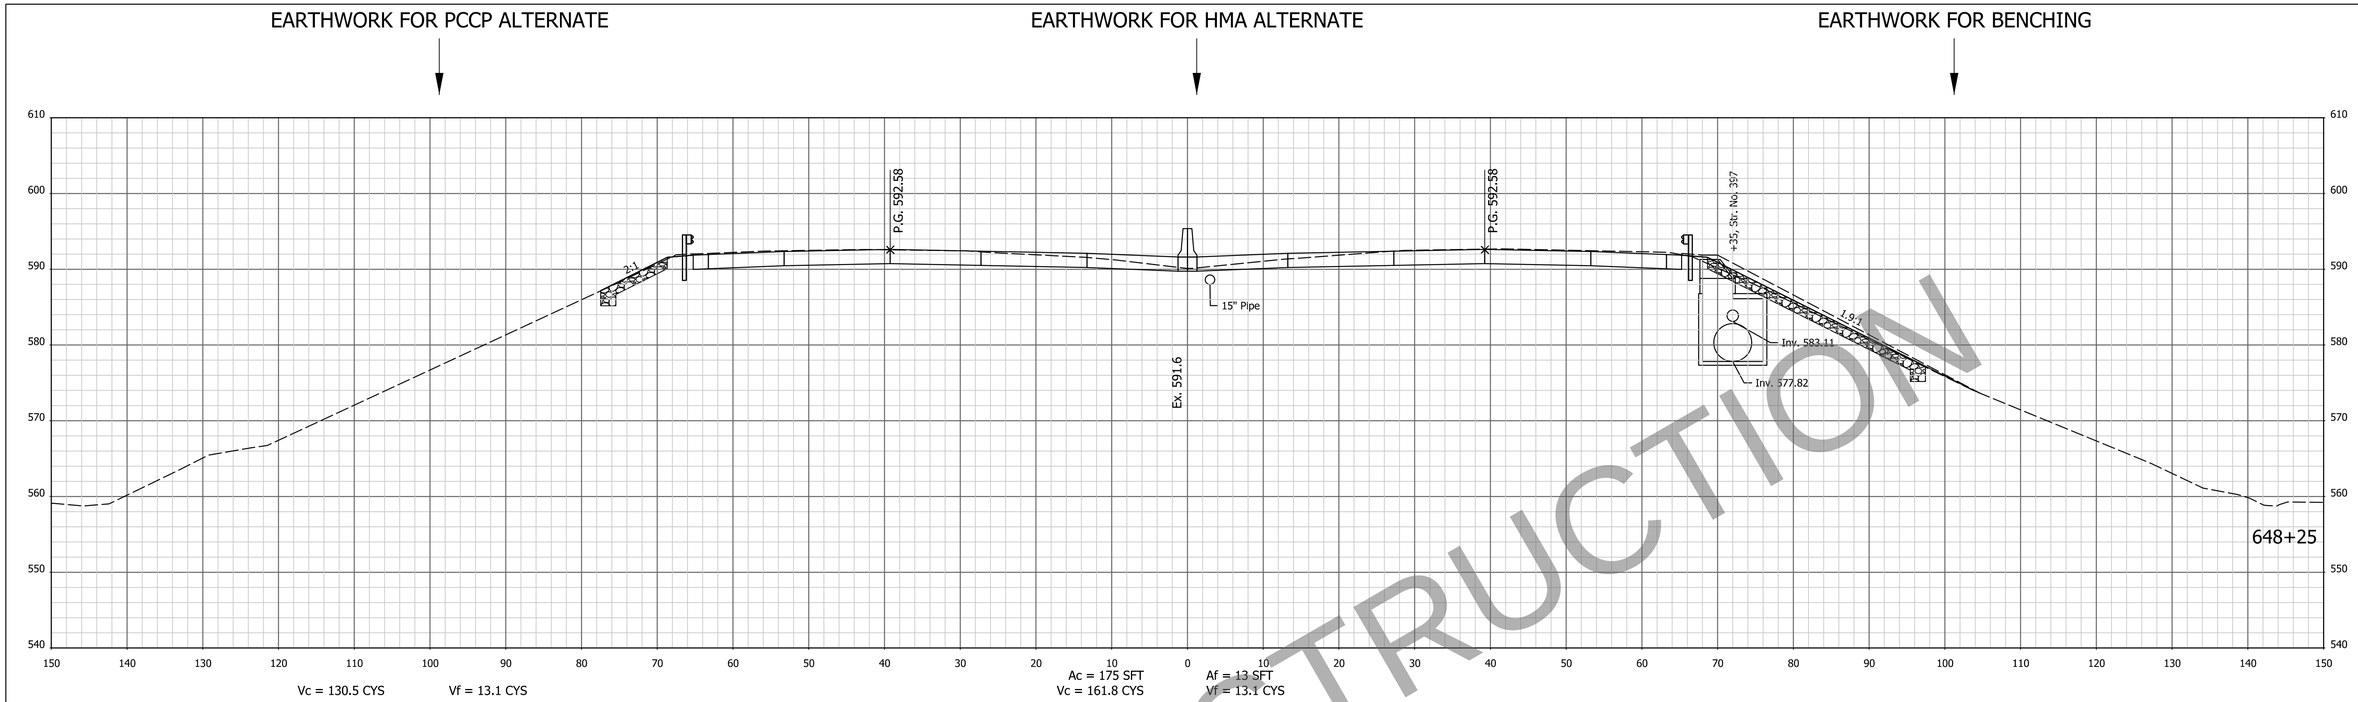

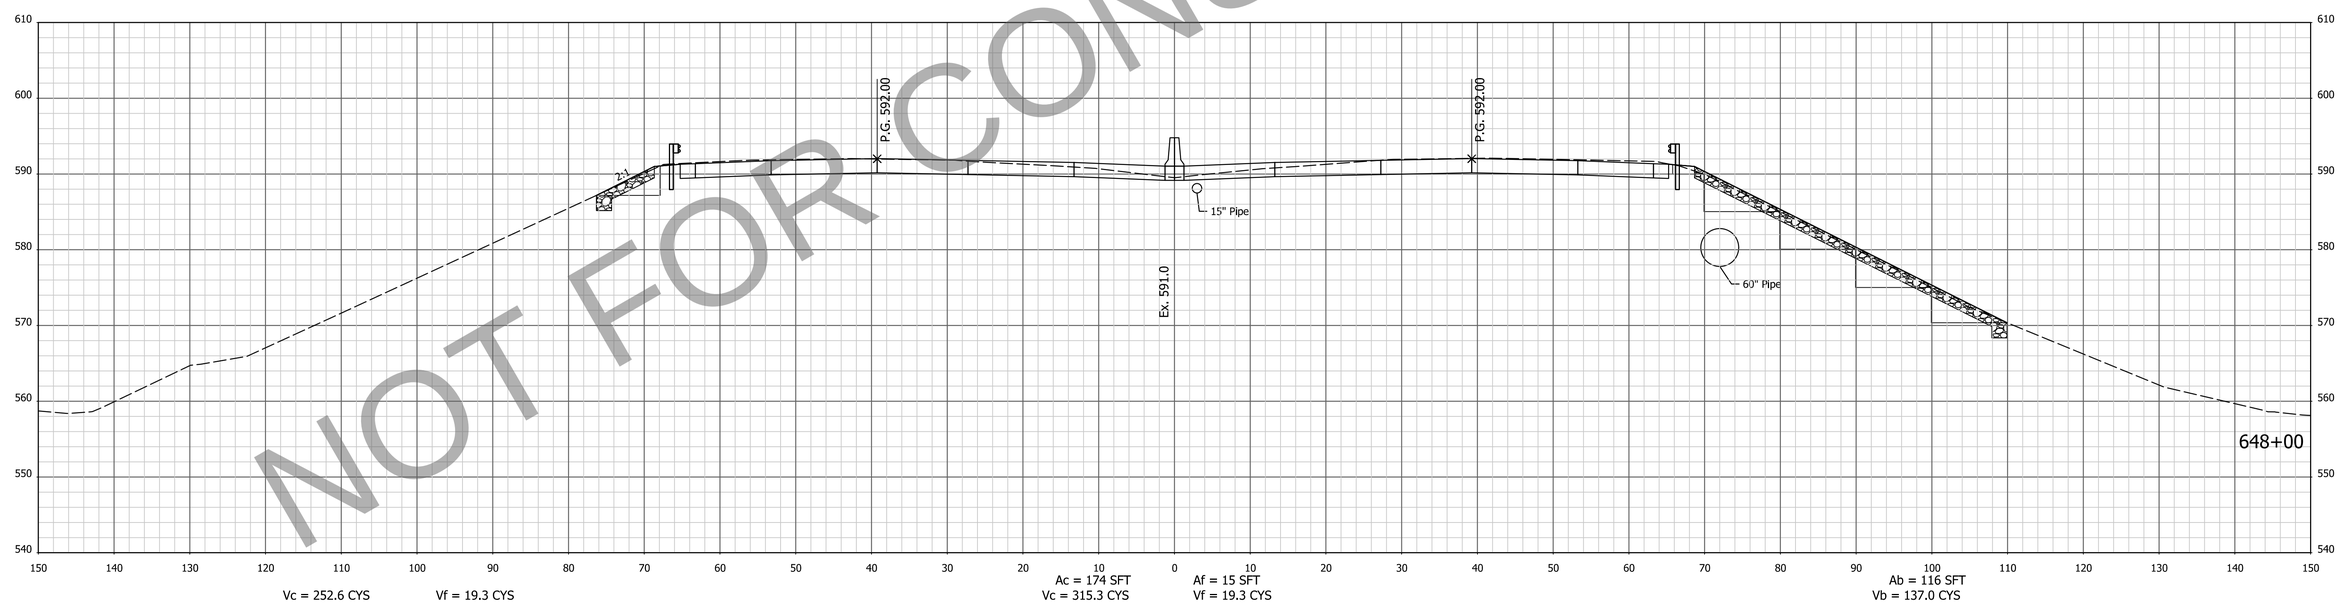

NOT FOR CONSTRUCTION

NOTE: CROSS SECTIONS DISPLAY THE HMA PAVEMENT ALTERNATIVE

FOR INFORMATION ONLY
Project scope, including project limits and identified work within, will change based on what the Design-Build Contractor can provide for the fixed-price identified in the RFP documents.

DESIGNED: AMD
DRAWN: JJP
CHECKED: DJG
CHECKED: DJG

INDIANA
DEPARTMENT OF TRANSPORTATION

CROSS SECTIONS
STA. 648+00 TO STA. 648+25 "PR-Q"

HORIZONTAL SCALE	BRIDGE FILE
1" = 10'	N/A
VERTICAL SCALE	DESIGNATION
1" = 10'	1700135
SURVEY BOOK	SHEETS
Electronic	217 of 247
CONTRACT	PROJECT
R-41529	1700135

4/29/2023 7:08:48 AM P:\200035 - I65 ATL\09Road\04 Design files\02 DGN\Plans\200035_29_Sht_Xsec_Line PR-Q.dgn

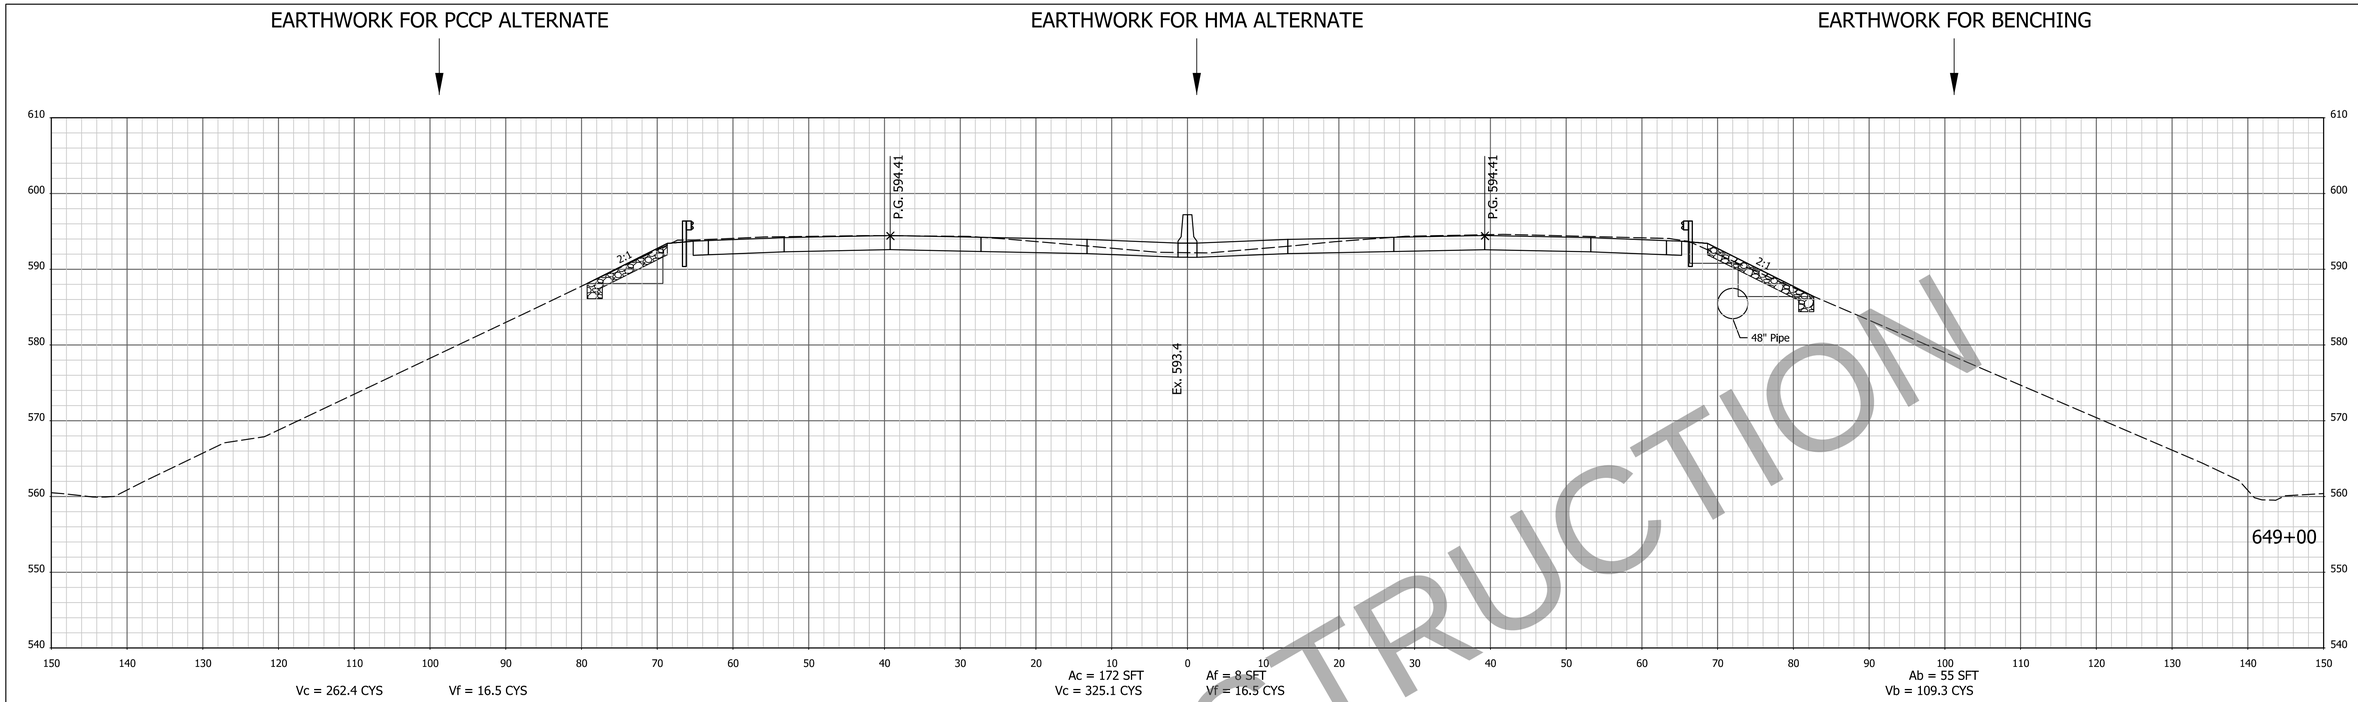

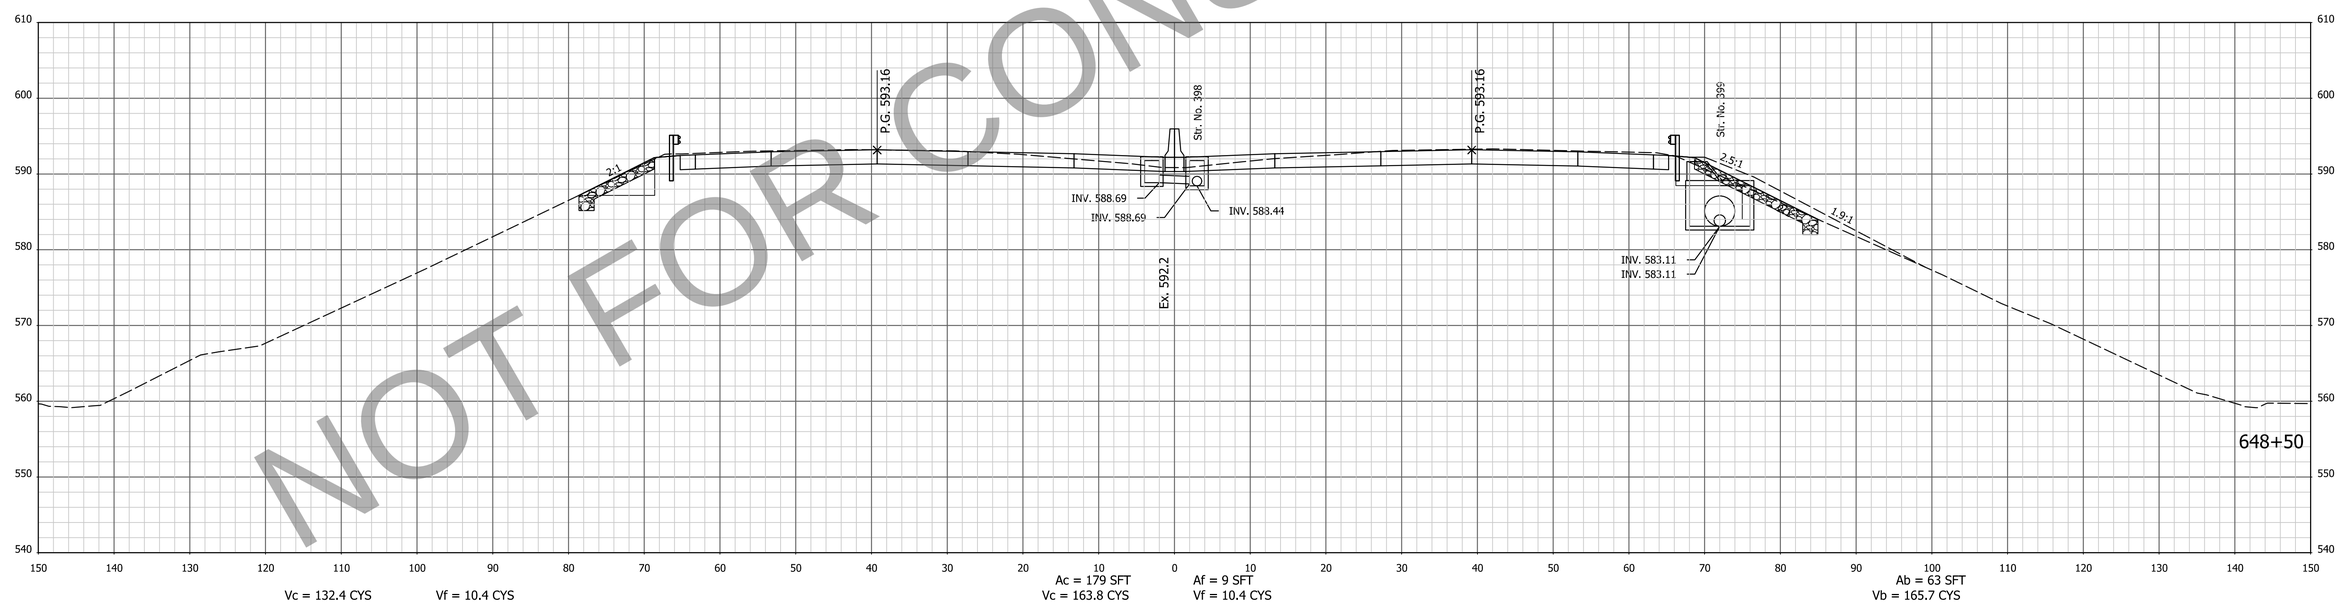

NOT FOR CONSTRUCTION

NOTE: CROSS SECTIONS DISPLAY THE HMA PAVEMENT ALTERNATIVE

FOR INFORMATION ONLY
Project scope, including project limits and identified work within, will change based on what the Design-Build Contractor can provide for the fixed-price identified in the RFP documents.

DESIGNED: AMD | DRAWN: JJP
CHECKED: DJG | CHECKED: DJG

INDIANA
DEPARTMENT OF TRANSPORTATION

CROSS SECTIONS
STA. 648+50 TO STA. 649+00 "PR-Q"

HORIZONTAL SCALE	BRIDGE FILE
1" = 10'	N/A
VERTICAL SCALE	DESIGNATION
1" = 10'	1700135
SURVEY BOOK	SHEETS
Electronic	218 of 247
CONTRACT	PROJECT
R-41529	1700135

4/29/2023 7:08:50 AM P:\200035 - I65 ATL\09Road\04 Design files\02 DGN\Plans\200035_29_Sht_Xsec_Line PR-Q.dgn

EARTHWORK FOR PCCP ALTERNATE

EARTHWORK FOR HMA ALTERNATE

EARTHWORK FOR BENCHING

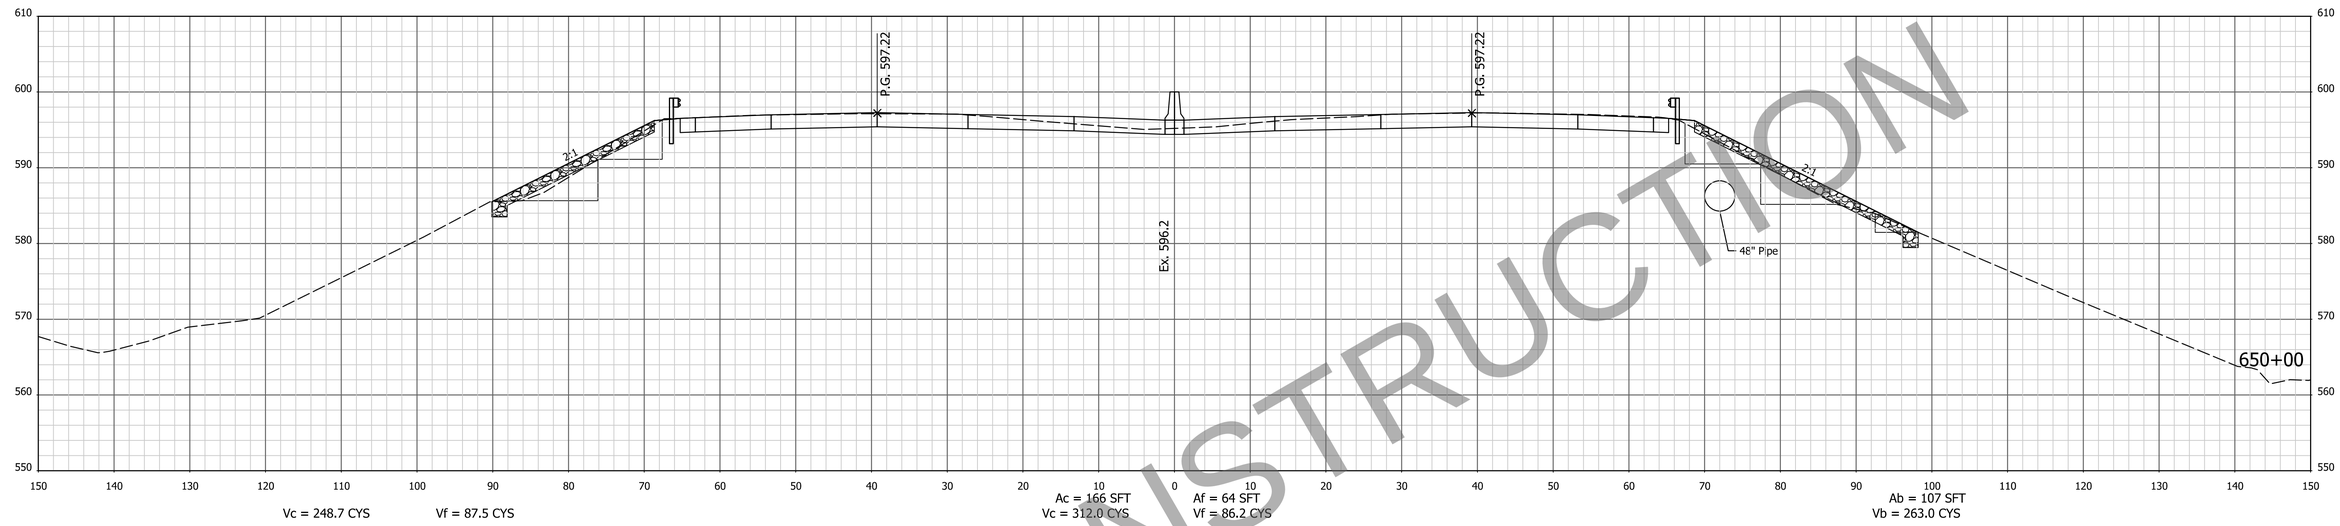

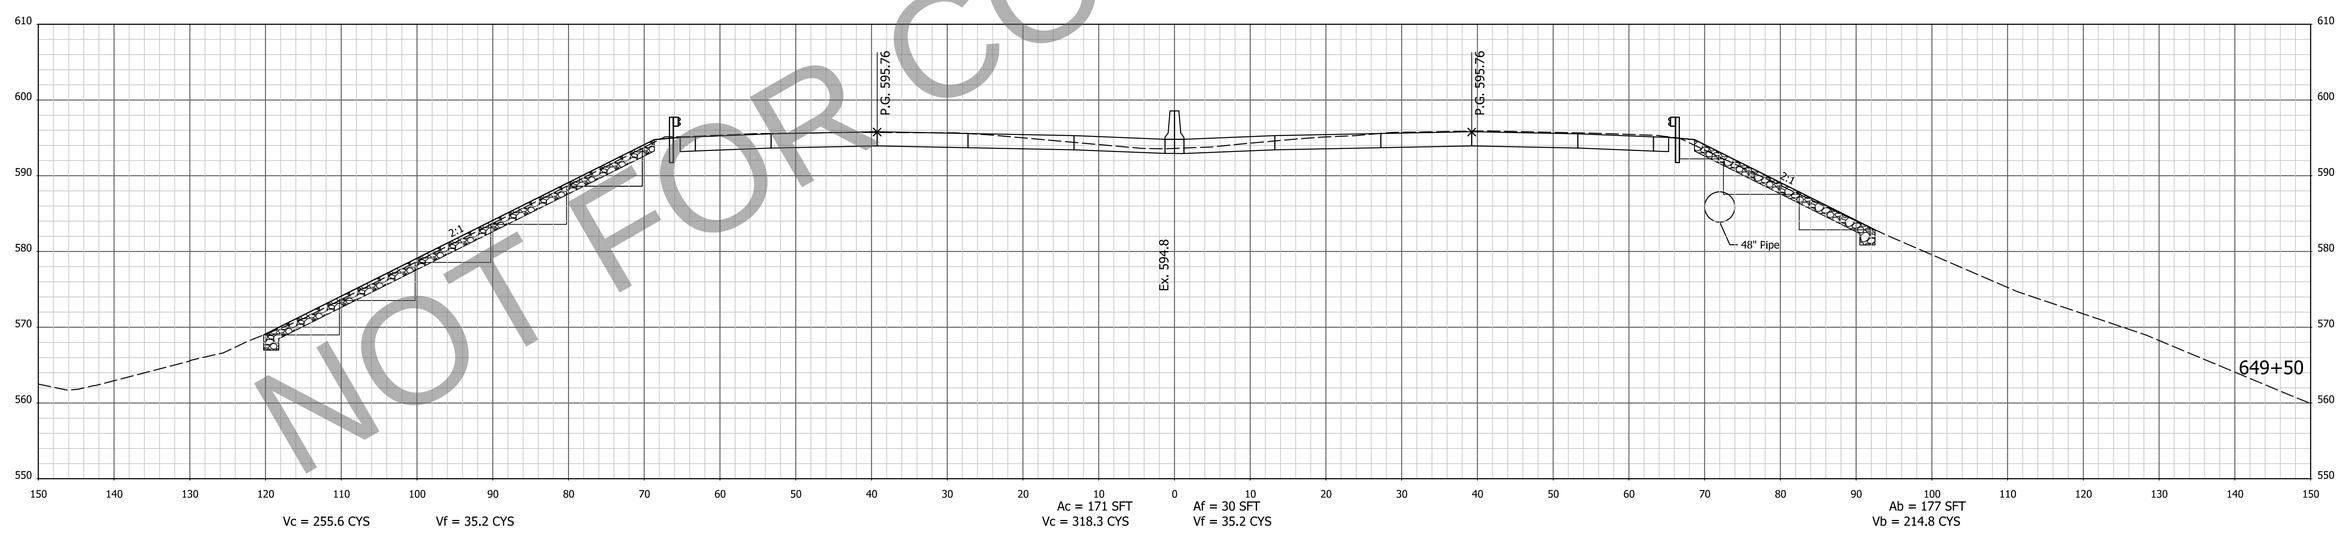

NOT FOR CONSTRUCTION

NOTE: CROSS SECTIONS DISPLAY THE HMA PAVEMENT ALTERNATIVE

FOR INFORMATION ONLY
Project scope, including project limits and identified work within, will change based on what the Design-Build Contractor can provide for the fixed-price identified in the RFP documents.

DESIGNED: AMD | DRAWN: JJP
CHECKED: DJG | CHECKED: DJG

INDIANA
DEPARTMENT OF TRANSPORTATION

CROSS SECTIONS
STA. 649+50 TO STA. 650+00 "PR-Q"

HORIZONTAL SCALE	BRIDGE FILE
1" = 10'	N/A
VERTICAL SCALE	DESIGNATION
1" = 10'	1700135
SURVEY BOOK	SHEETS
Electronic	219 of 247
CONTRACT	PROJECT
R-41529	1700135

4/29/2023 7:08:52 AM I:P:\200035 - I65 ATL\09Road\04 Design files\02 DGN\Plans\200035_29_Sht_Xsec_Line PR-Q.dgn

EARTHWORK FOR PCCP ALTERNATE

EARTHWORK FOR HMA ALTERNATE

EARTHWORK FOR BENCHING

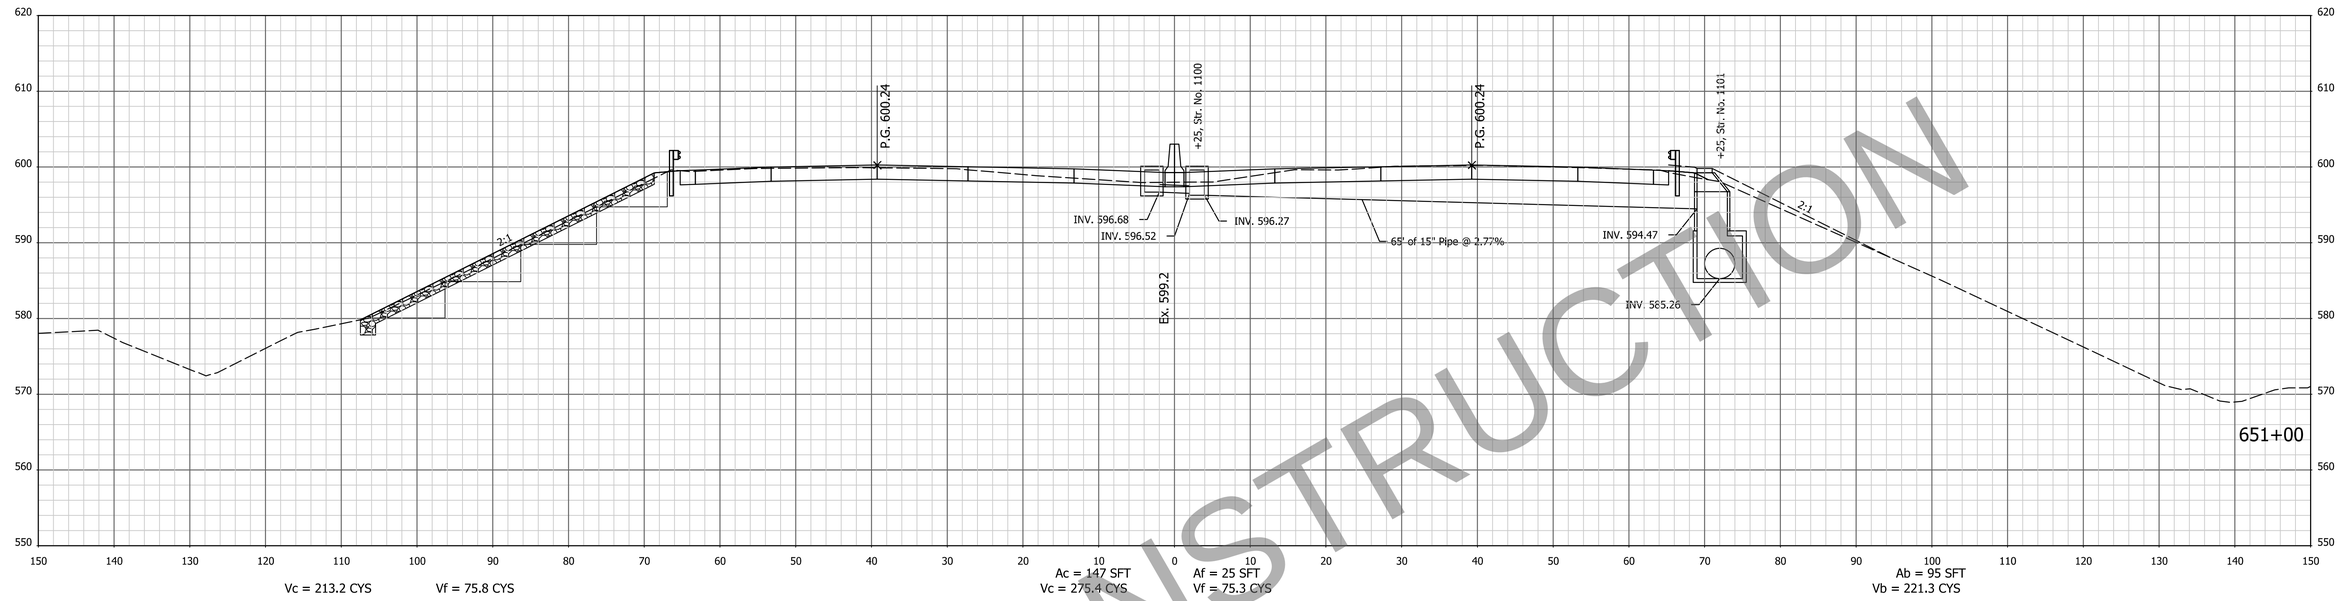

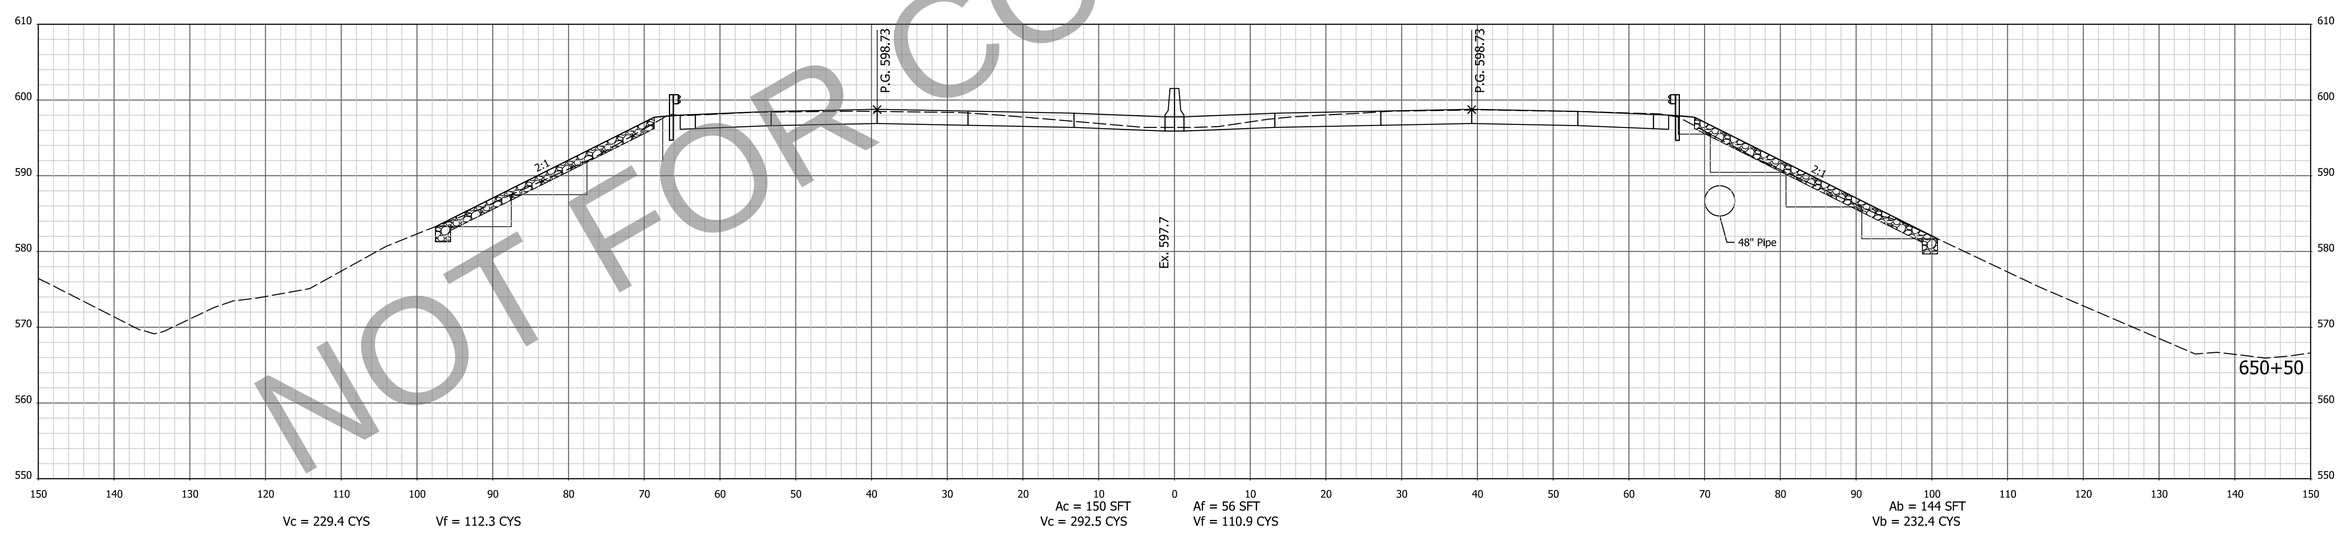

NOT FOR CONSTRUCTION

NOTE: CROSS SECTIONS DISPLAY THE HMA PAVEMENT ALTERNATIVE

FOR INFORMATION ONLY
Project scope, including project limits and identified work within, will change based on what the Design-Build Contractor can provide for the fixed-price identified in the RFP documents.

DESIGNED: AMD | DRAWN: JJP
CHECKED: DJG | CHECKED: DJG

INDIANA
DEPARTMENT OF TRANSPORTATION

CROSS SECTIONS
STA. 650+50 TO STA. 651+00 "PR-Q"

HORIZONTAL SCALE	BRIDGE FILE
1" = 10'	N/A
VERTICAL SCALE	DESIGNATION
1" = 10'	1700135
SURVEY BOOK	SHEETS
Electronic	220 of 247
CONTRACT	PROJECT
R-41529	1700135

14/29/2023 7:08:54 AM I:P:\200035 - I65 ATL\09Road\04 Design files\02 DGN\Plans\200035_29_Sht_Xsec_Line PR-Q.dgn

EARTHWORK FOR PCCP ALTERNATE

EARTHWORK FOR HMA ALTERNATE

EARTHWORK FOR BENCHING

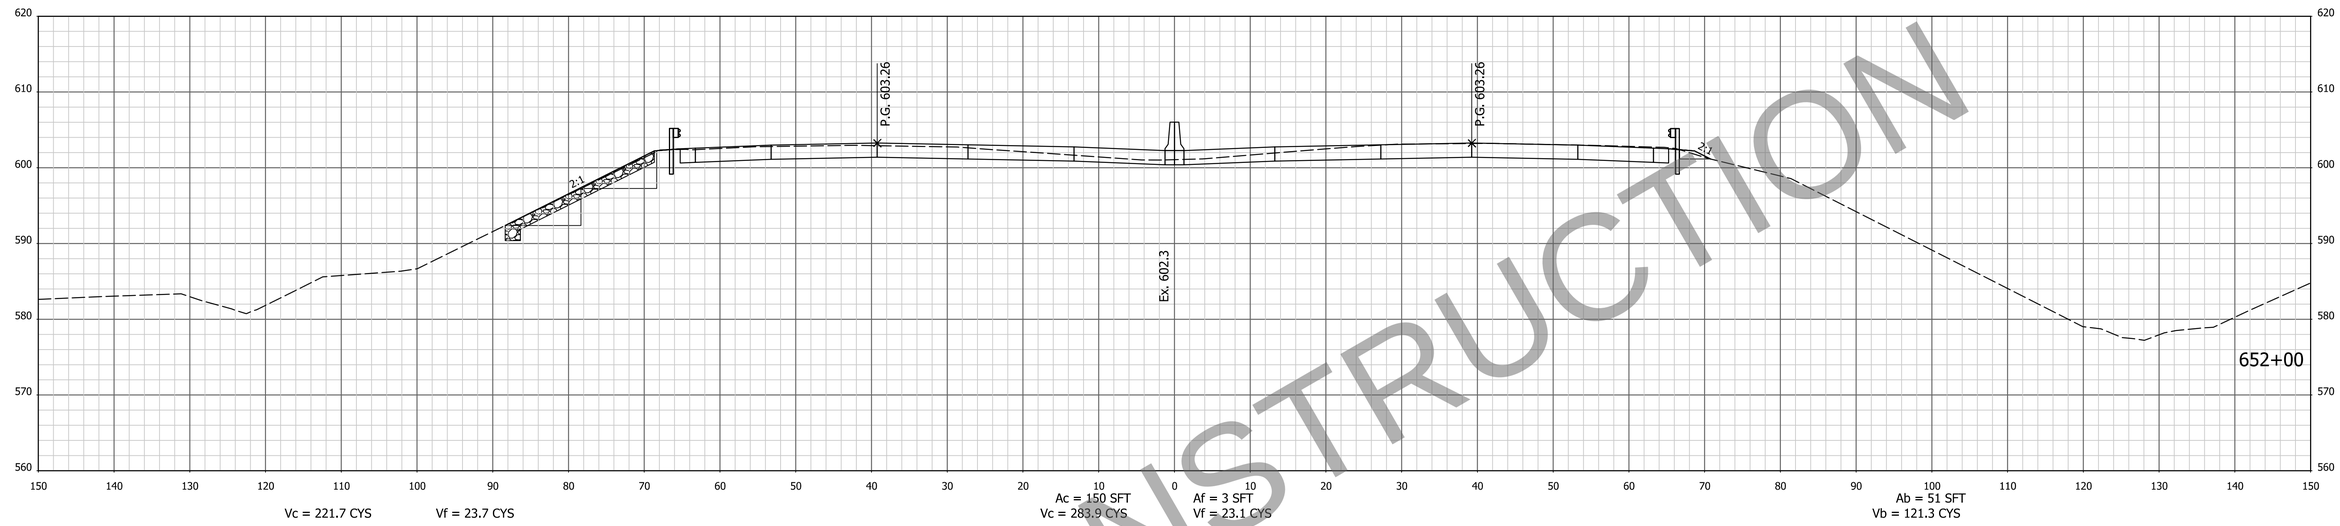

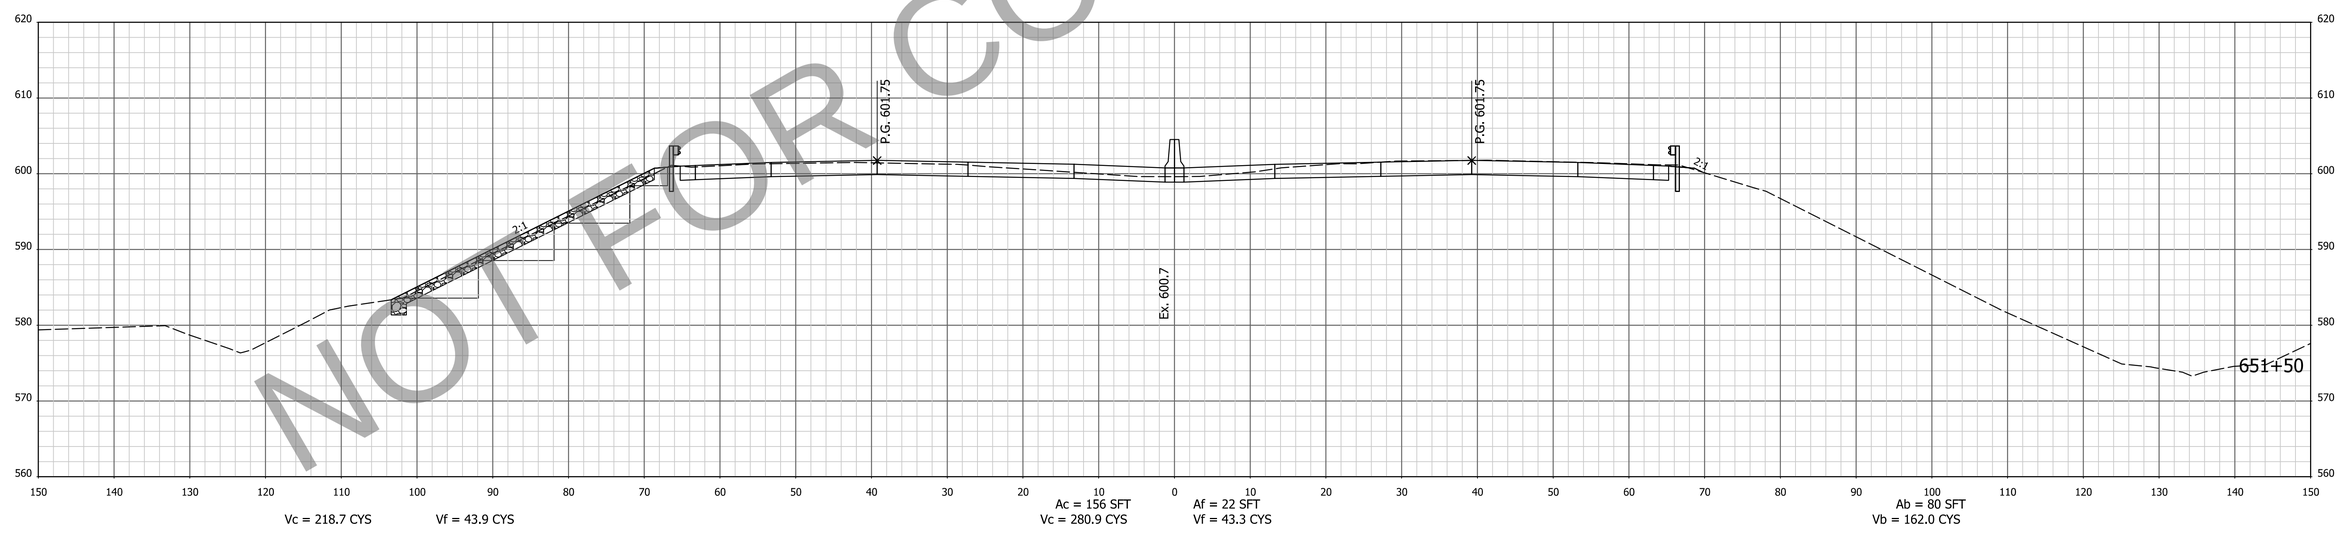

NOT FOR CONSTRUCTION

NOTE: CROSS SECTIONS DISPLAY THE HMA PAVEMENT ALTERNATIVE

FOR INFORMATION ONLY
Project scope, including project limits and identified work within, will change based on what the Design-Build Contractor can provide for the fixed-price identified in the RFP documents.

DESIGNED: AMD | DRAWN: JJP
CHECKED: DJG | CHECKED: DJG

INDIANA
DEPARTMENT OF TRANSPORTATION

CROSS SECTIONS
STA. 651+50 TO STA. 652+00 "PR-Q"

HORIZONTAL SCALE	BRIDGE FILE
1" = 10'	N/A
VERTICAL SCALE	DESIGNATION
1" = 10'	1700135
SURVEY BOOK	SHEETS
Electronic	221 of 247
CONTRACT	PROJECT
R-41529	1700135

4/29/2023 7:08:56 AM I:\P\200035 - I65 ATL\09Road\04 Design files\02 DGN\Plans\200035_29_Sht_Xsec_Line PR-Q.dgn

EARTHWORK FOR PCCP ALTERNATE

EARTHWORK FOR HMA ALTERNATE

EARTHWORK FOR BENCHING

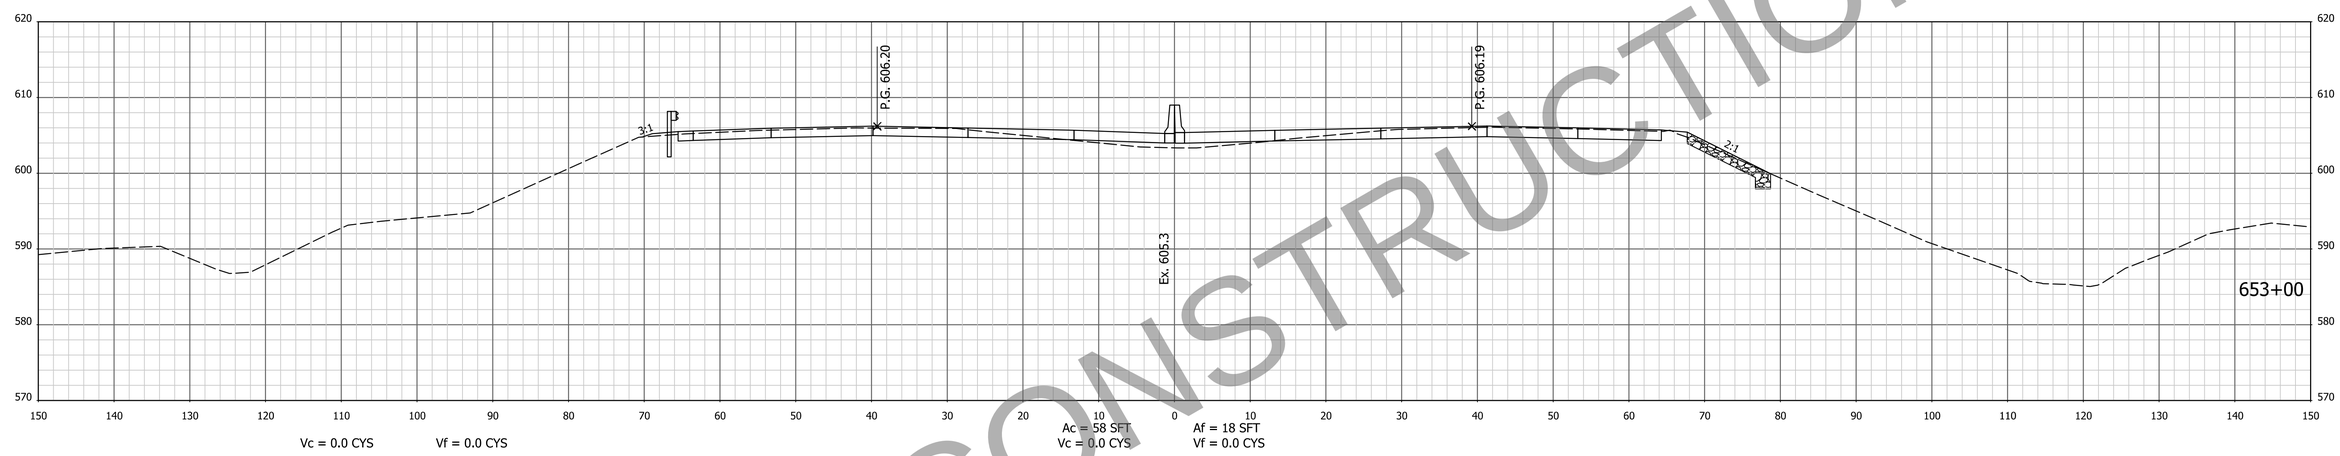

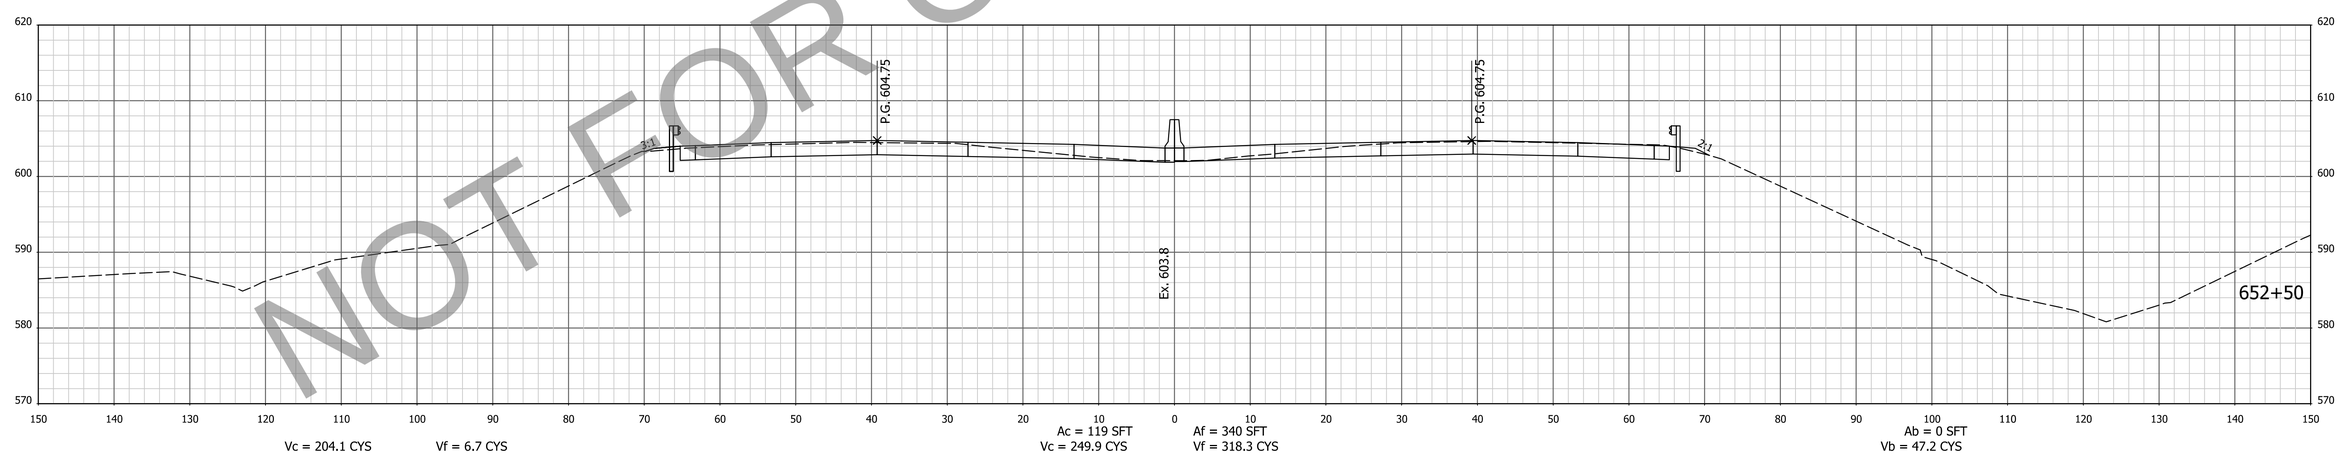

NOT FOR CONSTRUCTION

NOTE: CROSS SECTIONS DISPLAY THE HMA PAVEMENT ALTERNATIVE

FOR INFORMATION ONLY
Project scope, including project limits and identified work within, will change based on what the Design-Build Contractor can provide for the fixed-price identified in the RFP documents.

DESIGNED: AMD
DRAWN: JJP
CHECKED: DJG
CHECKED: DJG

INDIANA
DEPARTMENT OF TRANSPORTATION

CROSS SECTIONS
STA. 652+50 TO STA. 653+00 "PR-Q"

HORIZONTAL SCALE	BRIDGE FILE
1" = 10'	N/A
VERTICAL SCALE	DESIGNATION
1" = 10'	1700135
SURVEY BOOK	SHEETS
Electronic	222 of 247
CONTRACT	PROJECT
R-41529	1700135

I:4/29/2023 7:08:58 AM I P:\200035 - I65 ATL\09Road\04 Design files\02 DGN\Plans\200035_29_Sht_Xsec_Line PR-Q.dgn

EARTHWORK FOR PCCP ALTERNATE

EARTHWORK FOR HMA ALTERNATE

EARTHWORK FOR BENCHING

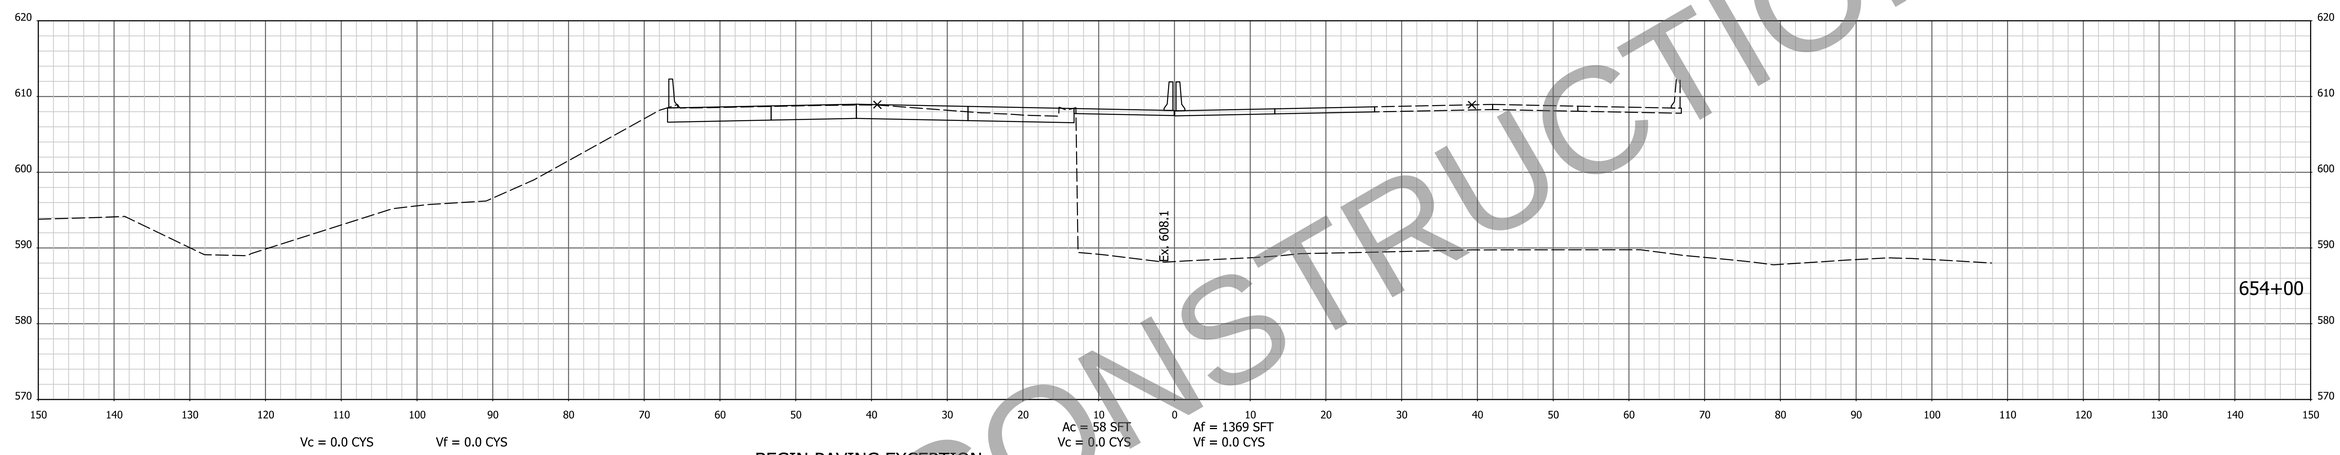

BEGIN PAVING EXCEPTION
STA. 653+67.26 "PR-Q", SB

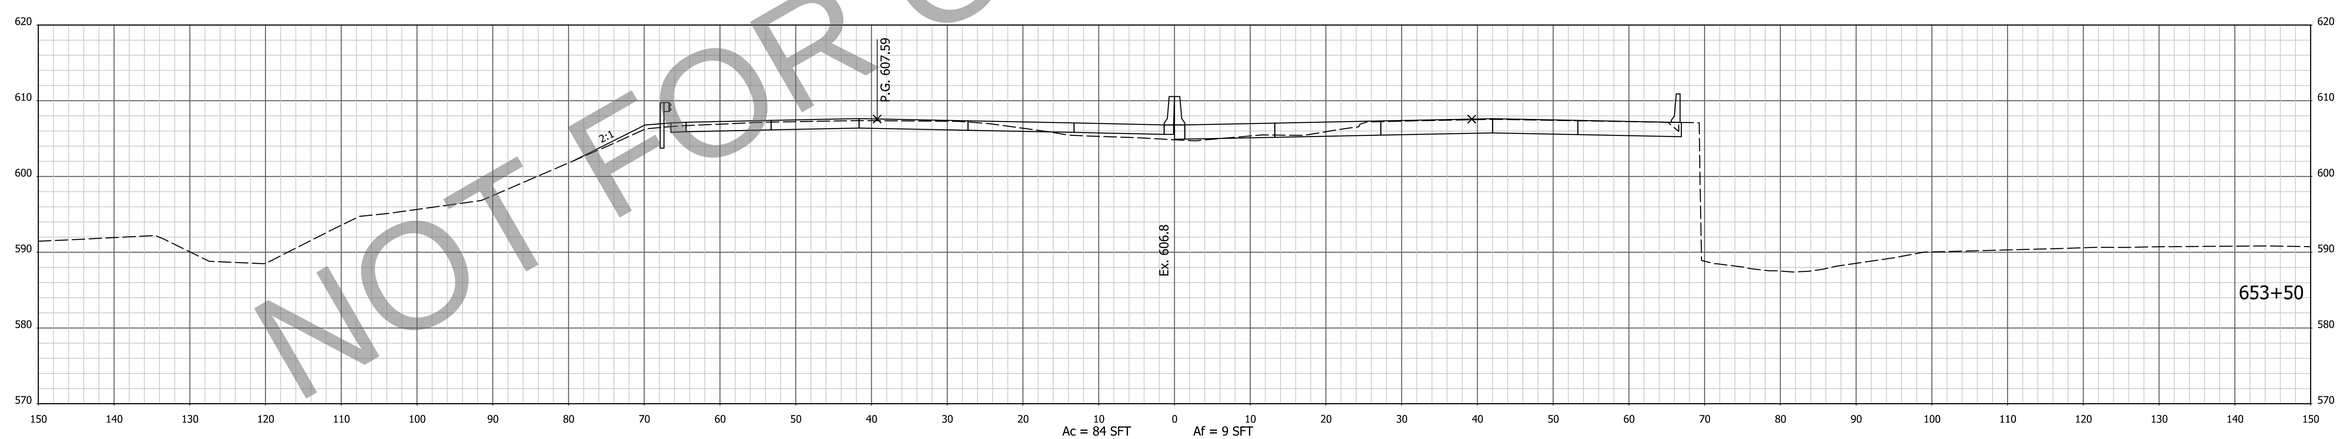

BEGIN PAVING EXCEPTION
STA. 653+27.61 "PR-Q", NB

NOT FOR CONSTRUCTION

NOTE: CROSS SECTIONS DISPLAY THE HMA PAVEMENT ALTERNATIVE

FOR INFORMATION ONLY
Project scope, including project limits and identified work within, will change based on what the Design-Build Contractor can provide for the fixed-price identified in the RFP documents.

DESIGNED: AMD
DRAWN: JJP
CHECKED: DJG
CHECKED: DJG

INDIANA
DEPARTMENT OF TRANSPORTATION

CROSS SECTIONS
STA. 653+50 TO STA. 654+00 "PR-Q"

HORIZONTAL SCALE	BRIDGE FILE
1" = 10'	N/A
VERTICAL SCALE	DESIGNATION
1" = 10'	1700135
SURVEY BOOK	SHEETS
Electronic	223 of 247
CONTRACT	PROJECT
R-41529	1700135

4/29/2023 7:09:00 AM I:\P\200035 - I65 ATL\09Road\04 Design files\02 DGN\Plans\200035_29_Sht_Xsec_Line PR-Q.dgn

EARTHWORK FOR PCCP ALTERNATE

EARTHWORK FOR HMA ALTERNATE

EARTHWORK FOR BENCHING

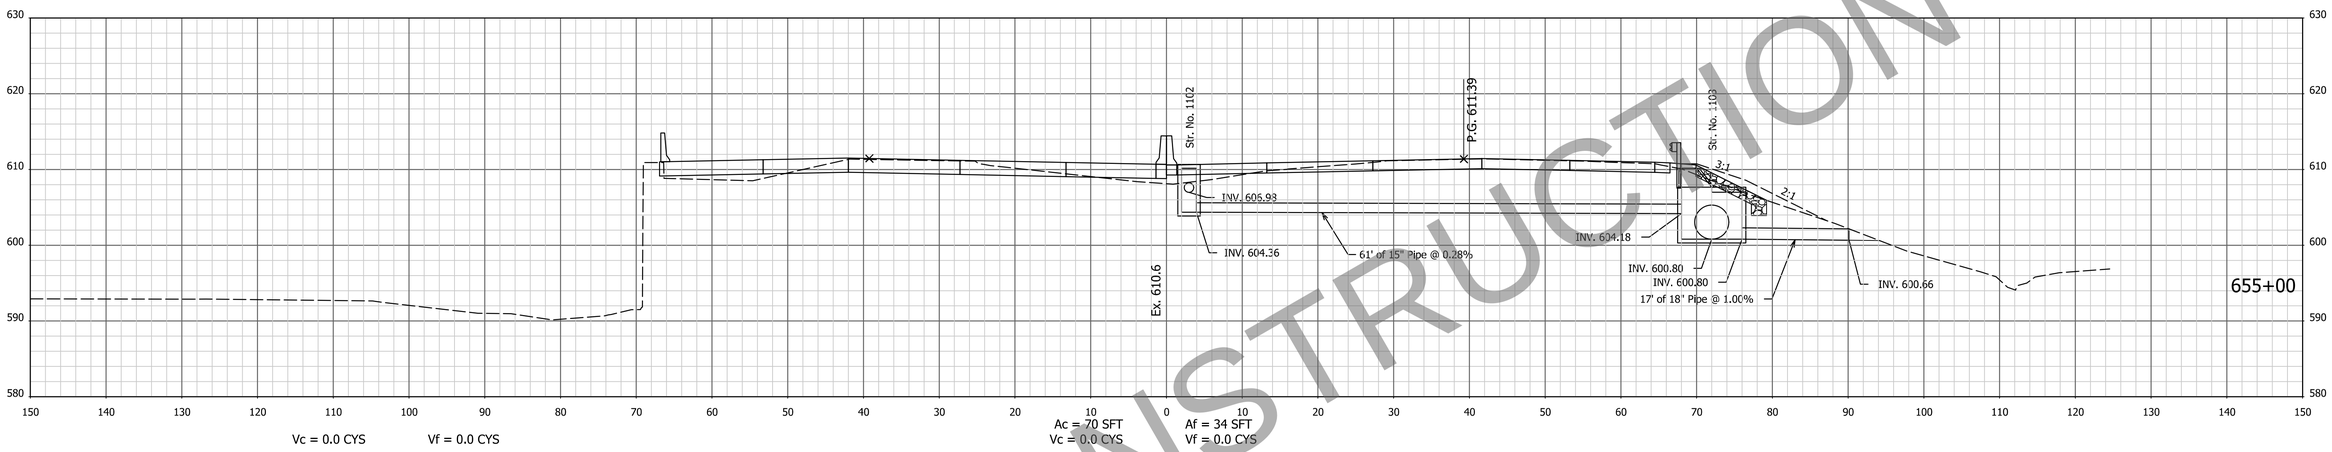

END PAVING EXCEPTION
STA. 654+83.42 "PR-Q", NB

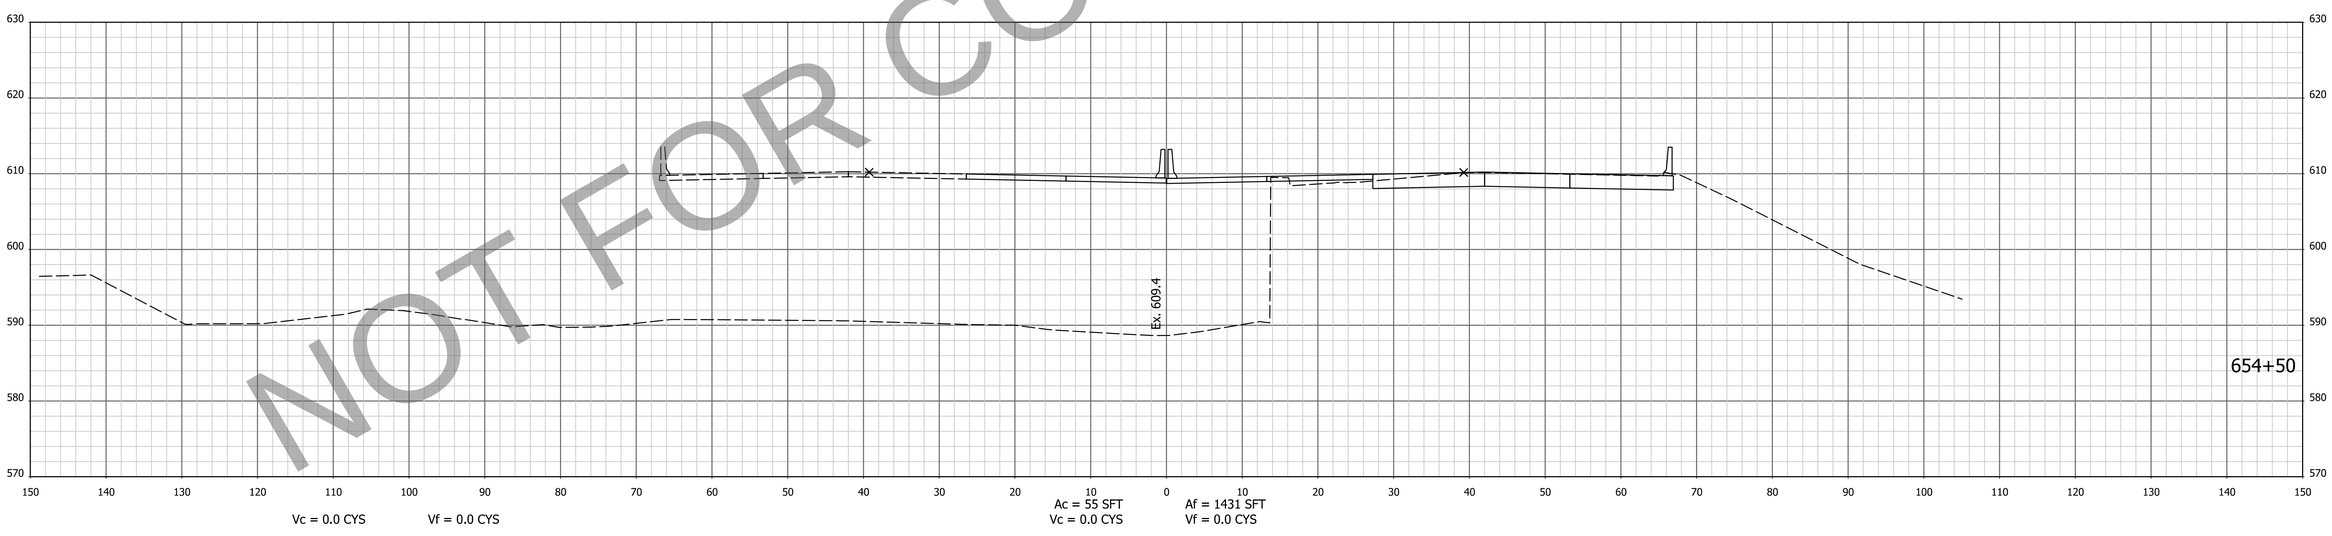

NOTE: CROSS SECTIONS DISPLAY THE HMA PAVEMENT ALTERNATIVE

FOR INFORMATION ONLY
Project scope, including project limits and identified work within, will change based on what the Design-Build Contractor can provide for the fixed-price identified in the RFP documents.

DESIGNED: AMD | DRAWN: JJP
CHECKED: DJG | CHECKED: DJG

INDIANA
DEPARTMENT OF TRANSPORTATION

CROSS SECTIONS
STA. 654+50 TO STA. 655+00 "PR-Q"

HORIZONTAL SCALE	BRIDGE FILE
1" = 10'	N/A
VERTICAL SCALE	DESIGNATION
1" = 10'	1700135
SURVEY BOOK	SHEETS
Electronic	224 of 247
CONTRACT	PROJECT
R-41529	1700135

NOT FOR CONSTRUCTION

4/29/2023 7:09:02 AM I:P:\200035 - I65 ATL\09Road\04 Design files\02 DGN\Plans\200035_29_Sht_Xsec_Line PR-Q.dgn

EARTHWORK FOR PCCP ALTERNATE

EARTHWORK FOR HMA ALTERNATE

EARTHWORK FOR BENCHING

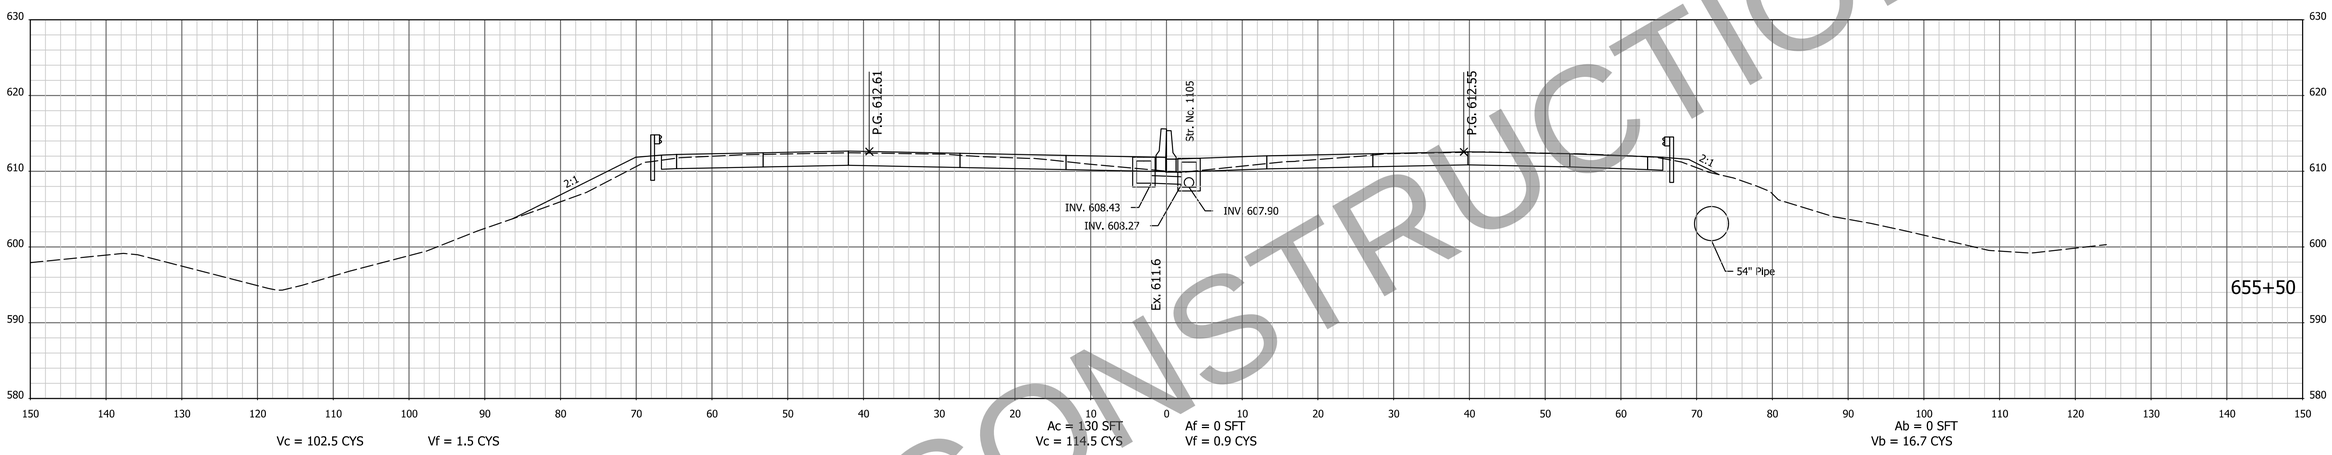

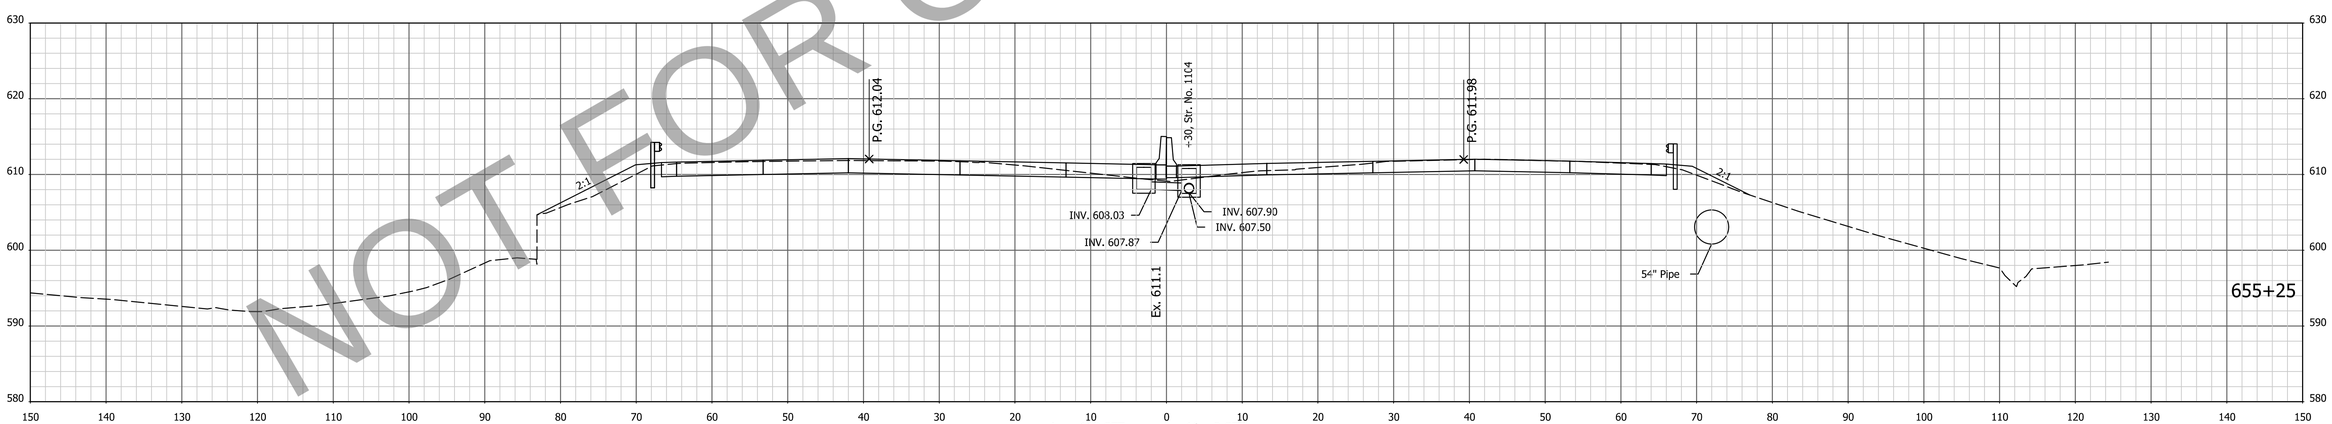

END PAVING EXCEPTION
STA. 655+23.07 "PR-Q", SB

NOTE: CROSS SECTIONS DISPLAY THE HMA PAVEMENT ALTERNATIVE

NOT FOR CONSTRUCTION

FOR INFORMATION ONLY
Project scope, including project limits and identified work within, will change based on what the Design-Build Contractor can provide for the fixed-price identified in the RFP documents.

DESIGNED: AMD
DRAWN: JJP
CHECKED: DJG
CHECKED: DJG

INDIANA
DEPARTMENT OF TRANSPORTATION

CROSS SECTIONS
STA. 655+25 TO STA. 655+50 "PR-Q"

HORIZONTAL SCALE	BRIDGE FILE
1" = 10'	N/A
VERTICAL SCALE	DESIGNATION
1" = 10'	1700135
SURVEY BOOK	SHEETS
Electronic	225 of 247
CONTRACT	PROJECT
R-41529	1700135

4/29/2023 7:09:04 AM I:\P\200035 - I65 ATL\09Road\04 Design files\02 DGN\Plans\200035_29_Sht_Xsec_Line PR-Q.dgn

EARTHWORK FOR PCCP ALTERNATE

EARTHWORK FOR HMA ALTERNATE

EARTHWORK FOR BENCHING

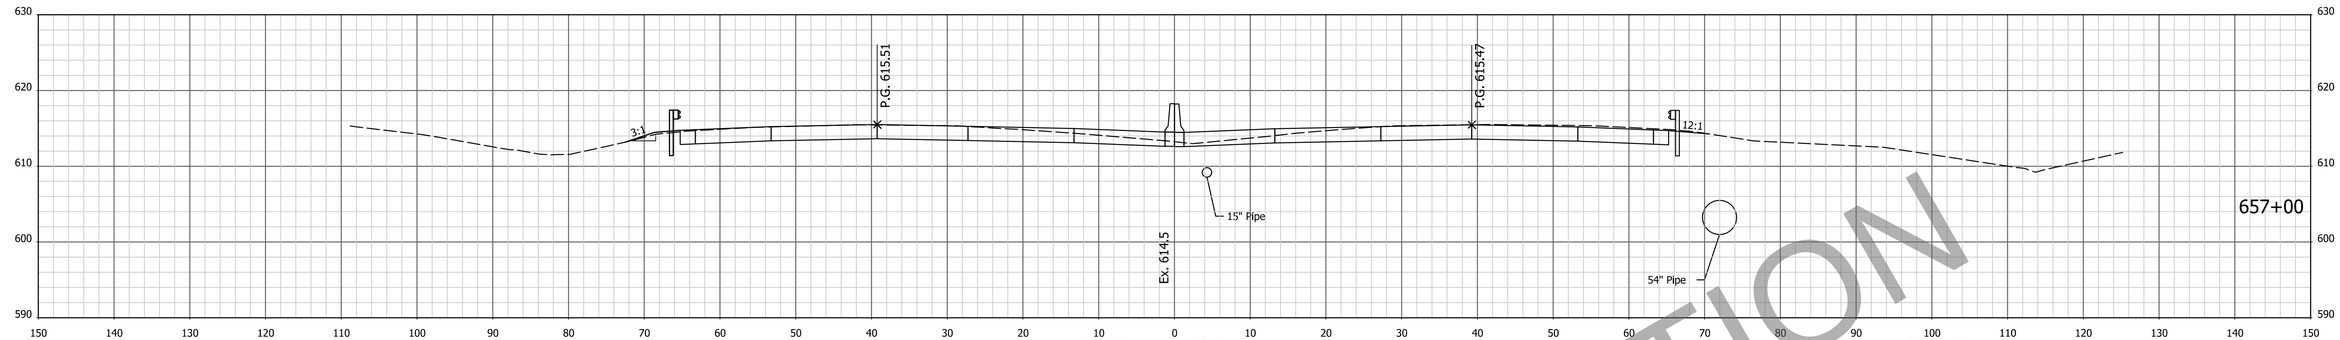

Vc = 248.7 CYS Vf = 4.6 CYS

Ac = 167 SFT Vc = 303.9 CYS

Af = 1 SFT Vf = 4.0 CYS

Ab = 1 SFT Vb = 11.1 CYS

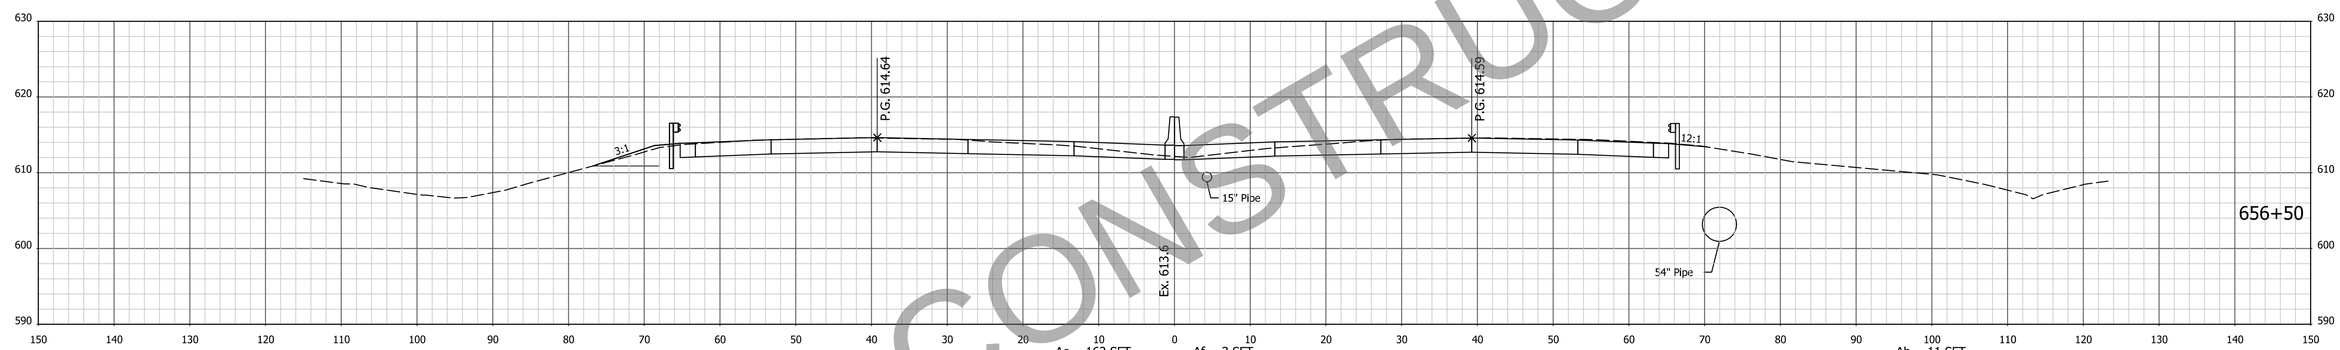

Vc = 236.0 CYS Vf = 3.1 CYS

Ac = 162 SFT Vc = 288.2 CYS

Af = 3 SFT Vf = 2.8 CYS

Ab = 11 SFT Vb = 10.2 CYS

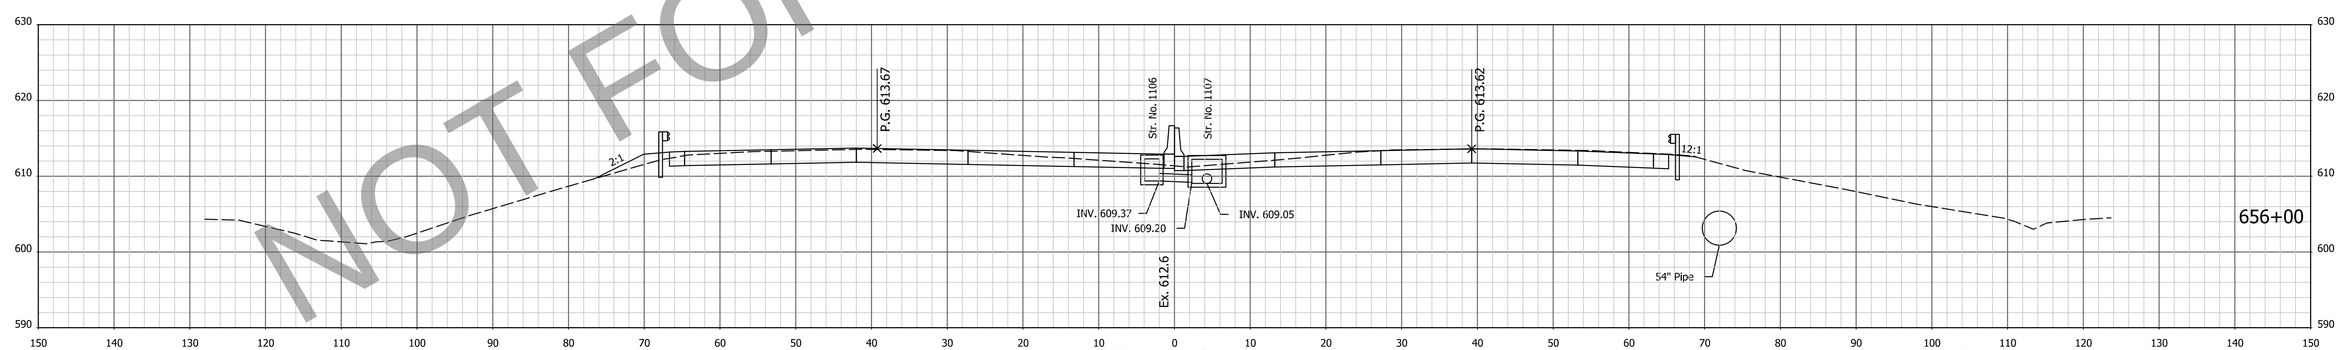

Vc = 221.6 CYS Vf = 0.2 CYS

Ac = 150 SFT Vc = 258.6 CYS

Af = 0 SFT Vf = 0.1 CYS

Ab = 0 SFT Vb = 0 CYS

NOTE: CROSS SECTIONS DISPLAY THE HMA PAVEMENT ALTERNATIVE

NOT FOR CONSTRUCTION

FOR INFORMATION ONLY
Project scope, including project limits and identified work within, will change based on what the Design-Build Contractor can provide for the fixed-price identified in the RFP documents.

DESIGNED: AMD DRAWN: JJP
CHECKED: DJG CHECKED: DJG

INDIANA
DEPARTMENT OF TRANSPORTATION

CROSS SECTIONS
STA. 656+00 TO STA. 657+00 "PR-Q"

HORIZONTAL SCALE	BRIDGE FILE
1" = 10'	N/A
VERTICAL SCALE	DESIGNATION
1" = 10'	1700135
SURVEY BOOK	SHEETS
Electronic	226 of 247
CONTRACT	PROJECT
R-41529	1700135

4/29/2023 7:09:06 AM P:\200035 - I65 ATL\09Road\04 Design files\02 DGN\Plans\200035_29_Sht_Xsec_Line PR-Q.dgn

EARTHWORK FOR PCCP ALTERNATE

EARTHWORK FOR HMA ALTERNATE

EARTHWORK FOR BENCHING

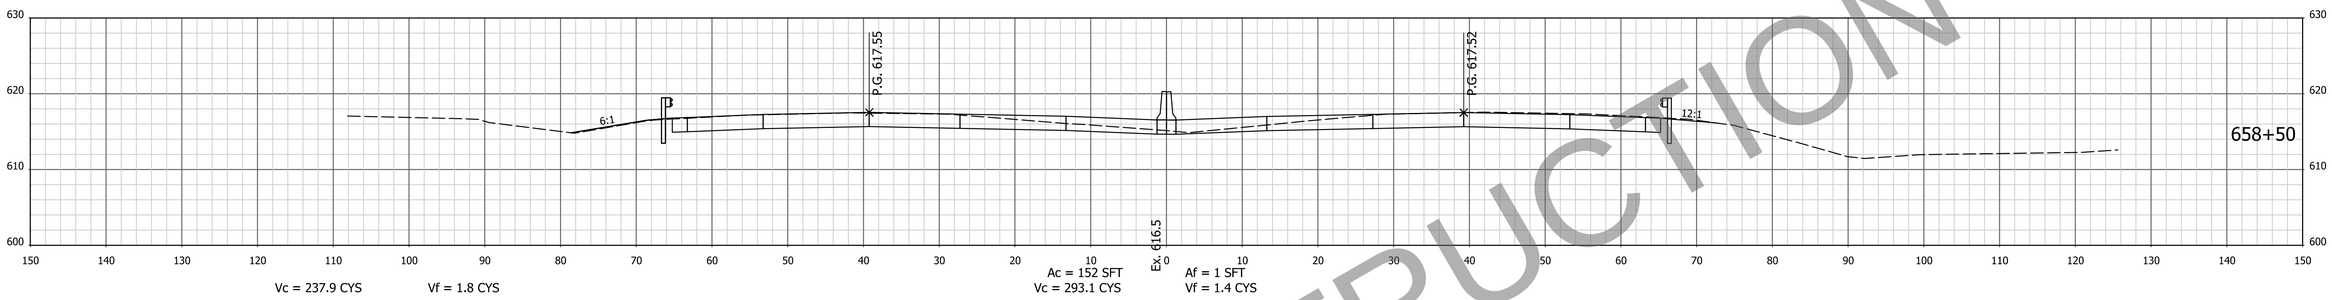

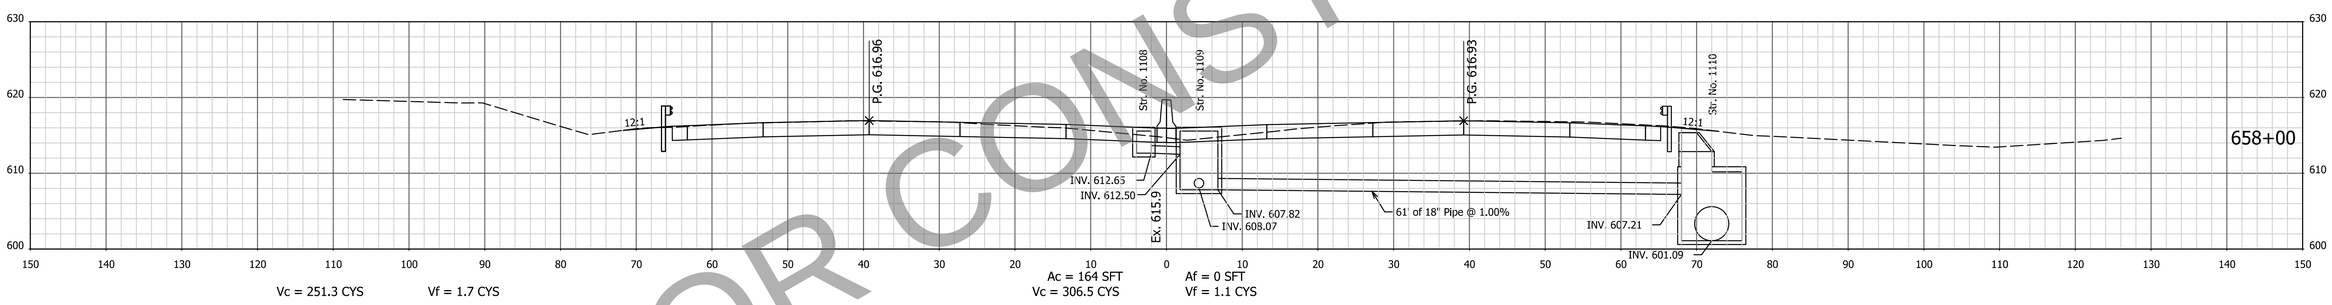

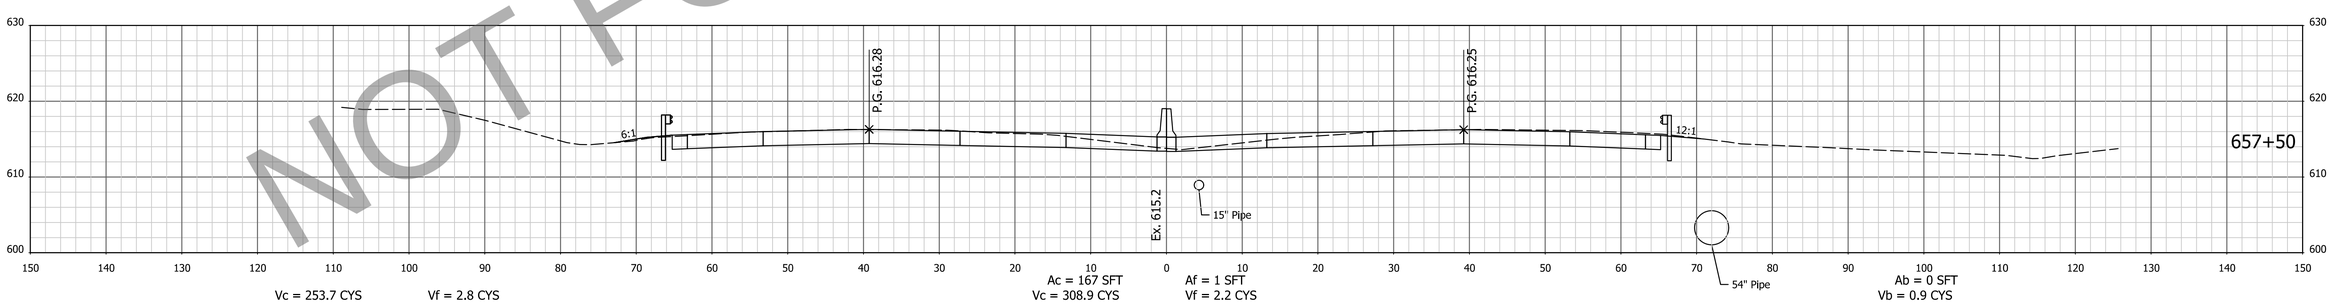

NOT FOR CONSTRUCTION

NOTE: CROSS SECTIONS DISPLAY THE HMA PAVEMENT ALTERNATIVE

FOR INFORMATION ONLY
Project scope, including project limits and identified work within, will change based on what the Design-Build Contractor can provide for the fixed-price identified in the RFP documents.

DESIGNED: AMD | DRAWN: JJP
CHECKED: DJG | CHECKED: DJG

INDIANA
DEPARTMENT OF TRANSPORTATION

CROSS SECTIONS
STA. 657+50 TO STA. 658+50 "PR-Q"

HORIZONTAL SCALE	BRIDGE FILE
1" = 10'	N/A
VERTICAL SCALE	DESIGNATION
1" = 10'	1700135

SURVEY BOOK	SHEETS
Electronic	227 of 247
CONTRACT	PROJECT
R-41529	1700135

4/29/2023 7:09:08 AM P:\200035 - I65 ATL\09Road\04 Design Files\02 DGN\Plans\200035_29_Sht_Xsec_Line PR-Q.dgn

EARTHWORK FOR PCCP ALTERNATE

EARTHWORK FOR HMA ALTERNATE

EARTHWORK FOR BENCHING

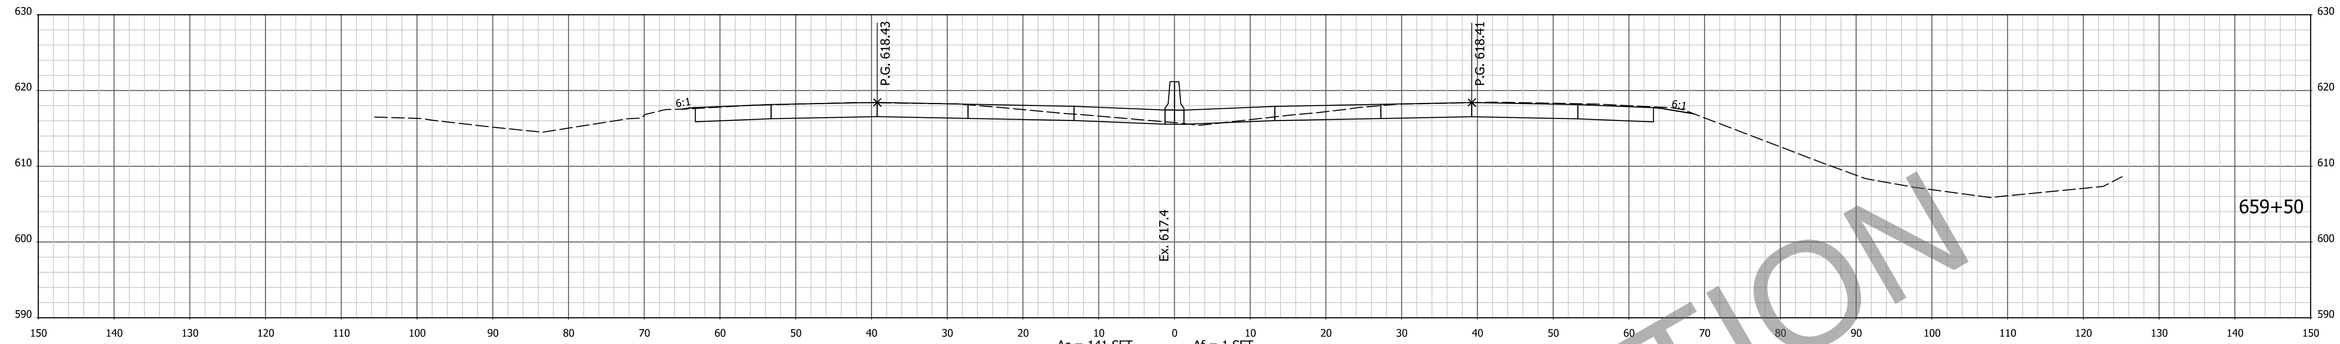

Vc = 64.6 CYS Vf = 1.1 CYS

Ac = 141 SFT Vc = 78.5 CYS

Af = 1 SFT Vf = 0.4 CYS

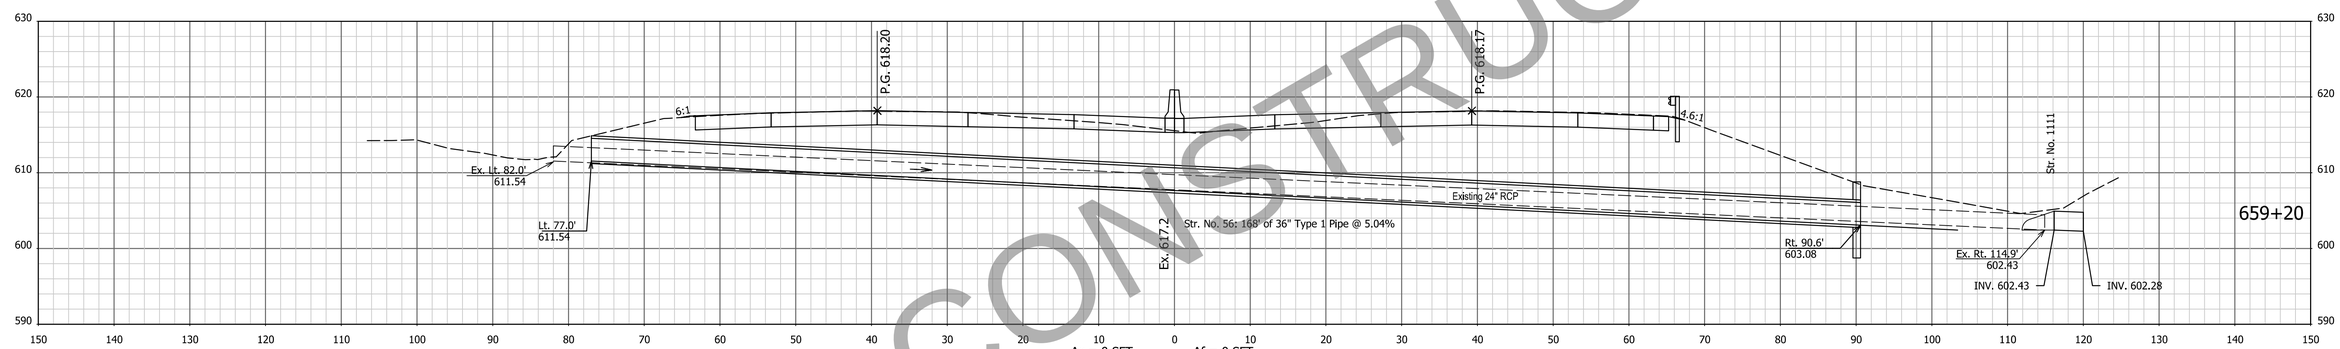

Vc = 43.4 CYS Vf = 0.6 CYS

Ac = 0 SFT Vc = 52.7 CYS

Af = 0 SFT Vf = 0.2 CYS

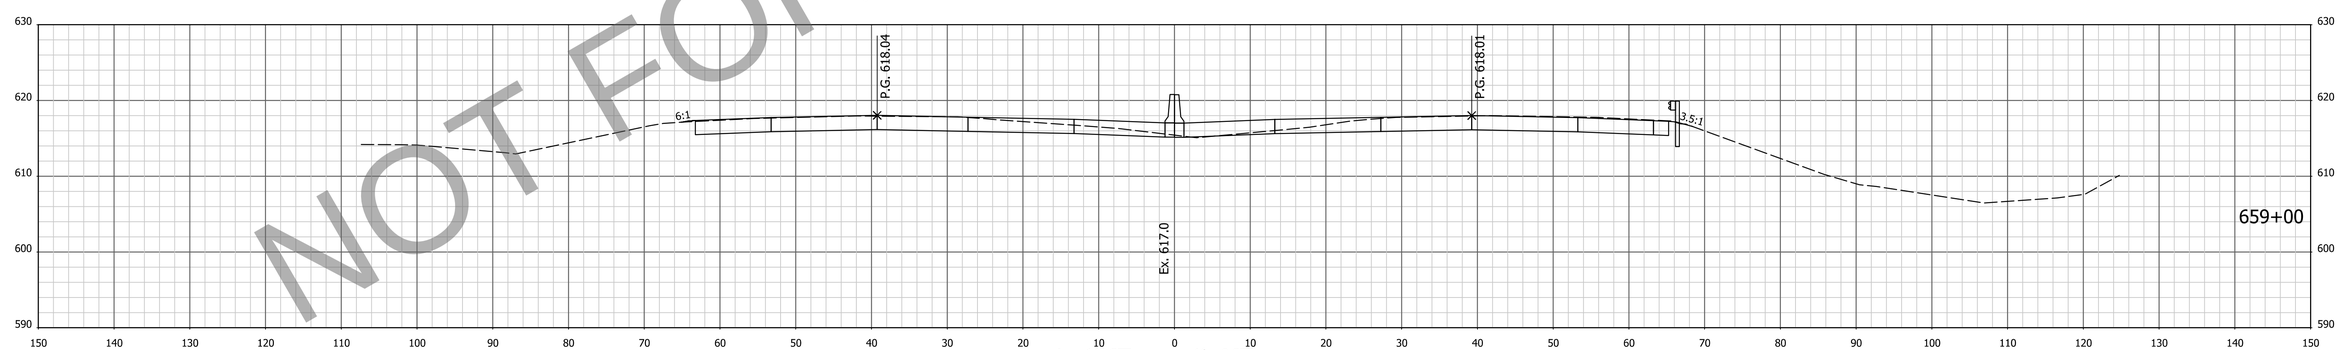

Vc = 222.0 CYS Vf = 3.0 CYS

Ac = 142 SFT Vc = 272.9 CYS

Af = 0 SFT Vf = 1.6 CYS

NOTE: CROSS SECTIONS DISPLAY THE HMA PAVEMENT ALTERNATIVE

NOT FOR CONSTRUCTION

FOR INFORMATION ONLY
Project scope, including project limits and identified work within, will change based on what the Design-Build Contractor can provide for the fixed-price identified in the RFP documents.

DESIGNED: AMD DRAWN: JJP
CHECKED: DJG CHECKED: DJG

INDIANA
DEPARTMENT OF TRANSPORTATION

CROSS SECTIONS
STA. 659+00 TO STA. 659+50 "PR-Q"

HORIZONTAL SCALE	BRIDGE FILE
1" = 10'	N/A
VERTICAL SCALE	DESIGNATION
1" = 10'	1700135
SURVEY BOOK	SHEETS
Electronic	228 of 247
CONTRACT	PROJECT
R-41529	1700135

4/29/2023 7:09:10 AM P:\200035 - I65 ATL\09Road\04 Design files\02 DGN\Plans\200035_29_Sht_Xsec_Line PR-Q.dgn

EARTHWORK FOR PCCP ALTERNATE

EARTHWORK FOR HMA ALTERNATE

EARTHWORK FOR BENCHING

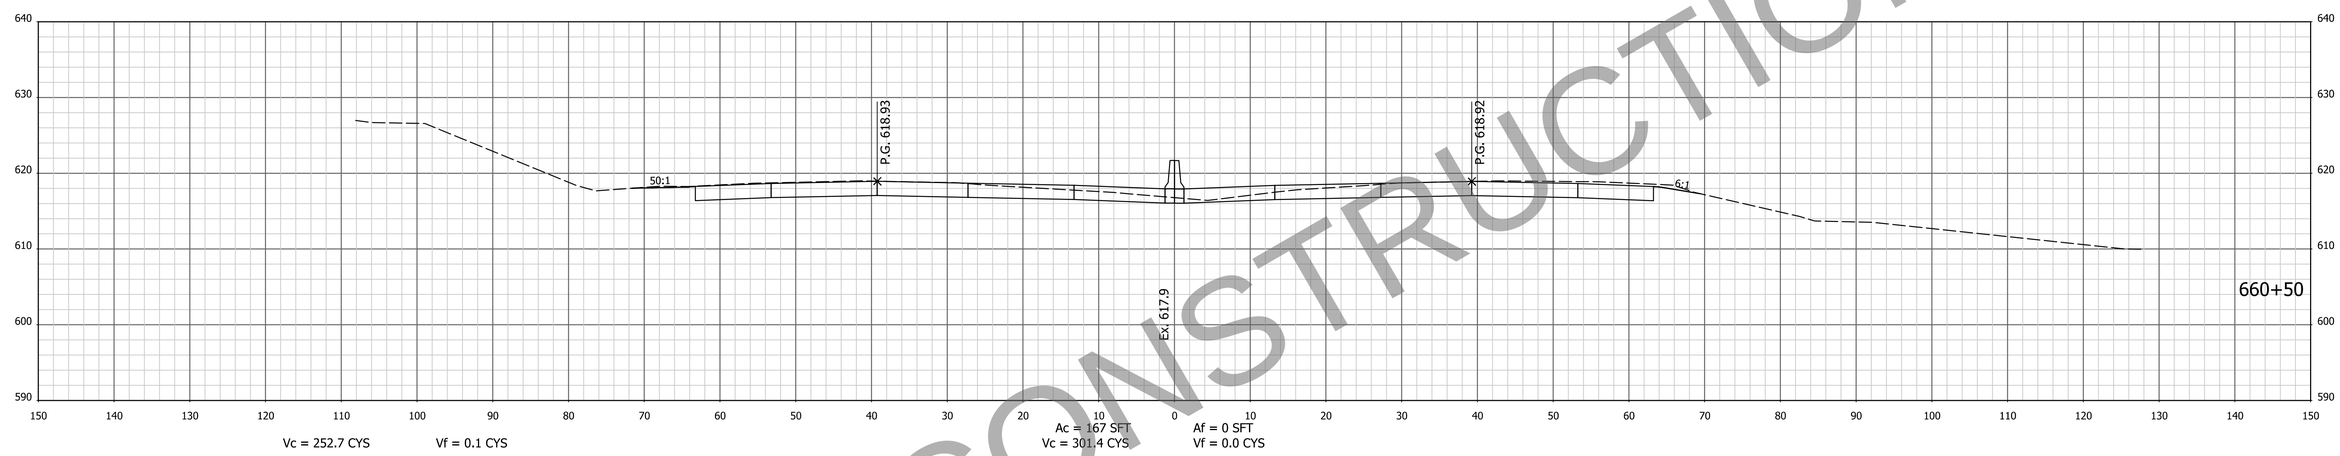

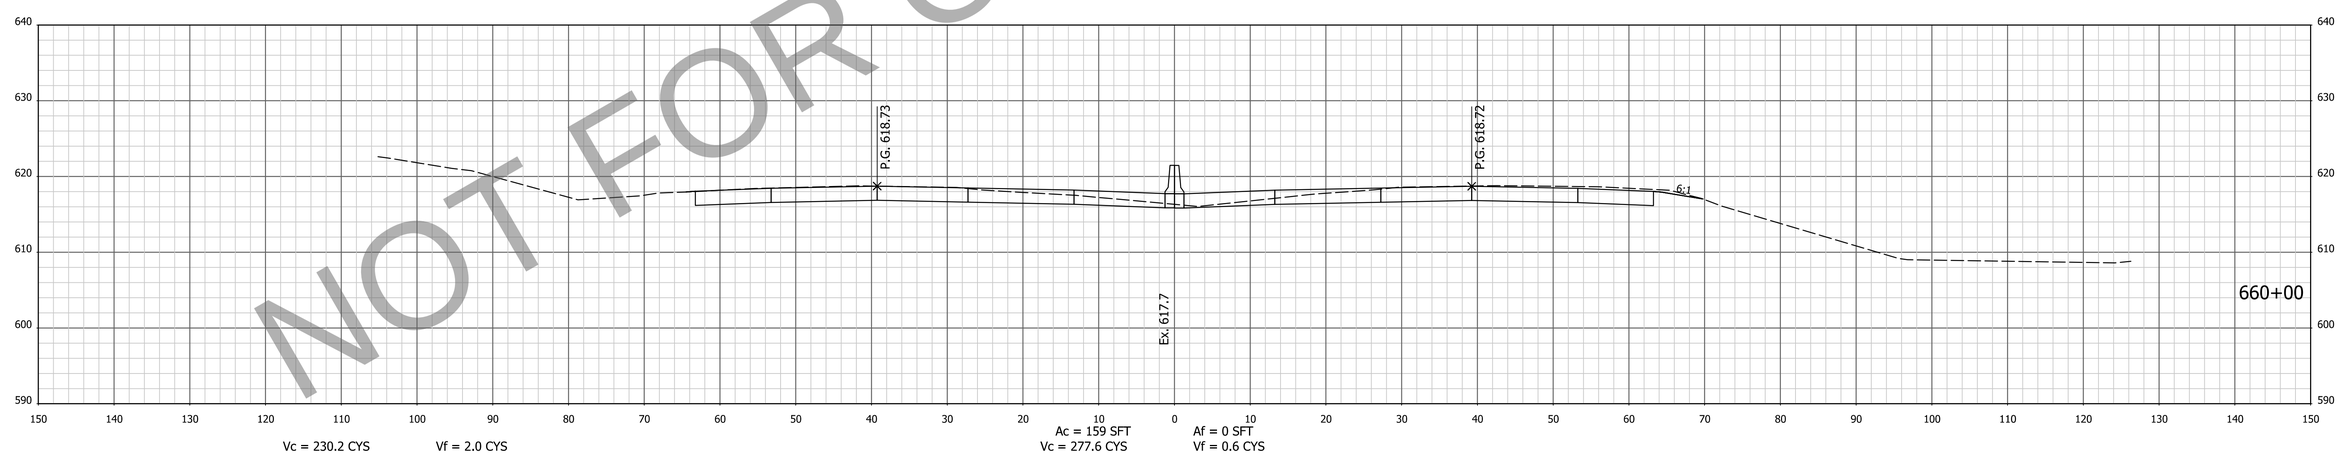

NOT FOR CONSTRUCTION

NOTE: CROSS SECTIONS DISPLAY THE HMA PAVEMENT ALTERNATIVE

FOR INFORMATION ONLY
Project scope, including project limits and identified work within, will change based on what the Design-Build Contractor can provide for the fixed-price identified in the RFP documents.

DESIGNED: AMD | DRAWN: JJP
CHECKED: DJG | CHECKED: DJG

INDIANA
DEPARTMENT OF TRANSPORTATION

CROSS SECTIONS
STA. 660+00 TO STA. 660+50 "PR-Q"

HORIZONTAL SCALE	BRIDGE FILE
1" = 10'	N/A
VERTICAL SCALE	DESIGNATION
1" = 10'	1700135
SURVEY BOOK	SHEETS
Electronic	229 of 247
CONTRACT	PROJECT
R-41529	1700135

4/29/2023 7:09:12 AM I:\P\200035 - I65 ATL\09Road\04 Design files\02 DGN\Plans\200035_29_Sht_Xsec_Line PR-Q.dgn

EARTHWORK FOR PCCP ALTERNATE

EARTHWORK FOR HMA ALTERNATE

EARTHWORK FOR BENCHING

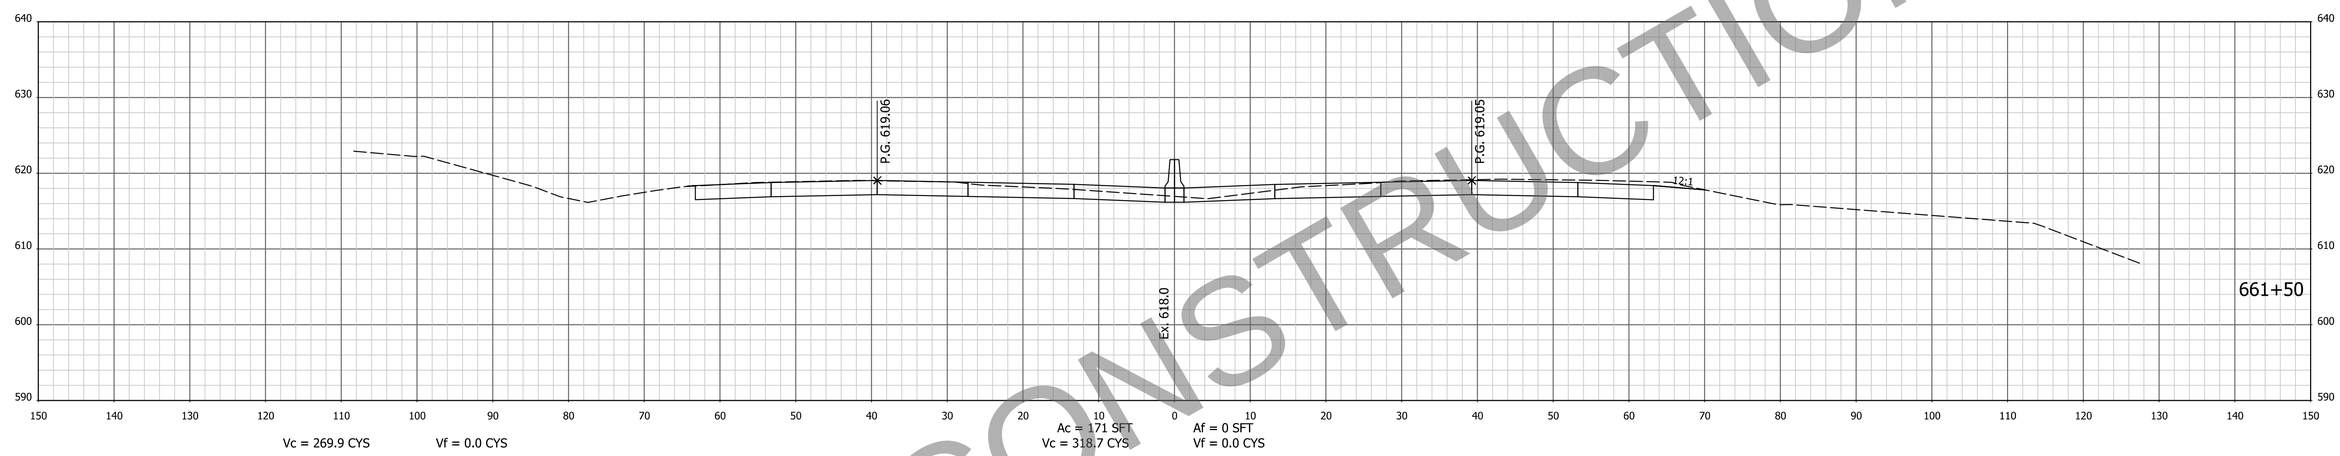

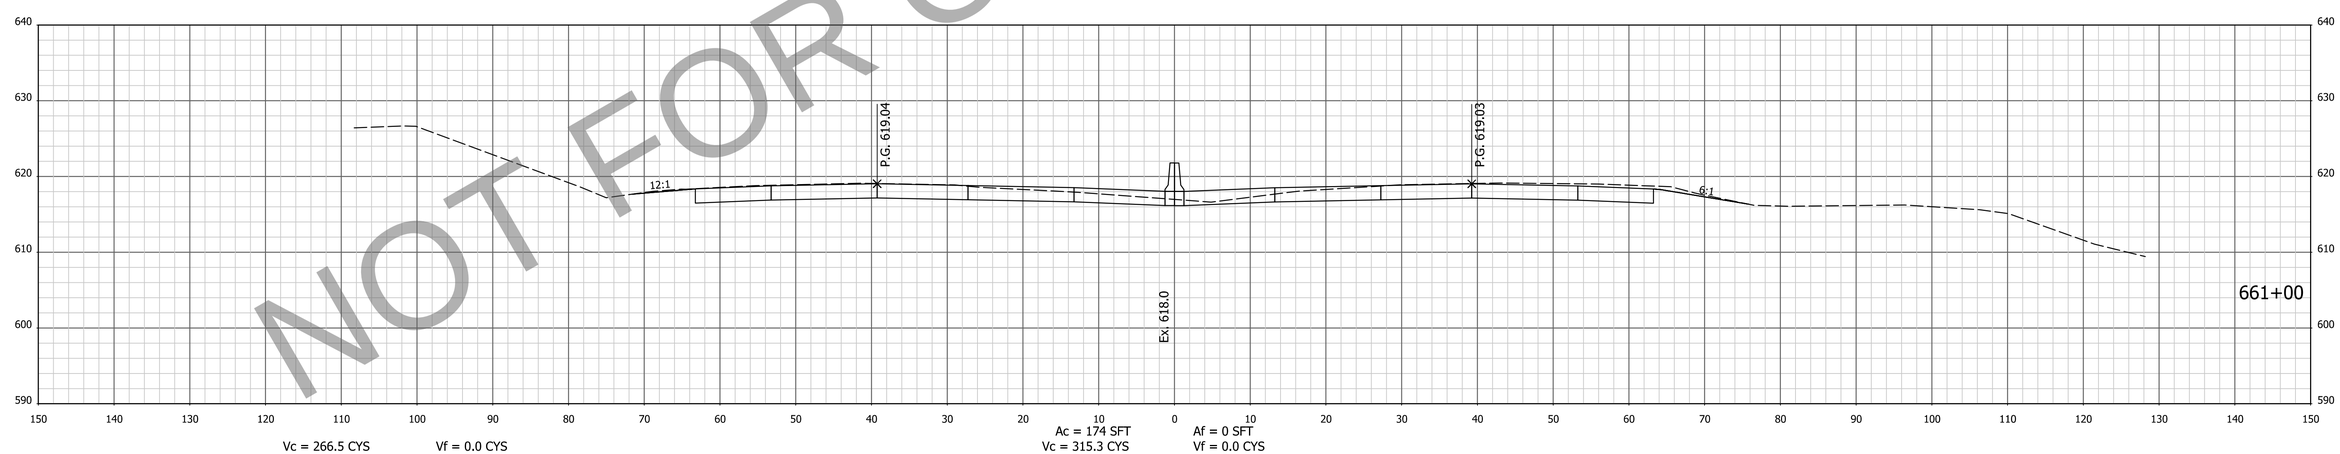

NOT FOR CONSTRUCTION

NOTE: CROSS SECTIONS DISPLAY THE HMA PAVEMENT ALTERNATIVE

FOR INFORMATION ONLY
Project scope, including project limits and identified work within, will change based on what the Design-Build Contractor can provide for the fixed-price identified in the RFP documents.

DESIGNED: AMD DRAWN: JJP
CHECKED: DJG CHECKED: DJG

INDIANA
DEPARTMENT OF TRANSPORTATION

CROSS SECTIONS
STA. 661+00 TO STA. 661+50 "PR-Q"

HORIZONTAL SCALE	BRIDGE FILE
1" = 10'	N/A
VERTICAL SCALE	DESIGNATION
1" = 10'	1700135
SURVEY BOOK	SHEETS
Electronic	230 of 247
CONTRACT	PROJECT
R-41529	1700135

4/29/2023 7:09:14 AM P:\200035 - I65 ATL\09Road\04 Design files\02 DGN\Plans\200035_29_Sht_Xsec_Line PR-Q.dgn

EARTHWORK FOR PCCP ALTERNATE

EARTHWORK FOR HMA ALTERNATE

EARTHWORK FOR BENCHING

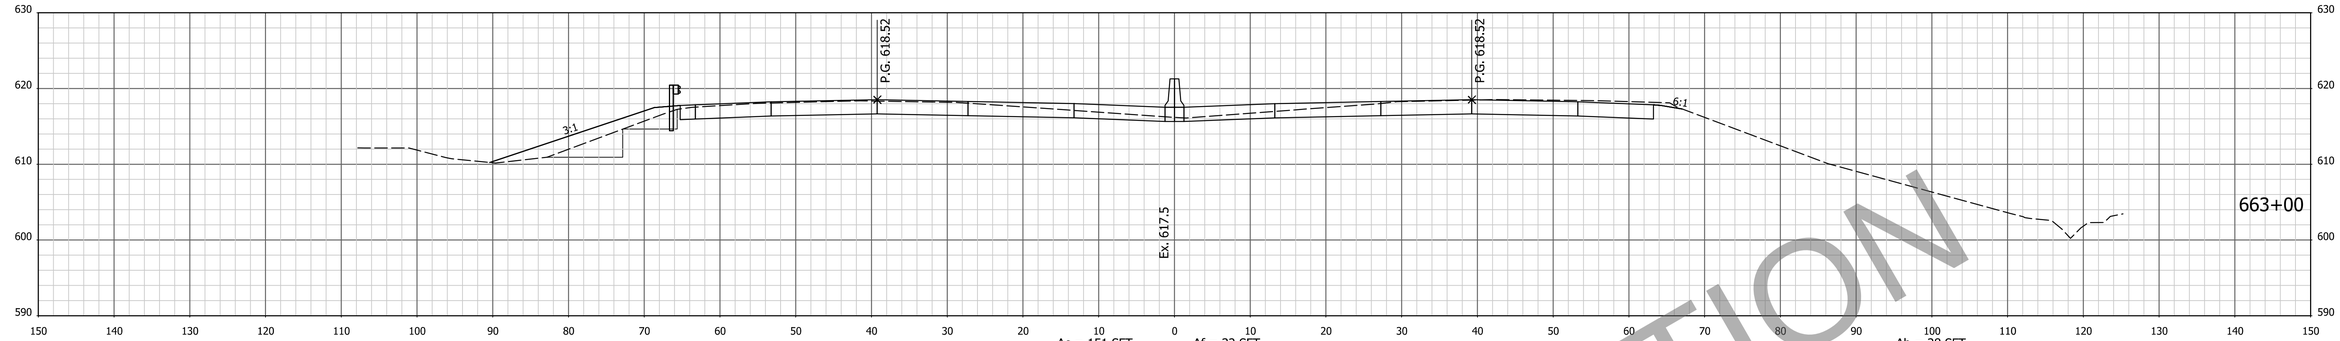

Vc = 229.2 CYS Vf = 31.0 CYS

Ac = 151 SFT Vc = 280.8 CYS

Af = 32 SFT Vf = 30.3 CYS

Ab = 28 SFT Vb = 25.9 CYS

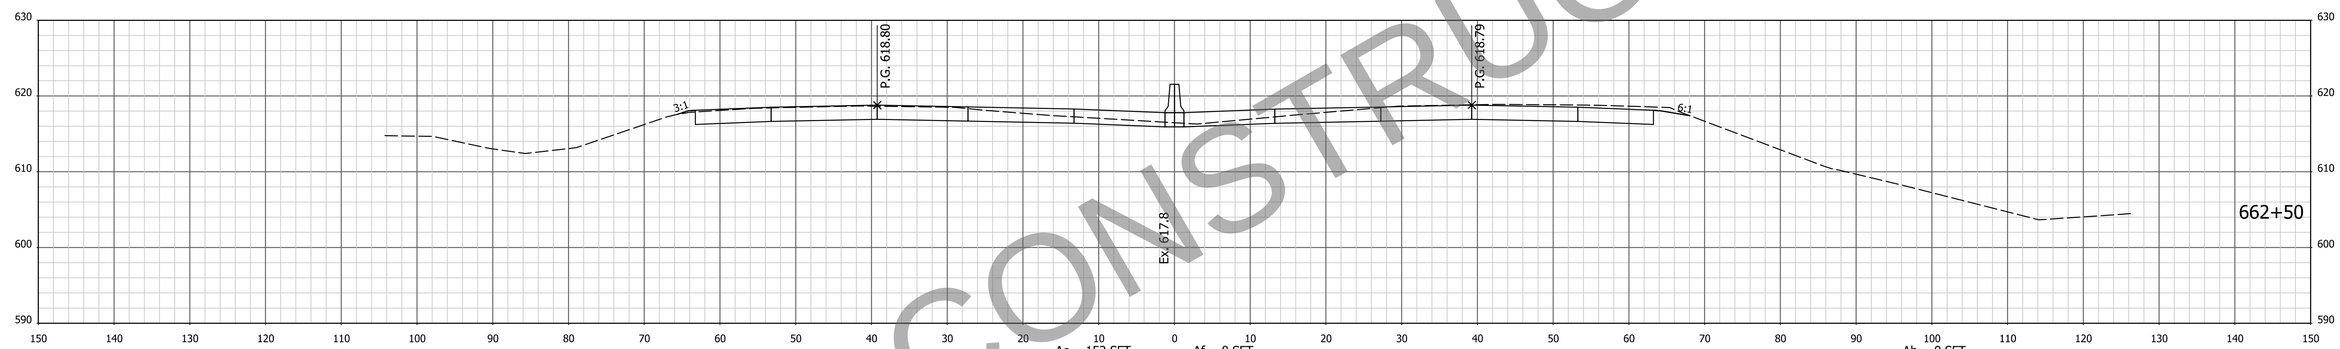

Vc = 249.2 CYS Vf = 1.2 CYS

Ac = 152 SFT Vc = 298.0 CYS

Af = 0 SFT Vf = 1.2 CYS

Ab = 0 SFT Vb = 0 CYS

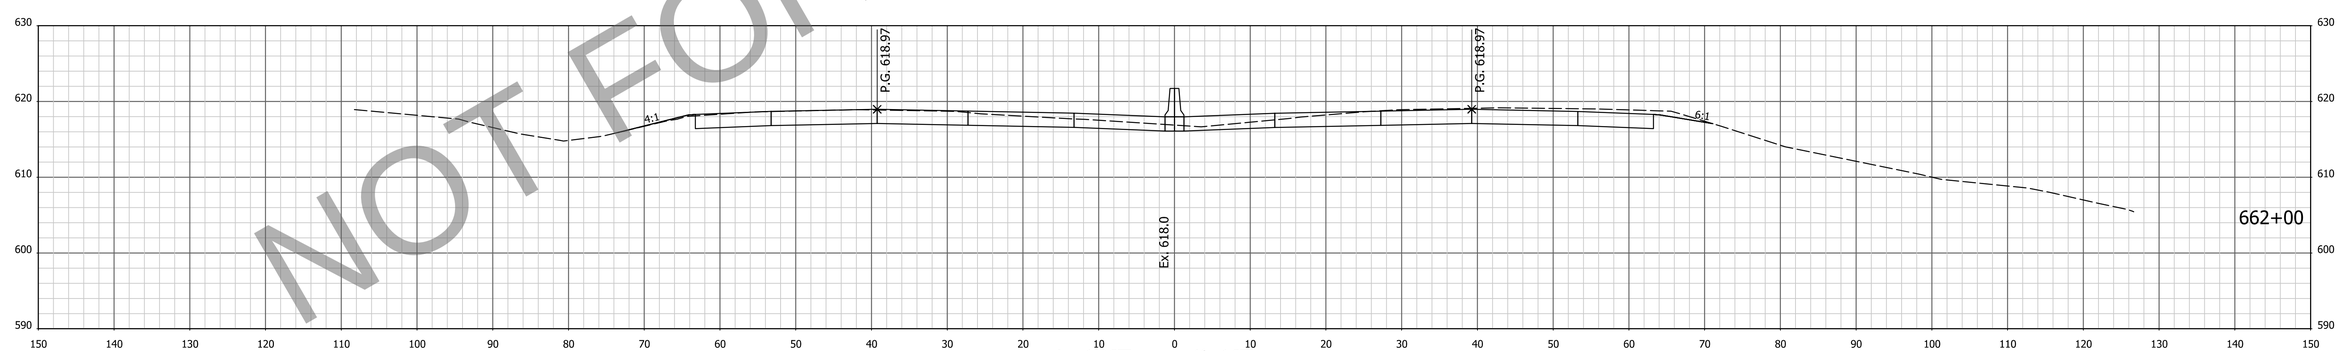

Vc = 265.9 CYS Vf = 0.9 CYS

Ac = 169 SFT Vc = 314.7 CYS

Af = 1 SFT Vf = 0.9 CYS

NOTE: CROSS SECTIONS DISPLAY THE HMA PAVEMENT ALTERNATIVE

NOT FOR CONSTRUCTION

FOR INFORMATION ONLY
Project scope, including project limits and identified work within, will change based on what the Design-Build Contractor can provide for the fixed-price identified in the RFP documents.

DESIGNED: AMD DRAWN: JJP
CHECKED: DJG CHECKED: DJG

INDIANA
DEPARTMENT OF TRANSPORTATION

CROSS SECTIONS
STA. 662+00 TO STA. 663+00 "PR-Q"

HORIZONTAL SCALE	BRIDGE FILE
1" = 10'	N/A
VERTICAL SCALE	DESIGNATION
1" = 10'	1700135
SURVEY BOOK	SHEETS
Electronic	231 of 247
CONTRACT	PROJECT
R-41529	1700135

4/29/2023 7:09:16 AM P:\200035 - I65 ATL\09Road\04 Design files\02 DGN\Plans\200035_29_Sht_Xsec_Line PR-Q.dgn

EARTHWORK FOR PCCP ALTERNATE

EARTHWORK FOR HMA ALTERNATE

EARTHWORK FOR BENCHING

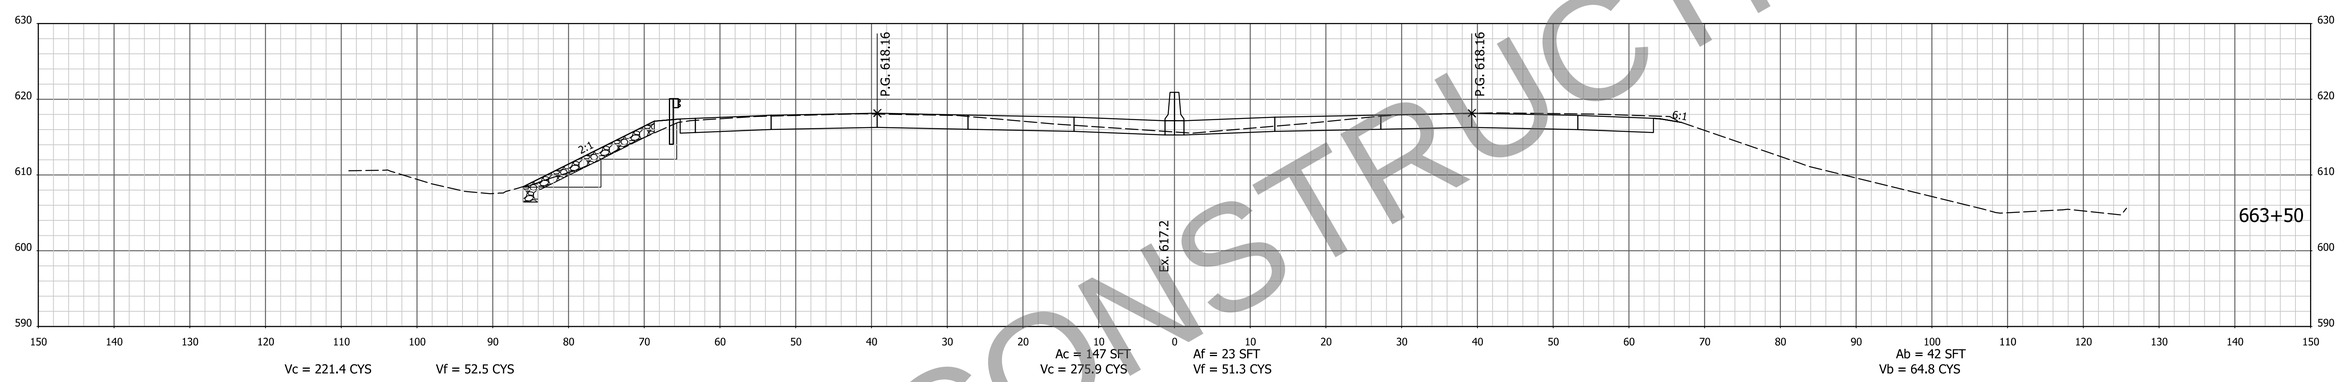

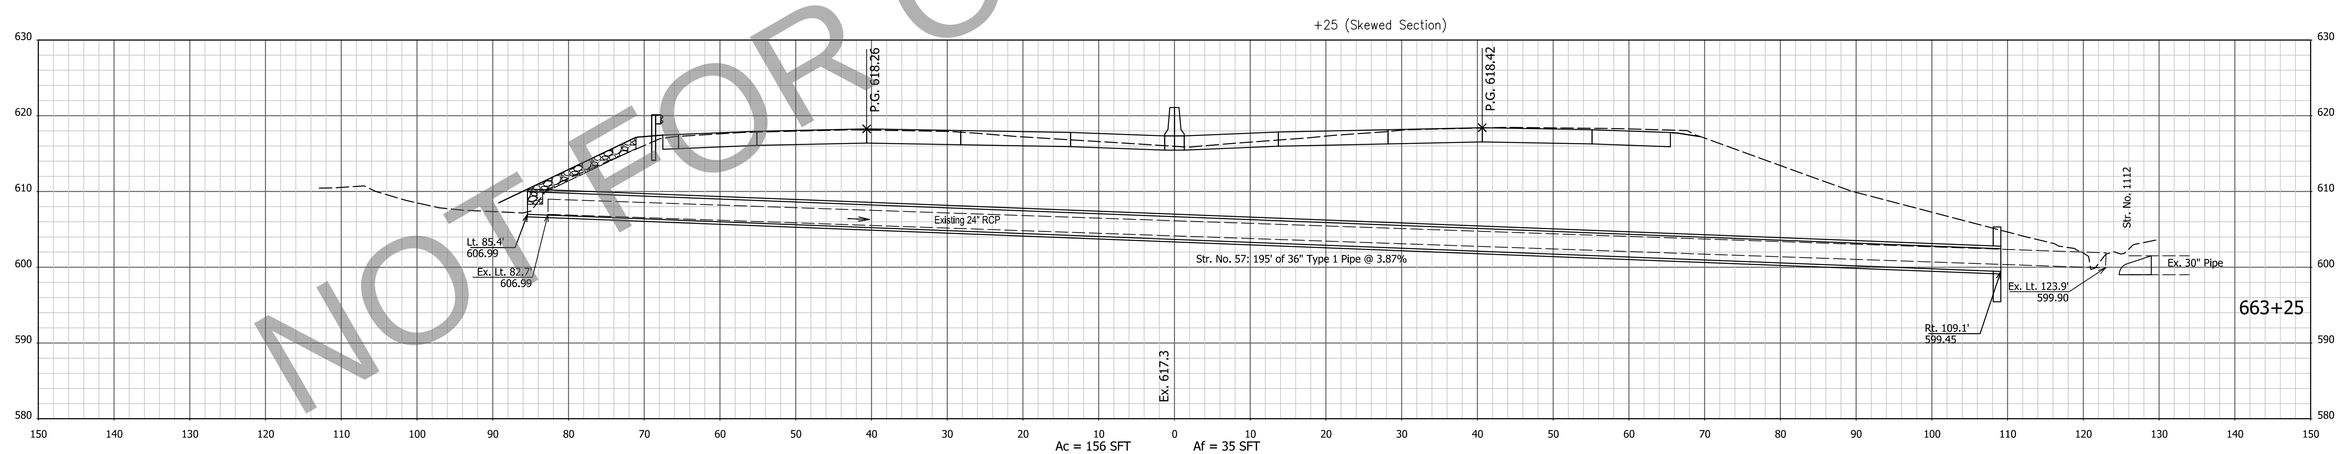

NOT FOR CONSTRUCTION

NOTE: CROSS SECTIONS DISPLAY THE HMA PAVEMENT ALTERNATIVE

FOR INFORMATION ONLY
Project scope, including project limits and identified work within, will change based on what the Design-Build Contractor can provide for the fixed-price identified in the RFP documents.

DESIGNED: AMD | DRAWN: JJP
CHECKED: DJG | CHECKED: DJG

INDIANA
DEPARTMENT OF TRANSPORTATION

CROSS SECTIONS
STA. 663+25 TO STA. 663+50 "PR-Q"

HORIZONTAL SCALE	BRIDGE FILE
1" = 10'	N/A
VERTICAL SCALE	DESIGNATION
1" = 10'	1700135
SURVEY BOOK	SHEETS
Electronic	232 of 247
CONTRACT	PROJECT
R-41529	1700135

4/29/2023 7:09:18 AM I:\P\200035 - I65 ATL\09Road\04 Design files\02 DGN\Plans\200035_29_Sht_Xsec_Line PR-Q.dgn

EARTHWORK FOR PCCP ALTERNATE

EARTHWORK FOR HMA ALTERNATE

EARTHWORK FOR BENCHING

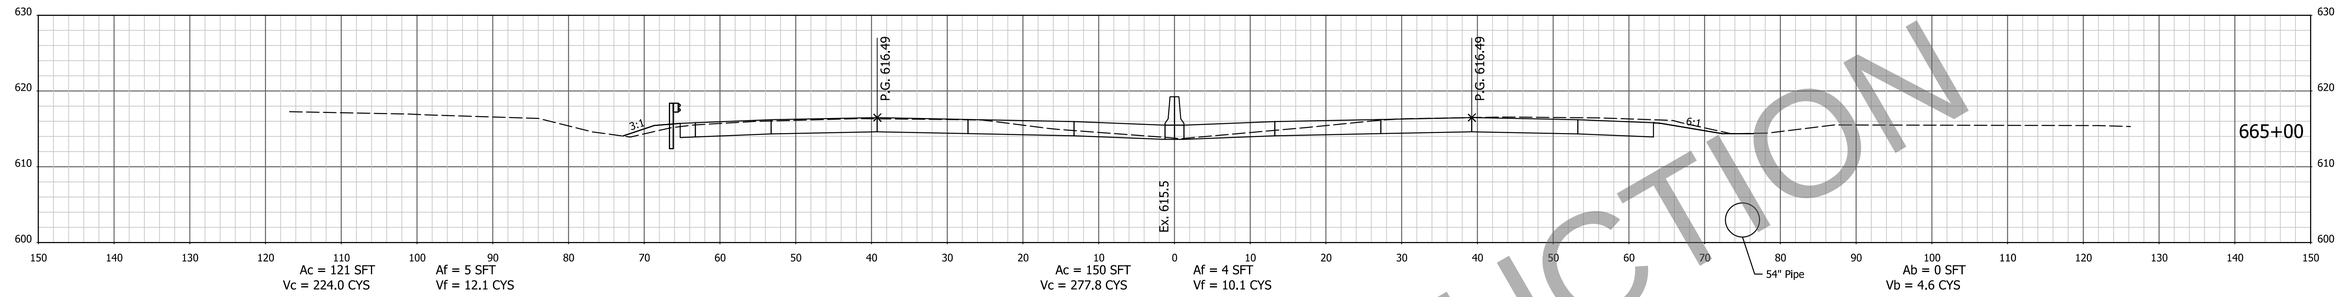

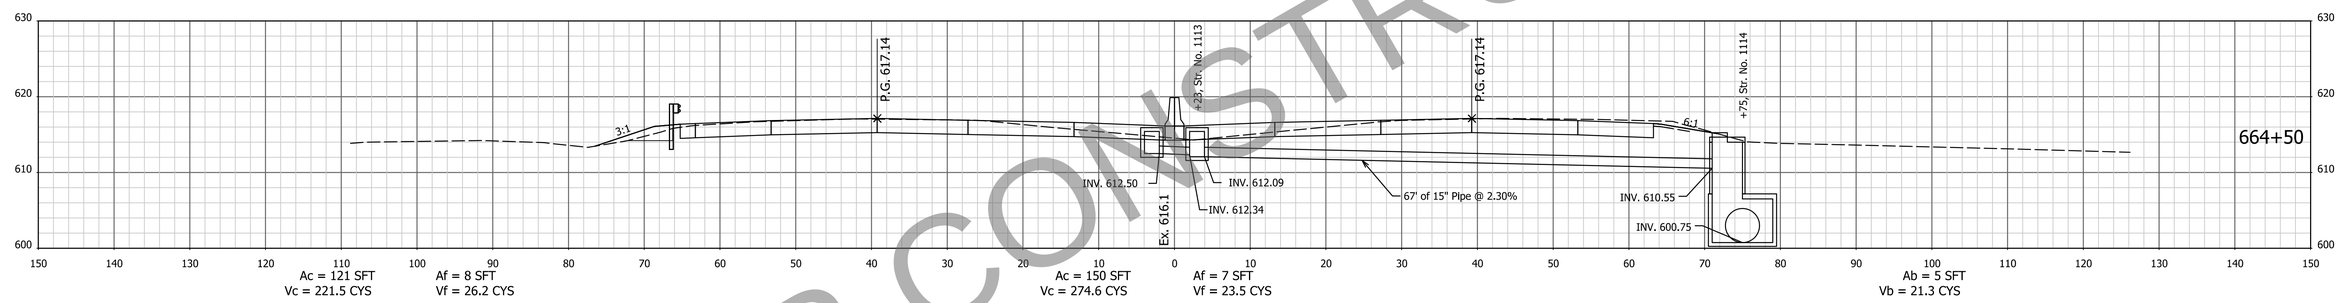

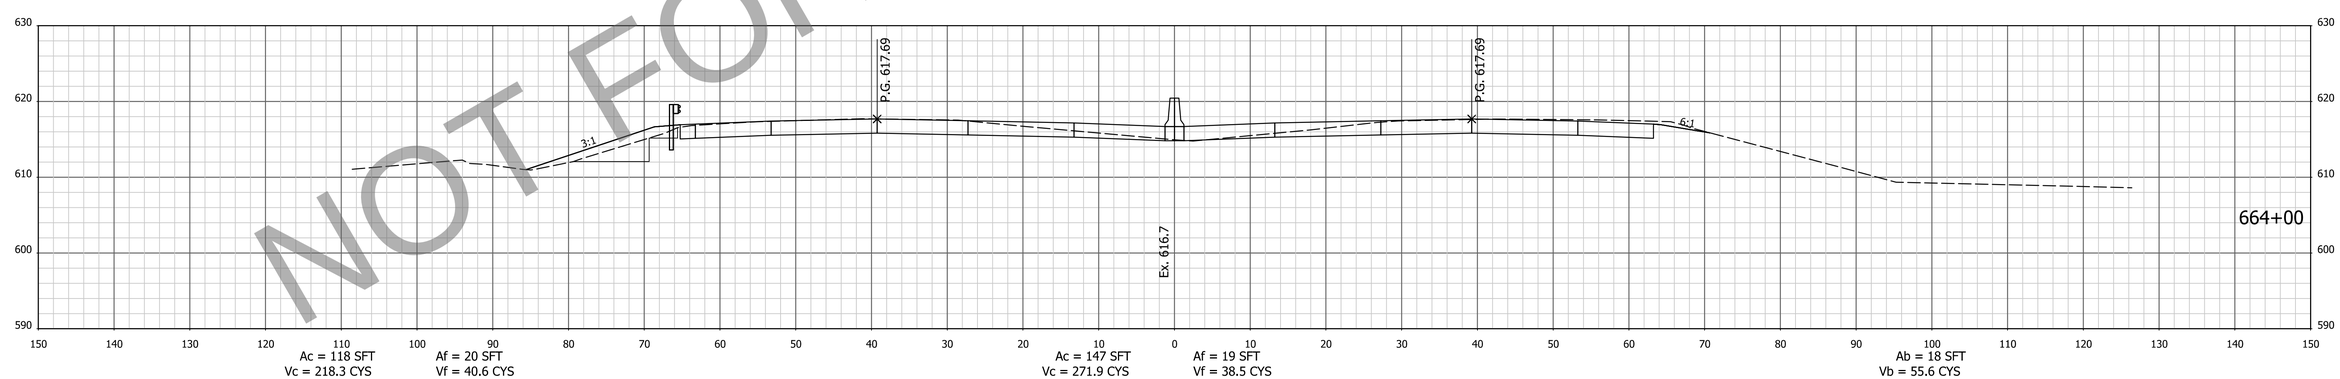

NOT FOR CONSTRUCTION

NOTE: CROSS SECTIONS DISPLAY THE HMA PAVEMENT ALTERNATIVE

FOR INFORMATION ONLY
Project scope, including project limits and identified work within, will change based on what the Design-Build Contractor can provide for the fixed-price identified in the RFP documents.

DESIGNED: AMD | DRAWN: JJP
CHECKED: DJG | CHECKED: DJG

INDIANA
DEPARTMENT OF TRANSPORTATION

CROSS SECTIONS
STA. 664+00 TO STA. 665+00 "PR-Q"

HORIZONTAL SCALE	BRIDGE FILE
1" = 10'	N/A
VERTICAL SCALE	DESIGNATION
1" = 10'	1700135
SURVEY BOOK	SHEETS
Electronic	233 of 247
CONTRACT	PROJECT
R-41529	1700135

10/5/2023 10:15:01 AM P:\200035 - I65 ATL\09Road\04 Design Files\02 DGN\Plans\200035_29_Sht_Xsec_Line PR-Q.dgn

EARTHWORK FOR PCCP ALTERNATE

EARTHWORK FOR HMA ALTERNATE

EARTHWORK FOR BENCHING

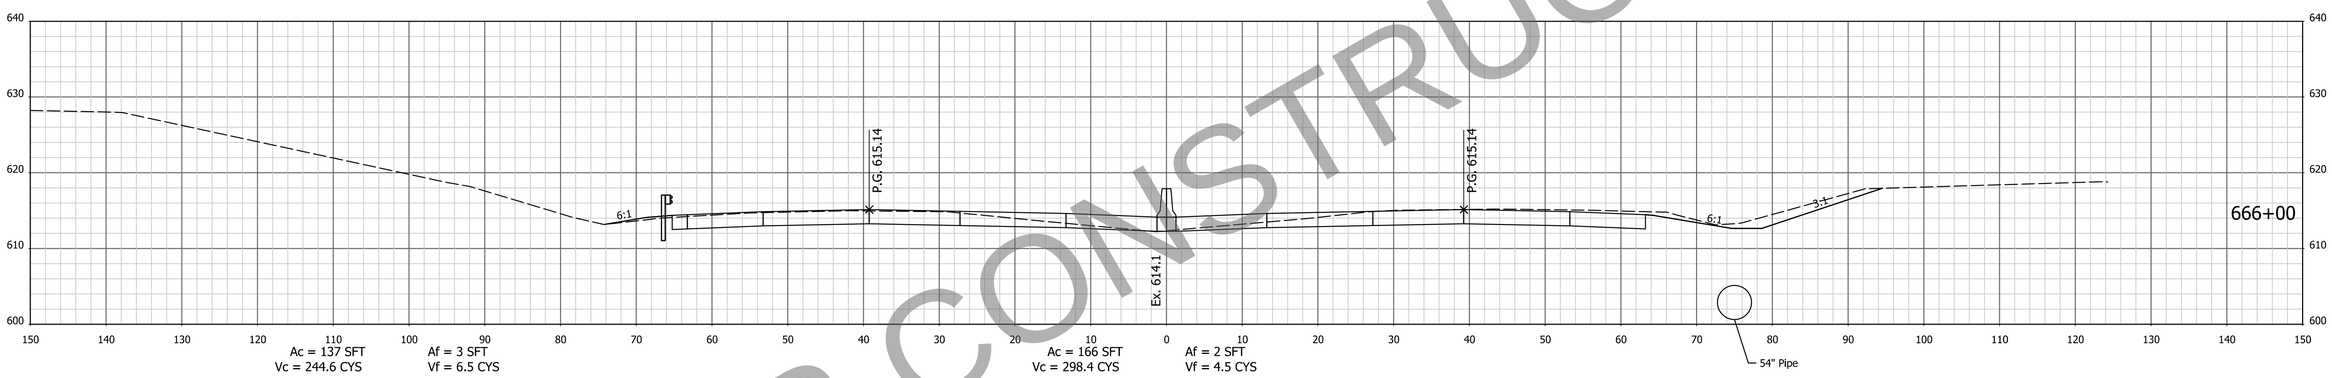

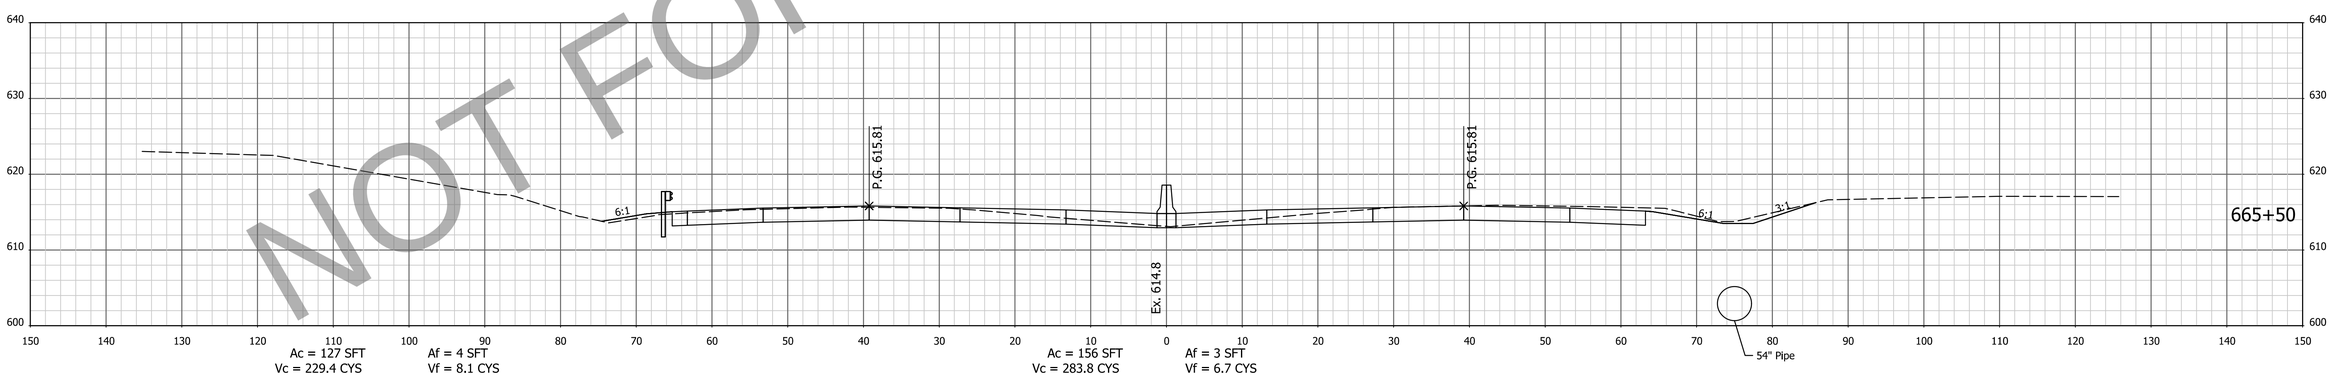

NOT FOR CONSTRUCTION

NOTE: CROSS SECTIONS DISPLAY THE HMA PAVEMENT ALTERNATIVE

FOR INFORMATION ONLY
Project scope, including project limits and identified work within, will change based on what the Design-Build Contractor can provide for the fixed-price identified in the RFP documents.

DESIGNED: AMD
DRAWN: JJP
CHECKED: DJG
CHECKED: DJG

INDIANA
DEPARTMENT OF TRANSPORTATION

CROSS SECTIONS
STA. 665+50 TO STA. 666+00 "PR-Q"

HORIZONTAL SCALE	BRIDGE FILE
1" = 10'	N/A
VERTICAL SCALE	DESIGNATION
1" = 10'	1700135
SURVEY BOOK	SHEETS
Electronic	234 of 247
CONTRACT	PROJECT
R-41529	1700135

i 10/5/2023 10:15:03 AM P:\200035 - I65 ATL\09Road\04 Design files\02 DGN\Plans\200035_29_Sht_Xsec_Line PR-Q.dgn

EARTHWORK FOR PCCP ALTERNATE

EARTHWORK FOR HMA ALTERNATE

EARTHWORK FOR BENCHING

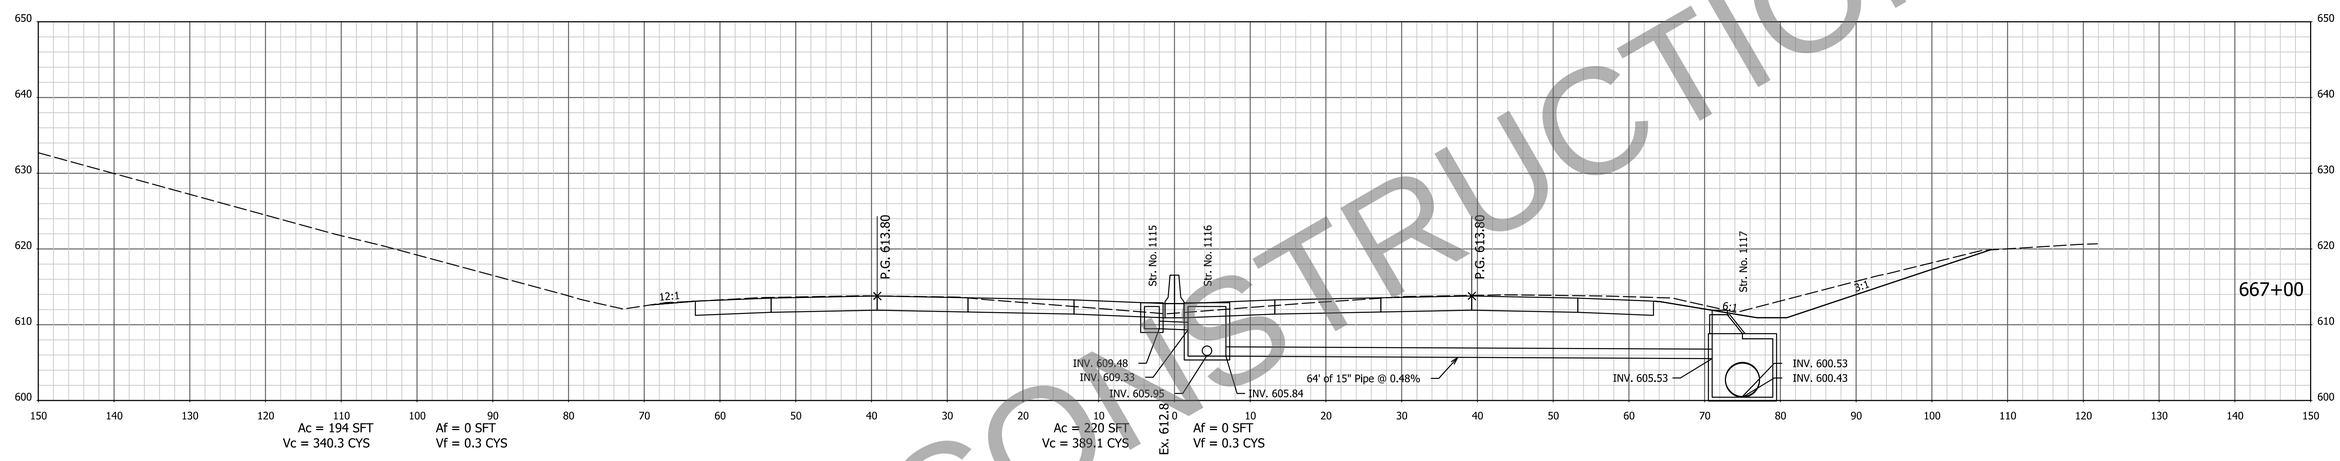

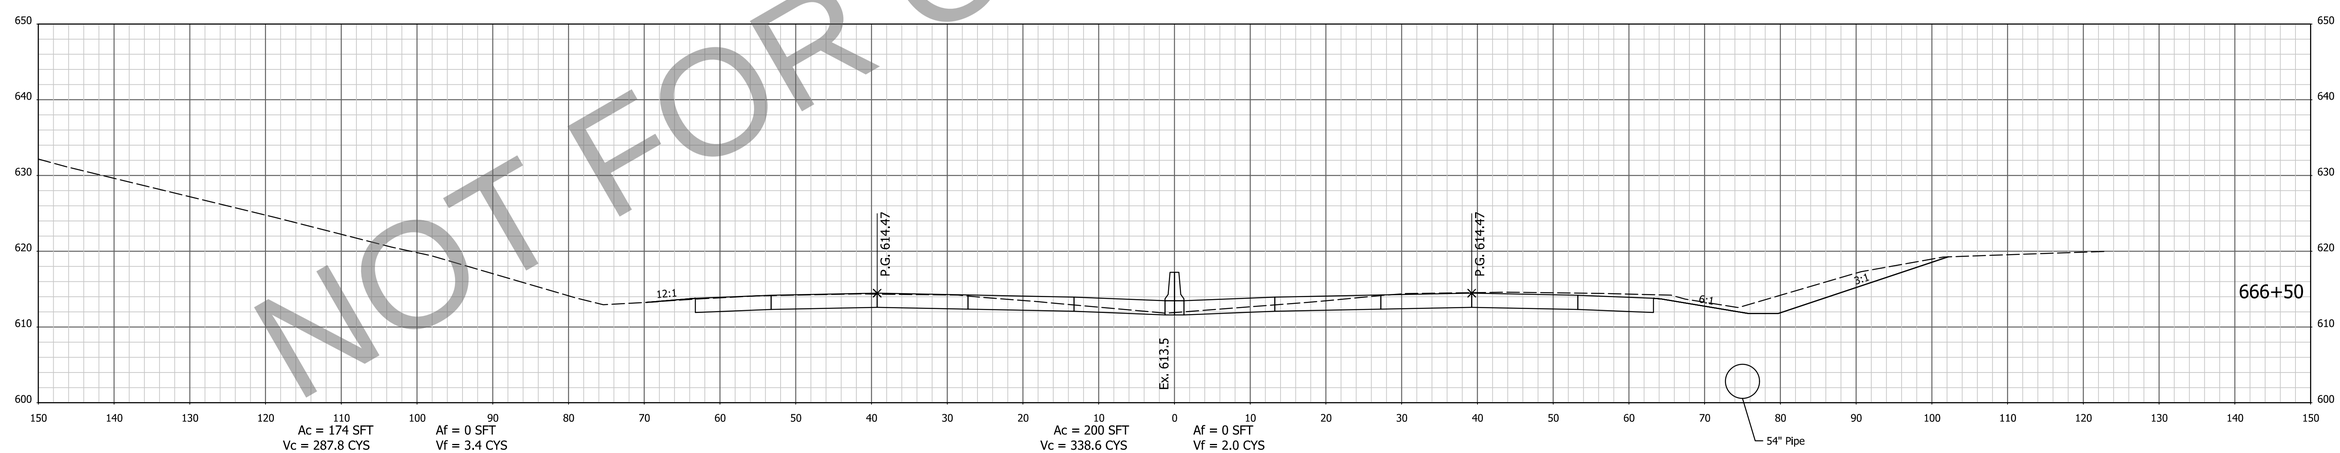

NOT FOR CONSTRUCTION

NOTE: CROSS SECTIONS DISPLAY THE HMA PAVEMENT ALTERNATIVE

FOR INFORMATION ONLY
Project scope, including project limits and identified work within, will change based on what the Design-Build Contractor can provide for the fixed-price identified in the RFP documents.

DESIGNED: AMD
DRAWN: JJP
CHECKED: DJG
CHECKED: DJG

INDIANA
DEPARTMENT OF TRANSPORTATION

CROSS SECTIONS
STA. 666+50 TO STA. 667+00 "PR-Q"

HORIZONTAL SCALE	BRIDGE FILE
1" = 10'	N/A
VERTICAL SCALE	DESIGNATION
1" = 10'	1700135
SURVEY BOOK	SHEETS
Electronic	235 of 247
CONTRACT	PROJECT
R-41529	1700135

10/5/2023 10:15:05 AM P:\200035 - I65 ATL\09Road\04 Design files\02 DGN\Plans\200035_29_Sht_Xsec_Line PR-Q.dgn

EARTHWORK FOR PCCP ALTERNATE

EARTHWORK FOR HMA ALTERNATE

EARTHWORK FOR BENCHING

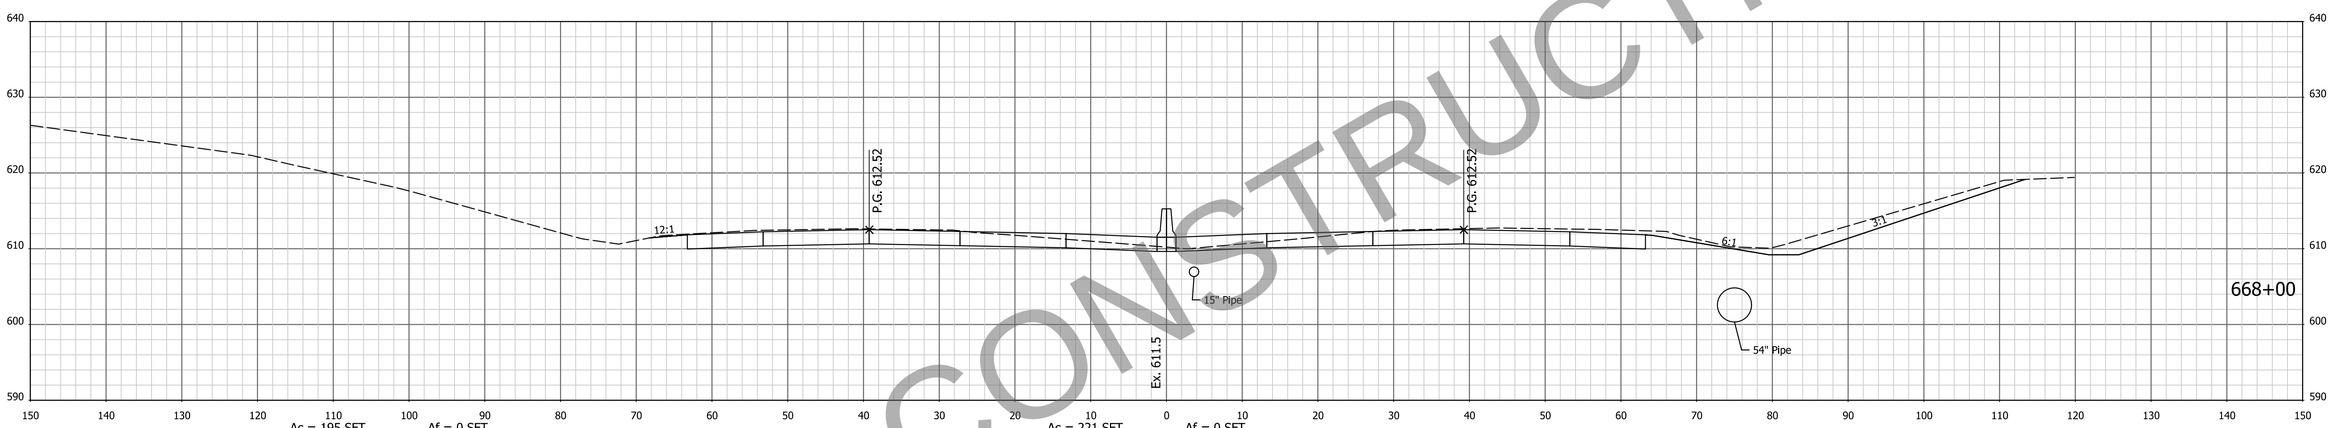

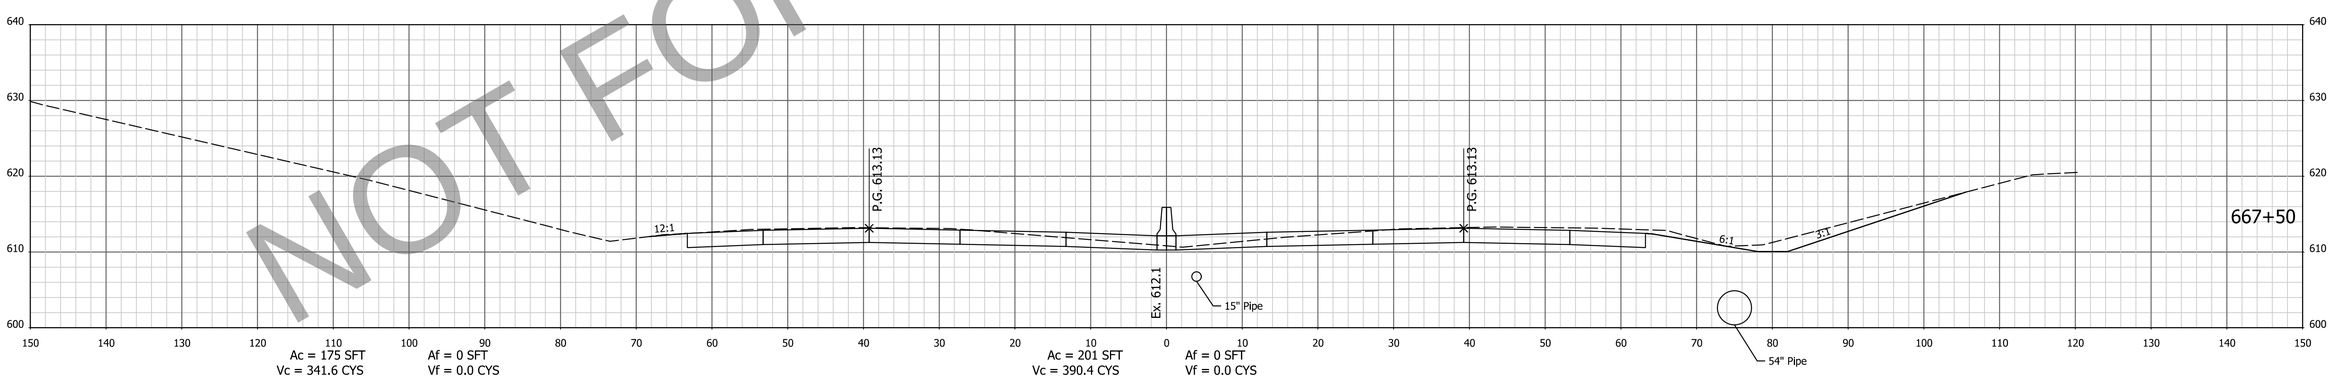

NOT FOR CONSTRUCTION

NOTE: CROSS SECTIONS DISPLAY THE HMA PAVEMENT ALTERNATIVE

FOR INFORMATION ONLY
Project scope, including project limits and identified work within, will change based on what the Design-Build Contractor can provide for the fixed-price identified in the RFP documents.

DESIGNED: AMD
DRAWN: JJP
CHECKED: DJG
CHECKED: DJG

INDIANA
DEPARTMENT OF TRANSPORTATION

CROSS SECTIONS
STA. 667+50 TO STA. 668+00 "PR-Q"

HORIZONTAL SCALE	BRIDGE FILE
1" = 10'	N/A
VERTICAL SCALE	DESIGNATION
1" = 10'	1700135
SURVEY BOOK	SHEETS
Electronic	236 of 247
CONTRACT	PROJECT
R-41529	1700135

10/5/2023 10:15:06 AM P:\200035 - I65 ATL\09Road\04 Design files\02 DGN\Plans\200035_29_Sht_Xsec_Line PR-Q.dgn

EARTHWORK FOR PCCP ALTERNATE

EARTHWORK FOR HMA ALTERNATE

EARTHWORK FOR BENCHING

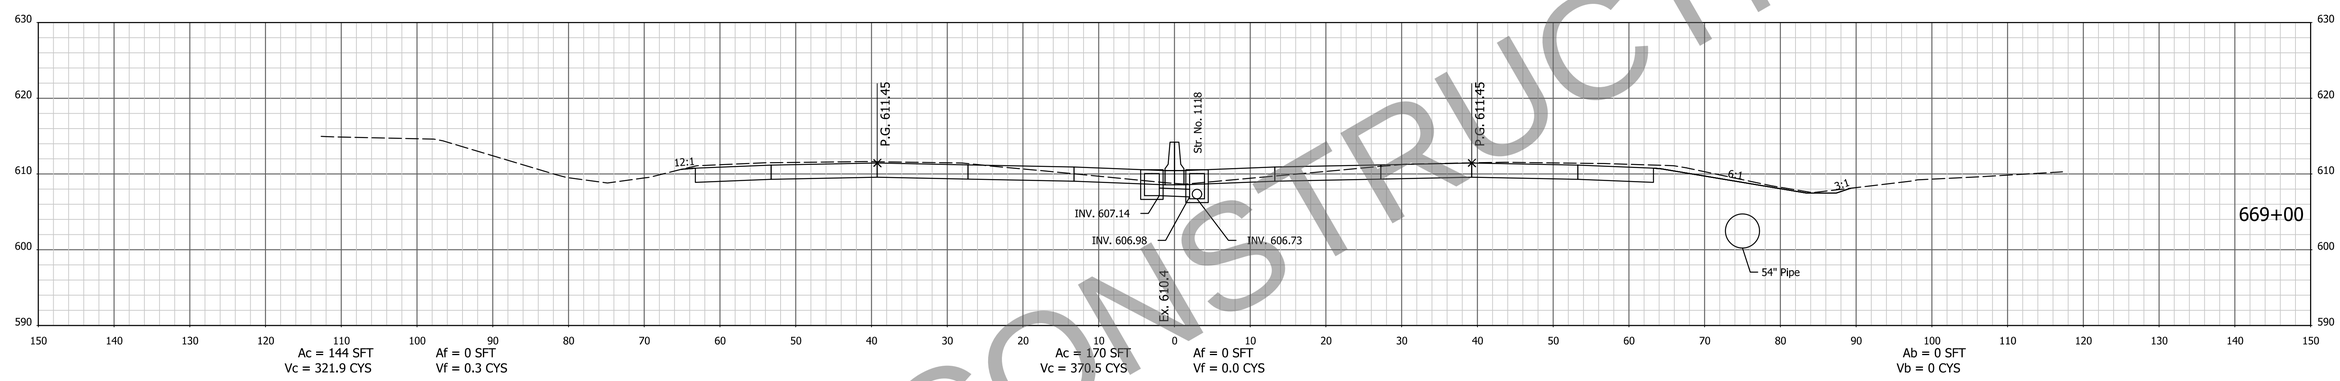

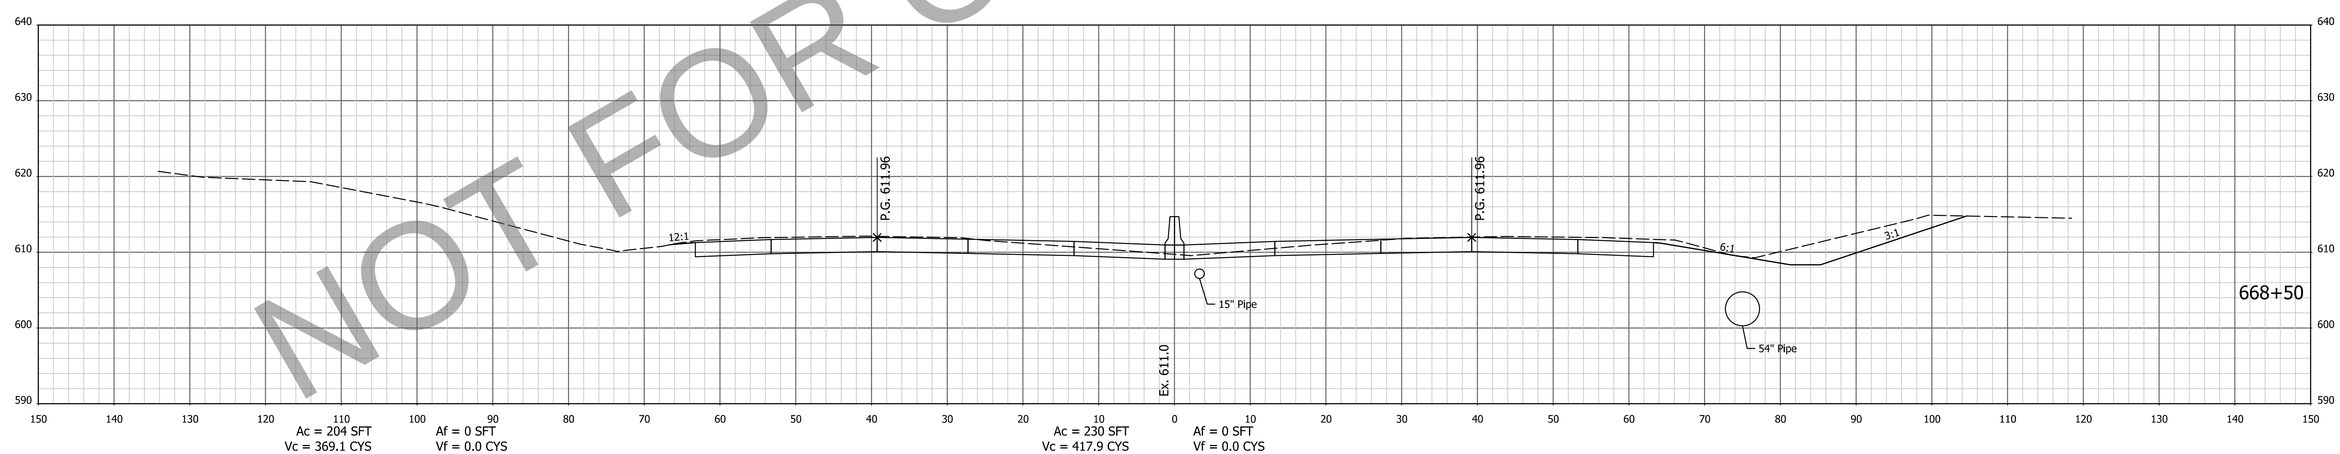

NOT FOR CONSTRUCTION

NOTE: CROSS SECTIONS DISPLAY THE HMA PAVEMENT ALTERNATIVE

FOR INFORMATION ONLY
Project scope, including project limits and identified work within, will change based on what the Design-Build Contractor can provide for the fixed-price identified in the RFP documents.

DESIGNED: AMD
DRAWN: JJP
CHECKED: DJG
CHECKED: DJG

INDIANA
DEPARTMENT OF TRANSPORTATION

CROSS SECTIONS
STA. 668+50 TO STA. 669+00 "PR-Q"

HORIZONTAL SCALE	BRIDGE FILE
1" = 10'	N/A
VERTICAL SCALE	DESIGNATION
1" = 10'	1700135
SURVEY BOOK	SHEETS
Electronic	237 of 247
CONTRACT	PROJECT
R-41529	1700135

10/5/2023 10:15:08 AM P:\200035 - I65 ATL\09Road\04 Design files\02 DGN\Plans\200035_29_Sht_Xsec_Line PR-Q.dgn

EARTHWORK FOR PCCP ALTERNATE

EARTHWORK FOR HMA ALTERNATE

EARTHWORK FOR BENCHING

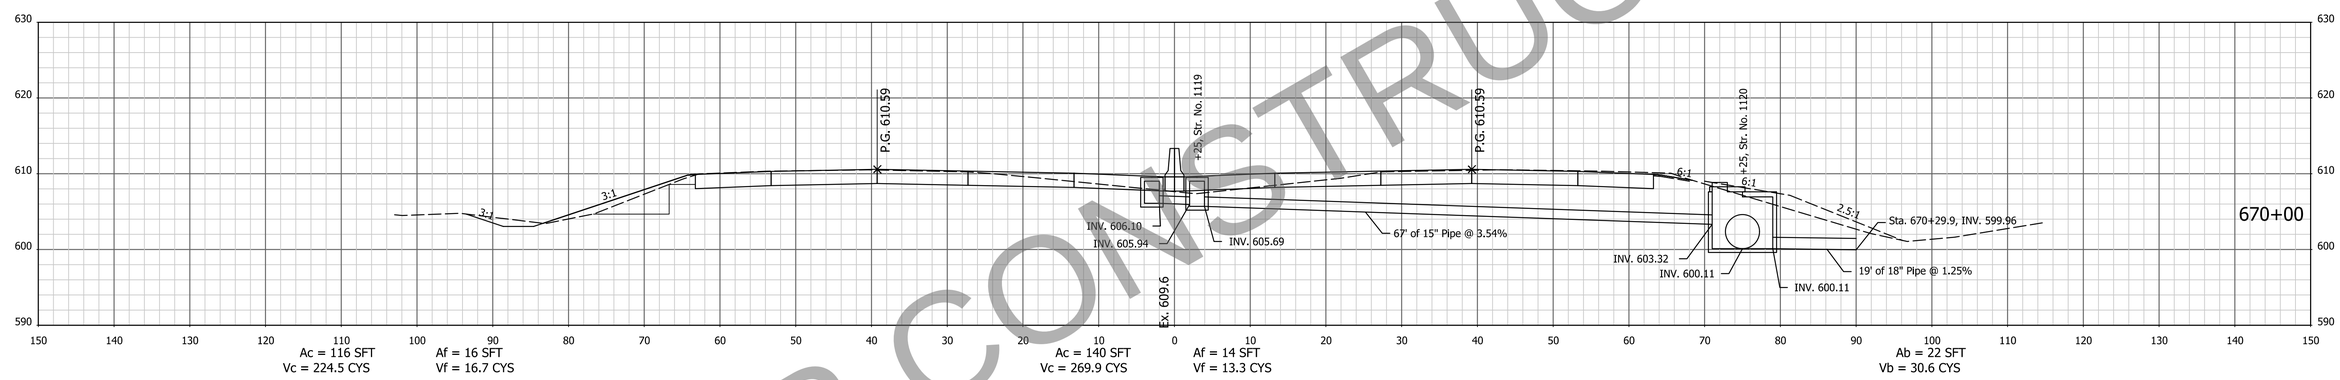

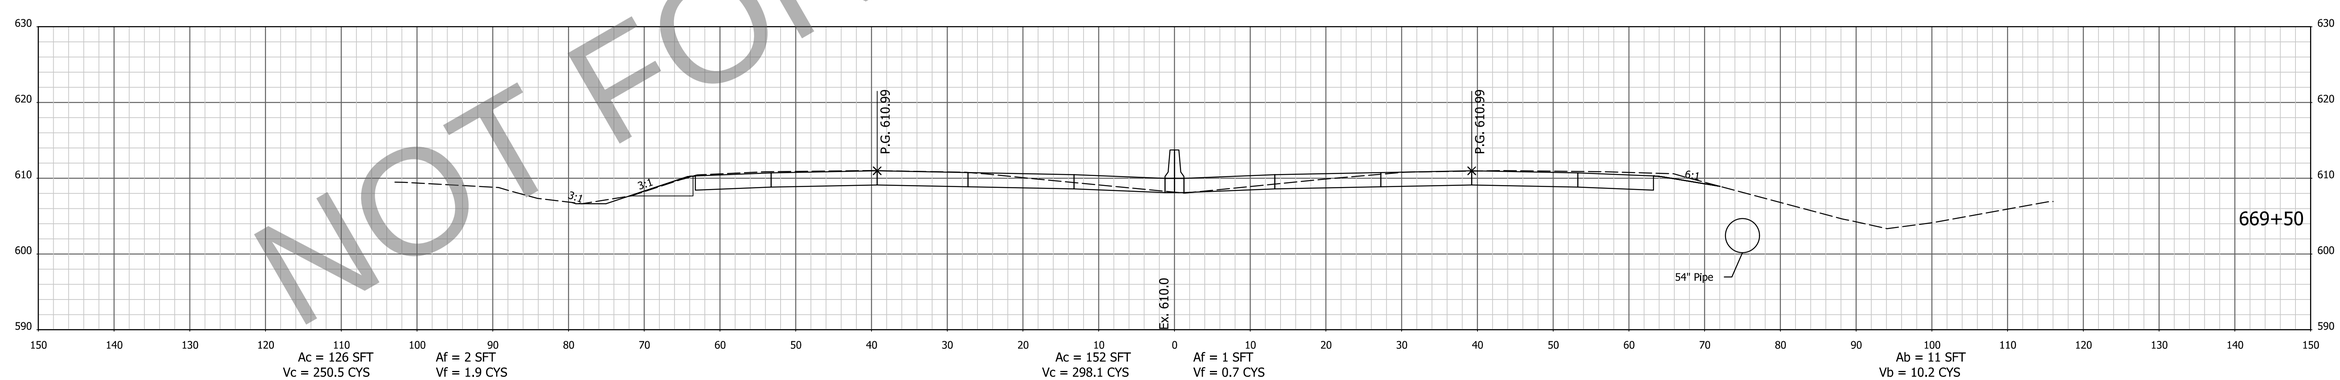

NOT FOR CONSTRUCTION

NOTE: CROSS SECTIONS DISPLAY THE HMA PAVEMENT ALTERNATIVE

FOR INFORMATION ONLY
Project scope, including project limits and identified work within, will change based on what the Design-Build Contractor can provide for the fixed-price identified in the RFP documents.

DESIGNED: AMD | DRAWN: JJP
CHECKED: DJG | CHECKED: DJG

INDIANA
DEPARTMENT OF TRANSPORTATION

CROSS SECTIONS
STA. 669+50 TO STA. 670+00 "PR-Q"

HORIZONTAL SCALE	BRIDGE FILE
1" = 10'	N/A
VERTICAL SCALE	DESIGNATION
1" = 10'	1700135
SURVEY BOOK	SHEETS
Electronic	238 of 247
CONTRACT	PROJECT
R-41529	1700135

i 10/5/2023 10:15:10 AM P:\200035 - I65 ATL\09Road\04 Design files\02 DGN\Plans\200035_29_Sht_Xsec_Line PR-Q.dgn

EARTHWORK FOR PCCP ALTERNATE

EARTHWORK FOR HMA ALTERNATE

EARTHWORK FOR BENCHING

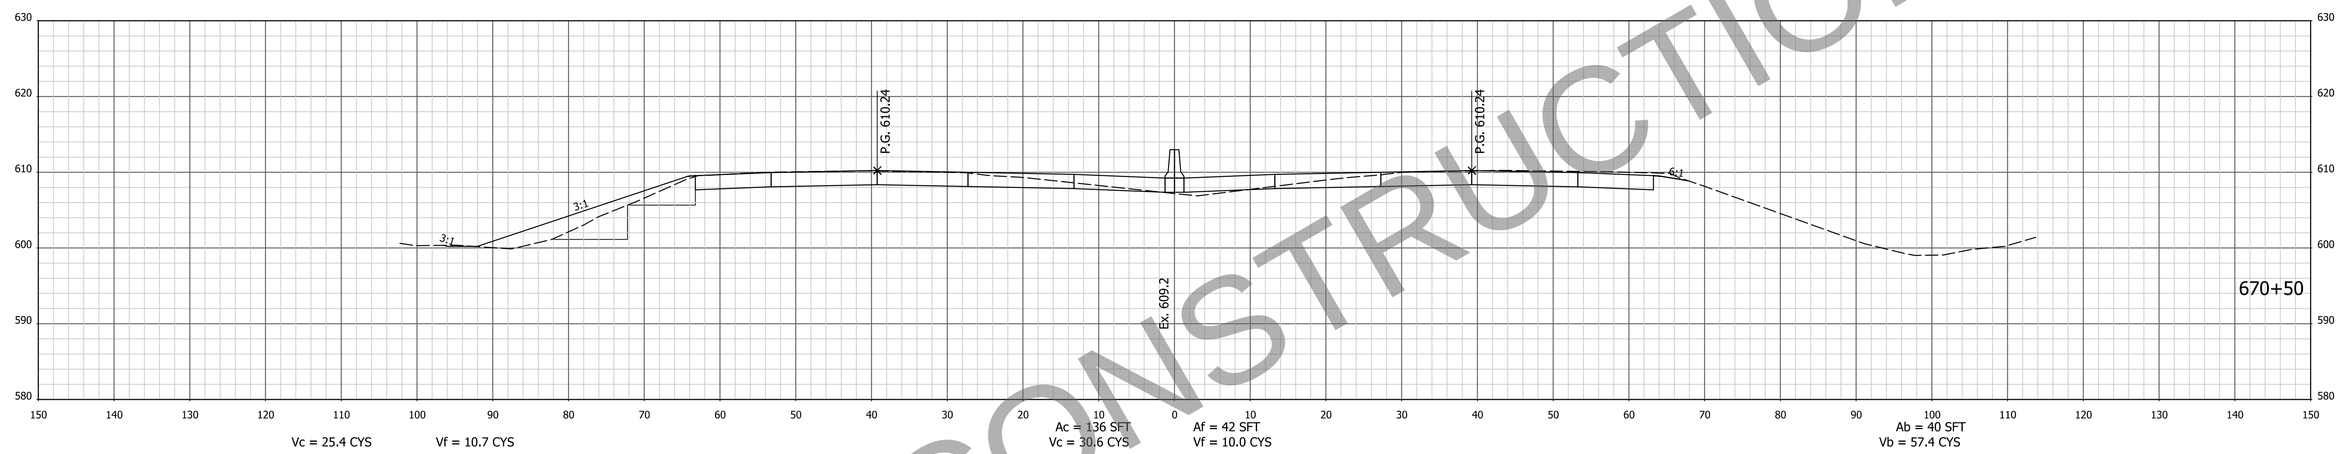

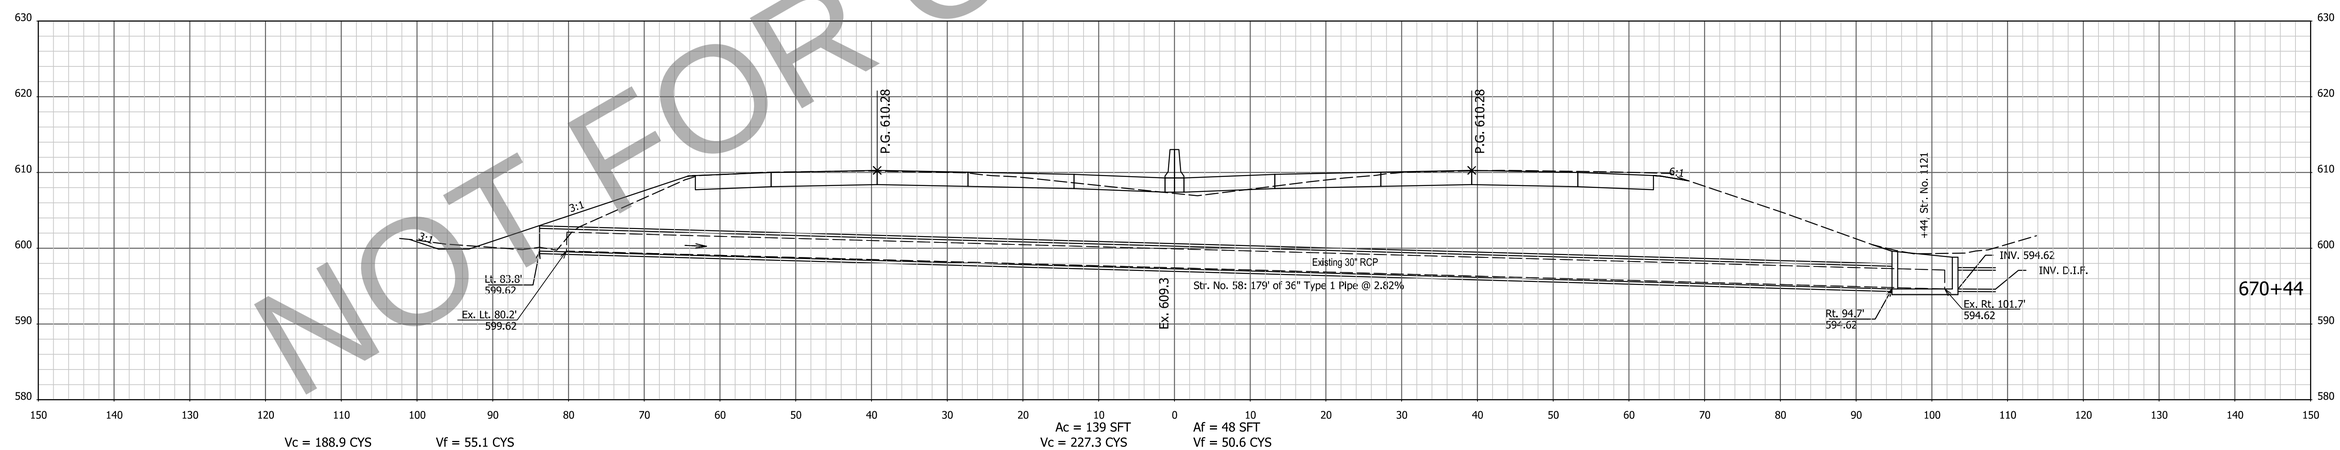

NOT FOR CONSTRUCTION

NOTE: CROSS SECTIONS DISPLAY THE HMA PAVEMENT ALTERNATIVE

FOR INFORMATION ONLY
Project scope, including project limits and identified work within, will change based on what the Design-Build Contractor can provide for the fixed-price identified in the RFP documents.

DESIGNED: AMD DRAWN: JJP
CHECKED: DJG CHECKED: DJG

INDIANA
DEPARTMENT OF TRANSPORTATION

CROSS SECTIONS
STA. 670+44 TO STA. 670+50 "PR-Q"

HORIZONTAL SCALE	BRIDGE FILE
1" = 10'	N/A
VERTICAL SCALE	DESIGNATION
1" = 10'	1700135
SURVEY BOOK	SHEETS
Electronic	239 of 247
CONTRACT	PROJECT
R-41529	1700135

I:4/29/2023 7:09:32 AM | P:\200035 - I65 ATL\09Road\04 Design files\02 DGN\Plans\200035_29_Sht_Xsec_Line PR-Q.dgn

EARTHWORK FOR PCCP ALTERNATE

EARTHWORK FOR HMA ALTERNATE

EARTHWORK FOR BENCHING

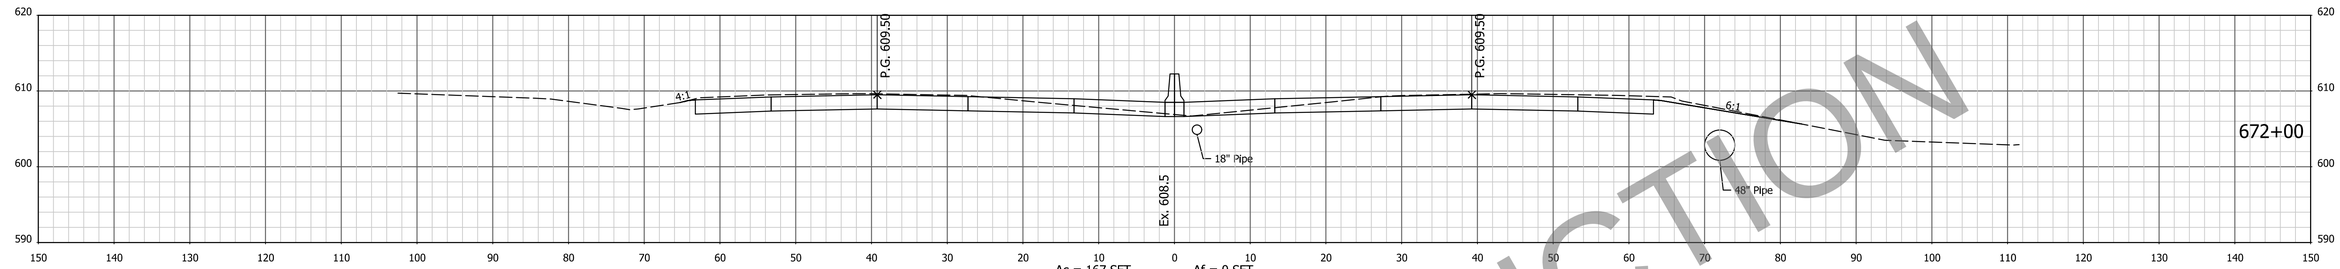

Vc = 261.2 CYS Vf = 1.0 CYS

Ac = 167 SFT Vc = 309.1 CYS

Af = 0 SFT Vf = 0.0 CYS

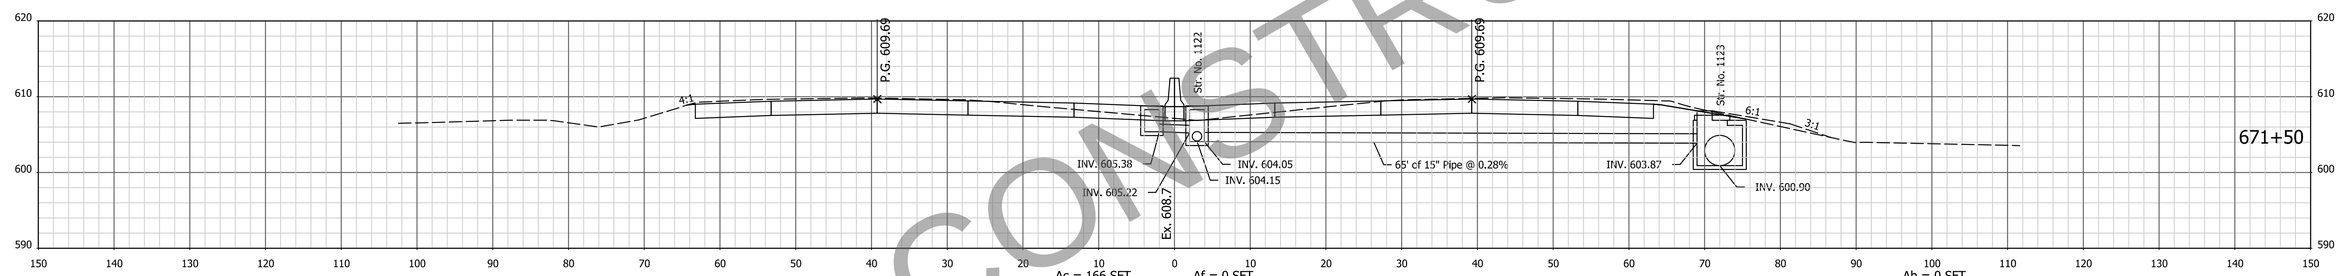

Vc = 251.6 CYS Vf = 9.0 CYS

Ac = 166 SFT Vc = 299.0 CYS

Af = 0 SFT Vf = 7.6 CYS

Ab = 0 SFT Vb = 19.4 CYS

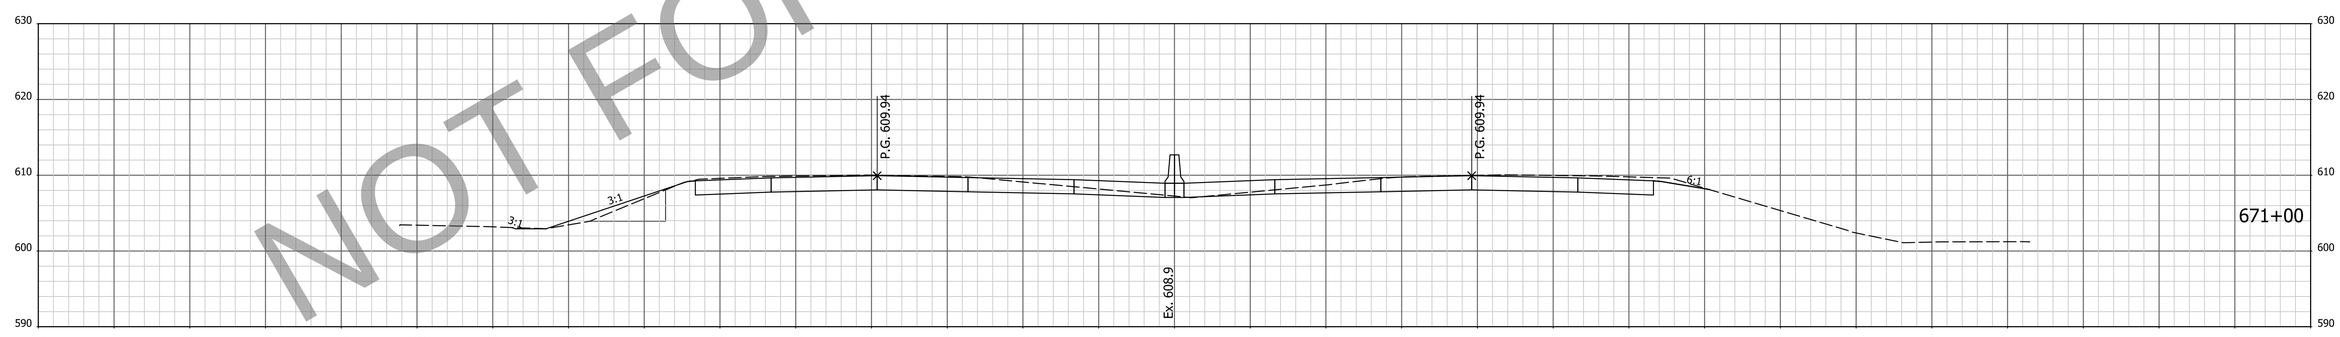

Vc = 225.8 CYS Vf = 49.9 CYS

Ac = 156 SFT Vc = 271.0 CYS

Af = 8 SFT Vf = 46.2 CYS

Ab = 21 SFT Vb = 56.5 CYS

NOTE: CROSS SECTIONS DISPLAY THE HMA PAVEMENT ALTERNATIVE

NOT FOR CONSTRUCTION

FOR INFORMATION ONLY
Project scope, including project limits and identified work within, will change based on what the Design-Build Contractor can provide for the fixed-price identified in the RFP documents.

DESIGNED: AMD DRAWN: JJP
CHECKED: DJG CHECKED: DJG

INDIANA
DEPARTMENT OF TRANSPORTATION

CROSS SECTIONS
STA. 671+00 TO STA. 672+00 "PR-Q"

HORIZONTAL SCALE	BRIDGE FILE
1" = 10'	N/A
VERTICAL SCALE	DESIGNATION
1" = 10'	1700135
SURVEY BOOK	SHEETS
Electronic	240 of 247
CONTRACT	PROJECT
R-41529	1700135

4/29/2023 7:09:34 AM P:\200035 - I65 ATL\09Road\04 Design files\02 DGN\Plans\200035_29_Sht_Xsec_Line PR-Q.dgn

EARTHWORK FOR PCCP ALTERNATE

EARTHWORK FOR HMA ALTERNATE

EARTHWORK FOR BENCHING

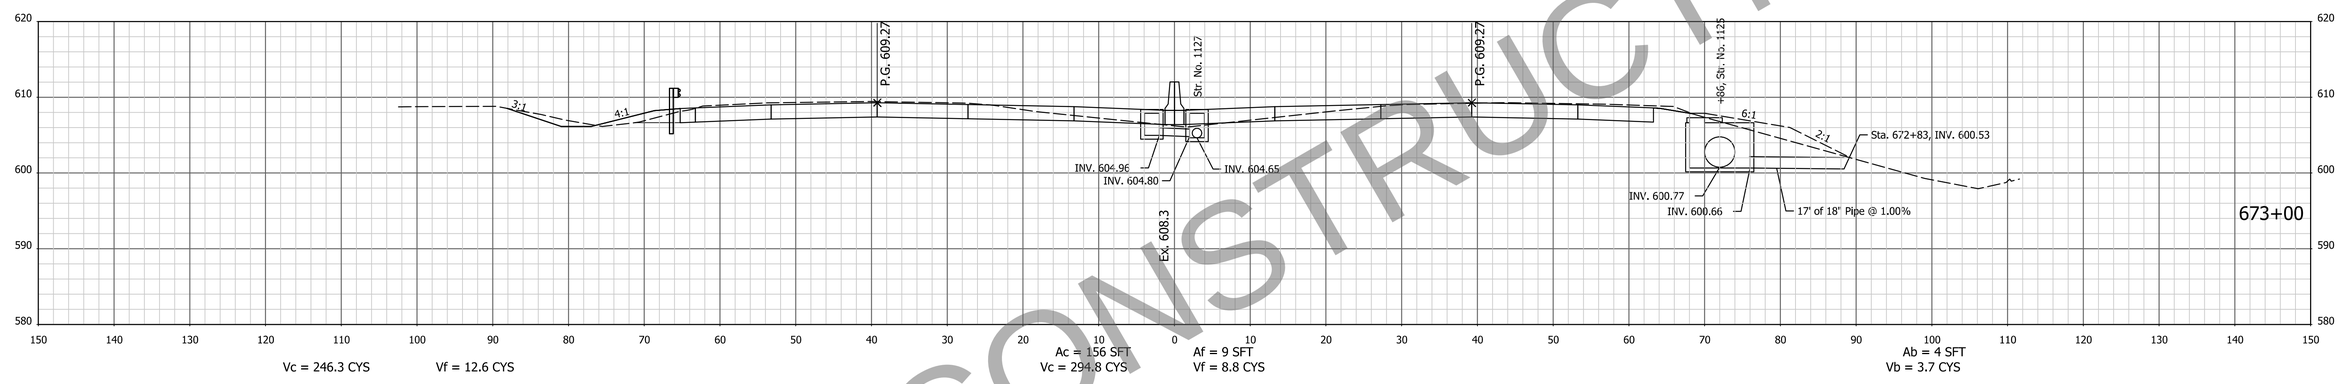

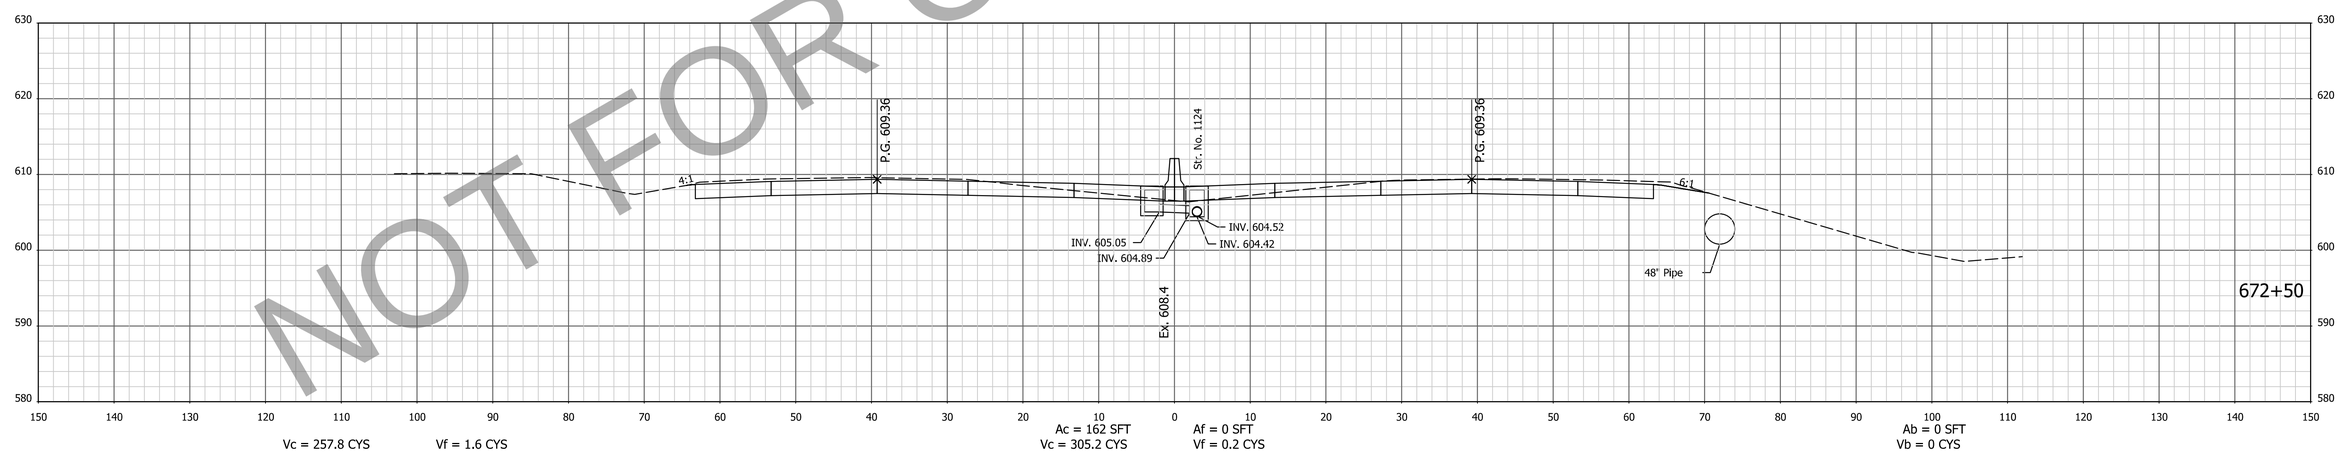

NOT FOR CONSTRUCTION

NOTE: CROSS SECTIONS DISPLAY THE HMA PAVEMENT ALTERNATIVE

FOR INFORMATION ONLY
Project scope, including project limits and identified work within, will change based on what the Design-Build Contractor can provide for the fixed-price identified in the RFP documents.

DESIGNED: AMD | DRAWN: JJP
CHECKED: DJG | CHECKED: DJG

INDIANA
DEPARTMENT OF TRANSPORTATION

CROSS SECTIONS
STA. 672+50 TO STA. 673+00 "PR-Q"

HORIZONTAL SCALE	BRIDGE FILE
1" = 10'	N/A
VERTICAL SCALE	DESIGNATION
1" = 10'	1700135
SURVEY BOOK	SHEETS
Electronic	241 of 247
CONTRACT	PROJECT
R-41529	1700135

4/29/2023 7:09:36 AM I:\200035 - I65 ATL\09Road\04 Design files\02 DGN\Plans\200035_29_Sht_Xsec_Line PR-Q.dgn

EARTHWORK FOR PCCP ALTERNATE

EARTHWORK FOR HMA ALTERNATE

EARTHWORK FOR BENCHING

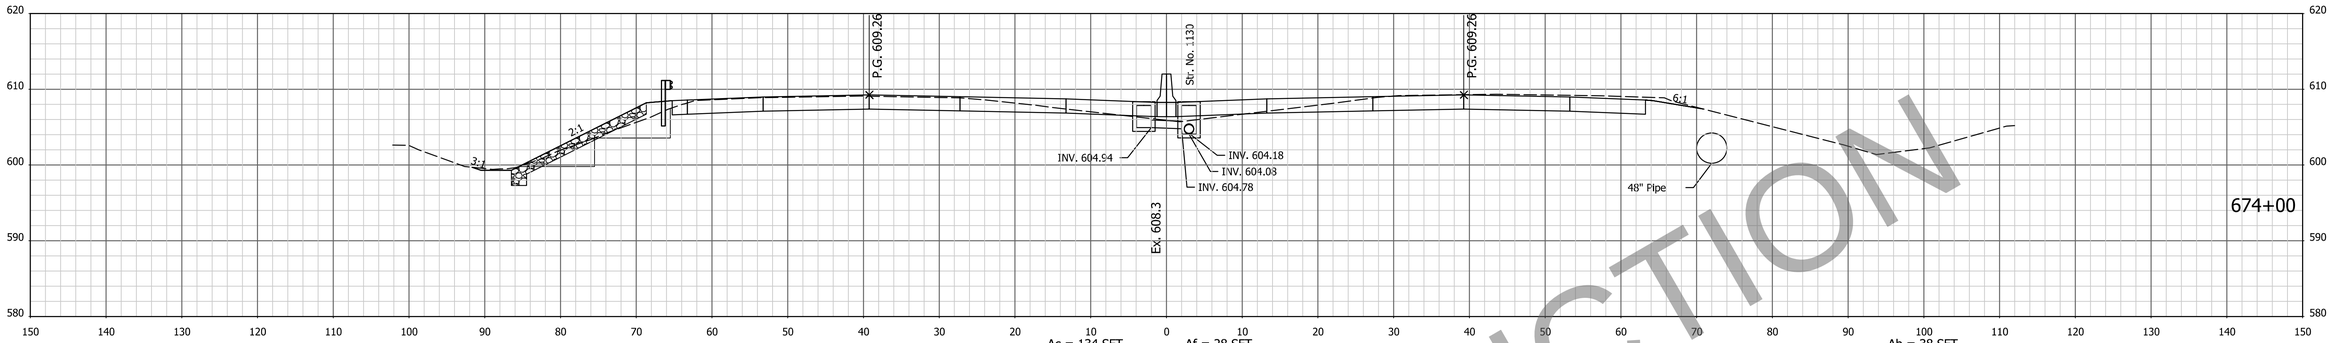

Vc = 219.4 CYS Vf = 48.3 CYS Ac = 134 SFT Vc = 266.5 CYS Af = 28 SFT Vf = 39.6 CYS Ab = 38 SFT Vb = 51.9 CYS

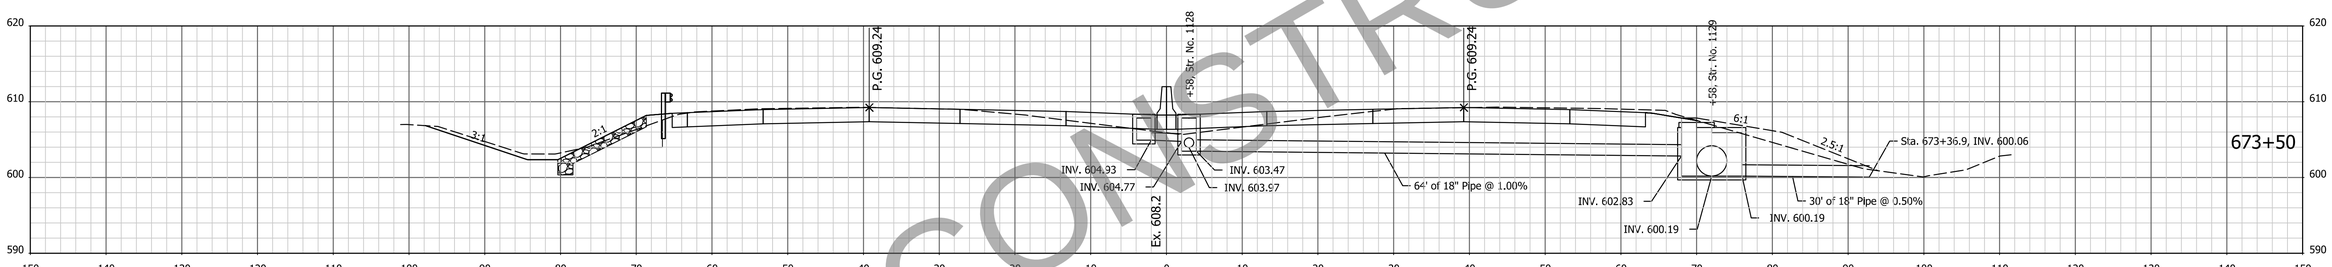

Vc = 237.7 CYS Vf = 29.1 CYS Ac = 154 SFT Vc = 286.9 CYS Af = 15 SFT Vf = 22.6 CYS Ab = 18 SFT Vb = 20.4 CYS

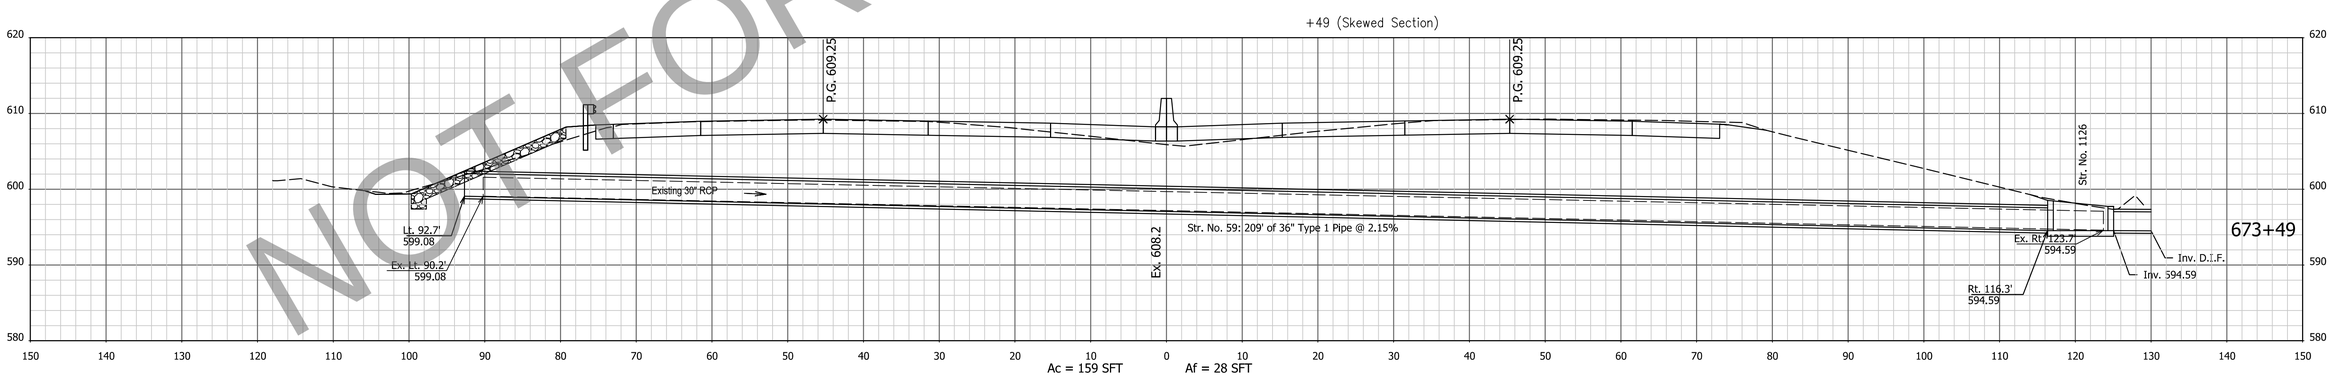

Ac = 159 SFT Af = 28 SFT

NOT FOR CONSTRUCTION

NOTE: CROSS SECTIONS DISPLAY THE HMA PAVEMENT ALTERNATIVE

FOR INFORMATION ONLY
Project scope, including project limits and identified work within, will change based on what the Design-Build Contractor can provide for the fixed-price identified in the RFP documents.

DESIGNED: AMD DRAWN: JJP
CHECKED: DJG CHECKED: DJG

INDIANA
DEPARTMENT OF TRANSPORTATION

CROSS SECTIONS
STA. 673+49 TO STA. 674+00 "PR-Q"

HORIZONTAL SCALE	BRIDGE FILE
1" = 10'	N/A
VERTICAL SCALE	DESIGNATION
1" = 10'	1700135
SURVEY BOOK	SHEETS
Electronic	242 of 247
CONTRACT	PROJECT
R-41529	1700135

14/29/2023 7:09:37 AM P:\200035 - I65 ATL\09Road\04 Design files\02 DGN\Plans\200035_29_Sht_Xsec_Line PR-Q.dgn

EARTHWORK FOR PCCP ALTERNATE

EARTHWORK FOR HMA ALTERNATE

EARTHWORK FOR BENCHING

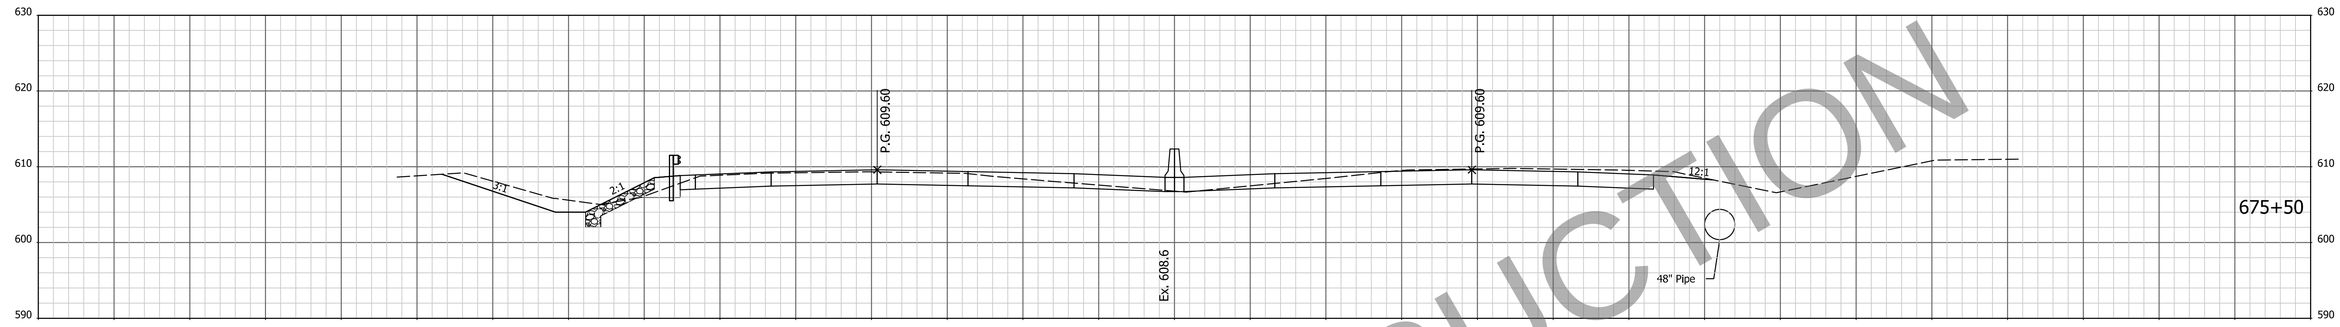

Vc = 241.6 CYS Vf = 33.8 CYS Ac = 168 SFT Vc = 292.1 CYS Af = 13 SFT Vf = 28.6 CYS Ab = 5 SFT Vb = 22.2 CYS

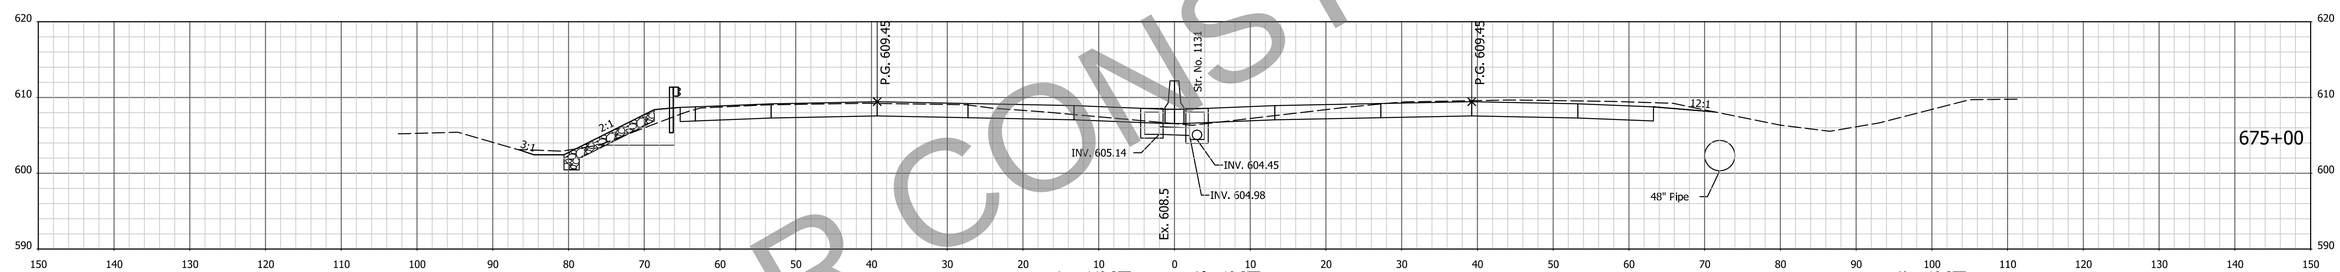

Vc = 223.8 CYS Vf = 37.9 CYS Ac = 148 SFT Vc = 273.5 CYS Af = 18 SFT Vf = 31.9 CYS Ab = 19 SFT Vb = 38.0 CYS

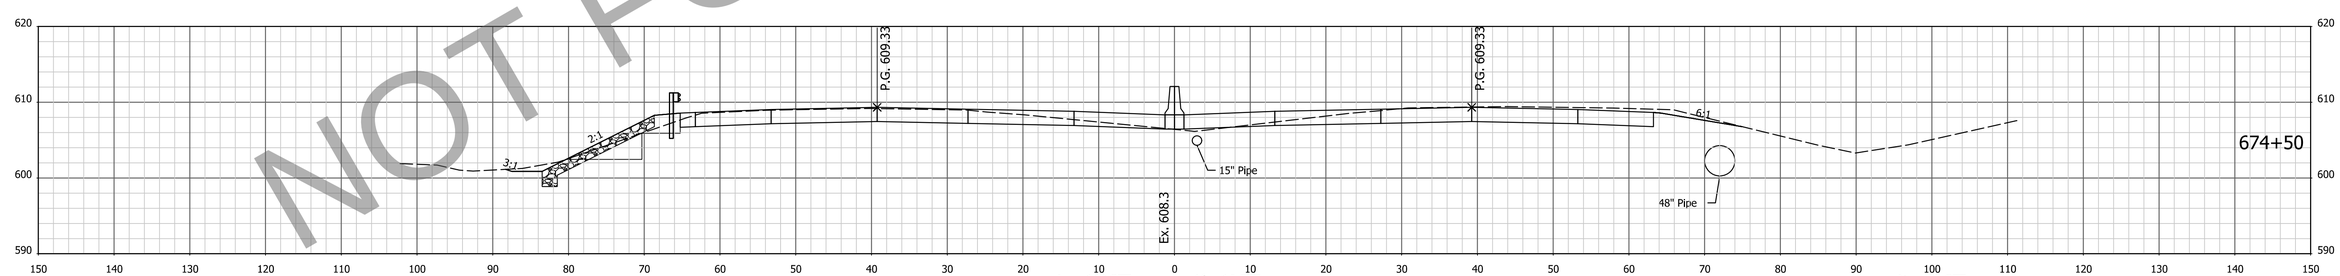

Vc = 213.1 CYS Vf = 48.9 CYS Ac = 148 SFT Vc = 260.8 CYS Af = 16 SFT Vf = 40.9 CYS Ab = 22 SFT Vb = 55.6 CYS

NOT FOR CONSTRUCTION

NOTE: CROSS SECTIONS DISPLAY THE HMA PAVEMENT ALTERNATIVE

FOR INFORMATION ONLY
Project scope, including project limits and identified work within, will change based on what the Design-Build Contractor can provide for the fixed-price identified in the RFP documents.

DESIGNED: AMD DRAWN: JJP
CHECKED: DJG CHECKED: DJG

INDIANA
DEPARTMENT OF TRANSPORTATION

CROSS SECTIONS
STA. 674+50 TO STA. 675+50 "PR-Q"

HORIZONTAL SCALE	BRIDGE FILE
1" = 10'	N/A
VERTICAL SCALE	DESIGNATION
1" = 10'	1700135
SURVEY BOOK	SHEETS
Electronic	243 of 247
CONTRACT	PROJECT
R-41529	1700135

4/29/2023 7:09:39 AM P:\200035 - I65 ATL\09Road\04 Design files\02 DGN\Plans\200035_29_Sht_Xsec_Line PR-Q.dgn

EARTHWORK FOR PCCP ALTERNATE

EARTHWORK FOR HMA ALTERNATE

EARTHWORK FOR BENCHING

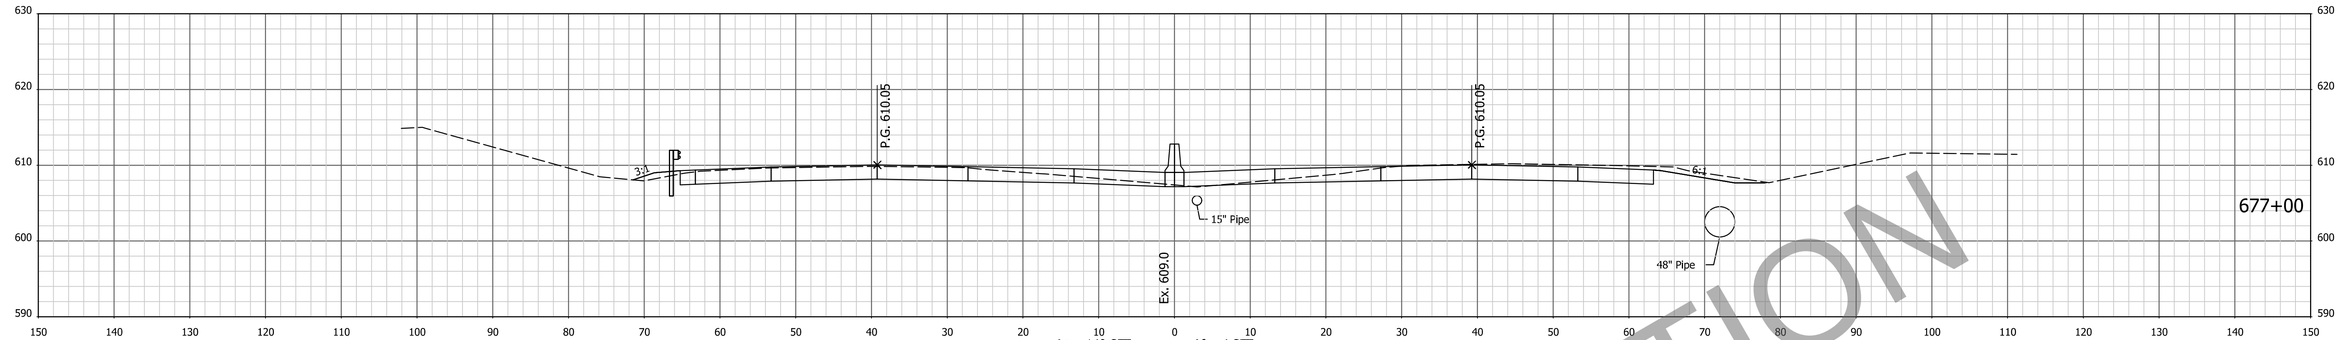

Vc = 232.6 CYS Vf = 14.6 CYS

Ac = 149 SFT Vc = 284.2 CYS

Af = 4 SFT Vf = 10.4 CYS

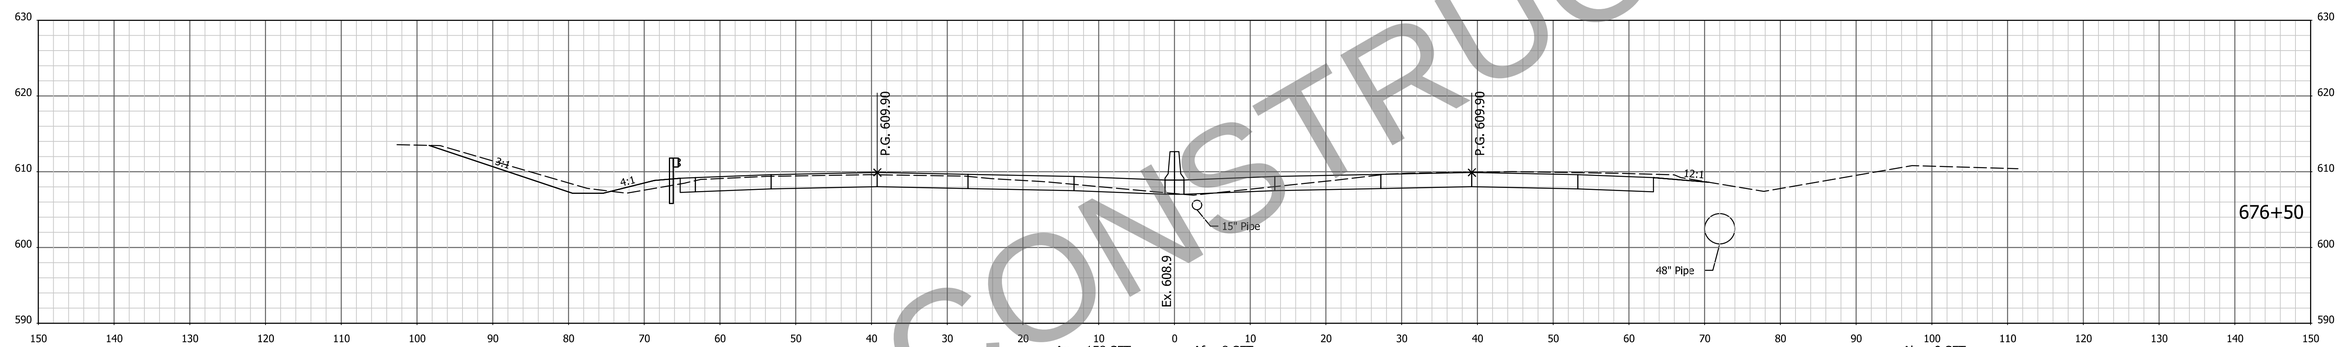

Vc = 251.6 CYS Vf = 20.7 CYS

Ac = 158 SFT Vc = 302.4 CYS

Af = 8 SFT Vf = 15.7 CYS

Ab = 0 SFT Vb = 6.5 CYS

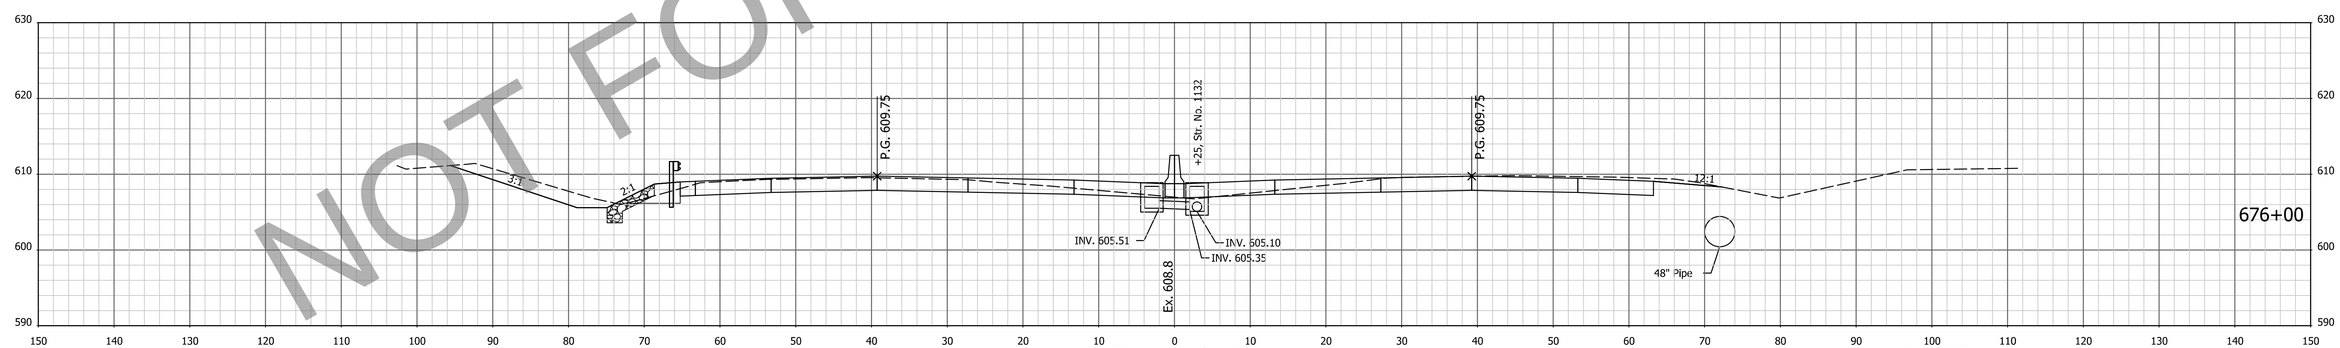

Vc = 260.9 CYS Vf = 25.6 CYS

Ac = 169 SFT Vc = 311.7 CYS

Af = 9 SFT Vf = 20.6 CYS

Ab = 7 SFT Vb = 11.1 CYS

NOT FOR CONSTRUCTION

NOTE: CROSS SECTIONS DISPLAY THE HMA PAVEMENT ALTERNATIVE

FOR INFORMATION ONLY
Project scope, including project limits and identified work within, will change based on what the Design-Build Contractor can provide for the fixed-price identified in the RFP documents.

DESIGNED: AMD DRAWN: JJP
CHECKED: DJG CHECKED: DJG

INDIANA
DEPARTMENT OF TRANSPORTATION

CROSS SECTIONS
STA. 676+00 TO STA. 677+00 "PR-Q"

HORIZONTAL SCALE	BRIDGE FILE
1" = 10'	N/A
VERTICAL SCALE	DESIGNATION
1" = 10'	1700135
SURVEY BOOK	SHEETS
Electronic	244 of 247
CONTRACT	PROJECT
R-41529	1700135

4/29/2023 7:09:42 AM P:\200035 - I65 ATL\09Road\04 Design files\02 DGN\Plans\200035_29_Sht_Xsec_Line PR-Q.dgn

EARTHWORK FOR PCCP ALTERNATE

EARTHWORK FOR HMA ALTERNATE

EARTHWORK FOR BENCHING

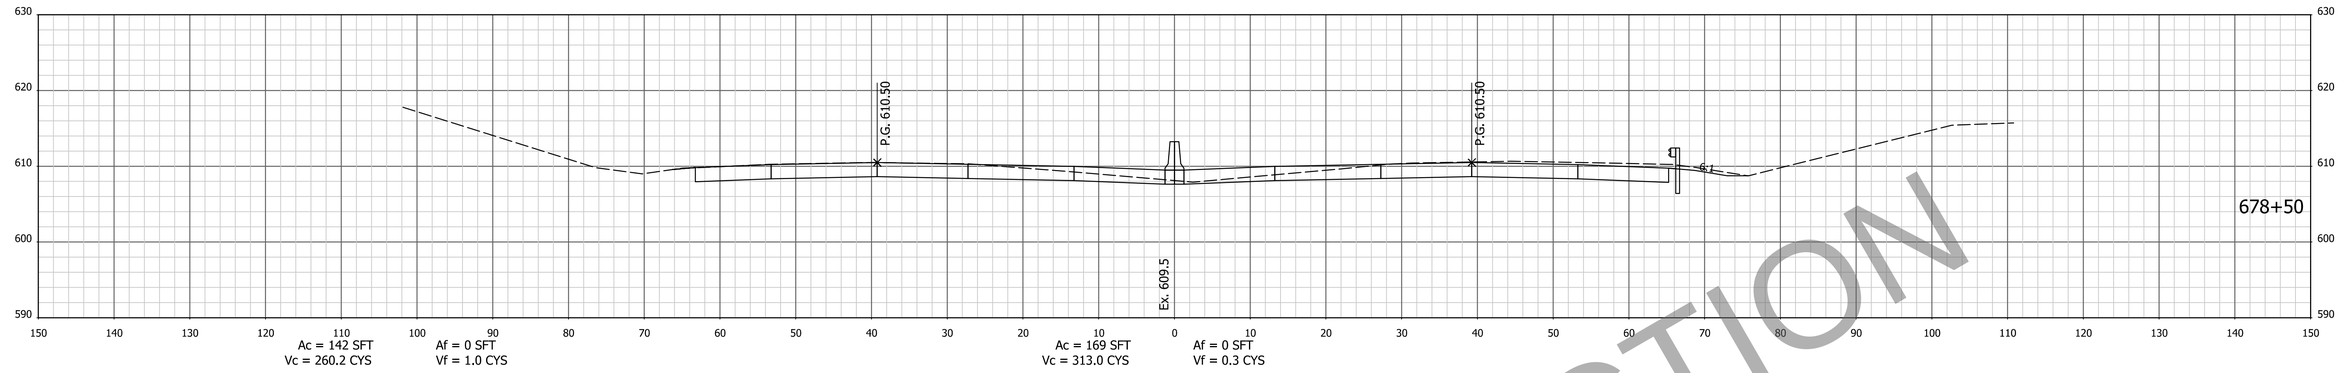

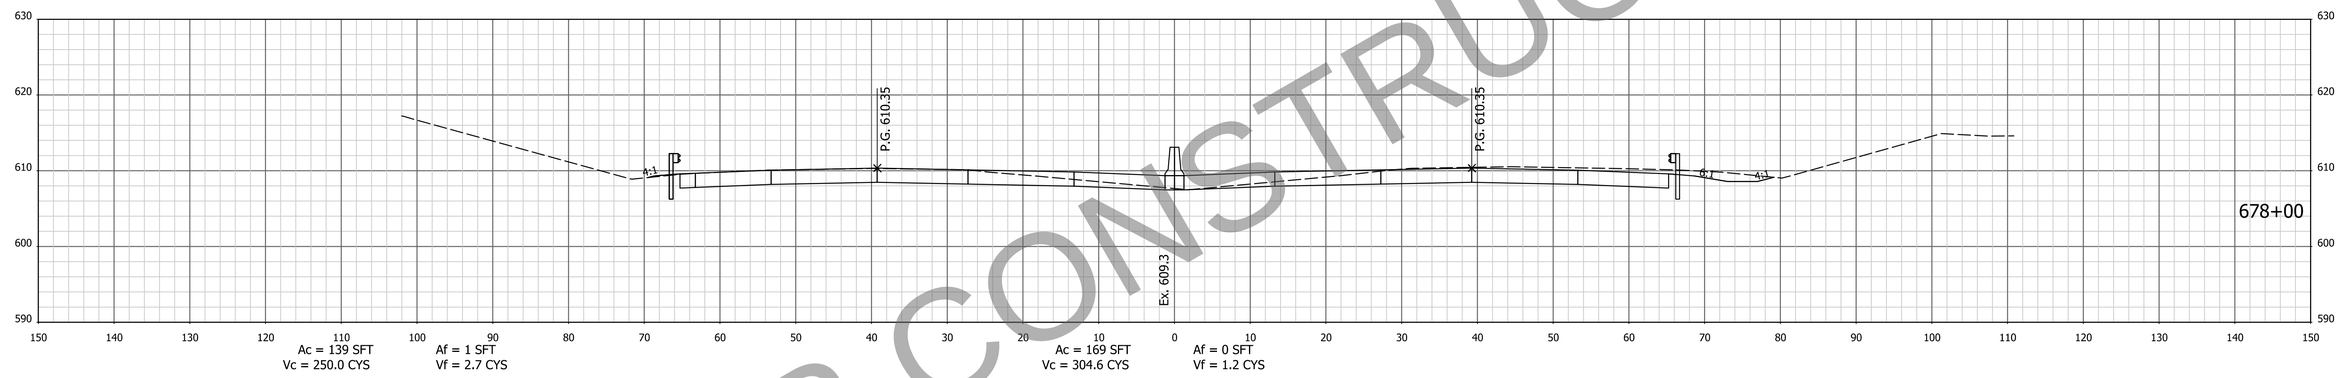

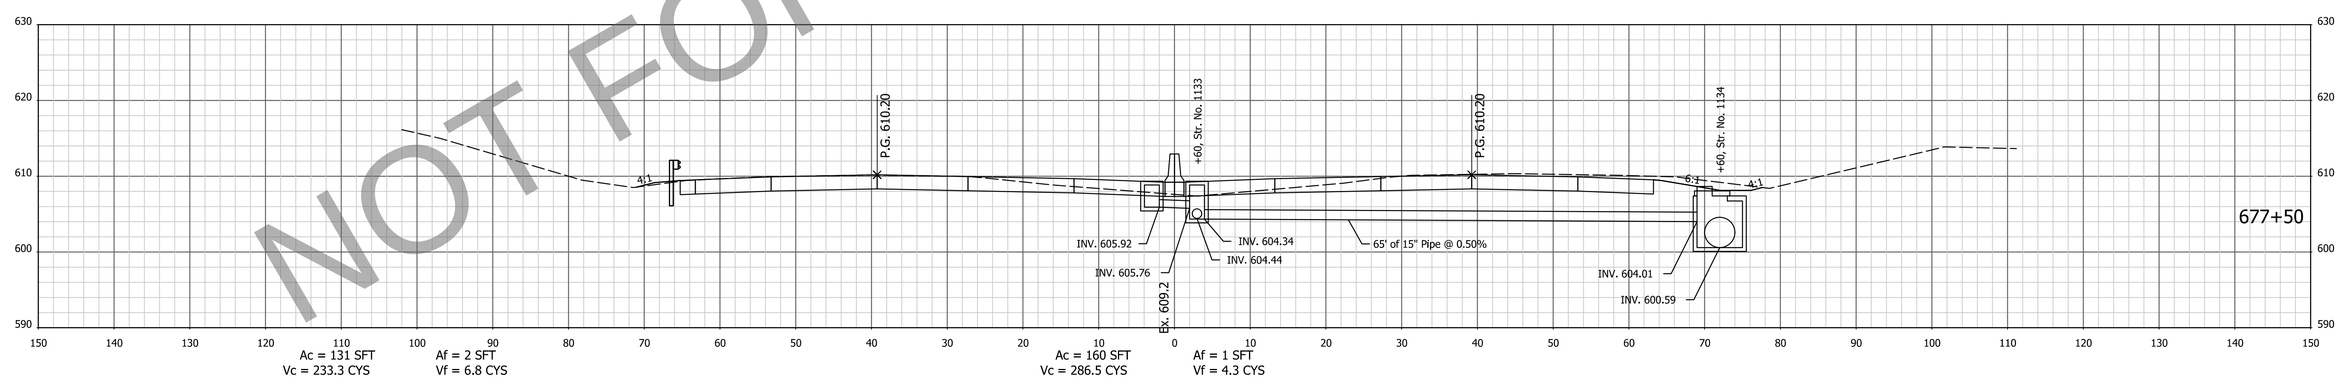

NOT FOR CONSTRUCTION

NOTE: CROSS SECTIONS DISPLAY THE HMA PAVEMENT ALTERNATIVE

FOR INFORMATION ONLY
Project scope, including project limits and identified work within, will change based on what the Design-Build Contractor can provide for the fixed-price identified in the RFP documents.

DESIGNED: AMD | DRAWN: JJP
CHECKED: DJG | CHECKED: DJG

INDIANA
DEPARTMENT OF TRANSPORTATION

CROSS SECTIONS
STA. 677+50 TO STA. 678+50 "PR-Q"

HORIZONTAL SCALE	BRIDGE FILE
1" = 10'	N/A
VERTICAL SCALE	DESIGNATION
1" = 10'	1700135
SURVEY BOOK	SHEETS
Electronic	245 of 247
CONTRACT	PROJECT
R-41529	1700135

i 10/5/2023 10:19:27 AM P:\200035 - I65 ATL\09Road\04 Design files\02 DGN\Plans\200035_29_Sht_Xsec_Line PR-Q.dgn

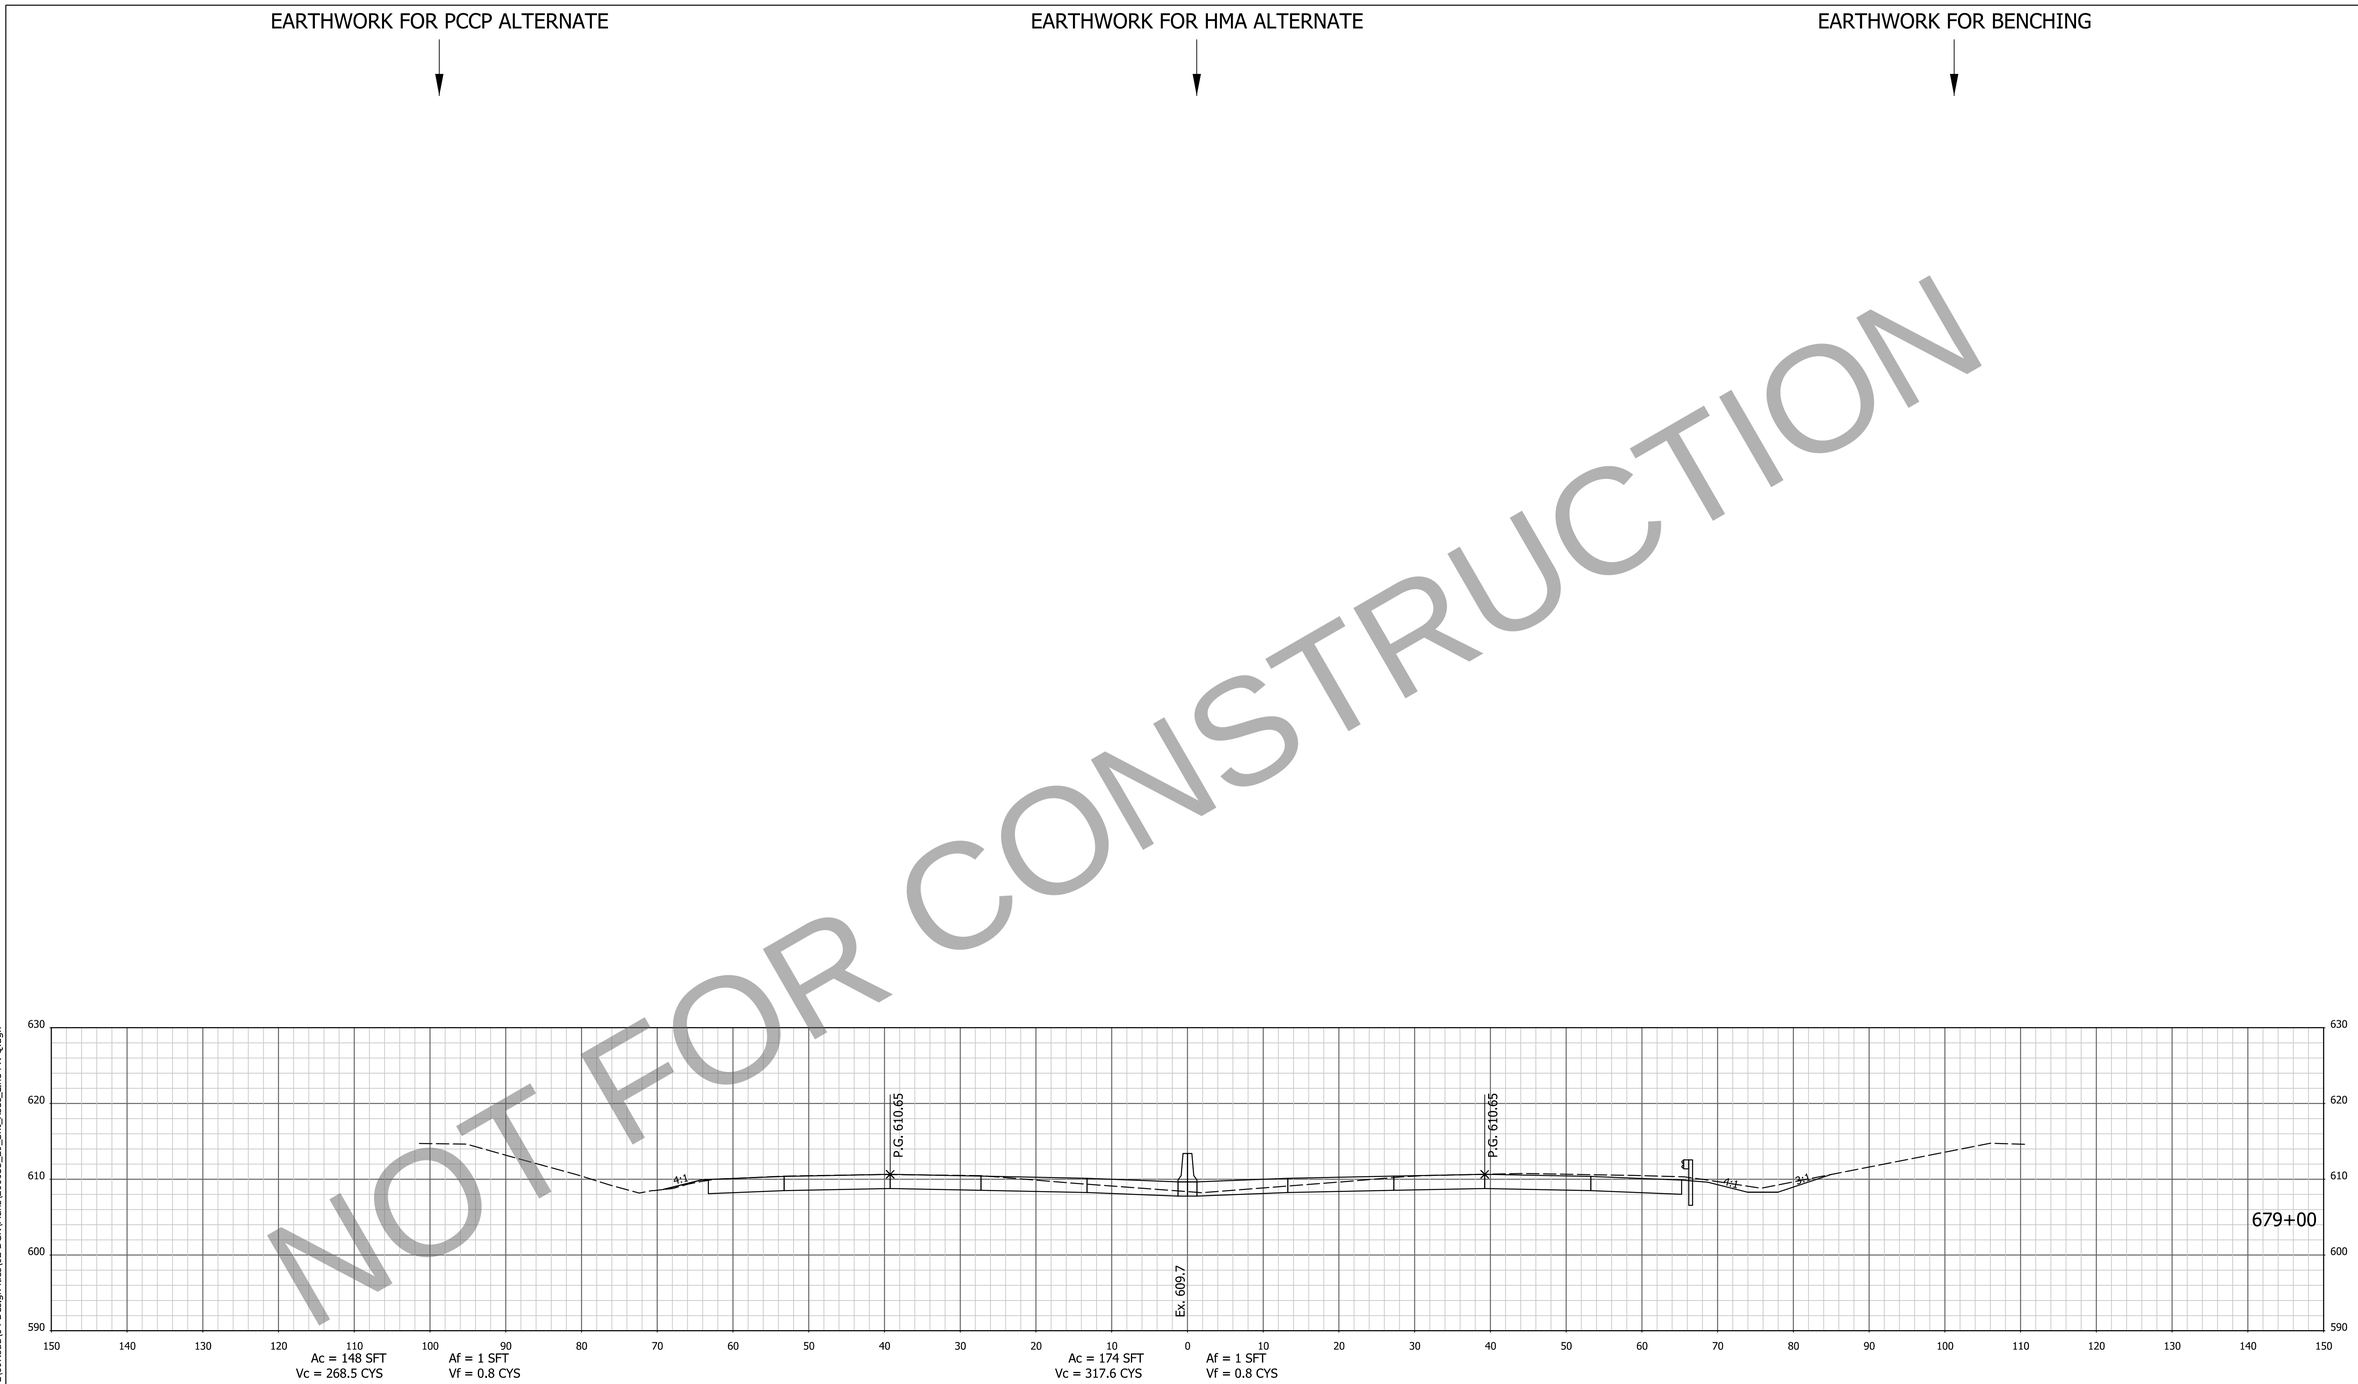

NOTE: CROSS SECTIONS DISPLAY THE HMA PAVEMENT ALTERNATIVE

FOR INFORMATION ONLY
Project scope, including project limits and identified work within, will change based on what the Design-Build Contractor can provide for the fixed-price identified in the RFP documents.

DESIGNED: AMD
DRAWN: JJP
CHECKED: DJG
CHECKED: DJG

INDIANA
DEPARTMENT OF TRANSPORTATION

CROSS SECTIONS
STA. 679+00 TO STA. 679+00 "PR-Q"

HORIZONTAL SCALE	BRIDGE FILE
1" = 10'	N/A
VERTICAL SCALE	DESIGNATION
1" = 10'	1700135
SURVEY BOOK	SHEETS
Electronic	246 of 247
CONTRACT	PROJECT
R-41529	1700135

i 10/5/2023 10:19:29 AM P:\200035 - I65 ATL\09Road\04 Design files\02 DGN\Plans\200035_29_Sht_Xsec_Line PR-Q.dgn

EARTHWORK FOR PCCP ALTERNATE

EARTHWORK FOR HMA ALTERNATE

EARTHWORK FOR BENCHING

NOT FOR CONSTRUCTION

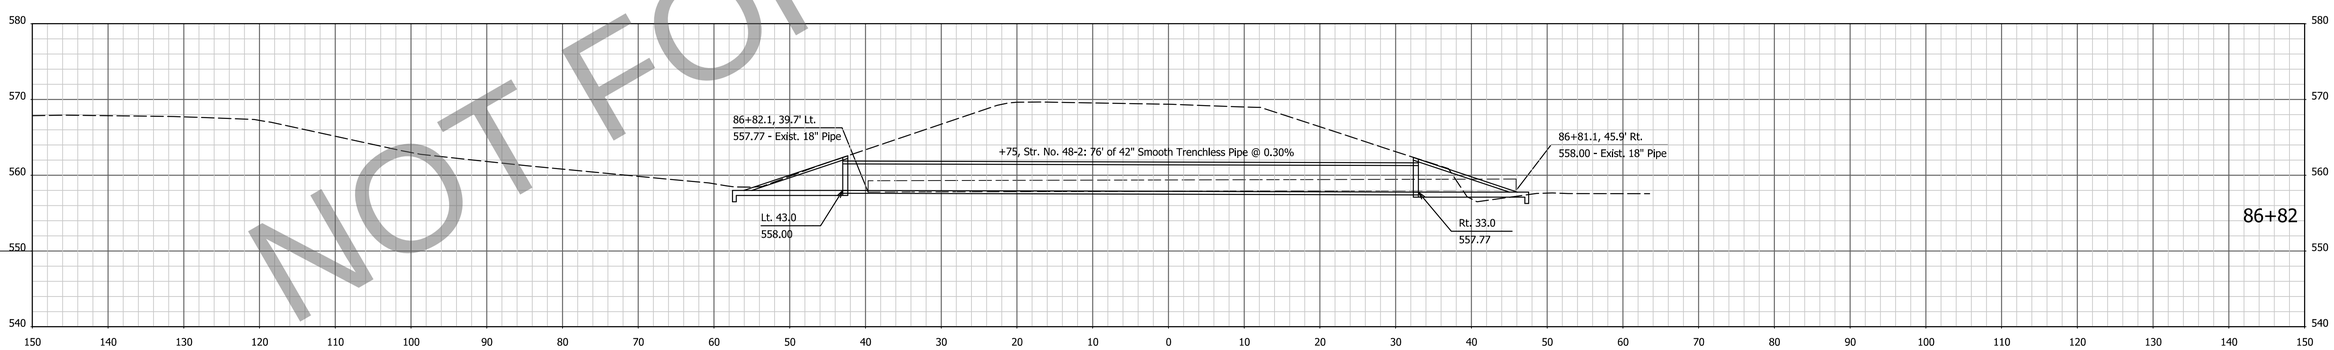

NOTE: CROSS SECTIONS DISPLAY THE HMA PAVEMENT ALTERNATIVE

FOR INFORMATION ONLY
Project scope, including project limits and identified work within, will change based on what the Design-Build Contractor can provide for the fixed-price identified in the RFP documents.

DESIGNED: AMD | DRAWN: JAB
CHECKED: DJG | CHECKED: DJG

INDIANA
DEPARTMENT OF TRANSPORTATION

CROSS SECTIONS
STA. 86+82 TO STA. 86+82 "PR-SW Ramp"

HORIZONTAL SCALE	BRIDGE FILE
1" = 10'	N/A
VERTICAL SCALE	DESIGNATION
1" = 10'	1700135

SURVEY BOOK	SHEETS		
Electronic	247	of	247
CONTRACT	PROJECT		
R-41529	1700135		

4/29/2023 7:09:47 AM P:\200035 - I65 ATL\09Road\04 Design files\02 DGN\Plans\200035_29_Sht_Xsec_Line PR-SW_Ramp.dgn