EARTHWORK FOR PCCP ALTERNATE

EARTHWORK FOR HMA ALTERNATE

EARTHWORK FOR BENCHING

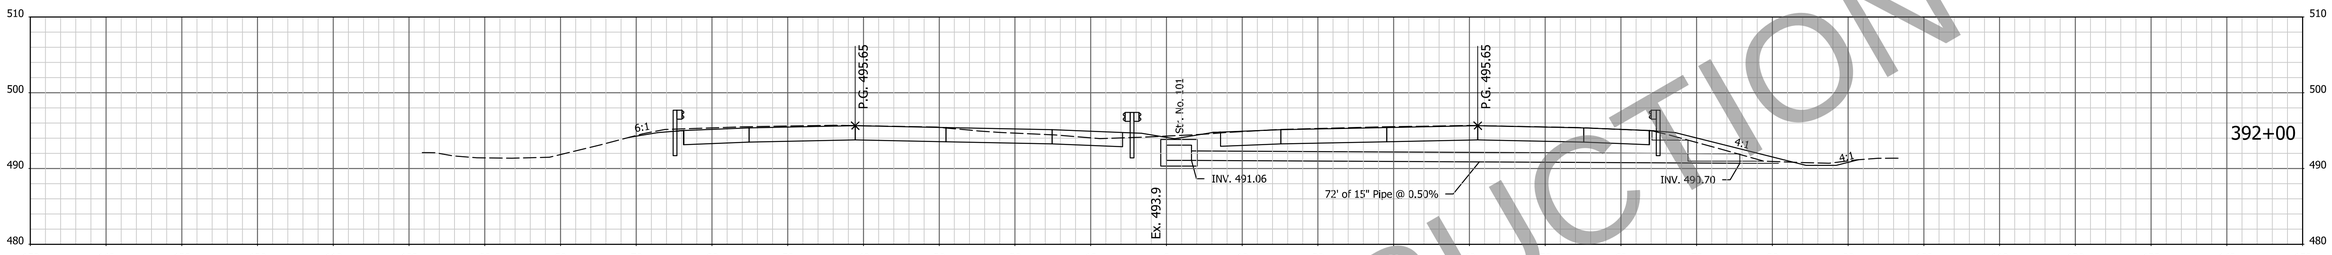

Vc = 278.2 CYS Vf = 27.9 CYS

Ac = 171 SFT Vc = 320.9 CYS Af = 13 SFT Vf = 23.7 CYS

Ab = 17 SFT Vb = 31.5 CYS

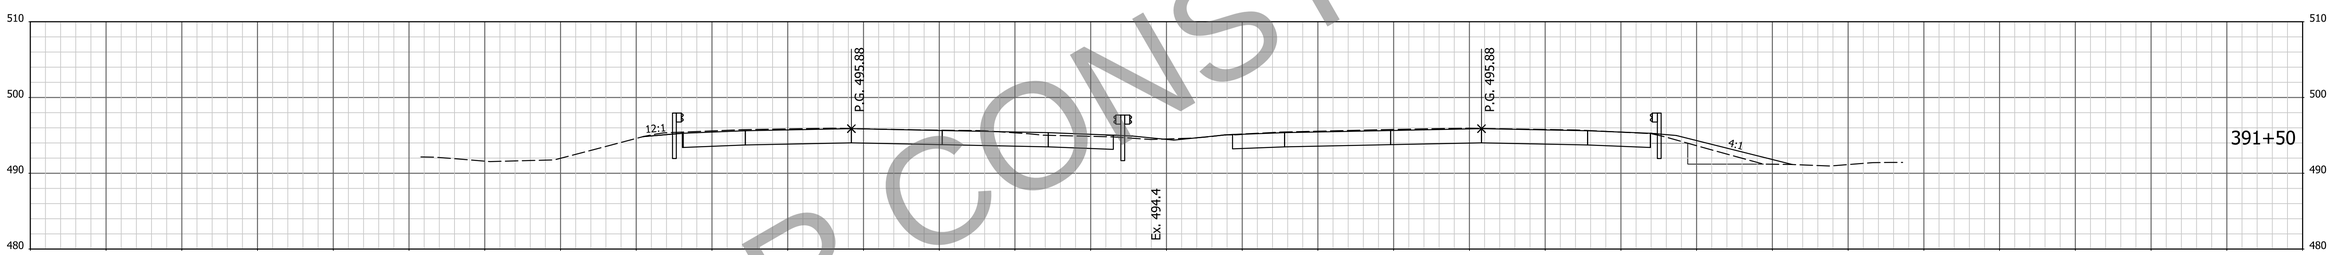

Vc = 137.0 CYS Vf = 12.2 CYS

Ac = 175 SFT Vc = 162.3 CYS Af = 13 SFT Vf = 12.0 CYS

Ab = 17 SFT Vb = 15.7 CYS

BEGIN SEGMENT 1
DES No. 1700135
STA: 391+10.00 "Q"

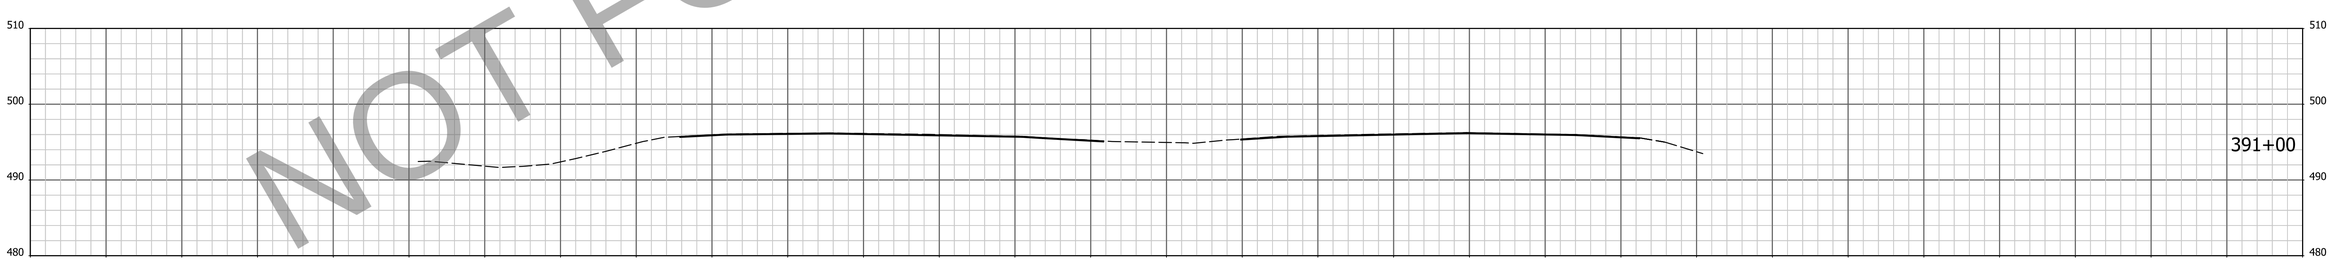

Vc = 0.0 CYS Vf = 0.0 CYS

Ac = 0 SFT Vc = 0.0 CYS Af = 0 SFT Vf = 0.0 CYS

Ab = 0 SFT Vb = 0 CYS

NOT FOR CONSTRUCTION

R-41529 - PART 12 OF 15

NOTE: CROSS SECTIONS DISPLAY THE HMA PAVEMENT ALTERNATIVE

FOR INFORMATION ONLY
Project scope, including project limits and identified work within, will change based on what the Design-Build Contractor can provide for the fixed-price identified in the RFP documents.

DESIGNED: AMD DRAWN: JJP
CHECKED: DJG CHECKED: DJG

INDIANA
DEPARTMENT OF TRANSPORTATION

CROSS SECTIONS
STA. 391+00 TO STA. 392+00 "Q"

HORIZONTAL SCALE	BRIDGE FILE
1" = 10'	N/A
VERTICAL SCALE	DESIGNATION
1" = 10'	1700135
SURVEY BOOK	SHEETS
Electronic	1 of 247
CONTRACT	PROJECT
R-41529	1700135

5/10/2023 3:30:27 PM I:P:\200035 - I65 ATL\09Road\04 Design files\02 DGN\Plans\200035_29_Sht_Xsec_Line PR-Q.dgn

EARTHWORK FOR PCCP ALTERNATE

EARTHWORK FOR HMA ALTERNATE

EARTHWORK FOR BENCHING

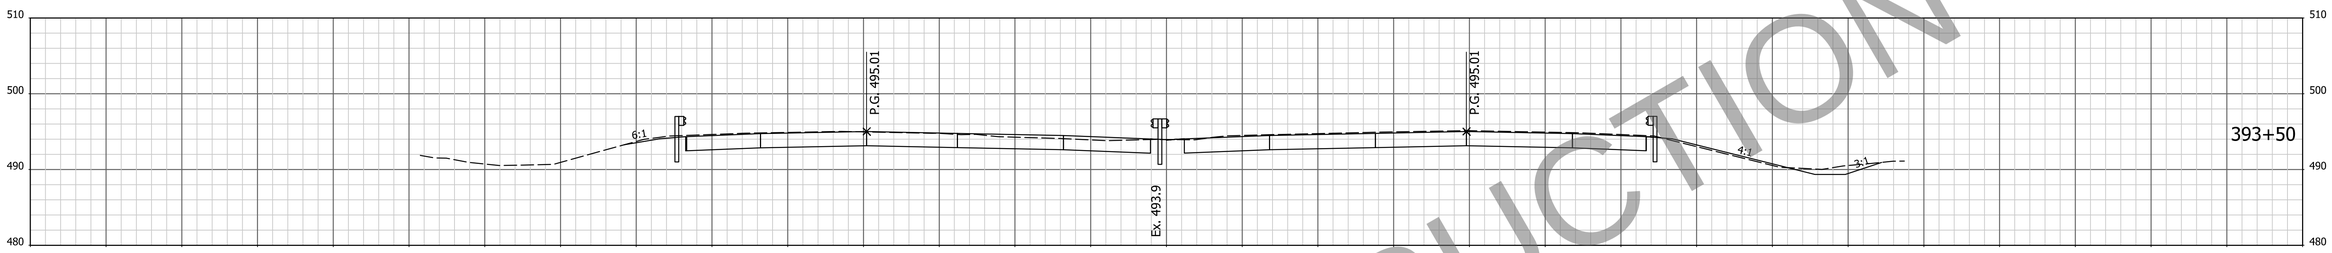

Vc = 289.1 CYS Vf = 6.6 CYS

Ac = 200 SFT Vc = 358.1 CYS Af = 4 SFT Vf = 8.8 CYS

Ab = 0 SFT Vb = 0 CYS

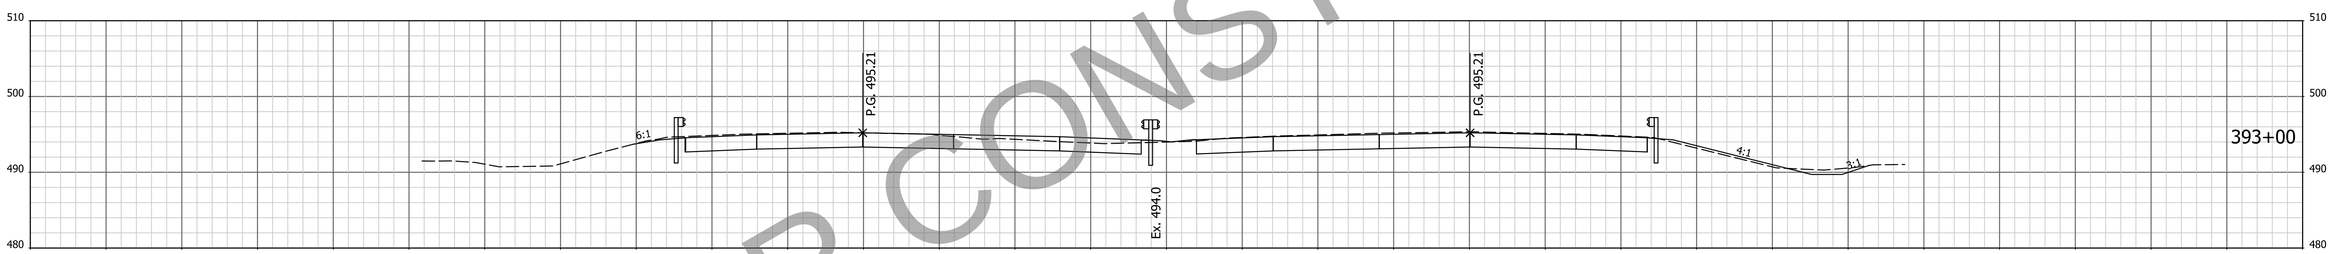

Vc = 274.4 CYS Vf = 13.0 CYS

Ac = 187 SFT Vc = 335.7 CYS Af = 6 SFT Vf = 14.1 CYS

Ab = 0 SFT Vb = 15.7 CYS

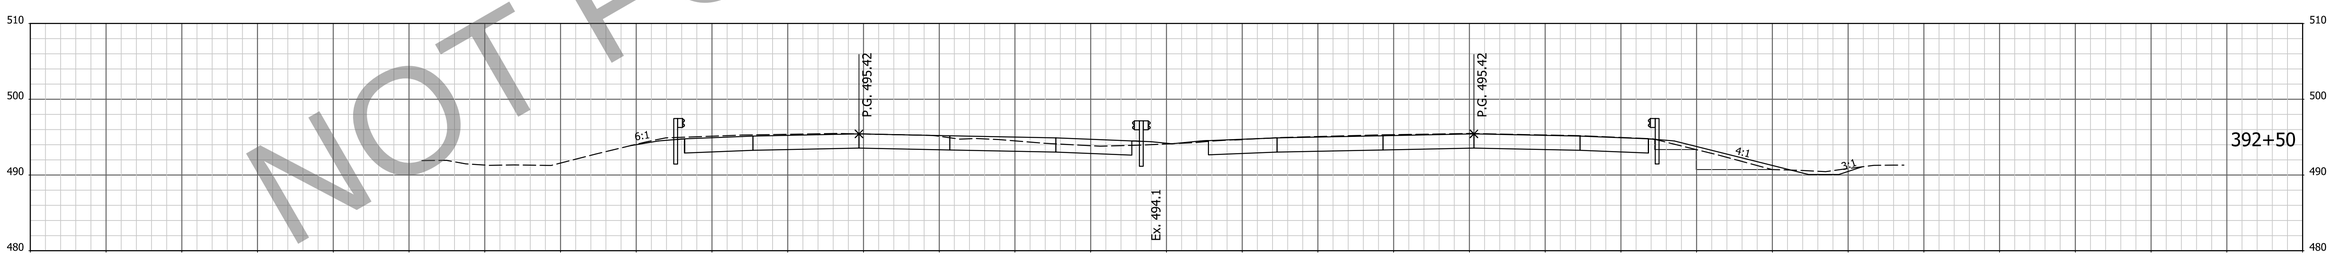

Vc = 275.1 CYS Vf = 24.6 CYS

Ac = 176 SFT Vc = 321.3 CYS Af = 9 SFT Vf = 20.4 CYS

Ab = 17 SFT Vb = 31.5 CYS

NOT FOR CONSTRUCTION

NOTE: CROSS SECTIONS DISPLAY THE HMA PAVEMENT ALTERNATIVE

FOR INFORMATION ONLY
Project scope, including project limits and identified work within, will change based on what the Design-Build Contractor can provide for the fixed-price identified in the RFP documents.

DESIGNED: AMD DRAWN: JJP
CHECKED: DJG CHECKED: DJG

INDIANA
DEPARTMENT OF TRANSPORTATION

CROSS SECTIONS
STA. 392+50 TO STA. 393+50 "Q"

HORIZONTAL SCALE	BRIDGE FILE
1" = 10'	N/A
VERTICAL SCALE	DESIGNATION
1" = 10'	1700135
SURVEY BOOK	SHEETS
Electronic	2 of 247
CONTRACT	PROJECT
R-41529	1700135

4/29/2023 6:51:56 AM P:\200035 - I65 ATL\09Road\04 Design files\02 DGN\Plans\200035_29_Sht_Xsec_Line PR-Q.dgn

EARTHWORK FOR PCCP ALTERNATE

EARTHWORK FOR HMA ALTERNATE

EARTHWORK FOR BENCHING

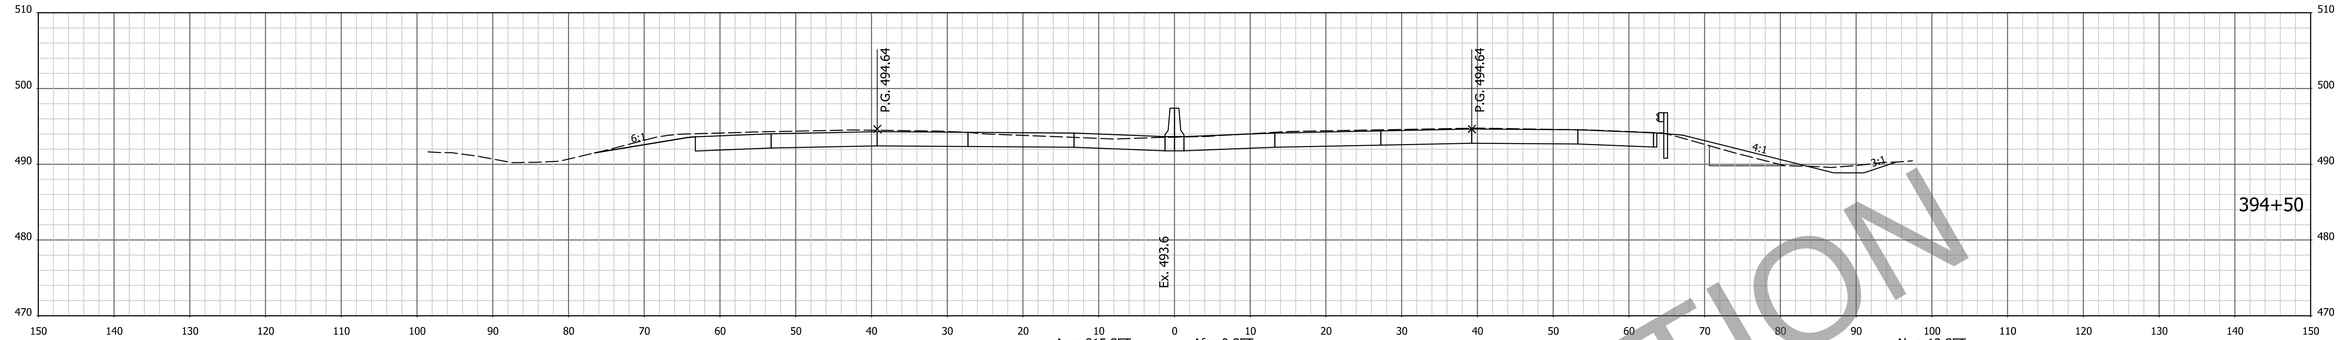

Vc = 341.2 CYS Vf = 12.4 CYS

Ac = 215 SFT Vc = 391.2 CYS

Af = 9 SFT Vf = 12.4 CYS

Ab = 13 SFT Vb = 26.9 CYS

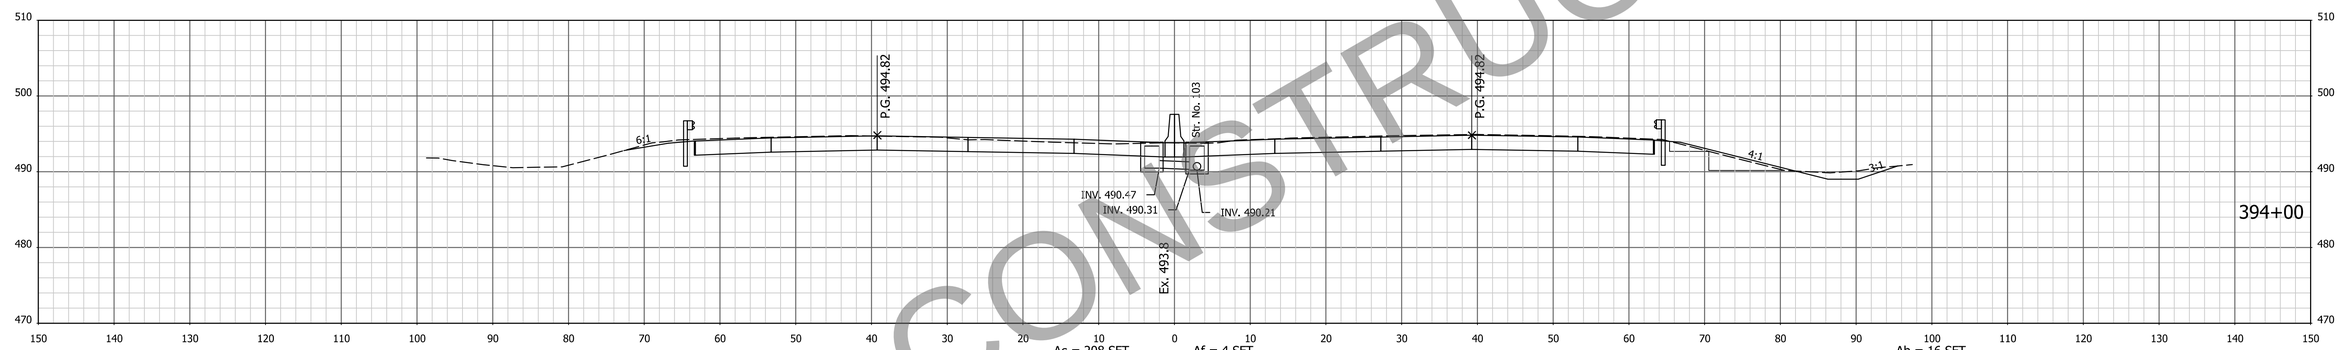

Vc = 66.5 CYS Vf = 1.3 CYS

Ac = 208 SFT Vc = 76.4 CYS

Af = 4 SFT Vf = 1.3 CYS

Ab = 16 SFT Vb = 14.8 CYS

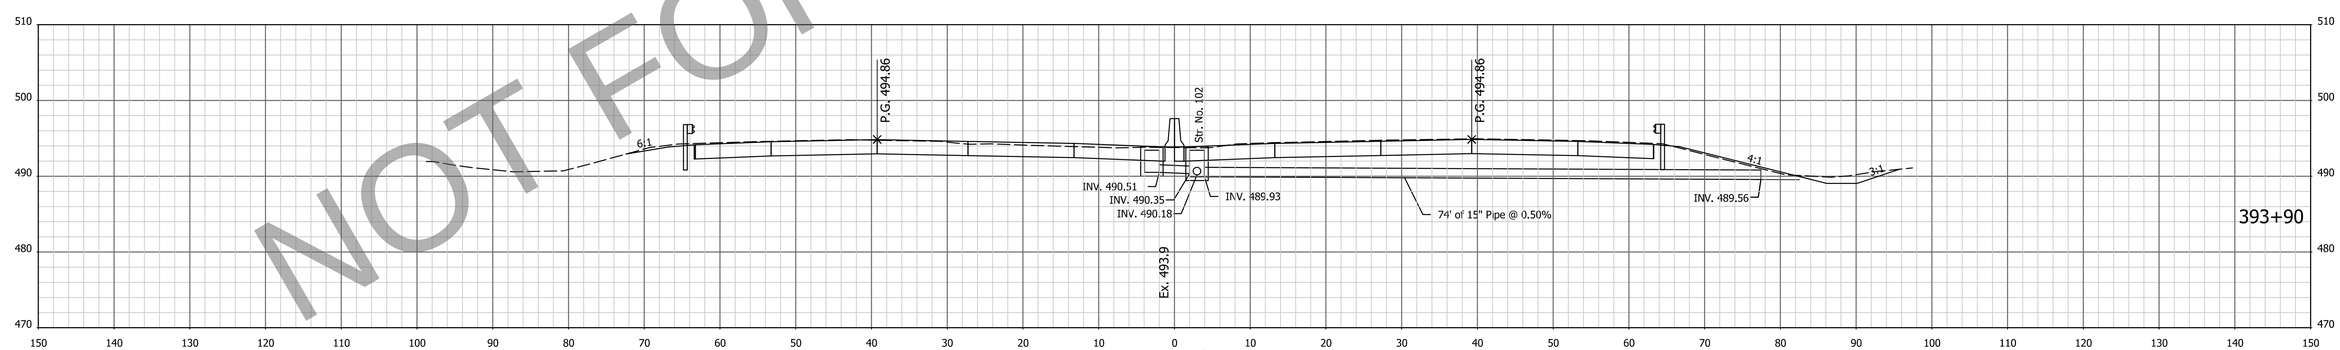

Vc = 250.9 CYS Vf = 4.3 CYS

Ac = 205 SFT Vc = 299.6 CYS

Af = 3 SFT Vf = 5.0 CYS

NOT FOR CONSTRUCTION

NOTE: CROSS SECTIONS DISPLAY THE HMA PAVEMENT ALTERNATIVE

FOR INFORMATION ONLY
Project scope, including project limits and identified work within, will change based on what the Design-Build Contractor can provide for the fixed-price identified in the RFP documents.

DESIGNED: AMD DRAWN: JJP
CHECKED: DJG CHECKED: DJG

INDIANA
DEPARTMENT OF TRANSPORTATION

CROSS SECTIONS
STA. 393+90 TO STA. 394+50 "Q"

HORIZONTAL SCALE	BRIDGE FILE
1" = 10'	N/A
VERTICAL SCALE	DESIGNATION
1" = 10'	1700135
SURVEY BOOK	SHEETS
Electronic	3 of 247
CONTRACT	PROJECT
R-41529	1700135

4/29/2023 6:51:58 AM P:\200035 - I65 ATL\09Road\04 Design files\02 DGN\Plans\200035_29_Sht_Xsec_Line PR-Q.dgn

EARTHWORK FOR PCCP ALTERNATE

EARTHWORK FOR HMA ALTERNATE

EARTHWORK FOR BENCHING

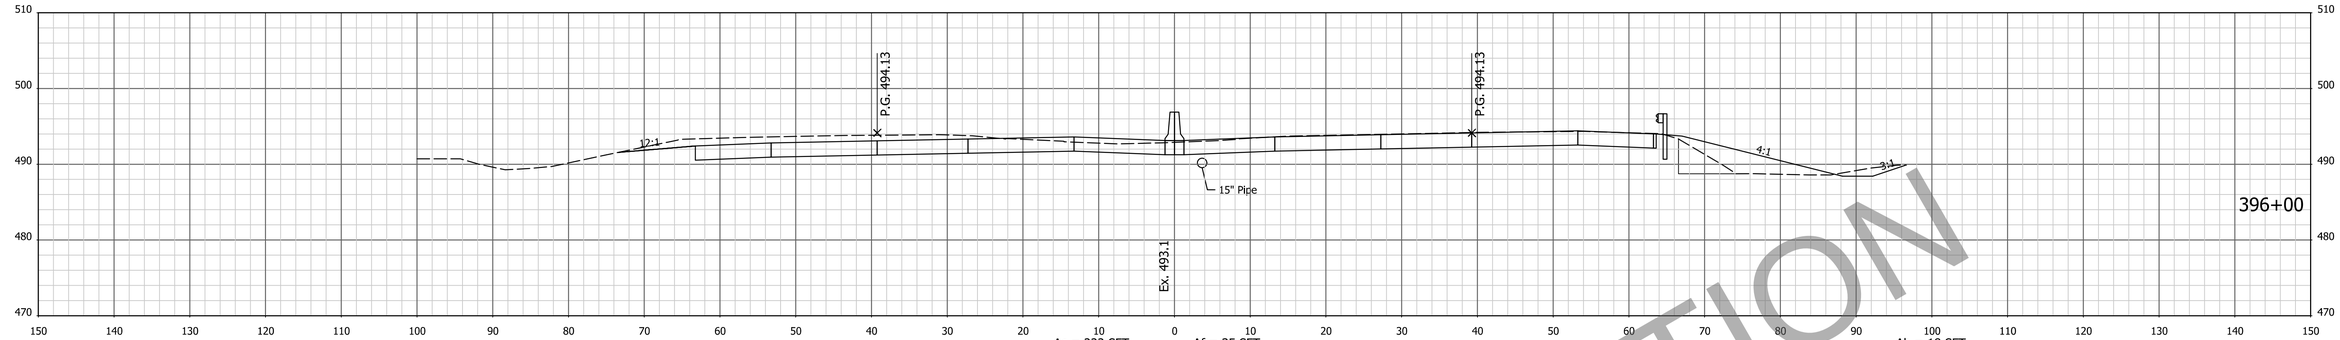

Vc = 361.7 CYS Vf = 52.2 CYS

Ac = 222 SFT Af = 35 SFT
Vc = 412.1 CYS Vf = 52.2 CYS

Ab = 18 SFT
Vb = 35.2 CYS

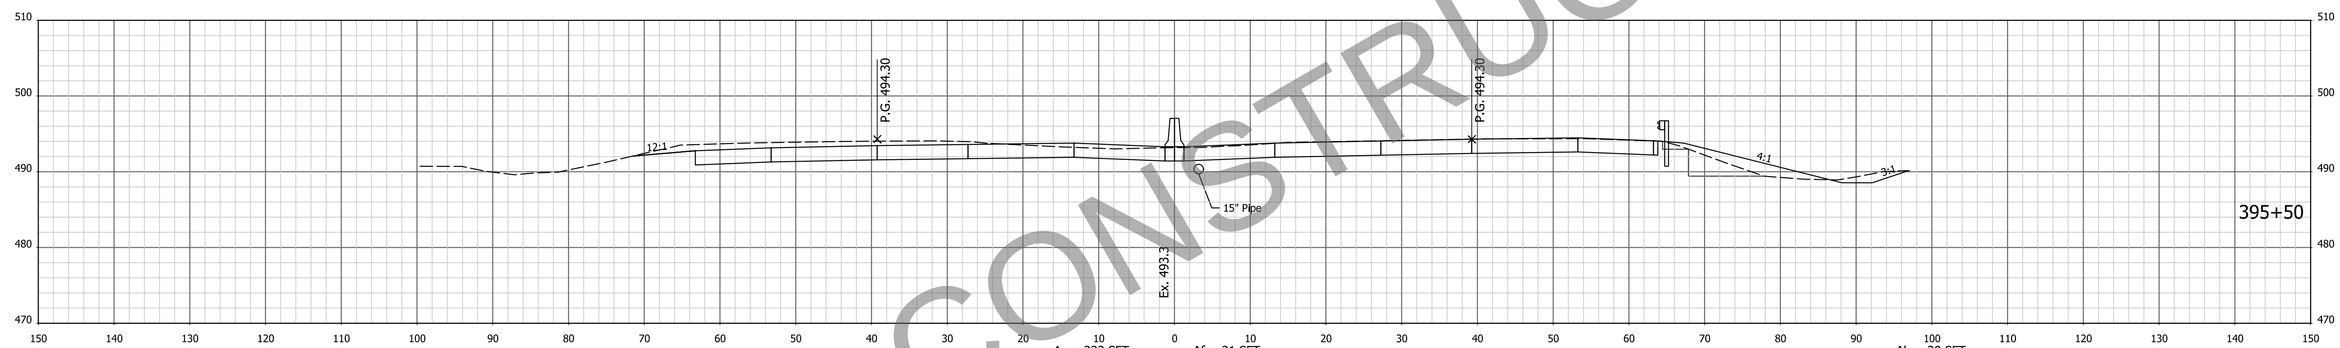

Vc = 355.1 CYS Vf = 34.5 CYS

Ac = 223 SFT Af = 21 SFT
Vc = 405.9 CYS Vf = 34.5 CYS

Ab = 20 SFT
Vb = 35.2 CYS

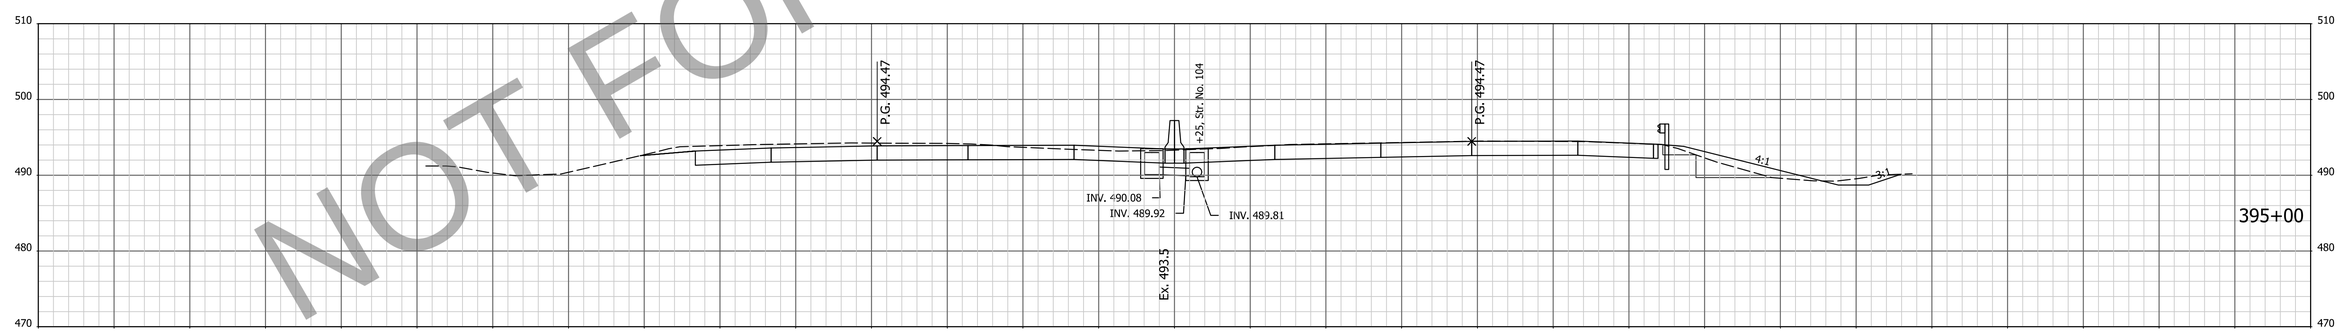

Vc = 347.4 CYS Vf = 23.7 CYS

Ac = 215 SFT Af = 16 SFT
Vc = 398.0 CYS Vf = 23.7 CYS

Ab = 18 SFT
Vb = 28.7 CYS

NOT FOR CONSTRUCTION

NOTE: CROSS SECTIONS DISPLAY THE HMA PAVEMENT ALTERNATIVE

FOR INFORMATION ONLY
Project scope, including project limits and identified work within, will change based on what the Design-Build Contractor can provide for the fixed-price identified in the RFP documents.

DESIGNED: AMD DRAWN: JJP
CHECKED: DJG CHECKED: DJG

INDIANA
DEPARTMENT OF TRANSPORTATION

CROSS SECTIONS
STA. 395+00 TO STA. 396+00 "Q"

HORIZONTAL SCALE	BRIDGE FILE
1" = 10'	N/A
VERTICAL SCALE	DESIGNATION
1" = 10'	1700135
SURVEY BOOK	SHEETS
Electronic	4 of 247
CONTRACT	PROJECT
R-41529	1700135

4/29/2023 6:52:00 AM P:\200035 - I65 ATL\09Road\04 Design files\02 DGN\Plans\200035_29_Sht_Xsec_Line PR-Q.dgn

EARTHWORK FOR PCCP ALTERNATE

EARTHWORK FOR HMA ALTERNATE

EARTHWORK FOR BENCHING

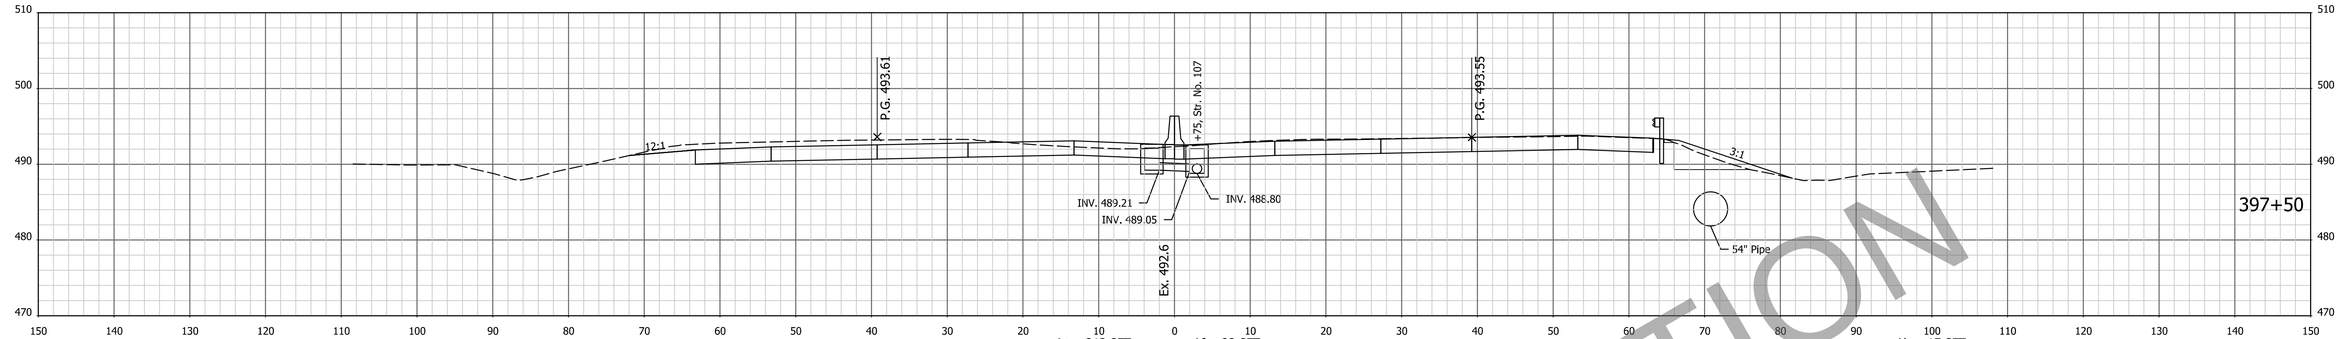

Vc = 348.8 CYS Vf = 43.6 CYS

Ac = 213 SFT Vc = 397.6 CYS

Af = 23 SFT Vf = 43.6 CYS

Ab = 17 SFT Vb = 31.5 CYS

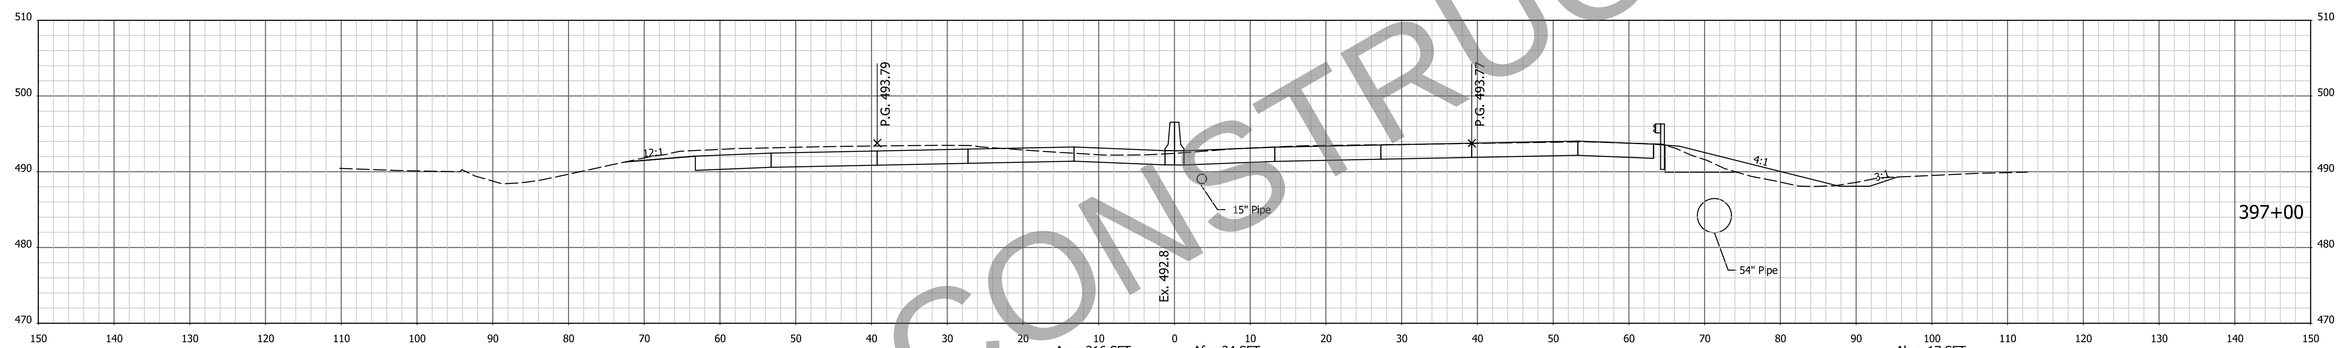

Vc = 362.8 CYS Vf = 42.9 CYS

Ac = 216 SFT Vc = 411.9 CYS

Af = 24 SFT Vf = 42.9 CYS

Ab = 17 SFT Vb = 33.3 CYS

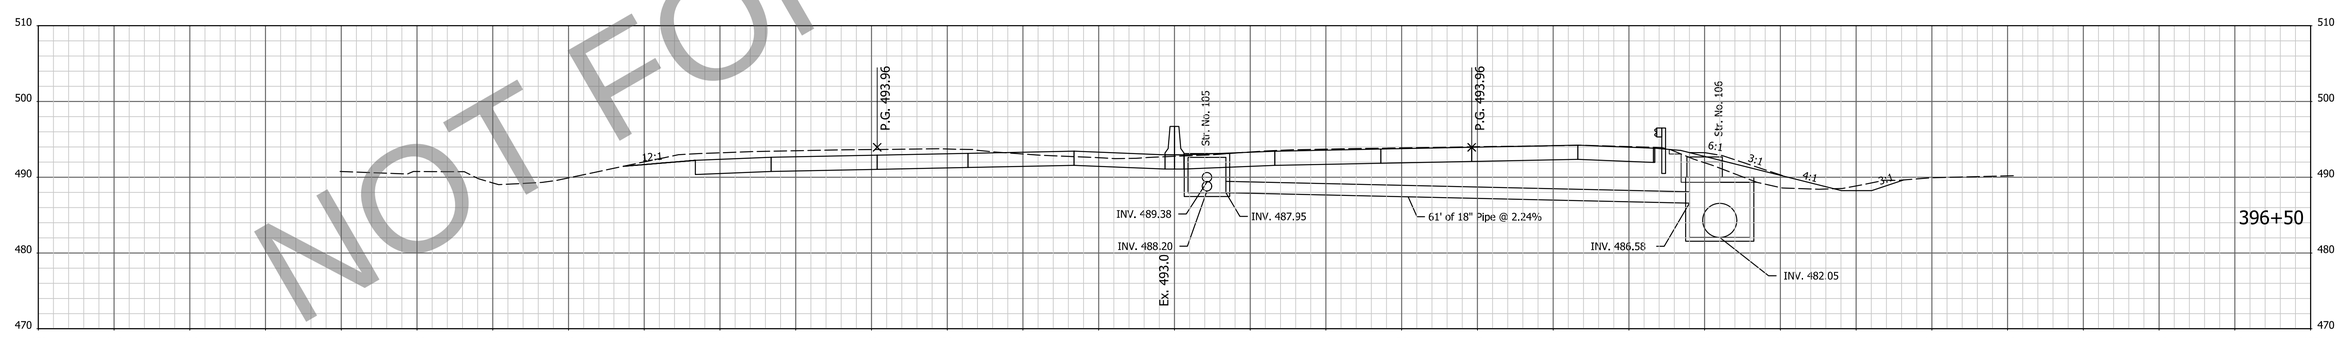

Vc = 367.5 CYS Vf = 53.5 CYS

Ac = 229 SFT Vc = 417.2 CYS

Af = 22 SFT Vf = 53.5 CYS

Ab = 19 SFT Vb = 34.3 CYS

NOT FOR CONSTRUCTION

NOTE: CROSS SECTIONS DISPLAY THE HMA PAVEMENT ALTERNATIVE

FOR INFORMATION ONLY
Project scope, including project limits and identified work within, will change based on what the Design-Build Contractor can provide for the fixed-price identified in the RFP documents.

DESIGNED: AMD DRAWN: JJP
CHECKED: DJG CHECKED: DJG

INDIANA
DEPARTMENT OF TRANSPORTATION

CROSS SECTIONS
STA. 396+50 TO STA. 397+50 "Q"

HORIZONTAL SCALE	BRIDGE FILE
1" = 10'	N/A
VERTICAL SCALE	DESIGNATION
1" = 10'	1700135
SURVEY BOOK	SHEETS
Electronic	5 of 247
CONTRACT	PROJECT
R-41529	1700135

4/29/2023 6:52:02 AM P:\200035 - I65 ATL\09Road\04 Design Files\02 DGN\Plans\200035_29_Sht_Xsec_Line PR-Q.dgn

EARTHWORK FOR PCCP ALTERNATE

EARTHWORK FOR HMA ALTERNATE

EARTHWORK FOR BENCHING

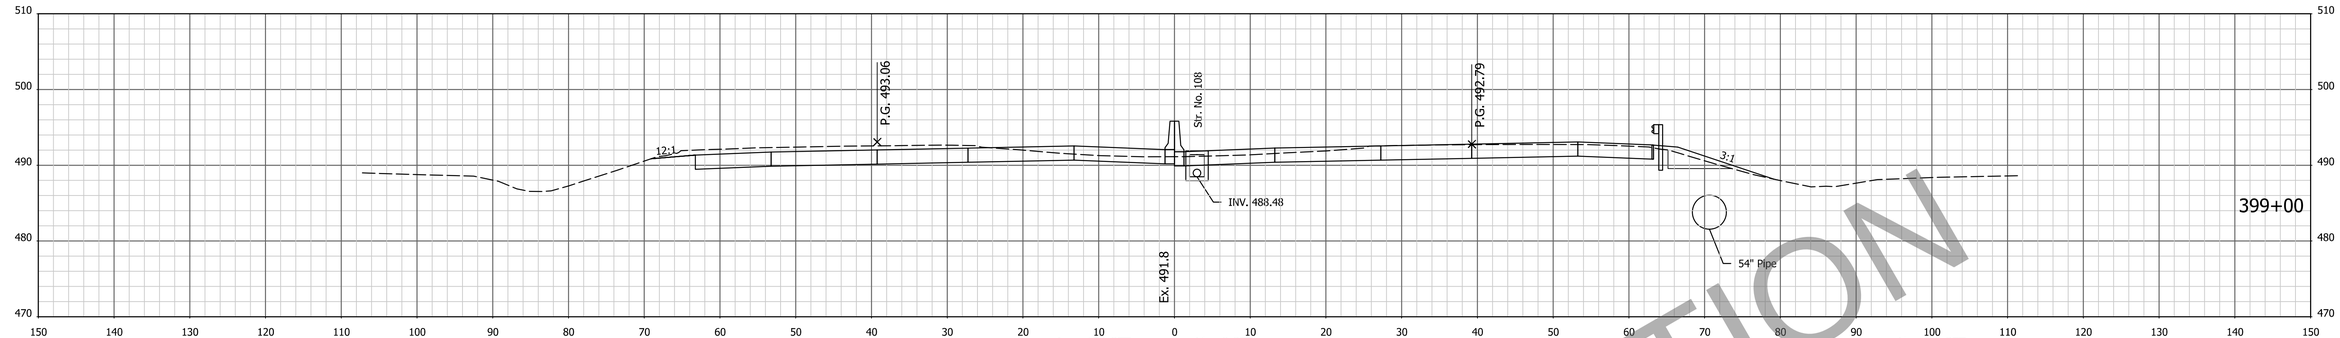

Vc = 295.4 CYS Vf = 11.4 CYS Ac = 179 SFT Vc = 344.2 CYS Af = 8 SFT Vf = 11.4 CYS Ab = 10 SFT Vb = 26.9 CYS

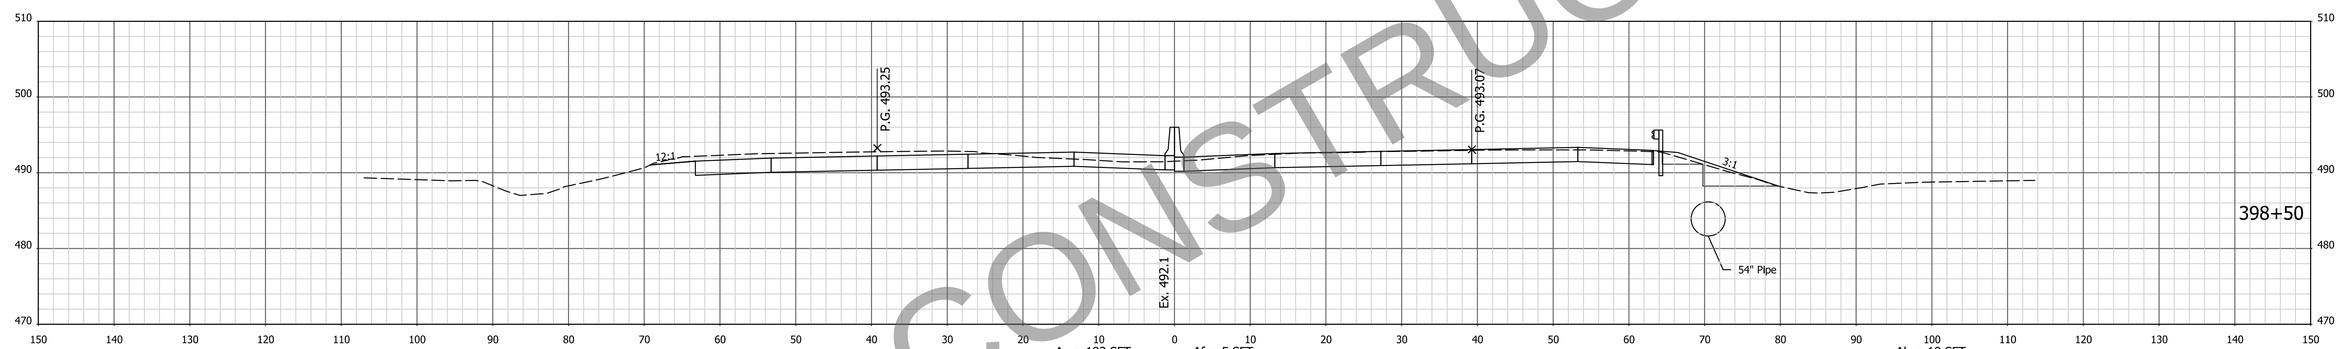

Vc = 320.7 CYS Vf = 7.5 CYS Ac = 193 SFT Vc = 369.5 CYS Af = 5 SFT Vf = 7.5 CYS Ab = 19 SFT Vb = 34.3 CYS

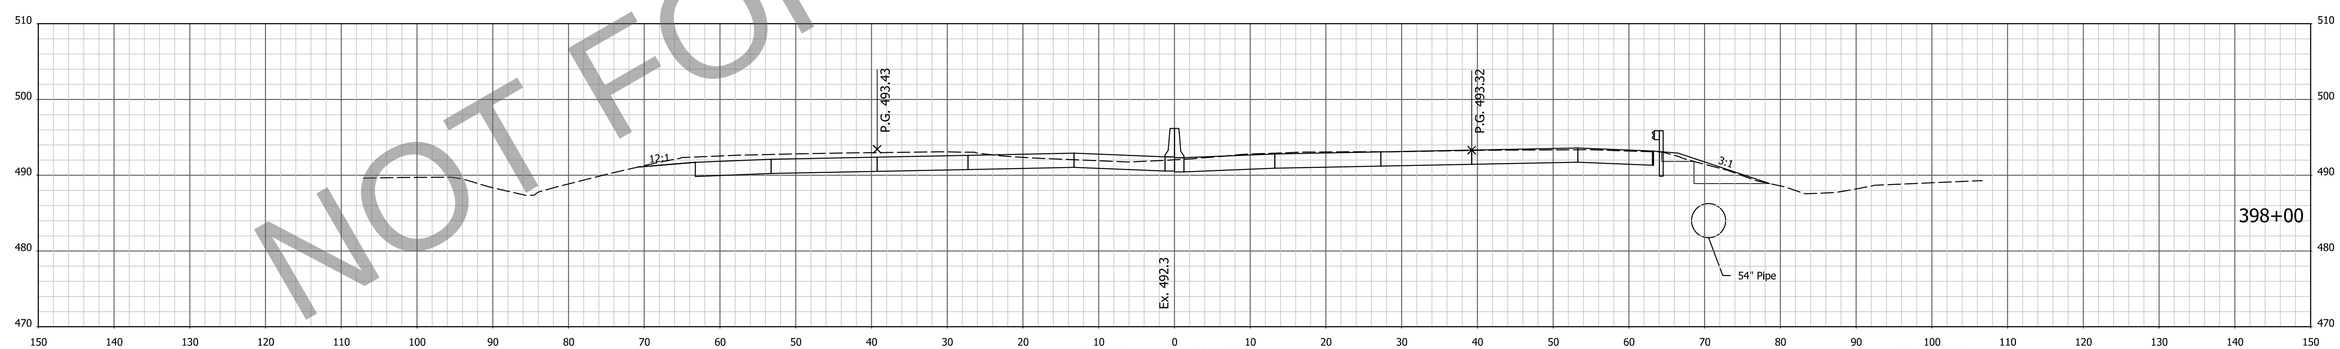

Vc = 339.3 CYS Vf = 24.6 CYS Ac = 206 SFT Vc = 388.1 CYS Af = 3 SFT Vf = 24.6 CYS Ab = 18 SFT Vb = 32.4 CYS

NOT FOR CONSTRUCTION

NOTE: CROSS SECTIONS DISPLAY THE HMA PAVEMENT ALTERNATIVE

FOR INFORMATION ONLY
Project scope, including project limits and identified work within, will change based on what the Design-Build Contractor can provide for the fixed-price identified in the RFP documents.

DESIGNED: AMD DRAWN: JJP
CHECKED: DJG CHECKED: DJG

INDIANA
DEPARTMENT OF TRANSPORTATION

CROSS SECTIONS
STA. 398+00 TO STA. 399+00 "Q"

HORIZONTAL SCALE	BRIDGE FILE
1" = 10'	N/A
VERTICAL SCALE	DESIGNATION
1" = 10'	1700135
SURVEY BOOK	SHEETS
Electronic	6 of 247
CONTRACT	PROJECT
R-41529	1700135

4/29/2023 6:52:04 AM P:\200035 - I65 ATL\09Road\04 Design files\02 DGN\Plans\200035_29_Sht_Xsec_Line PR-Q.dgn

EARTHWORK FOR PCCP ALTERNATE

EARTHWORK FOR HMA ALTERNATE

EARTHWORK FOR BENCHING

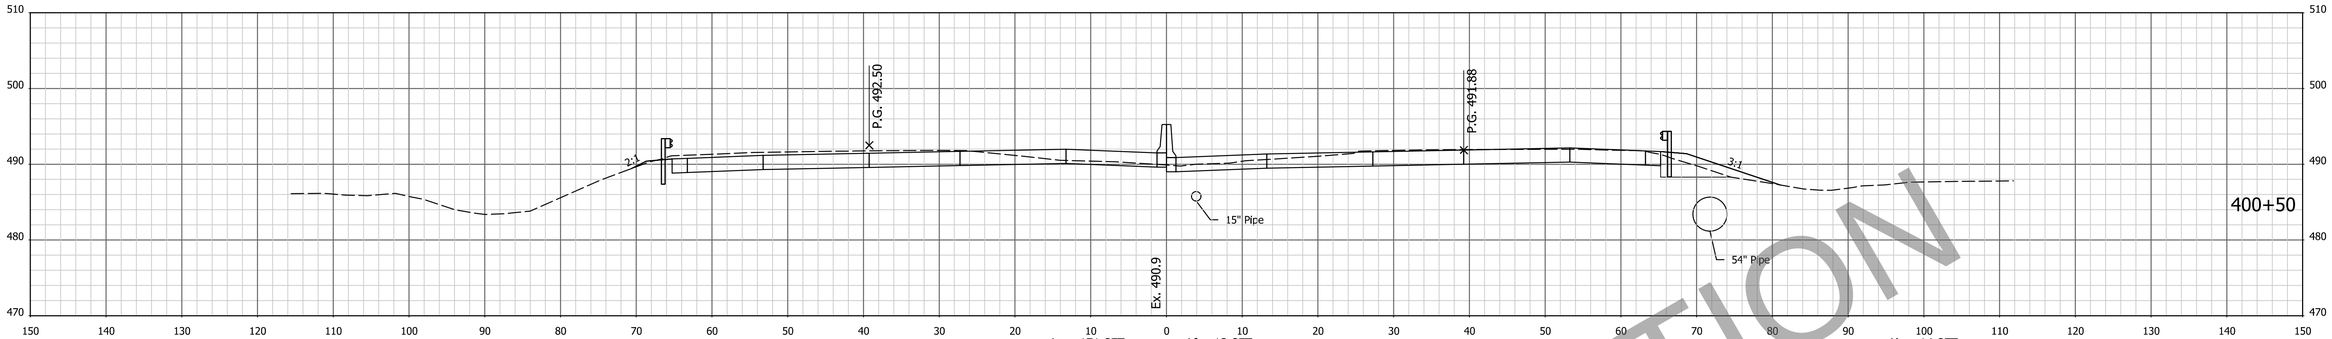

Vc = 261.3 CYS Vf = 19.4 CYS

Ac = 171 SFT Vc = 321.2 CYS Af = 13 SFT Vf = 19.2 CYS

Ab = 14 SFT Vb = 26.9 CYS

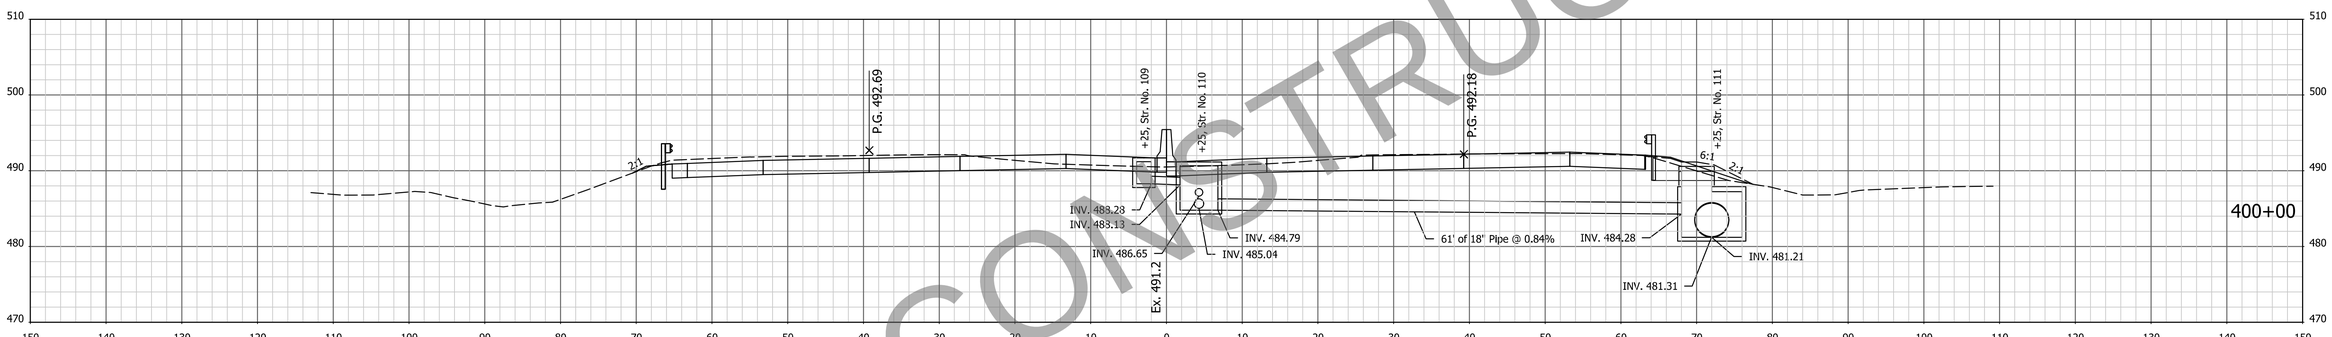

Vc = 274.6 CYS Vf = 13.8 CYS

Ac = 176 SFT Vc = 331.5 CYS Af = 7 SFT Vf = 14.1 CYS

Ab = 15 SFT Vb = 32.4 CYS

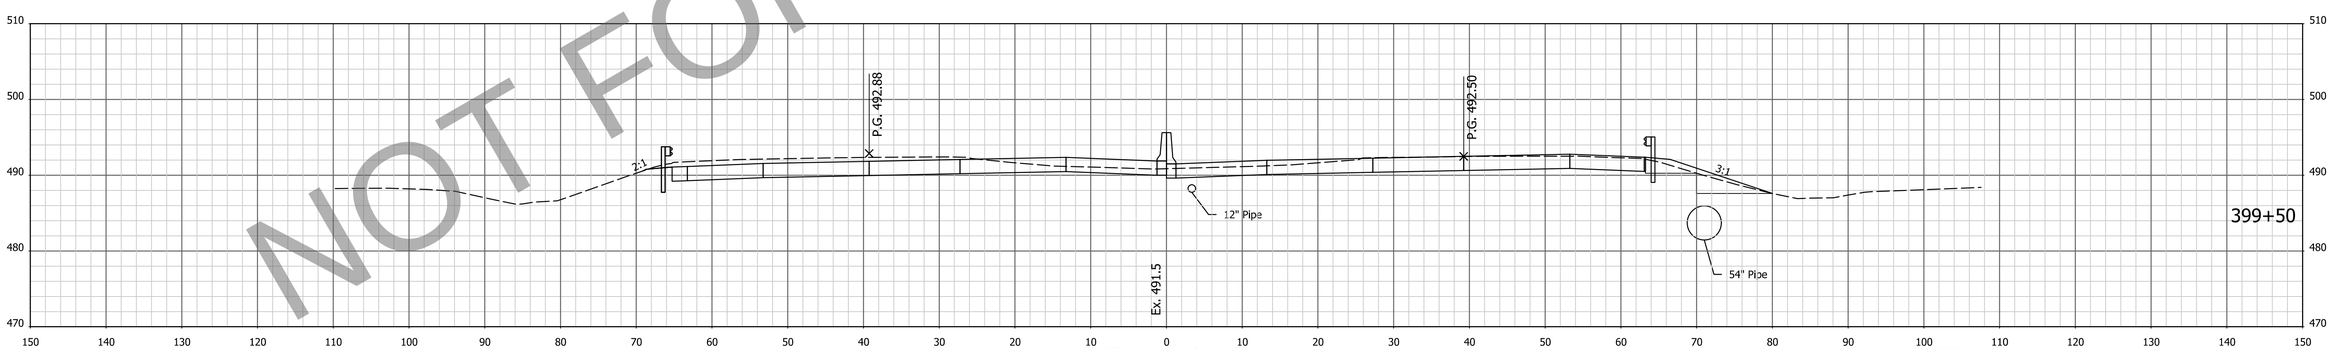

Vc = 281.5 CYS Vf = 14.4 CYS

Ac = 182 SFT Vc = 333.8 CYS Af = 8 SFT Vf = 14.4 CYS

Ab = 20 SFT Vb = 27.8 CYS

NOT FOR CONSTRUCTION

NOTE: CROSS SECTIONS DISPLAY THE HMA PAVEMENT ALTERNATIVE

FOR INFORMATION ONLY
Project scope, including project limits and identified work within, will change based on what the Design-Build Contractor can provide for the fixed-price identified in the RFP documents.

DESIGNED: AMD DRAWN: JJP
CHECKED: DJG CHECKED: DJG

INDIANA
DEPARTMENT OF TRANSPORTATION

CROSS SECTIONS
STA. 399+50 TO STA. 400+50 "Q"

HORIZONTAL SCALE	BRIDGE FILE
1" = 10'	N/A
VERTICAL SCALE	DESIGNATION
1" = 10'	1700135
SURVEY BOOK	SHEETS
Electronic	7 of 247
CONTRACT	PROJECT
R-41529	1700135

4/29/2023 6:52:06 AM P:\200035 - I65 ATL\09Road\04 Design files\02 DGN\Plans\200035_29_Sht_Xsec_Line PR-Q.dgn

EARTHWORK FOR PCCP ALTERNATE

EARTHWORK FOR HMA ALTERNATE

EARTHWORK FOR BENCHING

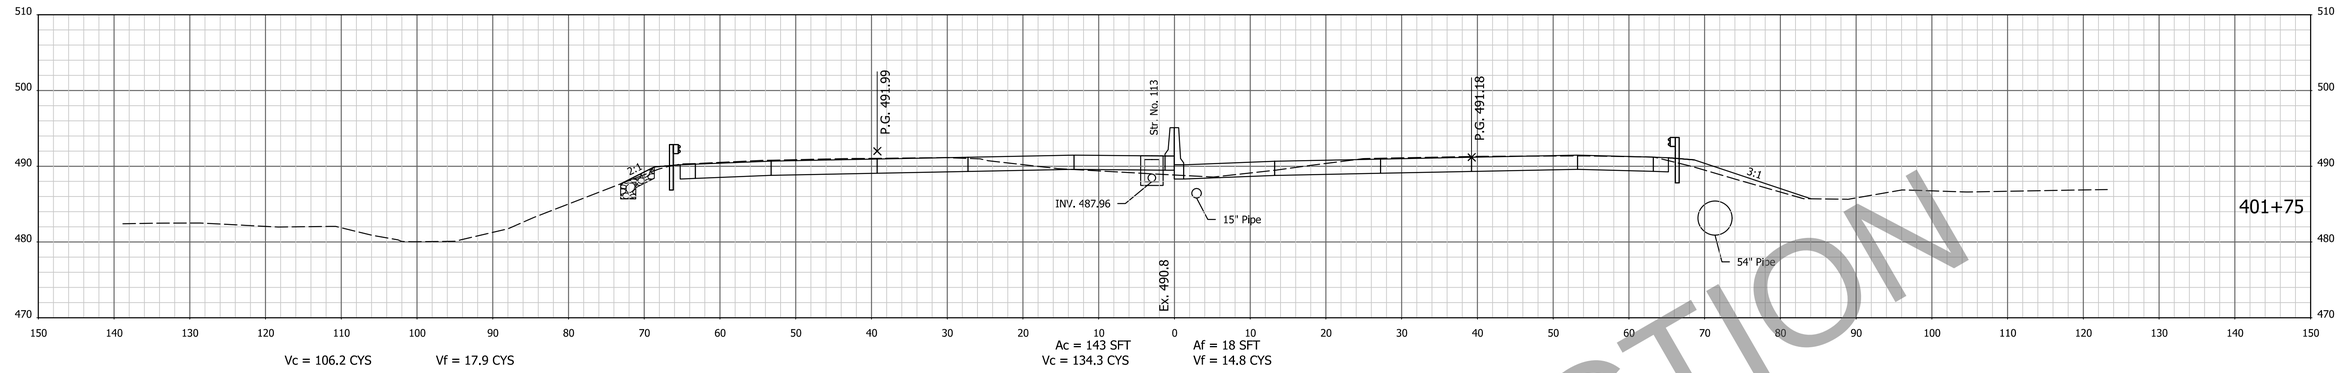

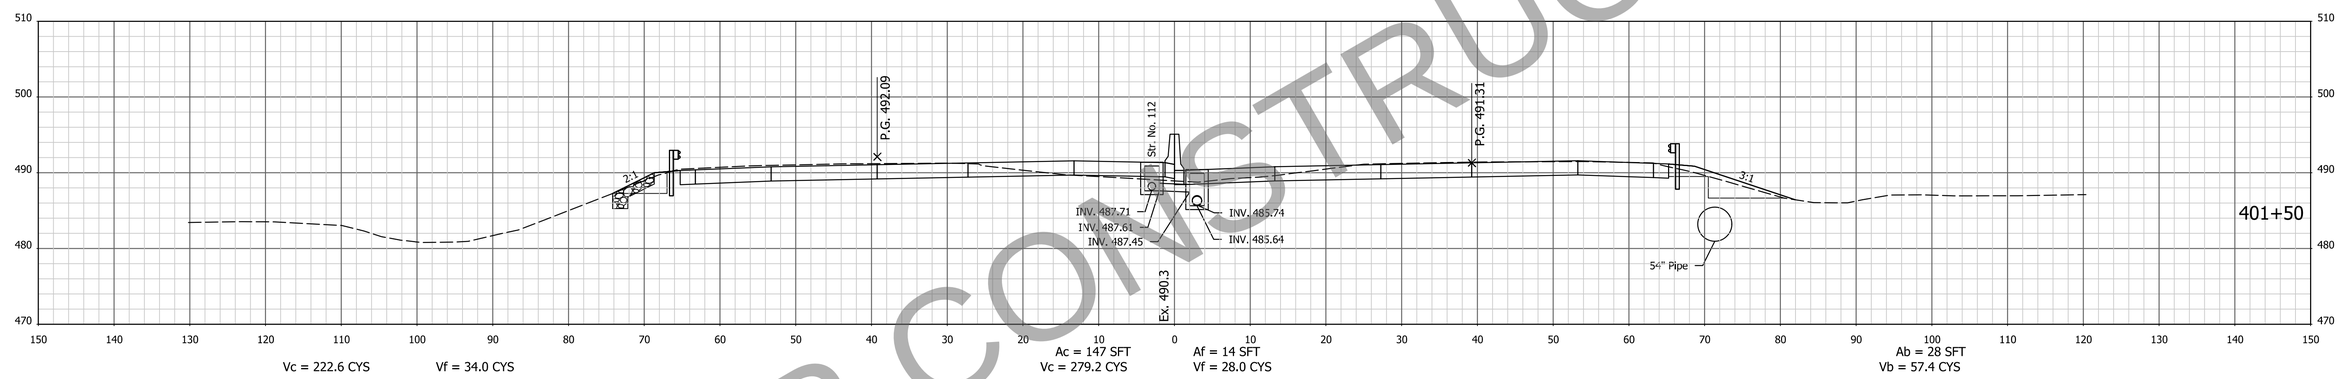

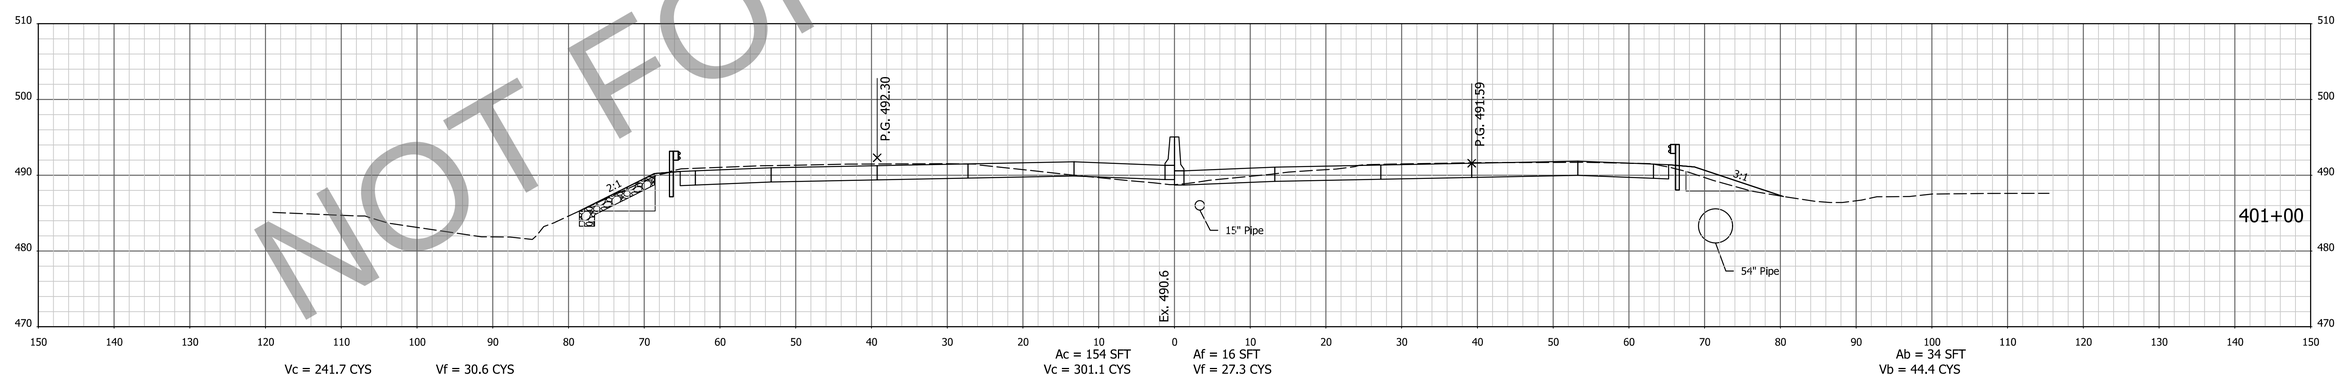

NOT FOR CONSTRUCTION

NOTE: CROSS SECTIONS DISPLAY THE HMA PAVEMENT ALTERNATIVE

FOR INFORMATION ONLY
Project scope, including project limits and identified work within, will change based on what the Design-Build Contractor can provide for the fixed-price identified in the RFP documents.

DESIGNED: AMD | DRAWN: JJP
CHECKED: DJG | CHECKED: DJG

INDIANA
DEPARTMENT OF TRANSPORTATION

CROSS SECTIONS
STA. 401+00 TO STA. 401+75 "Q"

HORIZONTAL SCALE	BRIDGE FILE
1" = 10'	N/A
VERTICAL SCALE	DESIGNATION
1" = 10'	1700135
SURVEY BOOK	SHEETS
Electronic	8 of 247
CONTRACT	PROJECT
R-41529	1700135

4/29/2023 6:52:08 AM I:\200035 - I65 ATL\09Road\04 Design files\02 DGN\Plans\200035_29_Sht_Xsec_Line PR-Q.dgn

EARTHWORK FOR PCCP ALTERNATE

EARTHWORK FOR HMA ALTERNATE

EARTHWORK FOR BENCHING

BEGIN PAVING EXCEPTION
STA: 402+50.87 "Q" SB

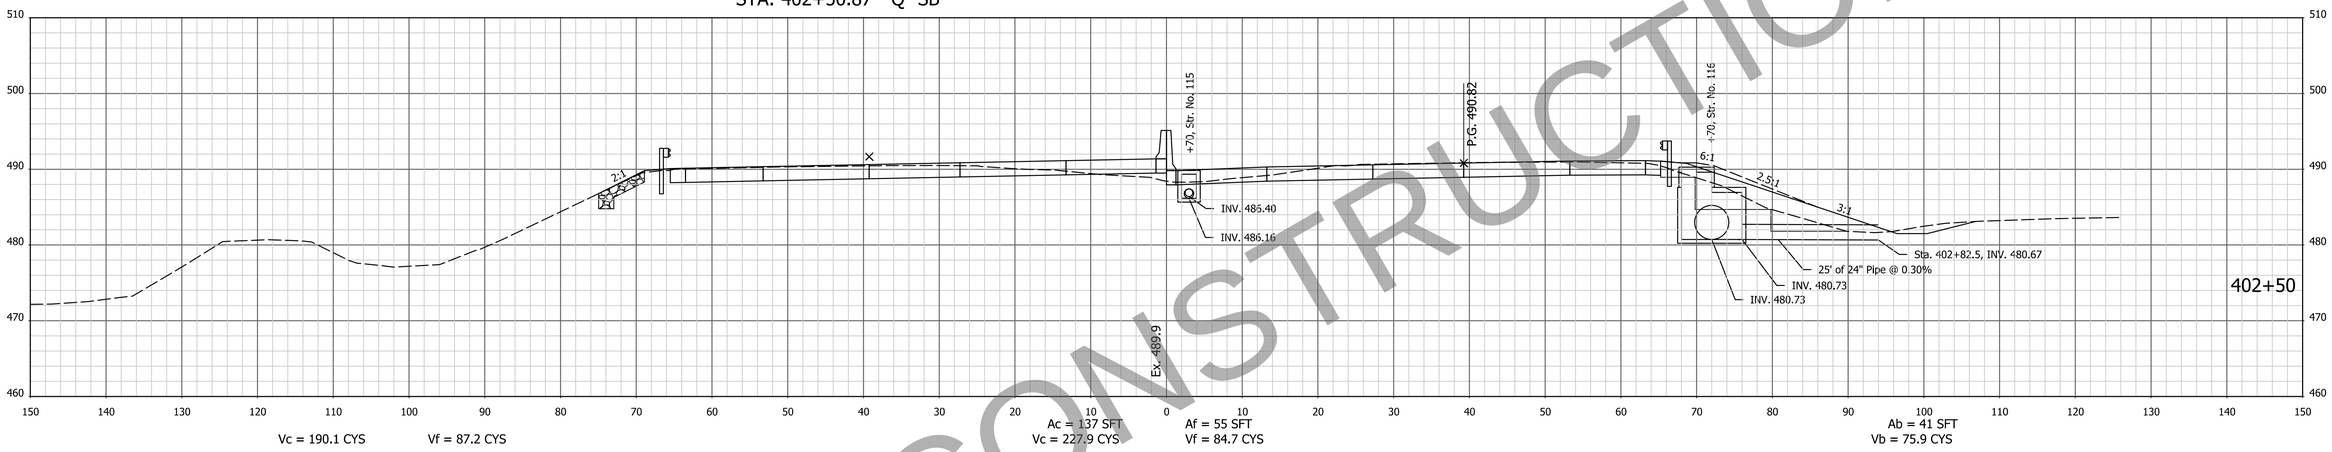

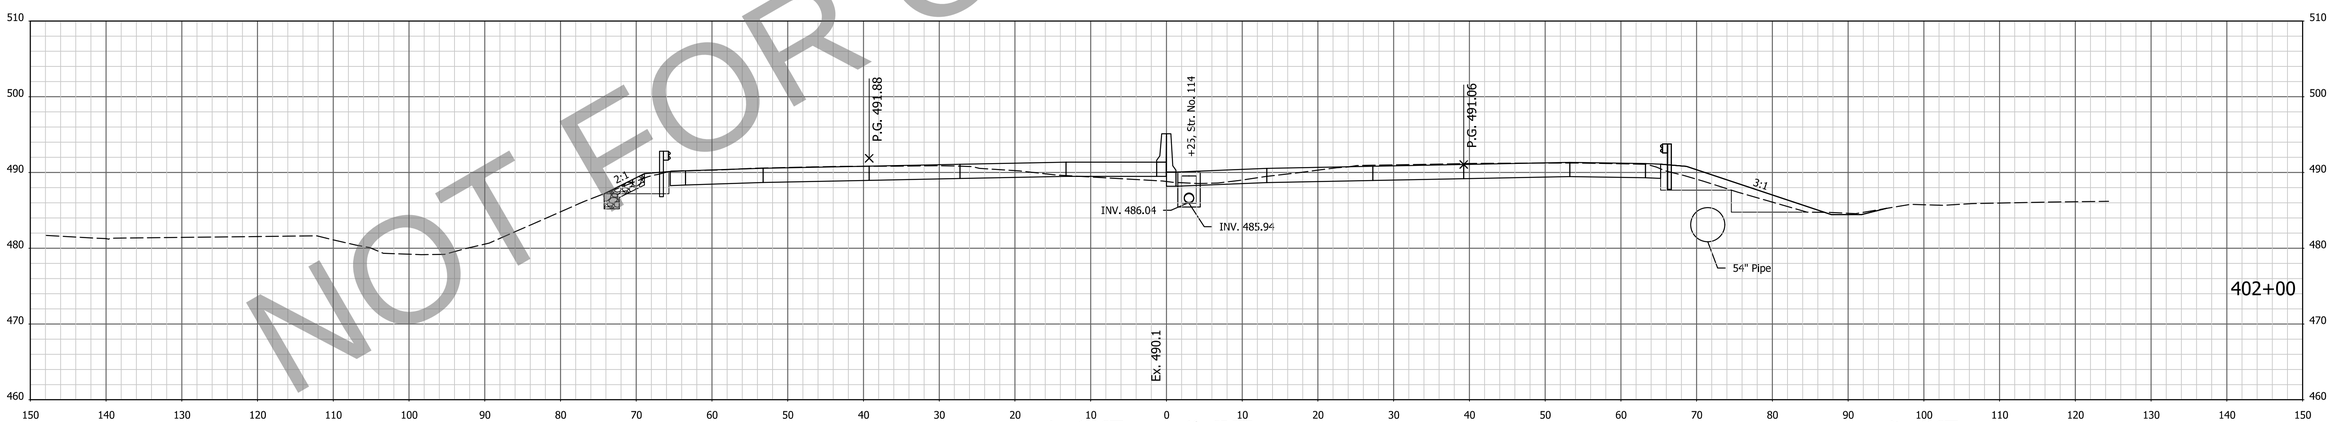

NOT FOR CONSTRUCTION

NOTE: CROSS SECTIONS DISPLAY THE HMA PAVEMENT ALTERNATIVE

FOR INFORMATION ONLY
Project scope, including project limits and identified work within, will change based on what the Design-Build Contractor can provide for the fixed-price identified in the RFP documents.

DESIGNED: AMD DRAWN: JJP
CHECKED: DJG CHECKED: DJG

INDIANA
DEPARTMENT OF TRANSPORTATION

CROSS SECTIONS
STA. 402+00 TO STA. 402+50 "Q"

HORIZONTAL SCALE	BRIDGE FILE
1" = 10'	N/A
VERTICAL SCALE	DESIGNATION
1" = 10'	1700135
SURVEY BOOK	SHEETS
Electronic	9 of 247
CONTRACT	PROJECT
R-41529	1700135

4/29/2023 6:52:10 AM P:\200035 - I65 ATL\09Road\04 Design files\02 DGN\Plans\200035_29_Sht_Xsec_Line PR-Q.dgn

EARTHWORK FOR PCCP ALTERNATE

EARTHWORK FOR HMA ALTERNATE

EARTHWORK FOR BENCHING

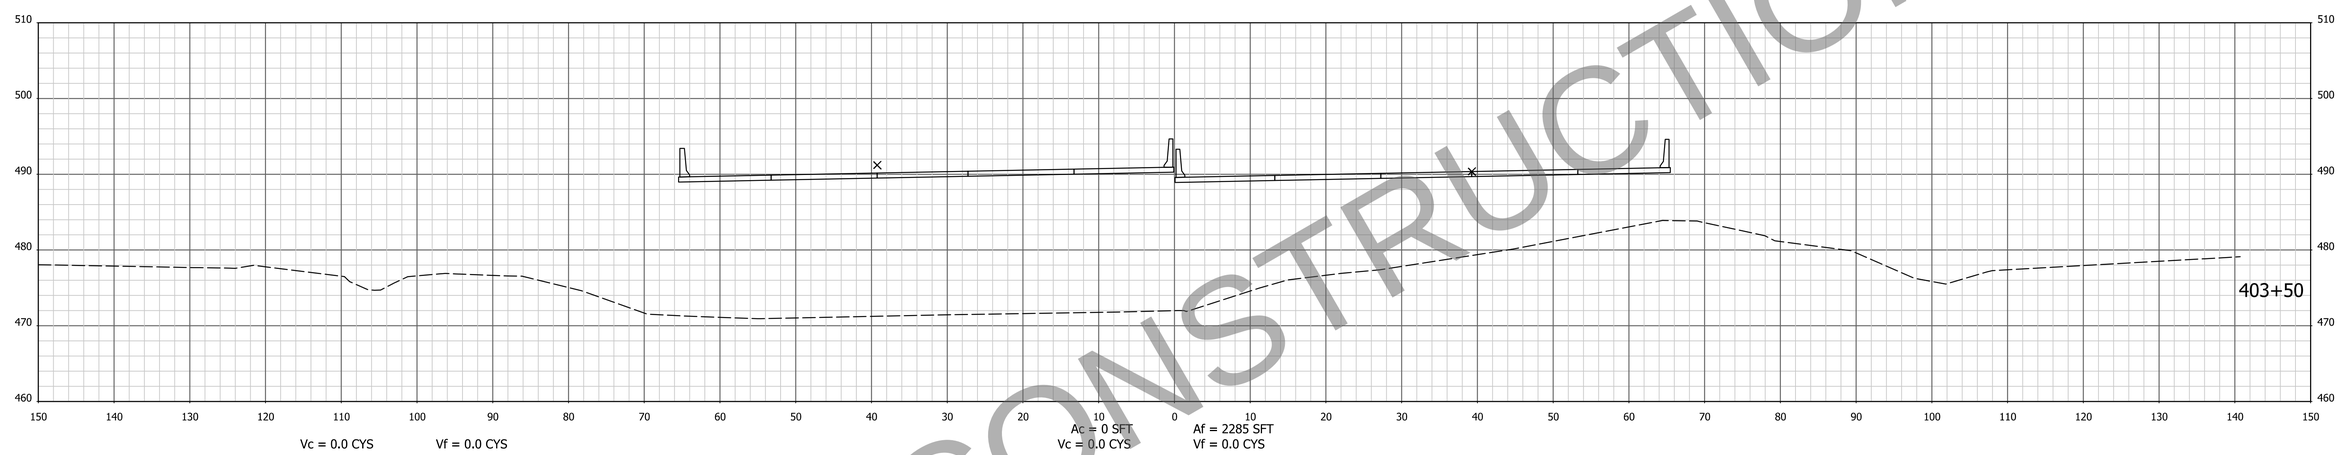

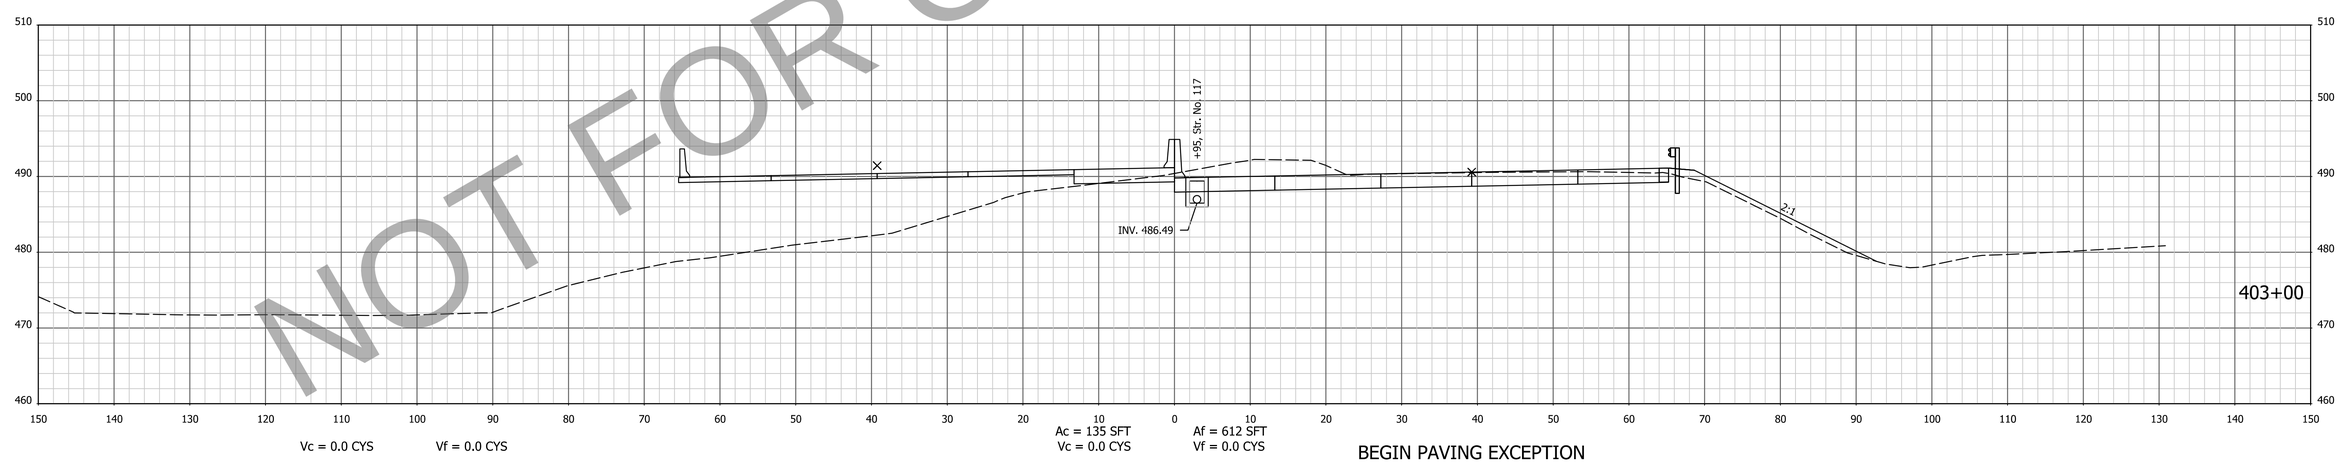

BEGIN PAVING EXCEPTION
STA: 402+84.81 "Q" NB

NOT FOR CONSTRUCTION

NOTE: CROSS SECTIONS DISPLAY THE HMA PAVEMENT ALTERNATIVE

FOR INFORMATION ONLY
Project scope, including project limits and identified work within, will change based on what the Design-Build Contractor can provide for the fixed-price identified in the RFP documents.

DESIGNED: AMD DRAWN: JJP
CHECKED: DJG CHECKED: DJG

INDIANA
DEPARTMENT OF TRANSPORTATION

CROSS SECTIONS
STA. 403+00 TO STA. 403+50 "Q"

HORIZONTAL SCALE	BRIDGE FILE
1" = 10'	N/A
VERTICAL SCALE	DESIGNATION
1" = 10'	1700135
SURVEY BOOK	SHEETS
Electronic	10 of 247
CONTRACT	PROJECT
R-41529	1700135

4/29/2023 6:52:12 AM P:\200035 - I65 ATL\09Road\04 Design files\02 DGN\Plans\200035_29_Str_Xsec_Line PR-Q.dgn

EARTHWORK FOR PCCP ALTERNATE

EARTHWORK FOR HMA ALTERNATE

EARTHWORK FOR BENCHING

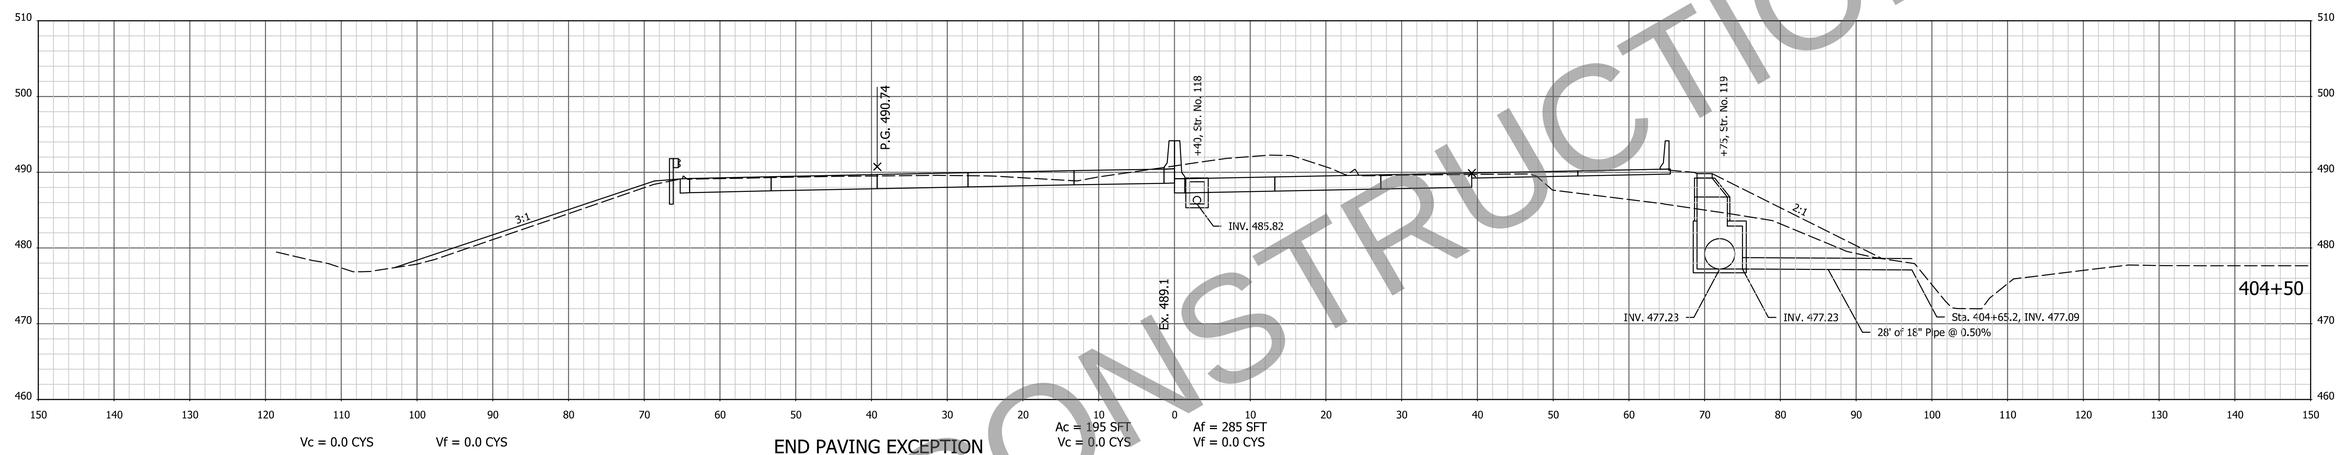

END PAVING EXCEPTION
STA: 404+47.20 "Q" SB

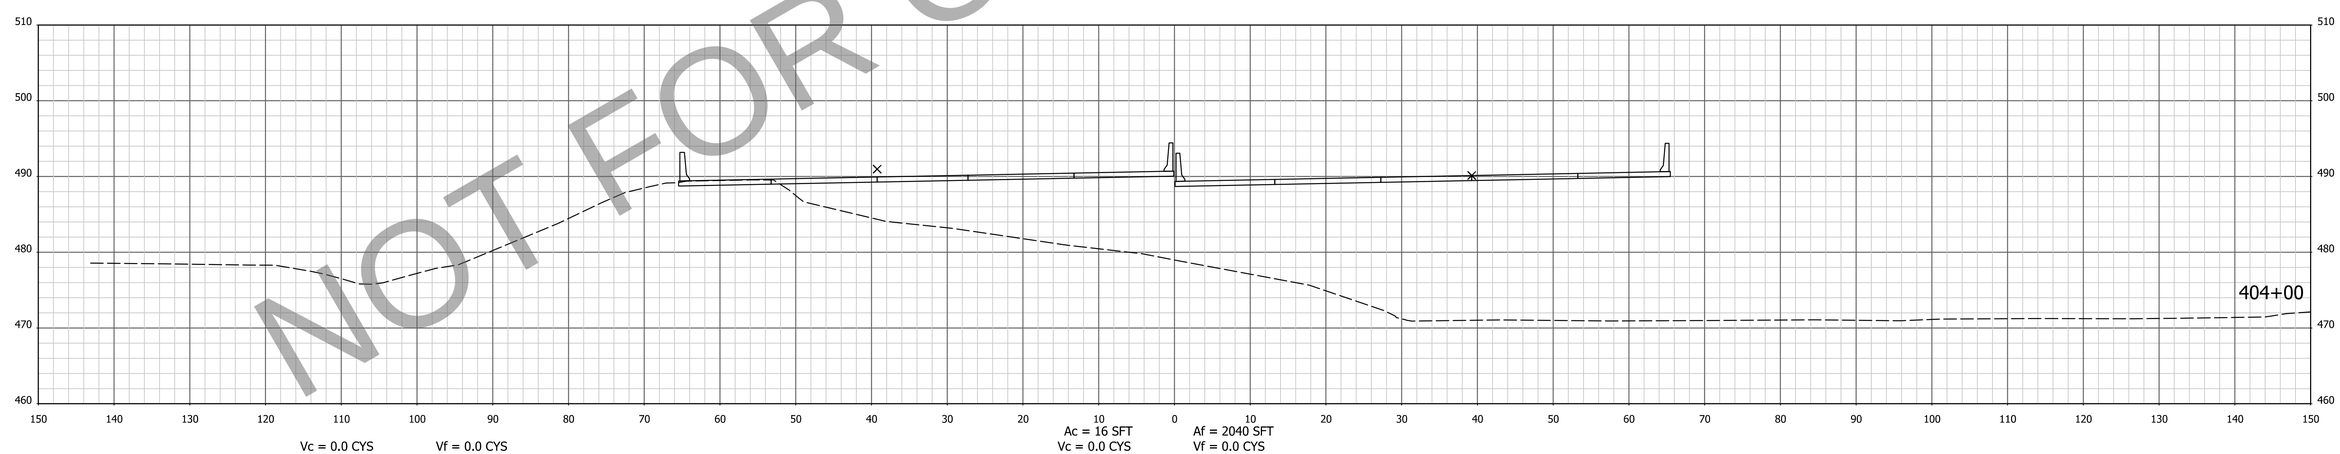

NOT FOR CONSTRUCTION

NOTE: CROSS SECTIONS DISPLAY THE HMA PAVEMENT ALTERNATIVE

FOR INFORMATION ONLY
Project scope, including project limits and identified work within, will change based on what the Design-Build Contractor can provide for the fixed-price identified in the RFP documents.

DESIGNED: AMD | DRAWN: JJP
CHECKED: DJG | CHECKED: DJG

INDIANA
DEPARTMENT OF TRANSPORTATION

CROSS SECTIONS
STA. 404+00 TO STA. 404+50 "Q"

HORIZONTAL SCALE	BRIDGE FILE
1" = 10'	N/A
VERTICAL SCALE	DESIGNATION
1" = 10'	1700135
SURVEY BOOK	SHEETS
Electronic	11 of 247
CONTRACT	PROJECT
R-41529	1700135

4/29/2023 6:52:14 AM P:\200035 - I65 ATL\09Road\04 Design files\02 DGN\Plans\200035_29_Sht_Xsec_Line PR-Q.dgn

EARTHWORK FOR PCCP ALTERNATE

EARTHWORK FOR HMA ALTERNATE

EARTHWORK FOR BENCHING

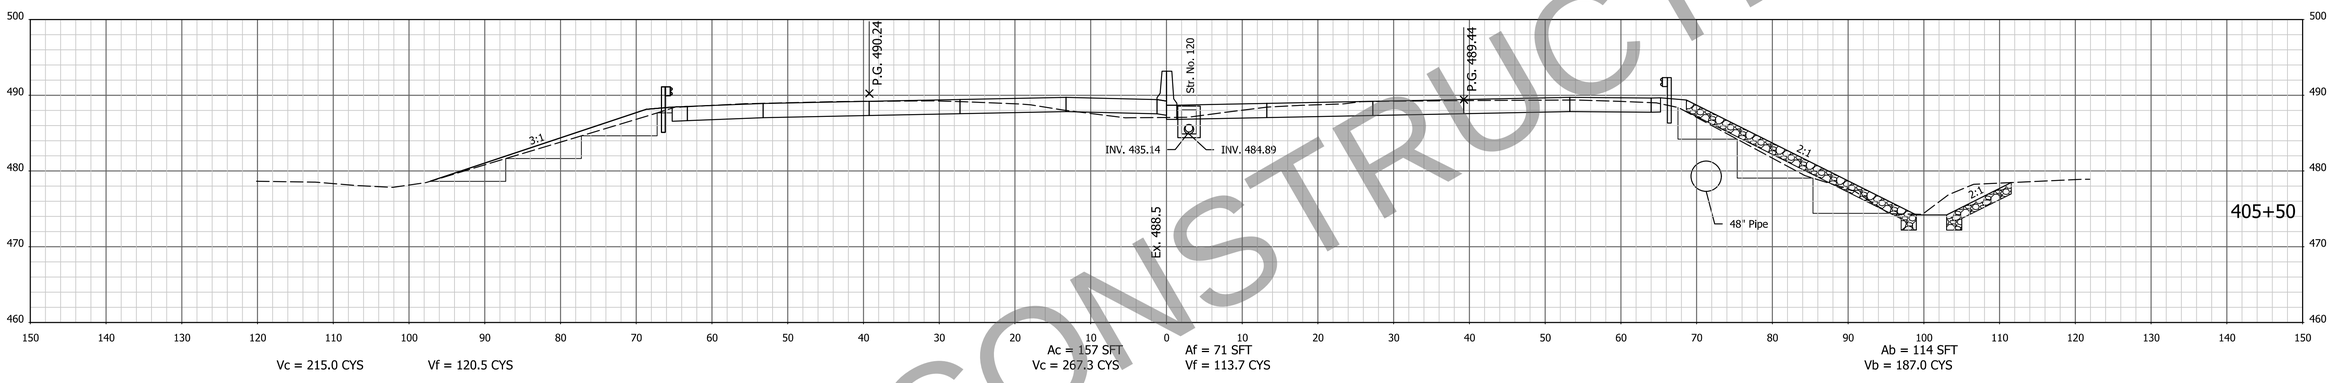

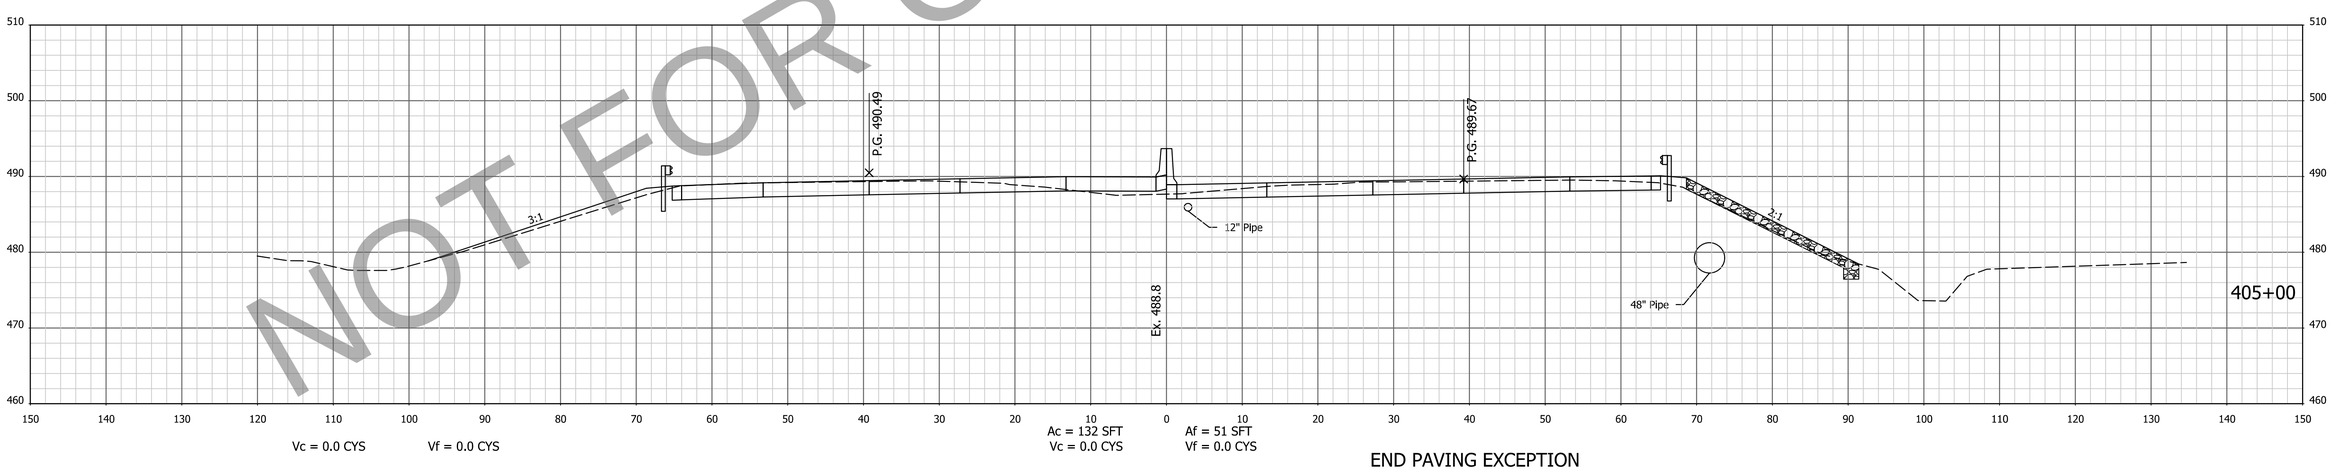

END PAVING EXCEPTION
STA: 404+79.85 "Q" NB

NOTE: CROSS SECTIONS DISPLAY THE HMA PAVEMENT ALTERNATIVE

NOT FOR CONSTRUCTION

FOR INFORMATION ONLY
Project scope, including project limits and identified work within, will change based on what the Design-Build Contractor can provide for the fixed-price identified in the RFP documents.

DESIGNED: AMD | DRAWN: JJP
CHECKED: DJG | CHECKED: DJG

INDIANA
DEPARTMENT OF TRANSPORTATION

CROSS SECTIONS
STA. 405+00 TO STA. 405+50 "Q"

HORIZONTAL SCALE	BRIDGE FILE
1" = 10'	N/A
VERTICAL SCALE	DESIGNATION
1" = 10'	1700135
SURVEY BOOK	SHEETS
Electronic	12 of 247
CONTRACT	PROJECT
R-41529	1700135

4/29/2023 6:52:16 AM I:\P\200035 - I65 ATL\09Road\04 Design files\02 DGN\Plans\200035_29_Sht_Xsec_Line PR-Q.dgn

EARTHWORK FOR PCCP ALTERNATE

EARTHWORK FOR HMA ALTERNATE

EARTHWORK FOR BENCHING

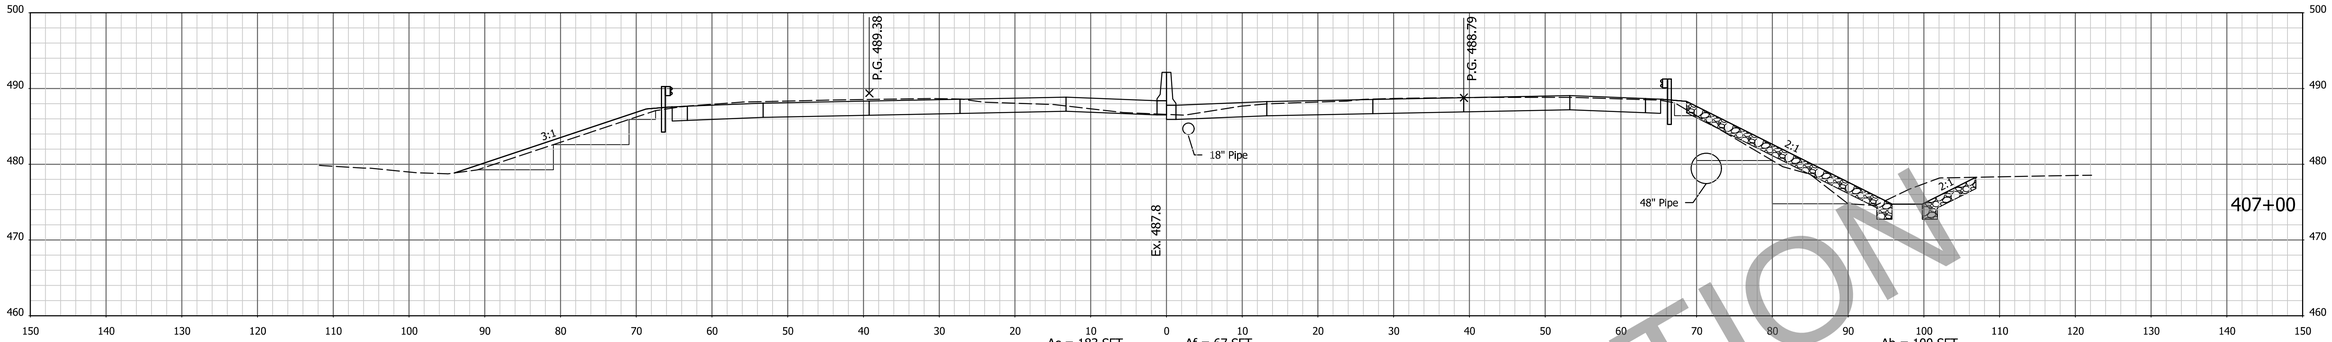

Vc = 270.7 CYS Vf = 120.7 CYS

Ac = 183 SFT Vc = 330.5 CYS

Af = 67 SFT Vf = 118.0 CYS

Ab = 100 SFT Vb = 191.7 CYS

EQUATION

PCC 407+00.00 "PR-Q" (AHEAD)

POC 407+00.00 "Q" (BACK)

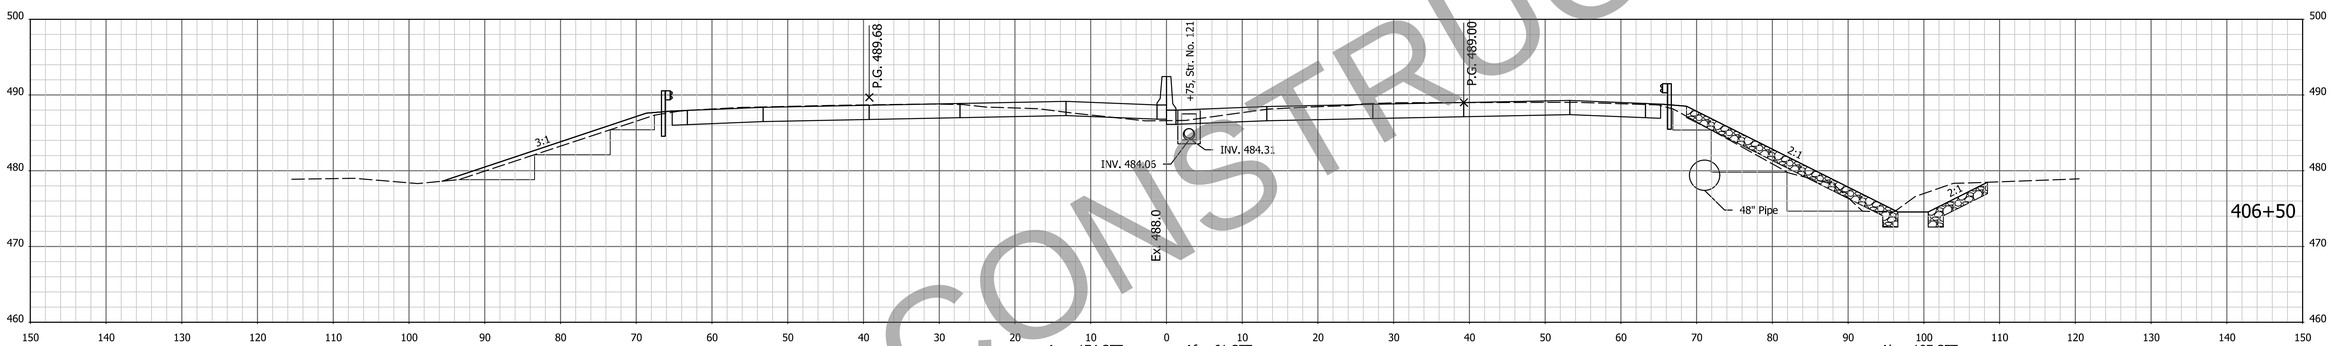

Vc = 248.4 CYS Vf = 105.6 CYS

Ac = 174 SFT Vc = 306.4 CYS

Af = 61 SFT Vf = 100.9 CYS

Ab = 107 SFT Vb = 201.9 CYS

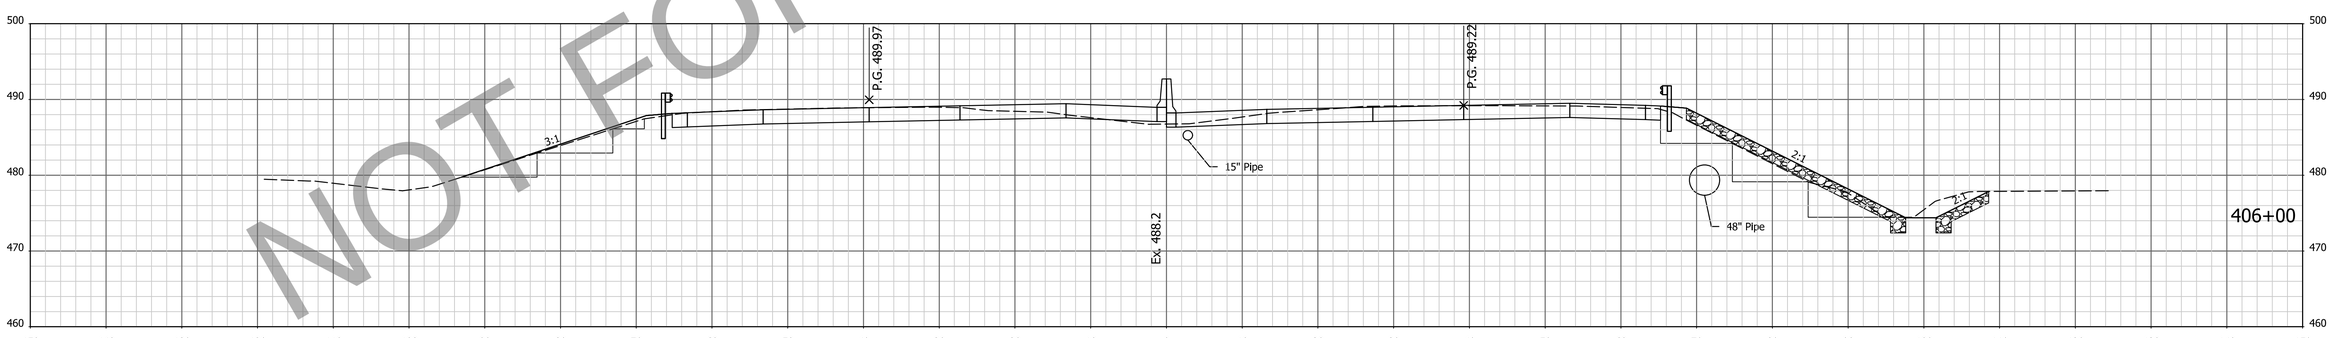

Vc = 235.0 CYS Vf = 116.8 CYS

Ac = 157 SFT Vc = 290.7 CYS

Af = 48 SFT Vf = 110.9 CYS

Ab =111 SFT Vb = 208.3 CYS

NOTE: CROSS SECTIONS DISPLAY THE HMA PAVEMENT ALTERNATIVE

NOT FOR CONSTRUCTION

FOR INFORMATION ONLY

Project scope, including project limits and identified work within, will change based on what the Design-Build Contractor can provide for the fixed-price identified in the RFP documents.

DESIGNED: AMD DRAWN: JJP

CHECKED: DJG CHECKED: DJG

INDIANA
DEPARTMENT OF TRANSPORTATION

CROSS SECTIONS
STA. 406+00 TO STA. 407+00 "Q"

HORIZONTAL SCALE	BRIDGE FILE
1" = 10'	N/A
VERTICAL SCALE	DESIGNATION
1" = 10'	1700135
SURVEY BOOK	SHEETS
Electronic	13 of 247
CONTRACT	PROJECT
R-41529	1700135

4/29/2023 6:52:18 AM P:\200035 - I65 ATL\09Road\04 Design files\02 DGN\Plans\200035_29_Sht_Xsec_Line PR-Q.dgn

EARTHWORK FOR PCCP ALTERNATE

EARTHWORK FOR HMA ALTERNATE

EARTHWORK FOR BENCHING

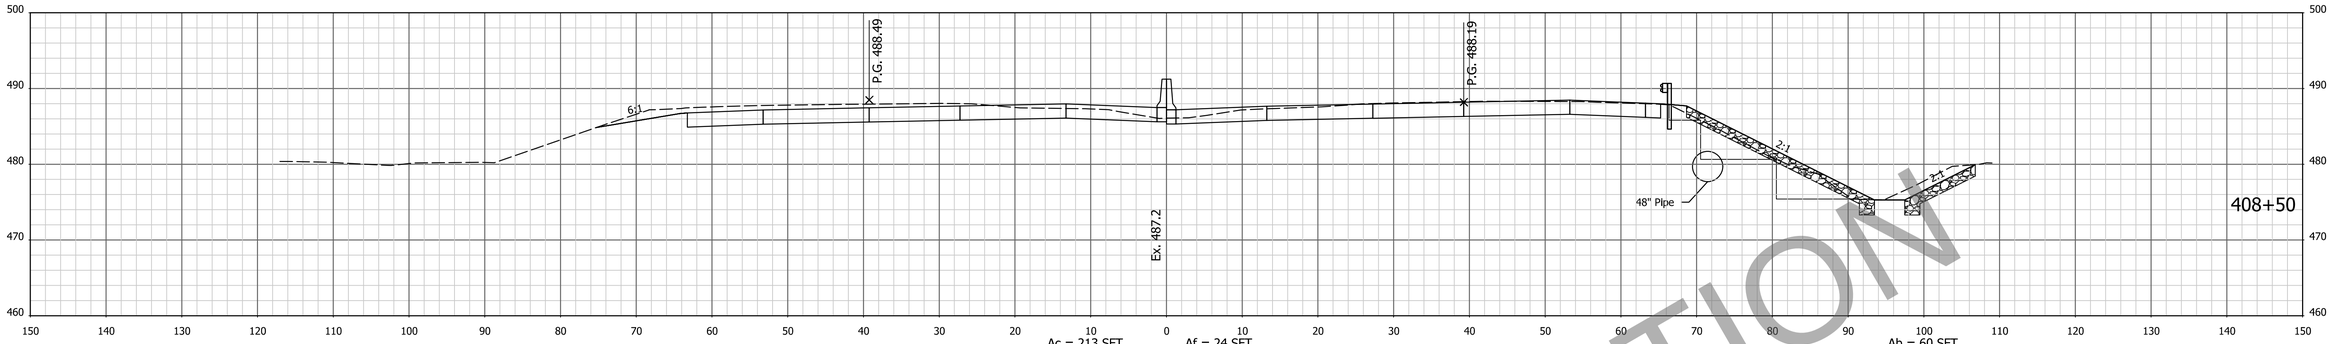

Vc = 326.7 CYS Vf = 42.5 CYS Ac = 213 SFT Vc = 382.3 CYS Af = 24 SFT Vf = 42.4 CYS Ab = 60 SFT Vb = 112.0 CYS

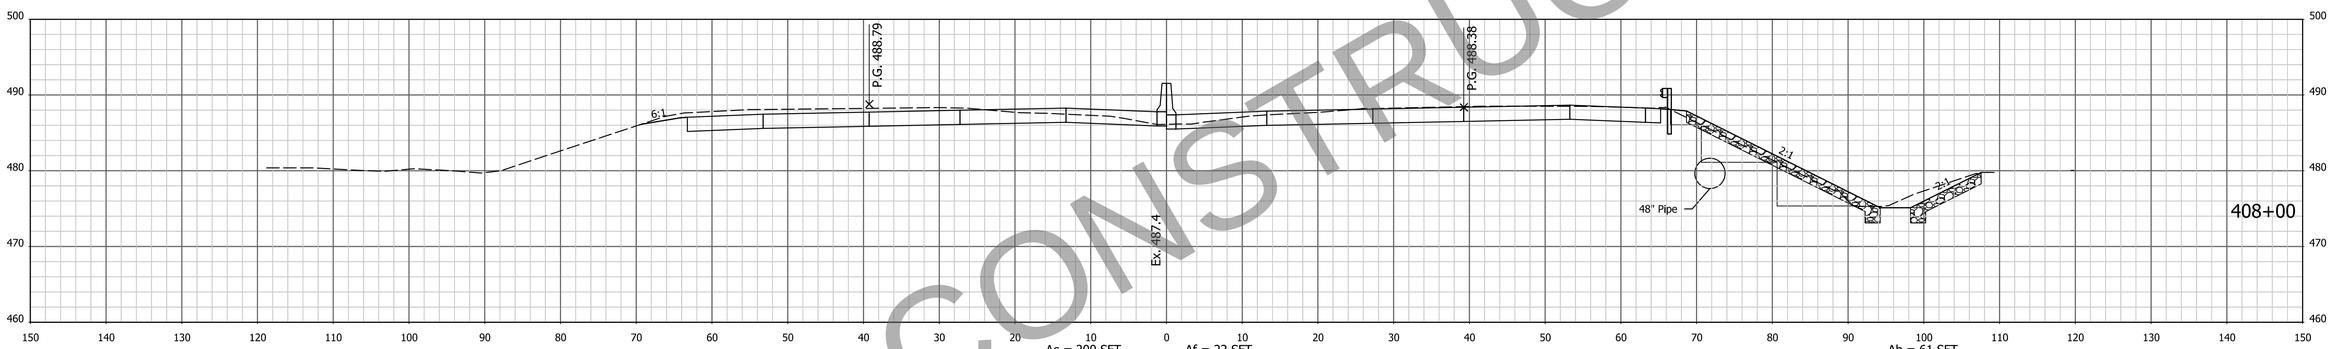

Vc = 309.5 CYS Vf = 45.3 CYS Ac = 200 SFT Vc = 365.2 CYS Af = 22 SFT Vf = 45.3 CYS Ab = 61 SFT Vb = 116.7 CYS

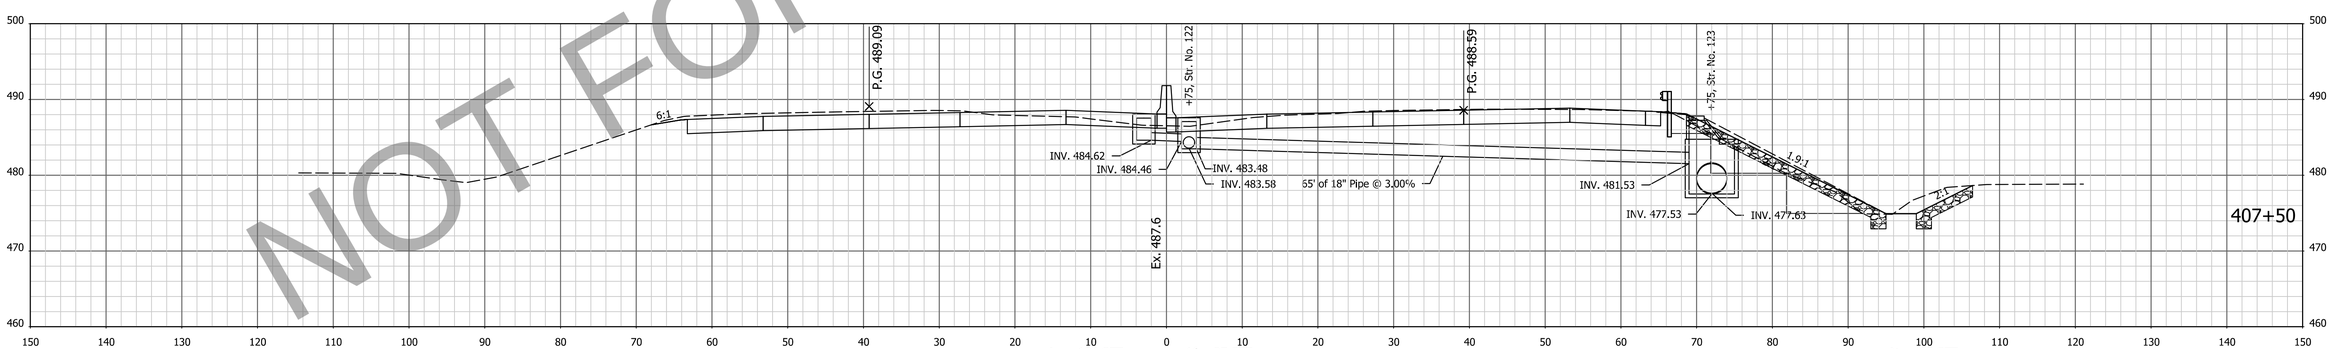

Vc = 291.5 CYS Vf = 87.7 CYS Ac = 194 SFT Vc = 349.7 CYS Af = 27 SFT Vf = 87.0 CYS Ab = 65 SFT Vb = 152.8 CYS

NOT FOR CONSTRUCTION

NOTE: CROSS SECTIONS DISPLAY THE HMA PAVEMENT ALTERNATIVE

FOR INFORMATION ONLY
Project scope, including project limits and identified work within, will change based on what the Design-Build Contractor can provide for the fixed-price identified in the RFP documents.

DESIGNED: AMD DRAWN: JJP
CHECKED: DJG CHECKED: DJG

INDIANA
DEPARTMENT OF TRANSPORTATION

CROSS SECTIONS
STA. 407+50 TO STA. 408+50 "PR-Q"

HORIZONTAL SCALE	BRIDGE FILE
1" = 10'	N/A
VERTICAL SCALE	DESIGNATION
1" = 10'	1700135
SURVEY BOOK	SHEETS
Electronic	14 of 247
CONTRACT	PROJECT
R-41529	1700135

14/29/2023 6:52:20 AM P:\200035 - I65 ATL\09Road\04 Design files\02 DGN\Plans\200035_29_Sht_Xsec_Line PR-Q.dgn

EARTHWORK FOR PCCP ALTERNATE

EARTHWORK FOR HMA ALTERNATE

EARTHWORK FOR BENCHING

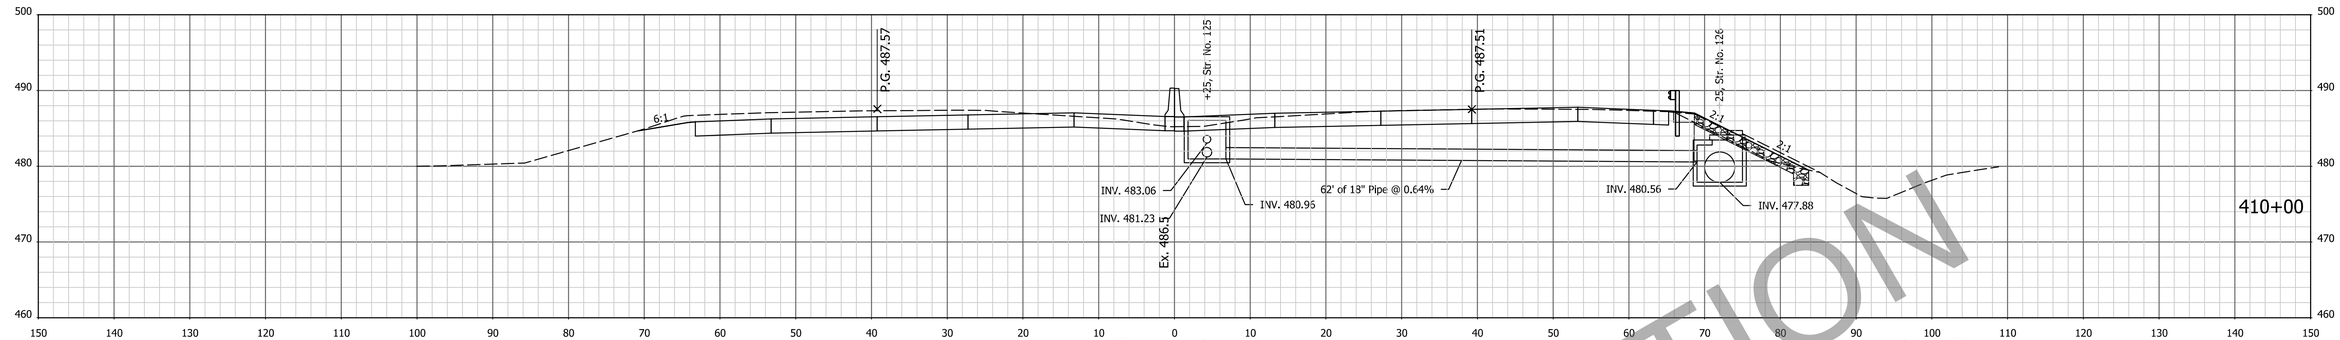

Vc = 320.8 CYS Vf = 35.4 CYS

Ac = 205 SFT Vc = 376.1 CYS

Af = 18 SFT Vf = 35.0 CYS

Ab = 27 SFT Vb = 50.0 CYS

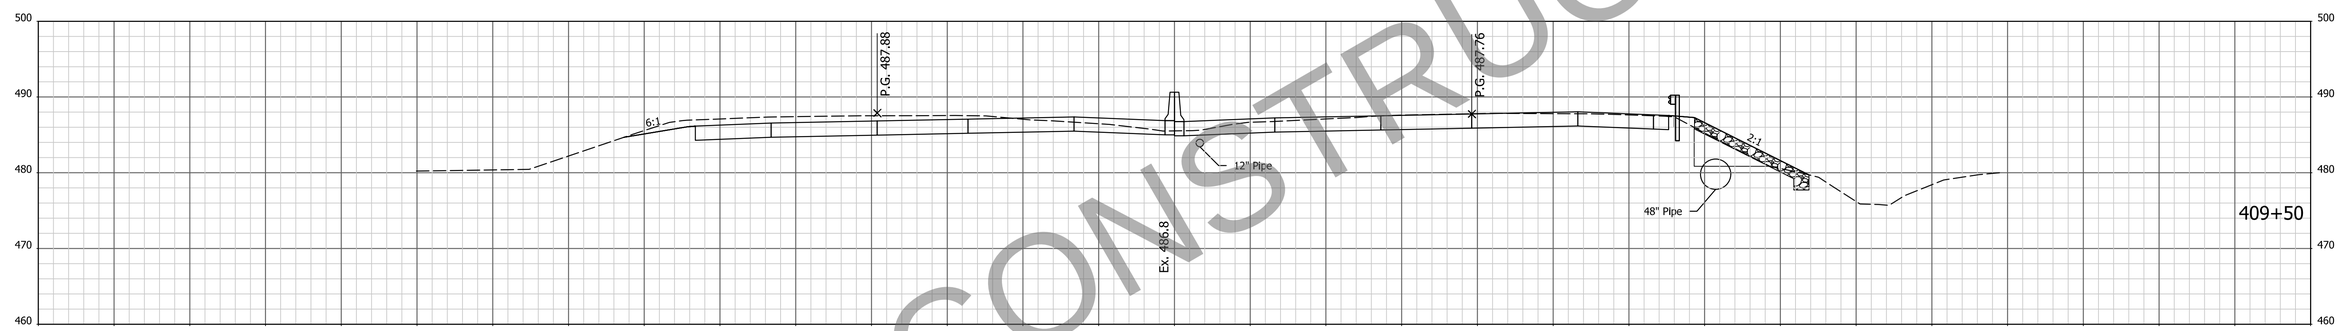

Vc = 316.0 CYS Vf = 35.7 CYS

Ac = 201 SFT Vc = 371.4 CYS

Af = 20 SFT Vf = 35.3 CYS

Ab = 27 SFT Vb = 54.6 CYS

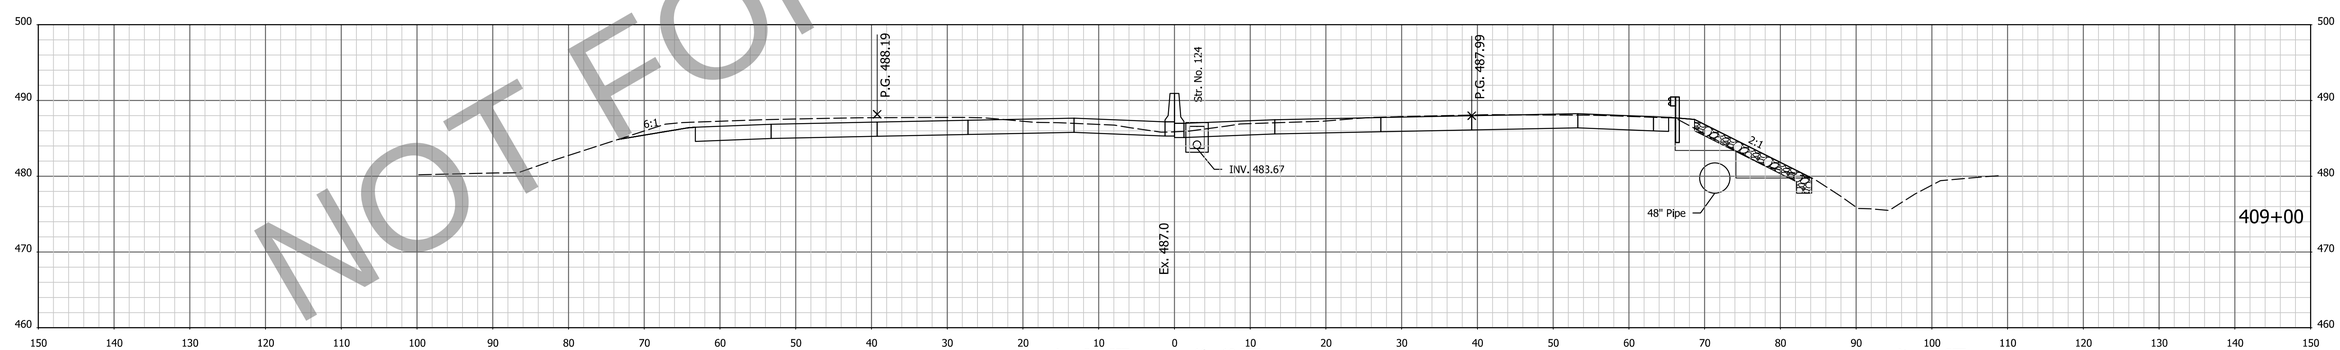

Vc = 327.2 CYS Vf = 39.7 CYS

Ac = 200 SFT Vc = 382.6 CYS

Af = 19 SFT Vf = 39.4 CYS

Ab = 32 SFT Vb = 85.2 CYS

NOT FOR CONSTRUCTION

NOTE: CROSS SECTIONS DISPLAY THE HMA PAVEMENT ALTERNATIVE

FOR INFORMATION ONLY
Project scope, including project limits and identified work within, will change based on what the Design-Build Contractor can provide for the fixed-price identified in the RFP documents.

DESIGNED: AMD DRAWN: JJP
CHECKED: DJG CHECKED: DJG

INDIANA
DEPARTMENT OF TRANSPORTATION

CROSS SECTIONS
STA. 409+00 TO STA. 410+00 "PR-Q"

HORIZONTAL SCALE	BRIDGE FILE
1" = 10'	N/A
VERTICAL SCALE	DESIGNATION
1" = 10'	1700135
SURVEY BOOK	SHEETS
Electronic	15 of 247
CONTRACT	PROJECT
R-41529	1700135

4/29/2023 6:52:22 AM I:\P\200035 - I65 ATL\09Road\04 Design files\02 DGN\Plans\200035_29_Sht_Xsec_Line PR-Q.dgn

EARTHWORK FOR PCCP ALTERNATE

EARTHWORK FOR HMA ALTERNATE

EARTHWORK FOR BENCHING

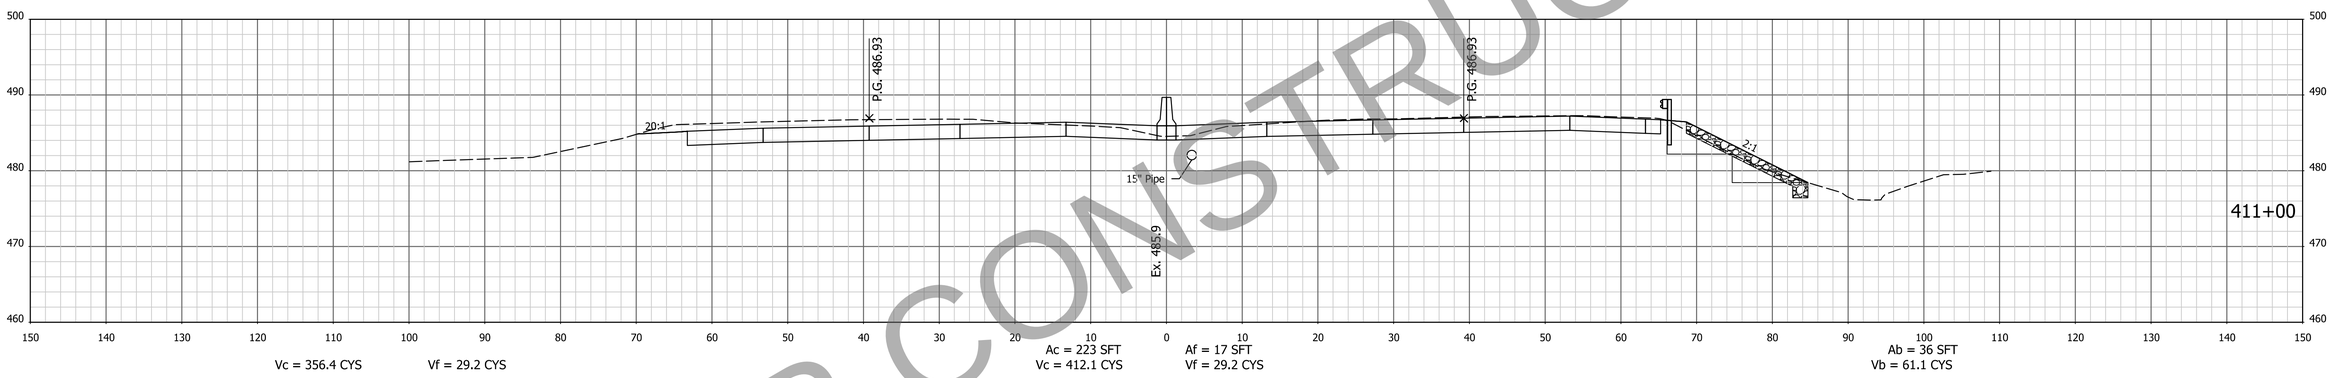

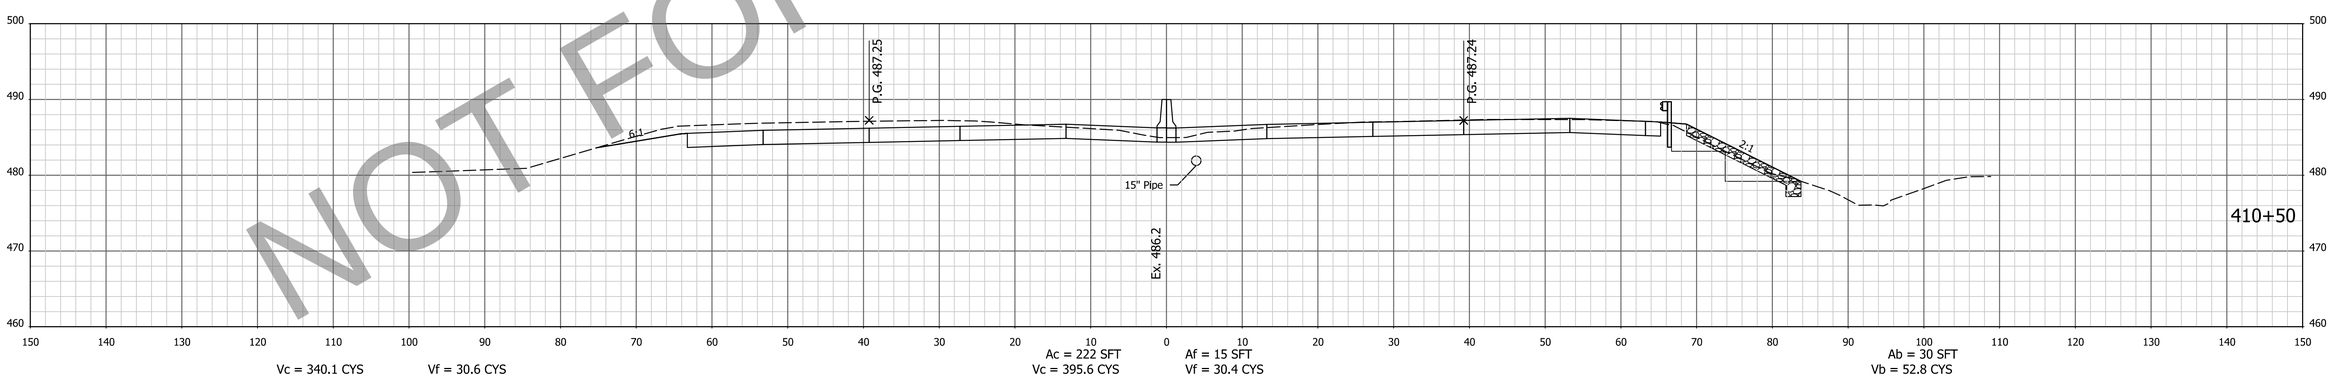

NOT FOR CONSTRUCTION

NOTE: CROSS SECTIONS DISPLAY THE HMA PAVEMENT ALTERNATIVE

FOR INFORMATION ONLY
Project scope, including project limits and identified work within, will change based on what the Design-Build Contractor can provide for the fixed-price identified in the RFP documents.

DESIGNED: AMD | DRAWN: JJP
CHECKED: DJG | CHECKED: DJG

INDIANA
DEPARTMENT OF TRANSPORTATION

CROSS SECTIONS
STA. 410+50 TO STA. 411+00 "PR-Q"

HORIZONTAL SCALE	BRIDGE FILE
1" = 10'	N/A
VERTICAL SCALE	DESIGNATION
1" = 10'	1700135
SURVEY BOOK	SHEETS
Electronic	16 of 247
CONTRACT	PROJECT
R-41529	1700135

4/29/2023 6:52:24 AM P:\200035 - I65 ATL\09Road\04 Design files\02 DGN\Plans\200035_29_Sht_Xsec_Line PR-Q.dgn

EARTHWORK FOR PCCP ALTERNATE

EARTHWORK FOR HMA ALTERNATE

EARTHWORK FOR BENCHING

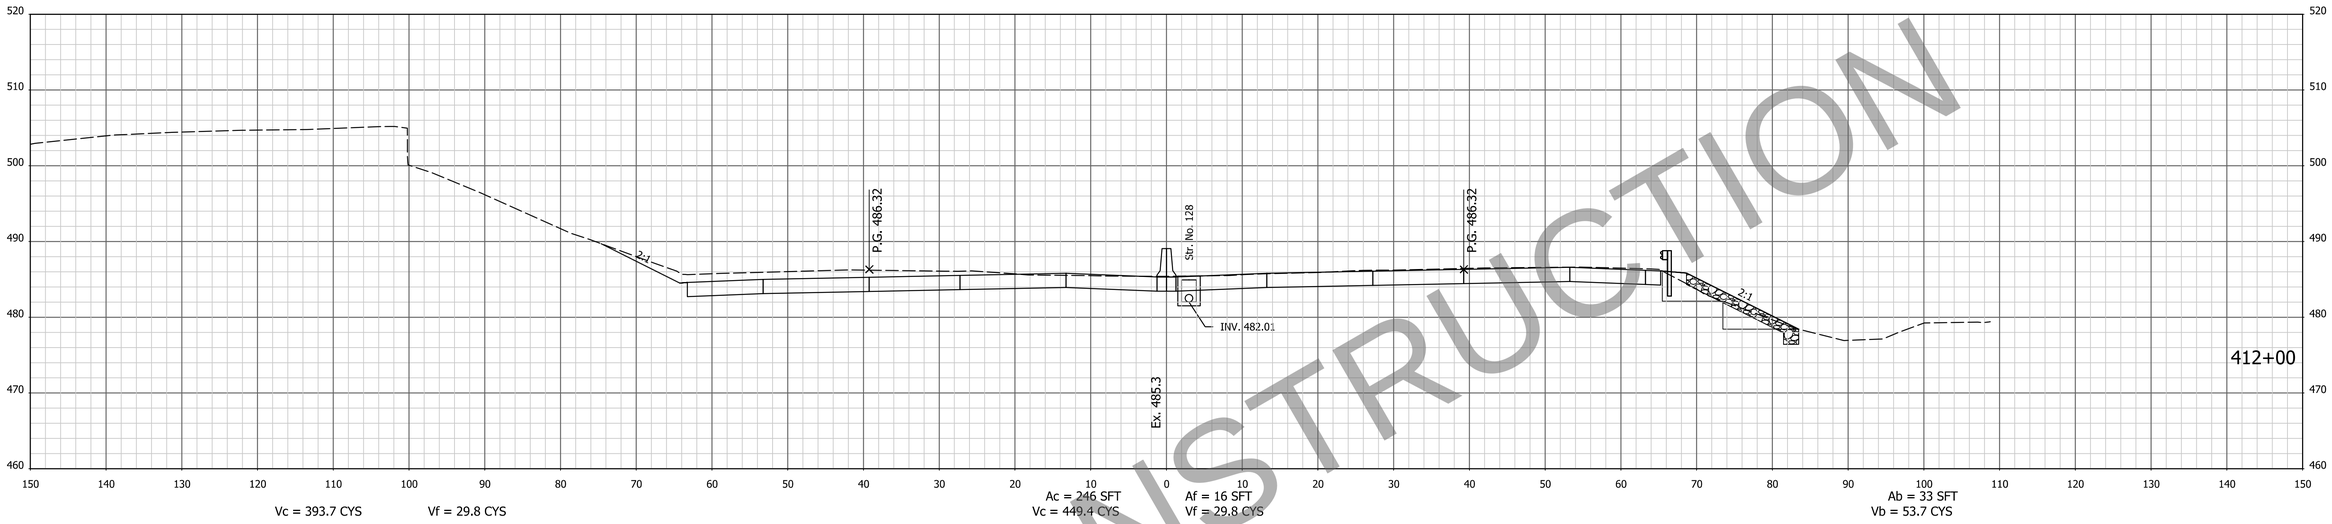

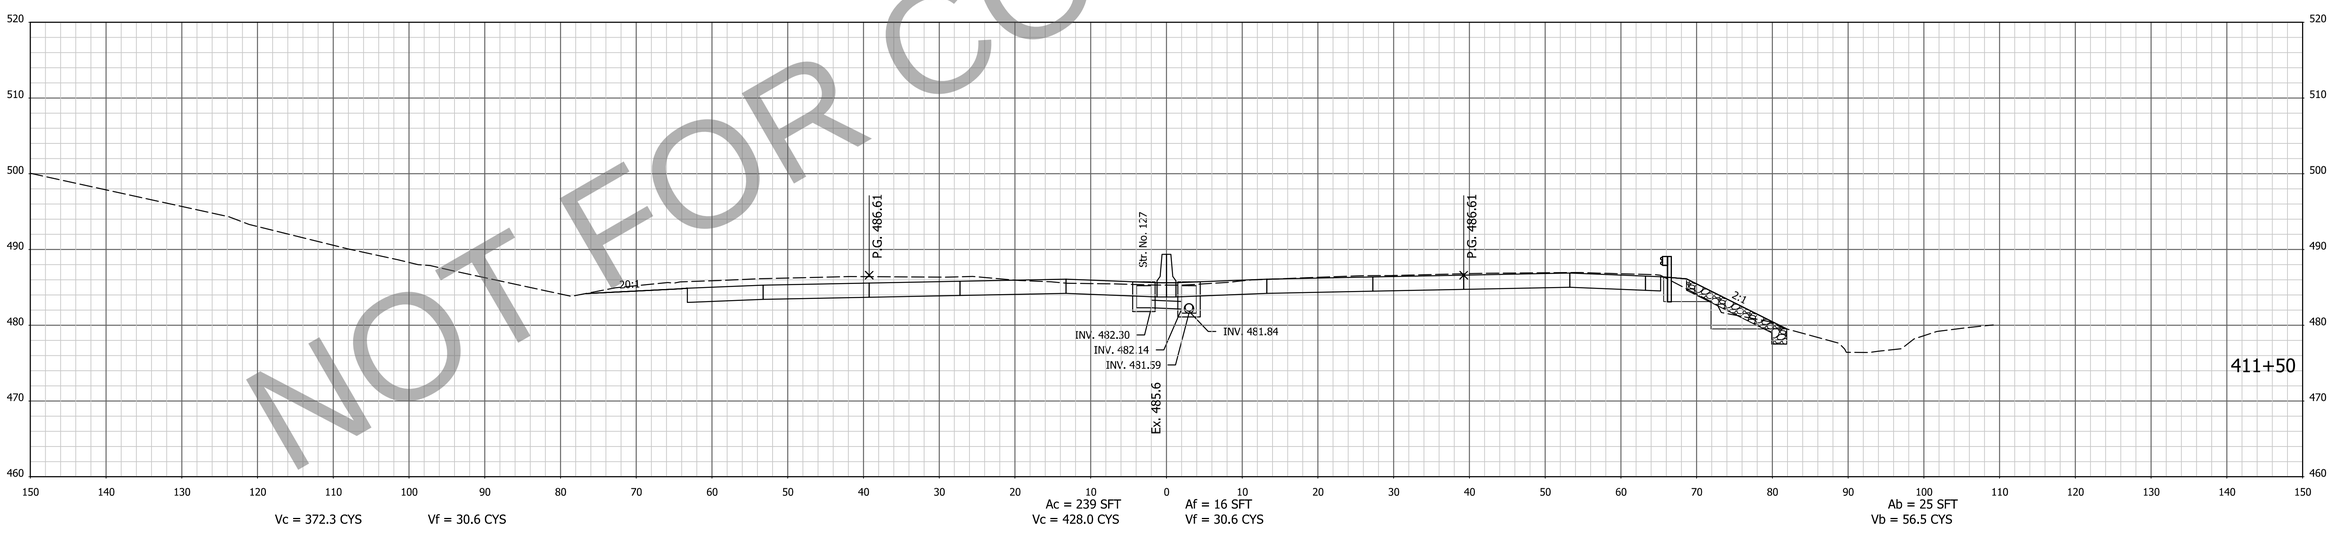

NOT FOR CONSTRUCTION

NOTE: CROSS SECTIONS DISPLAY THE HMA PAVEMENT ALTERNATIVE

FOR INFORMATION ONLY
Project scope, including project limits and identified work within, will change based on what the Design-Build Contractor can provide for the fixed-price identified in the RFP documents.

DESIGNED: AMD | DRAWN: JJP
CHECKED: DJG | CHECKED: DJG

INDIANA
DEPARTMENT OF TRANSPORTATION

CROSS SECTIONS
STA. 411+50 TO STA. 412+00 "PR-Q"

HORIZONTAL SCALE	BRIDGE FILE
1" = 10'	N/A
VERTICAL SCALE	DESIGNATION
1" = 10'	1700135
SURVEY BOOK	SHEETS
Electronic	17 of 247
CONTRACT	PROJECT
R-41529	1700135

4/29/2023 6:52:26 AM I:\P\200035 - I65 ATL\09Road\04 Design files\02 DGN\Plans\200035_29_Sht_Xsec_Line PR-Q.dgn

EARTHWORK FOR PCCP ALTERNATE

EARTHWORK FOR HMA ALTERNATE

EARTHWORK FOR BENCHING

+50 (Skewed Section)

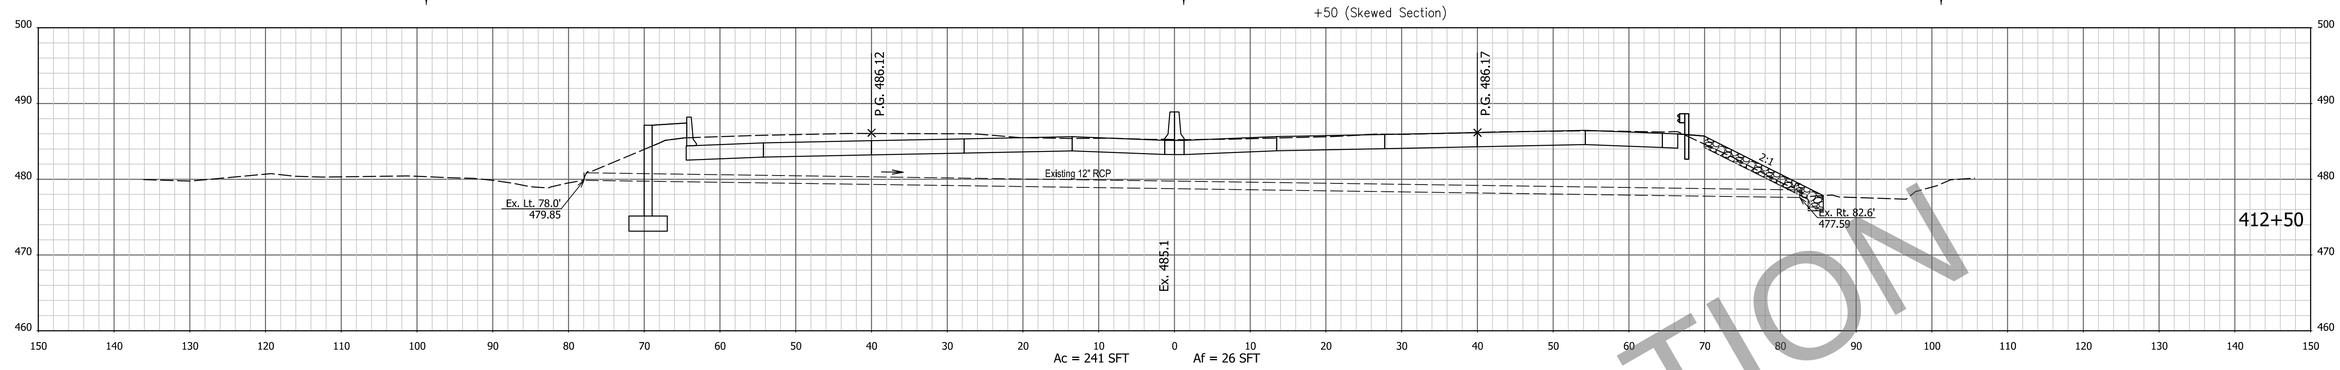

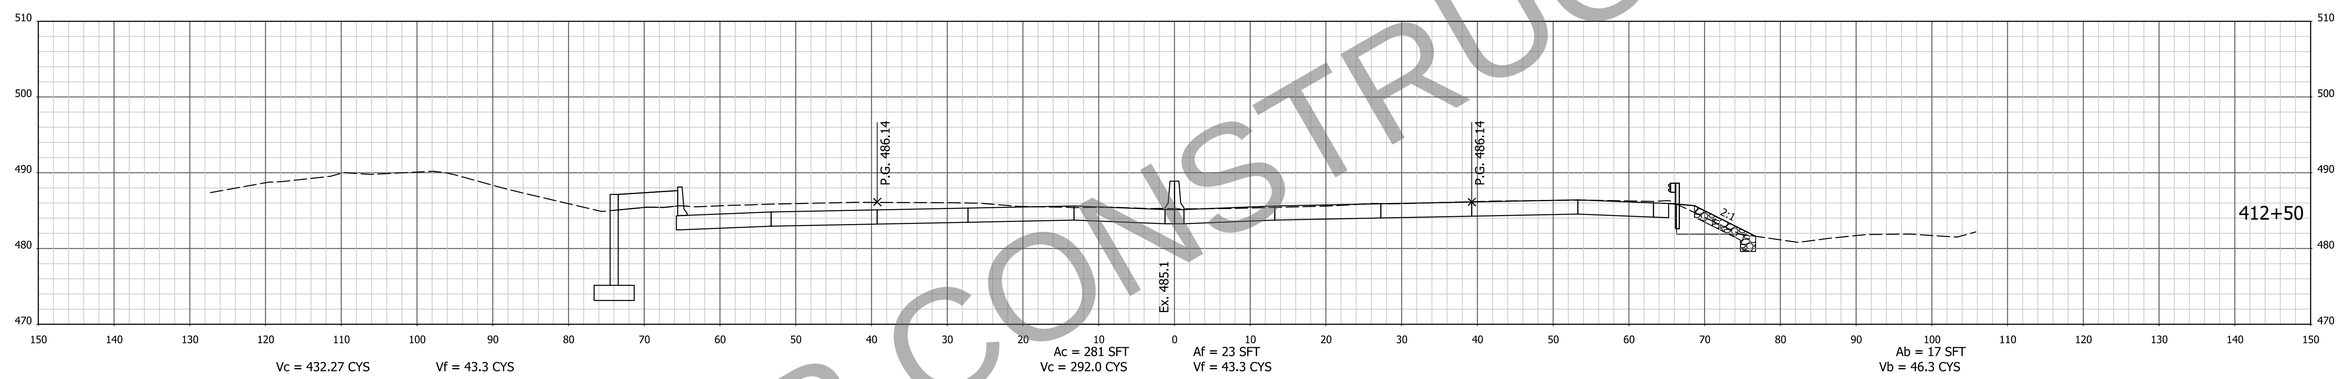

+21 (Skewed Section)

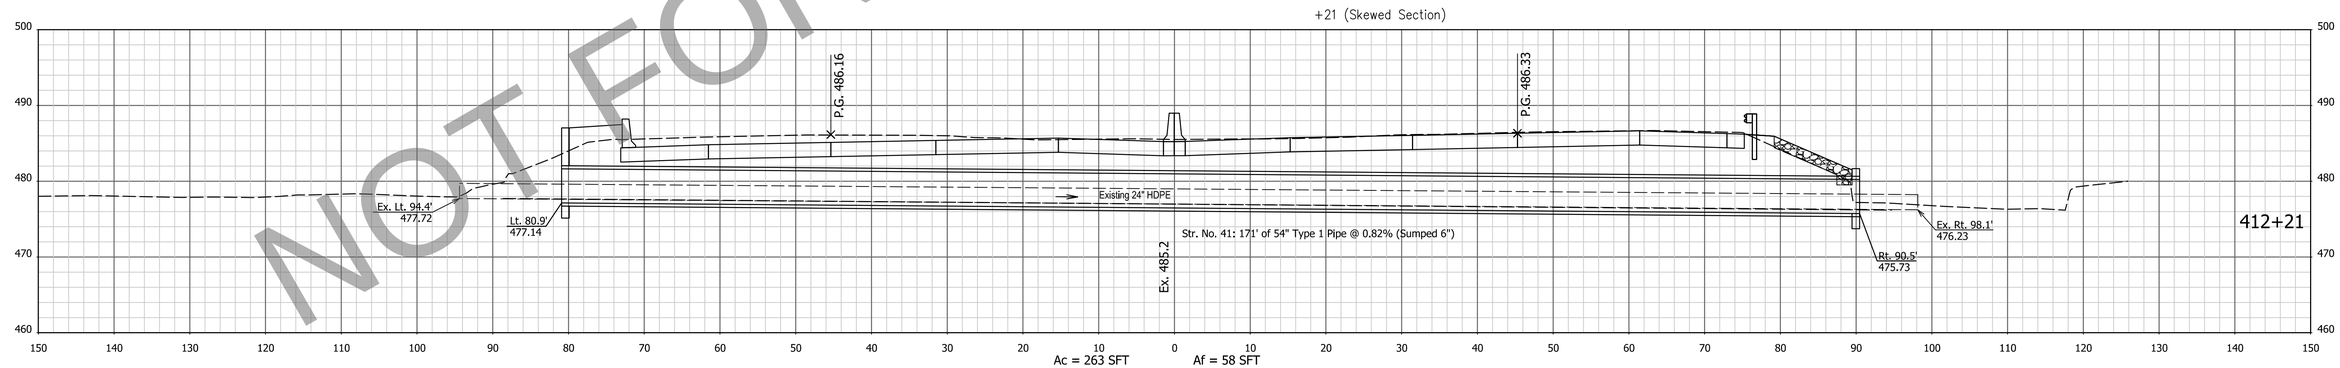

NOT FOR CONSTRUCTION

NOTE: CROSS SECTIONS DISPLAY THE HMA PAVEMENT ALTERNATIVE

FOR INFORMATION ONLY
Project scope, including project limits and identified work within, will change based on what the Design-Build Contractor can provide for the fixed-price identified in the RFP documents.

DESIGNED: AMD | DRAWN: JJP
CHECKED: DJG | CHECKED: DJG

INDIANA
DEPARTMENT OF TRANSPORTATION

CROSS SECTIONS
STA. 412+21 TO STA. 412+50 "PR-Q"

HORIZONTAL SCALE	BRIDGE FILE
1" = 10'	N/A
VERTICAL SCALE	DESIGNATION
1" = 10'	1700135
SURVEY BOOK	SHEETS
Electronic	18 of 247
CONTRACT	PROJECT
R-41529	1700135

4/29/2023 6:52:28 AM I:P:\200035 - I65 ATL\09Road\04 Design files\02 DGN\Plans\200035_29_Sht_Xsec_Line PR-Q.dgn

EARTHWORK FOR PCCP ALTERNATE

EARTHWORK FOR HMA ALTERNATE

EARTHWORK FOR BENCHING

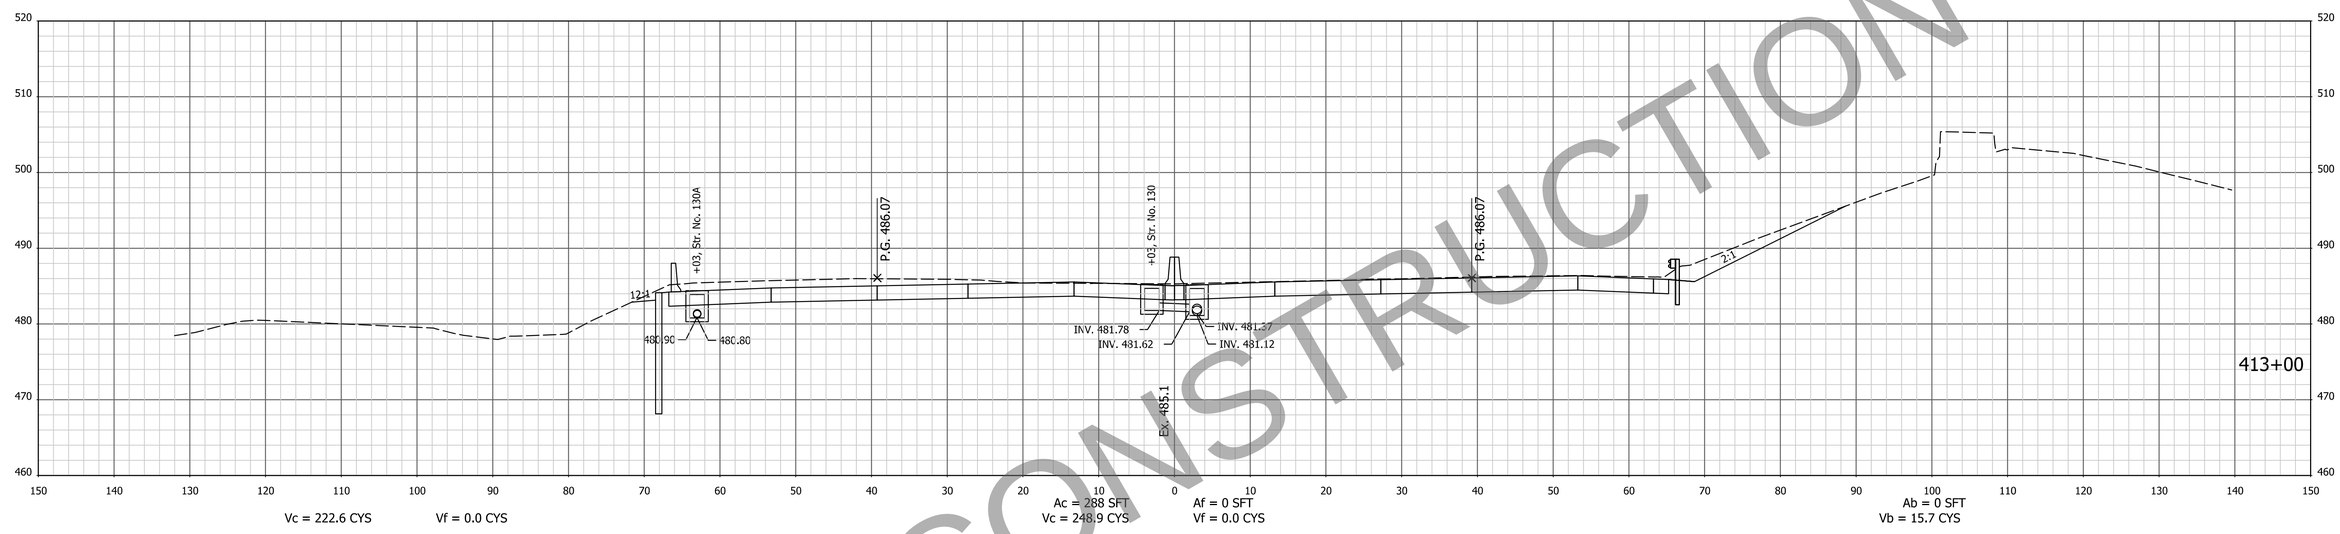

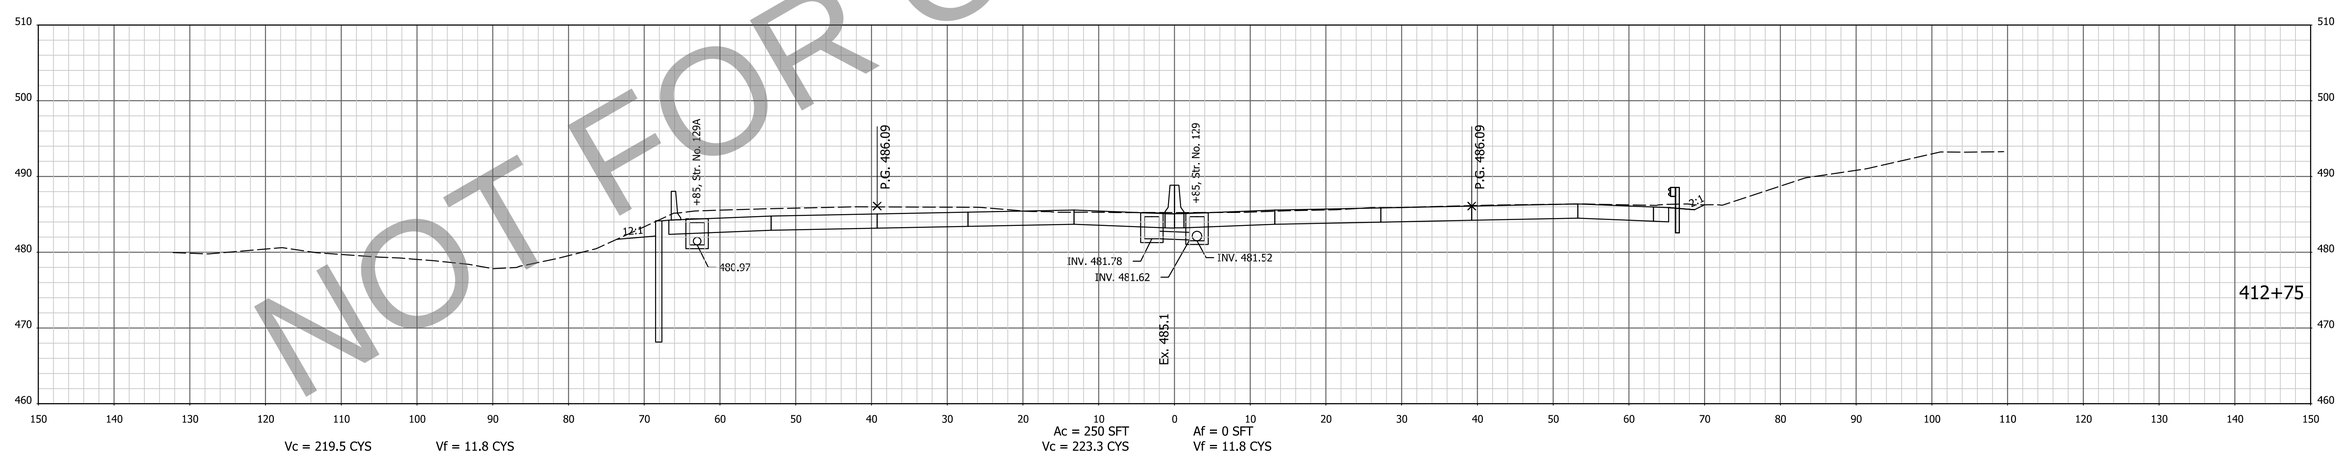

NOT FOR CONSTRUCTION

NOTE: CROSS SECTIONS DISPLAY THE HMA PAVEMENT ALTERNATIVE

FOR INFORMATION ONLY
Project scope, including project limits and identified work within, will change based on what the Design-Build Contractor can provide for the fixed-price identified in the RFP documents.

DESIGNED: AMD | DRAWN: JJP
CHECKED: DJG | CHECKED: DJG

INDIANA
DEPARTMENT OF TRANSPORTATION

CROSS SECTIONS
STA. 412+75 TO STA. 413+00 "PR-Q"

HORIZONTAL SCALE	BRIDGE FILE
1" = 10'	N/A
VERTICAL SCALE	DESIGNATION
1" = 10'	1700135
SURVEY BOOK	SHEETS
Electronic	19 of 247
CONTRACT	PROJECT
R-41529	1700135

4/29/2023 6:52:30 AM I:\P\200035 - I65 ATL\09Road\04 Design files\02 DGN\Plans\200035_29_Sht_Xsec_Line PR-Q.dgn

EARTHWORK FOR PCCP ALTERNATE

EARTHWORK FOR HMA ALTERNATE

EARTHWORK FOR BENCHING

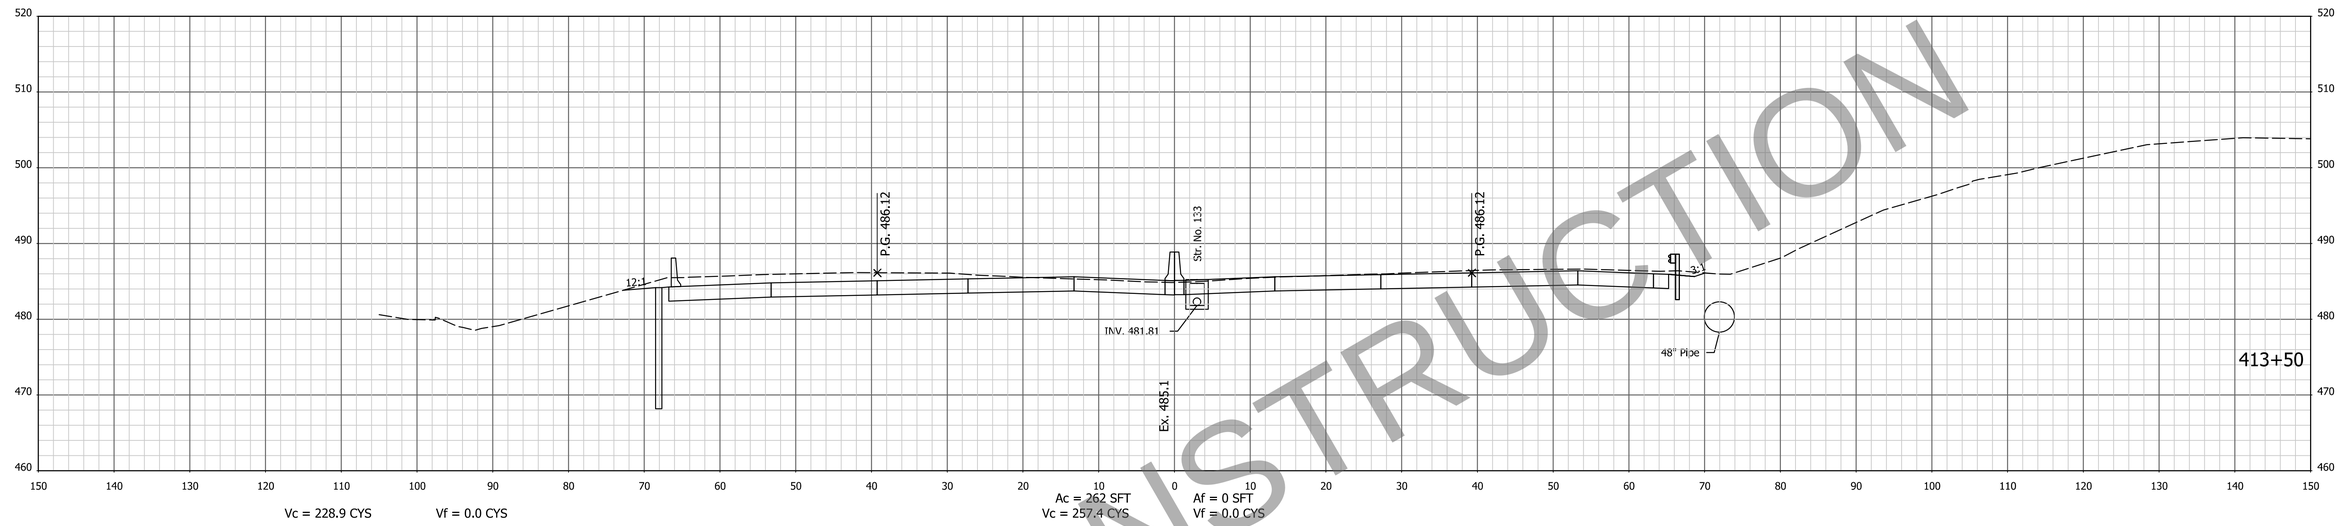

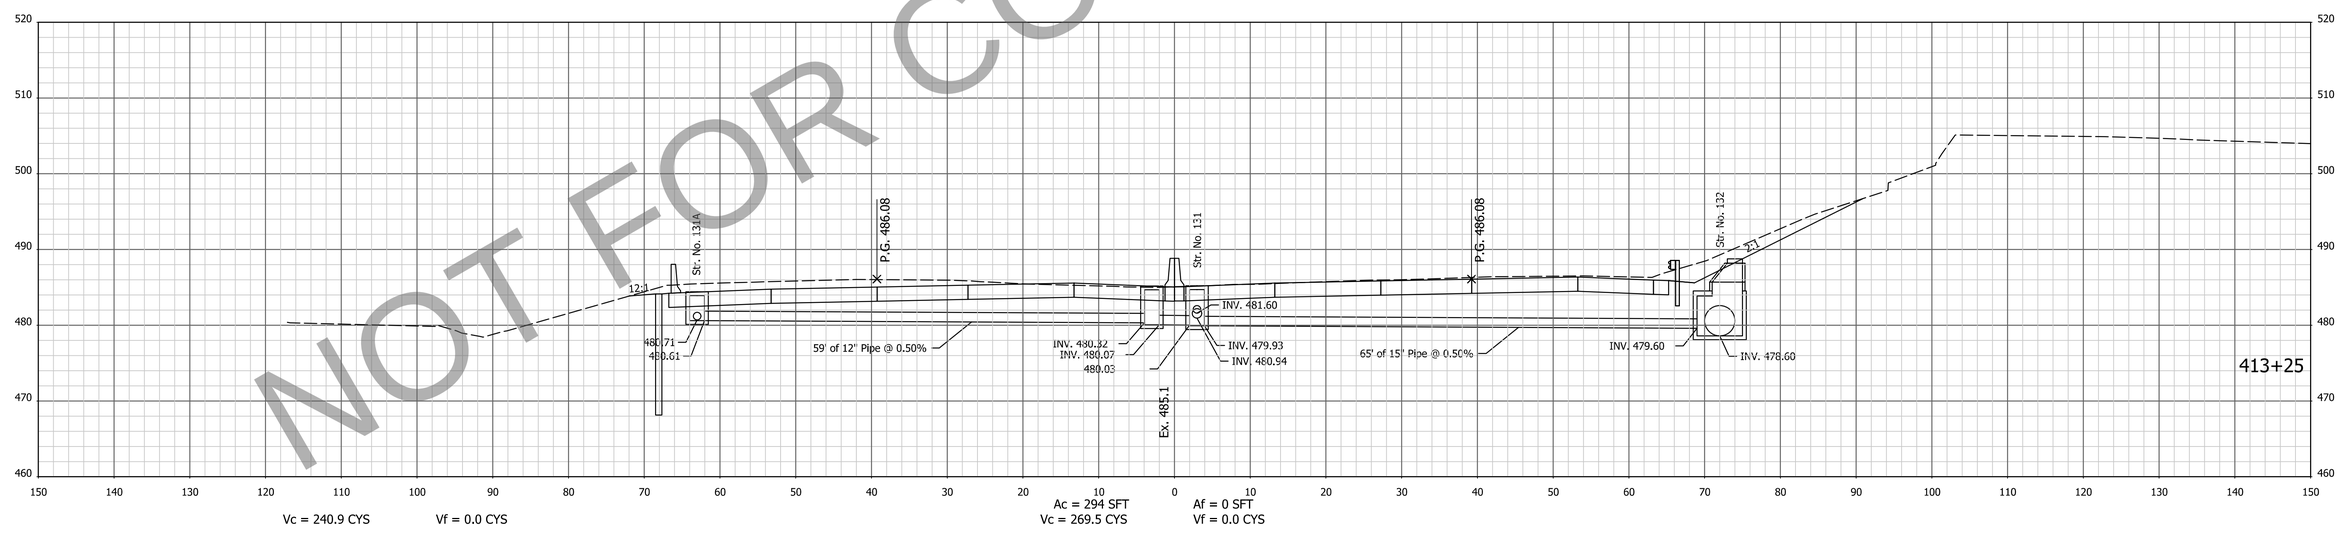

NOT FOR CONSTRUCTION

NOTE: CROSS SECTIONS DISPLAY THE HMA PAVEMENT ALTERNATIVE

FOR INFORMATION ONLY
Project scope, including project limits and identified work within, will change based on what the Design-Build Contractor can provide for the fixed-price identified in the RFP documents.

DESIGNED: AMD | DRAWN: JJP
CHECKED: DJG | CHECKED: DJG

INDIANA
DEPARTMENT OF TRANSPORTATION

CROSS SECTIONS
STA. 413+25 TO STA. 413+50 "PR-Q"

HORIZONTAL SCALE	BRIDGE FILE
1" = 10'	N/A
VERTICAL SCALE	DESIGNATION
1" = 10'	1700135
SURVEY BOOK	SHEETS
Electronic	20 of 247
CONTRACT	PROJECT
R-41529	1700135

4/29/2023 6:52:32 AM I:\P\200035 - I65 ATL\09Road\04 Design files\02 DGN\Plans\200035_29_Sht_Xsec_Line PR-Q.dgn

EARTHWORK FOR PCCP ALTERNATE

EARTHWORK FOR HMA ALTERNATE

EARTHWORK FOR BENCHING

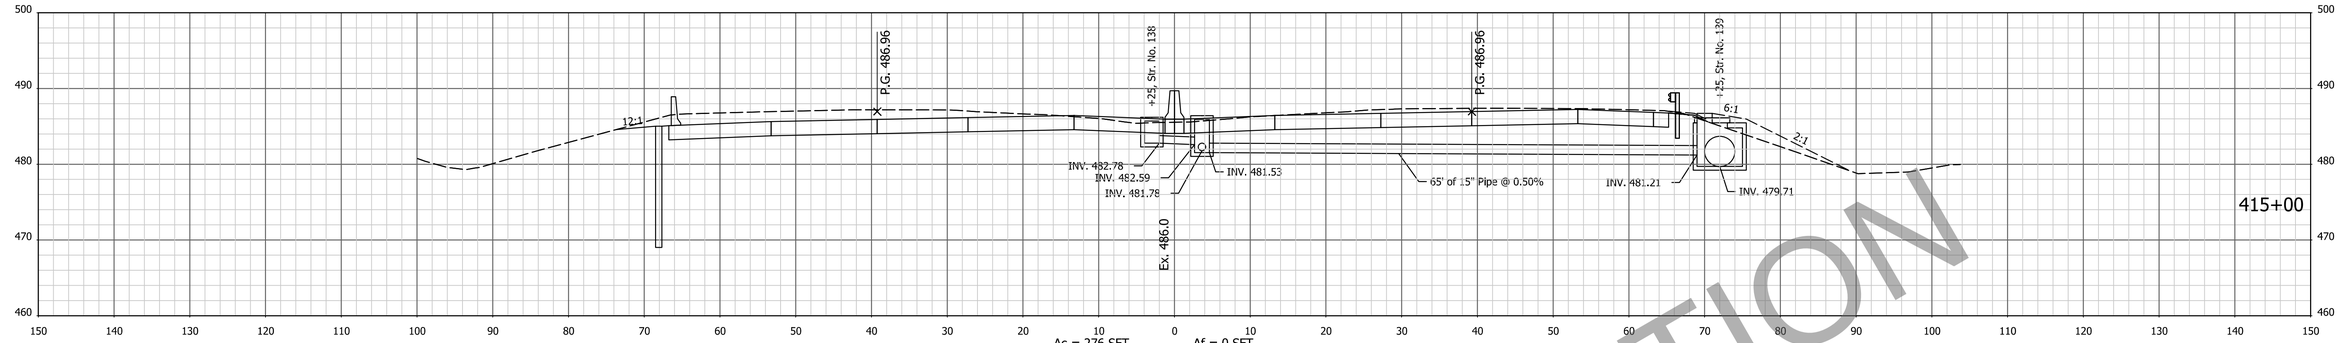

Vc = 461.6 CYS Vf = 0.4 CYS Ac = 276 SFT Vc = 518.7 CYS Af = 0 SFT Vf = 0.4 CYS

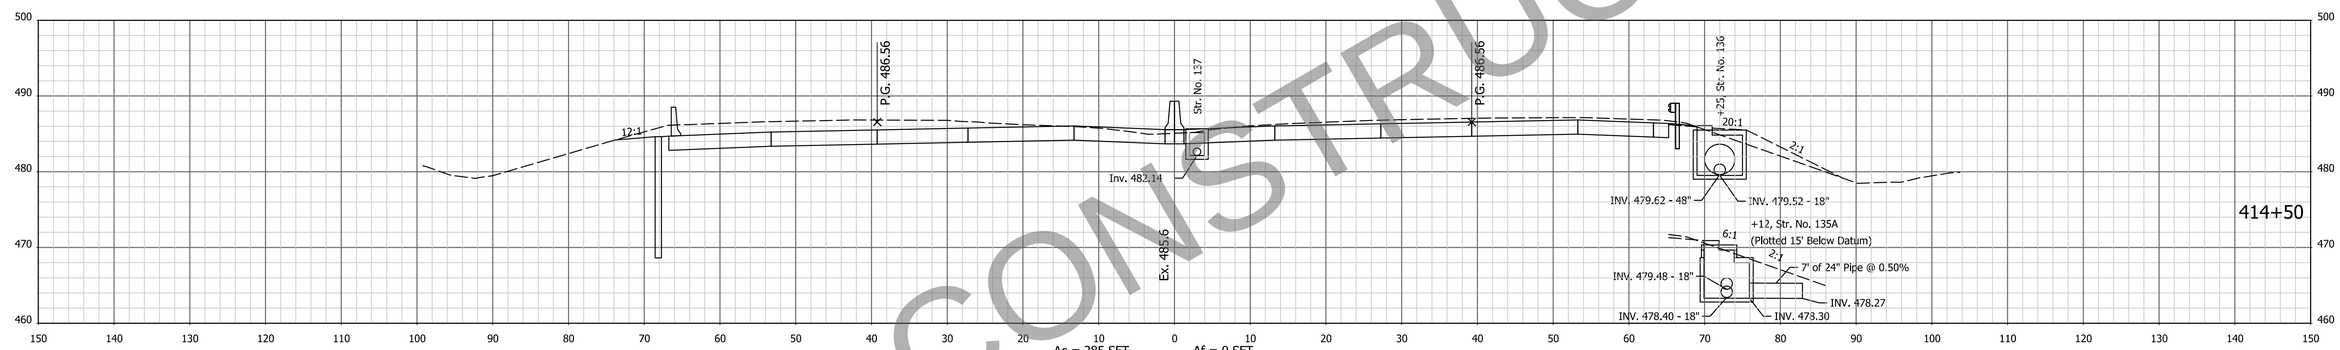

Vc = 469.2 CYS Vf = 1.6 CYS Ac = 285 SFT Vc = 526.3 CYS Af = 0 SFT Vf = 1.6 CYS

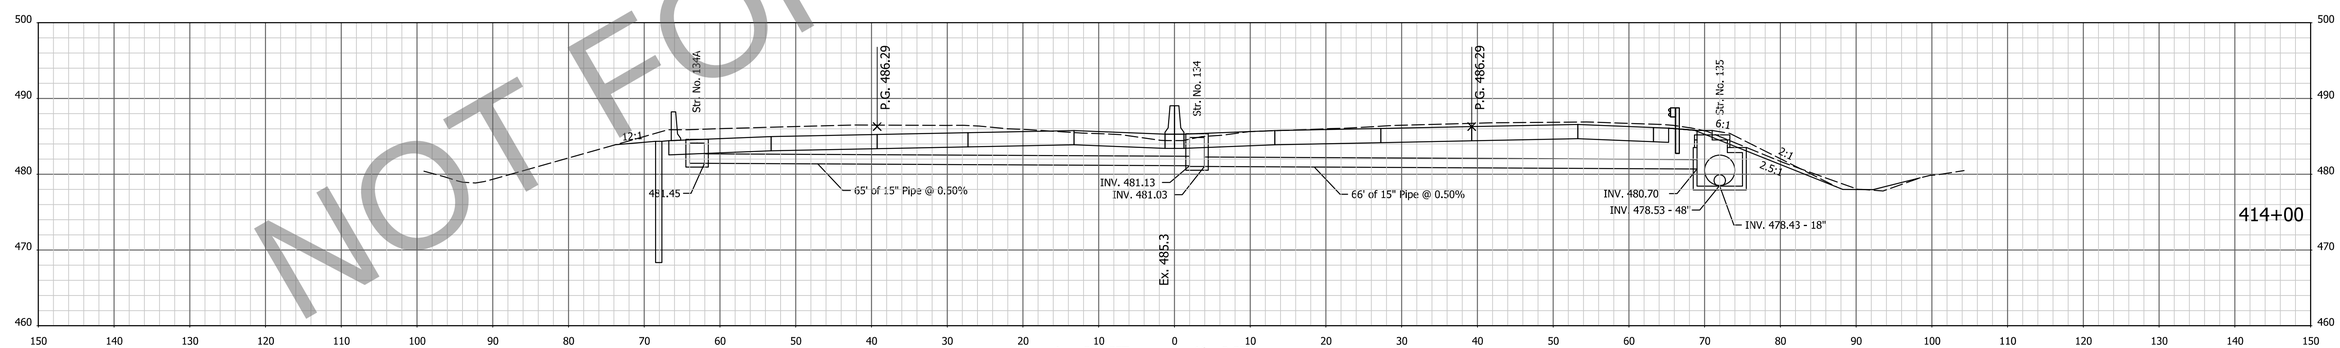

Vc = 448.3 CYS Vf = 1.6 CYS Ac = 284 SFT Vc = 505.4 CYS Af = 2 SFT Vf = 1.6 CYS

NOT FOR CONSTRUCTION

NOTE: CROSS SECTIONS DISPLAY THE HMA PAVEMENT ALTERNATIVE

FOR INFORMATION ONLY
Project scope, including project limits and identified work within, will change based on what the Design-Build Contractor can provide for the fixed-price identified in the RFP documents.

DESIGNED: AMD DRAWN: JJP
CHECKED: DJG CHECKED: DJG

INDIANA
DEPARTMENT OF TRANSPORTATION

CROSS SECTIONS
STA. 414+00 TO STA. 415+00 "PR-Q"

HORIZONTAL SCALE	BRIDGE FILE
1" = 10'	N/A
VERTICAL SCALE	DESIGNATION
1" = 10'	1700135
SURVEY BOOK	SHEETS
Electronic	21 of 247
CONTRACT	PROJECT
R-41529	1700135

4/29/2023 6:52:34 AM P:\200035 - I65 ATL\09Road\04 Design files\02 DGN\Plans\200035_29_Sht_Xsec_Line PR-Q.dgn

EARTHWORK FOR PCCP ALTERNATE

EARTHWORK FOR HMA ALTERNATE

EARTHWORK FOR BENCHING

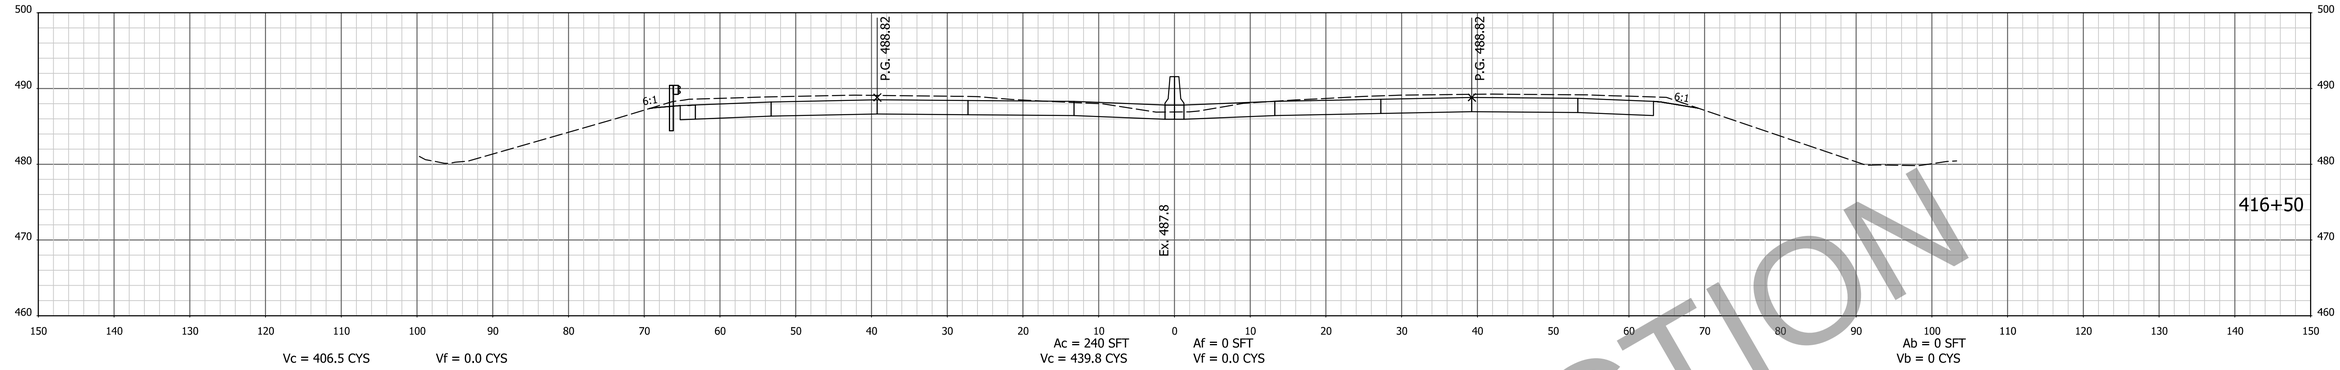

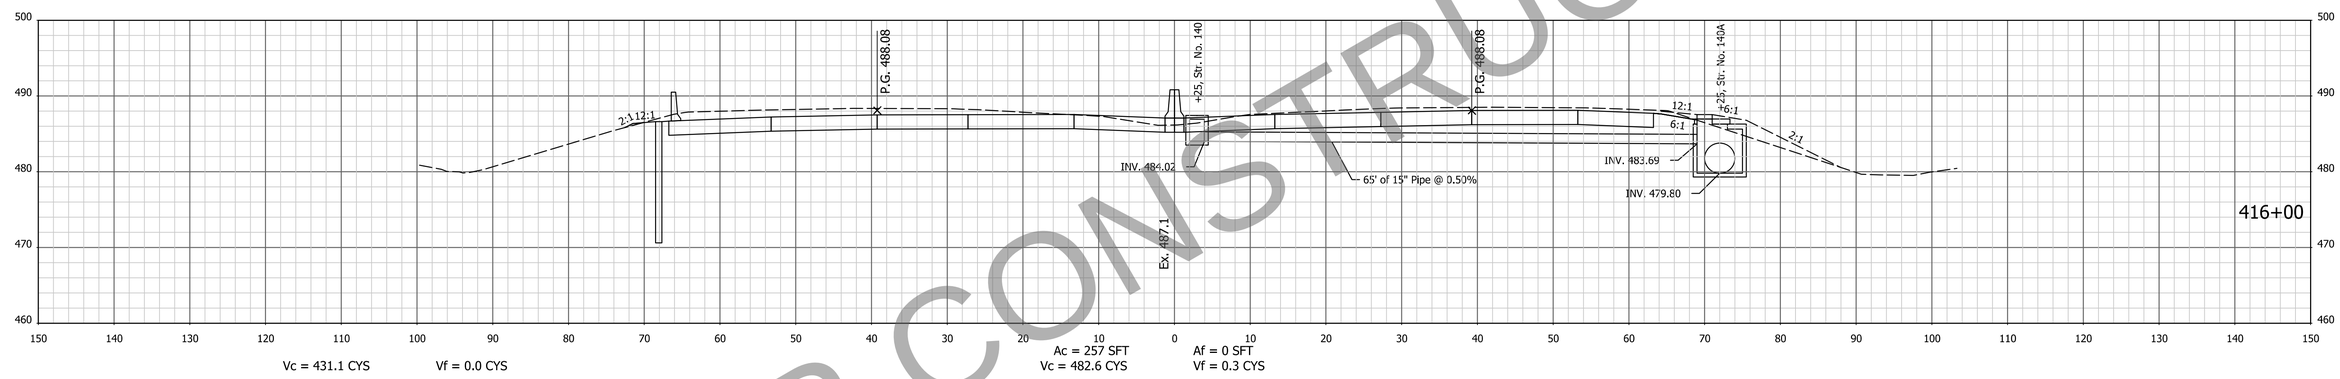

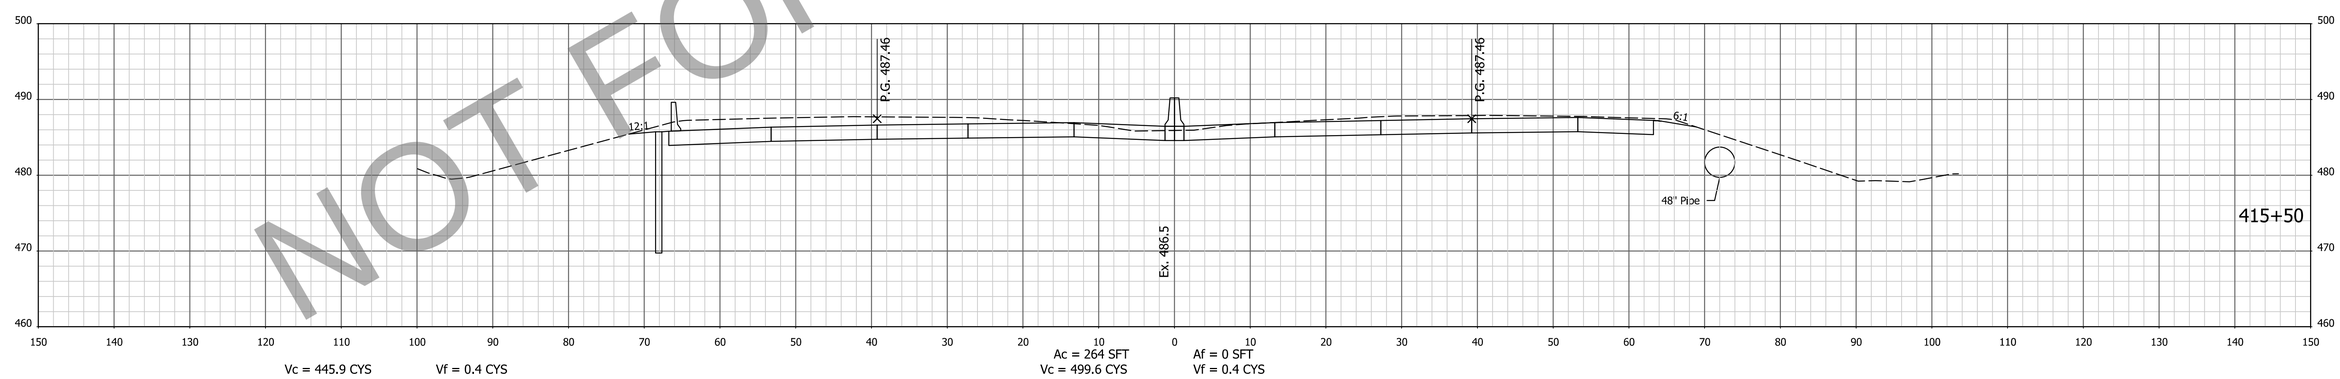

NOT FOR CONSTRUCTION

NOTE: CROSS SECTIONS DISPLAY THE HMA PAVEMENT ALTERNATIVE

FOR INFORMATION ONLY
Project scope, including project limits and identified work within, will change based on what the Design-Build Contractor can provide for the fixed-price identified in the RFP documents.

DESIGNED: AMD | DRAWN: JJP
CHECKED: DJG | CHECKED: DJG

INDIANA
DEPARTMENT OF TRANSPORTATION

CROSS SECTIONS
STA. 415+50 TO STA. 416+50 "PR-Q"

HORIZONTAL SCALE	BRIDGE FILE
1" = 10'	N/A
VERTICAL SCALE	DESIGNATION
1" = 10'	1700135
SURVEY BOOK	SHEETS
Electronic	22 of 247
CONTRACT	PROJECT
R-41529	1700135

4/29/2023 6:52:36 AM P:\200035 - I65 ATL\09Road\04 Design files\02 DGN\Plans\200035_29_Sht_Xsec_Line PR-Q.dgn

EARTHWORK FOR PCCP ALTERNATE

EARTHWORK FOR HMA ALTERNATE

EARTHWORK FOR BENCHING

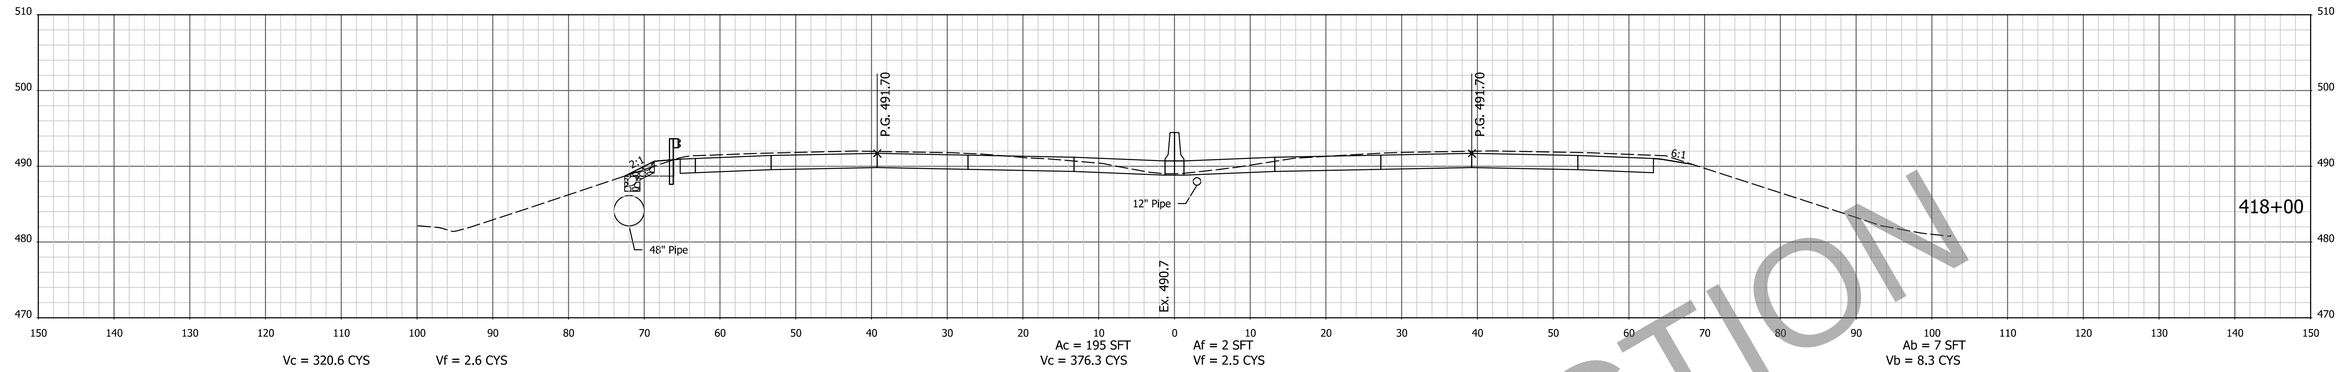

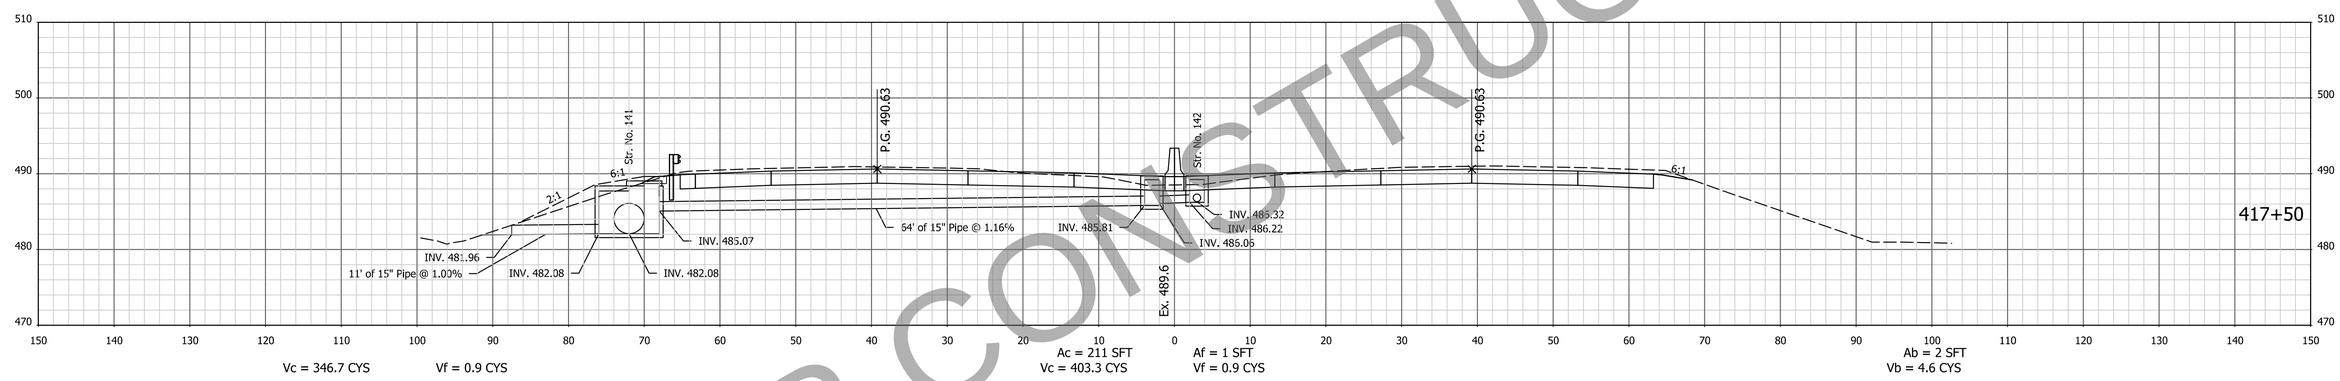

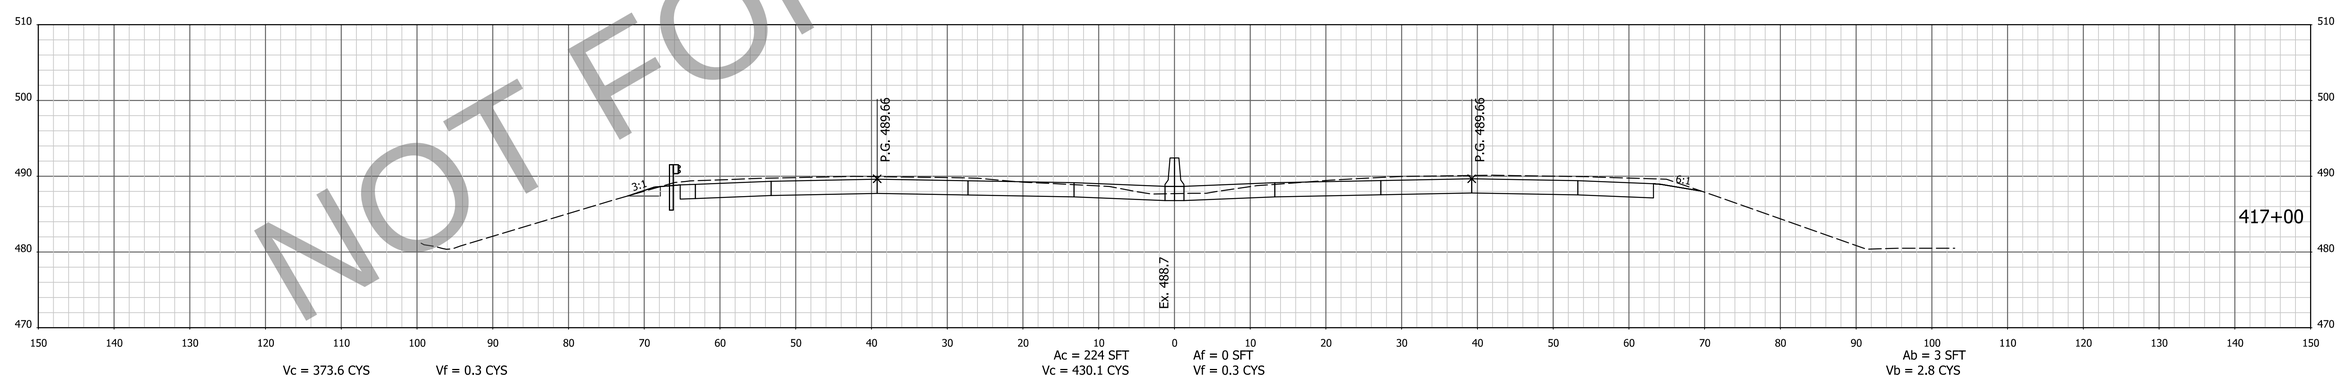

NOT FOR CONSTRUCTION

NOTE: CROSS SECTIONS DISPLAY THE HMA PAVEMENT ALTERNATIVE

FOR INFORMATION ONLY
Project scope, including project limits and identified work within, will change based on what the Design-Build Contractor can provide for the fixed-price identified in the RFP documents.

DESIGNED: AMD | DRAWN: JJP
CHECKED: DJG | CHECKED: DJG

INDIANA
DEPARTMENT OF TRANSPORTATION

CROSS SECTIONS
STA. 417+00 TO STA. 418+00 "PR-Q"

HORIZONTAL SCALE	BRIDGE FILE
1" = 10'	N/A
VERTICAL SCALE	DESIGNATION
1" = 10'	1700135
SURVEY BOOK	SHEETS
Electronic	23 of 247
CONTRACT	PROJECT
R-41529	1700135

14/29/2023 6:52:38 AM P:\200035 - I65 ATL\09Road\04 Design files\02 DGN\Plans\200035_29_Sht_Xsec_Line PR-Q.dgn

EARTHWORK FOR PCCP ALTERNATE

EARTHWORK FOR HMA ALTERNATE

EARTHWORK FOR BENCHING

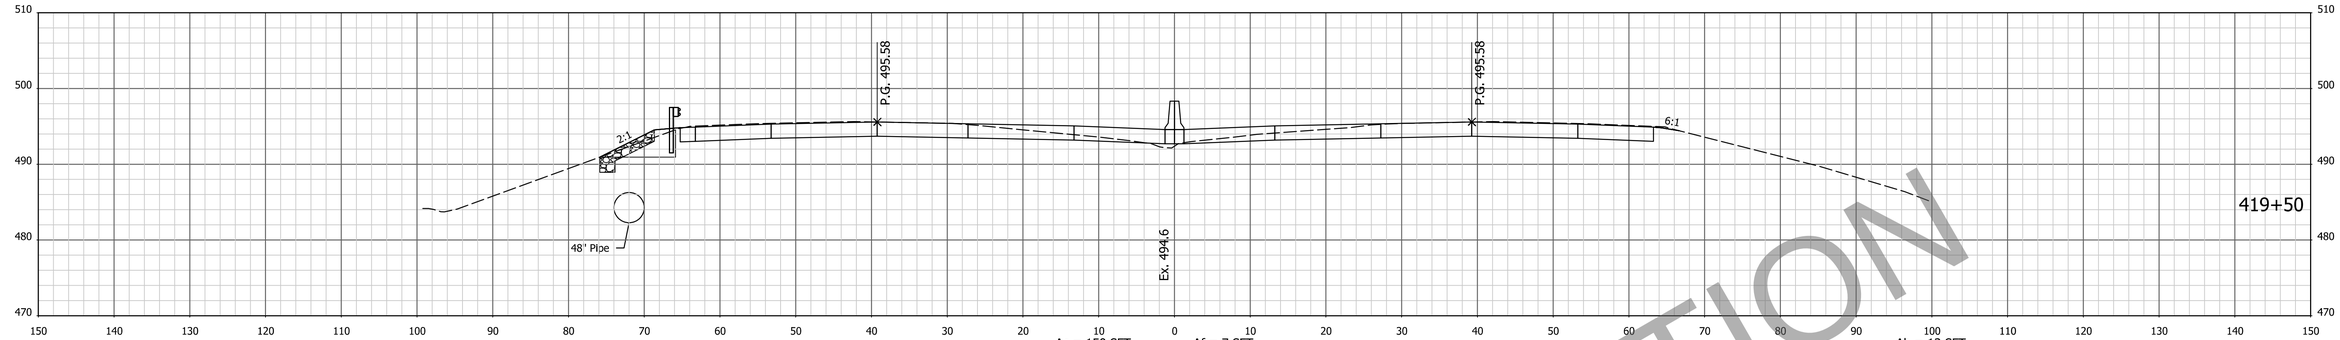

Vc = 237.3 CYS Vf = 12.5 CYS

Ac = 150 SFT Af = 7 SFT
Vc = 290.6 CYS Vf = 10.1 CYS

Ab = 13 SFT
Vb = 24.1 CYS

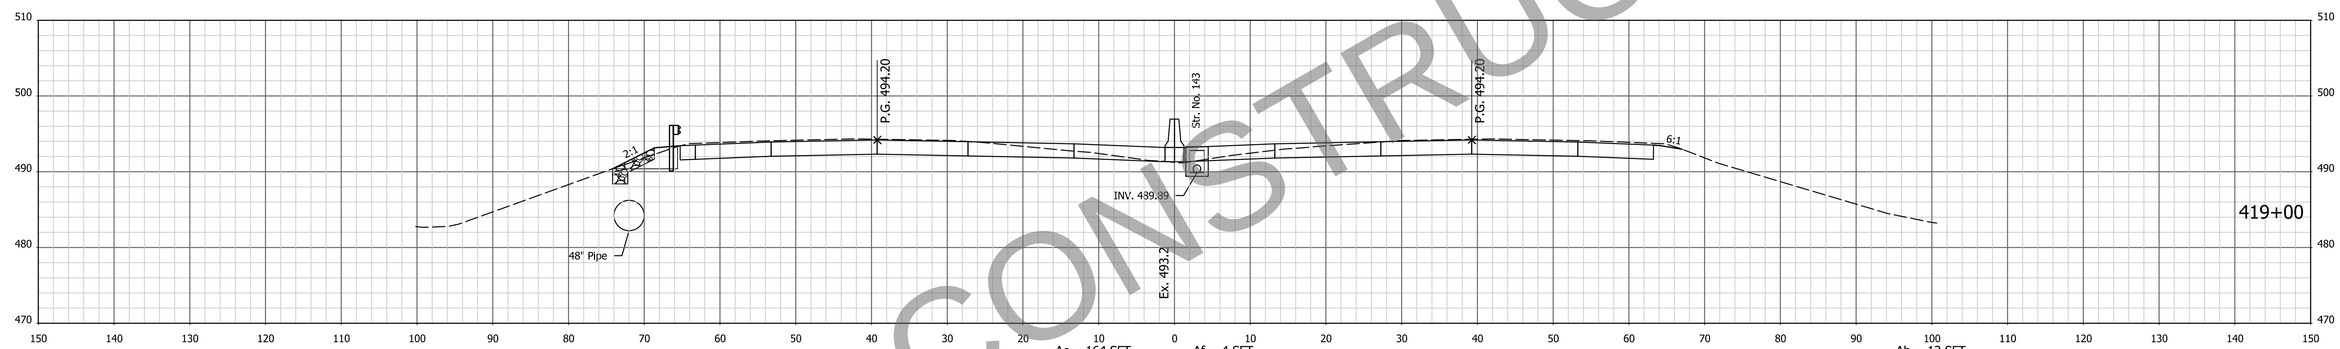

Vc = 263.3 CYS Vf = 8.1 CYS

Ac = 164 SFT Af = 4 SFT
Vc = 317.2 CYS Vf = 6.2 CYS

Ab = 13 SFT
Vb = 19.4 CYS

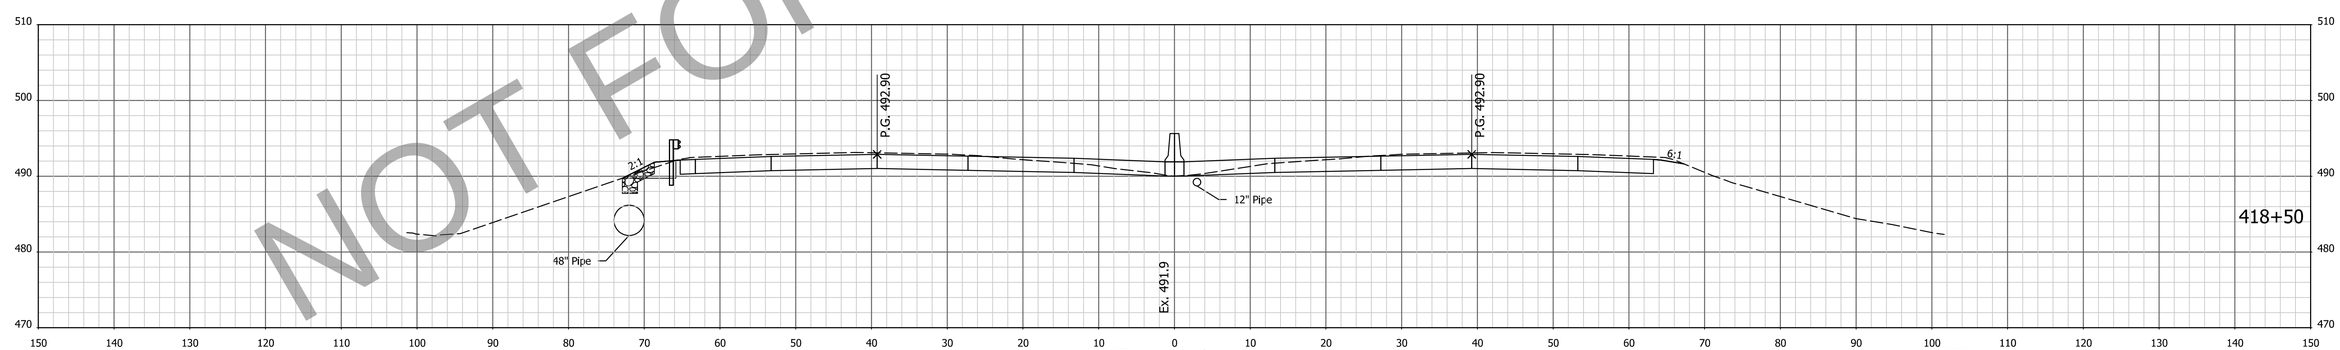

Vc = 291.2 CYS Vf = 4.9 CYS

Ac = 179 SFT Af = 3 SFT
Vc = 346.3 CYS Vf = 4.3 CYS

Ab = 8 SFT
Vb = 13.9 CYS

NOT FOR CONSTRUCTION

NOTE: CROSS SECTIONS DISPLAY THE HMA PAVEMENT ALTERNATIVE

FOR INFORMATION ONLY
Project scope, including project limits and identified work within, will change based on what the Design-Build Contractor can provide for the fixed-price identified in the RFP documents.

DESIGNED: AMD DRAWN: JJP
CHECKED: DJG CHECKED: DJG

INDIANA
DEPARTMENT OF TRANSPORTATION

CROSS SECTIONS
STA. 418+50 TO STA. 419+50 "PR-Q"

HORIZONTAL SCALE	BRIDGE FILE
1" = 10'	N/A
VERTICAL SCALE	DESIGNATION
1" = 10'	1700135
SURVEY BOOK	SHEETS
Electronic	24 of 247
CONTRACT	PROJECT
R-41529	1700135

4/29/2023 6:52:40 AM P:\200035 - I65 ATL\09Road\04 Design files\02 DGN\Plans\200035_29_Sht_Xsec_Line PR-Q.dgn

EARTHWORK FOR PCCP ALTERNATE

EARTHWORK FOR HMA ALTERNATE

EARTHWORK FOR BENCHING

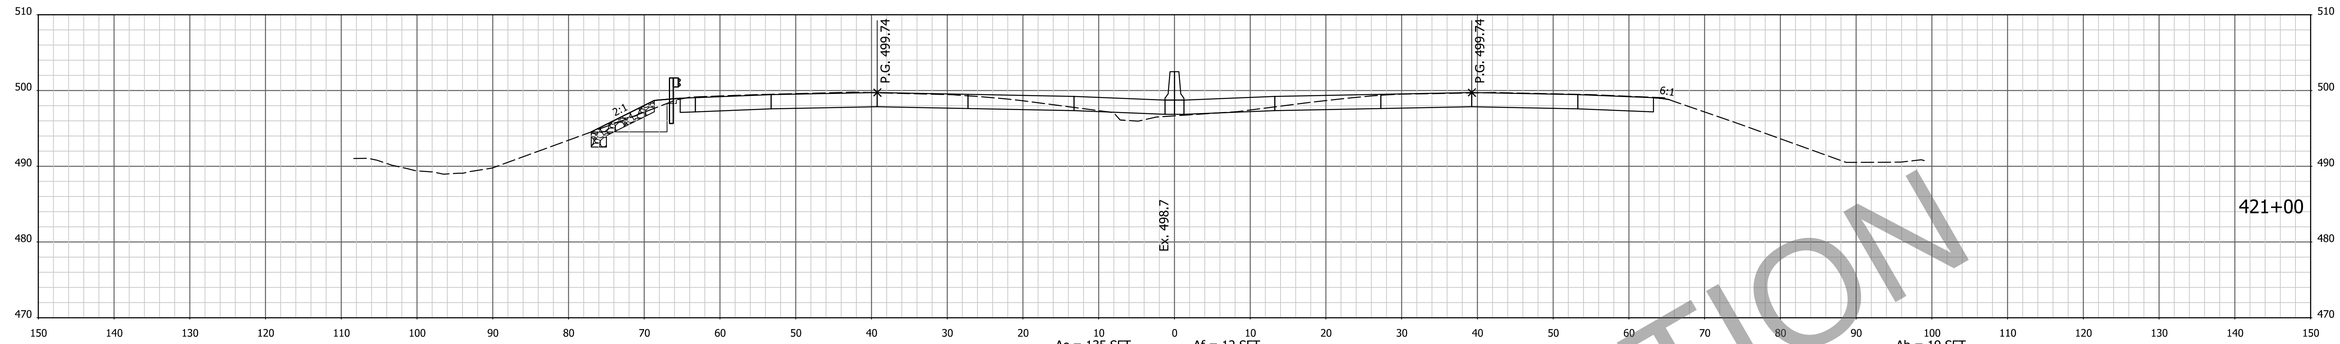

Vc = 202.4 CYS Vf = 27.2 CYS

Ac = 135 SFT Af = 12 SFT
Vc = 251.9 CYS Vf = 21.0 CYS

Ab = 19 SFT
Vb = 36.1 CYS

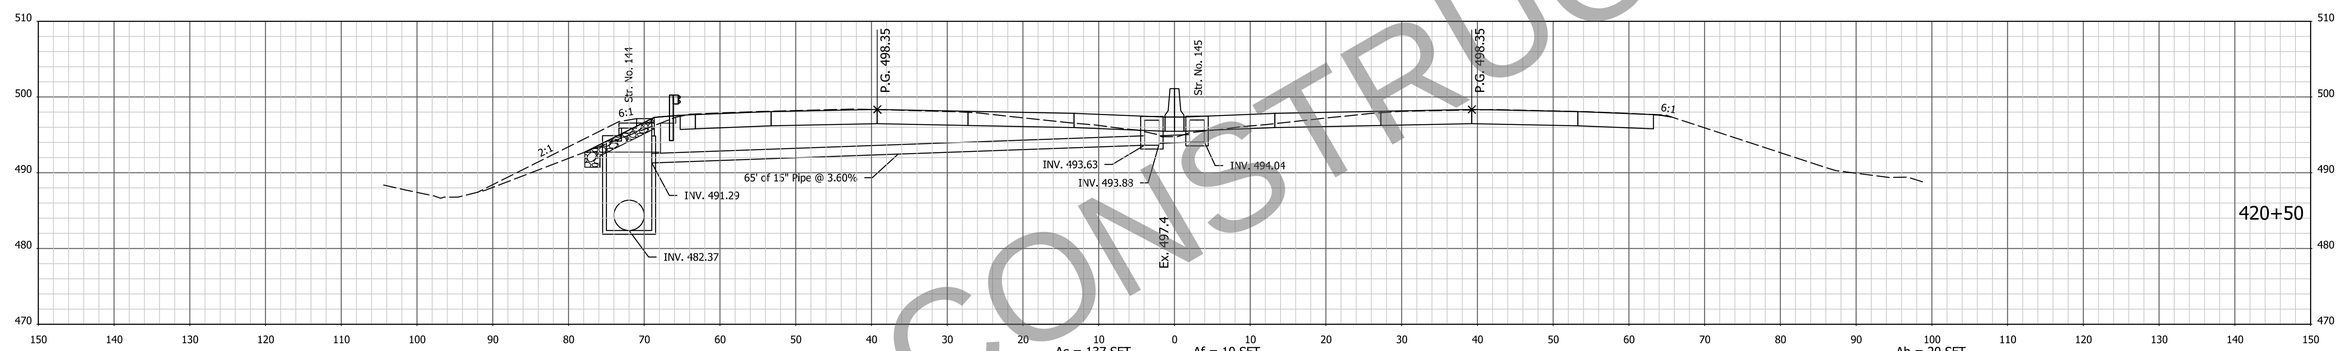

Vc = 209.3 CYS Vf = 21.9 CYS

Ac = 137 SFT Af = 10 SFT
Vc = 261.0 CYS Vf = 17.8 CYS

Ab = 20 SFT
Vb = 36.1 CYS

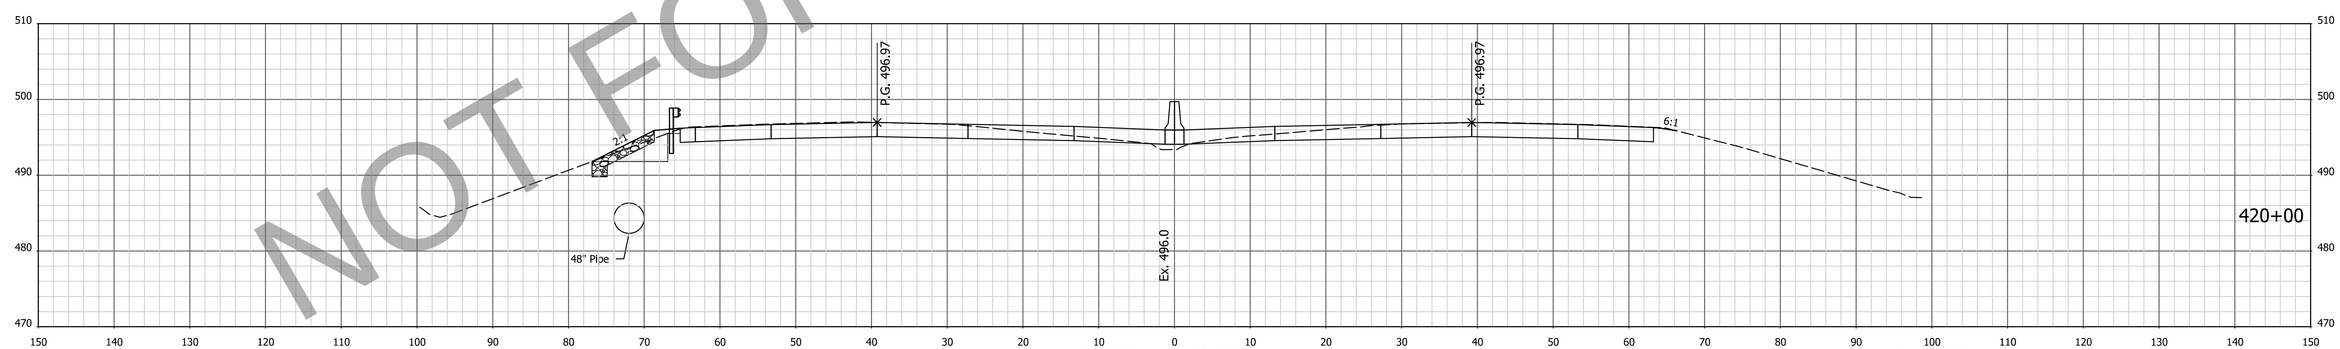

Vc = 220.0 CYS Vf = 17.0 CYS

Ac = 145 SFT Af = 9 SFT
Vc = 273.2 CYS Vf = 14.4 CYS

Ab = 19 SFT
Vb = 29.6 CYS

NOT FOR CONSTRUCTION

NOTE: CROSS SECTIONS DISPLAY THE HMA PAVEMENT ALTERNATIVE

FOR INFORMATION ONLY
Project scope, including project limits and identified work within, will change based on what the Design-Build Contractor can provide for the fixed-price identified in the RFP documents.

DESIGNED: AMD DRAWN: JJP
CHECKED: DJG CHECKED: DJG

INDIANA
DEPARTMENT OF TRANSPORTATION

CROSS SECTIONS
STA. 420+00 TO STA. 421+00 "PR-Q"

HORIZONTAL SCALE	BRIDGE FILE
1" = 10'	N/A
VERTICAL SCALE	DESIGNATION
1" = 10'	1700135
SURVEY BOOK	SHEETS
Electronic	25 of 247
CONTRACT	PROJECT
R-41529	1700135

4/29/2023 6:52:42 AM I:\200035 - I65 ATL\09Road\04 Design files\02 DGN\Plans\200035_29_Sht_Xsec_Line PR-Q.dgn

EARTHWORK FOR PCCP ALTERNATE

EARTHWORK FOR HMA ALTERNATE

EARTHWORK FOR BENCHING

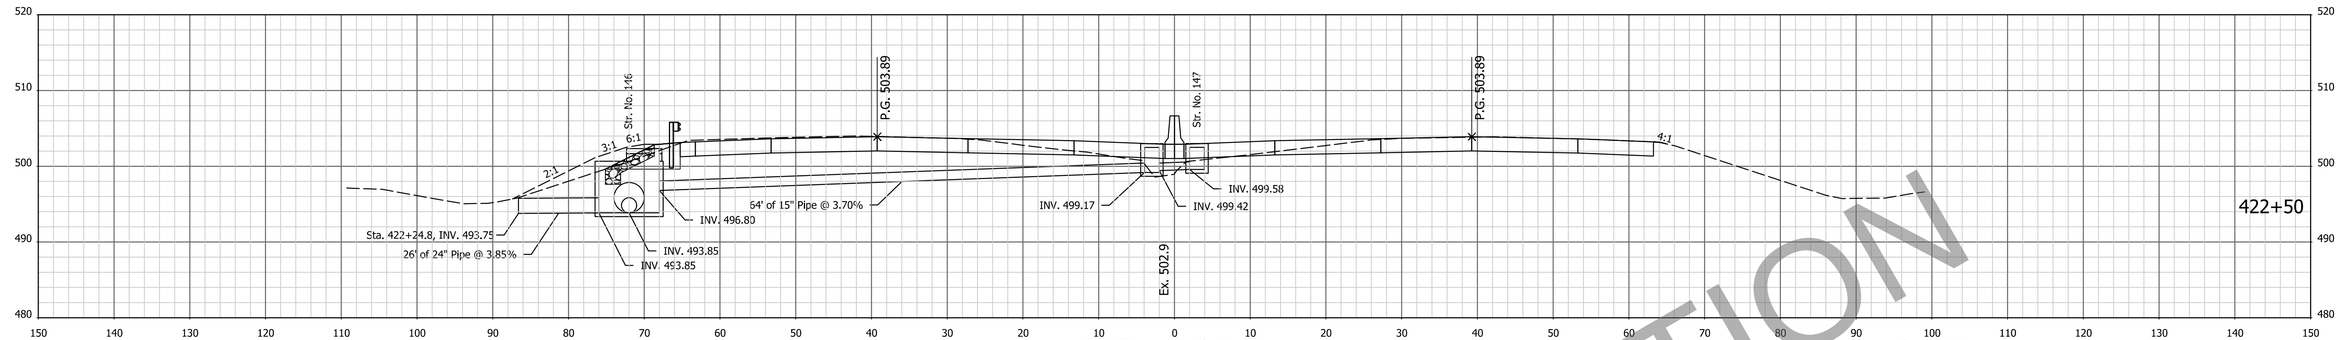

Vc = 205.3 CYS Vf = 36.7 CYS

Ac = 138 SFT Af = 18 SFT
Vc = 254.4 CYS Vf = 30.1 CYS

Ab = 17 SFT
Vb = 32.4 CYS

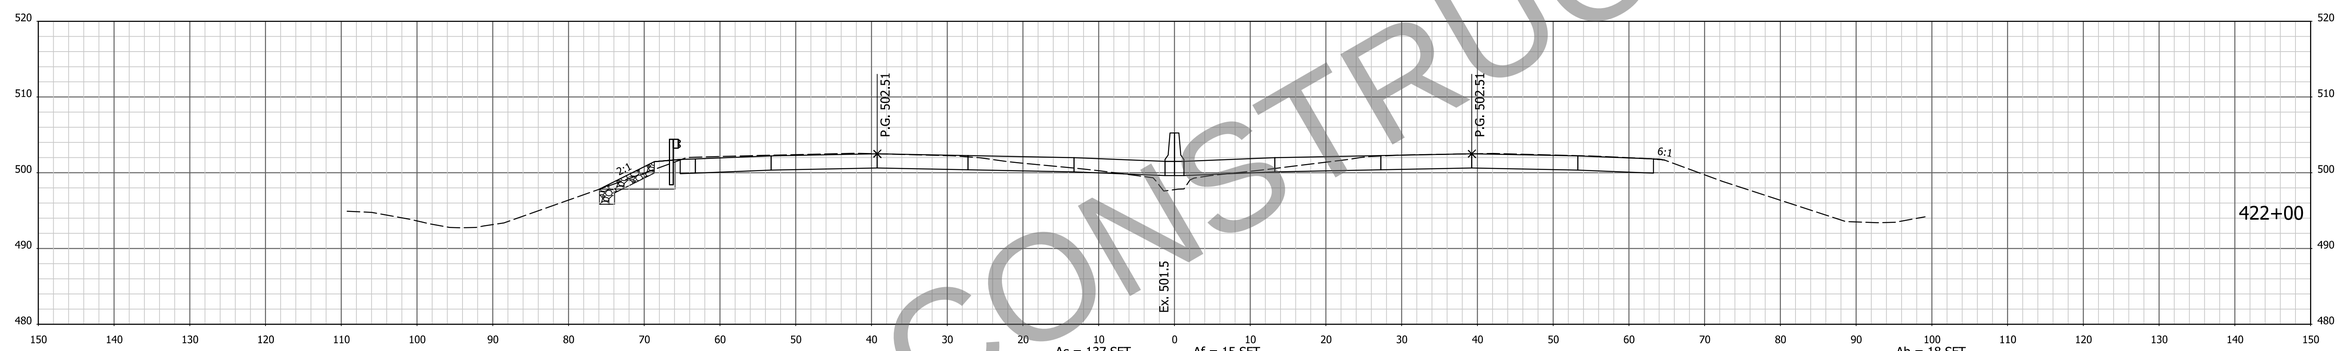

Vc = 205.3 CYS Vf = 32.4 CYS

Ac = 137 SFT Af = 15 SFT
Vc = 254.6 CYS Vf = 26.0 CYS

Ab = 18 SFT
Vb = 33.3 CYS

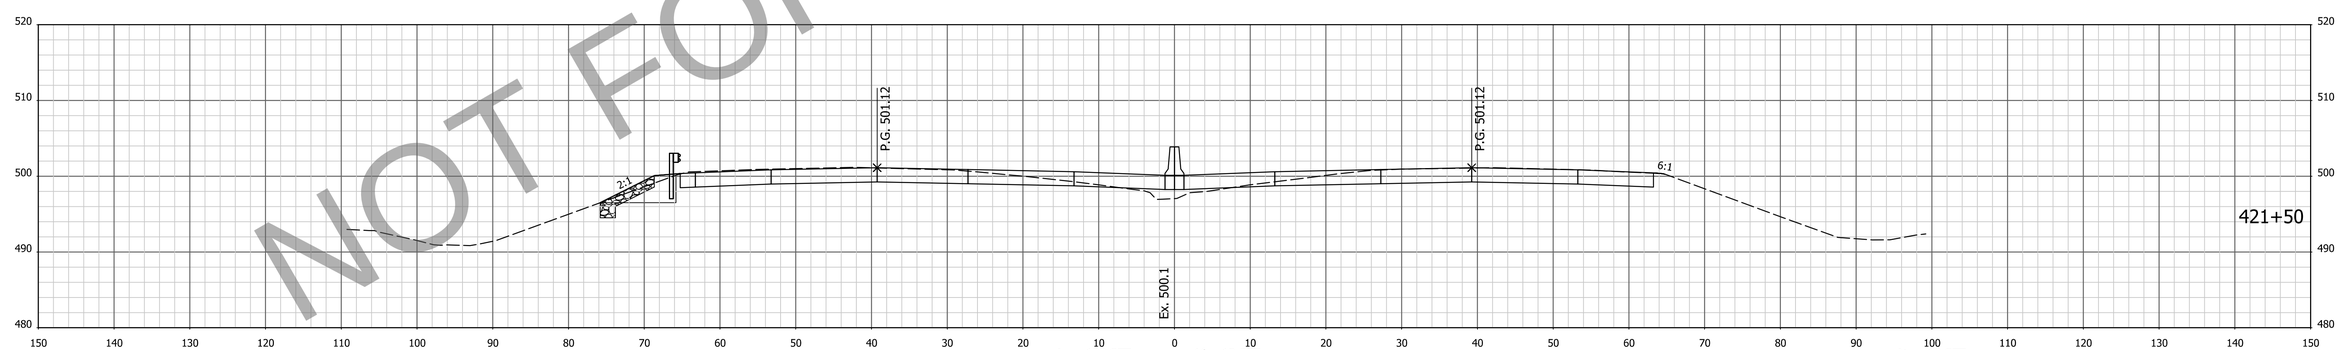

Vc = 203.7 CYS Vf = 30.3 CYS

Ac = 138 SFT Af = 13 SFT
Vc = 252.6 CYS Vf = 23.5 CYS

Ab = 18 SFT
Vb = 34.3 CYS

NOT FOR CONSTRUCTION

NOTE: CROSS SECTIONS DISPLAY THE HMA PAVEMENT ALTERNATIVE

FOR INFORMATION ONLY
Project scope, including project limits and identified work within, will change based on what the Design-Build Contractor can provide for the fixed-price identified in the RFP documents.

DESIGNED: AMD DRAWN: JJP
CHECKED: DJG CHECKED: DJG

INDIANA
DEPARTMENT OF TRANSPORTATION

CROSS SECTIONS
STA. 421+50 TO STA. 422+50 "PR-Q"

HORIZONTAL SCALE	BRIDGE FILE
1" = 10'	N/A
VERTICAL SCALE	DESIGNATION
1" = 10'	1700135
SURVEY BOOK	SHEETS
Electronic	26 of 247
CONTRACT	PROJECT
R-41529	1700135

4/29/2023 6:52:43 AM I:\200035 - I65 ATL\09Road\04 Design files\02 DGN\Plans\200035_29_Sht_Xsec_Line PR-Q.dgn

EARTHWORK FOR PCCP ALTERNATE

EARTHWORK FOR HMA ALTERNATE

EARTHWORK FOR BENCHING

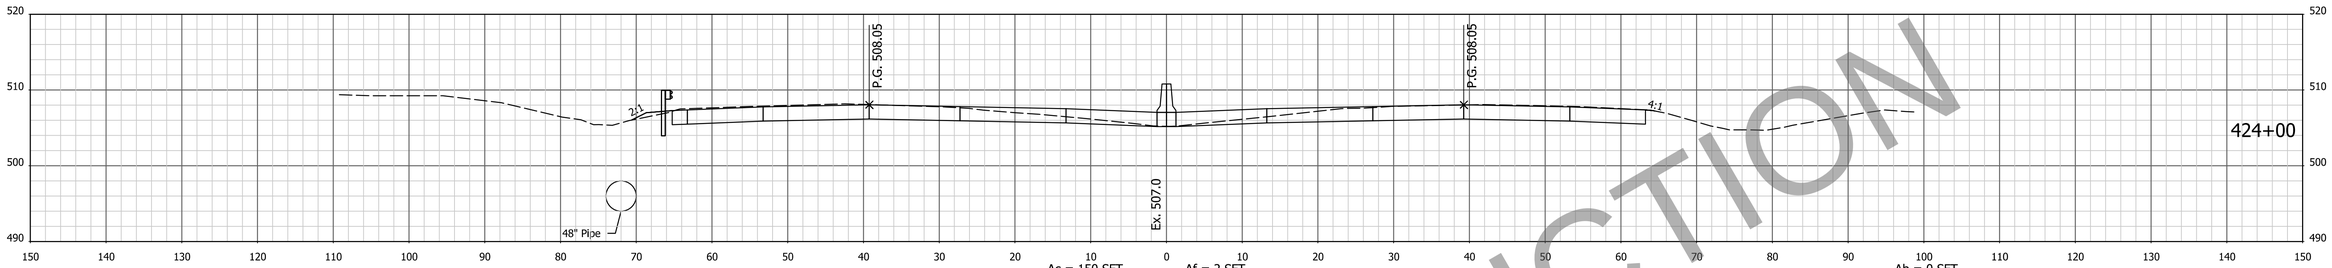

Vc = 218.9 CYS Vf = 10.8 CYS

Ac = 150 SFT Vc = 272.6 CYS Af = 2 SFT Vf = 6.7 CYS

Ab = 0 SFT Vb = 6.5 CYS

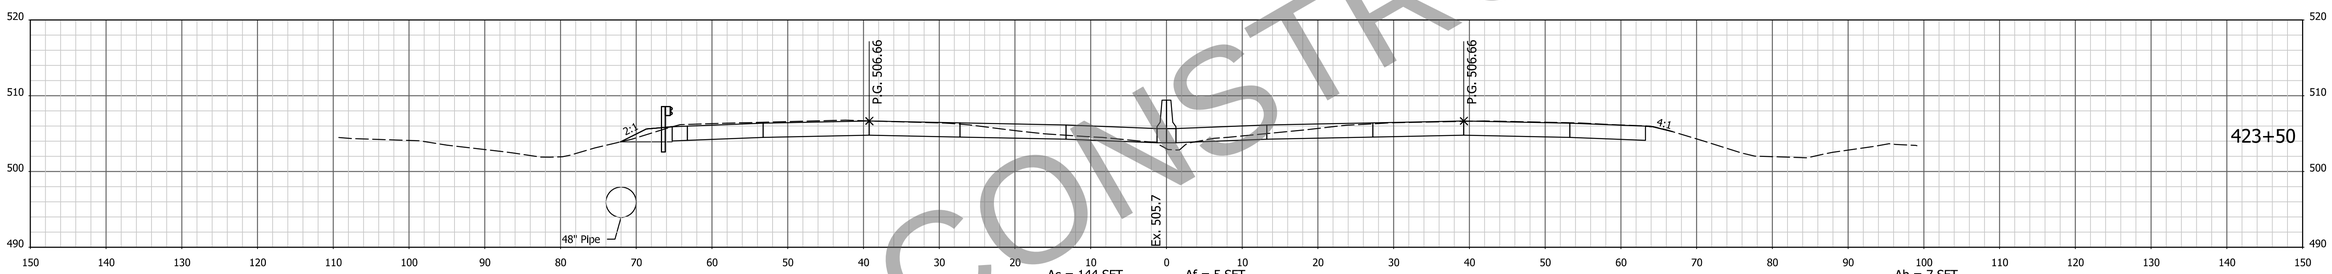

Vc = 208.7 CYS Vf = 24.0 CYS

Ac = 144 SFT Vc = 260.0 CYS Af = 5 SFT Vf = 17.6 CYS

Ab = 7 SFT Vb = 16.7 CYS

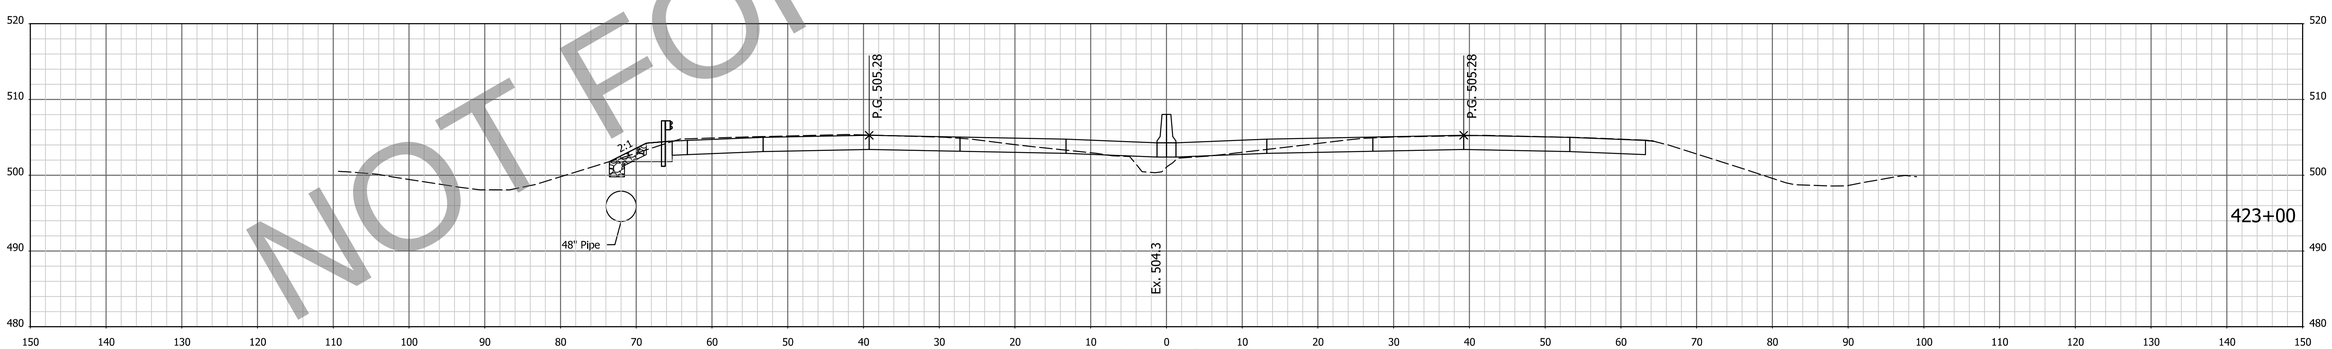

Vc = 204.9 CYS Vf = 35.4 CYS

Ac = 137 SFT Vc = 254.0 CYS Af = 14 SFT Vf = 28.8 CYS

Ab = 11 SFT Vb =25.9 CYS

NOT FOR CONSTRUCTION

NOTE: CROSS SECTIONS DISPLAY THE HMA PAVEMENT ALTERNATIVE

FOR INFORMATION ONLY
Project scope, including project limits and identified work within, will change based on what the Design-Build Contractor can provide for the fixed-price identified in the RFP documents.

DESIGNED: AMD DRAWN: JJP
CHECKED: DJG CHECKED: DJG

INDIANA
DEPARTMENT OF TRANSPORTATION

CROSS SECTIONS
STA. 423+00 TO STA. 424+00 "PR-Q"

HORIZONTAL SCALE	BRIDGE FILE
1" = 10'	N/A
VERTICAL SCALE	DESIGNATION
1" = 10'	1700135
SURVEY BOOK	SHEETS
Electronic	27 of 247
CONTRACT	PROJECT
R-41529	1700135

4/29/2023 6:52:45 AM P:\200035 - I65 ATL\09Road\04 Design files\02 DGN\Plans\200035_29_Sht_Xsec_Line PR-Q.dgn

EARTHWORK FOR PCCP ALTERNATE

EARTHWORK FOR HMA ALTERNATE

EARTHWORK FOR BENCHING

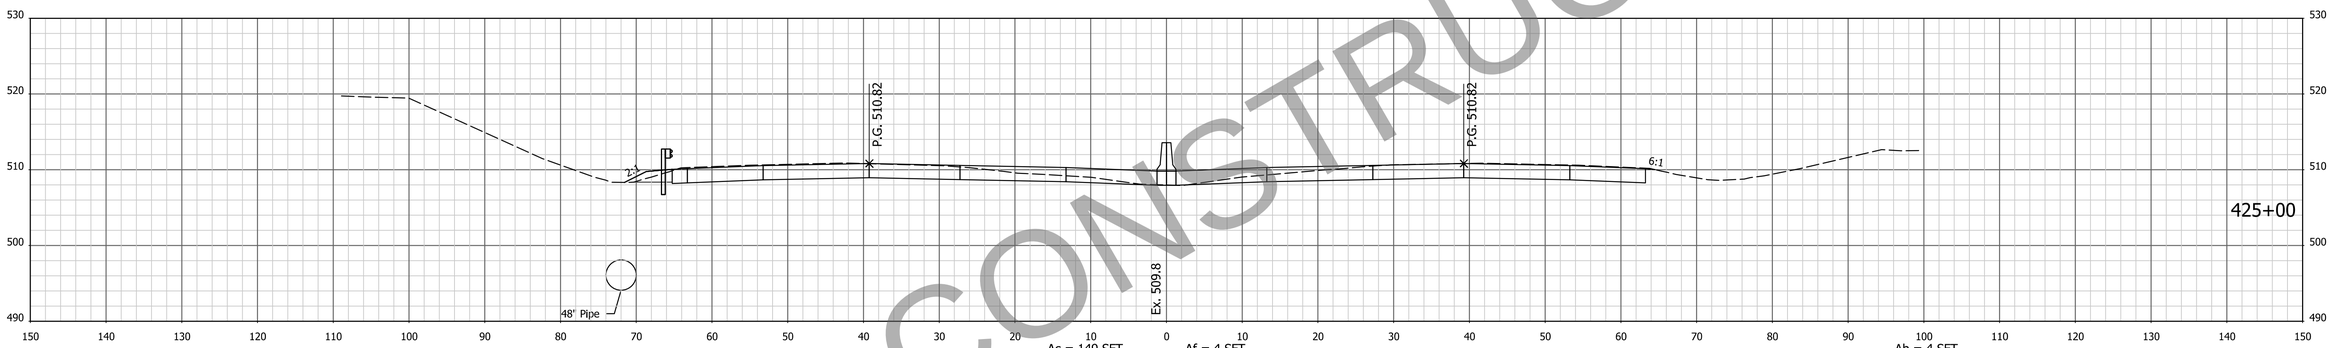

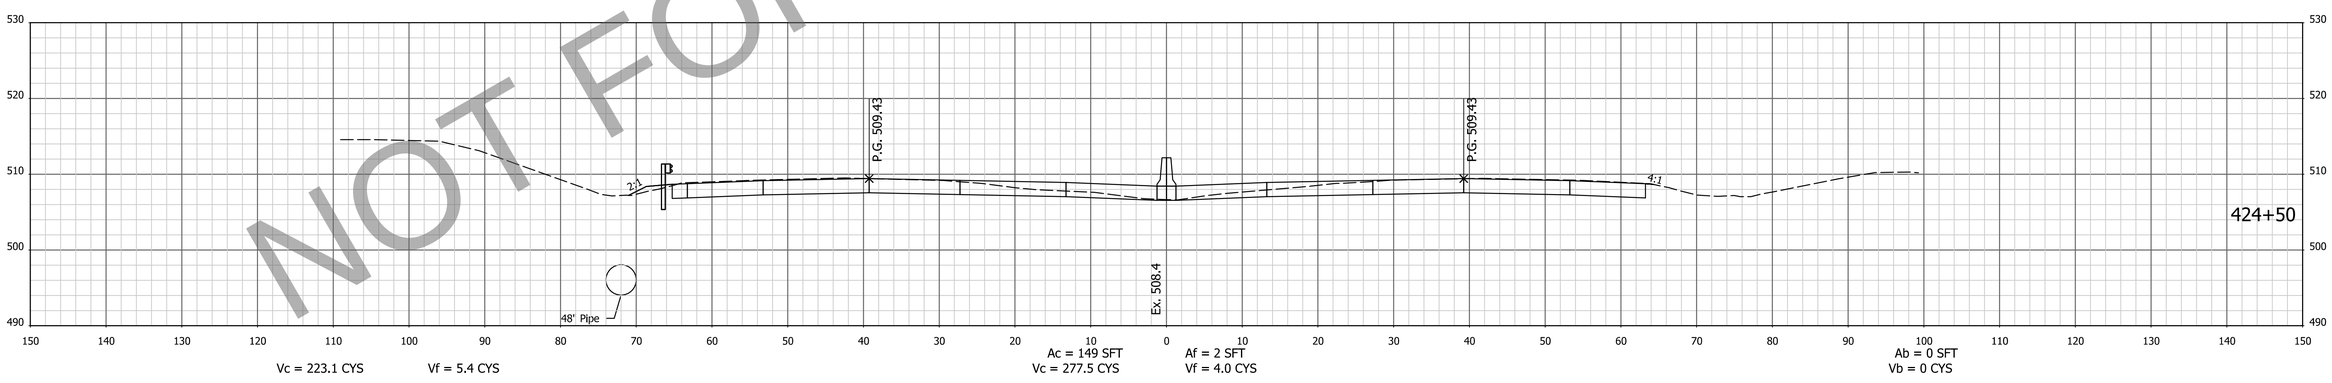

NOT FOR CONSTRUCTION

NOTE: CROSS SECTIONS DISPLAY THE HMA PAVEMENT ALTERNATIVE

FOR INFORMATION ONLY
Project scope, including project limits and identified work within, will change based on what the Design-Build Contractor can provide for the fixed-price identified in the RFP documents.

DESIGNED: AMD | DRAWN: JJP
CHECKED: DJG | CHECKED: DJG

INDIANA
DEPARTMENT OF TRANSPORTATION

CROSS SECTIONS
STA. 424+50 TO STA. 425+00 "PR-Q"

HORIZONTAL SCALE	BRIDGE FILE
1" = 10'	N/A
VERTICAL SCALE	DESIGNATION
1" = 10'	1700135
SURVEY BOOK	SHEETS
Electronic	28 of 247
CONTRACT	PROJECT
R-41529	1700135

4/29/2023 6:52:47 AM I:\P:\200035 - I65 ATL\09Road\04 Design files\02 DGN\Plans\200035_29_Sht_Xsec_Line PR-Q.dgn

EARTHWORK FOR PCCP ALTERNATE

EARTHWORK FOR HMA ALTERNATE

EARTHWORK FOR BENCHING

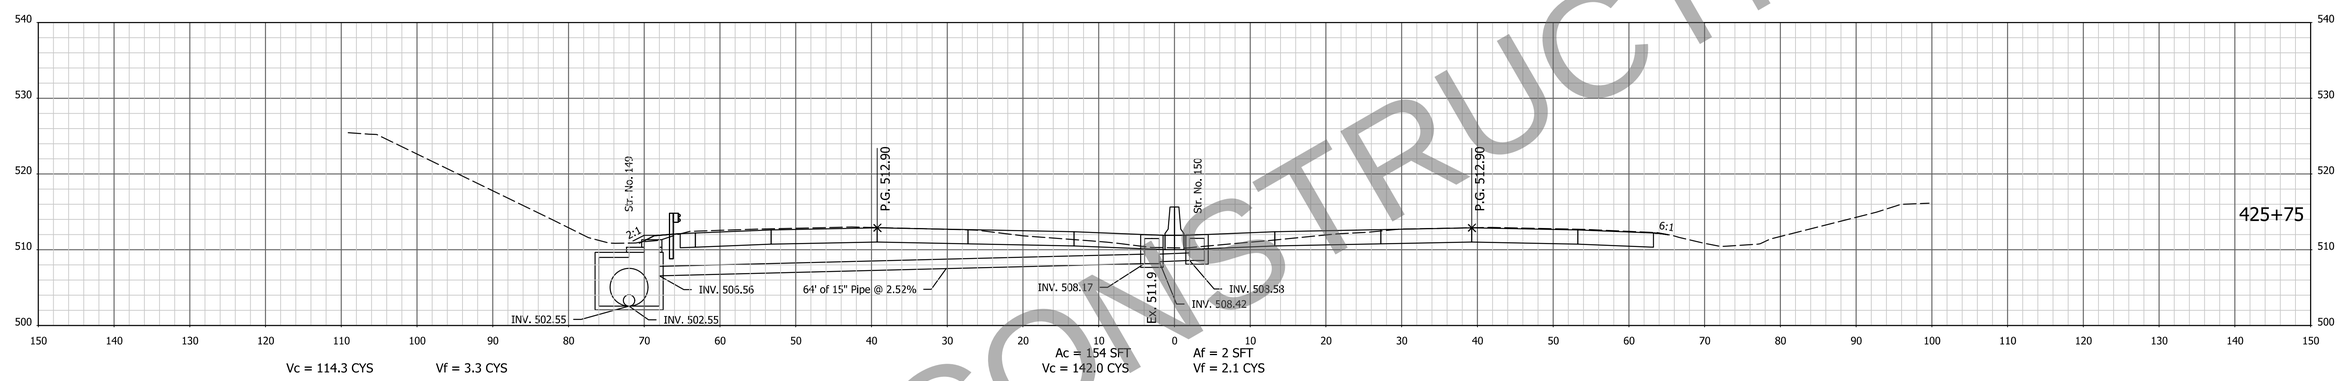

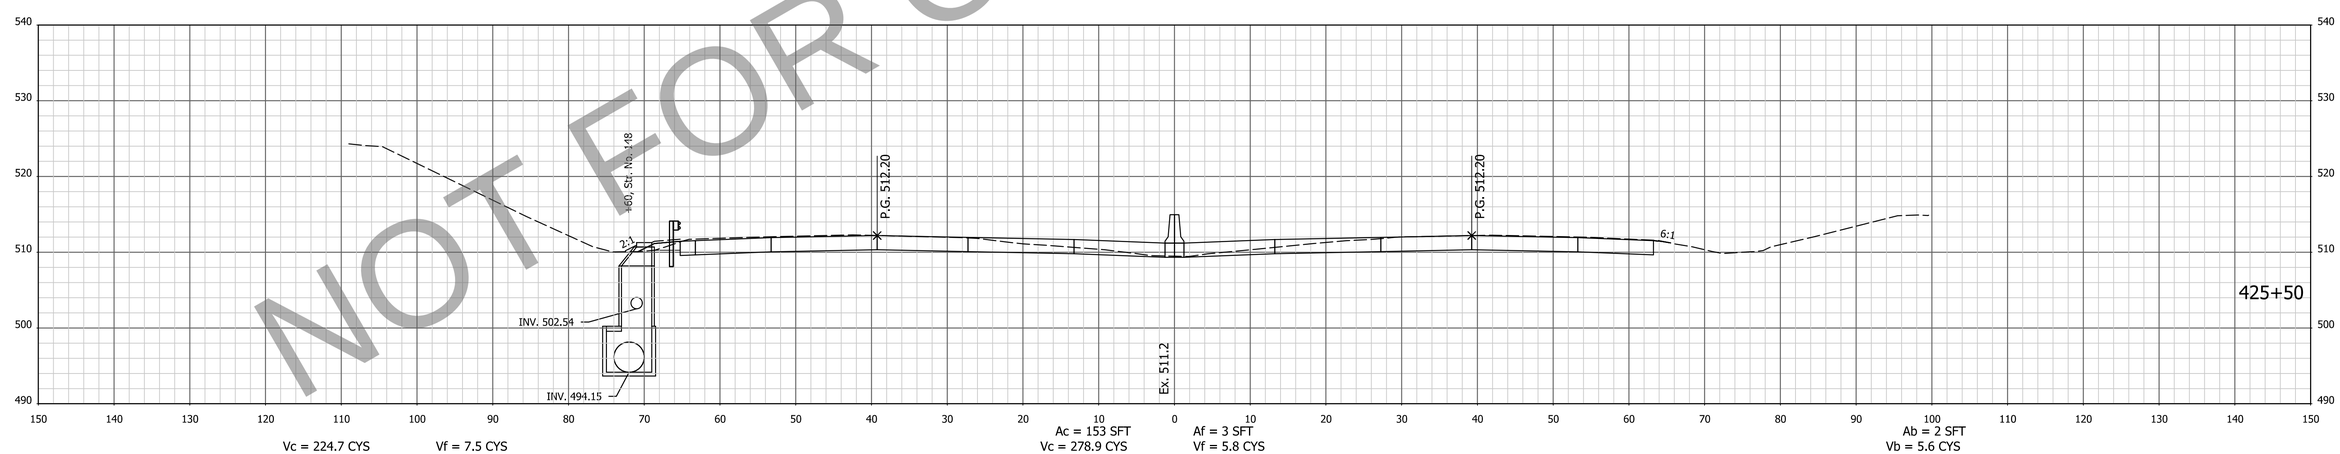

NOT FOR CONSTRUCTION

NOTE: CROSS SECTIONS DISPLAY THE HMA PAVEMENT ALTERNATIVE

FOR INFORMATION ONLY
Project scope, including project limits and identified work within, will change based on what the Design-Build Contractor can provide for the fixed-price identified in the RFP documents.

DESIGNED: AMD | DRAWN: JJP
CHECKED: DJG | CHECKED: DJG

INDIANA
DEPARTMENT OF TRANSPORTATION

CROSS SECTIONS
STA. 425+50 TO STA. 425+75 "PR-Q"

HORIZONTAL SCALE	BRIDGE FILE
1" = 10'	N/A
VERTICAL SCALE	DESIGNATION
1" = 10'	1700135
SURVEY BOOK	SHEETS
Electronic	29 of 247
CONTRACT	PROJECT
R-41529	1700135

4/29/2023 6:52:49 AM P:\200035 - I65 ATL\09Road\04 Design files\02 DGN\Plans\200035_29_Sht_Xsec_Line PR-Q.dgn

EARTHWORK FOR PCCP ALTERNATE

EARTHWORK FOR HMA ALTERNATE

EARTHWORK FOR BENCHING

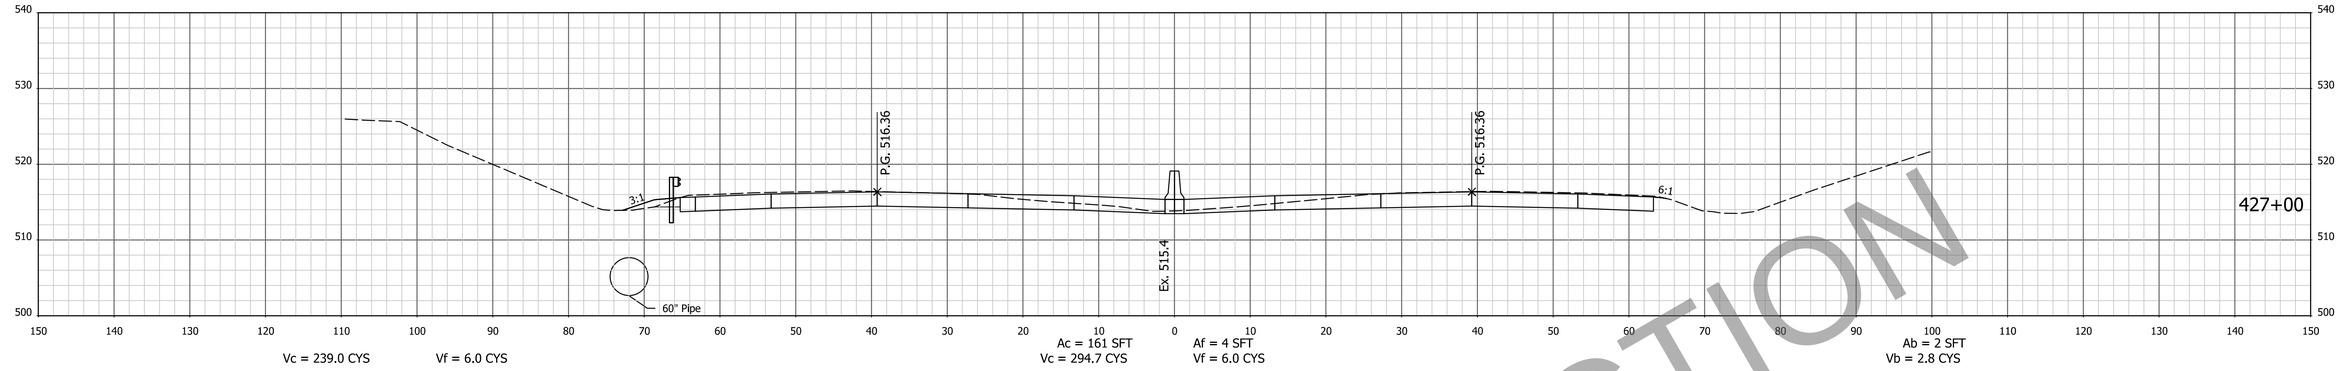

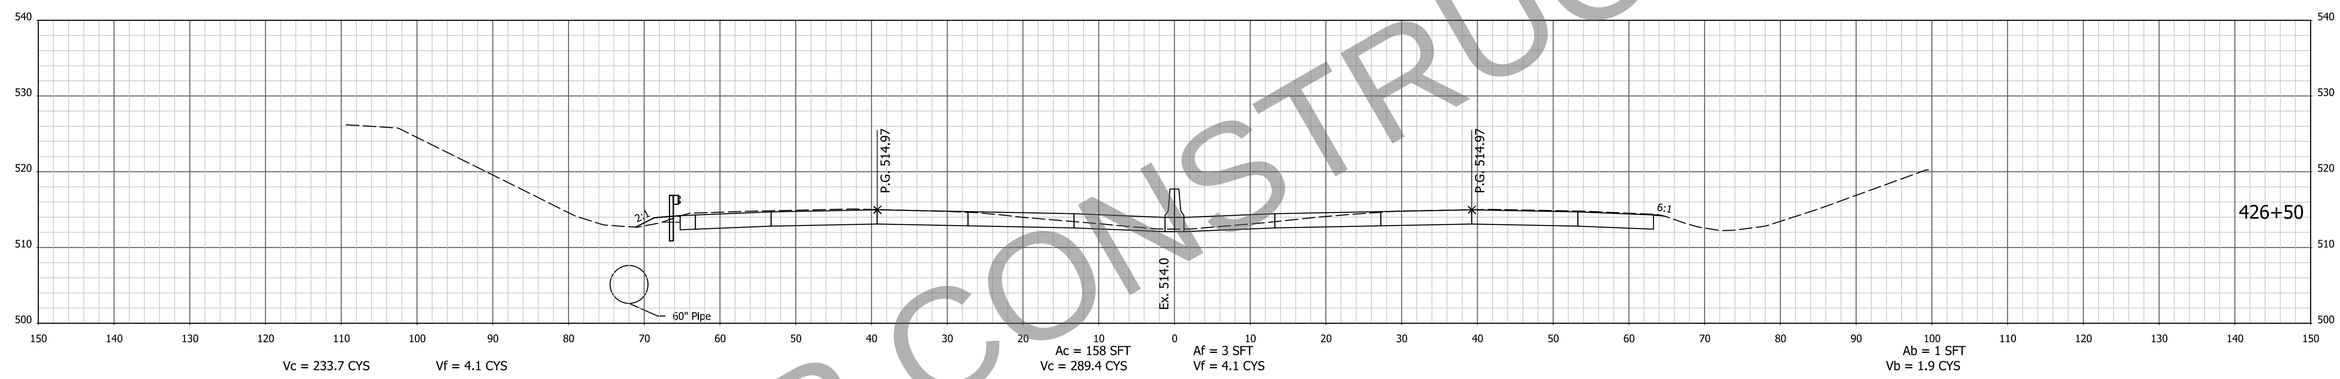

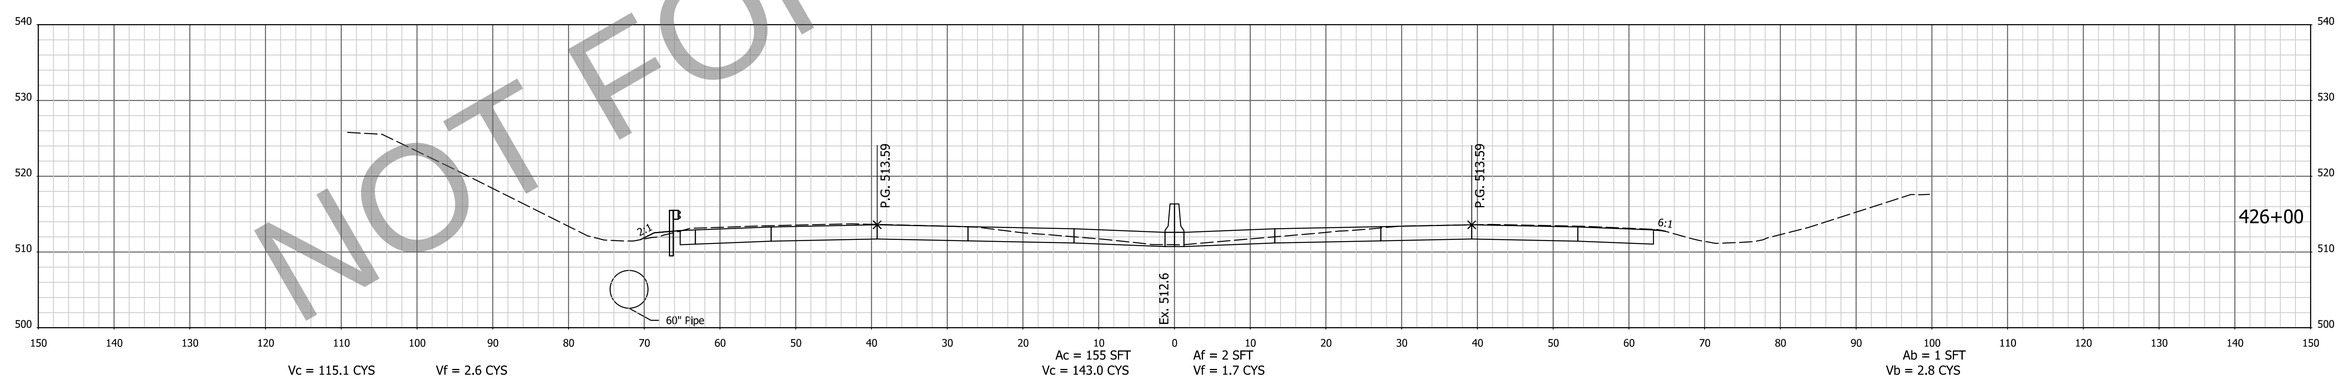

NOT FOR CONSTRUCTION

NOTE: CROSS SECTIONS DISPLAY THE HMA PAVEMENT ALTERNATIVE

FOR INFORMATION ONLY
Project scope, including project limits and identified work within, will change based on what the Design-Build Contractor can provide for the fixed-price identified in the RFP documents.

DESIGNED: AMD | DRAWN: JJP
CHECKED: DJG | CHECKED: DJG

INDIANA
DEPARTMENT OF TRANSPORTATION

CROSS SECTIONS
STA. 426+00 TO STA. 427+00 "PR-Q"

HORIZONTAL SCALE	BRIDGE FILE
1" = 10'	N/A
VERTICAL SCALE	DESIGNATION
1" = 10'	1700135
SURVEY BOOK	SHEETS
Electronic	30 of 247
CONTRACT	PROJECT
R-41529	1700135

4/29/2023 6:52:51 AM P:\200035 - I65 ATL\09Road\04 Design files\02 DGN\Plans\200035_29_Sht_Xsec_Line PR-Q.dgn

EARTHWORK FOR PCCP ALTERNATE

EARTHWORK FOR HMA ALTERNATE

EARTHWORK FOR BENCHING

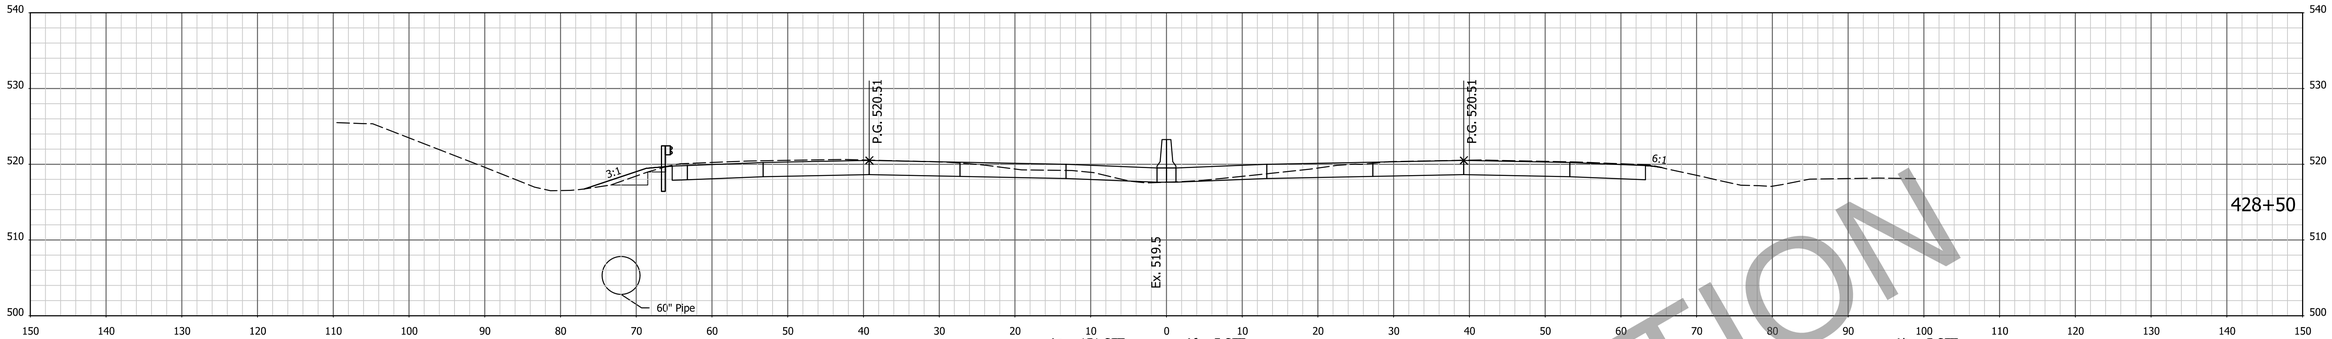

Vc = 226.7 CYS Vf = 9.7 CYS

Ac = 151 SFT Vc = 279.9 CYS

Af = 5 SFT Vf = 7.2 CYS

Ab = 5 SFT Vb = 20.4 CYS

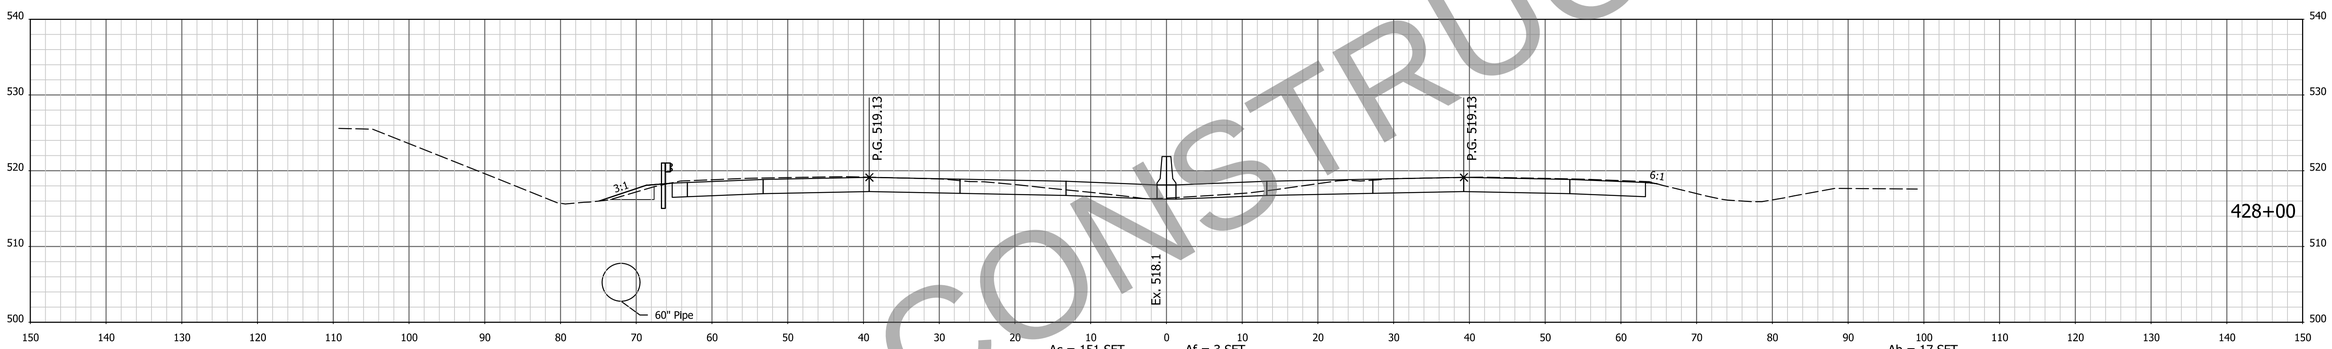

Vc = 234.9 CYS Vf = 5.5 CYS

Ac = 151 SFT Vc = 290.0 CYS

Af = 3 SFT Vf = 4.8 CYS

Ab = 17 SFT Vb = 15.7 CYS

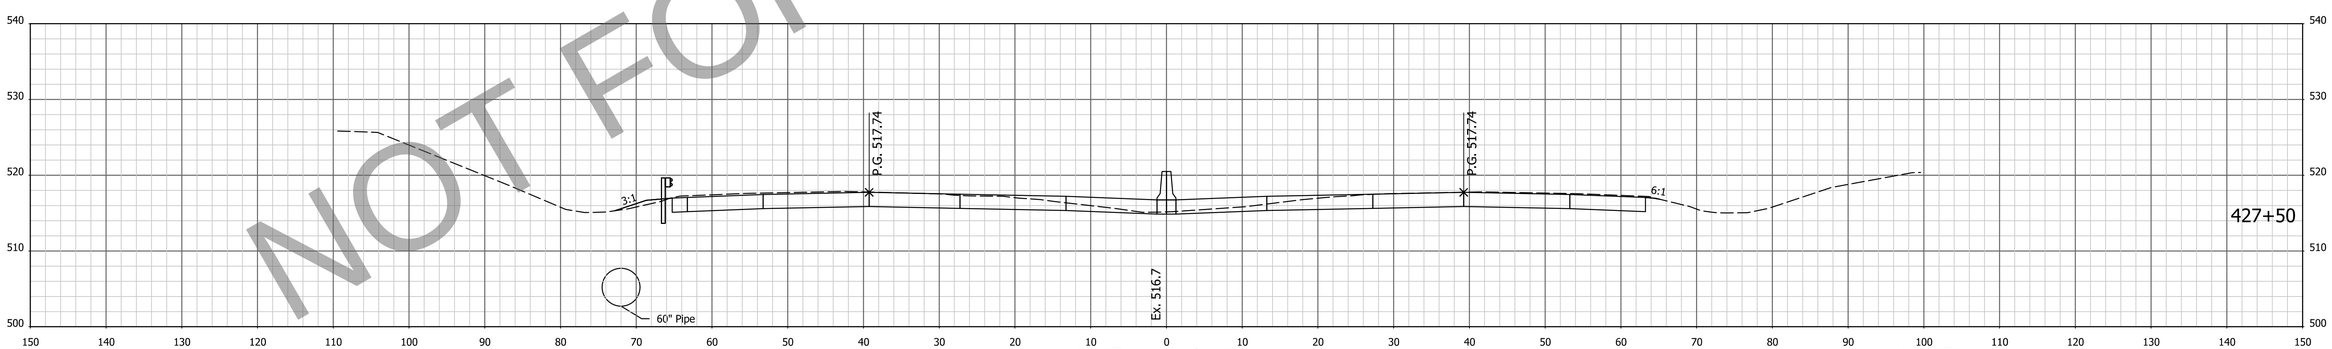

Vc = 242.8 CYS Vf = 5.8 CYS

Ac = 162 SFT Vc = 298.6 CYS

Af = 2 SFT Vf = 5.8 CYS

Ab = 0 SFT Vb = 1.9 CYS

NOT FOR CONSTRUCTION

NOTE: CROSS SECTIONS DISPLAY THE HMA PAVEMENT ALTERNATIVE

FOR INFORMATION ONLY
Project scope, including project limits and identified work within, will change based on what the Design-Build Contractor can provide for the fixed-price identified in the RFP documents.

DESIGNED: AMD DRAWN: JJP
CHECKED: DJG CHECKED: DJG

INDIANA
DEPARTMENT OF TRANSPORTATION

CROSS SECTIONS
STA. 427+50 TO STA. 428+50 "PR-Q"

HORIZONTAL SCALE	BRIDGE FILE
1" = 10'	N/A
VERTICAL SCALE	DESIGNATION
1" = 10'	1700135
SURVEY BOOK	SHEETS
Electronic	31 of 247
CONTRACT	PROJECT
R-41529	1700135

14/29/2023 6:52:53 AM P:\200035 - I65 ATL\09Road\04 Design files\02 DGN\Plans\200035_29_Sht_Xsec_Line PR-Q.dgn

EARTHWORK FOR PCCP ALTERNATE

EARTHWORK FOR HMA ALTERNATE

EARTHWORK FOR BENCHING

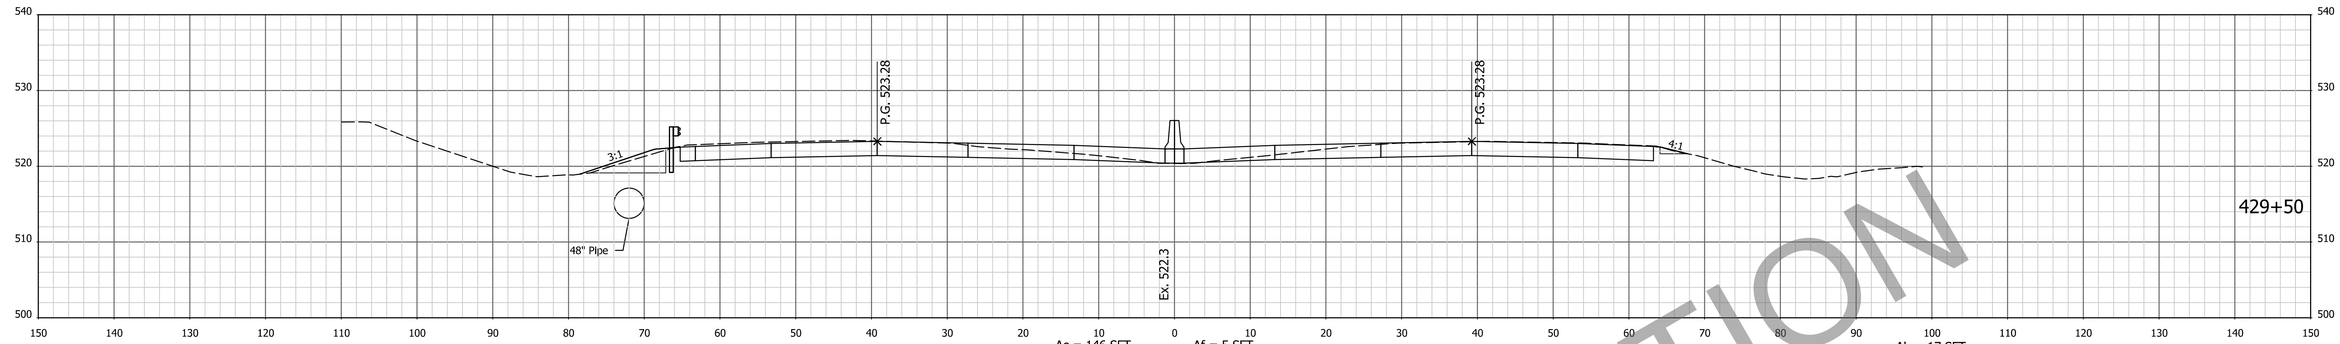

Vc = 109.8 CYS Vf = 6.6 CYS

Ac = 146 SFT
Vc = 135.8 CYS

Af = 5 SFT
Vf = 4.8 CYS

Ab = 17 SFT
Vb = 26.90 CYS

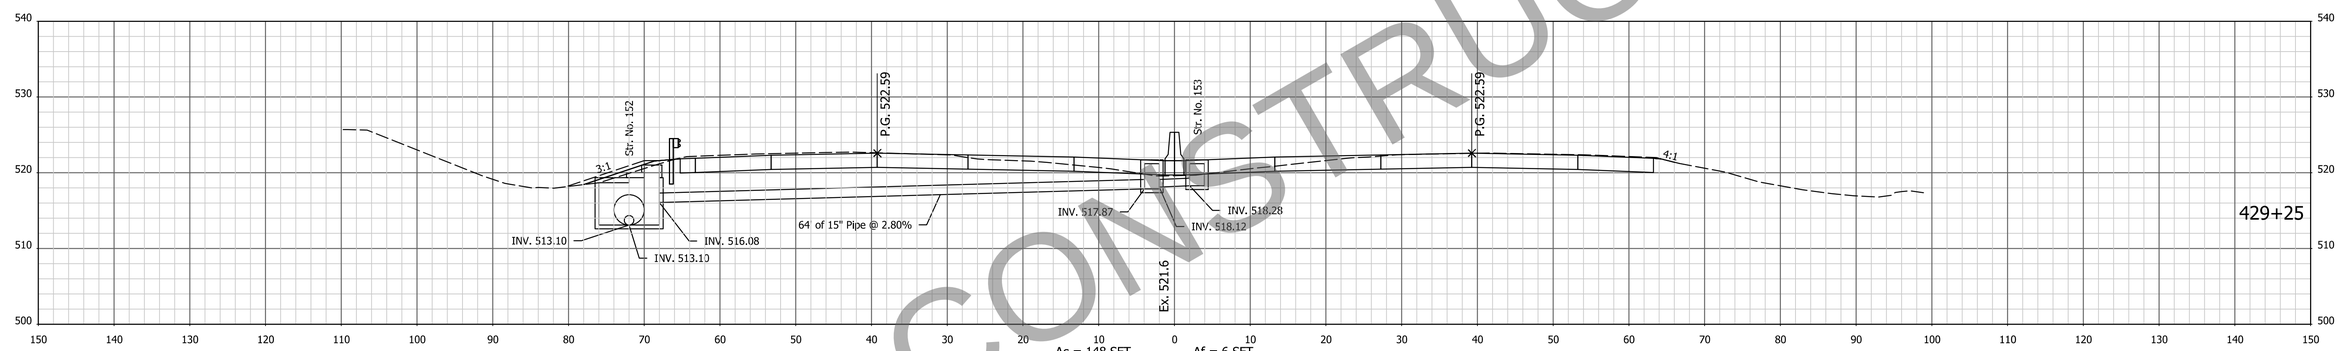

Vc = 112.6 CYS Vf = 7.4 CYS

Ac = 148 SFT
Vc = 138.6 CYS

Af = 6 SFT
Vf = 5.5 CYS

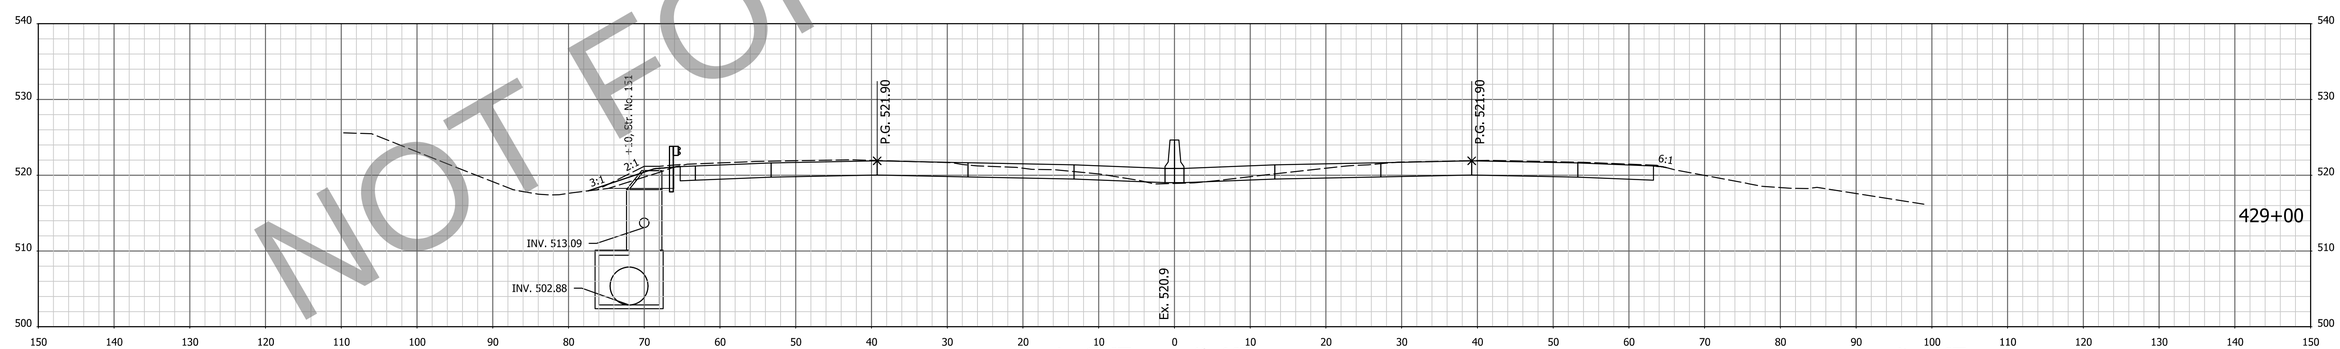

Vc = 228.4 CYS Vf = 14.2 CYS

Ac = 152 SFT
Vc = 280.4 CYS

Af = 6 SFT
Vf = 10.4 CYS

Ab = 12 SFT
Vb = 15.7

NOT FOR CONSTRUCTION

NOTE: CROSS SECTIONS DISPLAY THE HMA PAVEMENT ALTERNATIVE

FOR INFORMATION ONLY
Project scope, including project limits and identified work within, will change based on what the Design-Build Contractor can provide for the fixed-price identified in the RFP documents.

DESIGNED: AMD DRAWN: JJP
CHECKED: DJG CHECKED: DJG

INDIANA
DEPARTMENT OF TRANSPORTATION

CROSS SECTIONS
STA. 429+00 TO STA. 429+50 "PR-Q"

HORIZONTAL SCALE	BRIDGE FILE
1" = 10'	N/A
VERTICAL SCALE	DESIGNATION
1" = 10'	1700135
SURVEY BOOK	SHEETS
Electronic	32 of 247
CONTRACT	PROJECT
R-41529	1700135

14/29/2023 6:52:55 AM I:P:\200035 - I65 ATL\09Road\04 Design files\02 DGN\Plans\200035_29_Sht_Xsec_Line PR-Q.dgn

EARTHWORK FOR PCCP ALTERNATE

EARTHWORK FOR HMA ALTERNATE

EARTHWORK FOR BENCHING

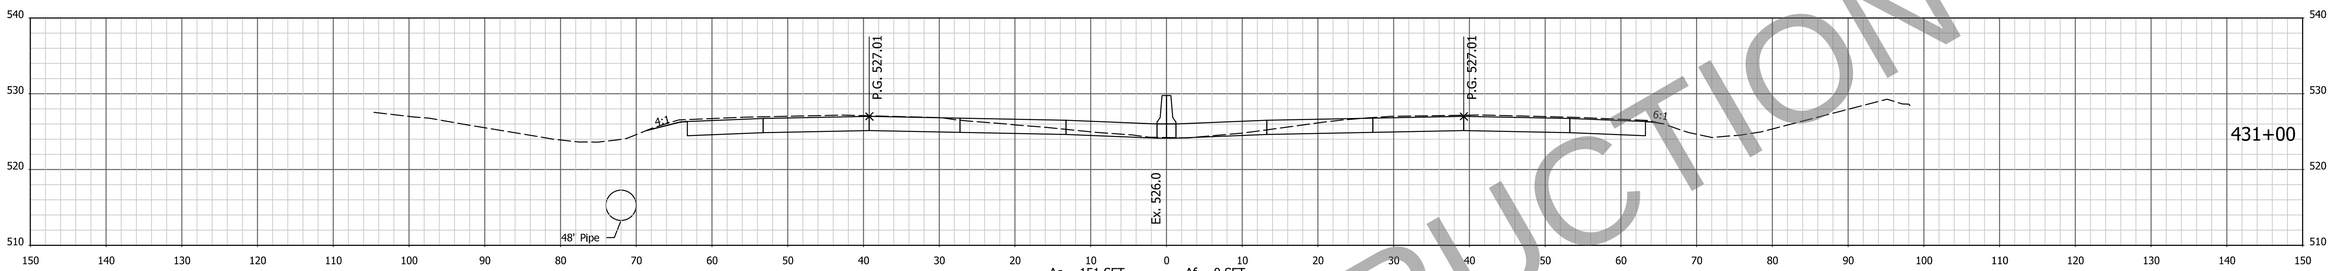

Vc = 232.3 CYS Vf = 4.1 CYS Ac = 151 SFT Vc = 277.8 CYS Af = 0 SFT Vf = 0.8 CYS

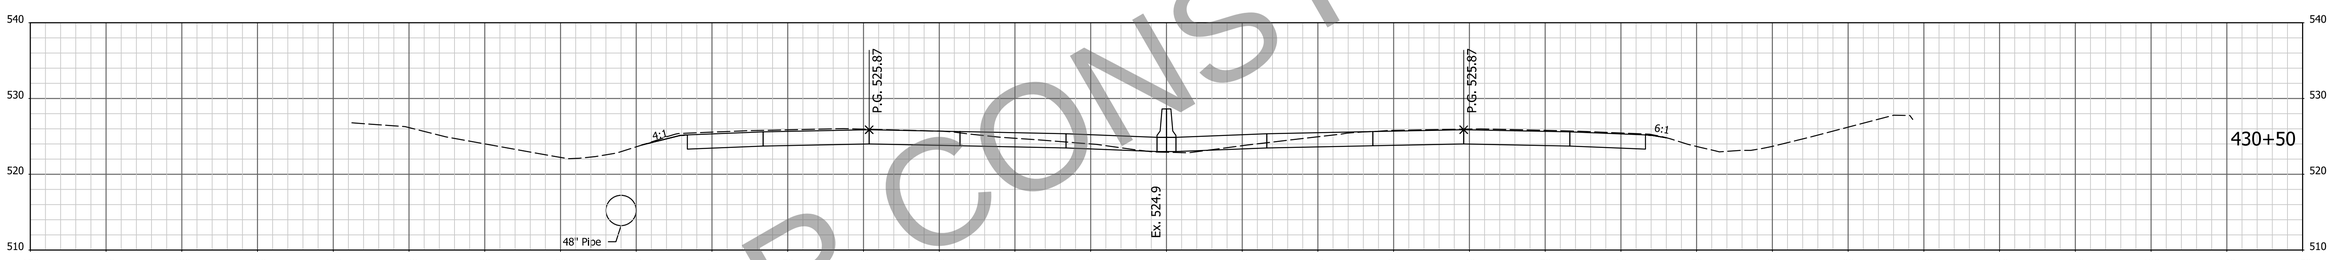

Vc = 225.3 CYS Vf = 9.7 CYS Ac = 149 SFT Vc = 273.7 CYS Af = 1 SFT Vf = 5.8 CYS Ab = 0 SFT Vb = 13.0 CYS

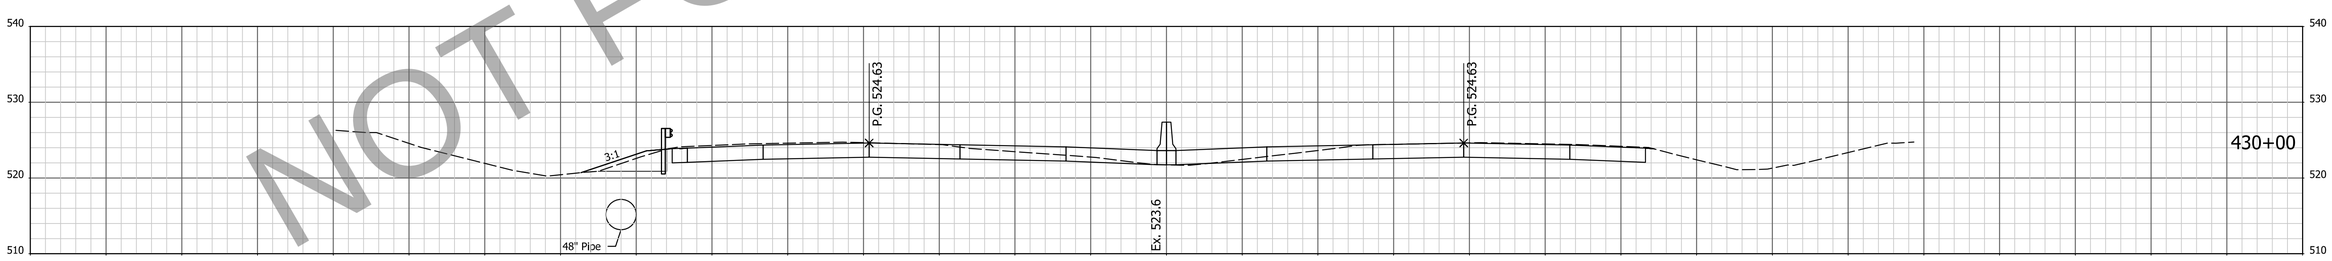

Vc = 218.6 CYS Vf = 13.0 CYS Ac = 147 SFT Vc = 270.9 CYS Af = 5 SFT Vf = 9.5 CYS Ab = 14 SFT Vb = 28.7 CYS

NOT FOR CONSTRUCTION

NOTE: CROSS SECTIONS DISPLAY THE HMA PAVEMENT ALTERNATIVE

FOR INFORMATION ONLY
Project scope, including project limits and identified work within, will change based on what the Design-Build Contractor can provide for the fixed-price identified in the RFP documents.

DESIGNED: AMD DRAWN: JJP
CHECKED: DJG CHECKED: DJG

INDIANA
DEPARTMENT OF TRANSPORTATION

CROSS SECTIONS
STA. 430+00 TO STA. 431+00 "PR-Q"

HORIZONTAL SCALE	BRIDGE FILE
1" = 10'	N/A
VERTICAL SCALE	DESIGNATION
1" = 10'	1700135
SURVEY BOOK	SHEETS
Electronic	33 of 247
CONTRACT	PROJECT
R-41529	1700135

4/29/2023 6:52:57 AM P:\200035 - I65 ATL\09Road\04 Design files\02 DGN\Plans\200035_29_Sht_Xsec_Line PR-Q.dgn

EARTHWORK FOR PCCP ALTERNATE

EARTHWORK FOR HMA ALTERNATE

EARTHWORK FOR BENCHING

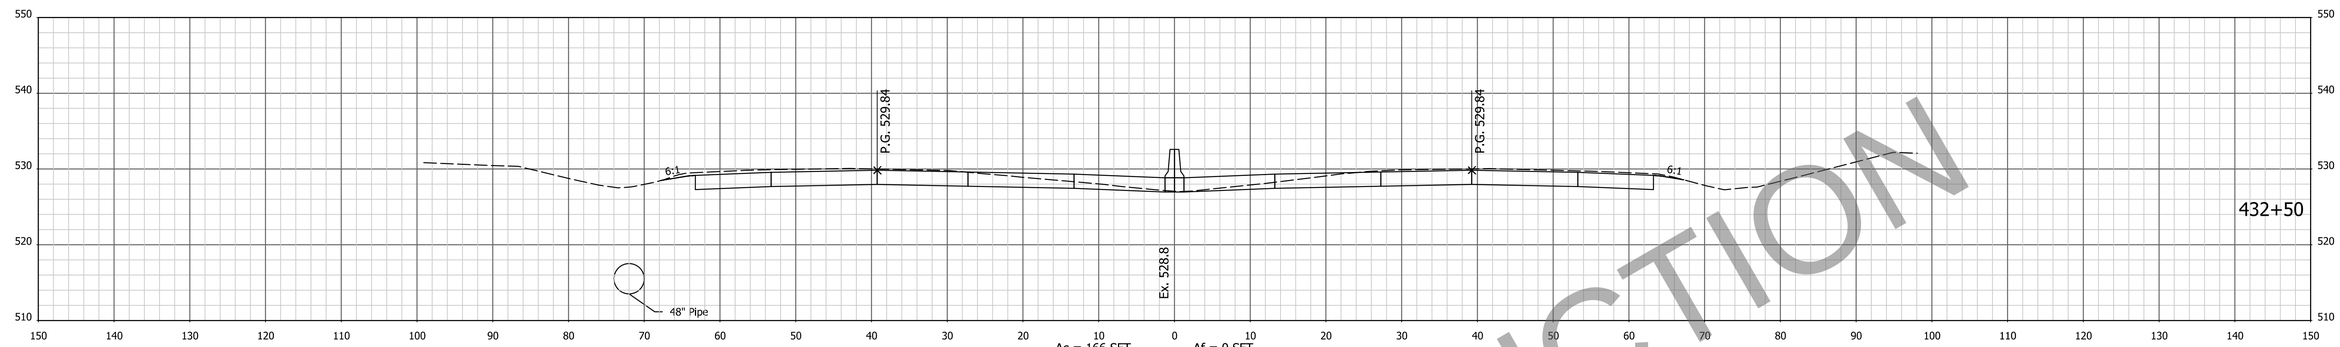

Vc = 253.3 CYS Vf = 2.1 CYS Ac = 166 SFT Vc = 300.2 CYS Af = 0 SFT Vf = 0.2 CYS

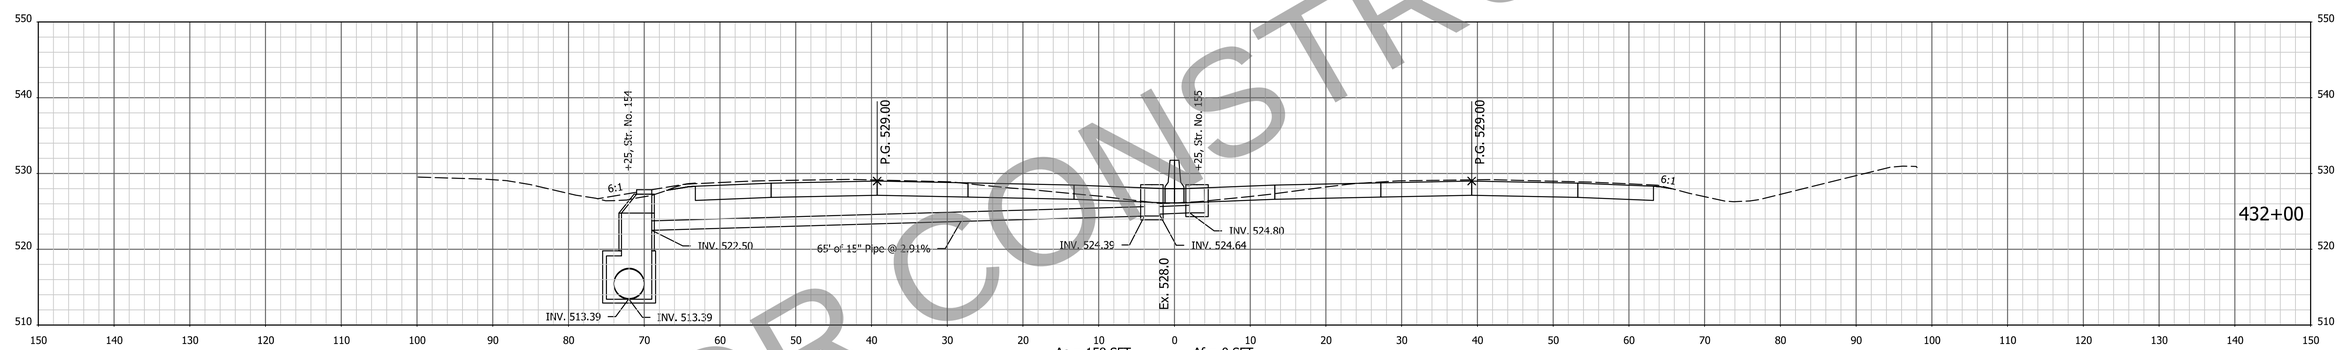

Vc = 243.0 CYS Vf = 3.0 CYS Ac = 158 SFT Vc = 288.9 CYS Af = 0 SFT Vf = 0.2 CYS

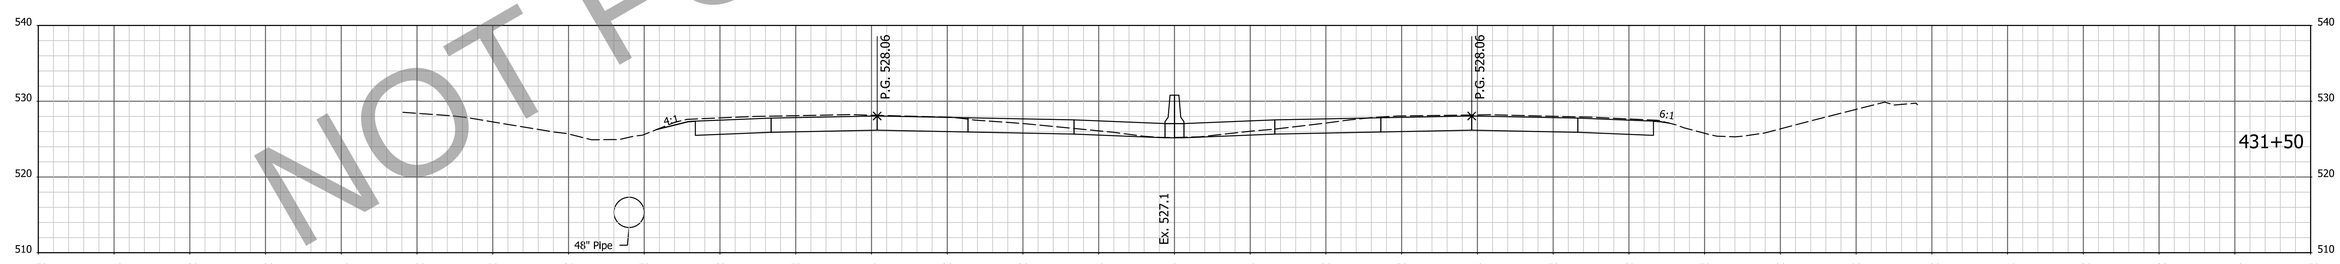

Vc = 236.1 CYS Vf = 2.7 CYS Ac = 154 SFT Vc = 282.2 CYS Af = 0 SFT Vf = 0.0 CYS

NOT FOR CONSTRUCTION

NOTE: CROSS SECTIONS DISPLAY THE HMA PAVEMENT ALTERNATIVE

FOR INFORMATION ONLY
Project scope, including project limits and identified work within, will change based on what the Design-Build Contractor can provide for the fixed-price identified in the RFP documents.

DESIGNED: AMD DRAWN: JJP
CHECKED: DJG CHECKED: DJG

INDIANA
DEPARTMENT OF TRANSPORTATION

CROSS SECTIONS
STA. 431+50 TO STA. 432+50 "PR-Q"

HORIZONTAL SCALE	BRIDGE FILE
1" = 10'	N/A
VERTICAL SCALE	DESIGNATION
1" = 10'	1700135
SURVEY BOOK	SHEETS
Electronic	34 of 247
CONTRACT	PROJECT
R-41529	1700135

4/29/2023; 6:52:59 AM : P:\200035 - I65 ATL\09Road\04 Design files\02 DGN\Plans\200035_29_Sht_Xsec_Line PR-Q.dgn

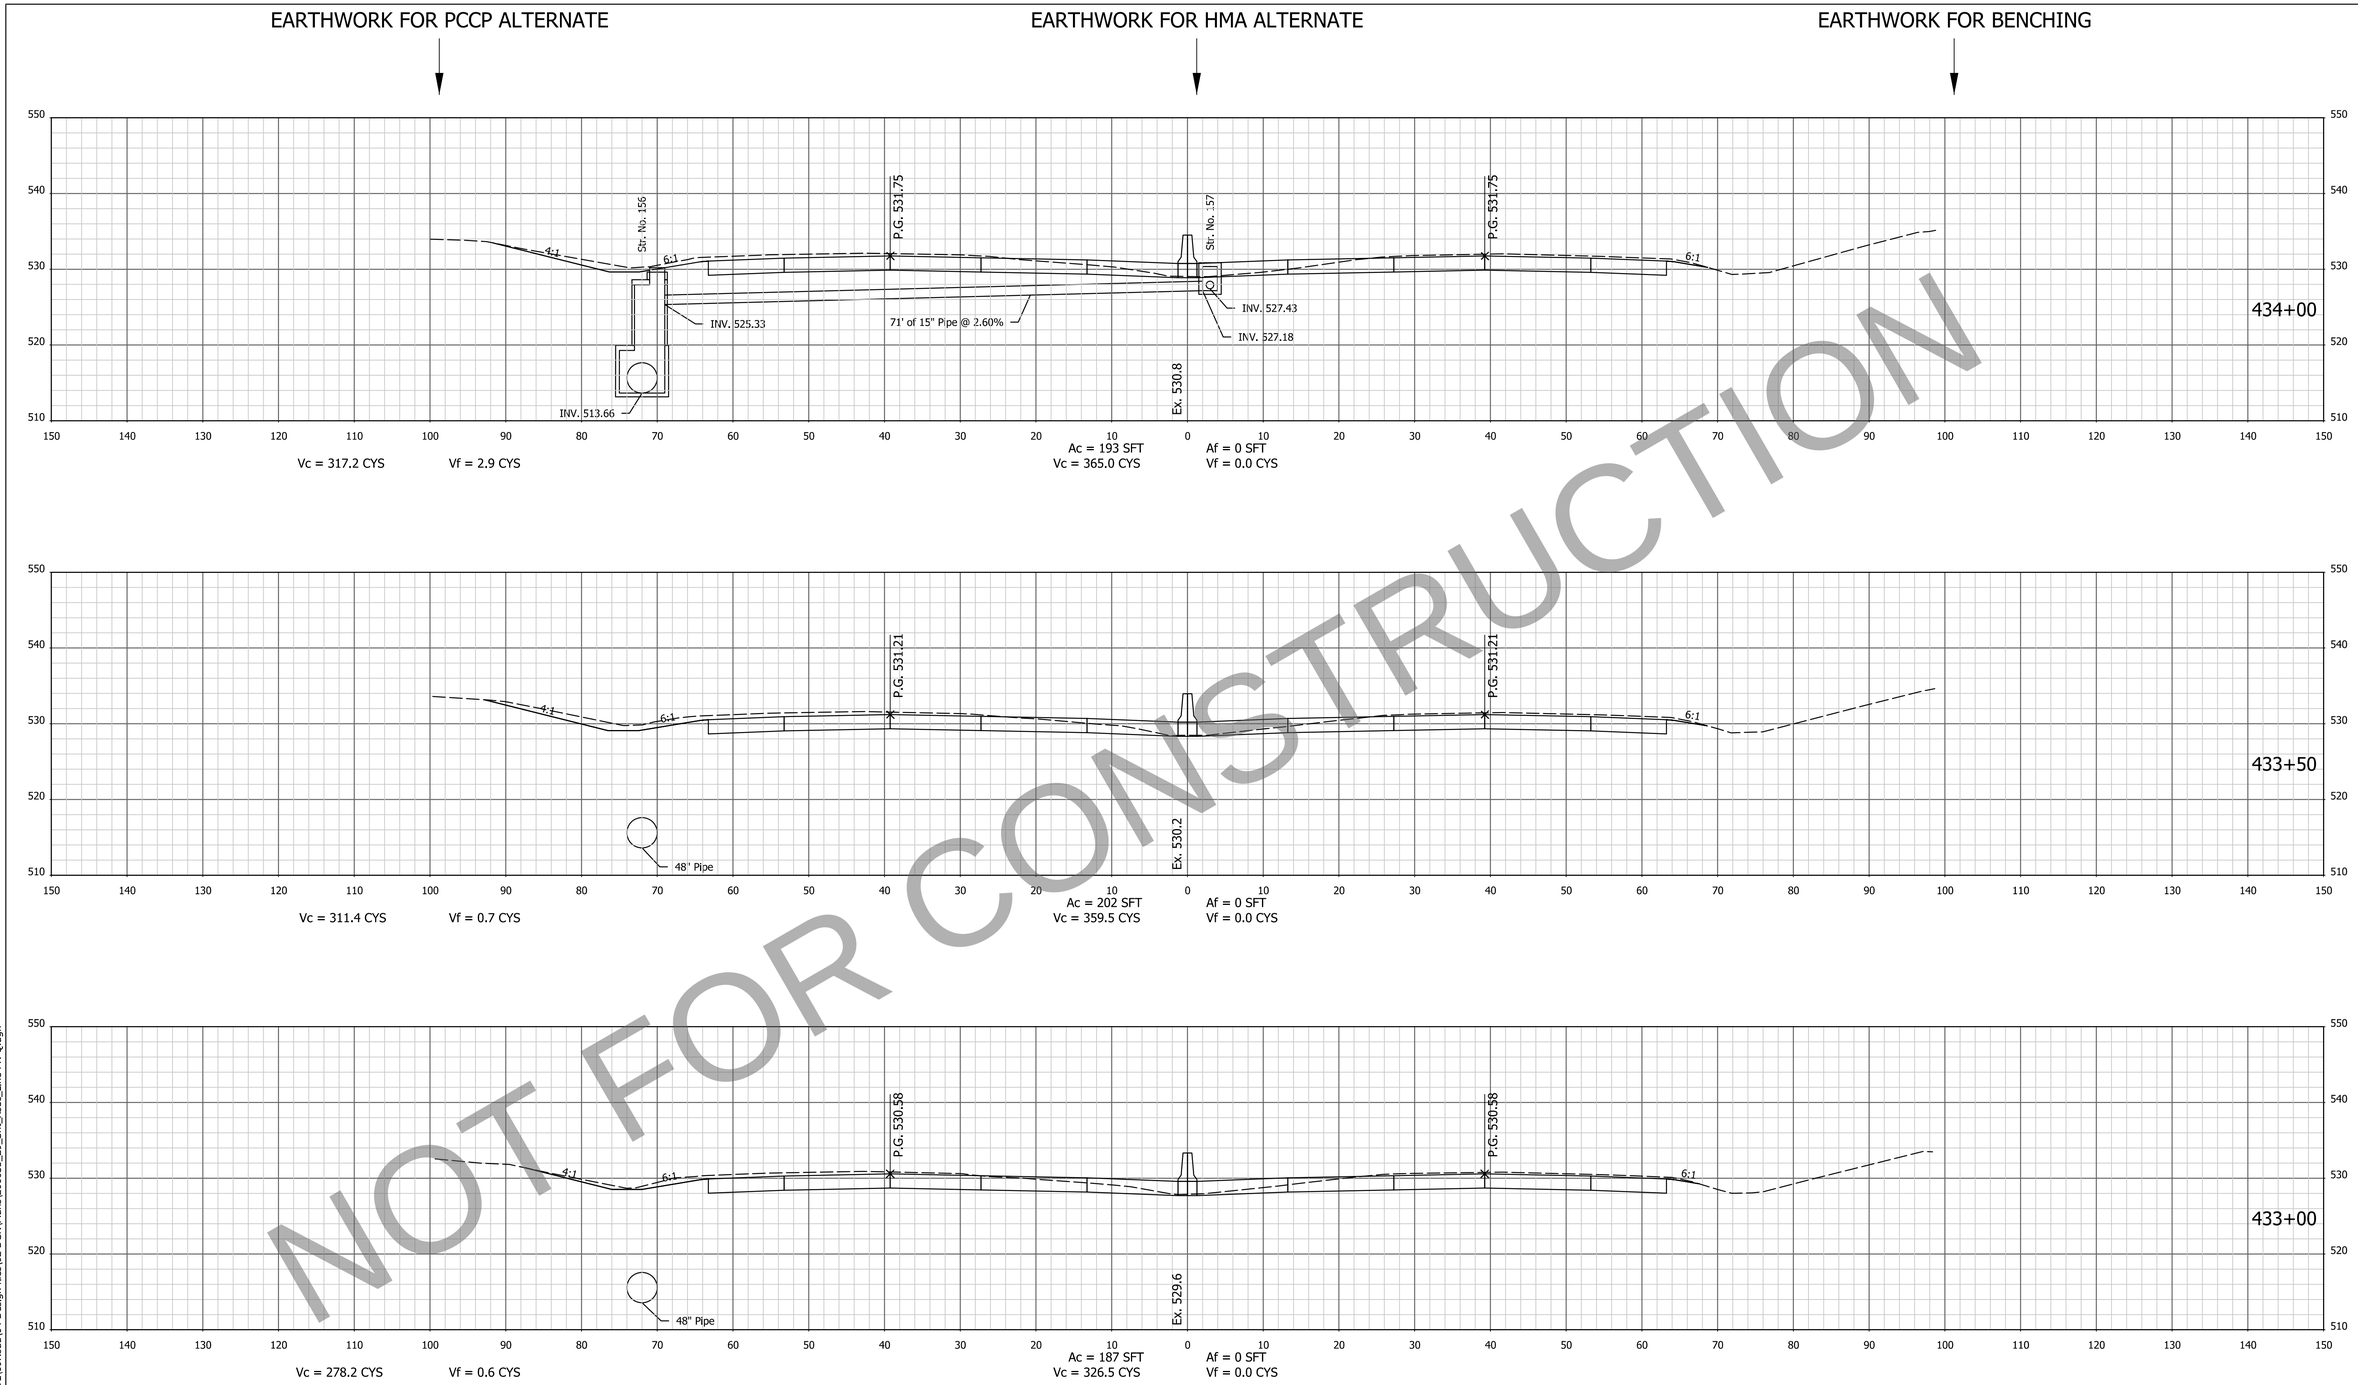

NOT FOR CONSTRUCTION

NOTE: CROSS SECTIONS DISPLAY THE HMA PAVEMENT ALTERNATIVE

FOR INFORMATION ONLY
Project scope, including project limits and identified work within, will change based on what the Design-Build Contractor can provide for the fixed-price identified in the RFP documents.

DESIGNED: AMD | DRAWN: JJP
CHECKED: DJG | CHECKED: DJG

INDIANA
DEPARTMENT OF TRANSPORTATION

CROSS SECTIONS
STA. 433+00 TO STA. 434+00 "PR-Q"

HORIZONTAL SCALE	BRIDGE FILE
1" = 10'	N/A
VERTICAL SCALE	DESIGNATION
1" = 10'	1700135
SURVEY BOOK	SHEETS
Electronic	35 of 247
CONTRACT	PROJECT
R-41529	1700135

4/29/2023 6:53:01 AM P:\200035 - I65 ATL\09Road\04 Design files\02 DGN\Plans\200035_29_Sht_Xsec_Line PR-Q.dgn

EARTHWORK FOR PCCP ALTERNATE

EARTHWORK FOR HMA ALTERNATE

EARTHWORK FOR BENCHING

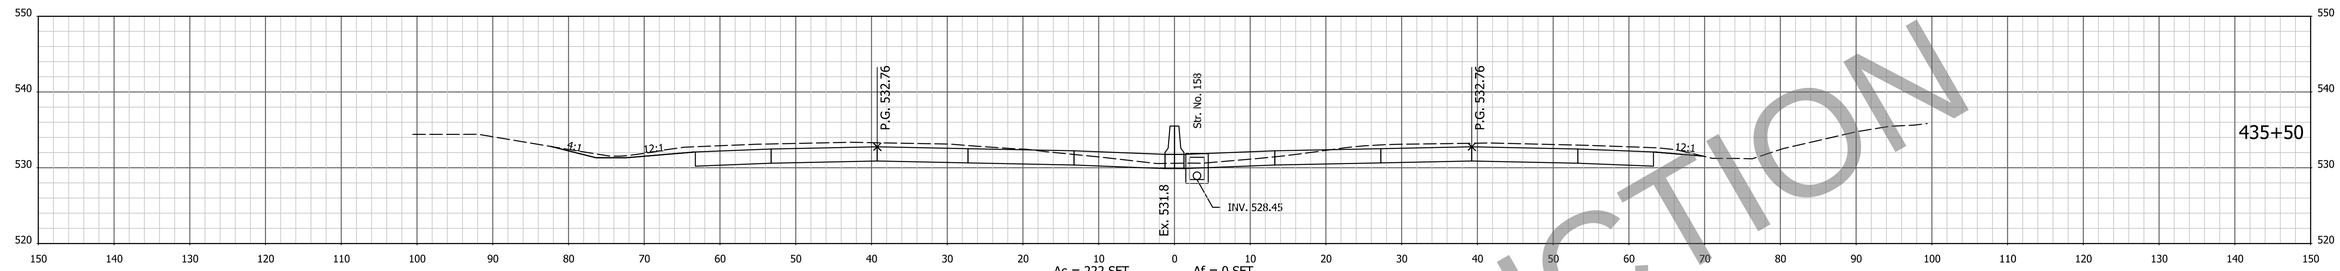

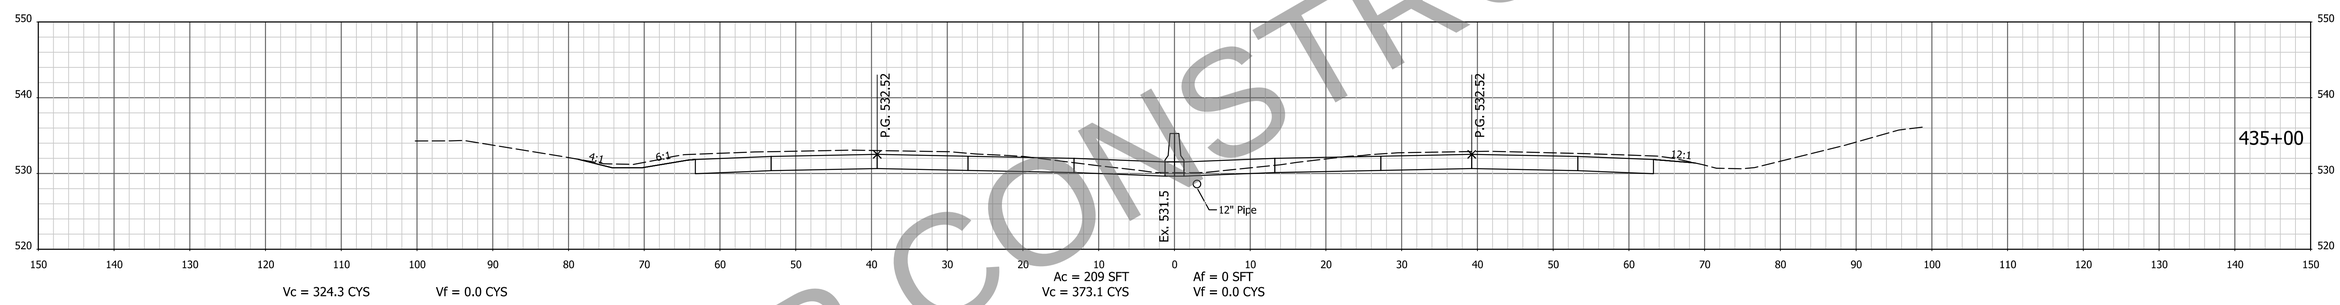

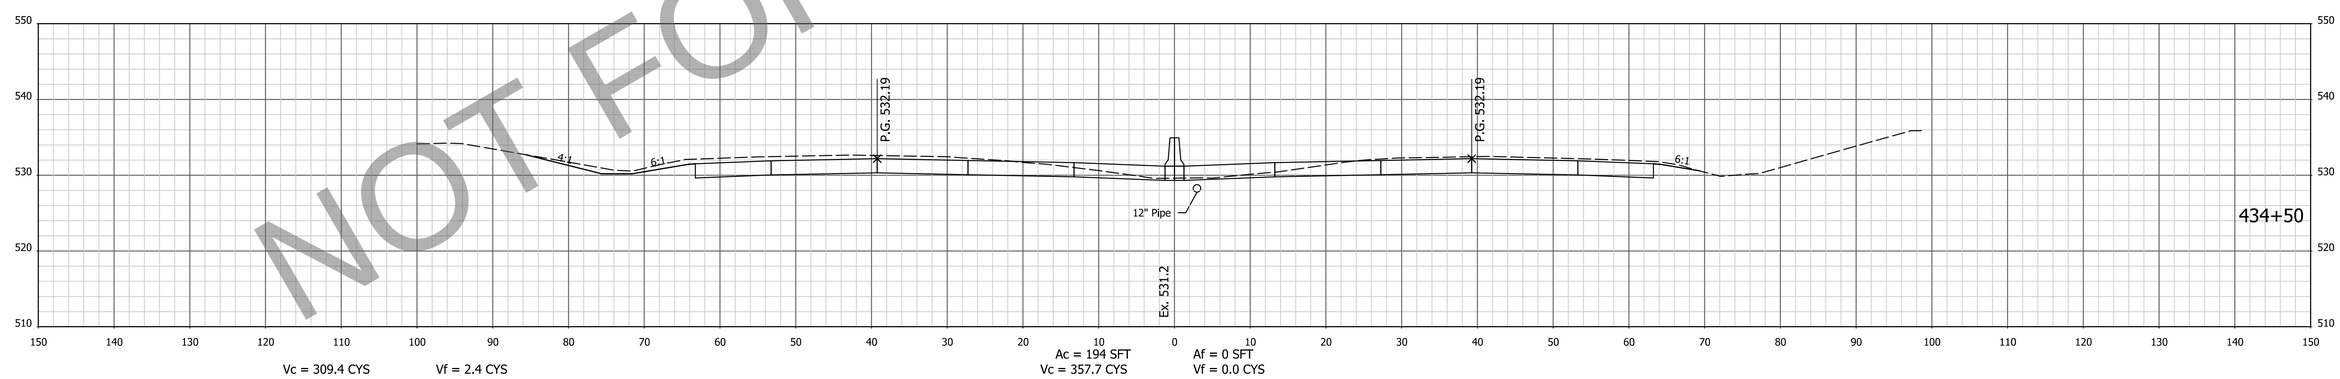

NOT FOR CONSTRUCTION

NOTE: CROSS SECTIONS DISPLAY THE HMA PAVEMENT ALTERNATIVE

FOR INFORMATION ONLY
Project scope, including project limits and identified work within, will change based on what the Design-Build Contractor can provide for the fixed-price identified in the RFP documents.

DESIGNED: AMD | DRAWN: JJP
CHECKED: DJG | CHECKED: DJG

INDIANA
DEPARTMENT OF TRANSPORTATION

CROSS SECTIONS
STA. 434+50 TO STA. 435+50 "PR-Q"

HORIZONTAL SCALE	BRIDGE FILE
1" = 10'	N/A
VERTICAL SCALE	DESIGNATION
1" = 10'	1700135
SURVEY BOOK	SHEETS
Electronic	36 of 247
CONTRACT	PROJECT
R-41529	1700135

4/29/2023 6:53:03 AM P:\200035 - I65 ATL\09Road\04 Design files\02 DGN\Plans\200035_29_Sht_Xsec_Line PR-Q.dgn

EARTHWORK FOR PCCP ALTERNATE

EARTHWORK FOR HMA ALTERNATE

EARTHWORK FOR BENCHING

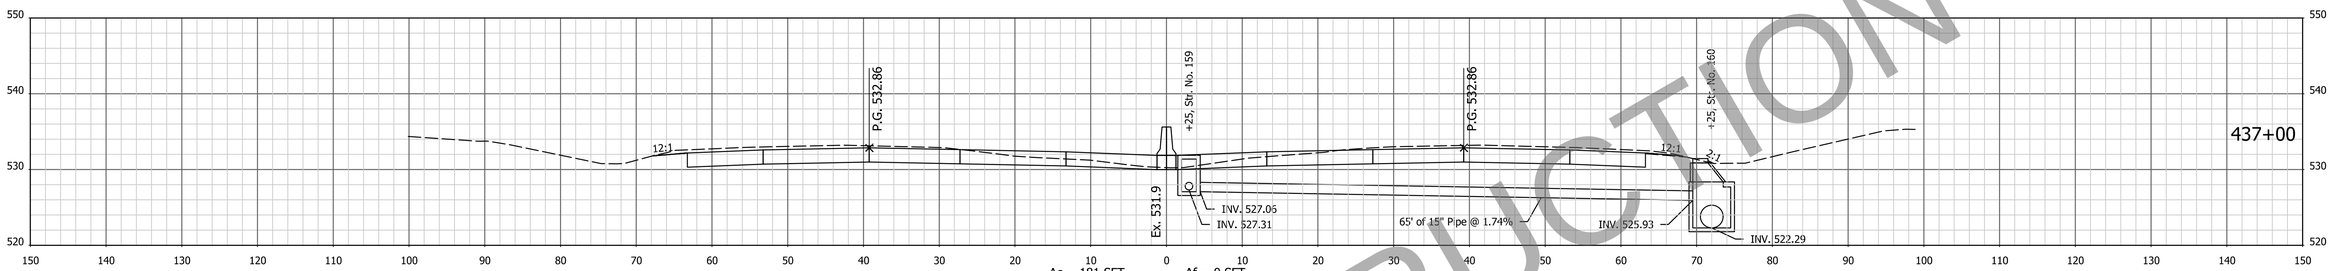

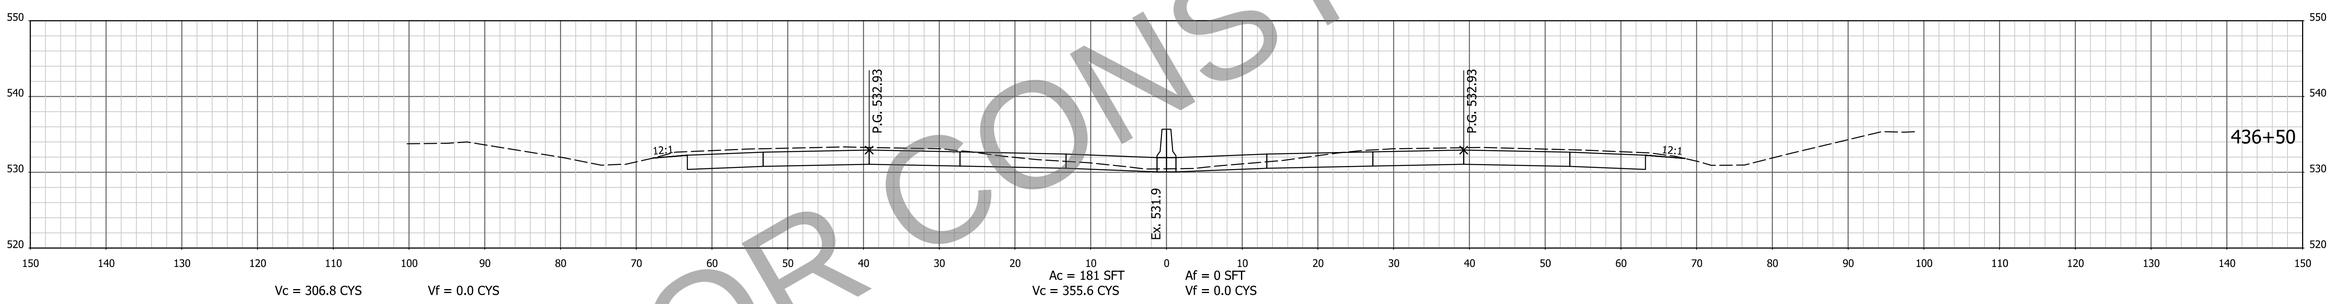

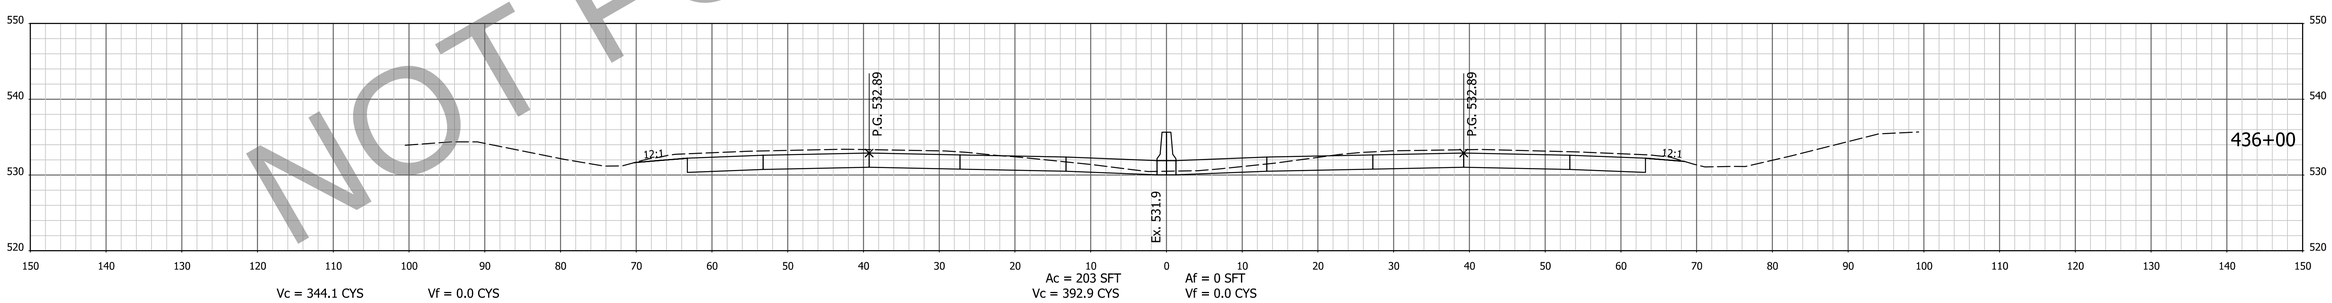

NOT FOR CONSTRUCTION

NOTE: CROSS SECTIONS DISPLAY THE HMA PAVEMENT ALTERNATIVE

FOR INFORMATION ONLY
Project scope, including project limits and identified work within, will change based on what the Design-Build Contractor can provide for the fixed-price identified in the RFP documents.

DESIGNED: AMD | DRAWN: JJP
CHECKED: DJG | CHECKED: DJG

INDIANA
DEPARTMENT OF TRANSPORTATION

CROSS SECTIONS
STA. 436+00 TO STA. 437+00 "PR-Q"

HORIZONTAL SCALE	BRIDGE FILE
1" = 10'	N/A
VERTICAL SCALE	DESIGNATION
1" = 10'	1700135
SURVEY BOOK	SHEETS
Electronic	37 of 247
CONTRACT	PROJECT
R-41529	1700135

4/29/2023 6:53:05 AM P:\200035 - I65 ATL\09Road\04 Design files\02 DGN\Plans\200035_29_Sht_Xsec_Line PR-Q.dgn

EARTHWORK FOR PCCP ALTERNATE

EARTHWORK FOR HMA ALTERNATE

EARTHWORK FOR BENCHING

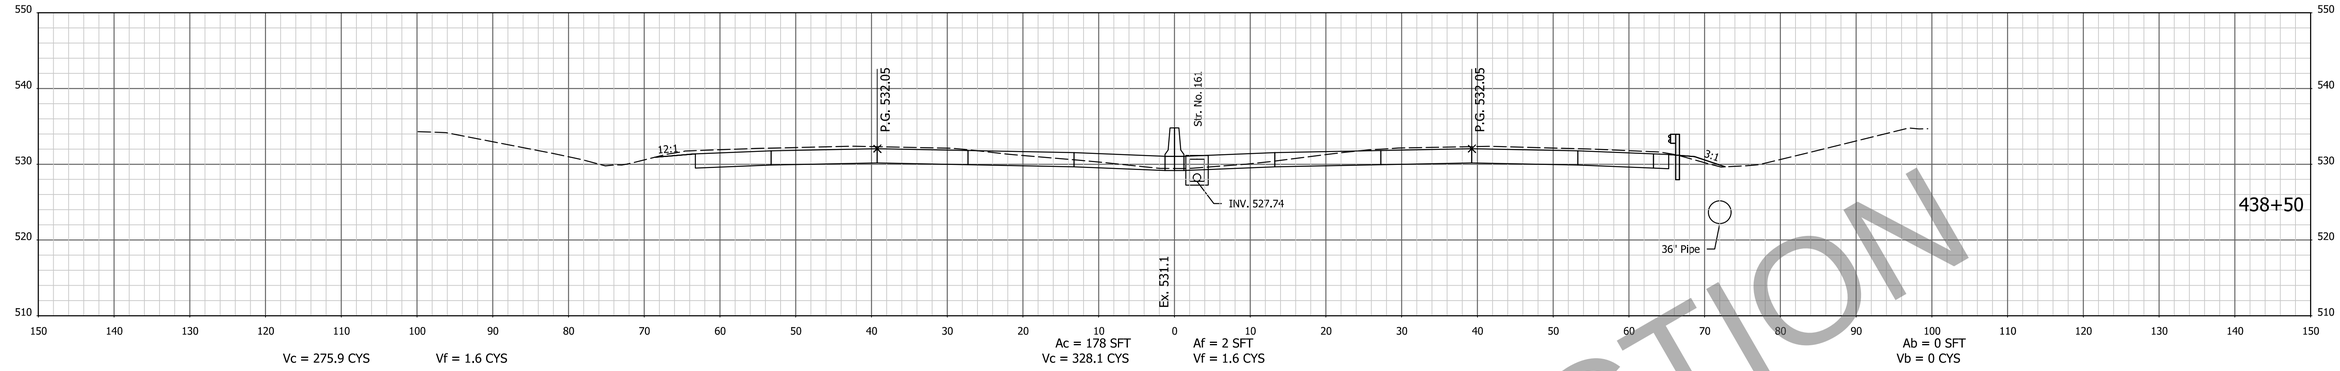

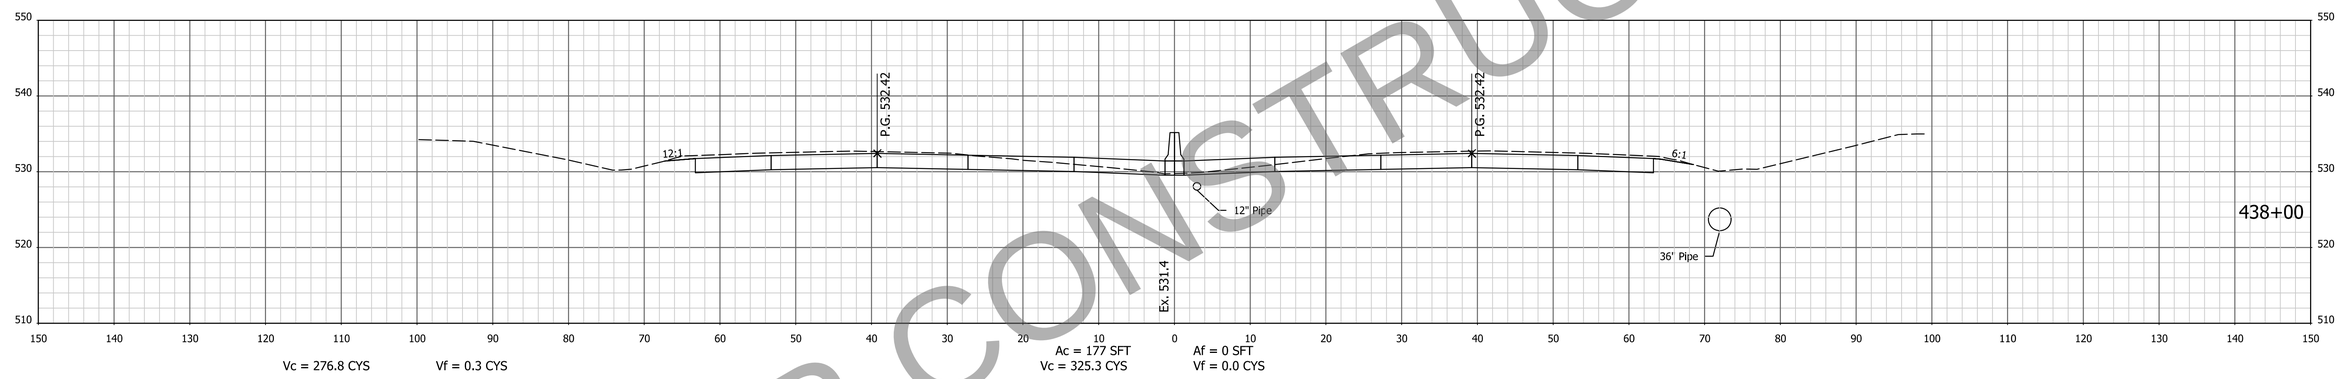

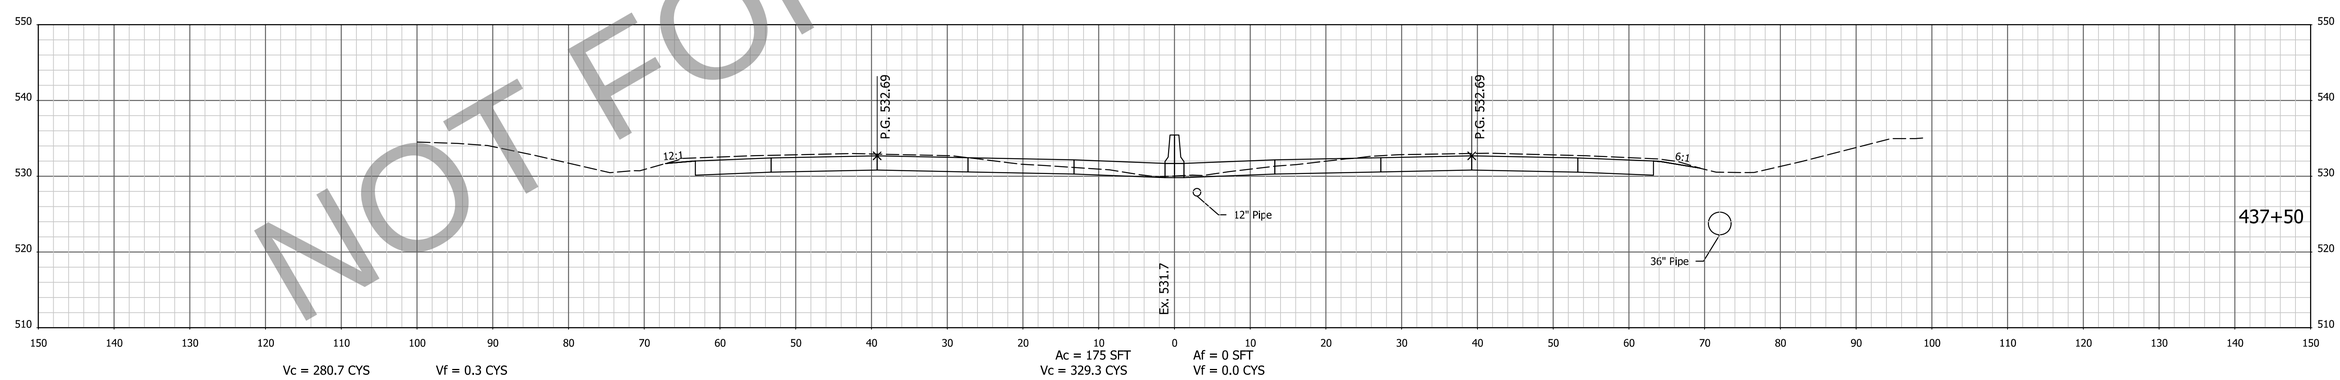

NOT FOR CONSTRUCTION

NOTE: CROSS SECTIONS DISPLAY THE HMA PAVEMENT ALTERNATIVE

FOR INFORMATION ONLY
Project scope, including project limits and identified work within, will change based on what the Design-Build Contractor can provide for the fixed-price identified in the RFP documents.

DESIGNED: AMD | DRAWN: JJP
CHECKED: DJG | CHECKED: DJG

INDIANA
DEPARTMENT OF TRANSPORTATION

CROSS SECTIONS
STA. 437+50 TO STA. 438+50 "PR-Q"

HORIZONTAL SCALE	BRIDGE FILE
1" = 10'	N/A
VERTICAL SCALE	DESIGNATION
1" = 10'	1700135
SURVEY BOOK	SHEETS
Electronic	38 of 247
CONTRACT	PROJECT
R-41529	1700135

4/29/2023 6:53:07 AM P:\200035 - I65 ATL\09Road\04 Design files\02 DGN\Plans\200035_29_Sht_Xsec_Line PR-Q.dgn

EARTHWORK FOR PCCP ALTERNATE

EARTHWORK FOR HMA ALTERNATE

EARTHWORK FOR BENCHING

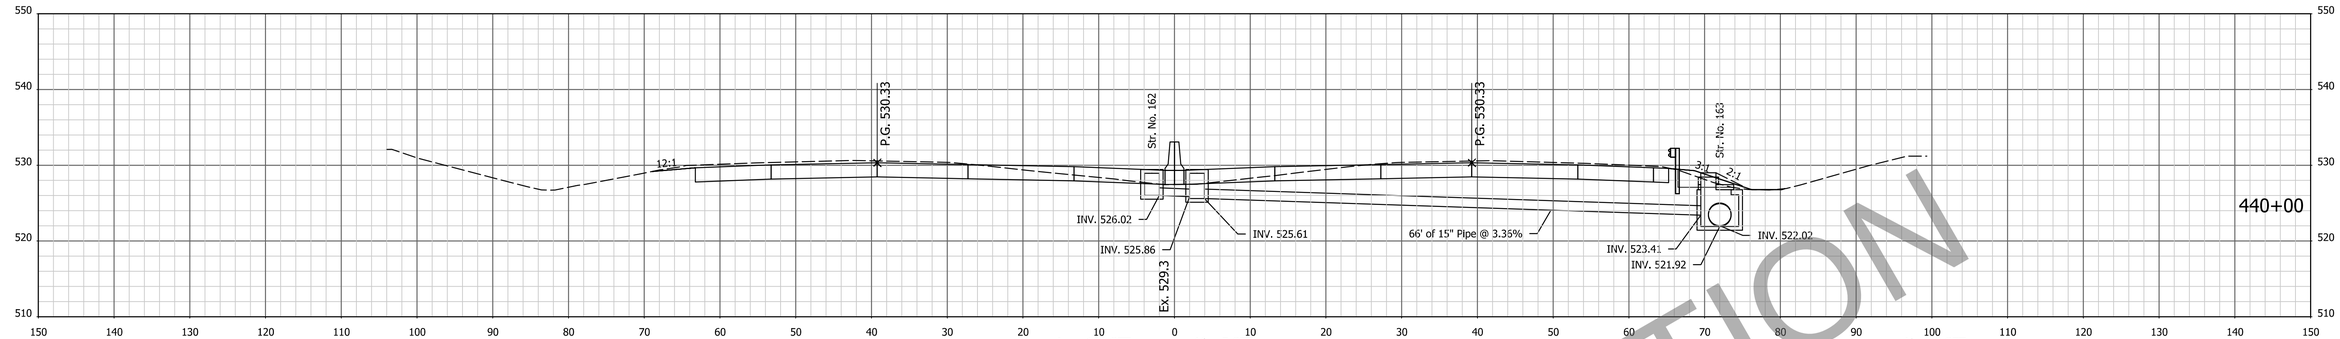

Vc = 258.2 CYS Vf = 12.2 CYS

Ac = 166 SFT Vc = 310.9 CYS

Af = 5 SFT Vf = 7.2 CYS

Ab = 8 SFT Vb = 13.0 CYS

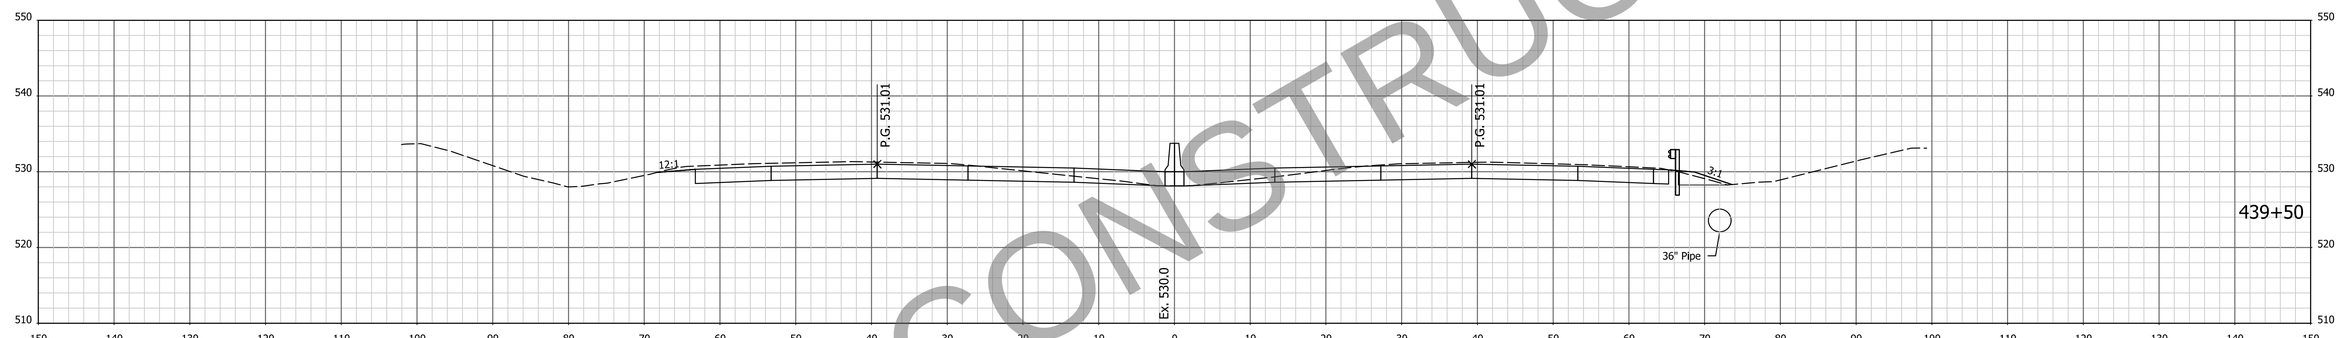

Vc = 264.5 CYS Vf = 8.1 CYS

Ac = 170 SFT Vc = 318.4 CYS

Af = 3 SFT Vf = 4.4 CYS

Ab = 6 SFT Vb = 10.2 CYS

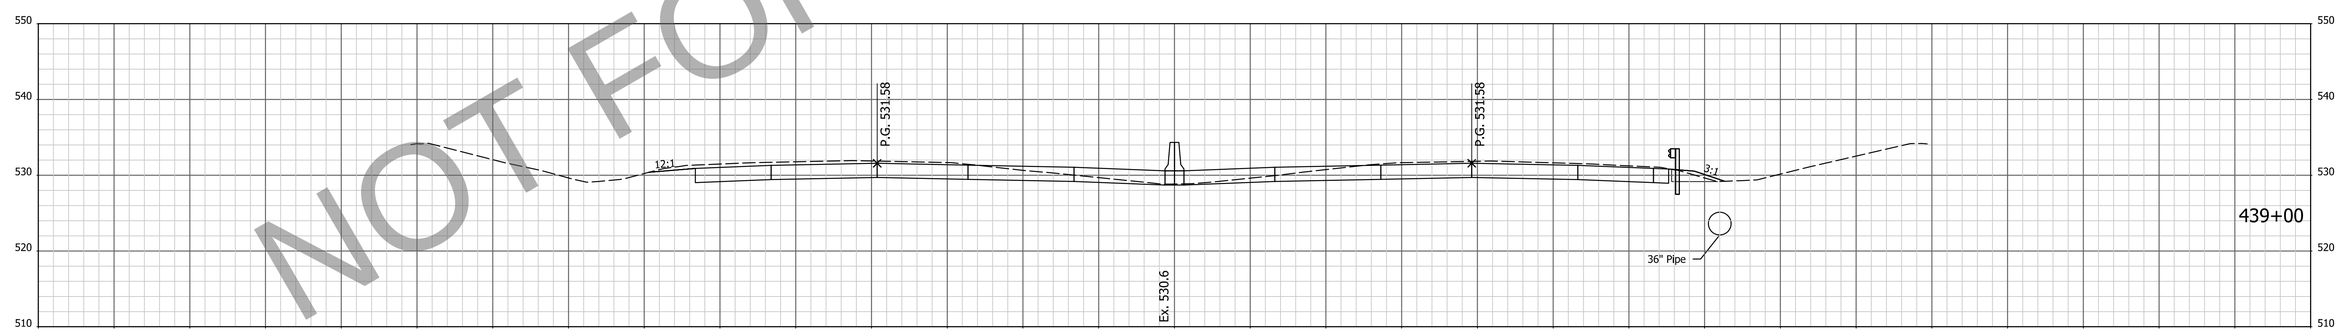

Vc = 270.5 CYS Vf = 3.9 CYS

Ac = 174 SFT Vc = 325.9 CYS

Af = 2 SFT Vf = 3.5 CYS

Ab = 5 SFT Vb = 4.6 CYS

NOT FOR CONSTRUCTION

NOTE: CROSS SECTIONS DISPLAY THE HMA PAVEMENT ALTERNATIVE

FOR INFORMATION ONLY
Project scope, including project limits and identified work within, will change based on what the Design-Build Contractor can provide for the fixed-price identified in the RFP documents.

DESIGNED: AMD DRAWN: JJP
CHECKED: DJG CHECKED: DJG

INDIANA
DEPARTMENT OF TRANSPORTATION

CROSS SECTIONS
STA. 439+00 TO STA. 440+00 "PR-Q"

HORIZONTAL SCALE	BRIDGE FILE
1" = 10'	N/A
VERTICAL SCALE	DESIGNATION
1" = 10'	1700135
SURVEY BOOK	SHEETS
Electronic	39 of 247
CONTRACT	PROJECT
R-41529	1700135

4/29/2023 6:53:09 AM P:\200035 - I65 ATL\09Road\04 Design files\02 DGN\Plans\200035_29_Sht_Xsec_Line PR-Q.dgn

EARTHWORK FOR PCCP ALTERNATE

EARTHWORK FOR HMA ALTERNATE

EARTHWORK FOR BENCHING

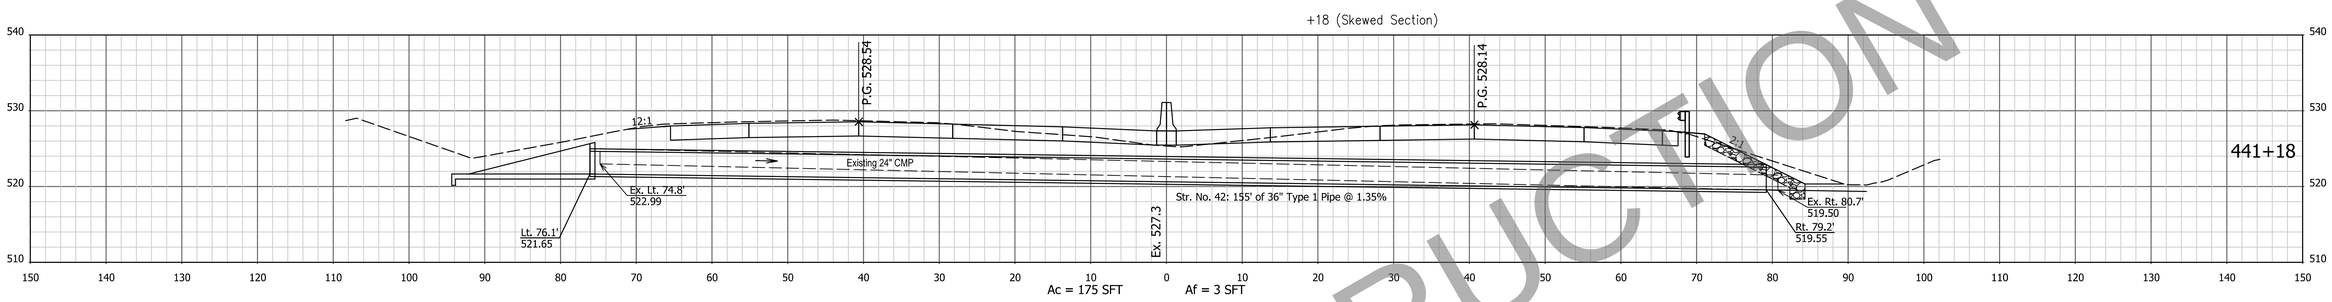

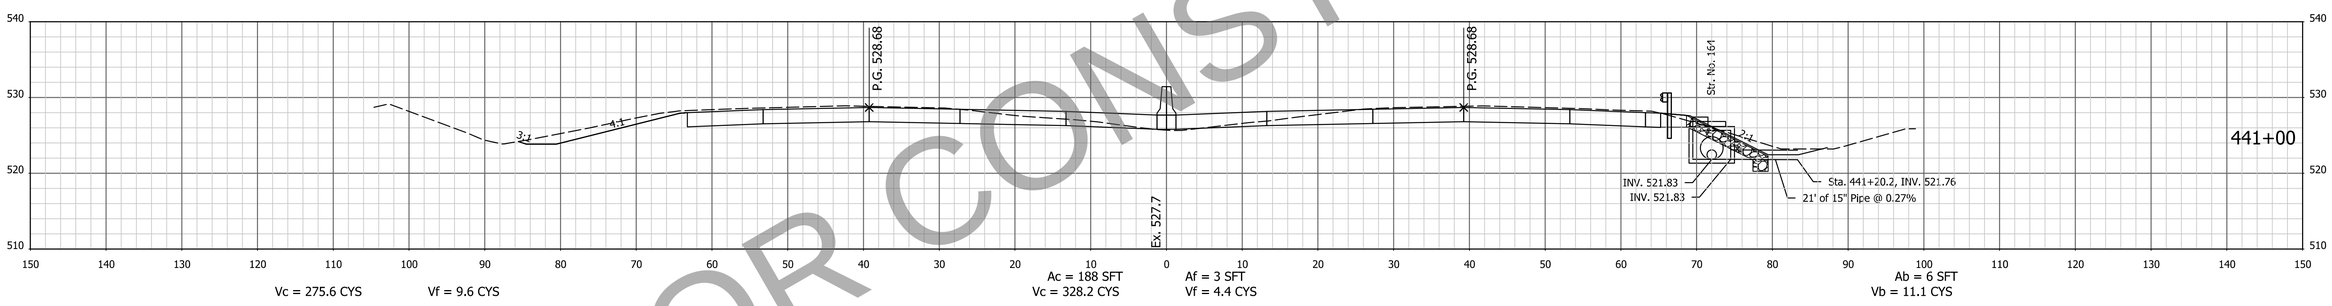

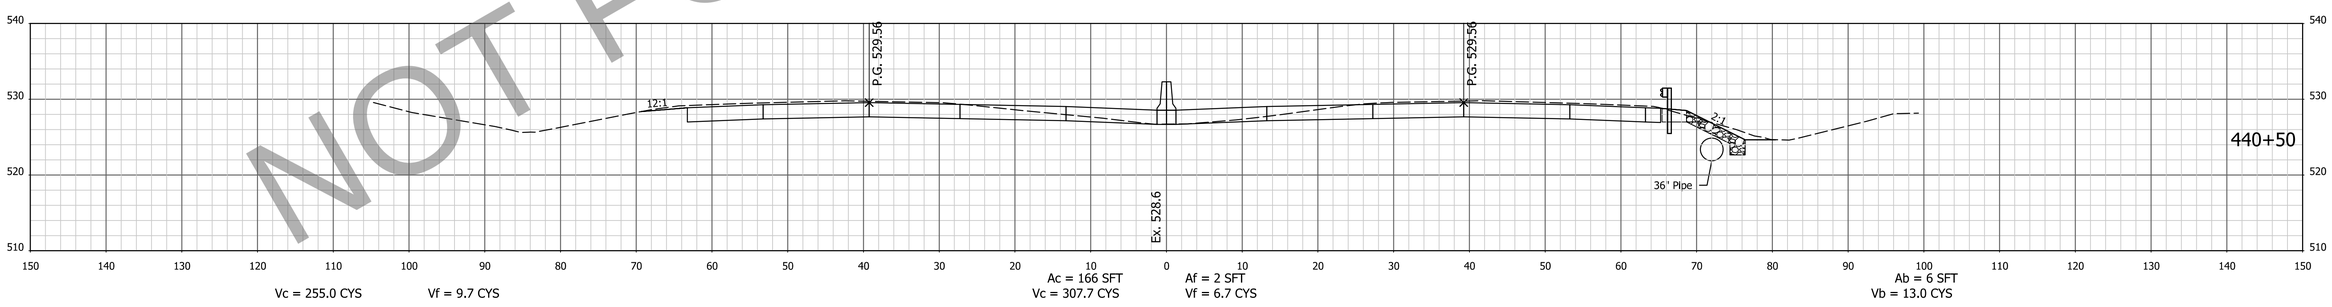

NOT FOR CONSTRUCTION

NOTE: CROSS SECTIONS DISPLAY THE HMA PAVEMENT ALTERNATIVE

FOR INFORMATION ONLY
Project scope, including project limits and identified work within, will change based on what the Design-Build Contractor can provide for the fixed-price identified in the RFP documents.

DESIGNED: AMD | DRAWN: JJP
CHECKED: DJG | CHECKED: DJG

INDIANA
DEPARTMENT OF TRANSPORTATION

CROSS SECTIONS
STA. 440+50 TO STA. 441+18 "PR-Q"

HORIZONTAL SCALE	BRIDGE FILE
1" = 10'	N/A
VERTICAL SCALE	DESIGNATION
1" = 10'	1700135
SURVEY BOOK	SHEETS
Electronic	40 of 247
CONTRACT	PROJECT
R-41529	1700135

4/29/2023 6:53:11 AM I:P:\200035 - I65 ATL\09Road\04 Design files\02 DGN\Plans\200035_29_Sht_Xsec_Line PR-Q.dgn

EARTHWORK FOR PCCP ALTERNATE

EARTHWORK FOR HMA ALTERNATE

EARTHWORK FOR BENCHING

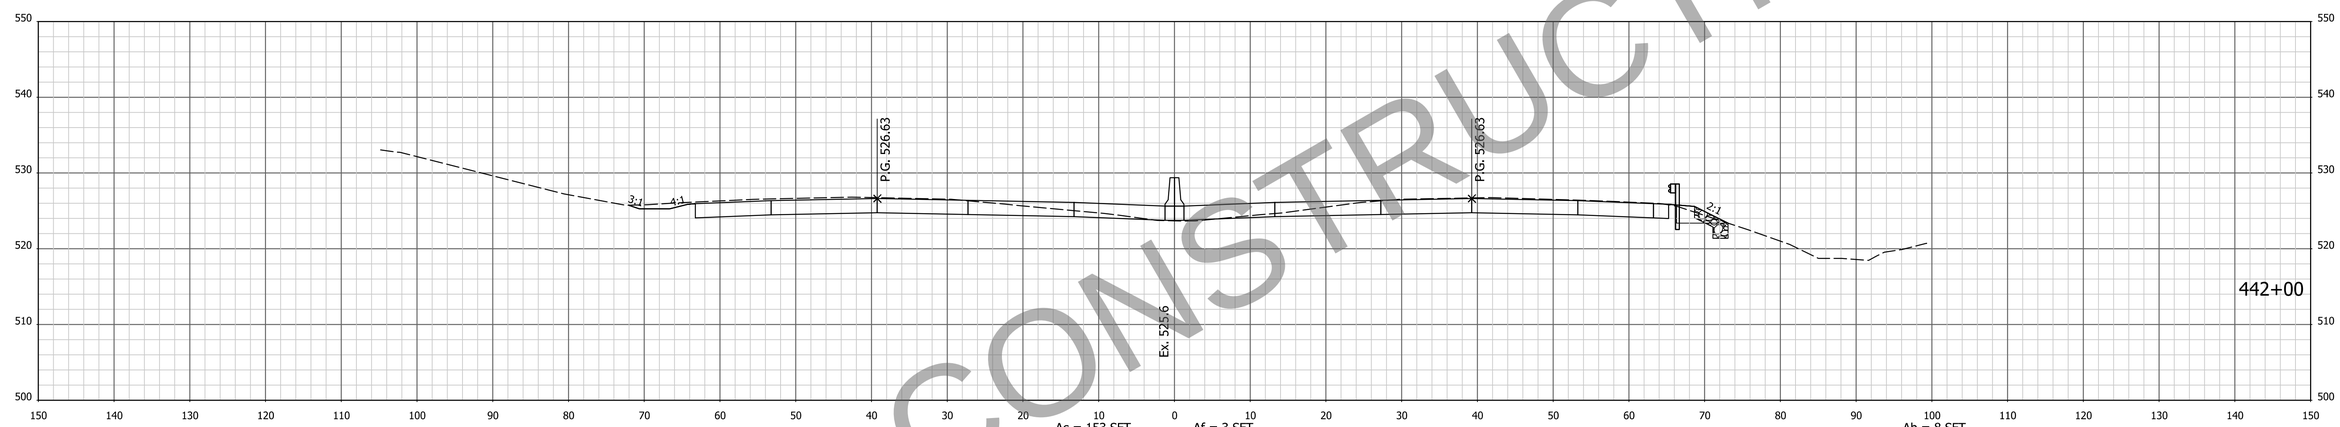

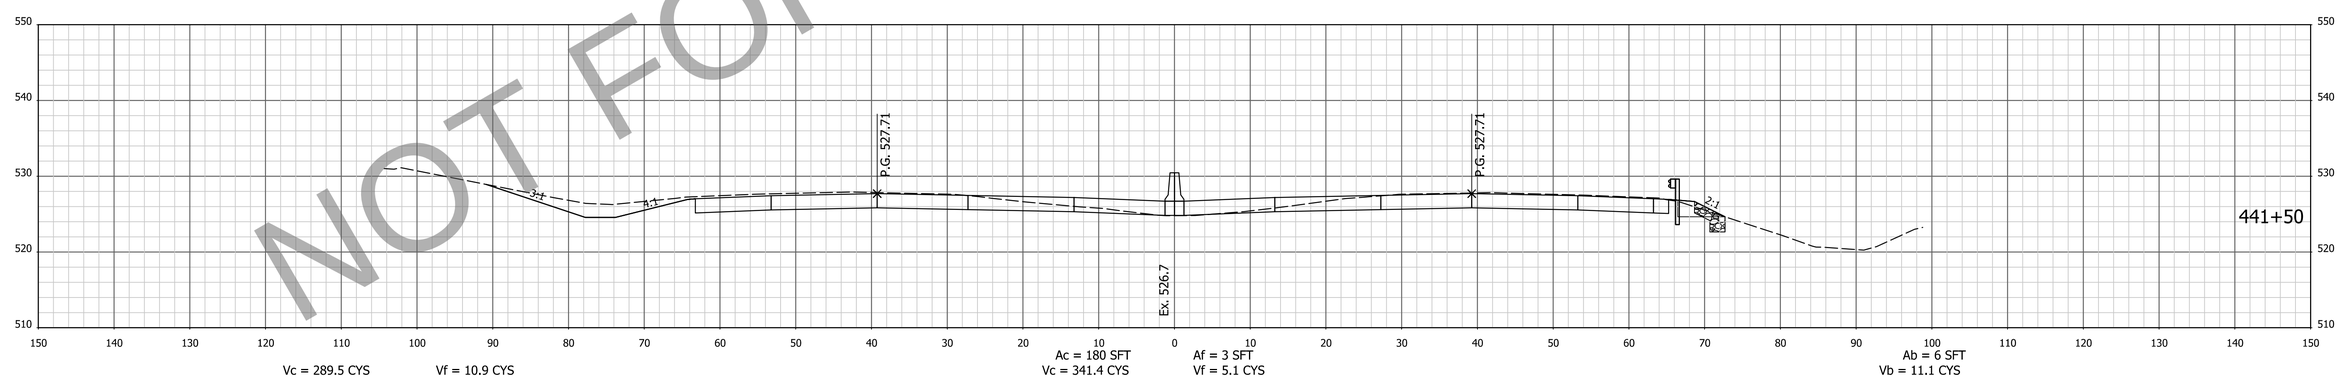

NOT FOR CONSTRUCTION

NOTE: CROSS SECTIONS DISPLAY THE HMA PAVEMENT ALTERNATIVE

FOR INFORMATION ONLY
Project scope, including project limits and identified work within, will change based on what the Design-Build Contractor can provide for the fixed-price identified in the RFP documents.

DESIGNED: AMD | DRAWN: JJP
CHECKED: DJG | CHECKED: DJG

INDIANA
DEPARTMENT OF TRANSPORTATION

CROSS SECTIONS
STA. 441+50 TO STA. 442+00 "PR-Q"

HORIZONTAL SCALE	BRIDGE FILE
1" = 10'	N/A
VERTICAL SCALE	DESIGNATION
1" = 10'	1700135
SURVEY BOOK	SHEETS
Electronic	41 of 247
CONTRACT	PROJECT
R-41529	1700135

4/29/2023 6:53:13 AM P:\200035 - I65 ATL\09Road\04 Design files\02 DGN\Plans\200035_29_Sht_Xsec_Line PR-Q.dgn

EARTHWORK FOR PCCP ALTERNATE

EARTHWORK FOR HMA ALTERNATE

EARTHWORK FOR BENCHING

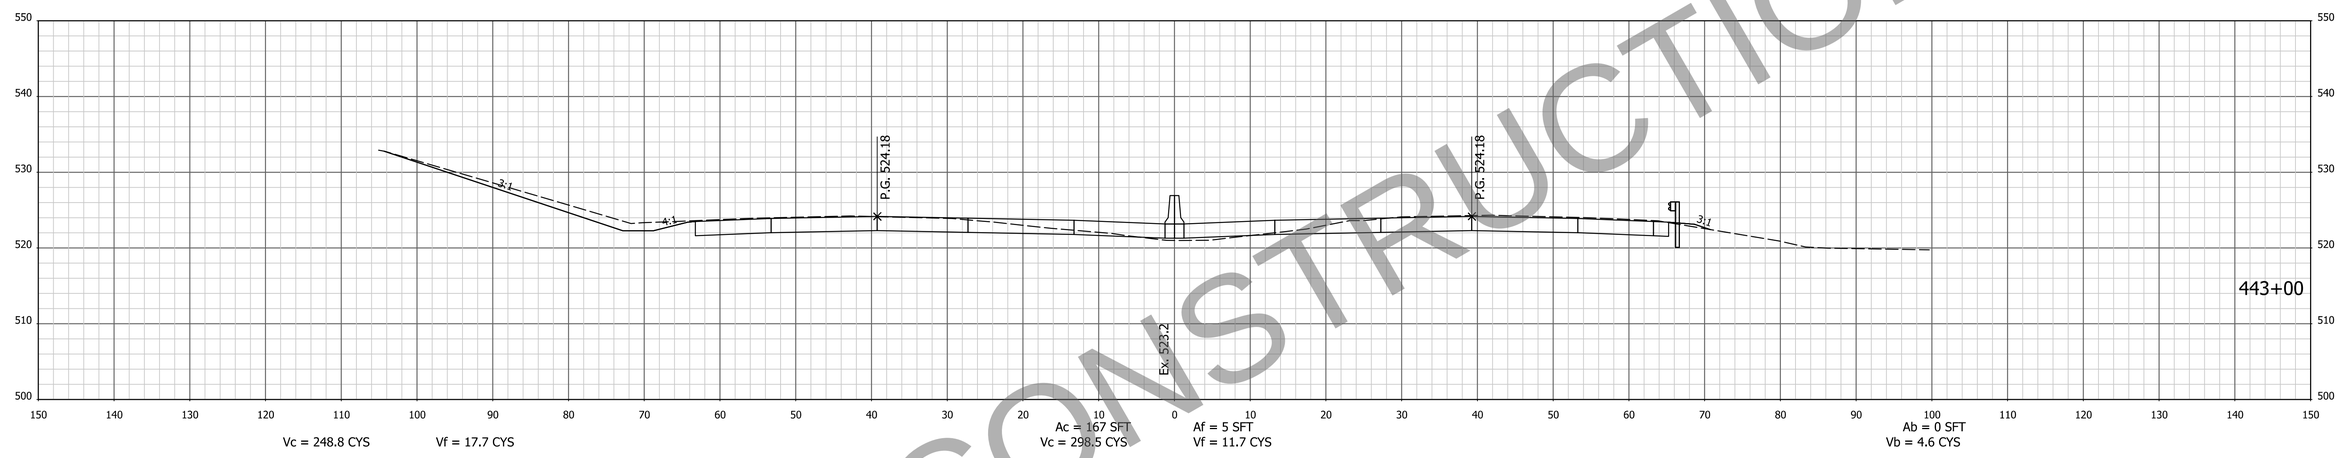

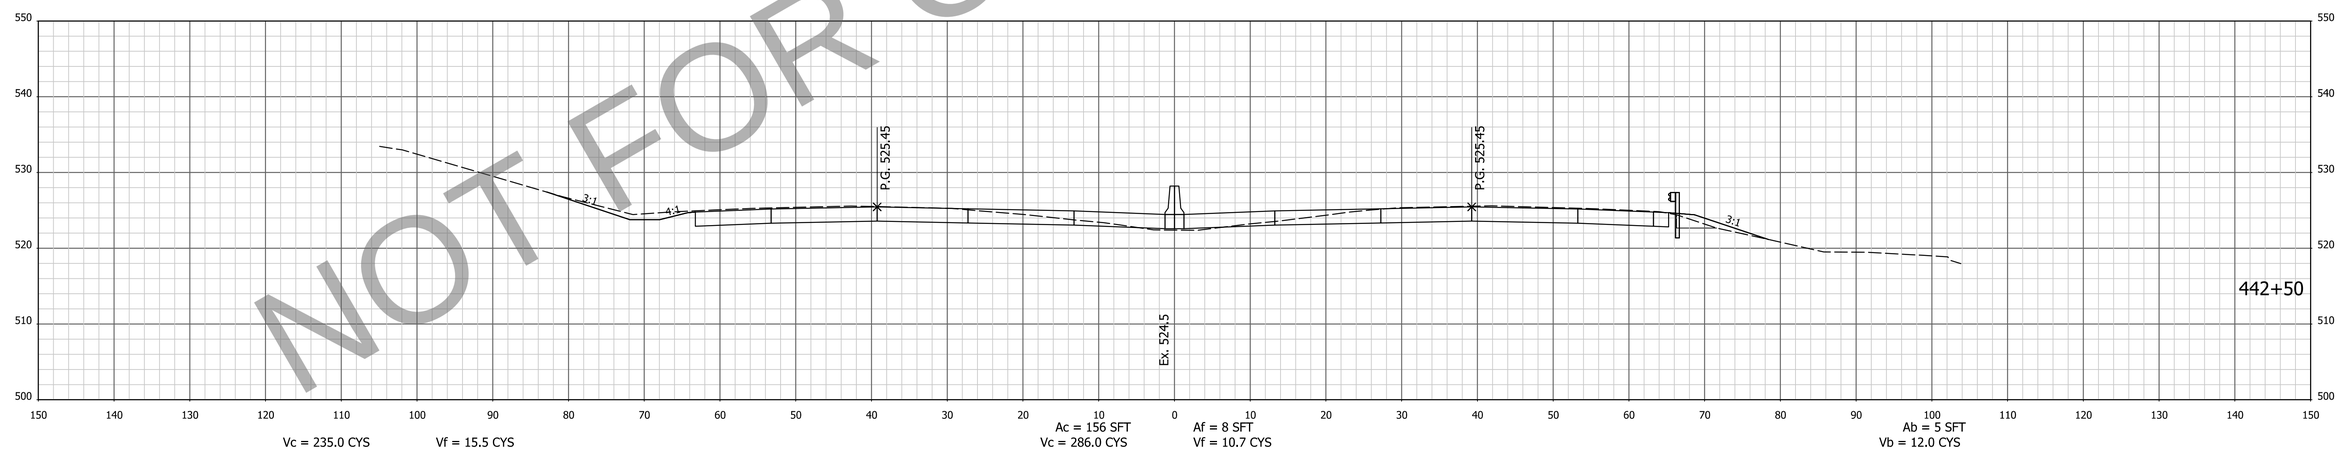

NOT FOR CONSTRUCTION

NOTE: CROSS SECTIONS DISPLAY THE HMA PAVEMENT ALTERNATIVE

FOR INFORMATION ONLY
Project scope, including project limits and identified work within, will change based on what the Design-Build Contractor can provide for the fixed-price identified in the RFP documents.

DESIGNED: AMD
DRAWN: JJP
CHECKED: DJG
CHECKED: DJG

INDIANA
DEPARTMENT OF TRANSPORTATION

CROSS SECTIONS
STA. 442+50 TO STA. 443+00 "PR-Q"

HORIZONTAL SCALE	BRIDGE FILE
1" = 10'	N/A
VERTICAL SCALE	DESIGNATION
1" = 10'	1700135
SURVEY BOOK	SHEETS
Electronic	42 of 247
CONTRACT	PROJECT
R-41529	1700135

4/29/2023 6:53:15 AM I P:\200035 - I65 ATL\09Road\04 Design files\02 DGN\Plans\200035_29_Sht_Xsec_Line PR-Q.dgn

EARTHWORK FOR PCCP ALTERNATE

EARTHWORK FOR HMA ALTERNATE

EARTHWORK FOR BENCHING

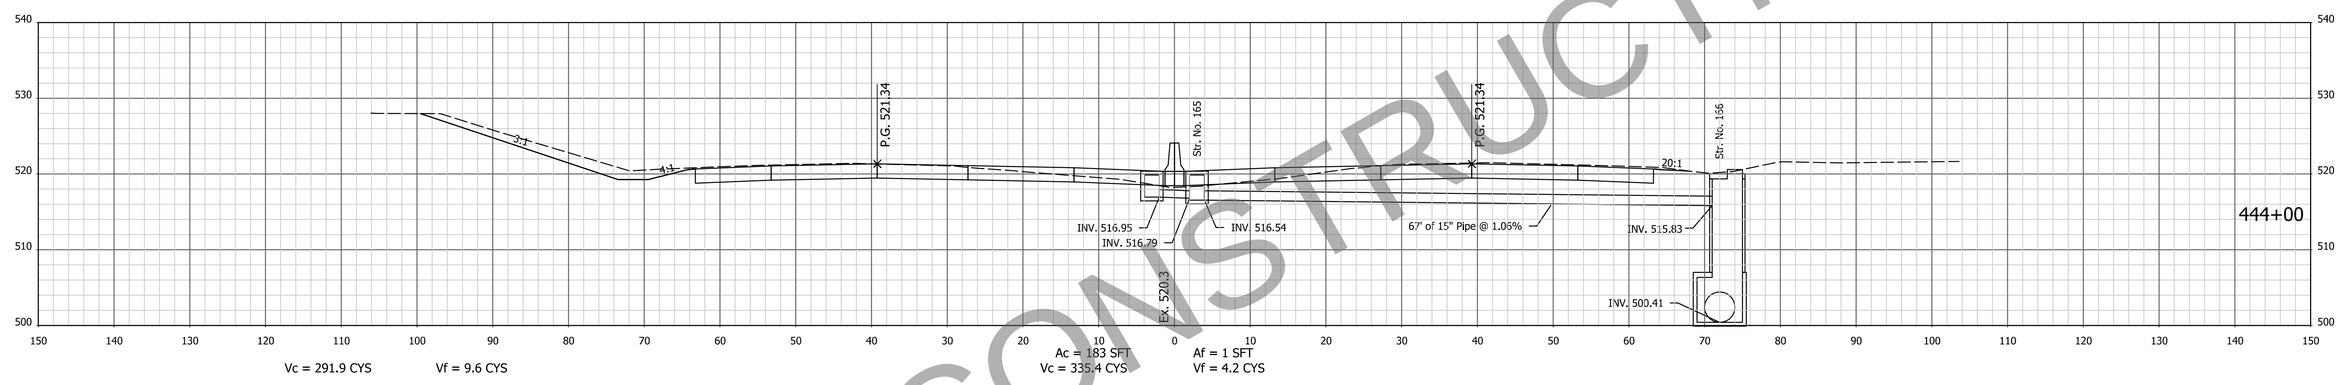

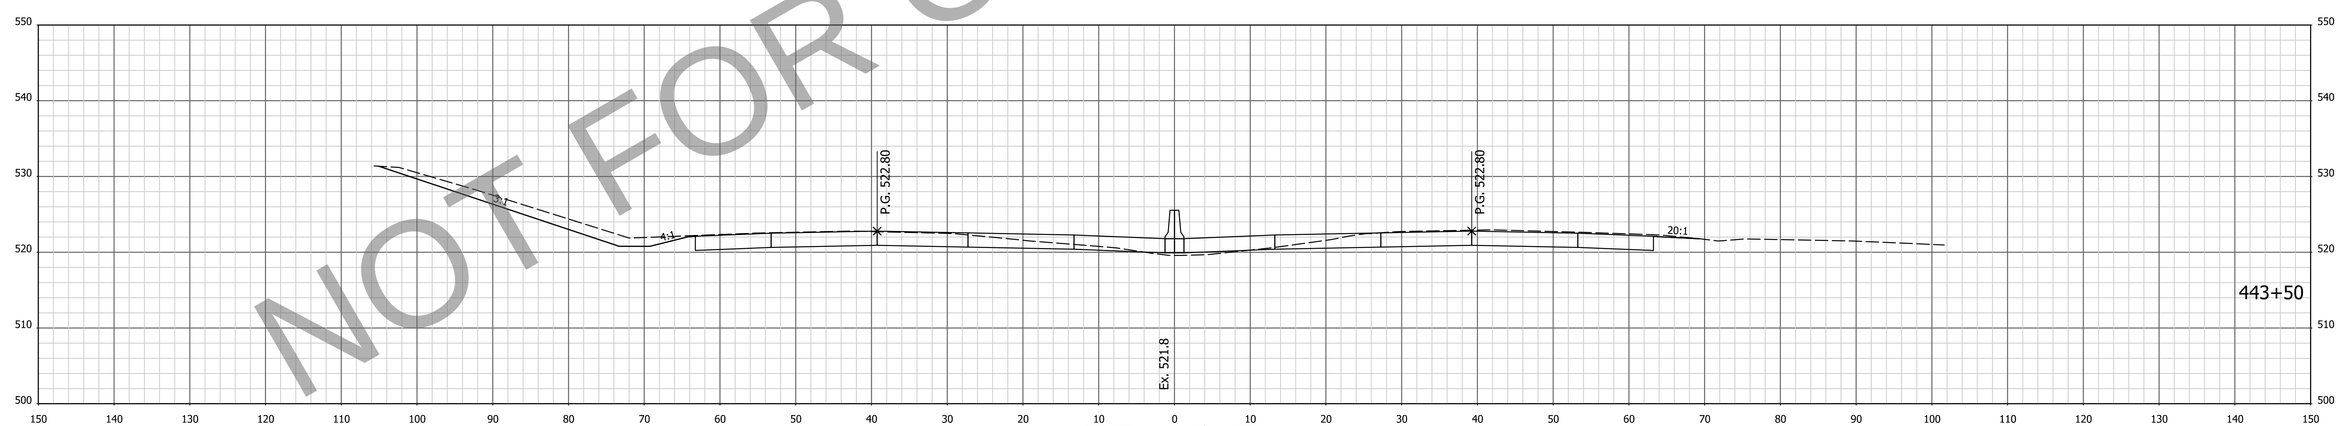

NOT FOR CONSTRUCTION

NOTE: CROSS SECTIONS DISPLAY THE HMA PAVEMENT ALTERNATIVE

FOR INFORMATION ONLY
Project scope, including project limits and identified work within, will change based on what the Design-Build Contractor can provide for the fixed-price identified in the RFP documents.

DESIGNED: AMD | DRAWN: JJP
CHECKED: DJG | CHECKED: DJG

INDIANA
DEPARTMENT OF TRANSPORTATION

CROSS SECTIONS
STA. 443+50 TO STA. 444+00 "PR-Q"

HORIZONTAL SCALE	BRIDGE FILE
1" = 10'	N/A
VERTICAL SCALE	DESIGNATION
1" = 10'	1700135
SURVEY BOOK	SHEETS
Electronic	43 of 247
CONTRACT	PROJECT
R-41529	1700135

4/29/2023 6:53:17 AM P:\200035 - I65 ATL\09Road\04 Design files\02 DGN\Plans\200035_29_Sht_Xsec_Line PR-Q.dgn

EARTHWORK FOR PCCP ALTERNATE

EARTHWORK FOR HMA ALTERNATE

EARTHWORK FOR BENCHING

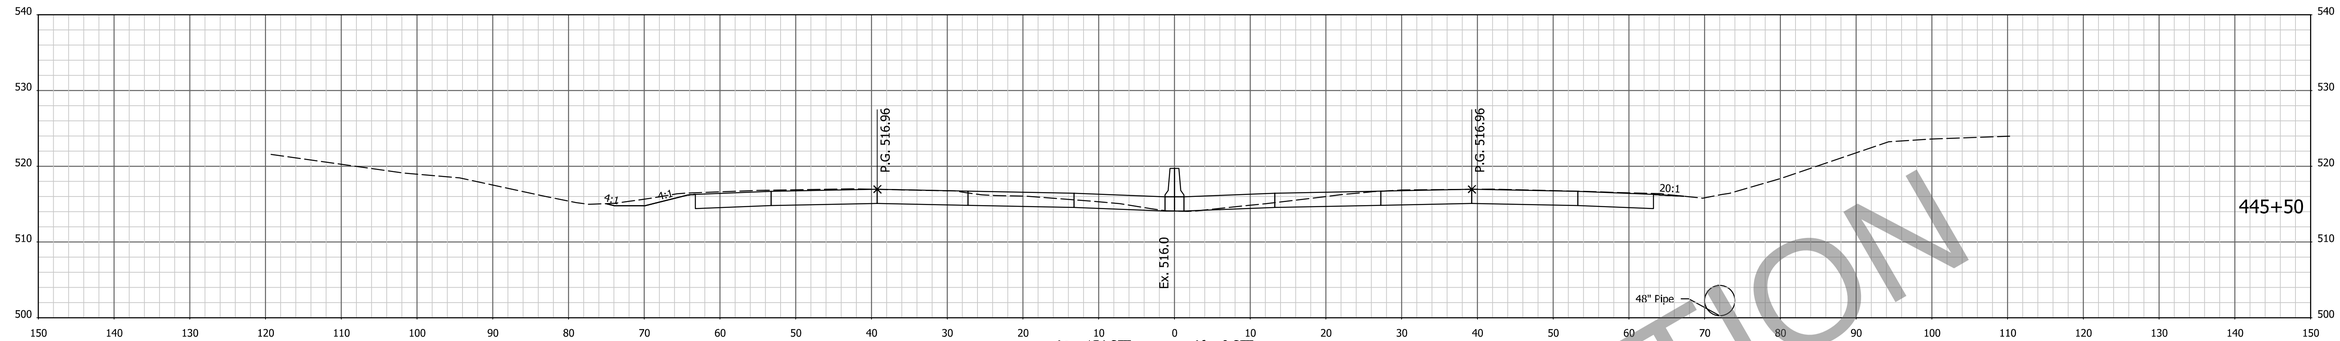

Vc = 245.8 CYS Vf = 3.8 CYS

Ac = 154 SFT Af = 0 SFT
Vc = 291.5 CYS Vf = 0.7 CYS

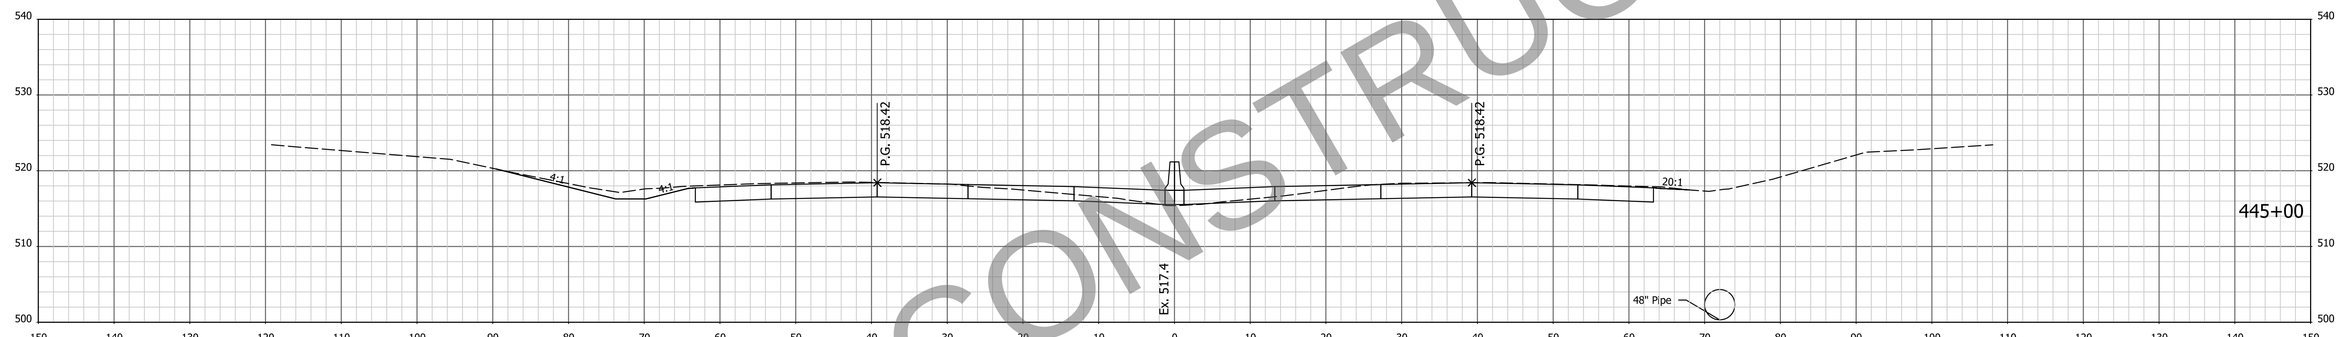

Vc = 255.2 CYS Vf = 7.9 CYS

Ac = 161 SFT Af = 1 SFT
Vc = 299.9 CYS Vf = 1.9 CYS

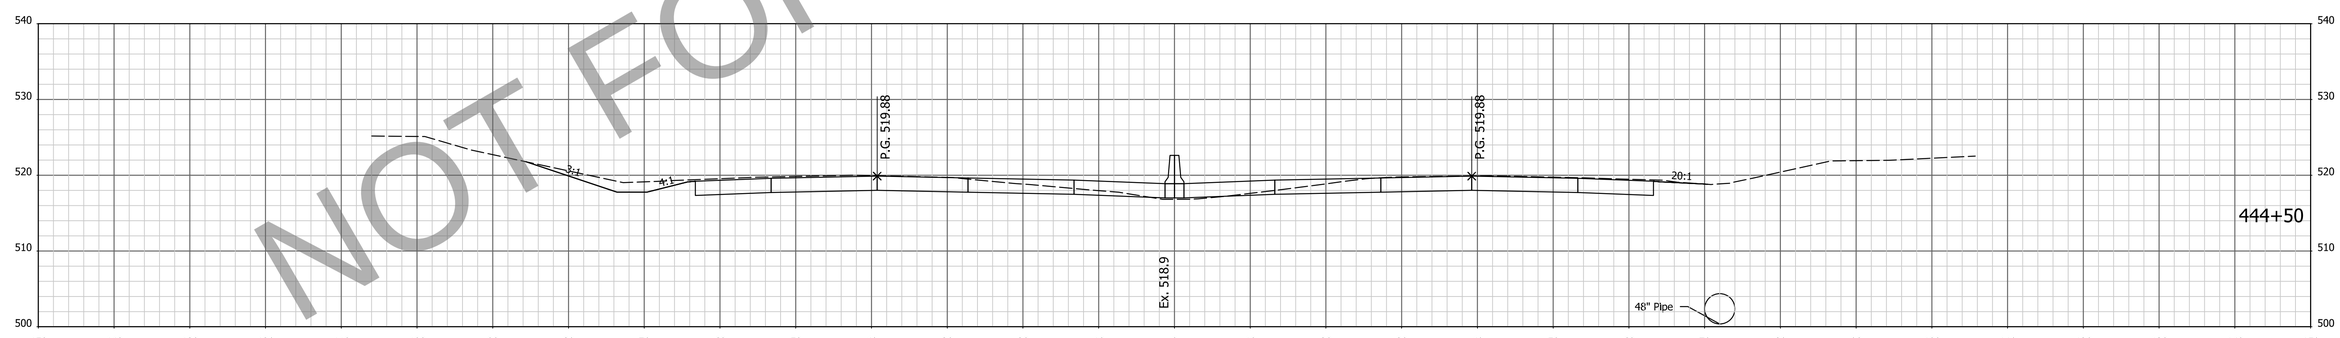

Vc = 275.8 CYS Vf = 8.8 CYS

Ac = 163 SFT Af = 1 SFT
Vc = 320.1 CYS Vf = 2.4 CYS

NOT FOR CONSTRUCTION

NOTE: CROSS SECTIONS DISPLAY THE HMA PAVEMENT ALTERNATIVE

FOR INFORMATION ONLY
Project scope, including project limits and identified work within, will change based on what the Design-Build Contractor can provide for the fixed-price identified in the RFP documents.

DESIGNED: AMD DRAWN: JJP
CHECKED: DJG CHECKED: DJG

INDIANA
DEPARTMENT OF TRANSPORTATION

CROSS SECTIONS
STA. 444+50 TO STA. 445+50 "PR-Q"

HORIZONTAL SCALE	BRIDGE FILE
1" = 10'	N/A
VERTICAL SCALE	DESIGNATION
1" = 10'	1700135
SURVEY BOOK	SHEETS
Electronic	44 of 247
CONTRACT	PROJECT
R-41529	1700135

4/29/2023 6:53:19 AM P:\200035 - I65 ATL\09Road\04 Design files\02 DGN\Plans\200035_29_Sht_Xsec_Line PR-Q.dgn

EARTHWORK FOR PCCP ALTERNATE

EARTHWORK FOR HMA ALTERNATE

EARTHWORK FOR BENCHING

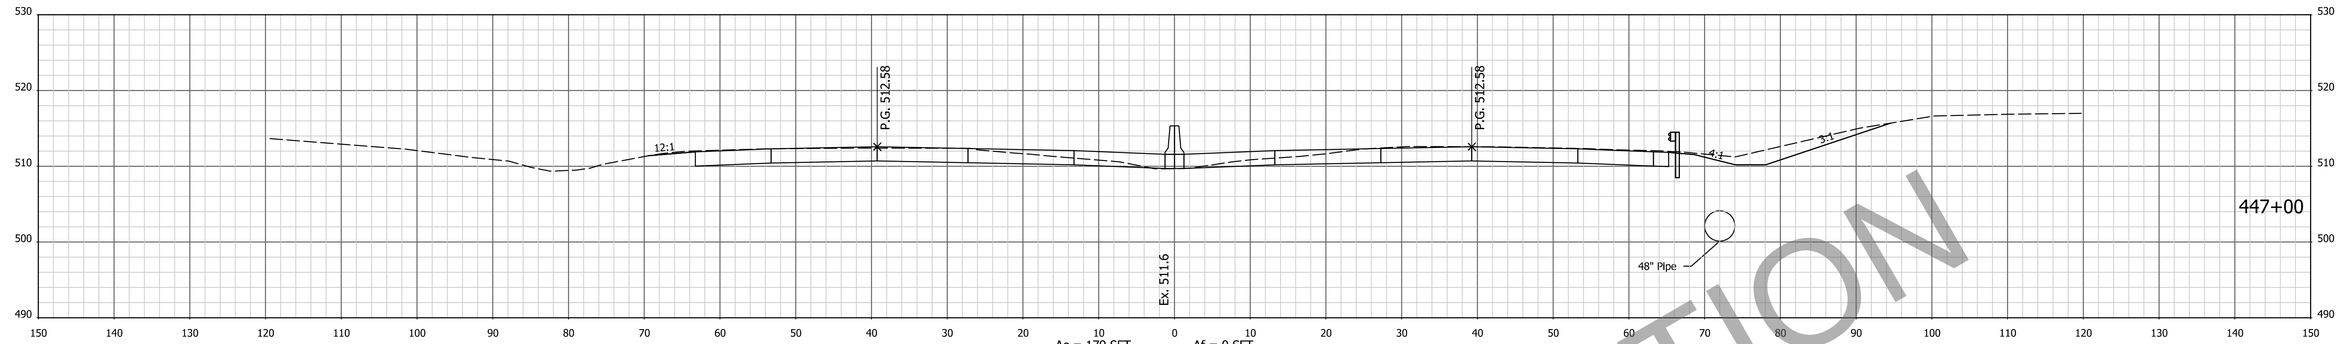

Vc = 264.7 CYS Vf = 3.2 CYS

Ac = 179 SFT Vc = 314.1 CYS

Af = 0 SFT Vf = 0.4 CYS

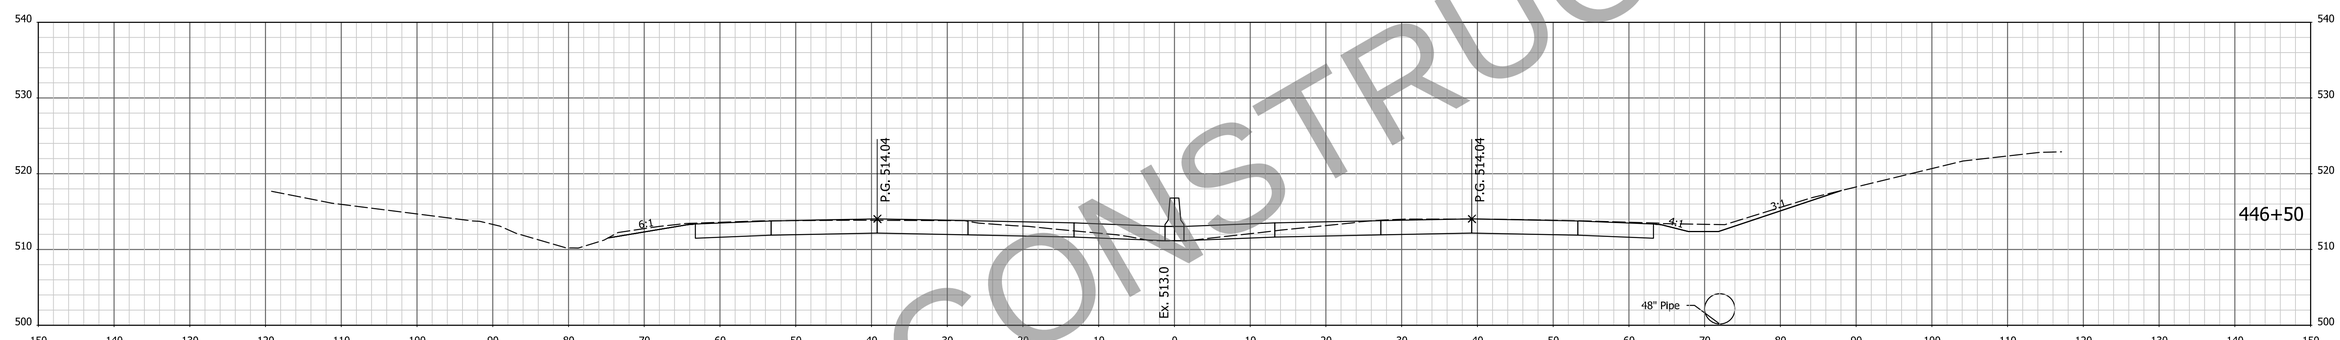

Vc = 246.7 CYS Vf = 5.0 CYS

Ac = 160 SFT Vc = 292.7 CYS

Af = 0 SFT Vf = 0.3 CYS

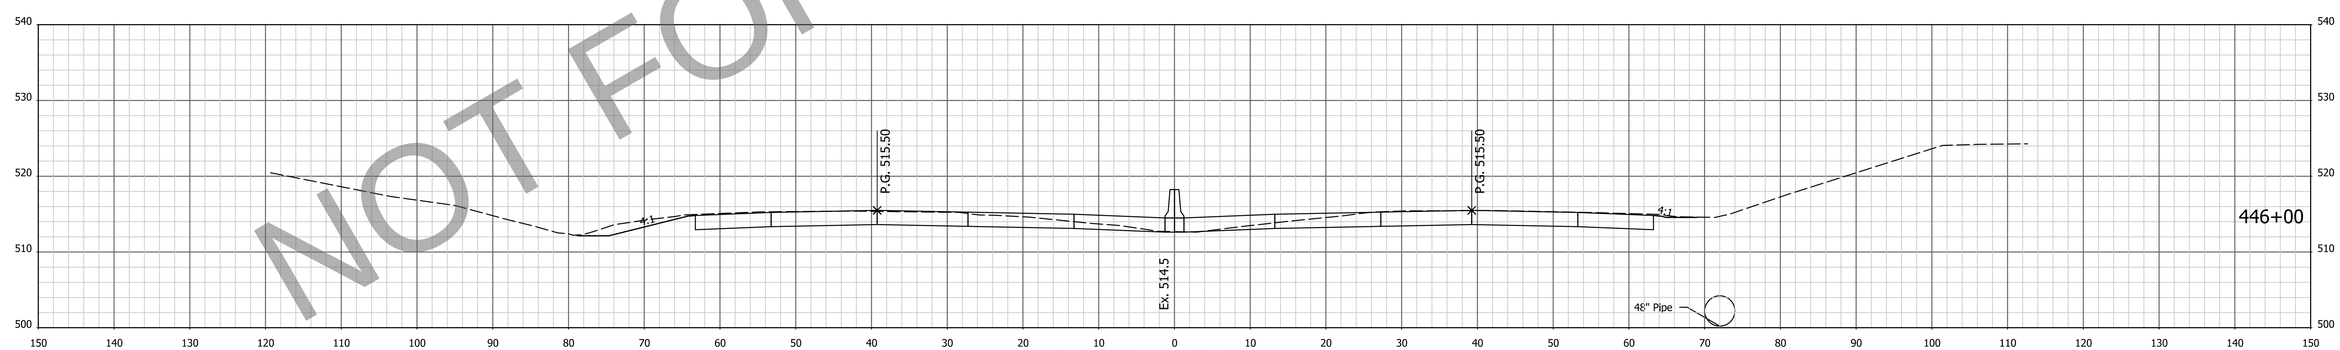

Vc = 241.0 CYS Vf = 4.7 CYS

Ac = 156 SFT Vc = 287.3 CYS

Af = 0 SFT Vf = 0.2 CYS

NOT FOR CONSTRUCTION

NOTE: CROSS SECTIONS DISPLAY THE HMA PAVEMENT ALTERNATIVE

FOR INFORMATION ONLY
Project scope, including project limits and identified work within, will change based on what the Design-Build Contractor can provide for the fixed-price identified in the RFP documents.

DESIGNED: AMD DRAWN: JJP
CHECKED: DJG CHECKED: DJG

INDIANA
DEPARTMENT OF TRANSPORTATION

CROSS SECTIONS
STA. 446+00 TO STA. 447+00 "PR-Q"

HORIZONTAL SCALE	BRIDGE FILE
1" = 10'	N/A
VERTICAL SCALE	DESIGNATION
1" = 10'	1700135
SURVEY BOOK	SHEETS
Electronic	45 of 247
CONTRACT	PROJECT
R-41529	1700135

4/29/2023 6:53:21 AM P:\200035 - I65 ATL\09Road\04 Design files\02 DGN\Plans\200035_29_Sht_Xsec_Line PR-Q.dgn

EARTHWORK FOR PCCP ALTERNATE

EARTHWORK FOR HMA ALTERNATE

EARTHWORK FOR BENCHING

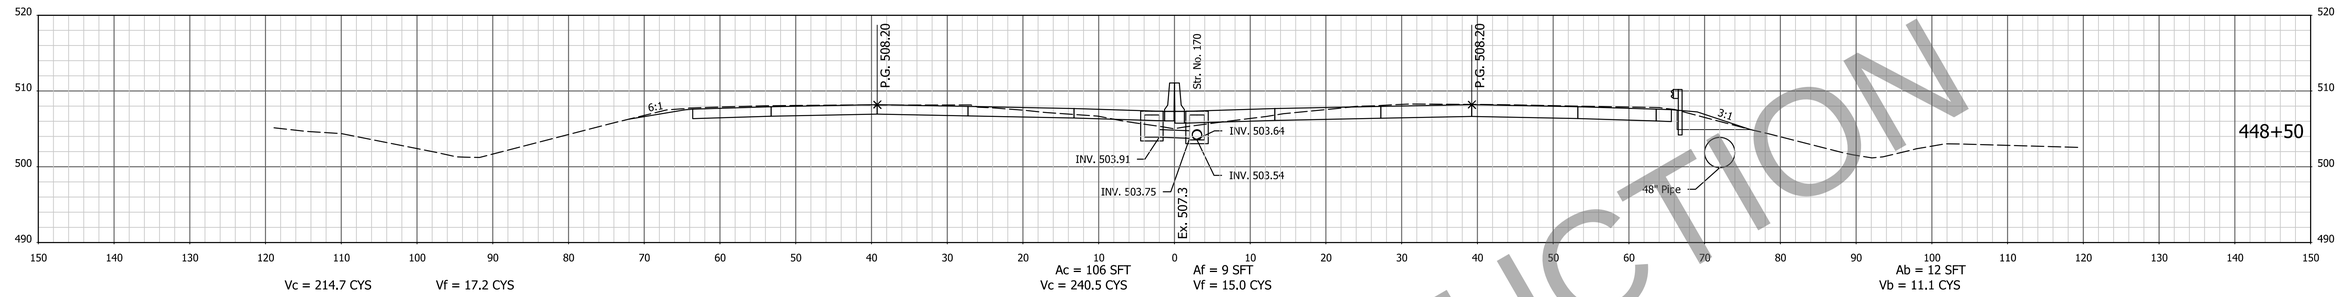

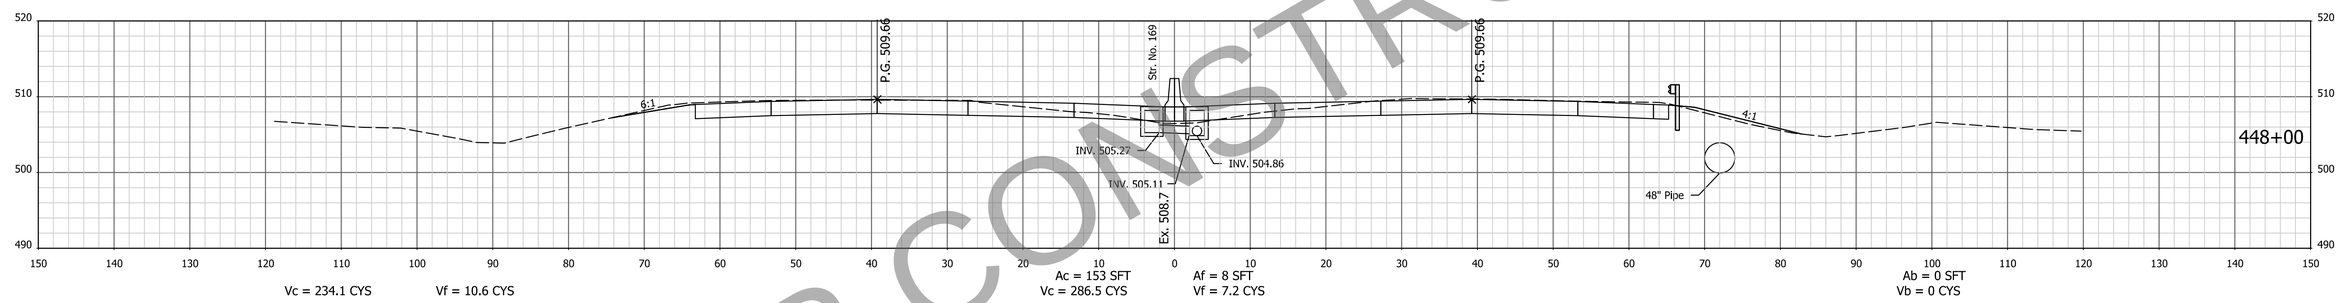

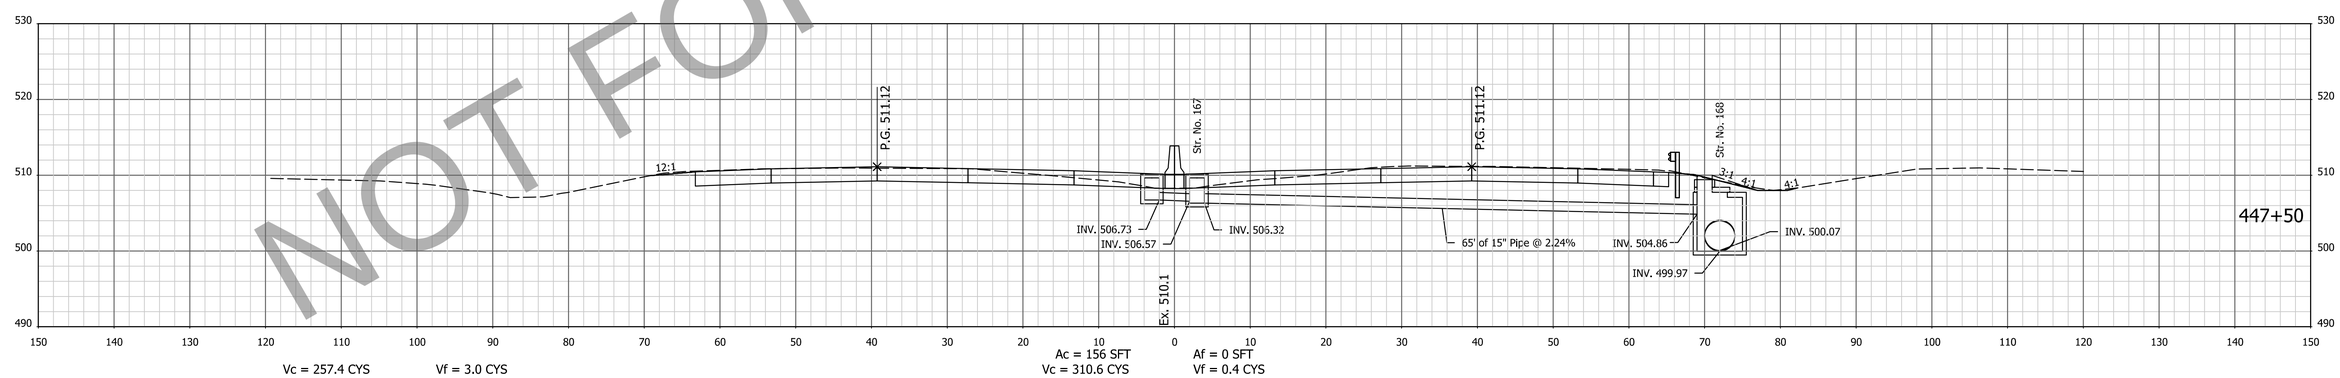

NOT FOR CONSTRUCTION

NOTE: CROSS SECTIONS DISPLAY THE HMA PAVEMENT ALTERNATIVE

FOR INFORMATION ONLY
Project scope, including project limits and identified work within, will change based on what the Design-Build Contractor can provide for the fixed-price identified in the RFP documents.

DESIGNED: AMD | DRAWN: JJP
CHECKED: DJG | CHECKED: DJG

INDIANA
DEPARTMENT OF TRANSPORTATION

CROSS SECTIONS
STA. 447+50 TO STA. 448+50 "PR-Q"

HORIZONTAL SCALE	BRIDGE FILE
1" = 10'	N/A
VERTICAL SCALE	DESIGNATION
1" = 10'	1700135
SURVEY BOOK	SHEETS
Electronic	46 of 247
CONTRACT	PROJECT
R-41529	1700135

4/29/2023 6:53:23 AM I:\P\200035 - I65 ATL\09Road\04 Design files\02 DGN\Plans\200035_29_Sht_Xsec_Line PR-Q.dgn

EARTHWORK FOR PCCP ALTERNATE

EARTHWORK FOR HMA ALTERNATE

EARTHWORK FOR BENCHING

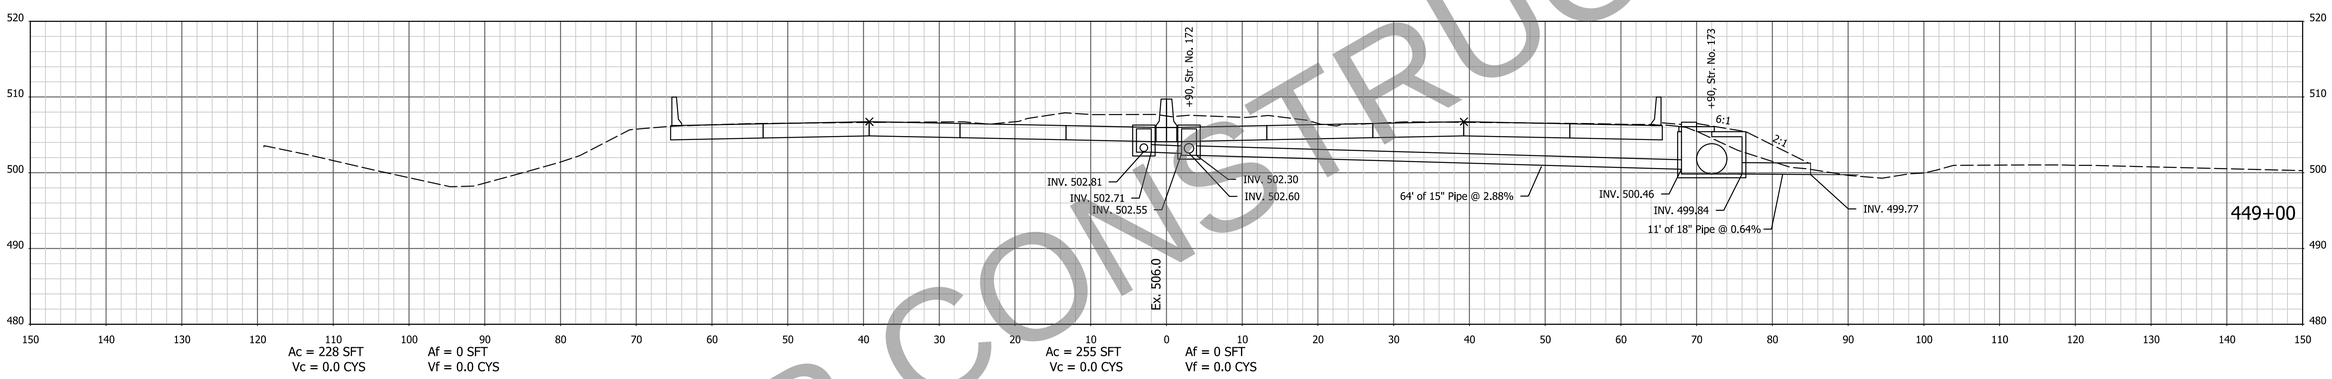

BEGIN PAVING EXCEPTION
STA: 448+98.25 "PR-Q", NB & SB

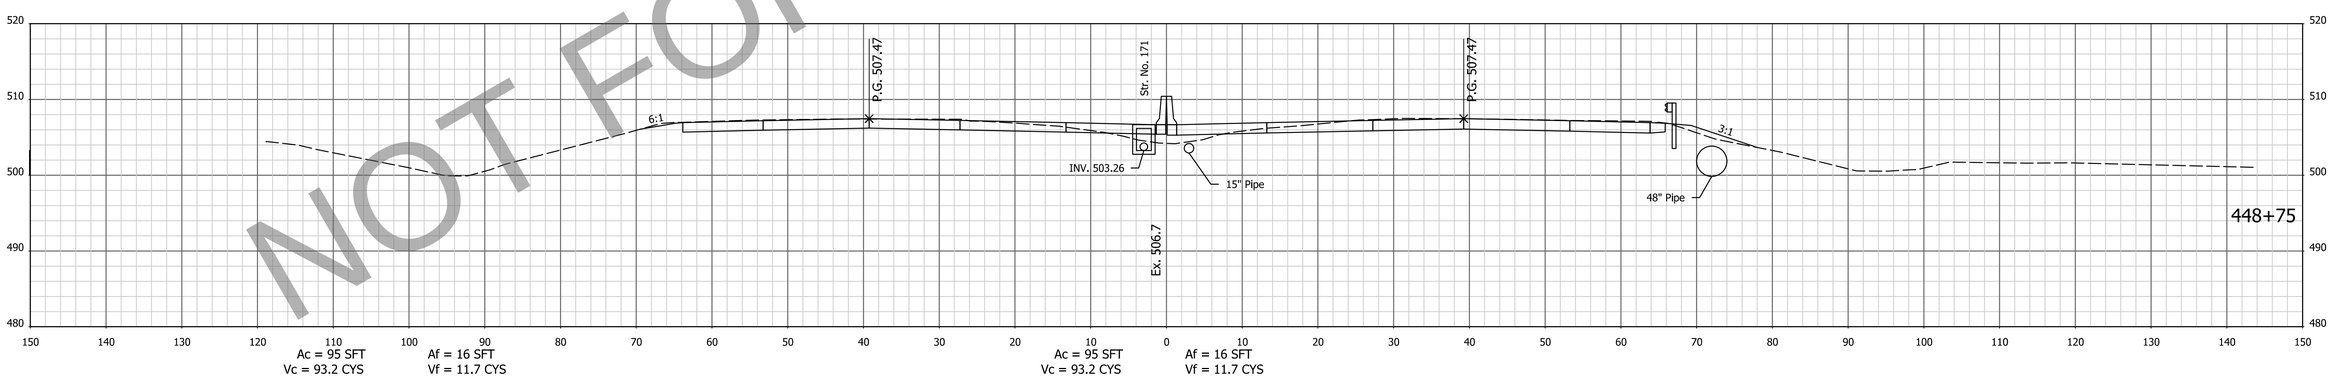

NOT FOR CONSTRUCTION

NOTE: CROSS SECTIONS DISPLAY THE HMA PAVEMENT ALTERNATIVE

FOR INFORMATION ONLY
Project scope, including project limits and identified work within, will change based on what the Design-Build Contractor can provide for the fixed-price identified in the RFP documents.

DESIGNED: AMD | DRAWN: JJP
CHECKED: DJG | CHECKED: DJG

INDIANA
DEPARTMENT OF TRANSPORTATION

CROSS SECTIONS
STA. 448+75 TO STA. 449+00 "PR-Q"

HORIZONTAL SCALE	BRIDGE FILE
1" = 10'	N/A
VERTICAL SCALE	DESIGNATION
1" = 10'	1700135
SURVEY BOOK	SHEETS
Electronic	47 of 247
CONTRACT	PROJECT
R-41529	1700135

10/5/2023 9:53:35 AM P:\200035 - I65 ATL\09Road\04 Design files\02 DGN\Plans\200035_29_Sht_Xsec_Line PR-Q.dgn

EARTHWORK FOR PCCP ALTERNATE

EARTHWORK FOR HMA ALTERNATE

EARTHWORK FOR BENCHING

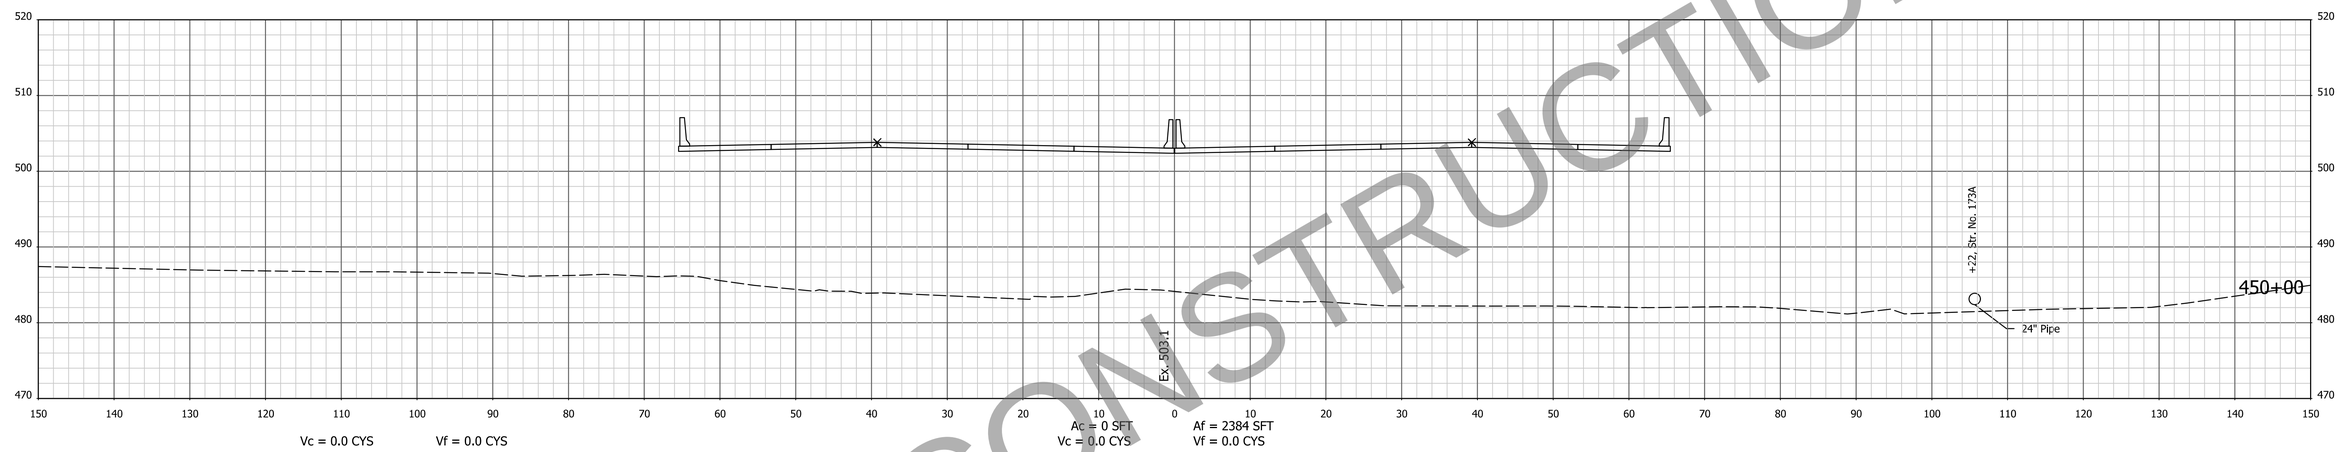

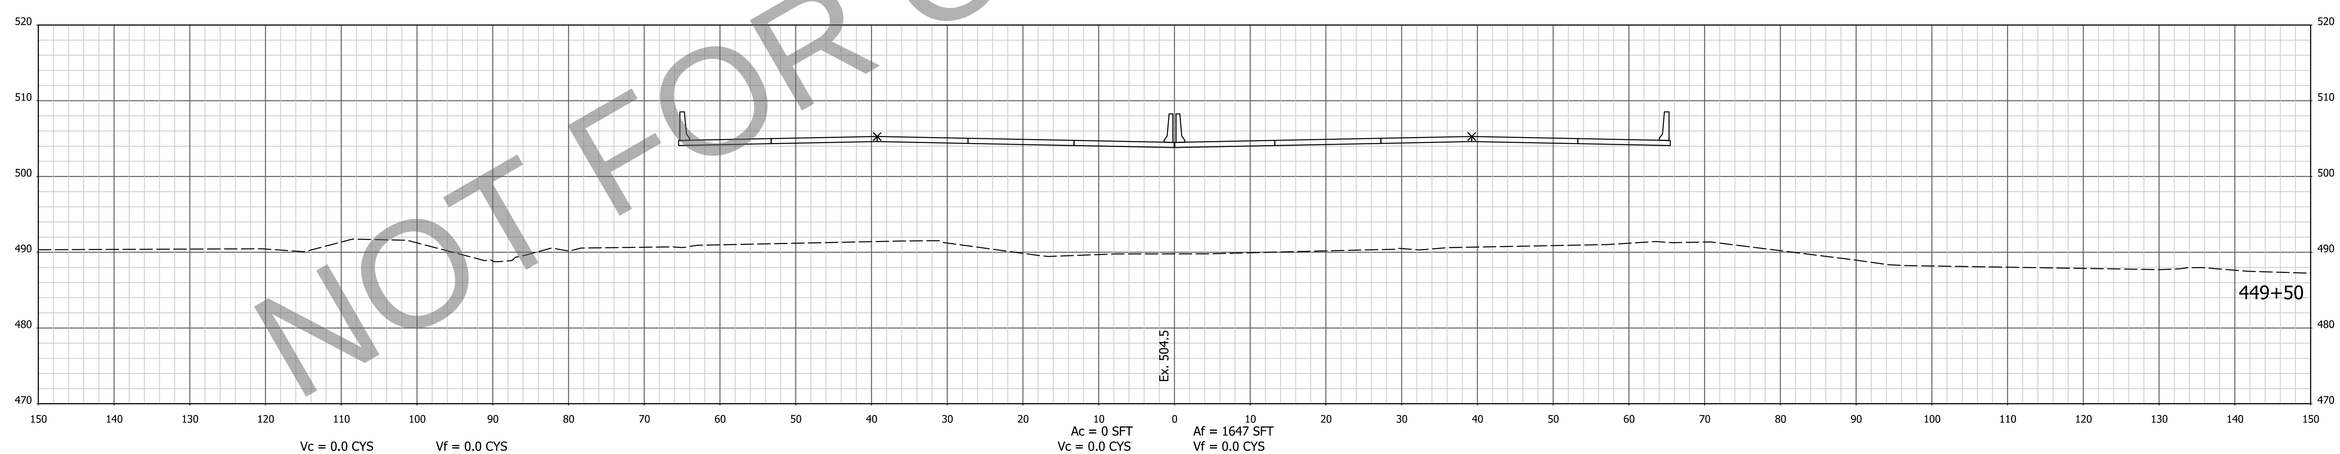

NOT FOR CONSTRUCTION

NOTE: CROSS SECTIONS DISPLAY THE HMA PAVEMENT ALTERNATIVE

FOR INFORMATION ONLY
Project scope, including project limits and identified work within, will change based on what the Design-Build Contractor can provide for the fixed-price identified in the RFP documents.

DESIGNED: AMD | DRAWN: JJP
CHECKED: DJG | CHECKED: DJG

INDIANA
DEPARTMENT OF TRANSPORTATION

CROSS SECTIONS
STA. 449+50 TO STA. 450+00 "PR-Q"

HORIZONTAL SCALE	BRIDGE FILE
1" = 10'	N/A
VERTICAL SCALE	DESIGNATION
1" = 10'	1700135
SURVEY BOOK	SHEETS
Electronic	48 of 247
CONTRACT	PROJECT
R-41529	1700135

4/29/2023 6:53:27 AM P:\200035 - I65 ATL\09Road\04 Design files\02 DGN\Plans\200035_29_Sht_Xsec_Line PR-Q.dgn

EARTHWORK FOR PCCP ALTERNATE

EARTHWORK FOR HMA ALTERNATE

EARTHWORK FOR BENCHING

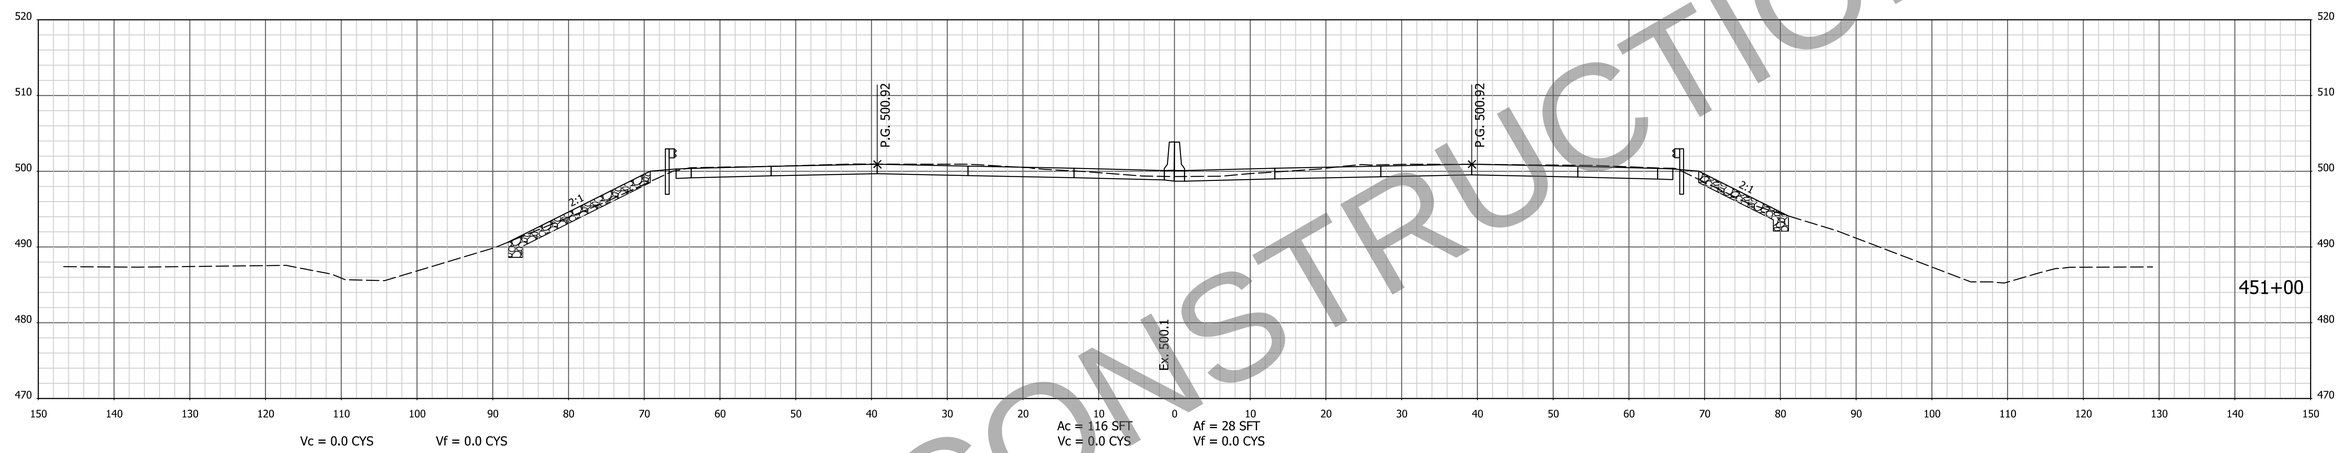

END PAVING EXCEPTION
STA: 450+76.75 "PR-Q", NB & SB

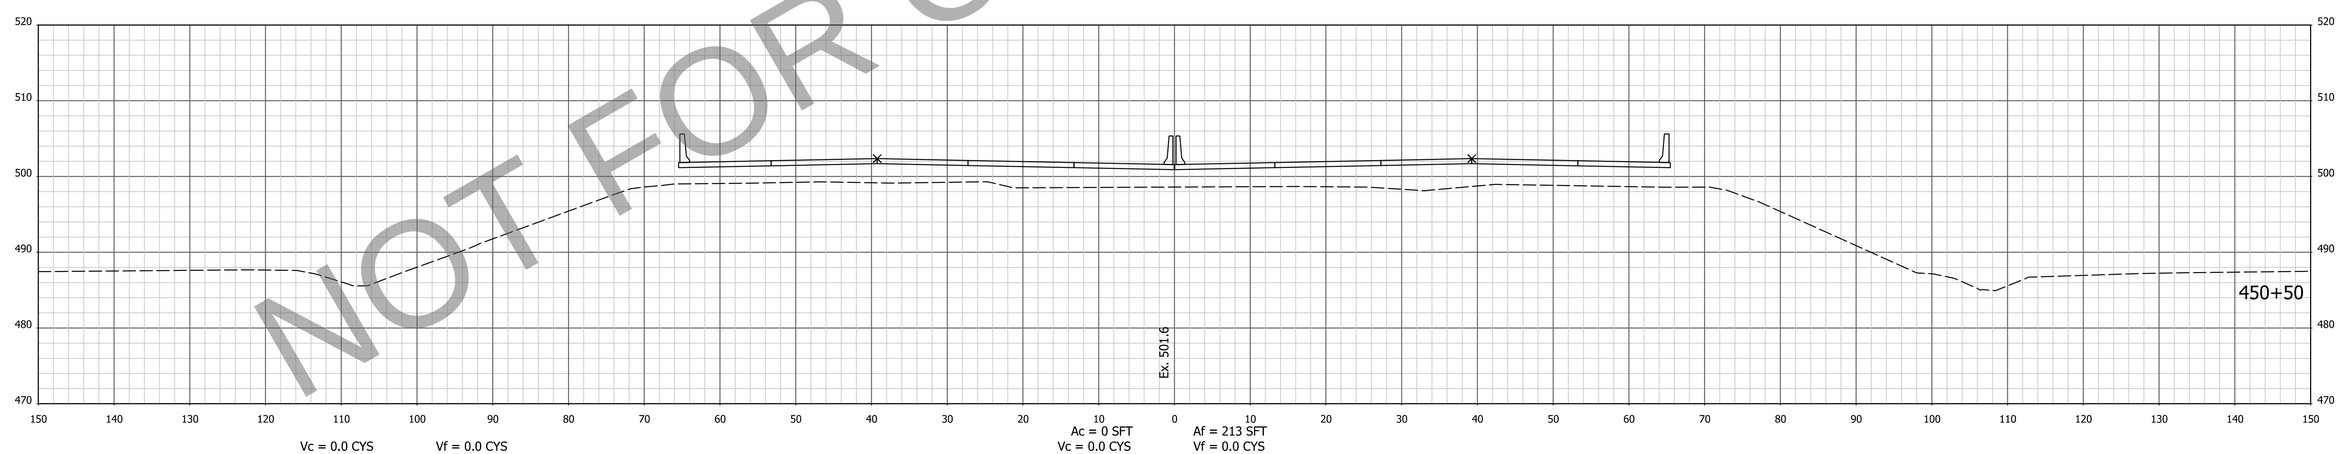

NOT FOR CONSTRUCTION

NOTE: CROSS SECTIONS DISPLAY THE HMA PAVEMENT ALTERNATIVE

FOR INFORMATION ONLY
Project scope, including project limits and identified work within, will change based on what the Design-Build Contractor can provide for the fixed-price identified in the RFP documents.

DESIGNED: AMD DRAWN: JJP
CHECKED: DJG CHECKED: DJG

INDIANA
DEPARTMENT OF TRANSPORTATION

CROSS SECTIONS
STA. 450+50 TO STA. 451+00 "PR-Q"

HORIZONTAL SCALE	BRIDGE FILE
1" = 10'	N/A
VERTICAL SCALE	DESIGNATION
1" = 10'	1700135
SURVEY BOOK	SHEETS
Electronic	49 of 247
CONTRACT	PROJECT
R-41529	1700135

4/29/2023 6:53:29 AM P:\200035 - I65 ATL\09Road\04 Design files\02 DGN\Plans\200035_29_Sht_Xsec_Line PR-Q.dgn

EARTHWORK FOR PCCP ALTERNATE

EARTHWORK FOR HMA ALTERNATE

EARTHWORK FOR BENCHING

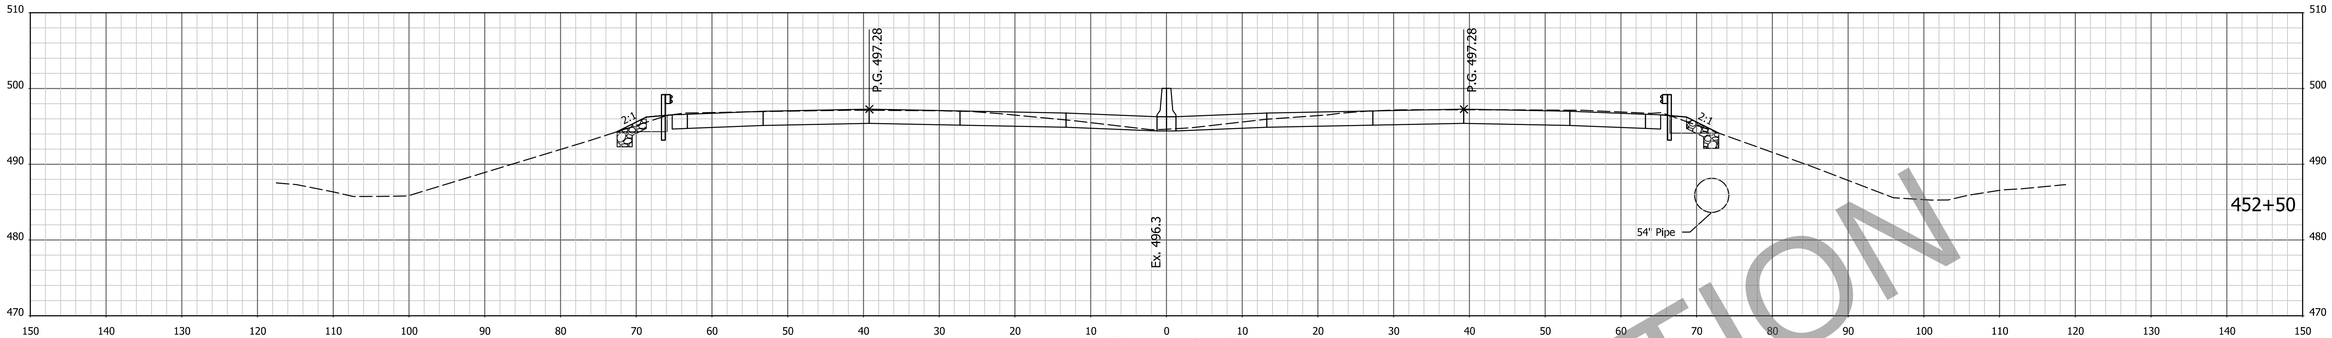

Vc = 234.7 CYS Vf = 11.0 CYS

Ac = 159 SFT Af = 4 SFT
Vc = 297.3 CYS Vf = 10.9 CYS

Ab = 15 SFT
Vb = 47.2 CYS

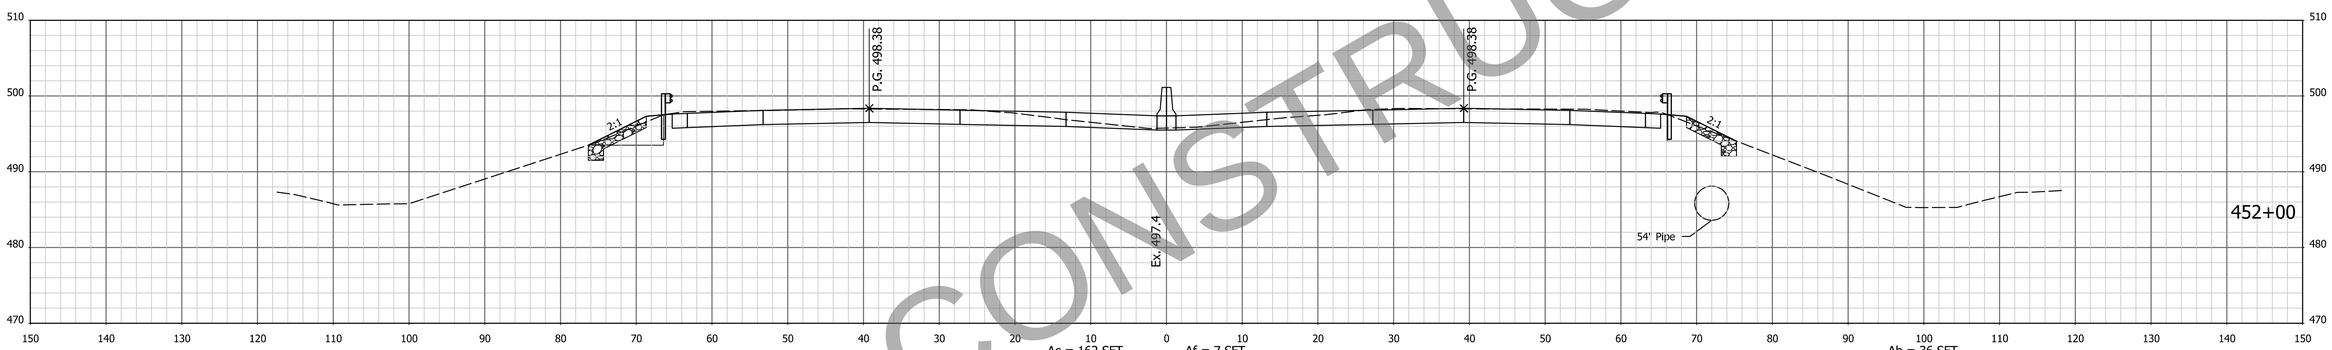

Vc = 231.8 CYS Vf = 11.7 CYS

Ac = 162 SFT Af = 7 SFT
Vc = 263.1 CYS Vf = 11.8 CYS

Ab = 36 SFT
Vb = 58.3 CYS

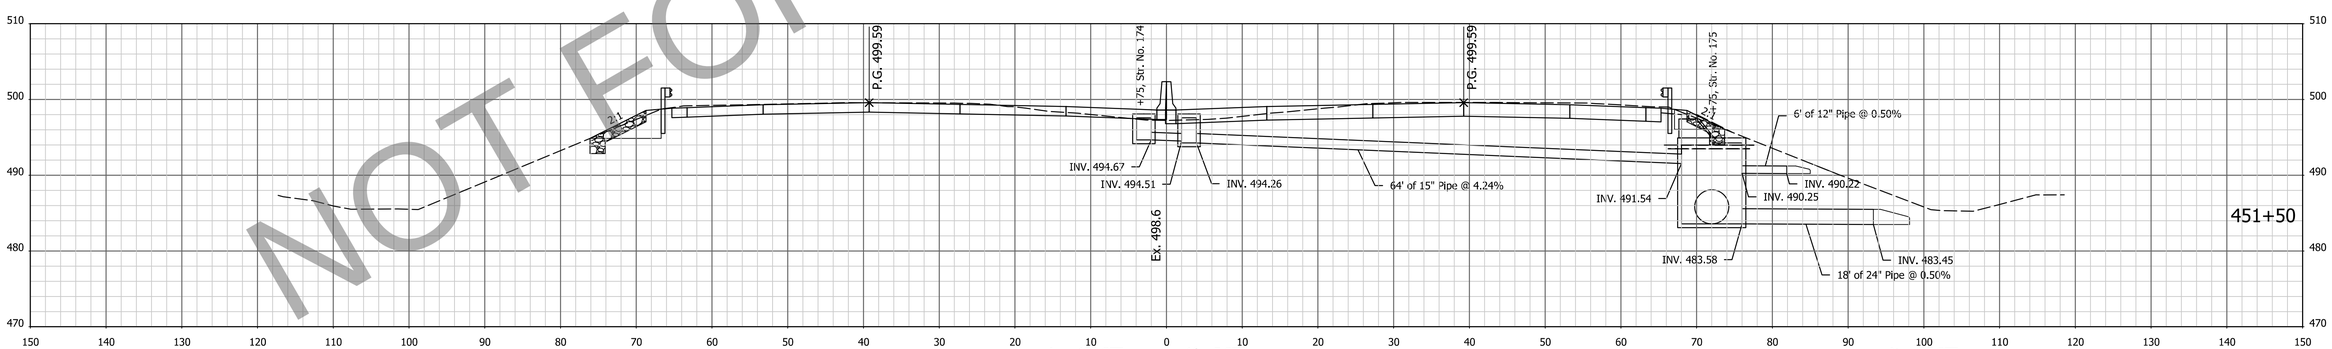

Vc = 220.6 CYS Vf = 31.0 CYS

Ac = 122 SFT Af = 5 SFT
Vc = 220.4 CYS Vf = 31.1 CYS

Ab = 27 SFT
Vb = 63.9 CYS

NOT FOR CONSTRUCTION

NOTE: CROSS SECTIONS DISPLAY THE HMA PAVEMENT ALTERNATIVE

FOR INFORMATION ONLY
Project scope, including project limits and identified work within, will change based on what the Design-Build Contractor can provide for the fixed-price identified in the RFP documents.

DESIGNED: AMD DRAWN: JJP
CHECKED: DJG CHECKED: DJG

INDIANA
DEPARTMENT OF TRANSPORTATION

CROSS SECTIONS
STA. 451+50 TO STA. 452+50 "PR-Q"

HORIZONTAL SCALE	BRIDGE FILE
1" = 10'	N/A
VERTICAL SCALE	DESIGNATION
1" = 10'	1700135
SURVEY BOOK	SHEETS
Electronic	50 of 247
CONTRACT	PROJECT
R-41529	1700135

4/29/2023 6:53:31 AM I:\200035 - I65 ATL\09Road\04 Design files\02 DGN\Plans\200035_29_Sht_Xsec_Line PR-Q.dgn

EARTHWORK FOR PCCP ALTERNATE

EARTHWORK FOR HMA ALTERNATE

EARTHWORK FOR BENCHING

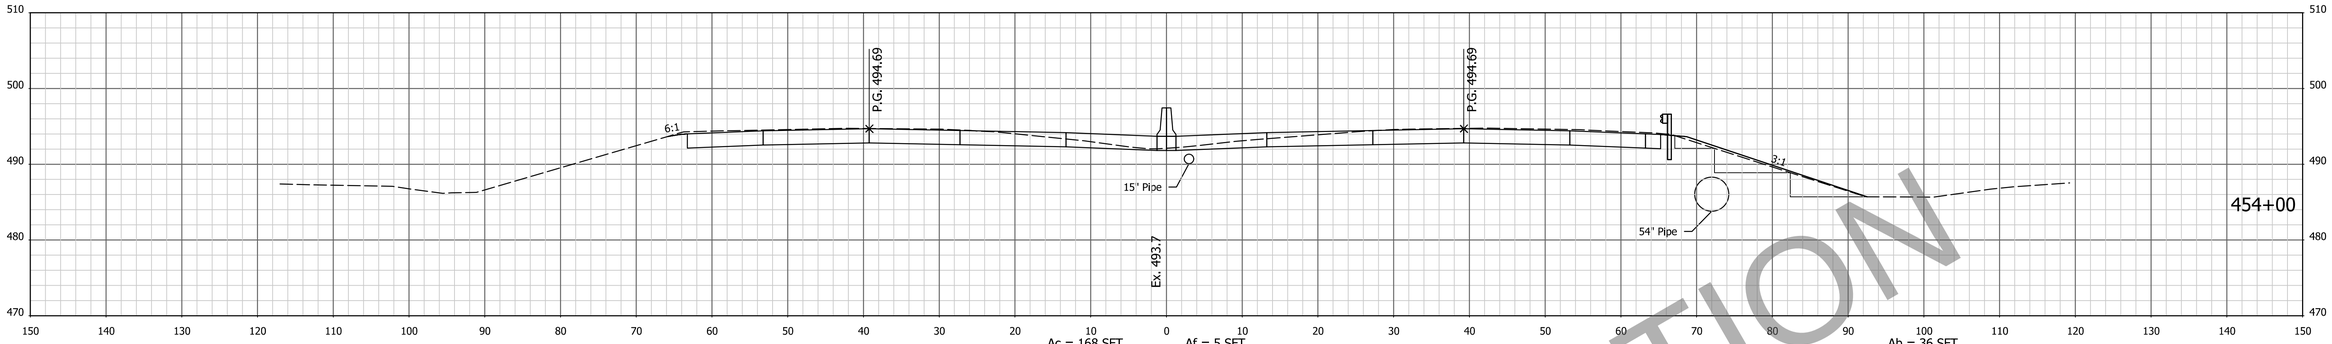

Vc = 246.6 CYS Vf = 23.0 CYS

Ac = 168 SFT Vc = 305.8 CYS

Af = 5 SFT Vf = 22.9 CYS

Ab = 36 SFT Vb = 102.8 CYS

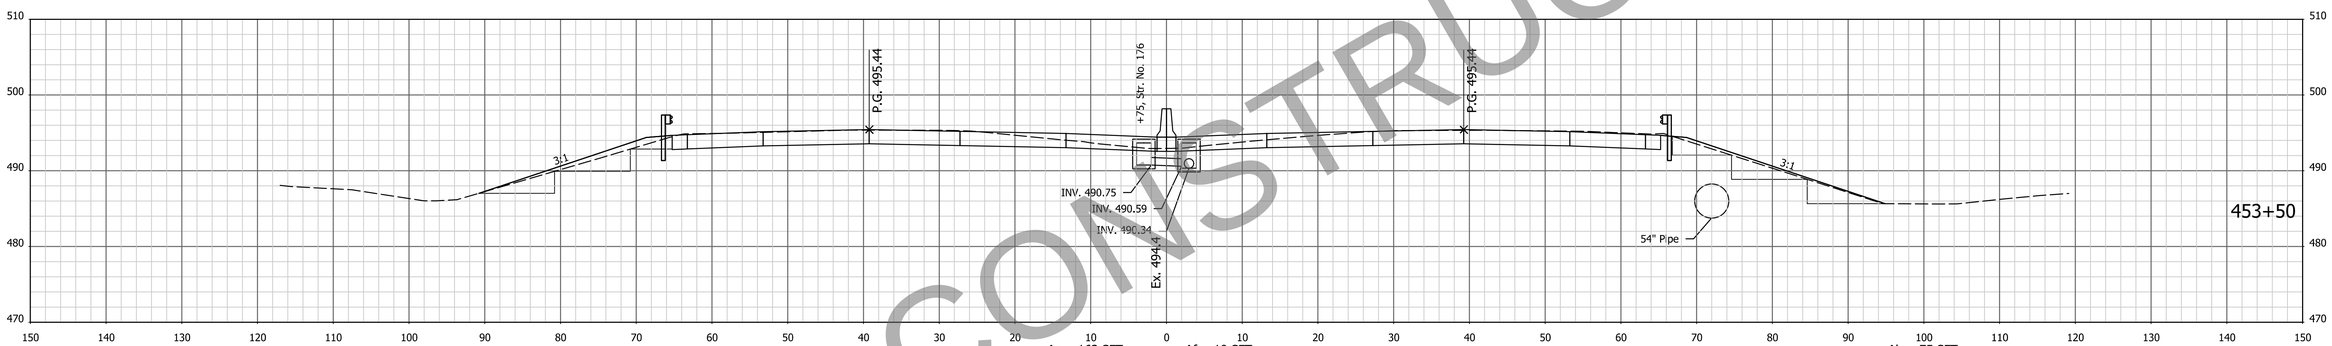

Vc = 234.2 CYS Vf = 21.9 CYS

Ac = 163 SFT Vc = 296.8 CYS

Af = 19 SFT Vf = 21.7 CYS

Ab = 75 SFT Vb = 80.6 CYS

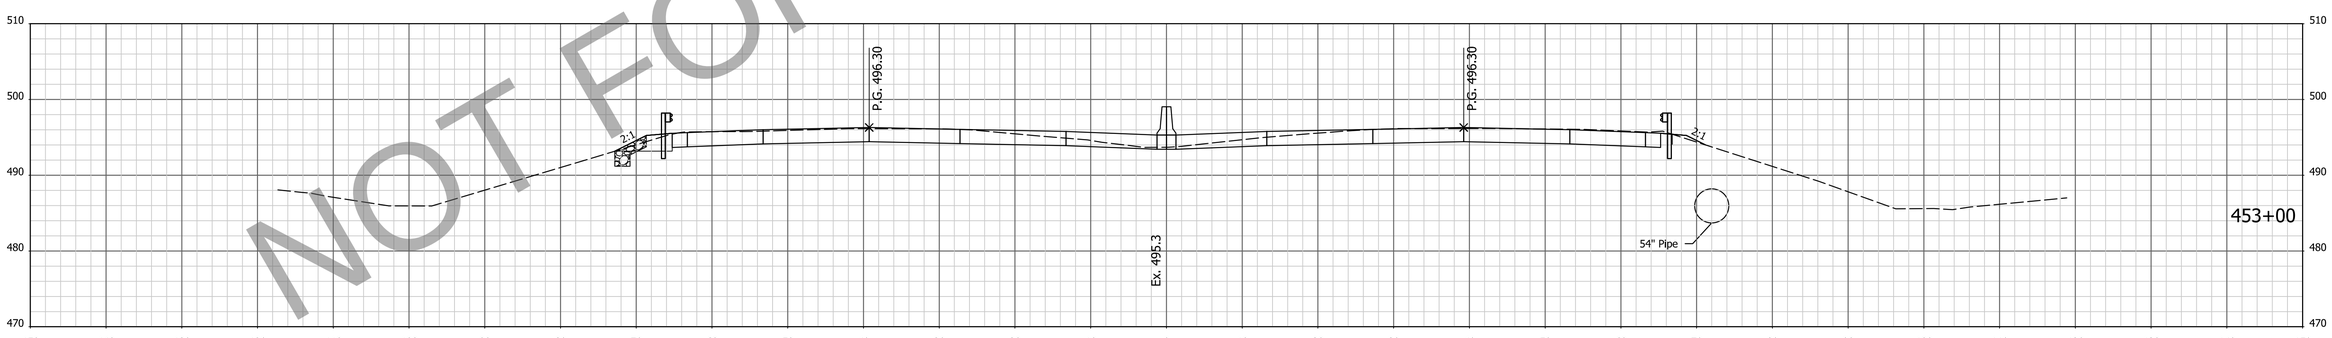

Vc = 231.3 CYS Vf = 8.0 CYS

Ac = 158 SFT Vc = 293.8 CYS

Af = 4 SFT Vf = 7.8 CYS

Ab = 12 SFT Vb = 25.0 CYS

NOT FOR CONSTRUCTION

NOTE: CROSS SECTIONS DISPLAY THE HMA PAVEMENT ALTERNATIVE

FOR INFORMATION ONLY
Project scope, including project limits and identified work within, will change based on what the Design-Build Contractor can provide for the fixed-price identified in the RFP documents.

DESIGNED: AMD DRAWN: JJP
CHECKED: DJG CHECKED: DJG

INDIANA
DEPARTMENT OF TRANSPORTATION

CROSS SECTIONS
STA. 453+00 TO STA. 454+00 "PR-Q"

HORIZONTAL SCALE	BRIDGE FILE
1" = 10'	N/A
VERTICAL SCALE	DESIGNATION
1" = 10'	1700135
SURVEY BOOK	SHEETS
Electronic	51 of 247
CONTRACT	PROJECT
R-41529	1700135

4/29/2023 6:53:33 AM P:\200035 - I65 ATL\09Road\04 Design files\02 DGN\Plans\200035_29_Sht_Xsec_Line PR-Q.dgn

EARTHWORK FOR PCCP ALTERNATE

EARTHWORK FOR HMA ALTERNATE

EARTHWORK FOR BENCHING

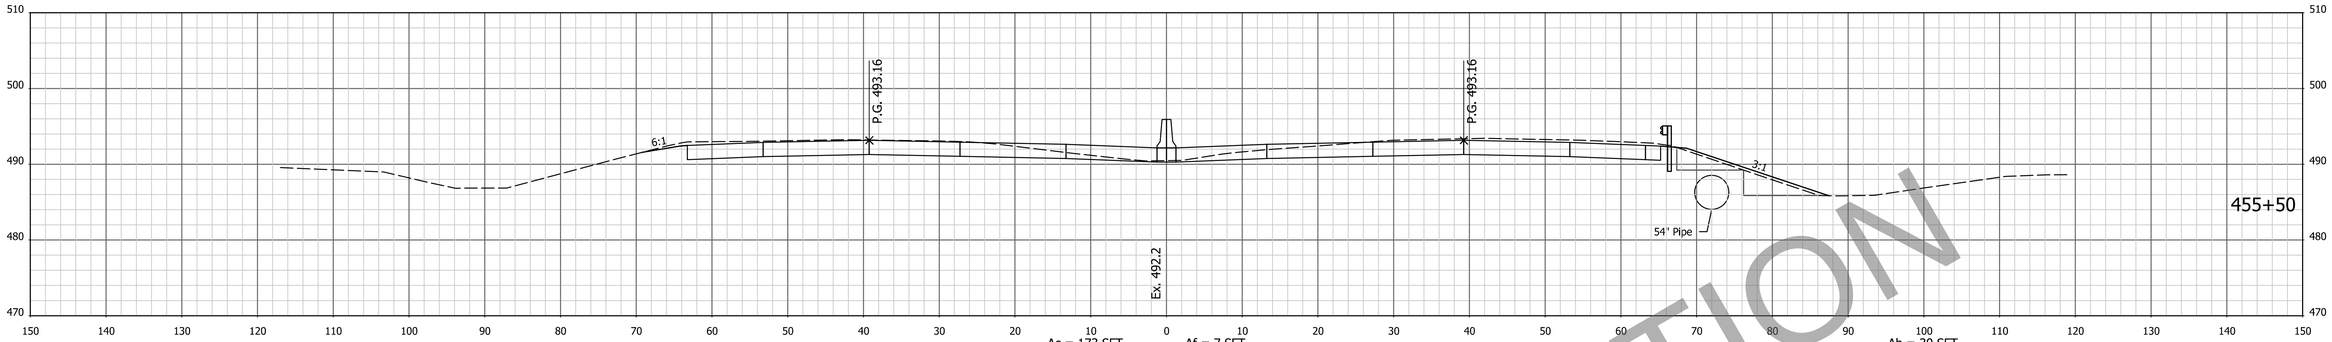

Vc = 269.6 CYS Vf = 13.1 CYS

Ac = 173 SFT Af = 7 SFT
Vc = 325.1 CYS Vf = 12.9 CYS

Ab = 30 SFT
Vb = 58.3 CYS

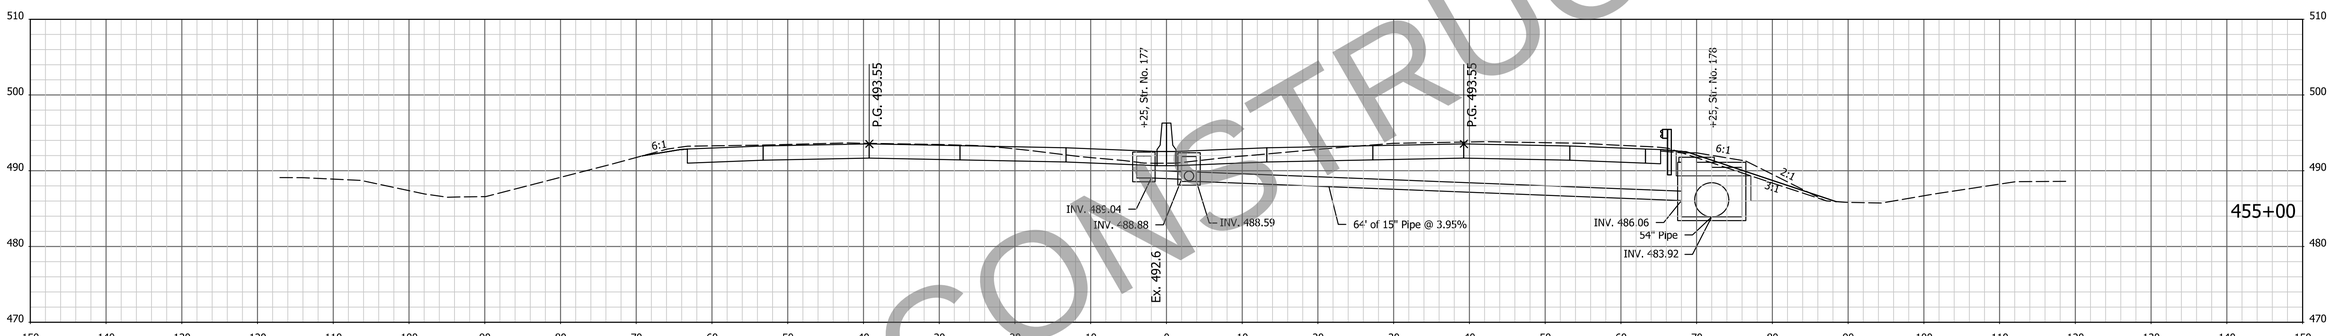

Vc = 270.3 CYS Vf = 11.2 CYS

Ac = 178 SFT Af = 7 SFT
Vc = 326.1 CYS Vf = 11.2 CYS

Ab = 33 SFT
Vb = 61.1 CYS

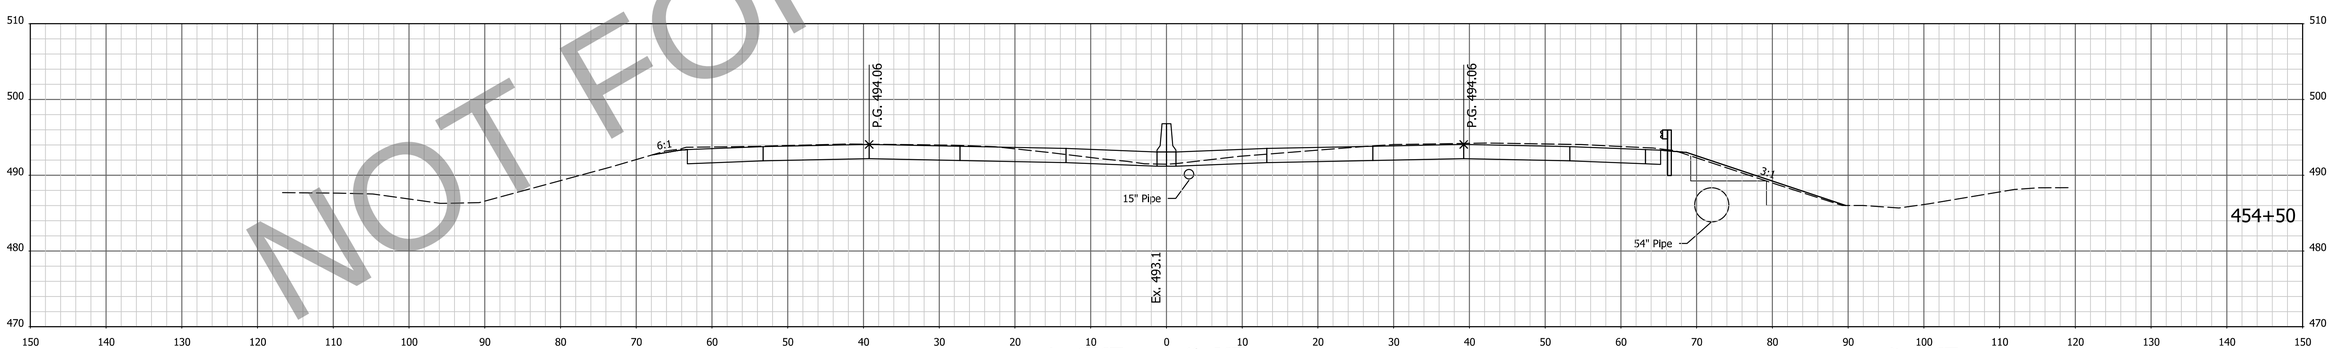

Vc = 261.0 CYS Vf = 9.9 CYS

Ac = 175 SFT Af = 5 SFT
Vc = 316.7 CYS Vf = 9.8 CYS

Ab = 33 SFT
Vb = 63.9 CYS

NOT FOR CONSTRUCTION

NOTE: CROSS SECTIONS DISPLAY THE HMA PAVEMENT ALTERNATIVE

FOR INFORMATION ONLY
Project scope, including project limits and identified work within, will change based on what the Design-Build Contractor can provide for the fixed-price identified in the RFP documents.

DESIGNED: AMD DRAWN: JJP
CHECKED: DJG CHECKED: DJG

INDIANA
DEPARTMENT OF TRANSPORTATION

CROSS SECTIONS
STA. 454+50 TO STA. 455+50 "PR-Q"

HORIZONTAL SCALE	BRIDGE FILE
1" = 10'	N/A
VERTICAL SCALE	DESIGNATION
1" = 10'	1700135
SURVEY BOOK	SHEETS
Electronic	52 of 247
CONTRACT	PROJECT
R-41529	1700135

4/29/2023 6:53:35 AM P:\200035 - I65 ATL\09Road\04 Design files\02 DGN\Plans\200035_29_Sht_Xsec_Line PR-Q.dgn

EARTHWORK FOR PCCP ALTERNATE

EARTHWORK FOR HMA ALTERNATE

EARTHWORK FOR BENCHING

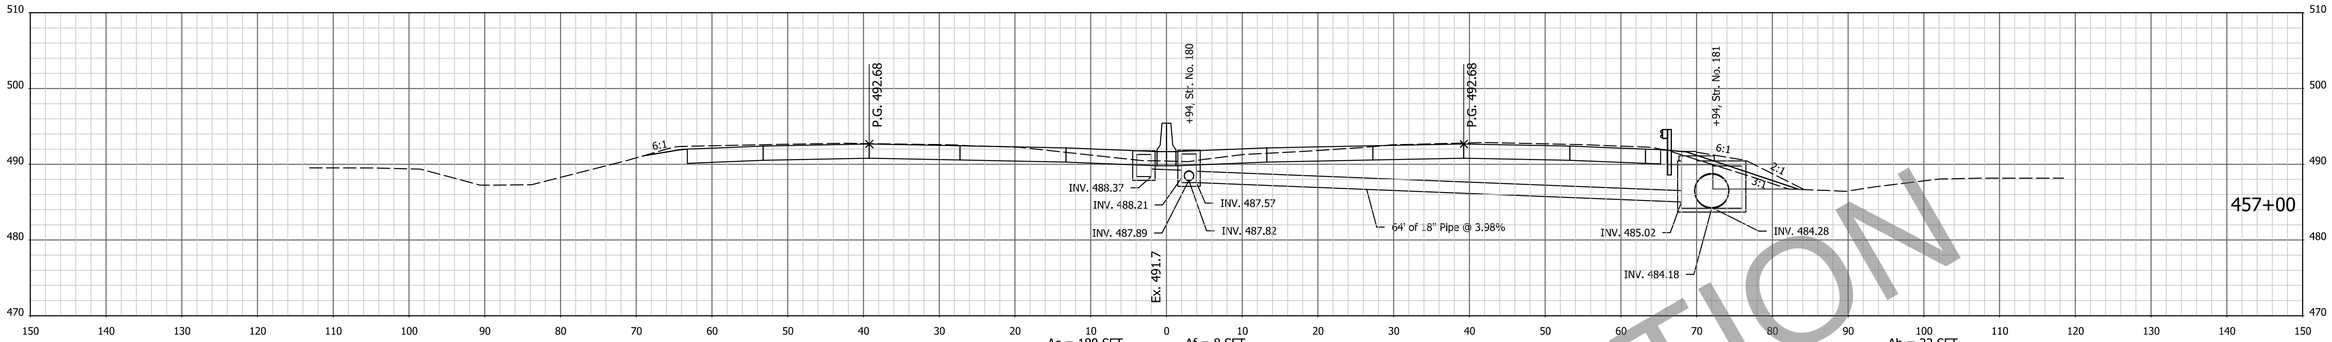

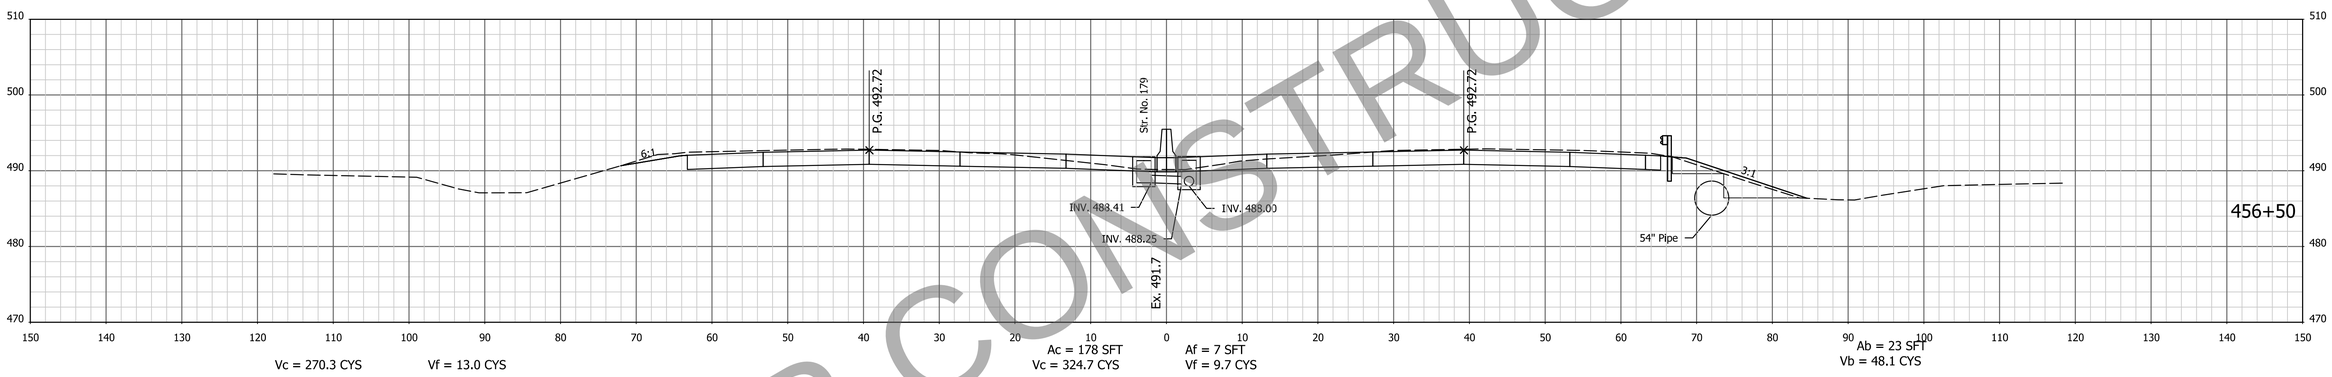

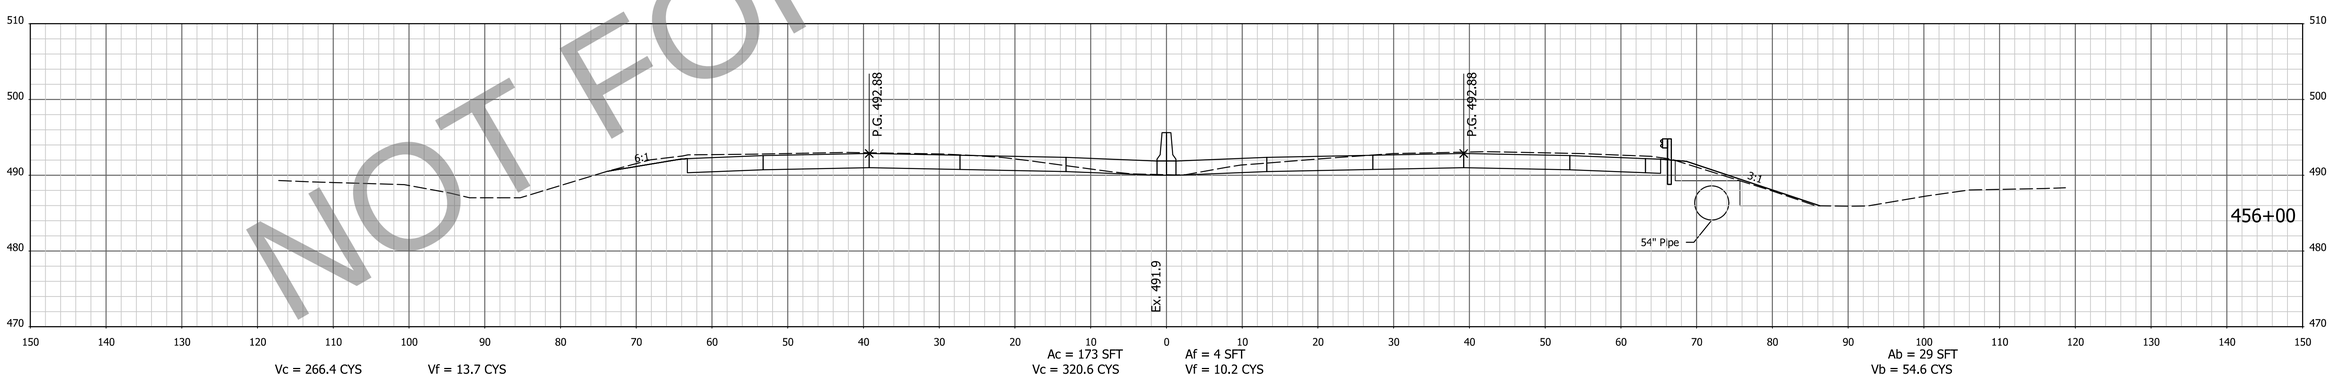

NOT FOR CONSTRUCTION

NOTE: CROSS SECTIONS DISPLAY THE HMA PAVEMENT ALTERNATIVE

FOR INFORMATION ONLY
Project scope, including project limits and identified work within, will change based on what the Design-Build Contractor can provide for the fixed-price identified in the RFP documents.

DESIGNED: AMD | DRAWN: JJP
CHECKED: DJG | CHECKED: DJG

INDIANA
DEPARTMENT OF TRANSPORTATION

CROSS SECTIONS
STA. 456+00 TO STA. 457+00 "PR-Q"

HORIZONTAL SCALE	BRIDGE FILE
1" = 10'	N/A
VERTICAL SCALE	DESIGNATION
1" = 10'	1700135
SURVEY BOOK	SHEETS
Electronic	53 of 247
CONTRACT	PROJECT
R-41529	1700135

14/29/2023 6:53:37 AM P:\200035 - I65 ATL\09Road\04 Design files\02 DGN\Plans\200035_29_Sht_Xsec_Line PR-Q.dgn

EARTHWORK FOR PCCP ALTERNATE

EARTHWORK FOR HMA ALTERNATE

EARTHWORK FOR BENCHING

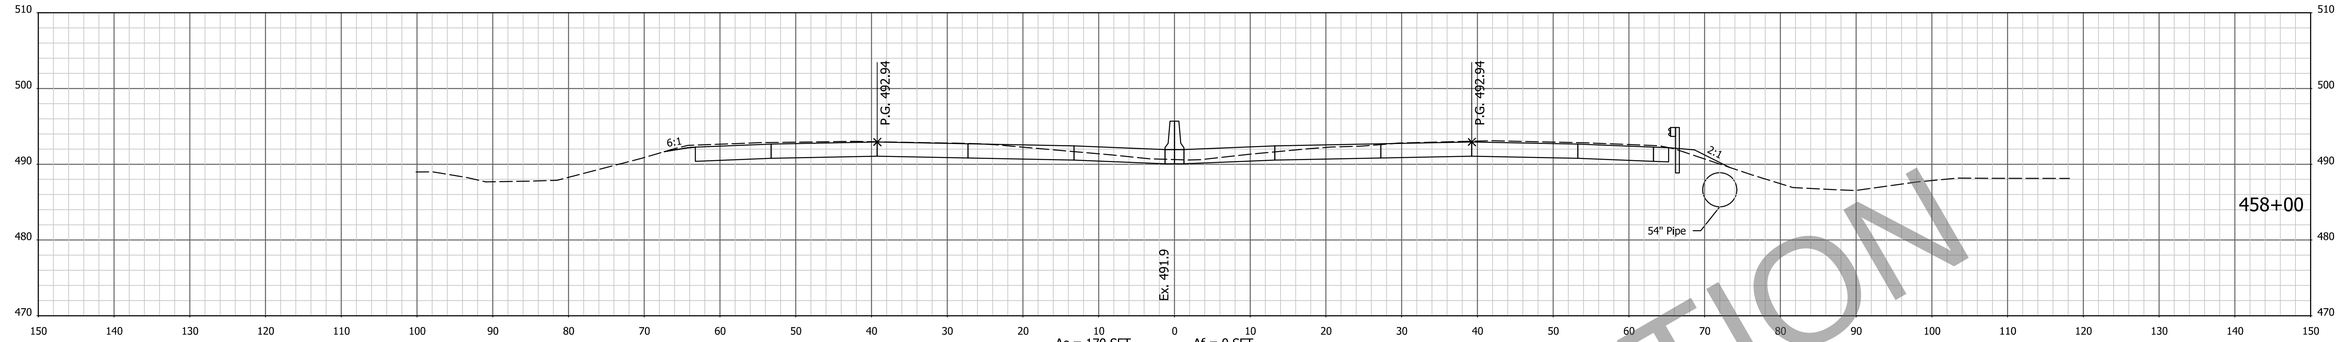

Vc = 267.9 CYS Vf = 0.0 CYS

Ac = 170 SFT Vc = 316.7 CYS

Af = 0 SFT Vf = 0.0 CYS

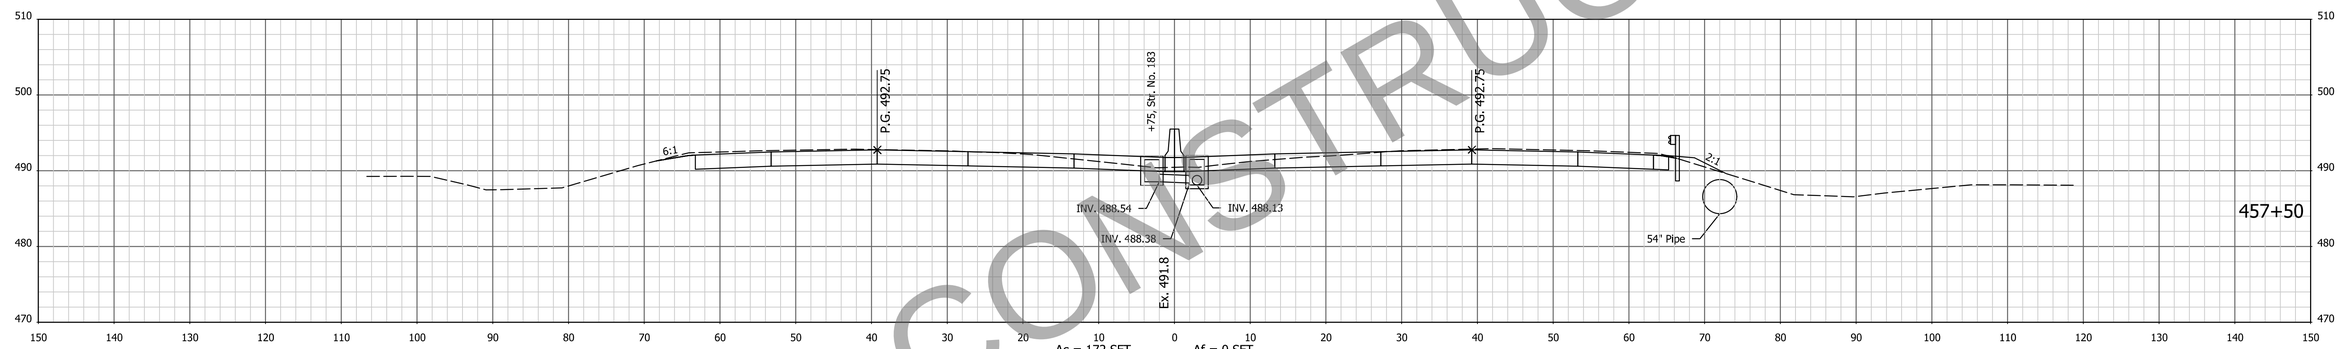

Vc = 136.1 CYS Vf = 0.7 CYS

Ac = 172 SFT Vc = 160.8 CYS

Af = 0 SFT Vf = 0.0 CYS

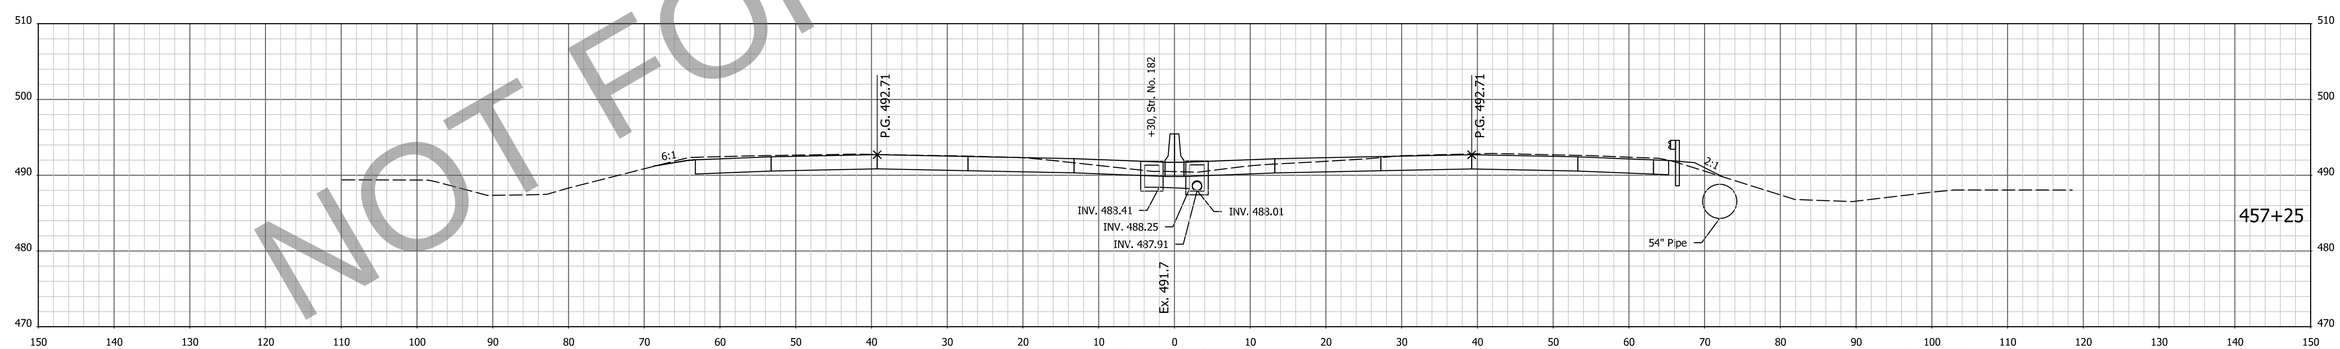

Vc = 138.0 CYS Vf = 4.2 CYS

Ac = 175 SFT Vc = 164.4 CYS

Af = 0 SFT Vf = 3.5 CYS

Ab = 0 SFT Vb = 20.4 CYS

NOT FOR CONSTRUCTION

NOTE: CROSS SECTIONS DISPLAY THE HMA PAVEMENT ALTERNATIVE

FOR INFORMATION ONLY
Project scope, including project limits and identified work within, will change based on what the Design-Build Contractor can provide for the fixed-price identified in the RFP documents.

DESIGNED: AMD DRAWN: JJP
CHECKED: DJG CHECKED: DJG

INDIANA
DEPARTMENT OF TRANSPORTATION

CROSS SECTIONS
STA. 457+25 TO STA. 458+00 "PR-Q"

HORIZONTAL SCALE	BRIDGE FILE
1" = 10'	N/A
VERTICAL SCALE	DESIGNATION
1" = 10'	1700135
SURVEY BOOK	SHEETS
Electronic	54 of 247
CONTRACT	PROJECT
R-41529	1700135

14/29/2023 6:53:39 AM P:\200035 - I65 ATL\09Road\04 Design files\02 DGN\Plans\200035_29_Sht_Xsec_Line PR-Q.dgn

EARTHWORK FOR PCCP ALTERNATE

EARTHWORK FOR HMA ALTERNATE

EARTHWORK FOR BENCHING

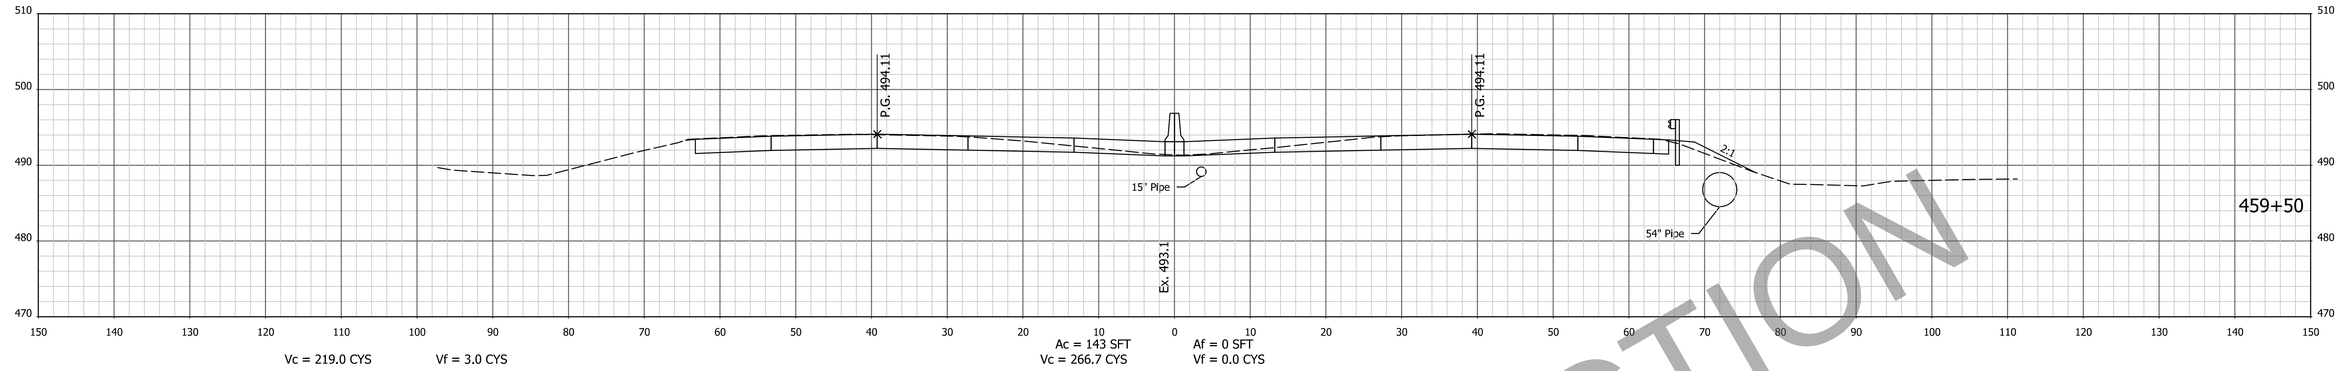

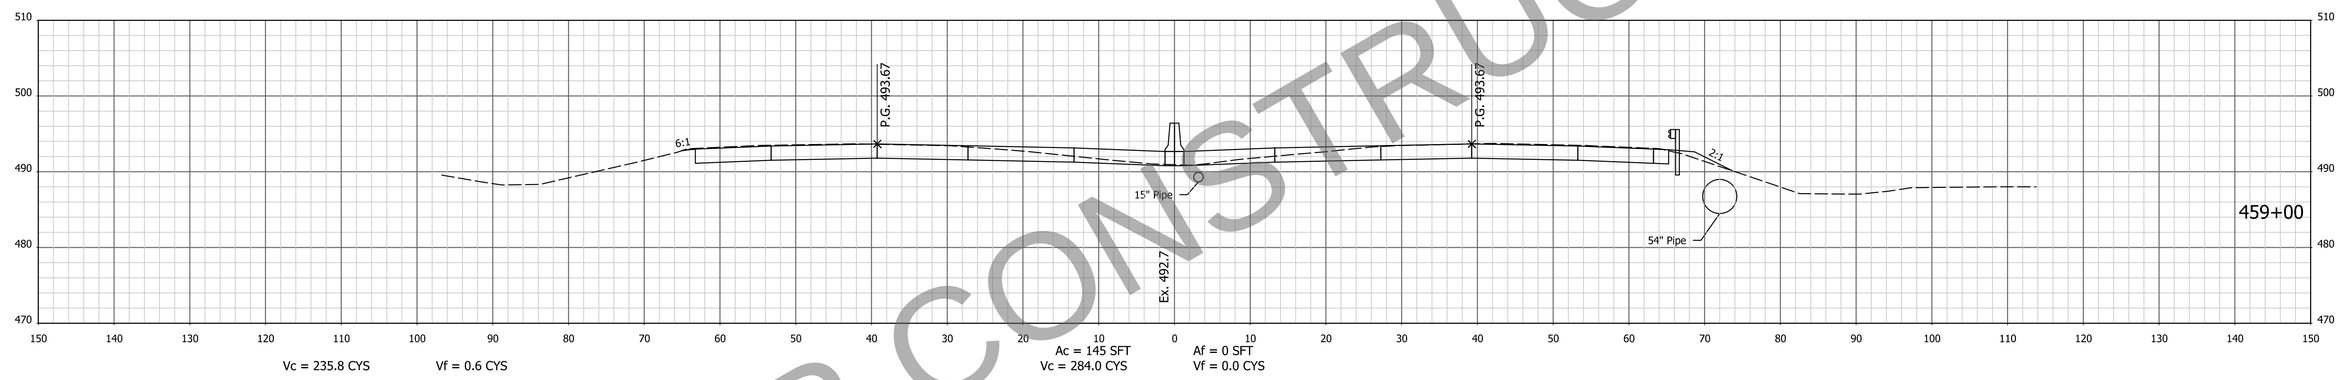

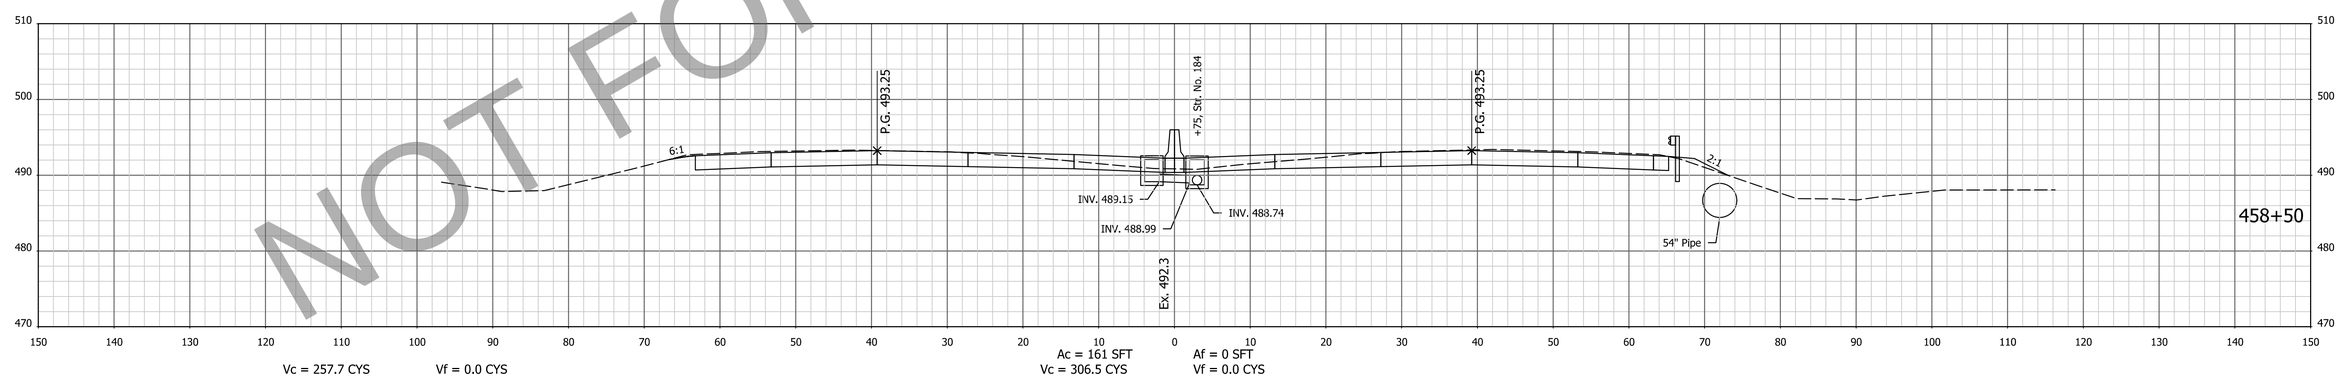

NOT FOR CONSTRUCTION

NOTE: CROSS SECTIONS DISPLAY THE HMA PAVEMENT ALTERNATIVE

FOR INFORMATION ONLY
Project scope, including project limits and identified work within, will change based on what the Design-Build Contractor can provide for the fixed-price identified in the RFP documents.

DESIGNED: AMD | DRAWN: JJP
CHECKED: DJG | CHECKED: DJG

INDIANA
DEPARTMENT OF TRANSPORTATION

CROSS SECTIONS
STA. 458+50 TO STA. 459+50 "PR-Q"

HORIZONTAL SCALE	BRIDGE FILE
1" = 10'	N/A
VERTICAL SCALE	DESIGNATION
1" = 10'	1700135
SURVEY BOOK	SHEETS
Electronic	55 of 247
CONTRACT	PROJECT
R-41529	1700135

4/29/2023 6:53:41 AM P:\200035 - I65 ATL\09Road\04 Design files\02 DGN\Plans\200035_29_Sht_Xsec_Line PR-Q.dgn

EARTHWORK FOR PCCP ALTERNATE

EARTHWORK FOR HMA ALTERNATE

EARTHWORK FOR BENCHING

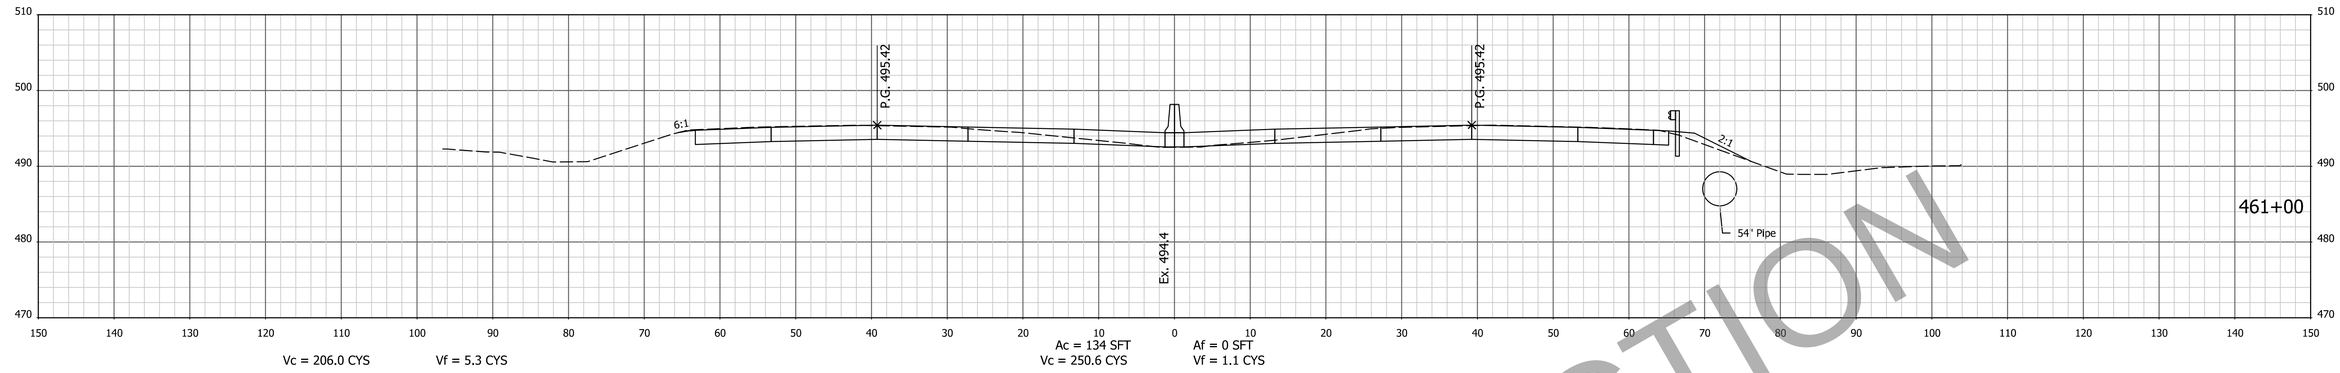

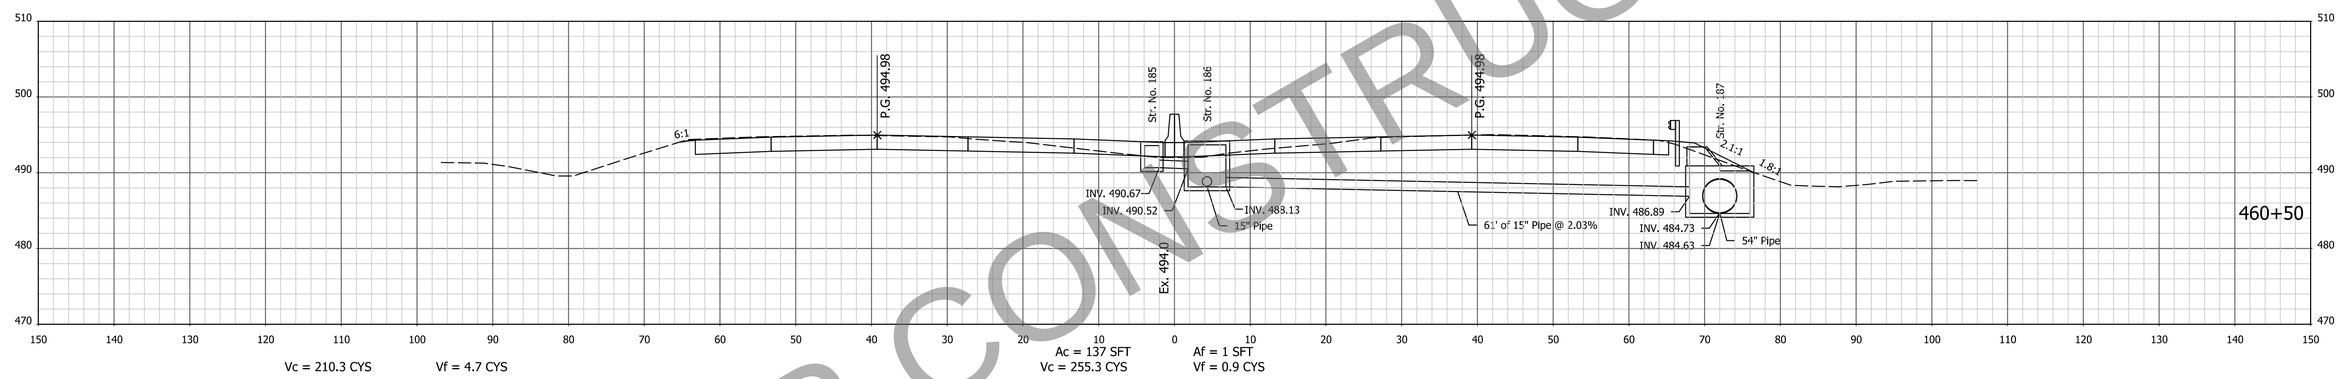

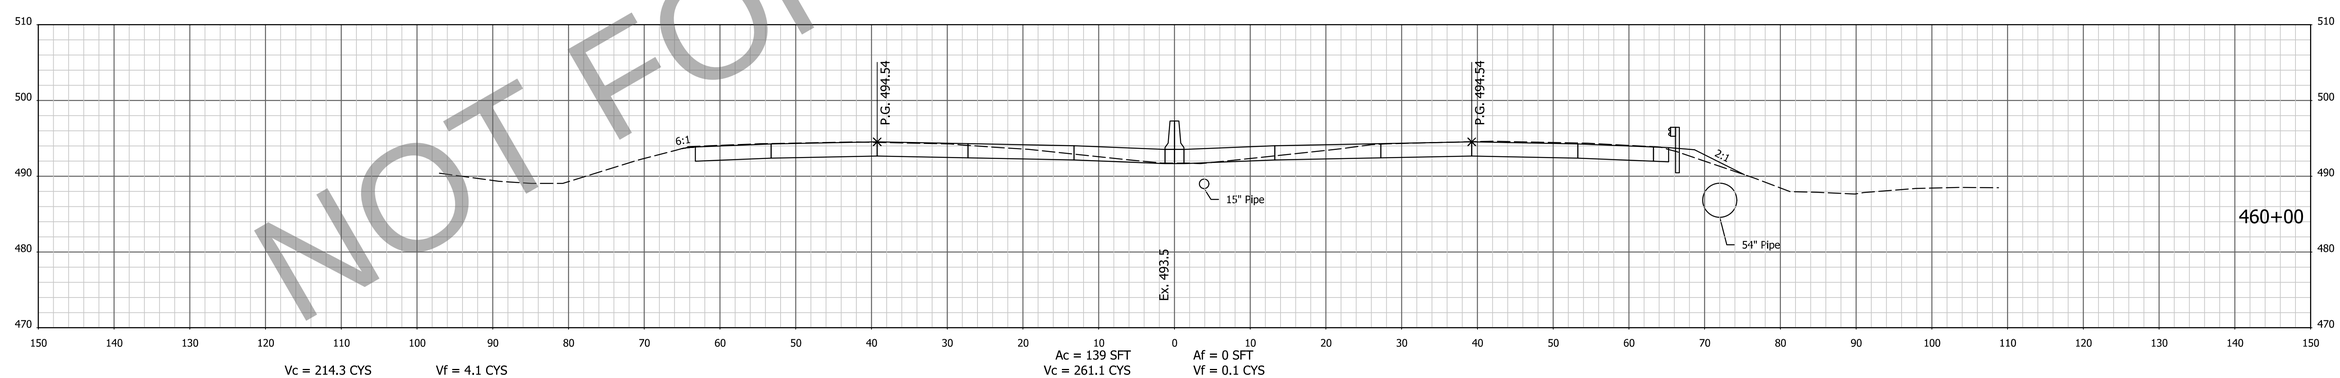

NOT FOR CONSTRUCTION

NOTE: CROSS SECTIONS DISPLAY THE HMA PAVEMENT ALTERNATIVE

FOR INFORMATION ONLY
Project scope, including project limits and identified work within, will change based on what the Design-Build Contractor can provide for the fixed-price identified in the RFP documents.

DESIGNED: AMD | DRAWN: JJP
CHECKED: DJG | CHECKED: DJG

INDIANA
DEPARTMENT OF TRANSPORTATION

CROSS SECTIONS
STA. 460+00 TO STA. 461+00 "PR-Q"

HORIZONTAL SCALE	BRIDGE FILE
1" = 10'	N/A
VERTICAL SCALE	DESIGNATION
1" = 10'	1700135
SURVEY BOOK	SHEETS
Electronic	56 of 247
CONTRACT	PROJECT
R-41529	1700135

4/29/2023 6:53:43 AM I:\P\200035 - I65 ATL\09Road\04 Design files\02 DGN\Plans\200035_29_Sht_Xsec_Line PR-Q.dgn

EARTHWORK FOR PCCP ALTERNATE

EARTHWORK FOR HMA ALTERNATE

EARTHWORK FOR BENCHING

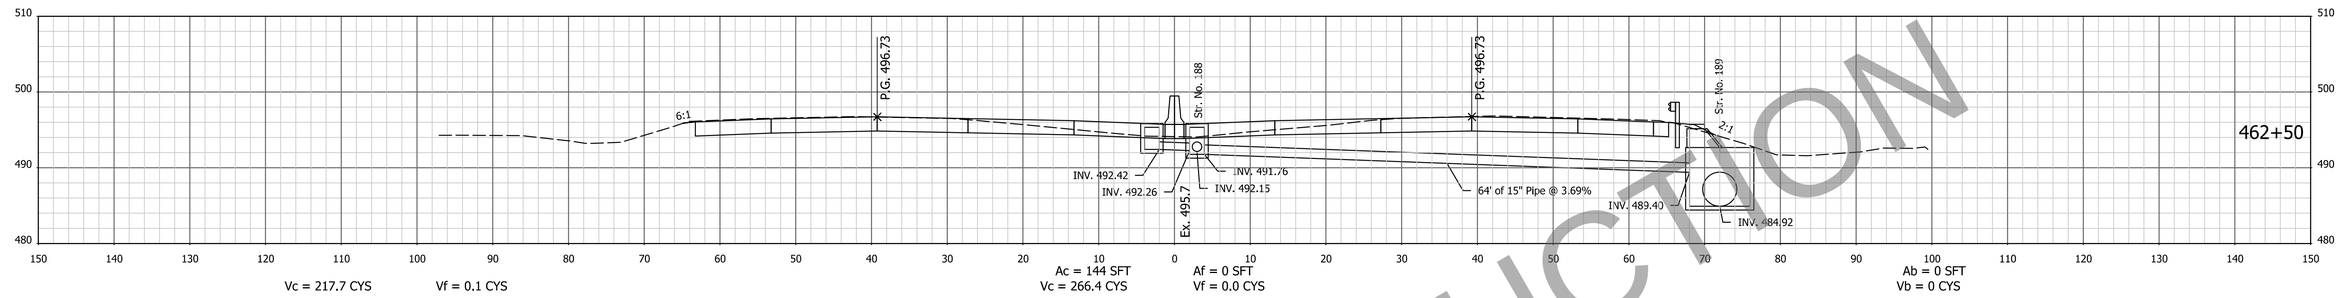

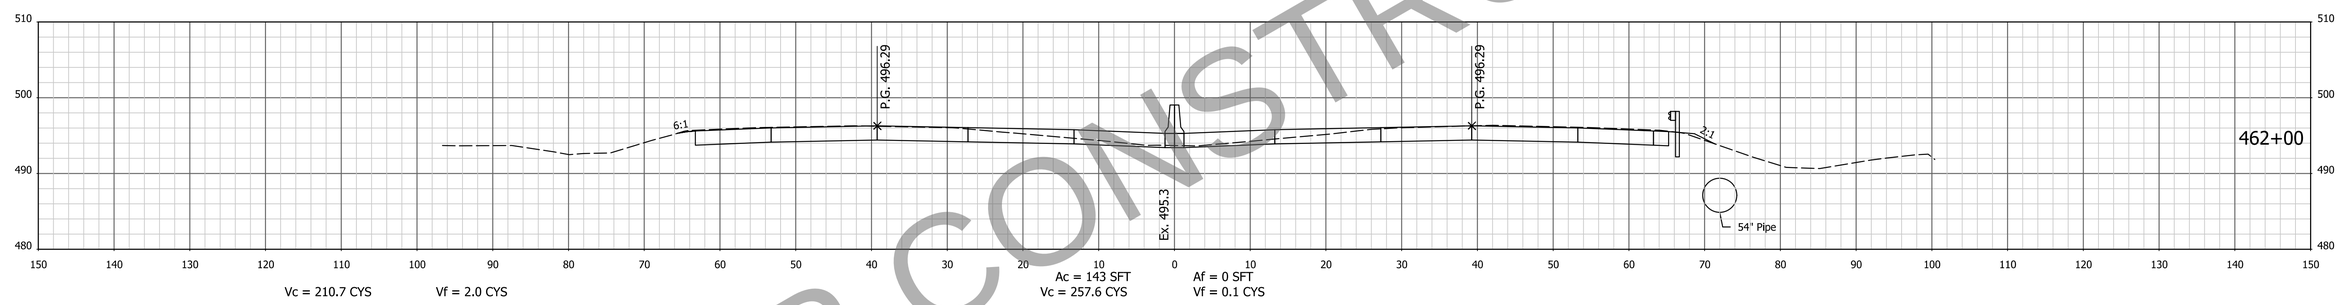

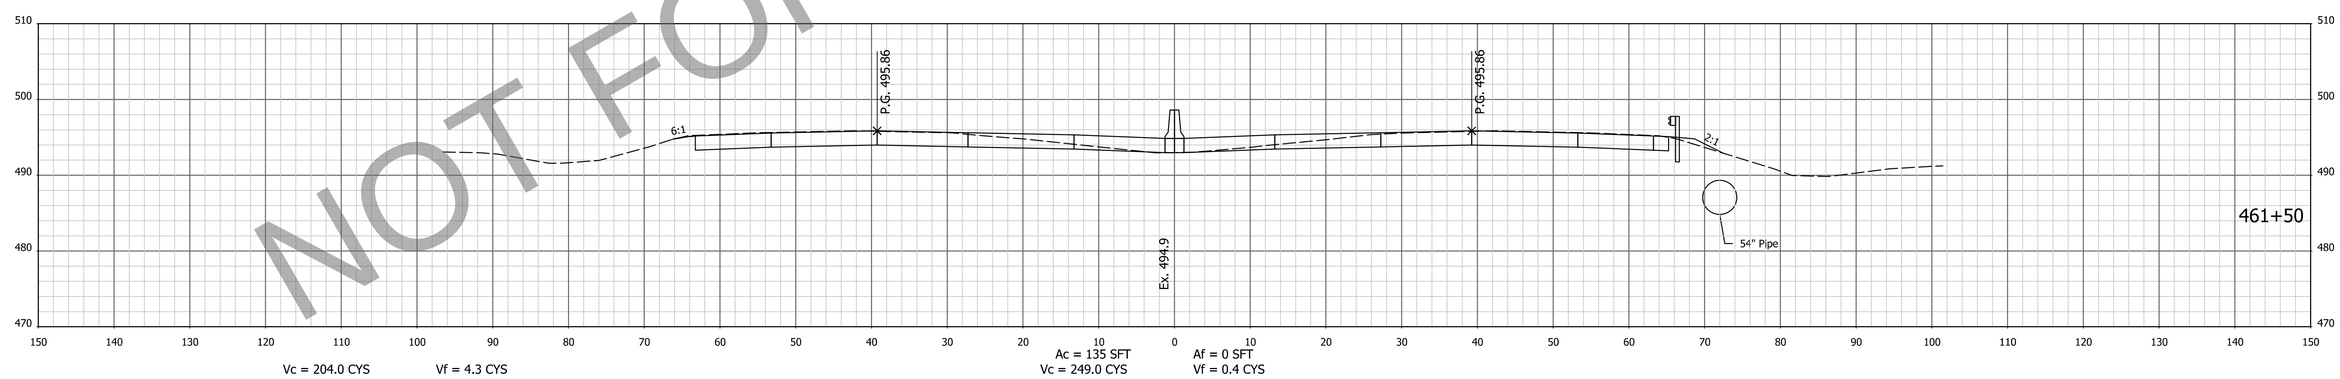

NOT FOR CONSTRUCTION

NOTE: CROSS SECTIONS DISPLAY THE HMA PAVEMENT ALTERNATIVE

FOR INFORMATION ONLY
Project scope, including project limits and identified work within, will change based on what the Design-Build Contractor can provide for the fixed-price identified in the RFP documents.

DESIGNED: AMD | DRAWN: JJP
CHECKED: DJG | CHECKED: DJG

INDIANA
DEPARTMENT OF TRANSPORTATION

CROSS SECTIONS
STA. 461+50 TO STA. 462+50 "PR-Q"

HORIZONTAL SCALE	BRIDGE FILE
1" = 10'	N/A
VERTICAL SCALE	DESIGNATION
1" = 10'	1700135
SURVEY BOOK	SHEETS
Electronic	57 of 247
CONTRACT	PROJECT
R-41529	1700135

4/29/2023 6:53:45 AM P:\200035 - I65 ATL\09Road\04 Design files\02 DGN\Plans\200035_29_Sht_Xsec_Line PR-Q.dgn

EARTHWORK FOR PCCP ALTERNATE

EARTHWORK FOR HMA ALTERNATE

EARTHWORK FOR BENCHING

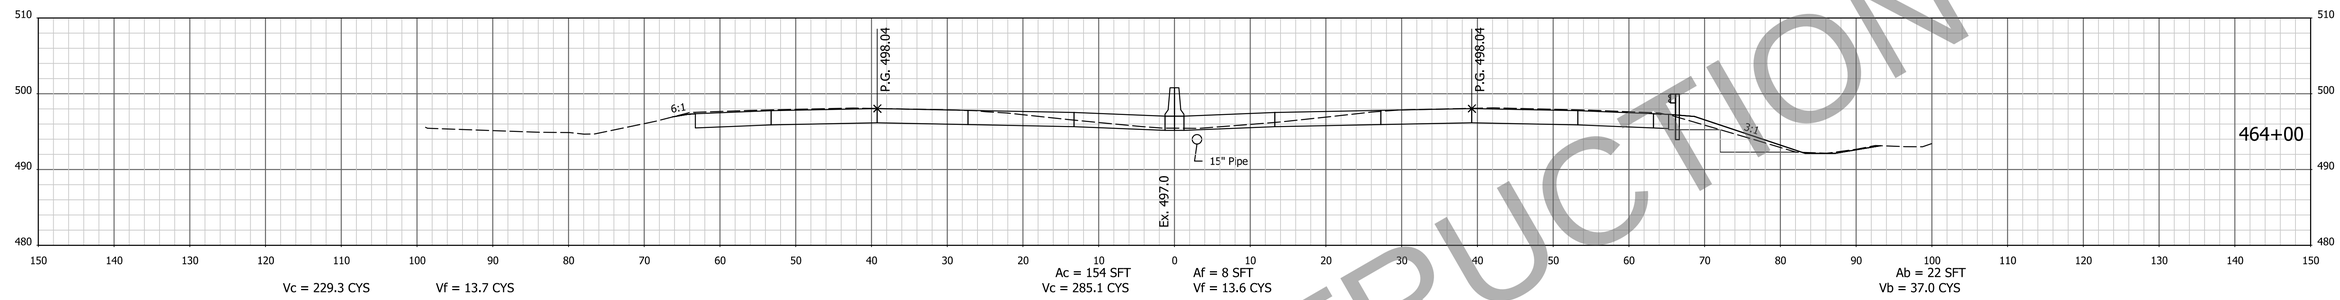

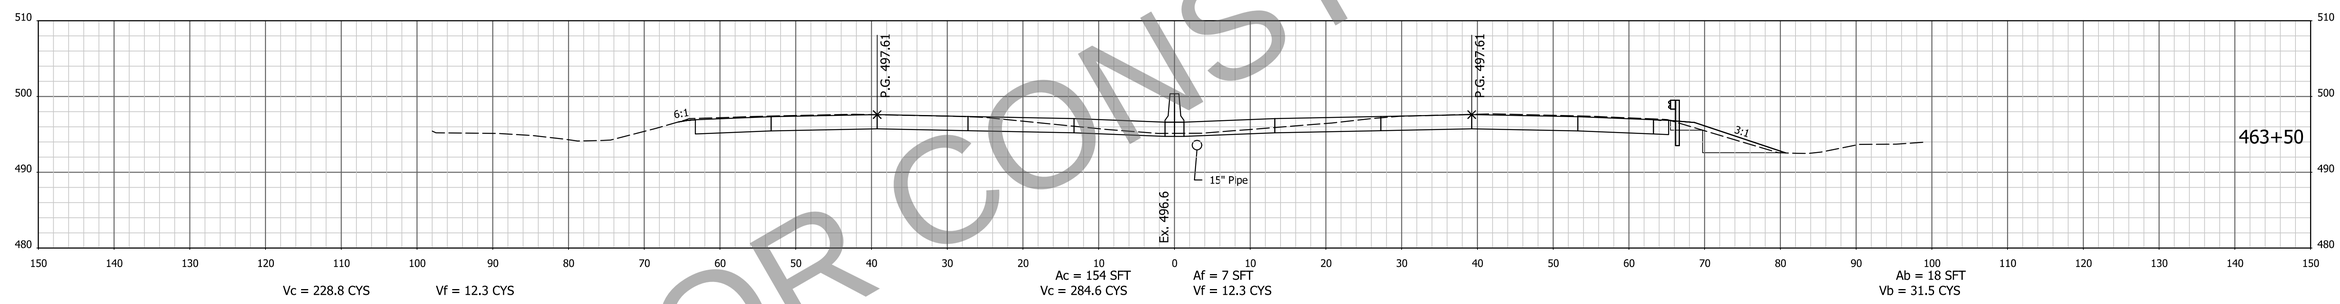

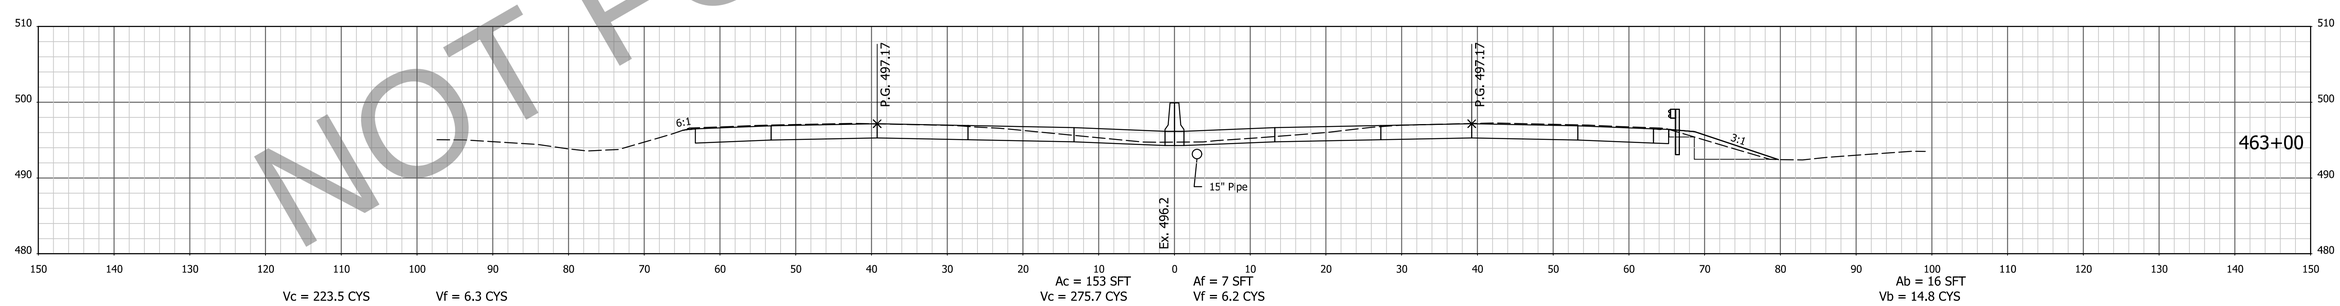

NOT FOR CONSTRUCTION

NOTE: CROSS SECTIONS DISPLAY THE HMA PAVEMENT ALTERNATIVE

FOR INFORMATION ONLY
Project scope, including project limits and identified work within, will change based on what the Design-Build Contractor can provide for the fixed-price identified in the RFP documents.

DESIGNED: AMD | DRAWN: JJP
CHECKED: DJG | CHECKED: DJG

INDIANA
DEPARTMENT OF TRANSPORTATION

CROSS SECTIONS
STA. 463+00 TO STA. 464+00 "PR-Q"

HORIZONTAL SCALE	BRIDGE FILE
1" = 10'	N/A
VERTICAL SCALE	DESIGNATION
1" = 10'	1700135
SURVEY BOOK	SHEETS
Electronic	58 of 247
CONTRACT	PROJECT
R-41529	1700135

4/29/2023 6:53:46 AM P:\200035 - I65 ATL\09Road\04 Design files\02 DGN\Plans\200035_29_Sht_Xsec_Line PR-Q.dgn

EARTHWORK FOR PCCP ALTERNATE

EARTHWORK FOR HMA ALTERNATE

EARTHWORK FOR BENCHING

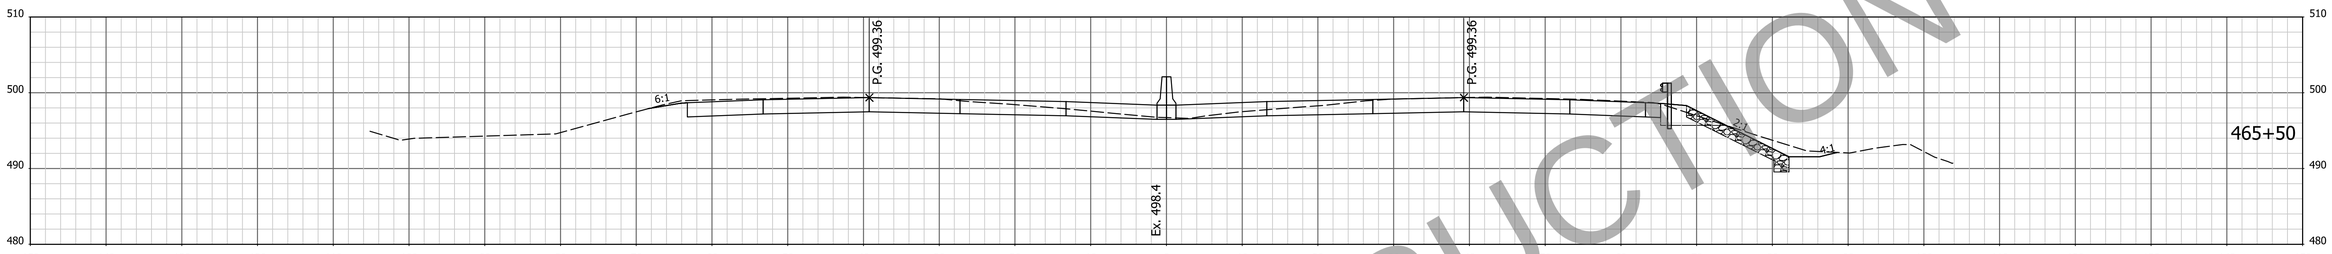

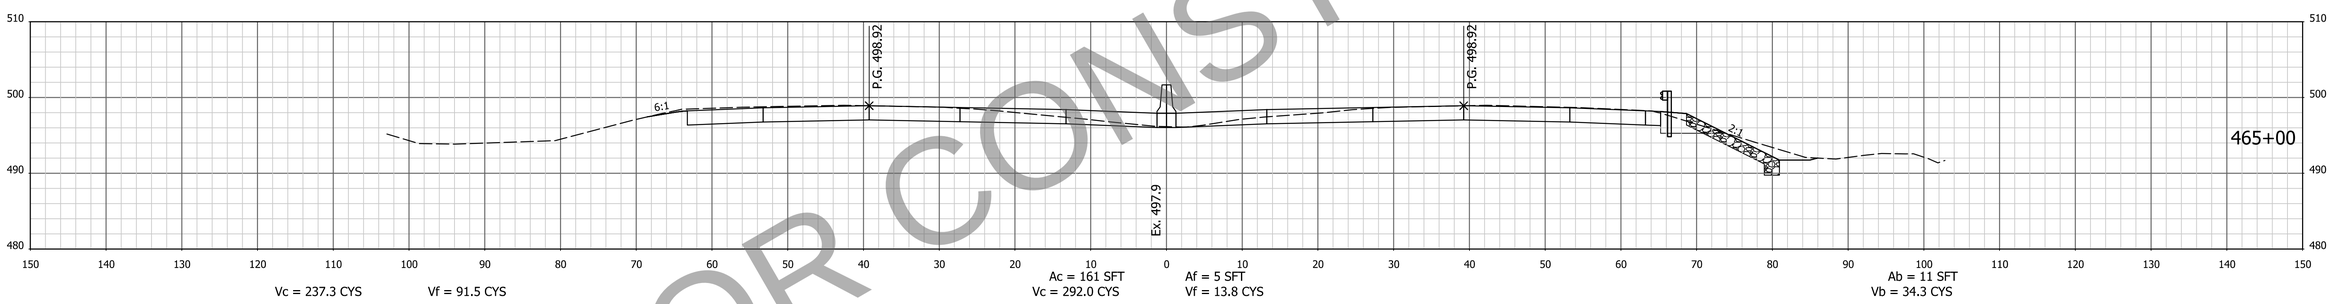

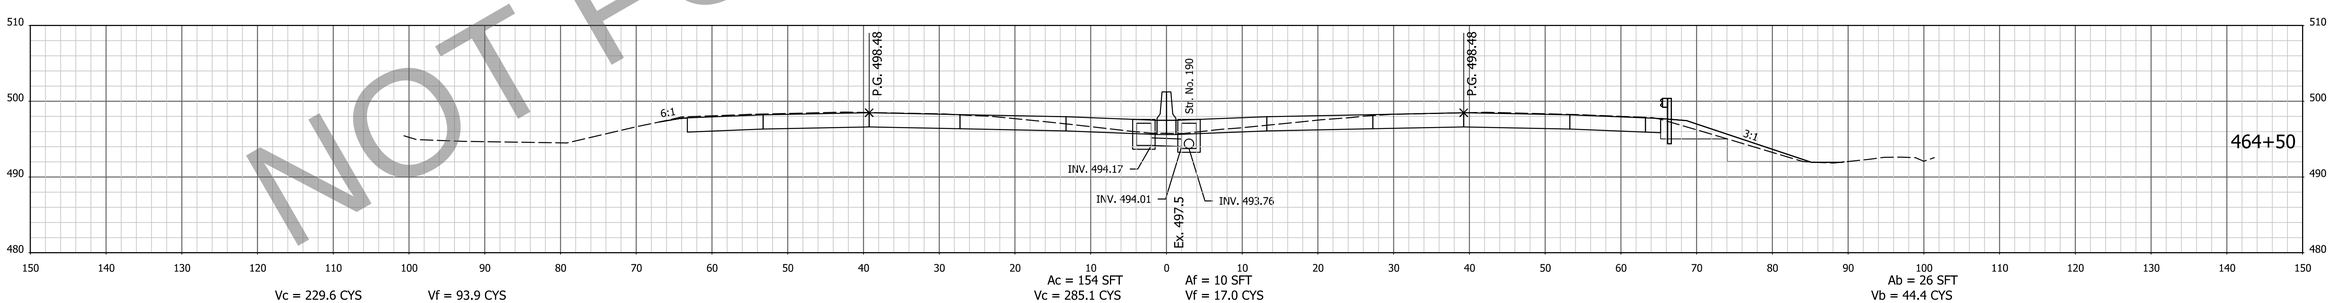

NOT FOR CONSTRUCTION

NOTE: CROSS SECTIONS DISPLAY THE HMA PAVEMENT ALTERNATIVE

FOR INFORMATION ONLY
Project scope, including project limits and identified work within, will change based on what the Design-Build Contractor can provide for the fixed-price identified in the RFP documents.

DESIGNED: AMD | DRAWN: JJP
CHECKED: DJG | CHECKED: DJG

INDIANA
DEPARTMENT OF TRANSPORTATION

CROSS SECTIONS
STA. 464+50 TO STA. 465+50 "PR-Q"

HORIZONTAL SCALE	BRIDGE FILE
1" = 10'	N/A
VERTICAL SCALE	DESIGNATION
1" = 10'	1700135

SURVEY BOOK	SHEETS		
Electronic	59	of	247
CONTRACT	PROJECT		
R-41529	1700135		

4/29/2023 6:53:48 AM P:\200035 - I65 ATL\09Road\04 Design files\02 DGN\Plans\200035_29_Sht_Xsec_Line PR-Q.dgn

EARTHWORK FOR PCCP ALTERNATE

EARTHWORK FOR HMA ALTERNATE

EARTHWORK FOR BENCHING

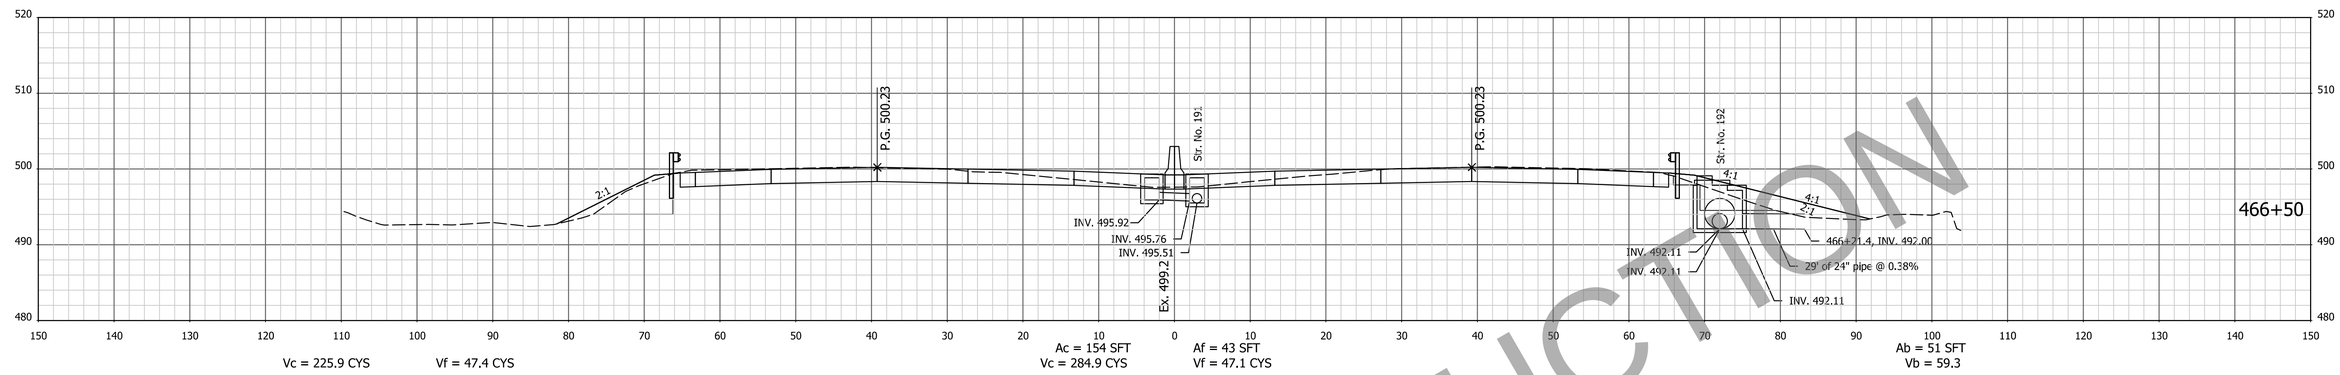

+23 (Skewed Section)

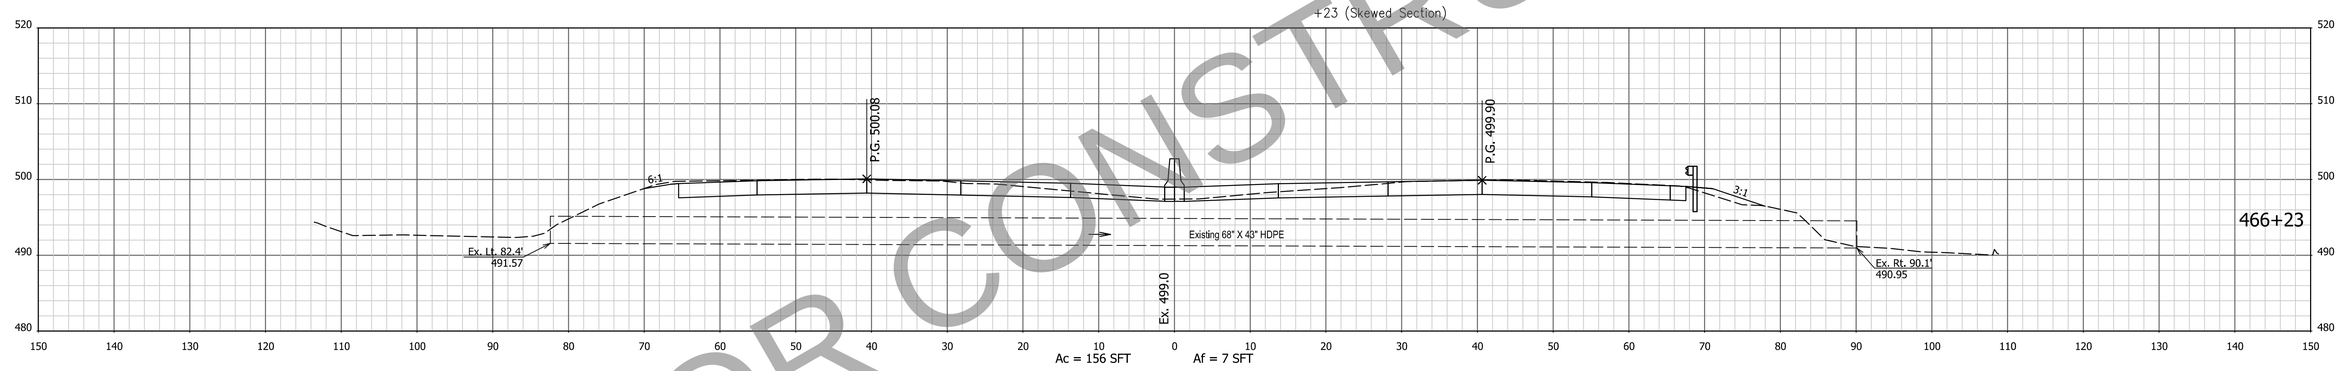

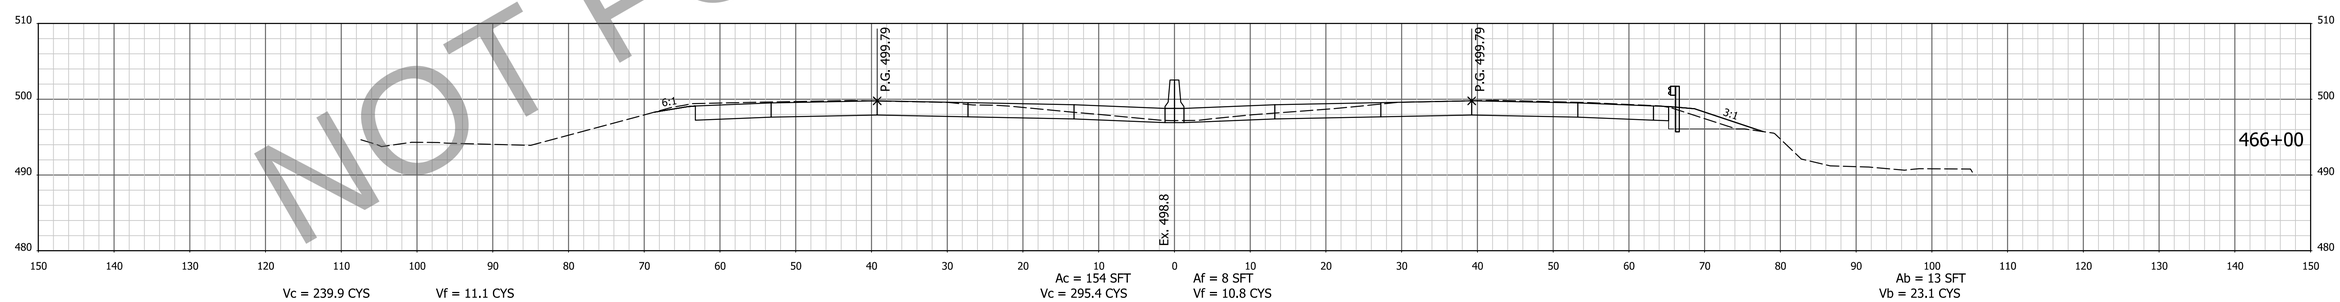

NOT FOR CONSTRUCTION

NOTE: CROSS SECTIONS DISPLAY THE HMA PAVEMENT ALTERNATIVE

FOR INFORMATION ONLY
Project scope, including project limits and identified work within, will change based on what the Design-Build Contractor can provide for the fixed-price identified in the RFP documents.

DESIGNED: AMD | DRAWN: JJP
CHECKED: DJG | CHECKED: DJG

INDIANA
DEPARTMENT OF TRANSPORTATION

CROSS SECTIONS
STA. 466+00 TO STA. 466+50 "PR-Q"

HORIZONTAL SCALE	BRIDGE FILE
1" = 10'	N/A
VERTICAL SCALE	DESIGNATION
1" = 10'	1700135
SURVEY BOOK	SHEETS
Electronic	60 of 247
CONTRACT	PROJECT
R-41529	1700135

4/29/2023 6:53:50 AM P:\200035 - I65 ATL\09Road\04 Design files\02 DGN\Plans\200035_29_Sht_Xsec_Line PR-Q.dgn

EARTHWORK FOR PCCP ALTERNATE

EARTHWORK FOR HMA ALTERNATE

EARTHWORK FOR BENCHING

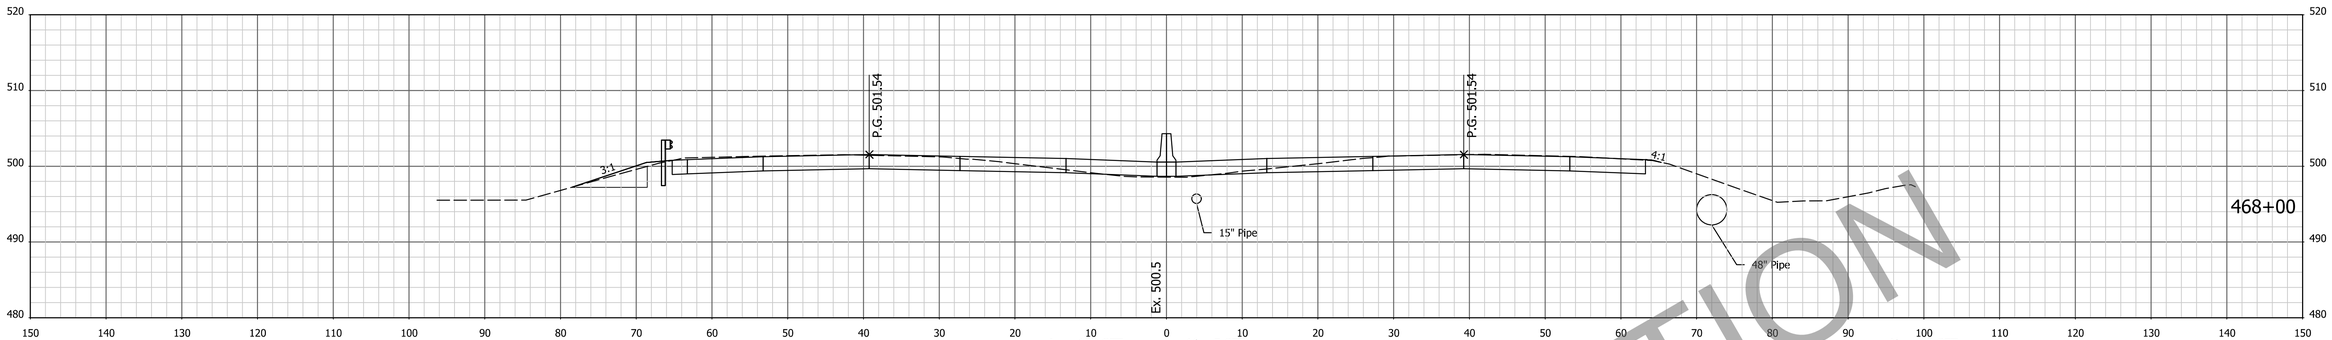

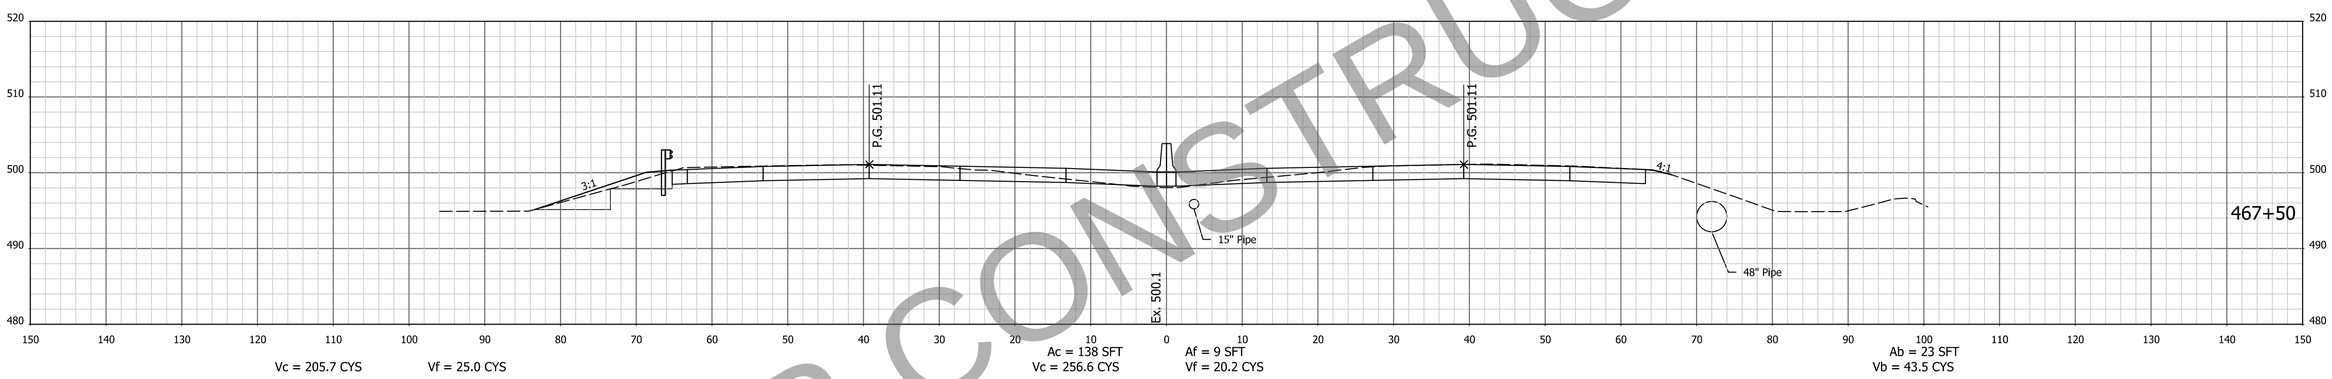

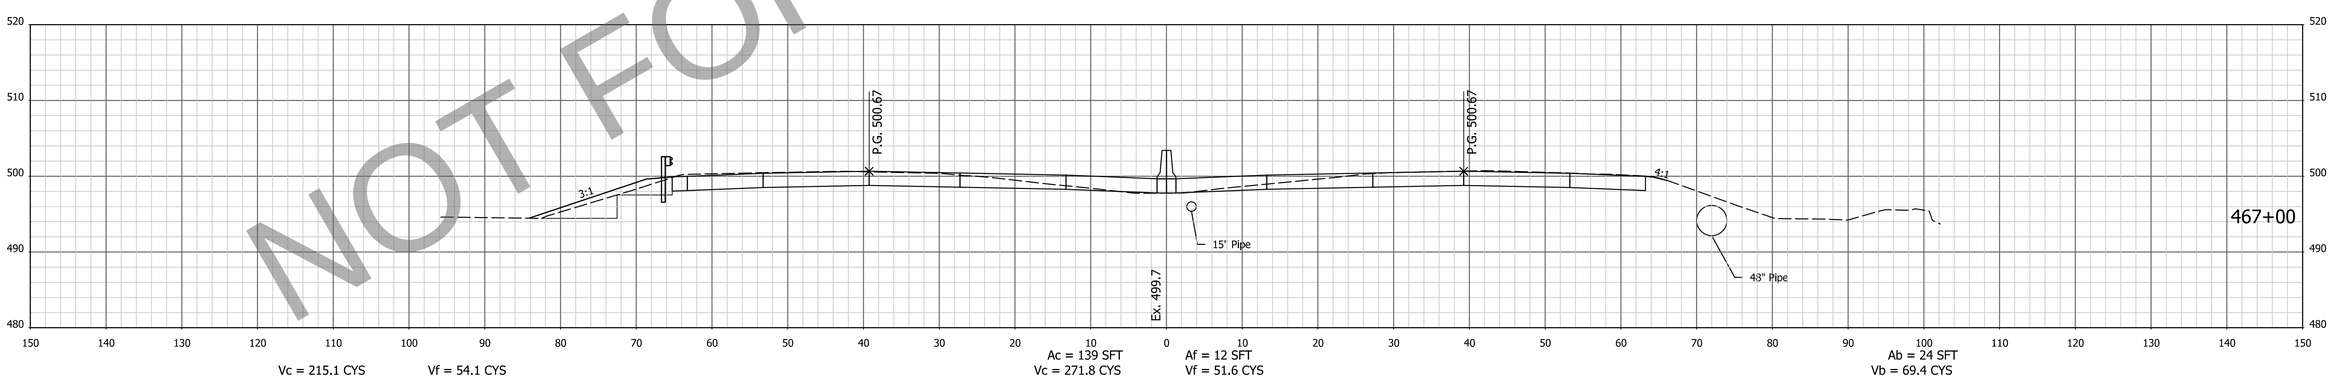

NOT FOR CONSTRUCTION

NOTE: CROSS SECTIONS DISPLAY THE HMA PAVEMENT ALTERNATIVE

FOR INFORMATION ONLY
Project scope, including project limits and identified work within, will change based on what the Design-Build Contractor can provide for the fixed-price identified in the RFP documents.

DESIGNED: AMD | DRAWN: JJP
CHECKED: DJG | CHECKED: DJG

INDIANA
DEPARTMENT OF TRANSPORTATION

CROSS SECTIONS
STA. 467+00 TO STA. 468+00 "PR-Q"

HORIZONTAL SCALE	BRIDGE FILE
1" = 10'	N/A
VERTICAL SCALE	DESIGNATION
1" = 10'	1700135
SURVEY BOOK	SHEETS
Electronic	61 of 247
CONTRACT	PROJECT
R-41529	1700135

4/29/2023 6:53:52 AM I:\P\200035 - I65 ATL\09Road\04 Design files\02 DGN\Plans\200035_29_Sht_Xsec_Line PR-Q.dgn

EARTHWORK FOR PCCP ALTERNATE

EARTHWORK FOR HMA ALTERNATE

EARTHWORK FOR BENCHING

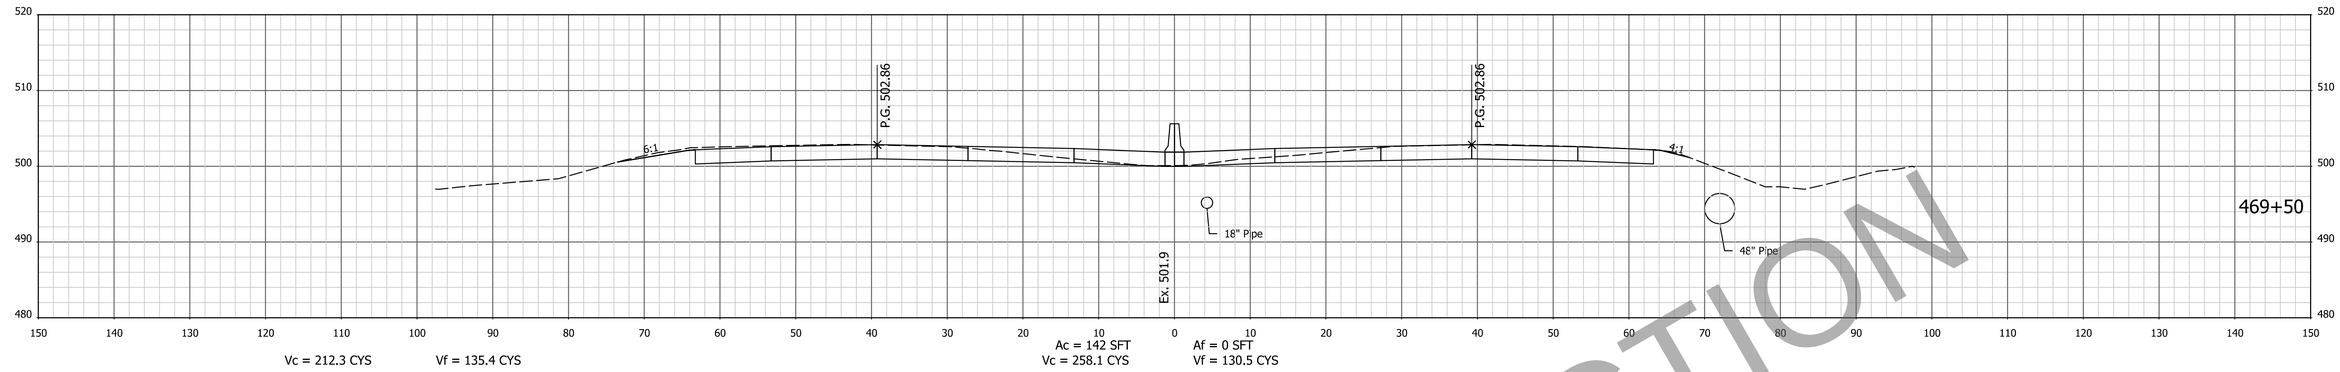

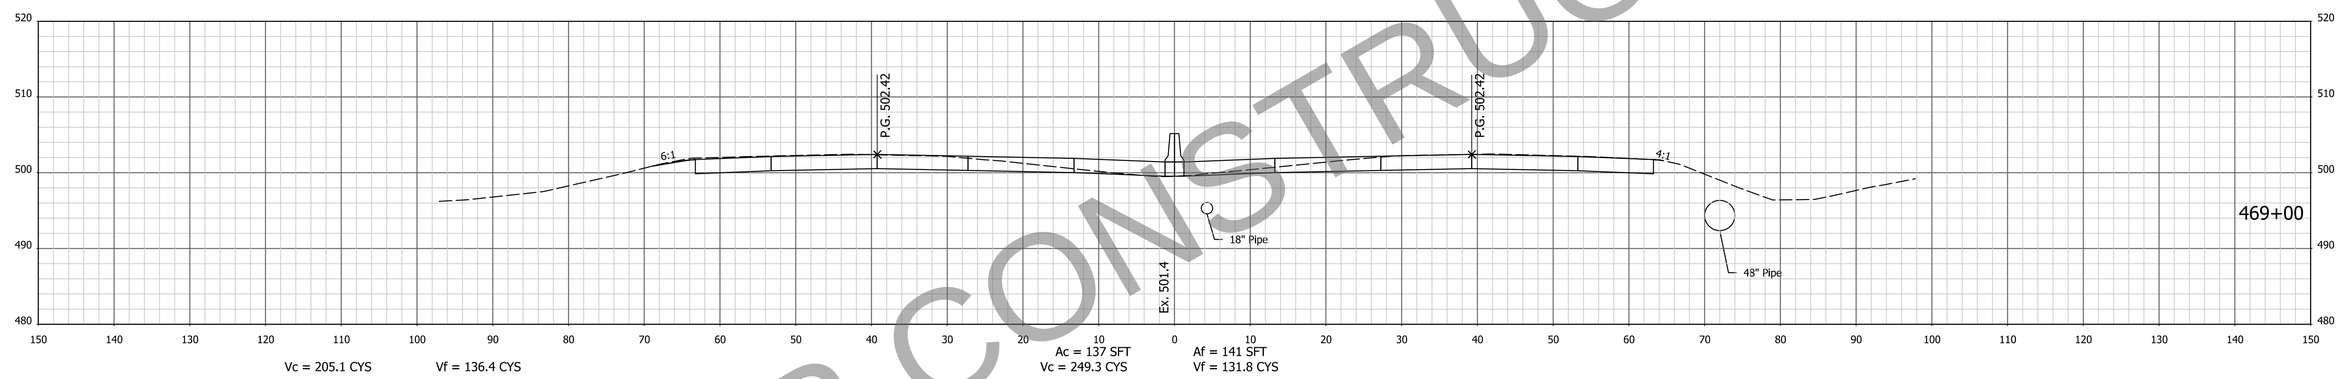

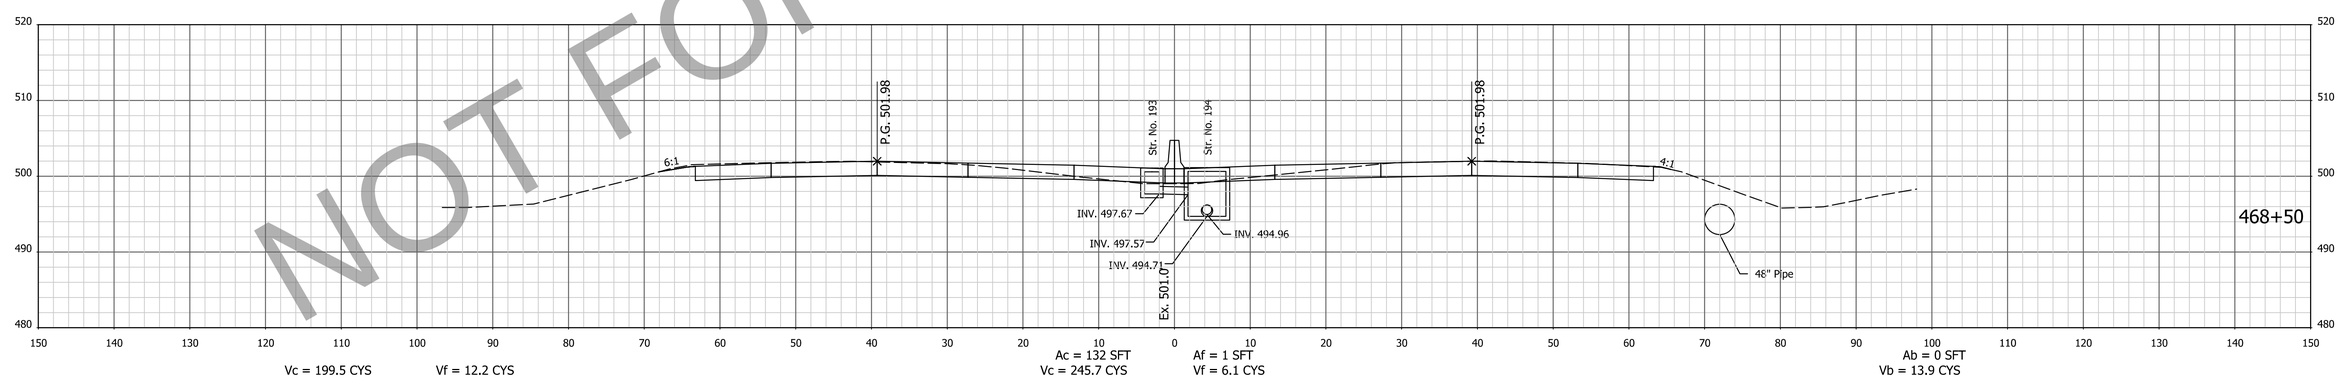

NOT FOR CONSTRUCTION

NOTE: CROSS SECTIONS DISPLAY THE HMA PAVEMENT ALTERNATIVE

FOR INFORMATION ONLY
Project scope, including project limits and identified work within, will change based on what the Design-Build Contractor can provide for the fixed-price identified in the RFP documents.

DESIGNED: AMD | DRAWN: JJP
CHECKED: DJG | CHECKED: DJG

INDIANA
DEPARTMENT OF TRANSPORTATION

CROSS SECTIONS
STA. 468+50 TO STA. 469+50 "PR-Q"

HORIZONTAL SCALE	BRIDGE FILE
1" = 10'	N/A
VERTICAL SCALE	DESIGNATION
1" = 10'	1700135
SURVEY BOOK	SHEETS
Electronic	62 of 247
CONTRACT	PROJECT
R-41529	1700135

4/29/2023 6:53:54 AM I:P:\200035 - I65 ATL\09Road\04 Design files\02 DGN\Plans\200035_29_Sht_Xsec_Line PR-Q.dgn

EARTHWORK FOR PCCP ALTERNATE

EARTHWORK FOR HMA ALTERNATE

EARTHWORK FOR BENCHING

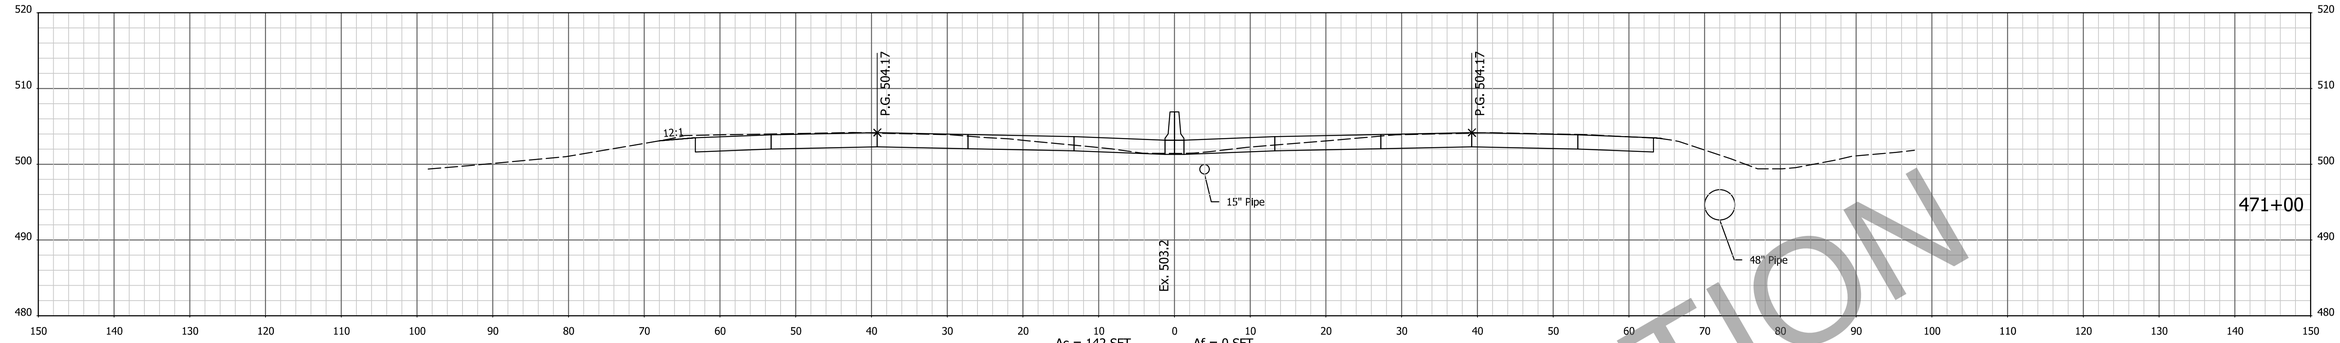

Vc = 213.9 CYS Vf = 1.7 CYS

Ac = 142 SFT Af = 0 SFT
Vc = 261.1 CYS Vf = 0.1 CYS

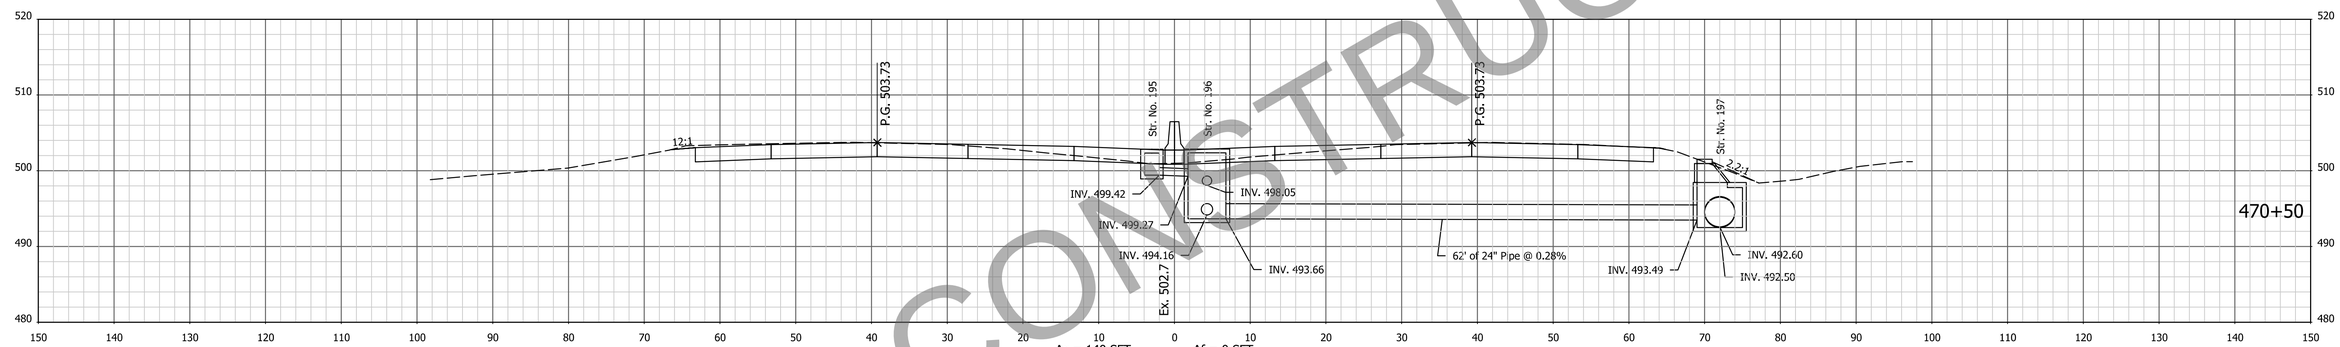

Vc = 217.0 CYS Vf = 2.1 CYS

Ac = 140 SFT Af = 0 SFT
Vc = 263.8 CYS Vf = 0.1 CYS

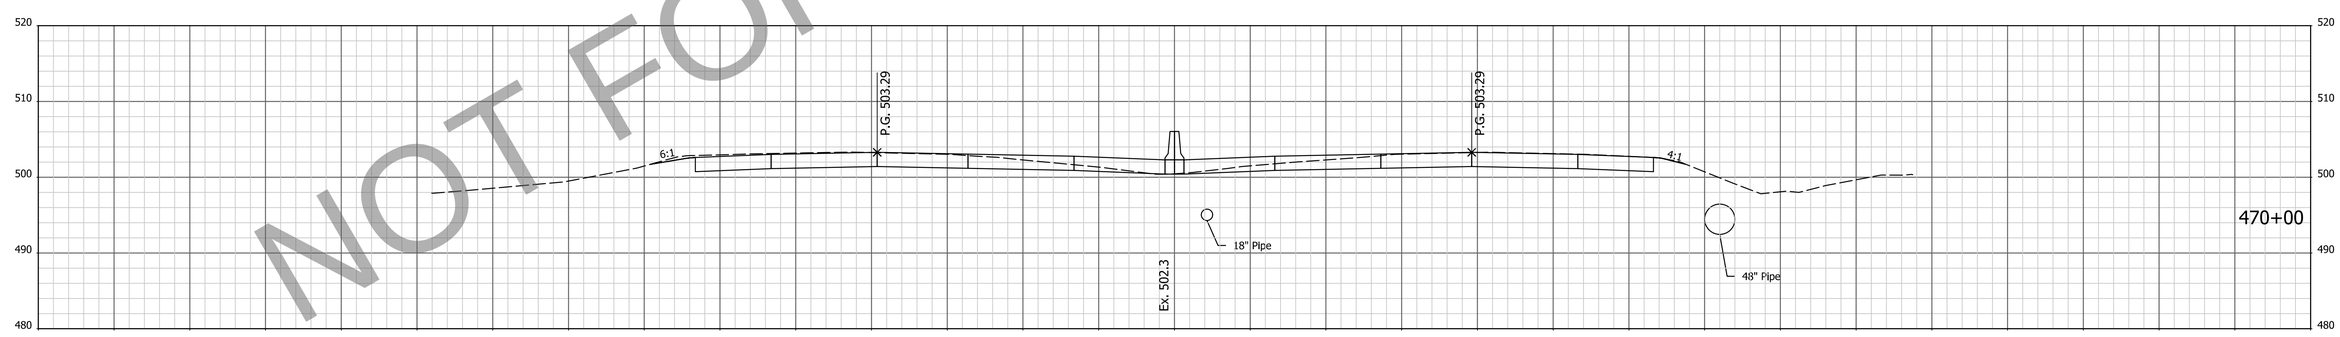

Vc = 218.9 CYS Vf = 4.3 CYS

Ac = 145 SFT Af = 0 SFT
Vc = 265.4 CYS Vf = 0.1 CYS

NOT FOR CONSTRUCTION

NOTE: CROSS SECTIONS DISPLAY THE HMA PAVEMENT ALTERNATIVE

FOR INFORMATION ONLY
Project scope, including project limits and identified work within, will change based on what the Design-Build Contractor can provide for the fixed-price identified in the RFP documents.

DESIGNED: AMD DRAWN: JJP
CHECKED: DJG CHECKED: DJG

INDIANA
DEPARTMENT OF TRANSPORTATION

CROSS SECTIONS
STA. 470+00 TO STA. 471+00 "PR-Q"

HORIZONTAL SCALE	BRIDGE FILE
1" = 10'	N/A
VERTICAL SCALE	DESIGNATION
1" = 10'	1700135
SURVEY BOOK	SHEETS
Electronic	63 of 247
CONTRACT	PROJECT
R-41529	1700135

4/29/2023 6:53:56 AM P:\200035 - I65 ATL\09Road\04 Design files\02 DGN\Plans\200035_29_Sht_Xsec_Line PR-Q.dgn

EARTHWORK FOR PCCP ALTERNATE

EARTHWORK FOR HMA ALTERNATE

EARTHWORK FOR BENCHING

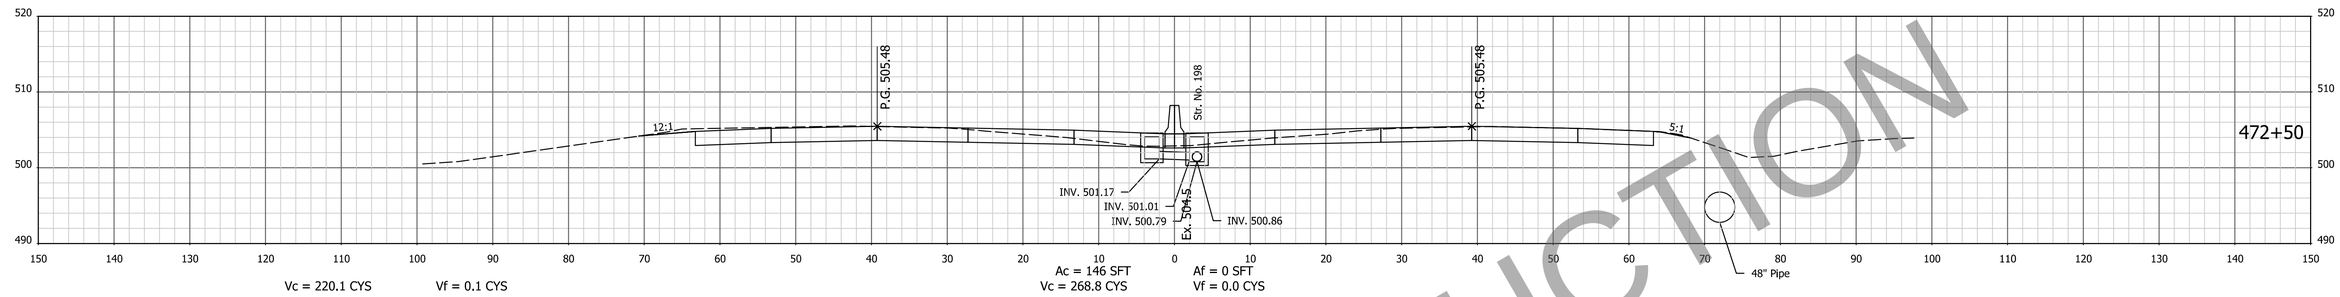

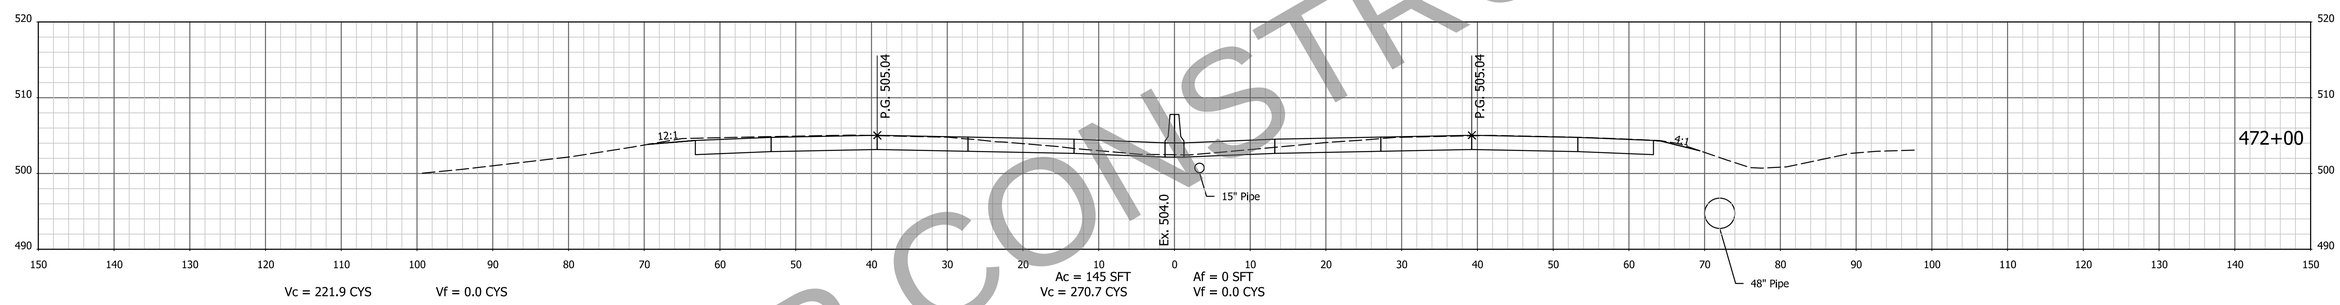

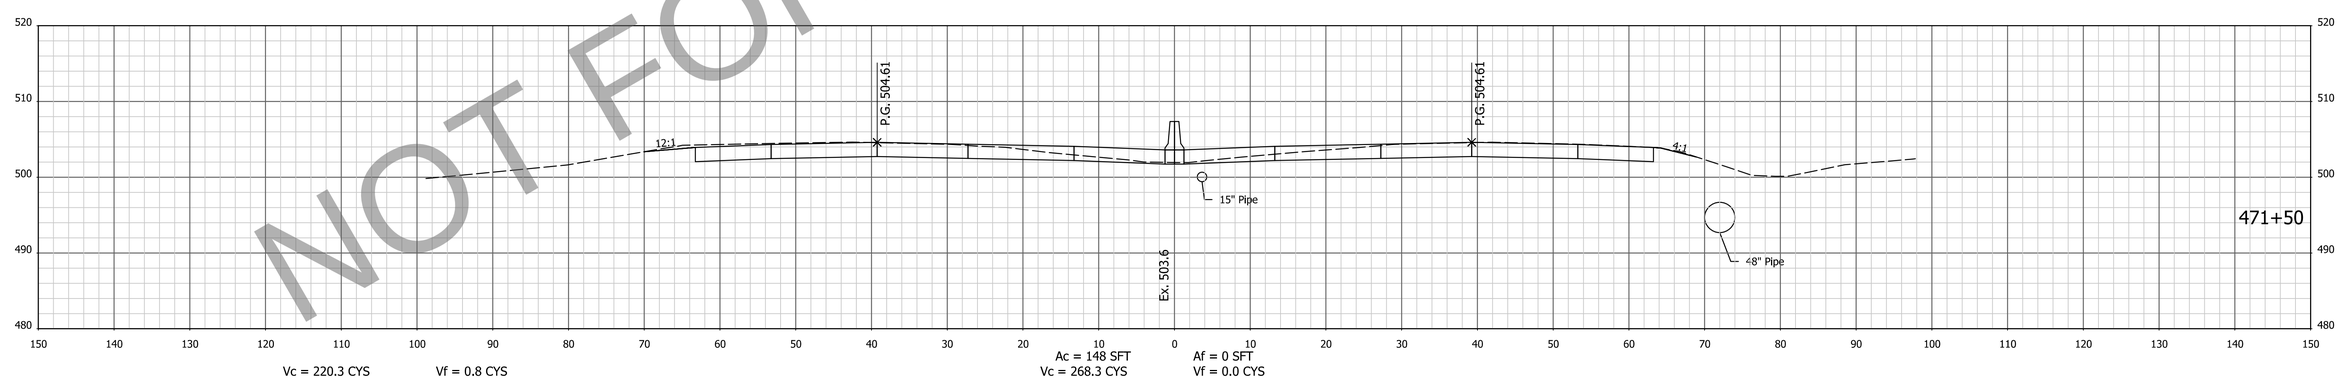

NOT FOR CONSTRUCTION

NOTE: CROSS SECTIONS DISPLAY THE HMA PAVEMENT ALTERNATIVE

FOR INFORMATION ONLY
Project scope, including project limits and identified work within, will change based on what the Design-Build Contractor can provide for the fixed-price identified in the RFP documents.

DESIGNED: AMD | DRAWN: JJP
CHECKED: DJG | CHECKED: DJG

INDIANA
DEPARTMENT OF TRANSPORTATION

CROSS SECTIONS
STA. 471+50 TO STA. 472+50 "PR-Q"

HORIZONTAL SCALE	BRIDGE FILE
1" = 10'	N/A
VERTICAL SCALE	DESIGNATION
1" = 10'	1700135
SURVEY BOOK	SHEETS
Electronic	64 of 247
CONTRACT	PROJECT
R-41529	1700135

4/29/2023 6:53:58 AM P:\200035 - I65 ATL\09Road\04 Design files\02 DGN\Plans\200035_29_Sht_Xsec_Line PR-Q.dgn

EARTHWORK FOR PCCP ALTERNATE

EARTHWORK FOR HMA ALTERNATE

EARTHWORK FOR BENCHING

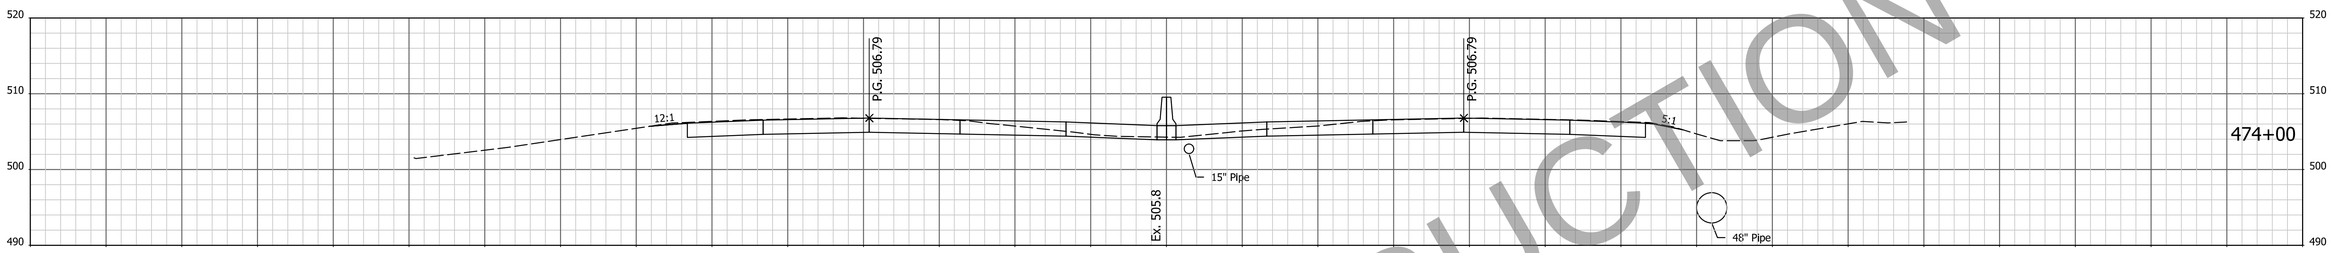

Vc = 217.8 CYS Vf = 60.5 CYS Ac = 146 SFT Vc = 266.4 CYS Af = 0 SFT Vf = 60.4 CYS

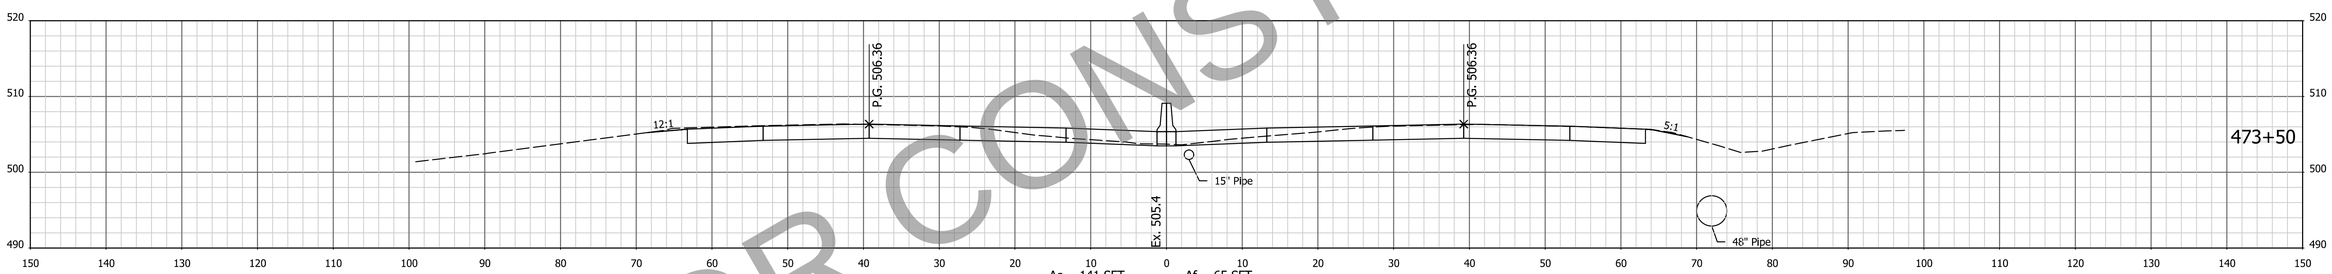

Vc = 216.7 CYS Vf = 60.9 CYS Ac = 141 SFT Vc = 265.0 CYS Af = 65 SFT Vf = 60.4 CYS

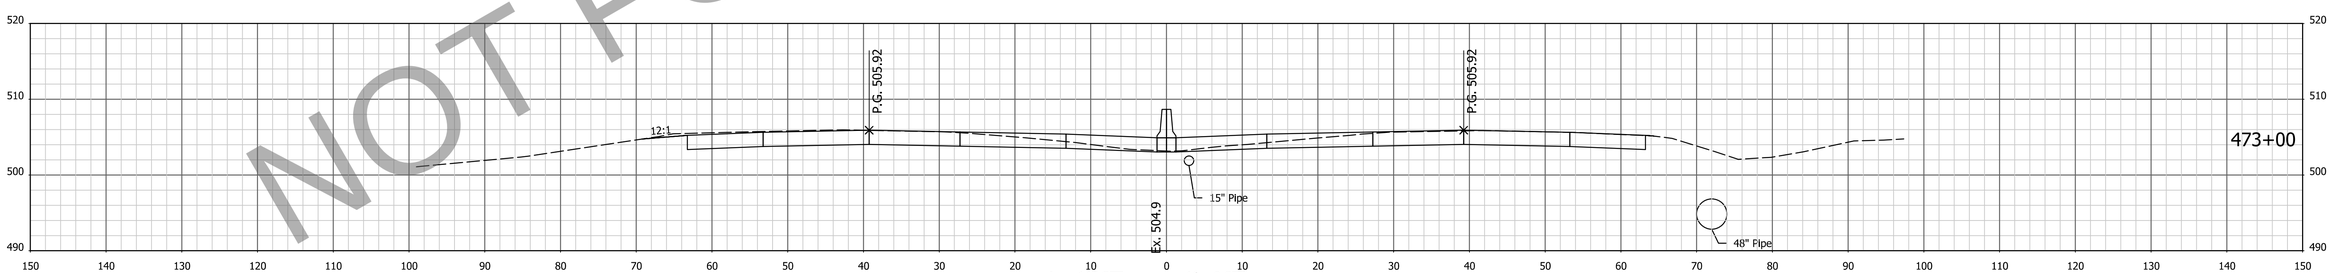

Vc = 220.8 CYS Vf = 0.5 CYS Ac = 145 SFT Vc = 269.1 CYS Af = 0 SFT Vf = 0.0 CYS

NOT FOR CONSTRUCTION

NOTE: CROSS SECTIONS DISPLAY THE HMA PAVEMENT ALTERNATIVE

FOR INFORMATION ONLY
Project scope, including project limits and identified work within, will change based on what the Design-Build Contractor can provide for the fixed-price identified in the RFP documents.

DESIGNED: AMD DRAWN: JJP
CHECKED: DJG CHECKED: DJG

INDIANA
DEPARTMENT OF TRANSPORTATION

CROSS SECTIONS
STA. 473+00 TO STA. 474+00 "PR-Q"

HORIZONTAL SCALE	BRIDGE FILE
1" = 10'	N/A
VERTICAL SCALE	DESIGNATION
1" = 10'	1700135
SURVEY BOOK	SHEETS
Electronic	65 of 247
CONTRACT	PROJECT
R-41529	1700135

4/29/2023 6:54:00 AM P:\200035 - I65 ATL\09Road\04 Design files\02 DGN\Plans\200035_29_Sht_Xsec_Line PR-Q.dgn

EARTHWORK FOR PCCP ALTERNATE

EARTHWORK FOR HMA ALTERNATE

EARTHWORK FOR BENCHING

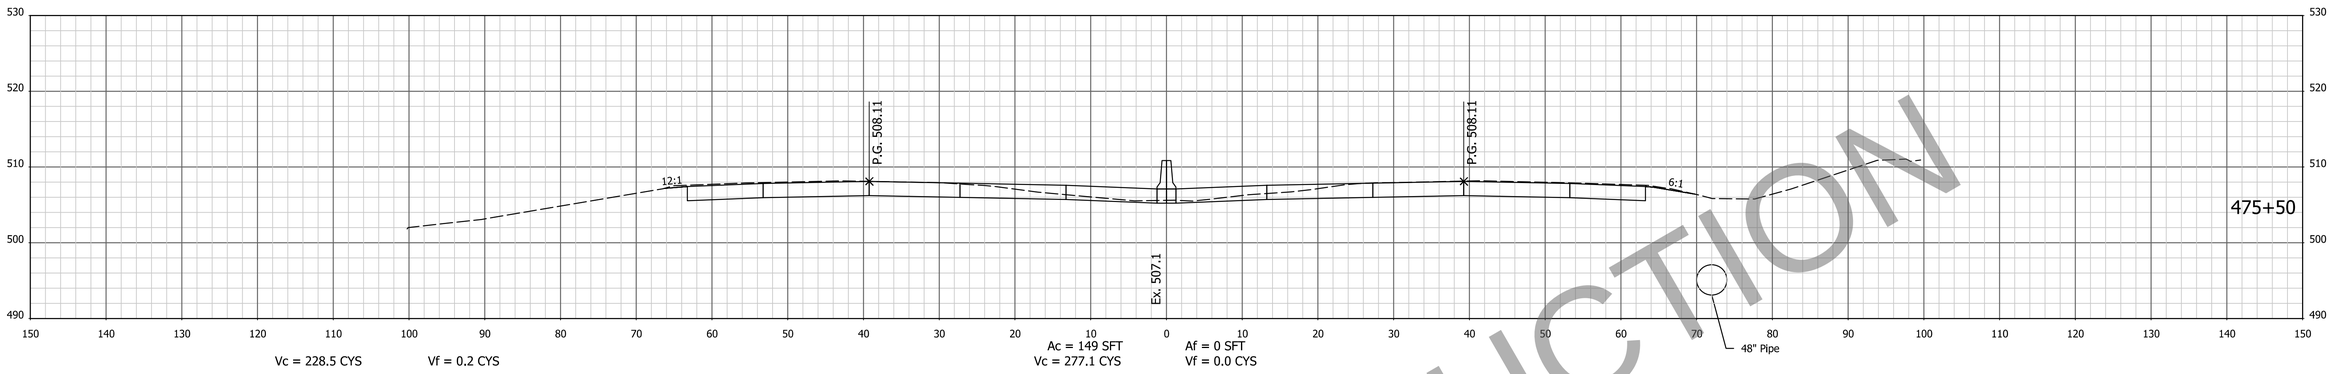

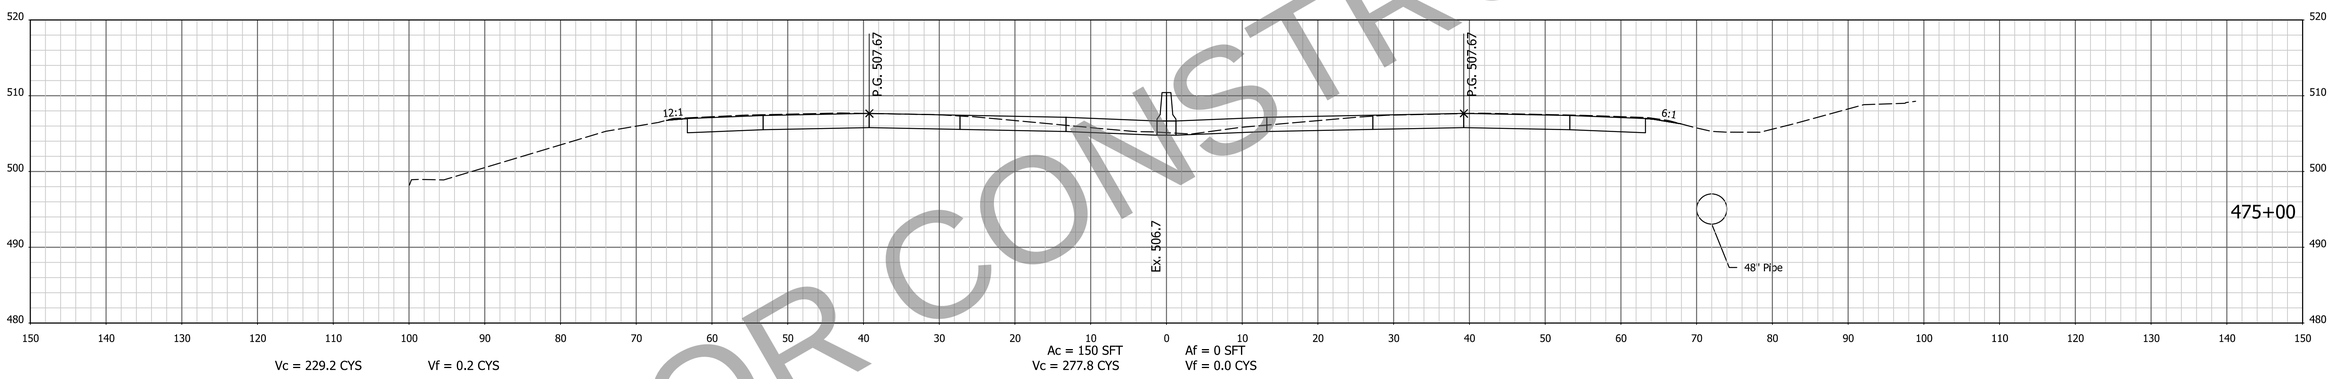

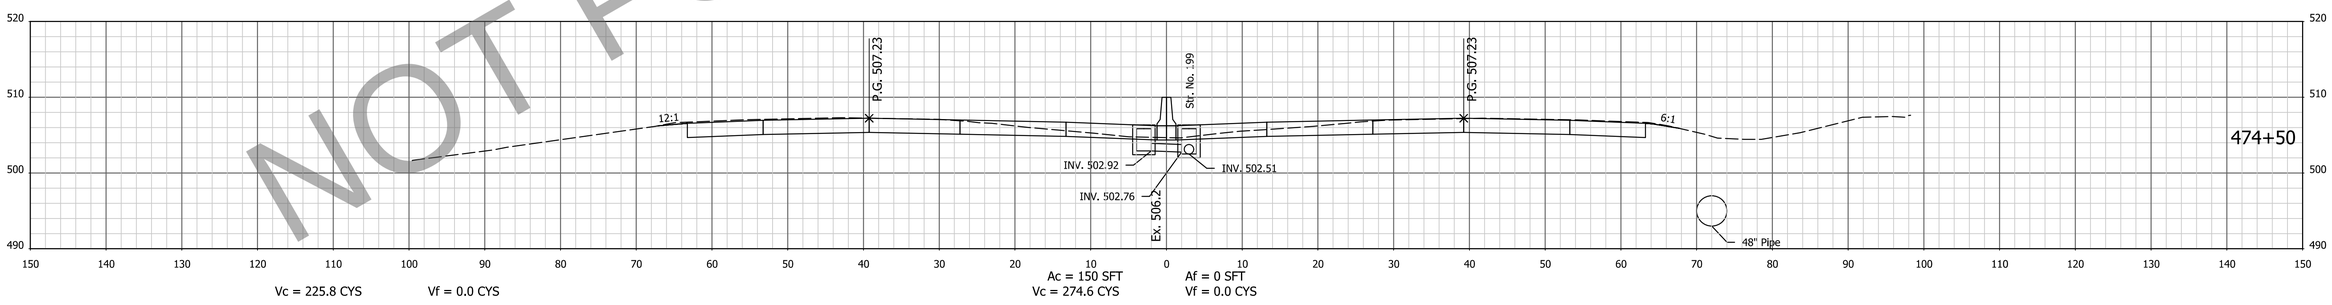

NOT FOR CONSTRUCTION

NOTE: CROSS SECTIONS DISPLAY THE HMA PAVEMENT ALTERNATIVE

FOR INFORMATION ONLY
Project scope, including project limits and identified work within, will change based on what the Design-Build Contractor can provide for the fixed-price identified in the RFP documents.

DESIGNED: AMD | DRAWN: JJP
CHECKED: DJG | CHECKED: DJG

INDIANA
DEPARTMENT OF TRANSPORTATION

CROSS SECTIONS
STA. 474+50 TO STA. 475+50 "PR-Q"

HORIZONTAL SCALE	BRIDGE FILE
1" = 10'	N/A
VERTICAL SCALE	DESIGNATION
1" = 10'	1700135
SURVEY BOOK	SHEETS
Electronic	66 of 247
CONTRACT	PROJECT
R-41529	1700135

14/29/2023 6:54:02 AM P:\200035 - I65 ATL\09Road\04 Design files\02 DGN\Plans\200035_29_Sht_Xsec_Line PR-Q.dgn

EARTHWORK FOR PCCP ALTERNATE

EARTHWORK FOR HMA ALTERNATE

EARTHWORK FOR BENCHING

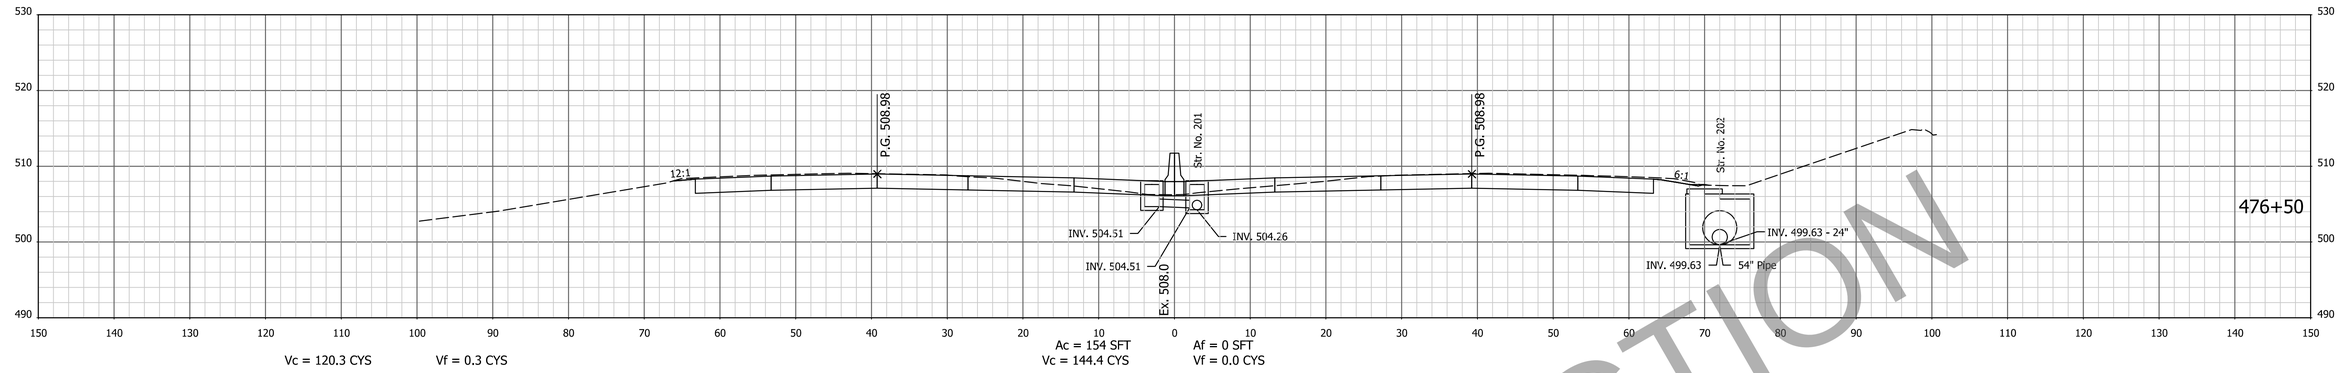

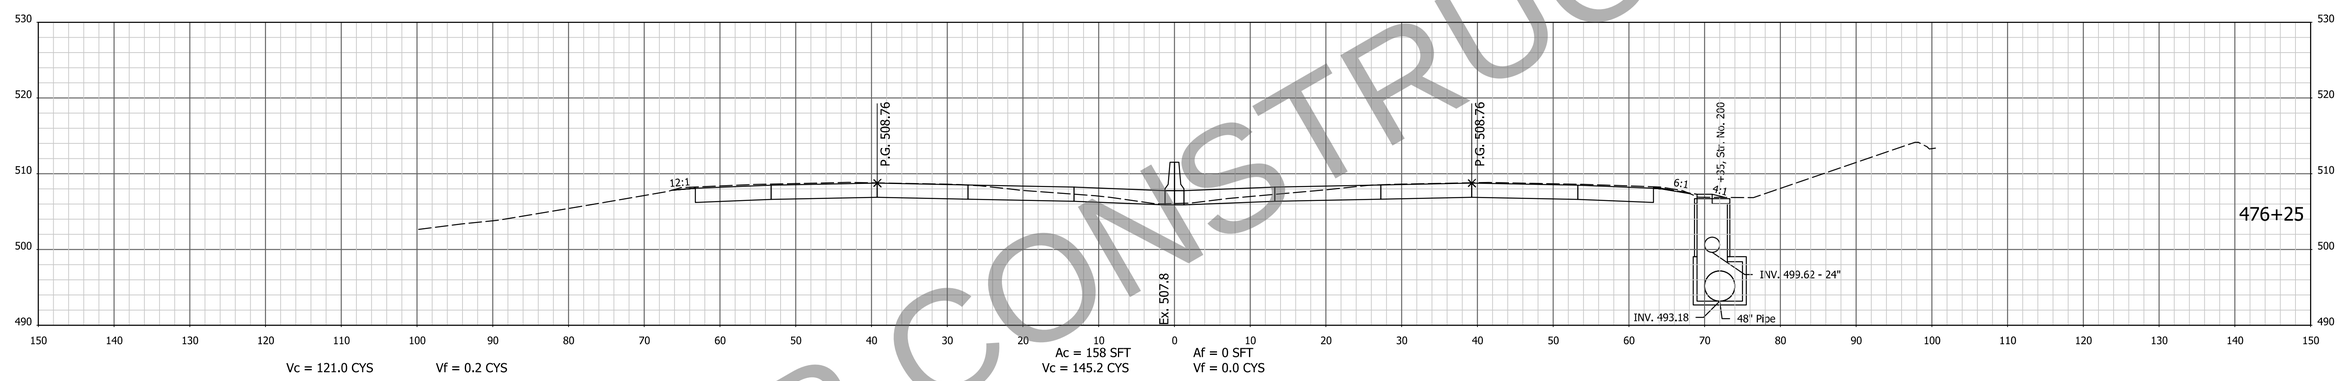

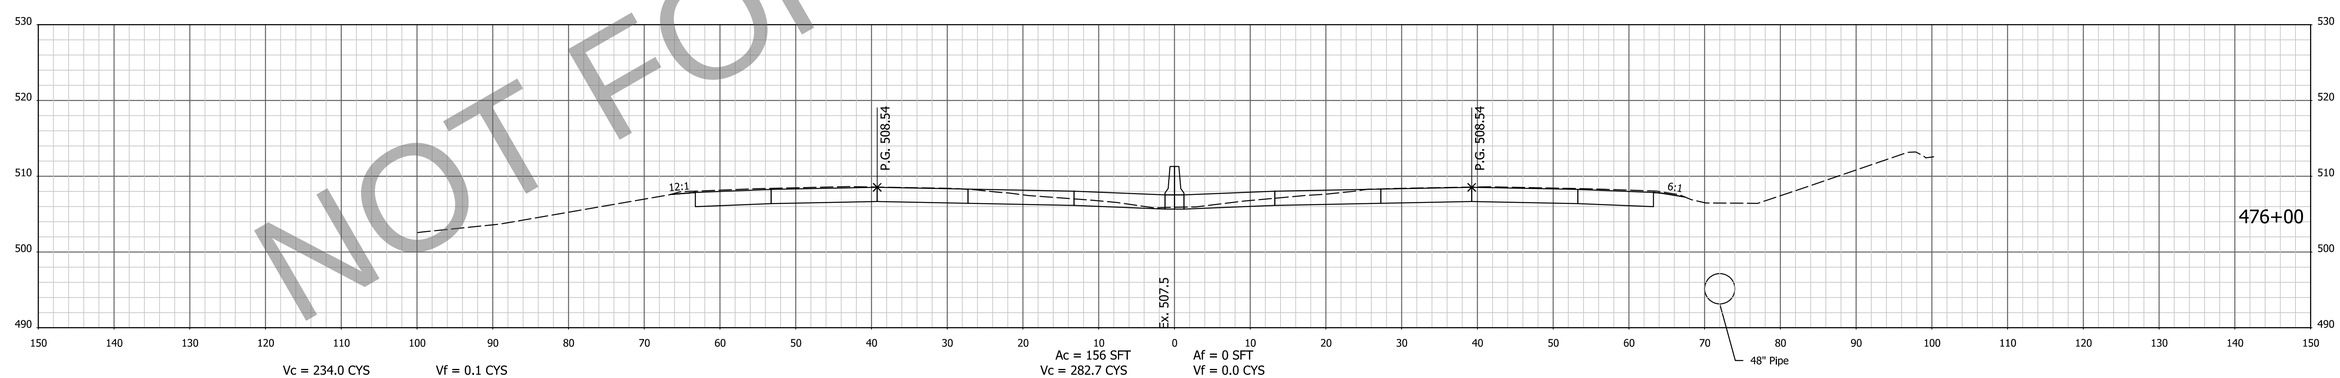

NOT FOR CONSTRUCTION

NOTE: CROSS SECTIONS DISPLAY THE HMA PAVEMENT ALTERNATIVE

FOR INFORMATION ONLY
Project scope, including project limits and identified work within, will change based on what the Design-Build Contractor can provide for the fixed-price identified in the RFP documents.

DESIGNED: AMD | DRAWN: JJP
CHECKED: DJG | CHECKED: DJG

INDIANA
DEPARTMENT OF TRANSPORTATION

CROSS SECTIONS
STA. 476+00 TO STA. 476+50 "PR-Q"

HORIZONTAL SCALE	BRIDGE FILE
1" = 10'	N/A
VERTICAL SCALE	DESIGNATION
1" = 10'	1700135
SURVEY BOOK	SHEETS
Electronic	67 of 247
CONTRACT	PROJECT
R-41529	1700135

4/29/2023 6:54:04 AM P:\200035 - I65 ATL\09Road\04 Design files\02 DGN\Plans\200035_29_Sht_Xsec_Line PR-Q.dgn

EARTHWORK FOR PCCP ALTERNATE

EARTHWORK FOR HMA ALTERNATE

EARTHWORK FOR BENCHING

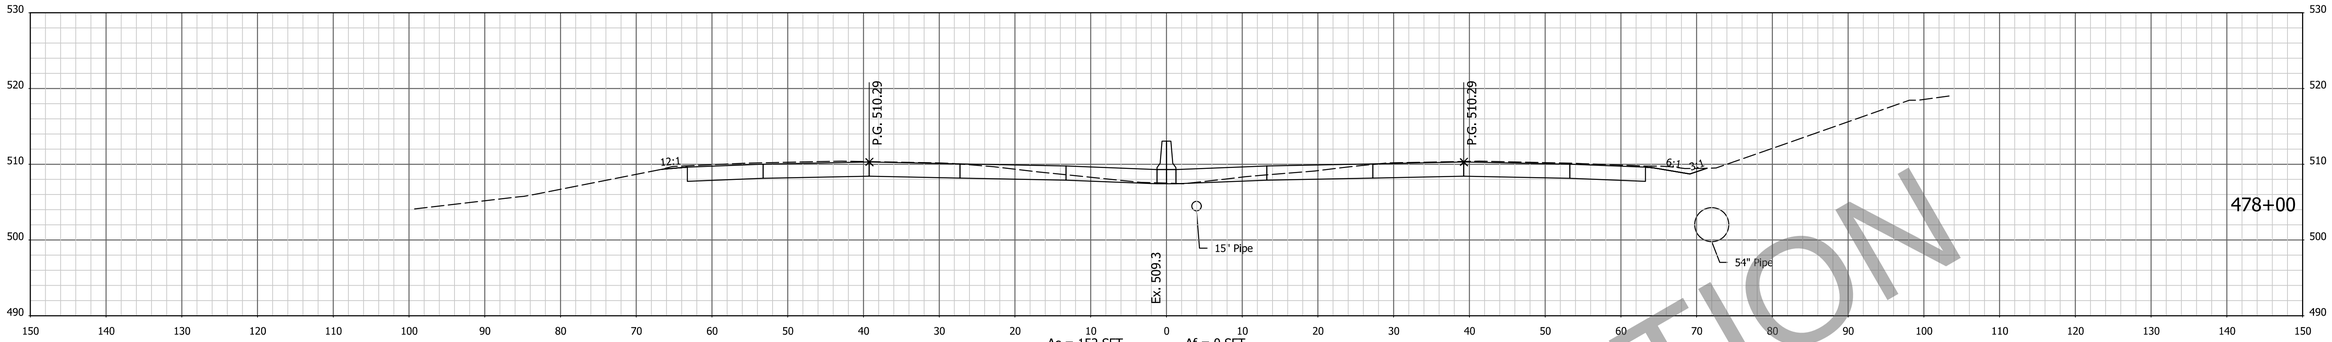

Vc = 232.7 CYS Vf = 2.0 CYS Ac = 152 SFT Vc = 279.5 CYS Af = 0 SFT Vf = 0.0 CYS

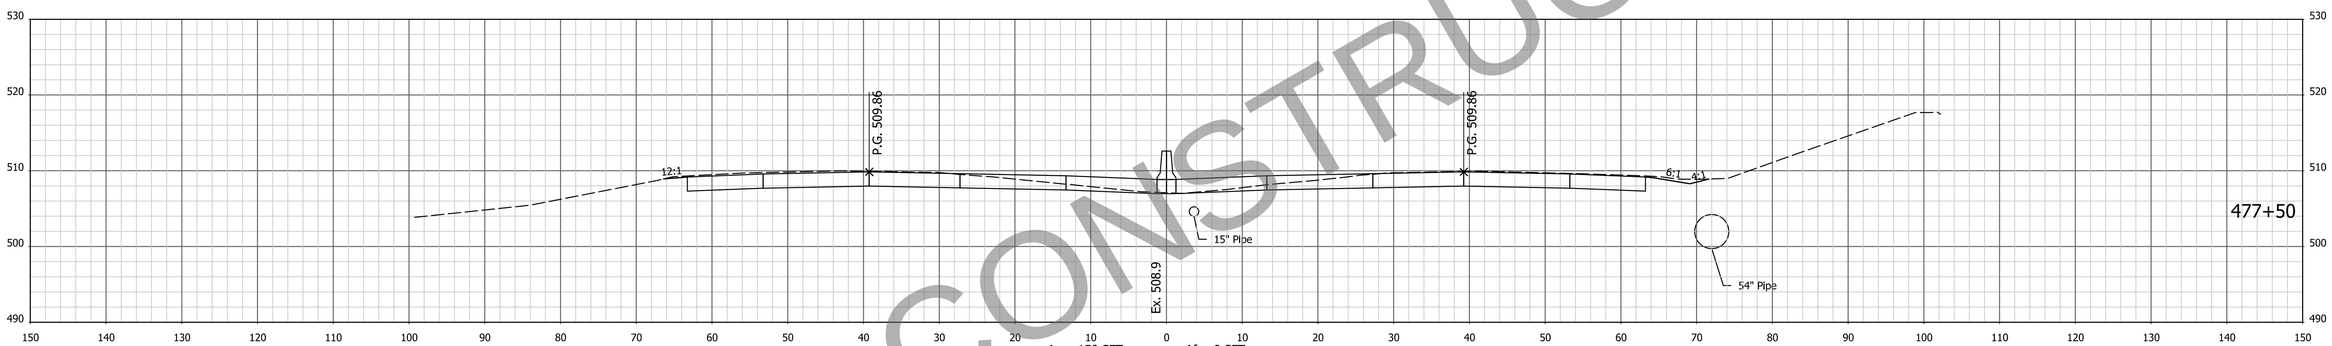

Vc = 228.6 CYS Vf = 1.7 CYS Ac = 150 SFT Vc = 275.7 CYS Af = 0 SFT Vf = 0.0 CYS

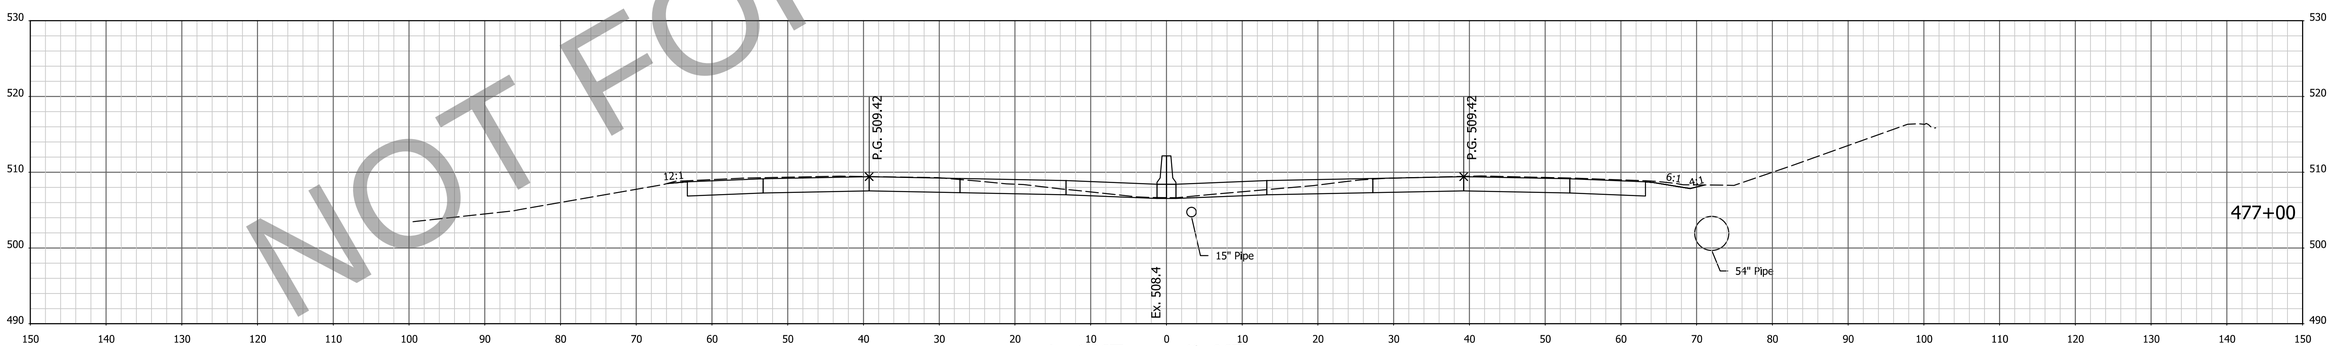

Vc = 231.9 CYS Vf = 1.2 CYS Ac = 148 SFT Vc = 279.5 CYS Af = 0 SFT Vf = 0.0 CYS

NOT FOR CONSTRUCTION

NOTE: CROSS SECTIONS DISPLAY THE HMA PAVEMENT ALTERNATIVE

FOR INFORMATION ONLY
Project scope, including project limits and identified work within, will change based on what the Design-Build Contractor can provide for the fixed-price identified in the RFP documents.

DESIGNED: AMD DRAWN: JJP
CHECKED: DJG CHECKED: DJG

INDIANA
DEPARTMENT OF TRANSPORTATION

CROSS SECTIONS
STA. 477+00 TO STA. 478+00 "PR-Q"

HORIZONTAL SCALE	BRIDGE FILE
1" = 10'	N/A
VERTICAL SCALE	DESIGNATION
1" = 10'	1700135
SURVEY BOOK	SHEETS
Electronic	68 of 247
CONTRACT	PROJECT
R-41529	1700135

4/29/2023 6:54:06 AM P:\200035 - I65 ATL\09Road\04 Design files\02 DGN\Plans\200035_29_Sht_Xsec_Line PR-Q.dgn

EARTHWORK FOR PCCP ALTERNATE

EARTHWORK FOR HMA ALTERNATE

EARTHWORK FOR BENCHING

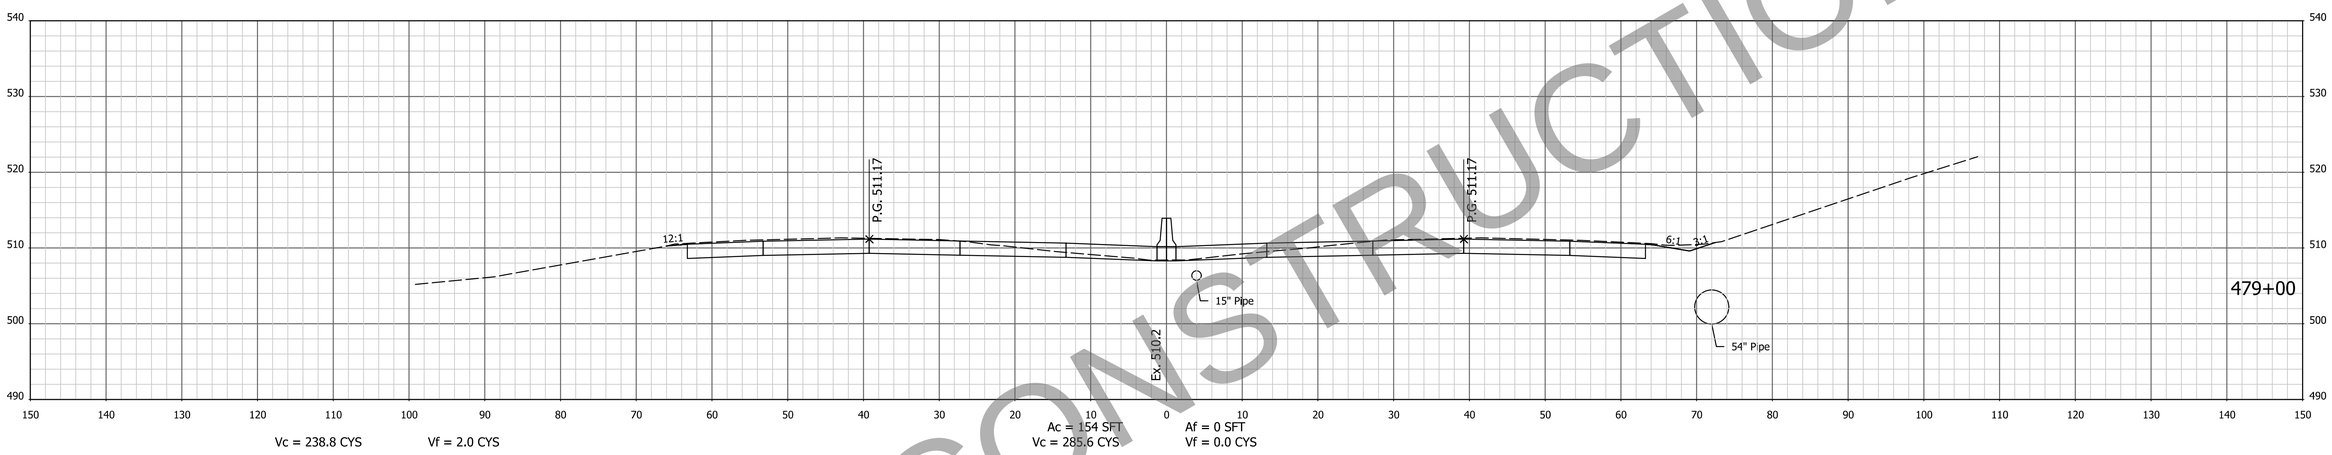

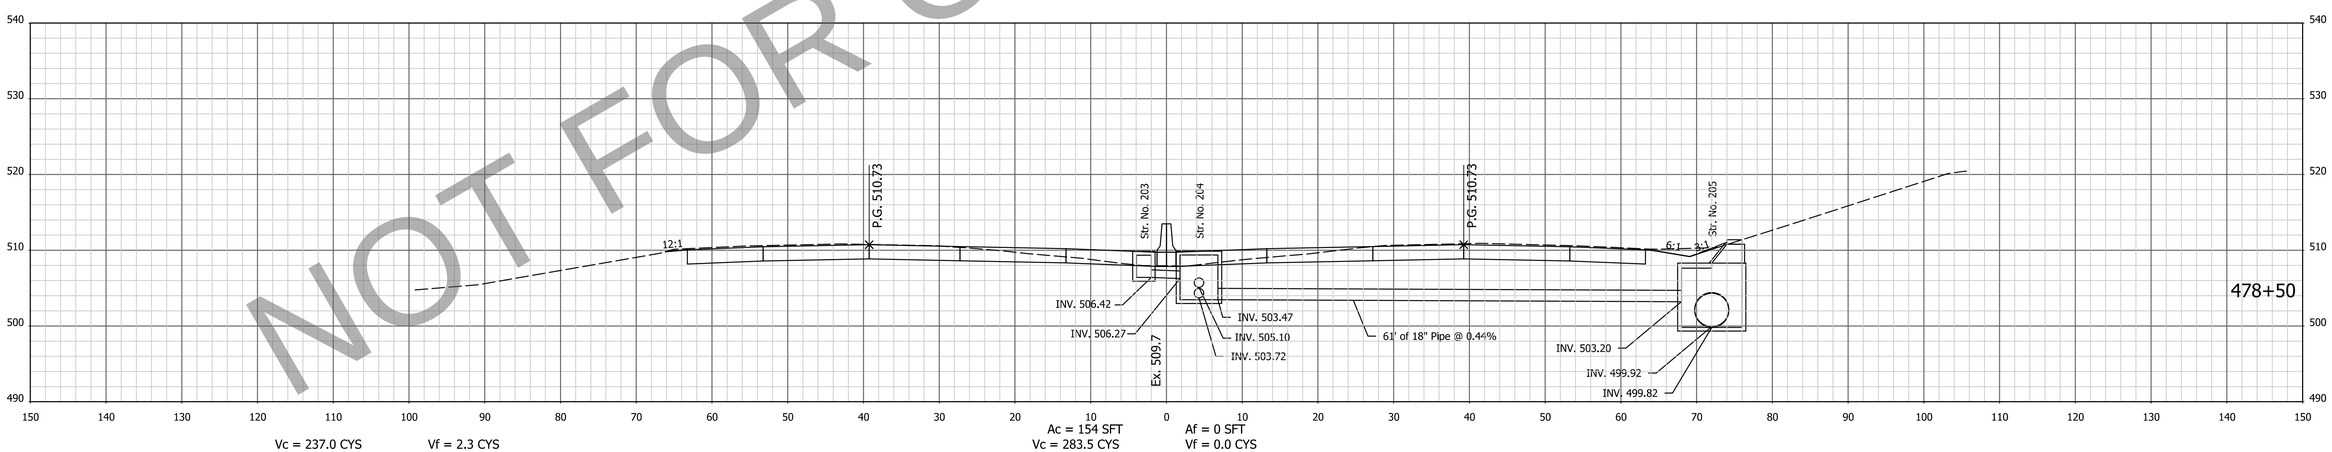

NOT FOR CONSTRUCTION

NOTE: CROSS SECTIONS DISPLAY THE HMA PAVEMENT ALTERNATIVE

FOR INFORMATION ONLY
Project scope, including project limits and identified work within, will change based on what the Design-Build Contractor can provide for the fixed-price identified in the RFP documents.

DESIGNED: AMD | DRAWN: JJP
CHECKED: DJG | CHECKED: DJG

INDIANA
DEPARTMENT OF TRANSPORTATION

CROSS SECTIONS
STA. 478+50 TO STA. 479+00 "PR-Q"

HORIZONTAL SCALE	BRIDGE FILE
1" = 10'	N/A
VERTICAL SCALE	DESIGNATION
1" = 10'	1700135
SURVEY BOOK	SHEETS
Electronic	69 of 247
CONTRACT	PROJECT
R-41529	1700135

4/29/2023 6:54:08 AM P:\200035 - I65 ATL\09Road\04 Design files\02 DGN\Plans\200035_29_Sht_Xsec_Line PR-Q.dgn

EARTHWORK FOR PCCP ALTERNATE

EARTHWORK FOR HMA ALTERNATE

EARTHWORK FOR BENCHING

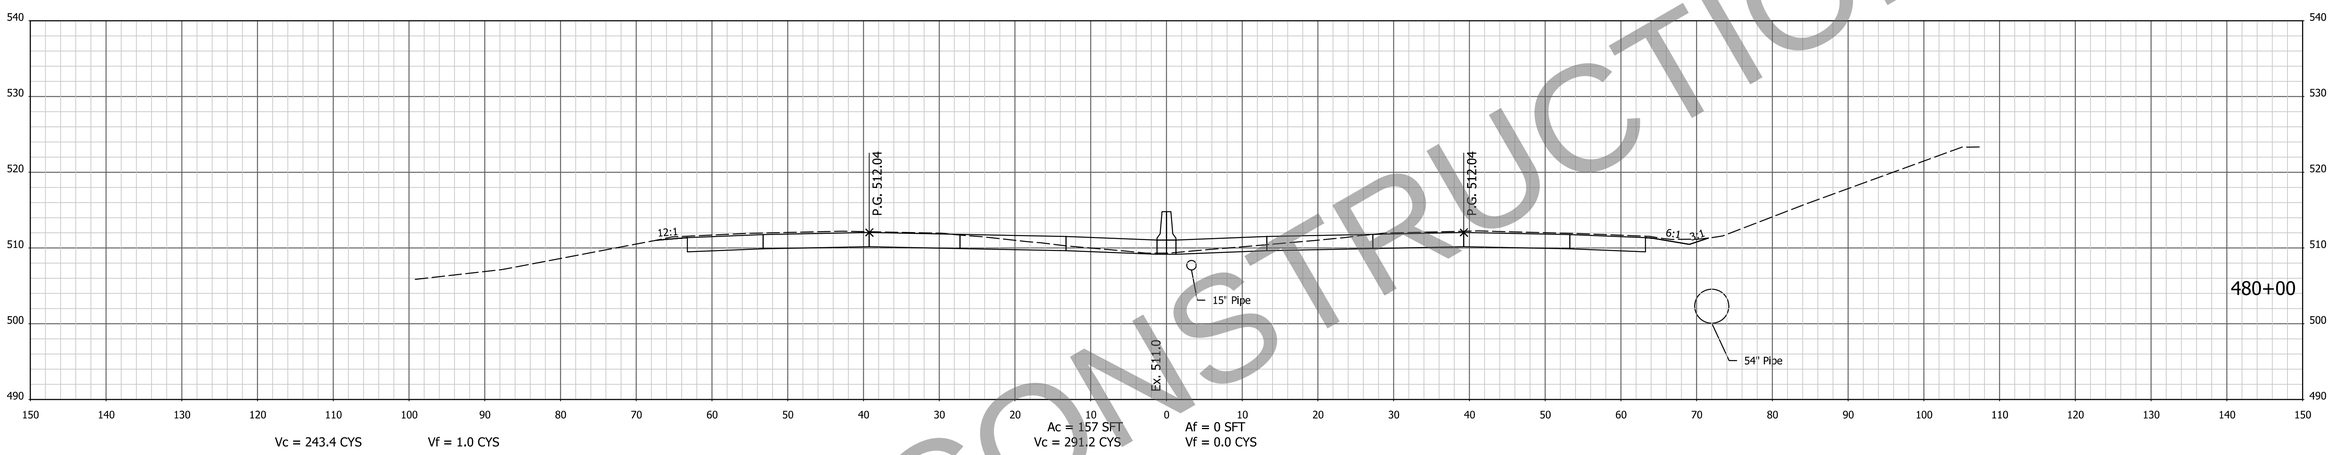

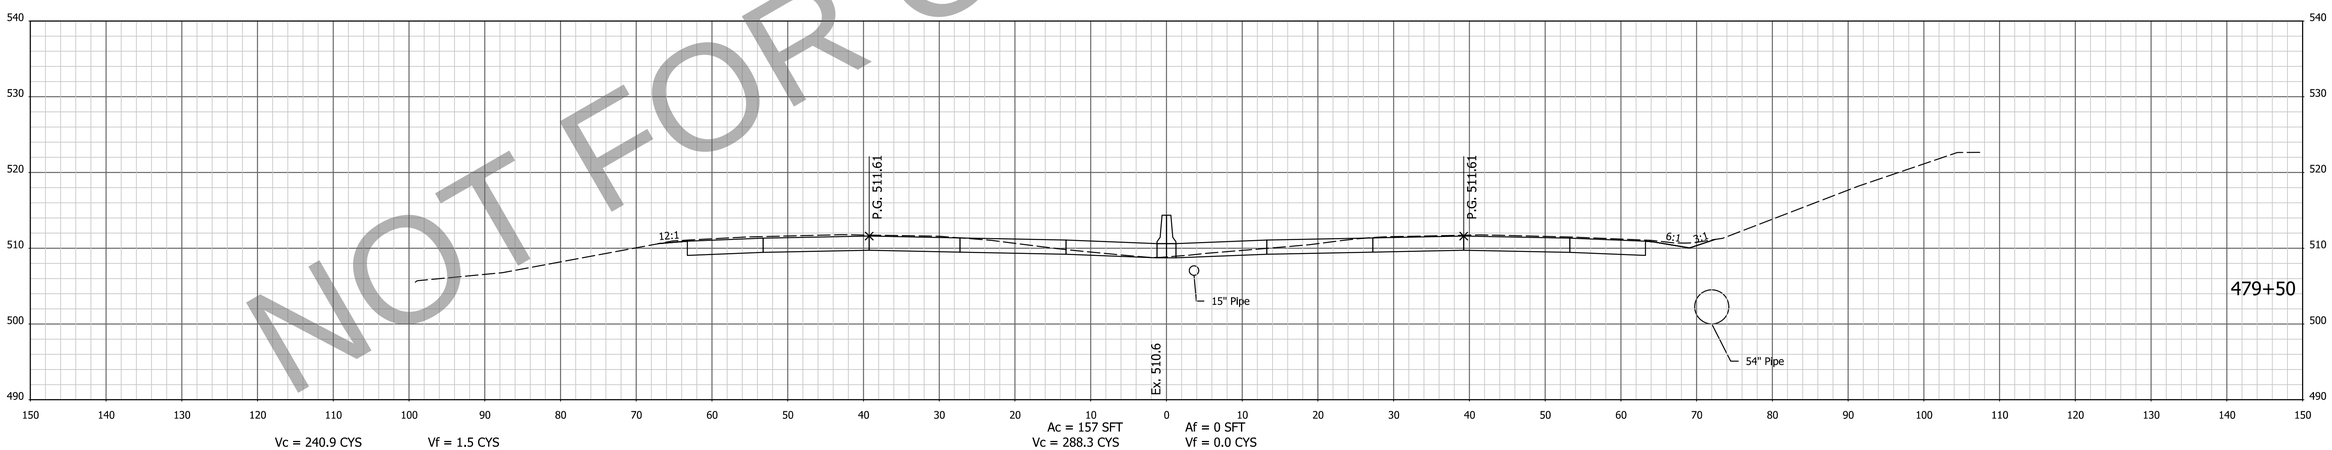

NOT FOR CONSTRUCTION

NOTE: CROSS SECTIONS DISPLAY THE HMA PAVEMENT ALTERNATIVE

FOR INFORMATION ONLY
Project scope, including project limits and identified work within, will change based on what the Design-Build Contractor can provide for the fixed-price identified in the RFP documents.

DESIGNED: AMD | DRAWN: JJP
CHECKED: DJG | CHECKED: DJG

INDIANA
DEPARTMENT OF TRANSPORTATION

CROSS SECTIONS
STA. 479+50 TO STA. 480+00 "PR-Q"

HORIZONTAL SCALE	BRIDGE FILE
1" = 10'	N/A
VERTICAL SCALE	DESIGNATION
1" = 10'	1700135
SURVEY BOOK	SHEETS
Electronic	70 of 247
CONTRACT	PROJECT
R-41529	1700135

4/29/2023 6:54:09 AM I:\P\200035 - I65 ATL\09Road\04 Design files\02 DGN\Plans\200035_29_Sht_Xsec_Line PR-Q.dgn

EARTHWORK FOR PCCP ALTERNATE

EARTHWORK FOR HMA ALTERNATE

EARTHWORK FOR BENCHING

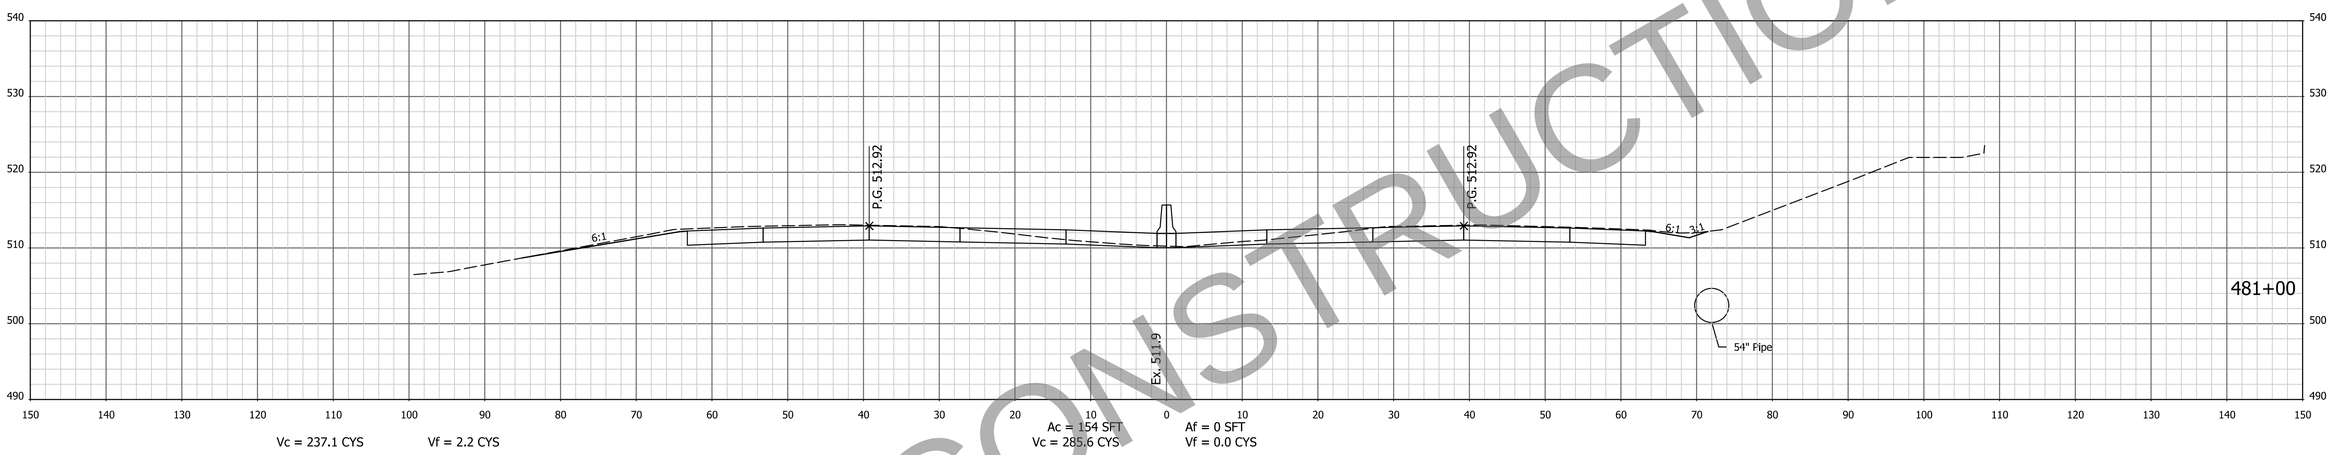

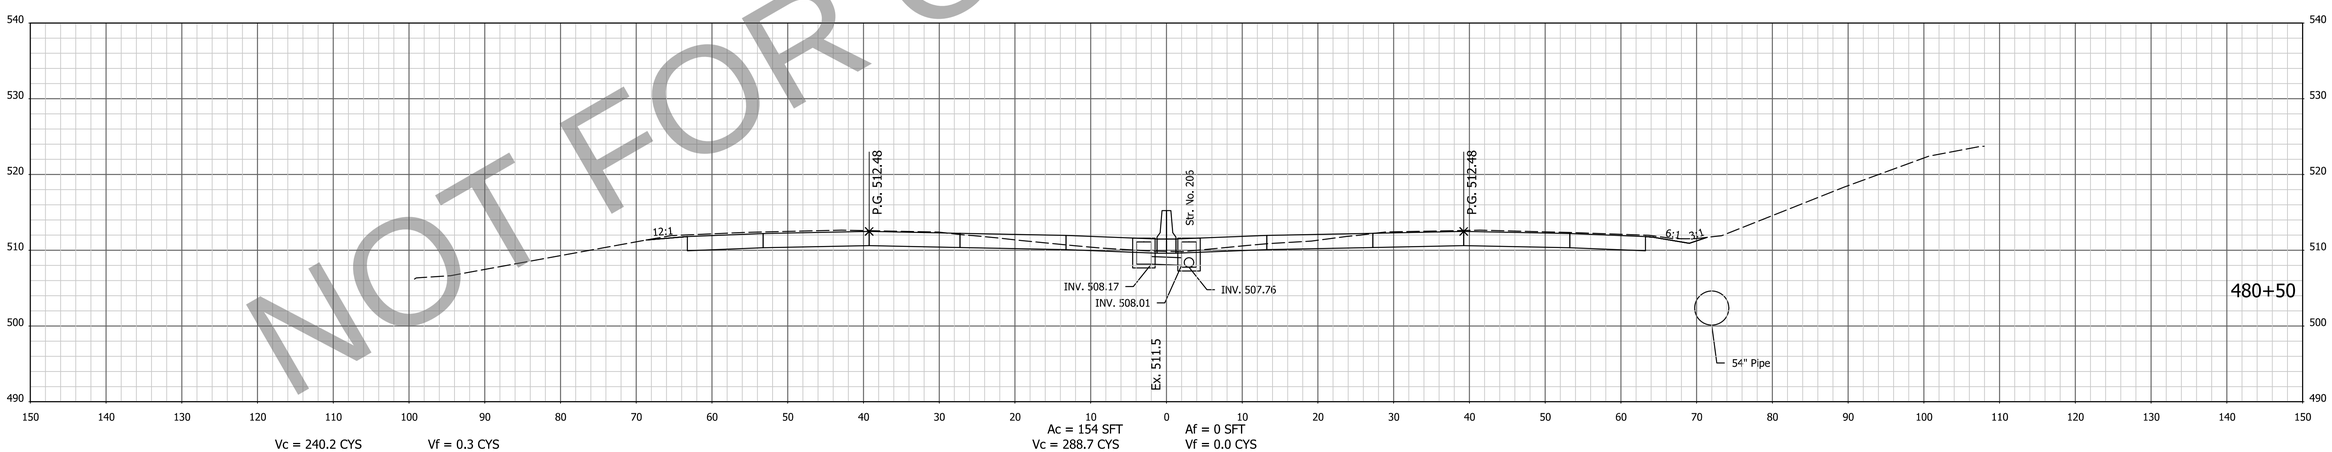

NOT FOR CONSTRUCTION

NOTE: CROSS SECTIONS DISPLAY THE HMA PAVEMENT ALTERNATIVE

FOR INFORMATION ONLY
Project scope, including project limits and identified work within, will change based on what the Design-Build Contractor can provide for the fixed-price identified in the RFP documents.

DESIGNED: AMD DRAWN: JJP
CHECKED: DJG CHECKED: DJG

INDIANA
DEPARTMENT OF TRANSPORTATION

CROSS SECTIONS
STA. 480+50 TO STA. 481+00 "PR-Q"

HORIZONTAL SCALE	BRIDGE FILE
1" = 10'	N/A
VERTICAL SCALE	DESIGNATION
1" = 10'	1700135
SURVEY BOOK	SHEETS
Electronic	71 of 247
CONTRACT	PROJECT
R-41529	1700135

4/29/2023 6:54:11 AM P:\200035 - I65 ATL\09Road\04 Design files\02 DGN\Plans\200035_29_Sht_Xsec_Line PR-Q.dgn

EARTHWORK FOR PCCP ALTERNATE

EARTHWORK FOR HMA ALTERNATE

EARTHWORK FOR BENCHING

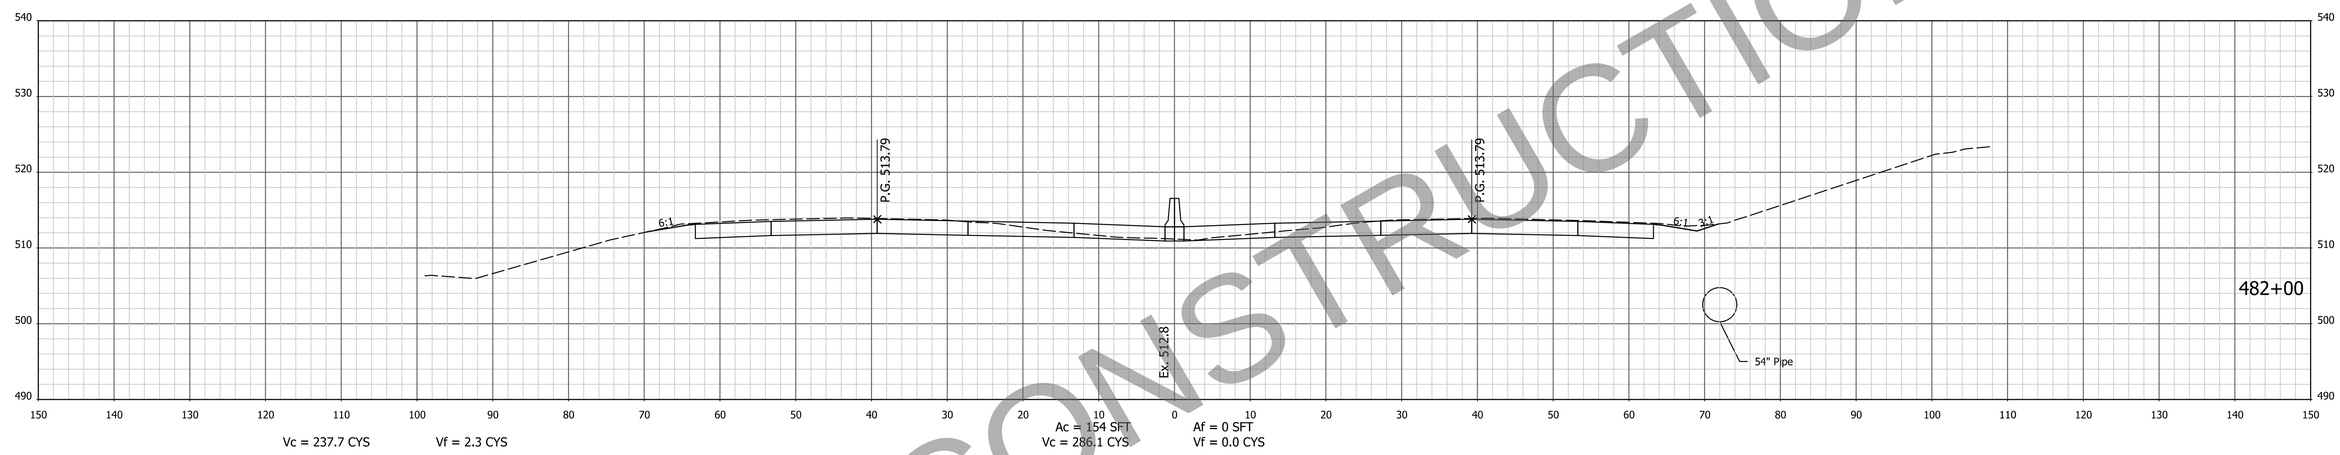

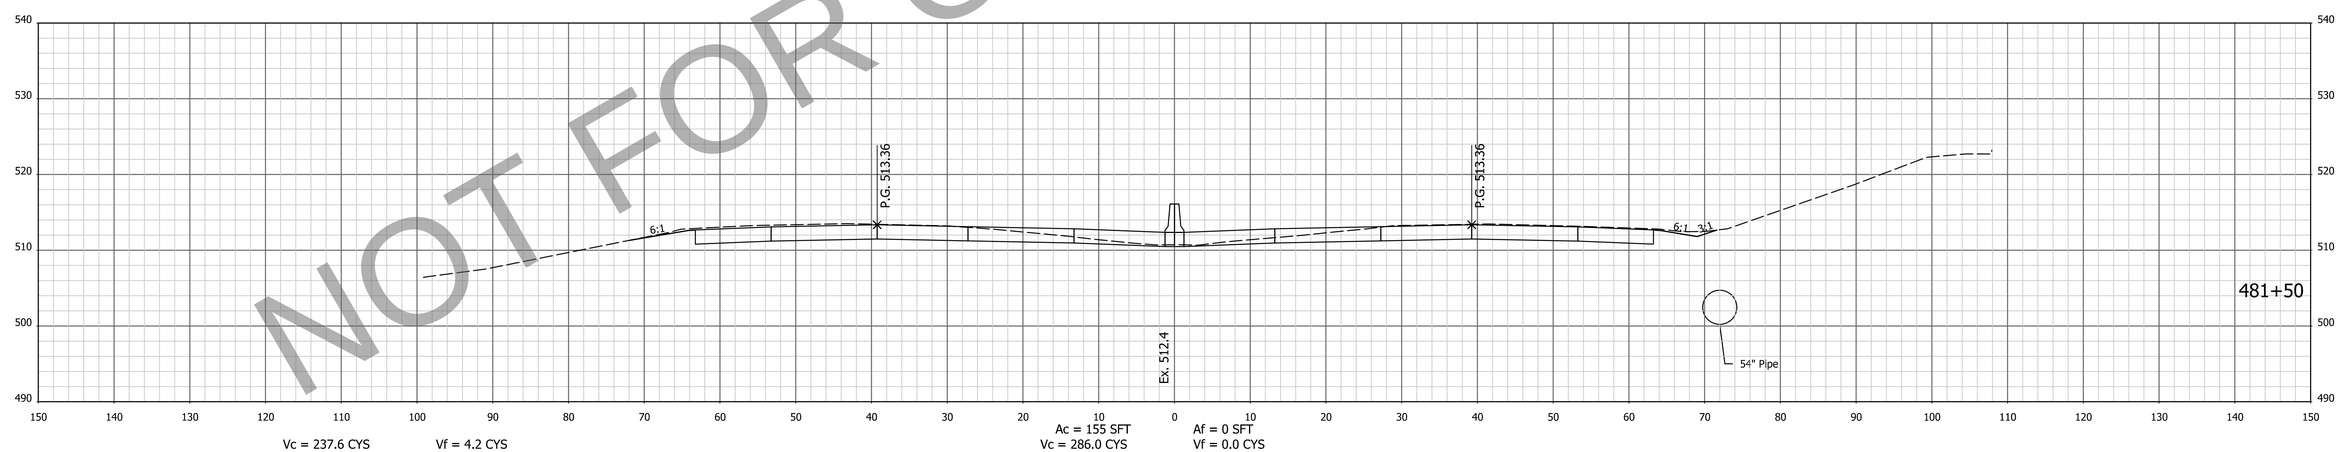

NOT FOR CONSTRUCTION

NOTE: CROSS SECTIONS DISPLAY THE HMA PAVEMENT ALTERNATIVE

FOR INFORMATION ONLY
Project scope, including project limits and identified work within, will change based on what the Design-Build Contractor can provide for the fixed-price identified in the RFP documents.

DESIGNED: AMD DRAWN: JJP
CHECKED: DJG CHECKED: DJG

INDIANA
DEPARTMENT OF TRANSPORTATION

CROSS SECTIONS
STA. 481+50 TO STA. 482+00 "PR-Q"

HORIZONTAL SCALE	BRIDGE FILE
1" = 10'	N/A
VERTICAL SCALE	DESIGNATION
1" = 10'	1700135
SURVEY BOOK	SHEETS
Electronic	72 of 247
CONTRACT	PROJECT
R-41529	1700135

4/29/2023 6:54:13 AM I:\P\200035 - I65 ATL\09Road\04 Design files\02 DGN\Plans\200035_29_Sht_Xsec_Line PR-Q.dgn

EARTHWORK FOR PCCP ALTERNATE

EARTHWORK FOR HMA ALTERNATE

EARTHWORK FOR BENCHING

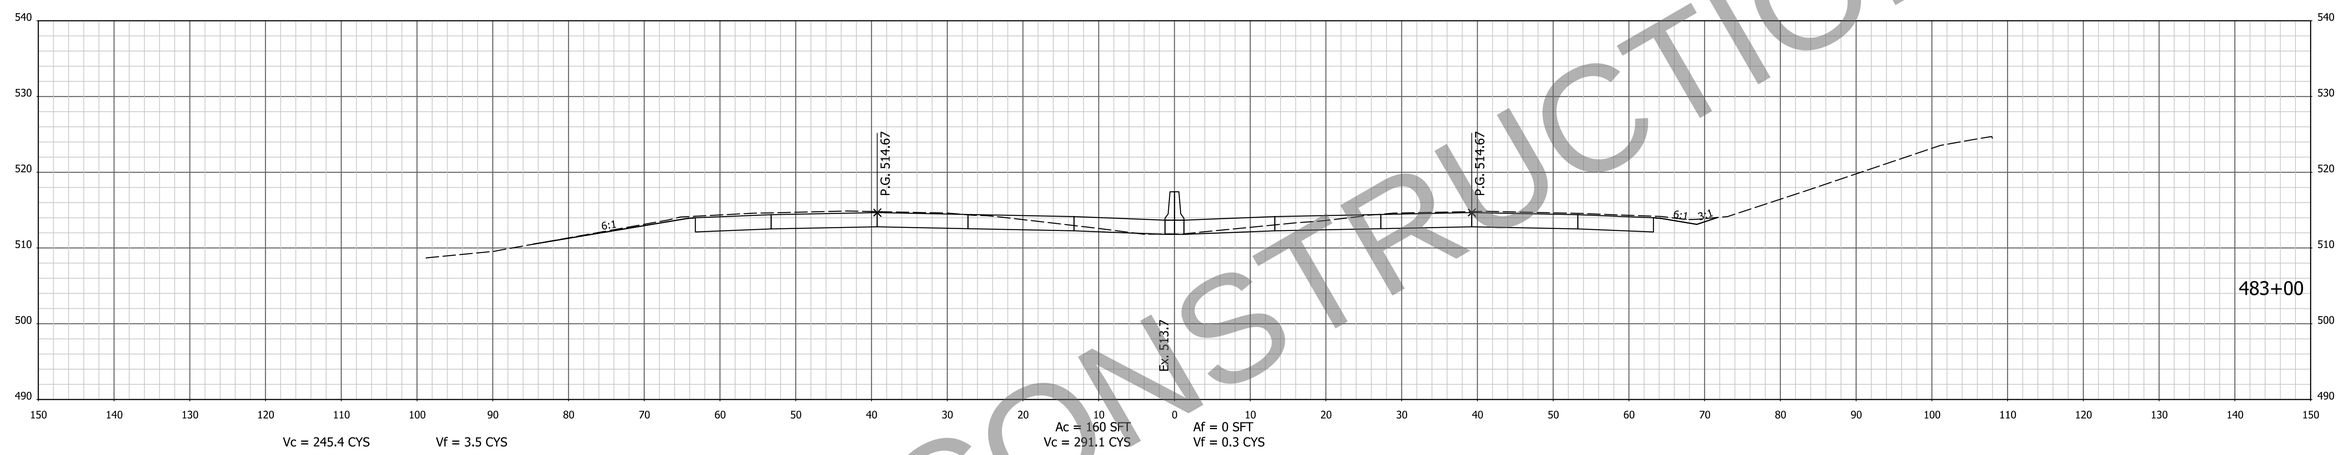

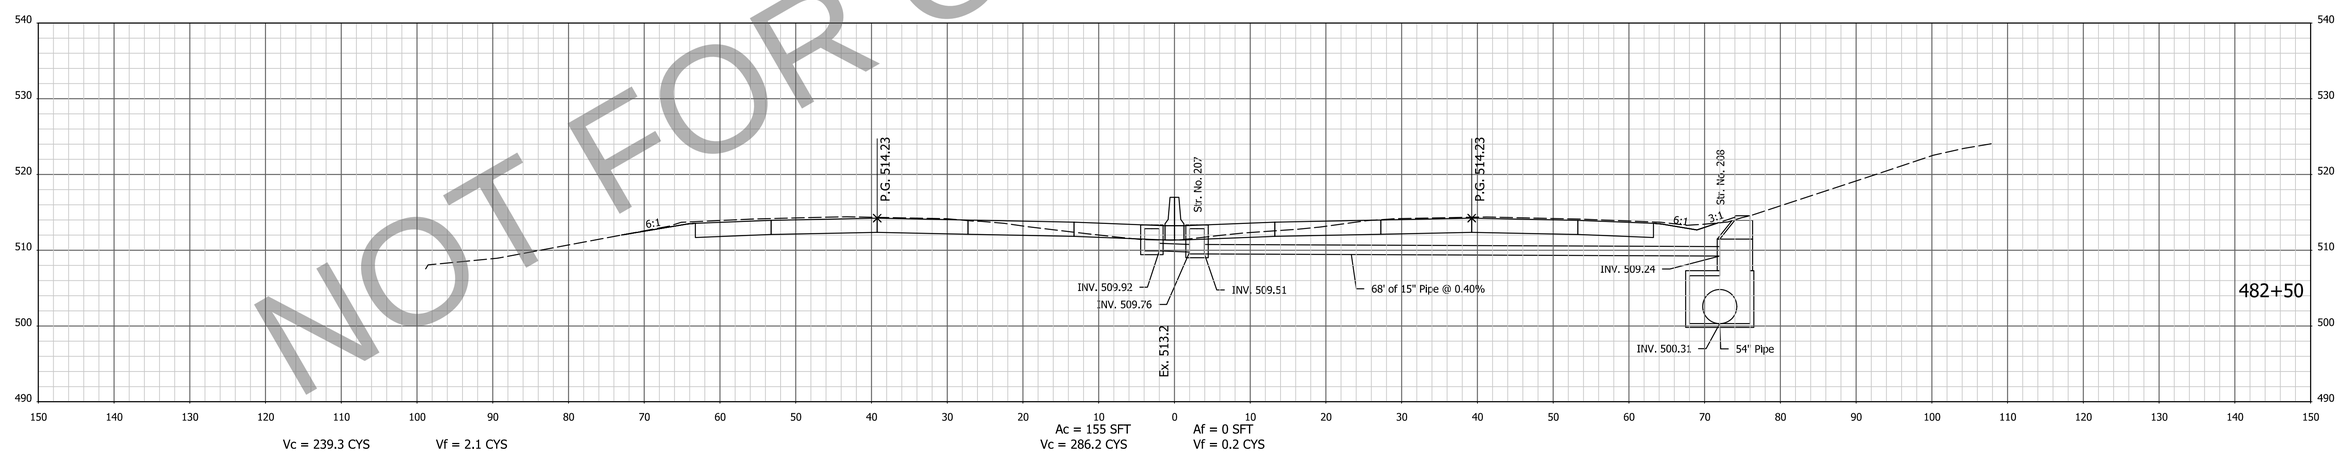

NOT FOR CONSTRUCTION

NOTE: CROSS SECTIONS DISPLAY THE HMA PAVEMENT ALTERNATIVE

FOR INFORMATION ONLY
Project scope, including project limits and identified work within, will change based on what the Design-Build Contractor can provide for the fixed-price identified in the RFP documents.

DESIGNED: AMD | DRAWN: JJP
CHECKED: DJG | CHECKED: DJG

INDIANA
DEPARTMENT OF TRANSPORTATION

CROSS SECTIONS
STA. 482+50 TO STA. 483+00 "PR-Q"

HORIZONTAL SCALE	BRIDGE FILE
1" = 10'	N/A
VERTICAL SCALE	DESIGNATION
1" = 10'	1700135
SURVEY BOOK	SHEETS
Electronic	73 of 247
CONTRACT	PROJECT
R-41529	1700135

4/29/2023 6:54:15 AM I P:\200035 - I65 ATL\09Road\04 Design files\02 DGN\Plans\200035_29_Sht_Xsec_Line PR-Q.dgn

EARTHWORK FOR PCCP ALTERNATE

EARTHWORK FOR HMA ALTERNATE

EARTHWORK FOR BENCHING

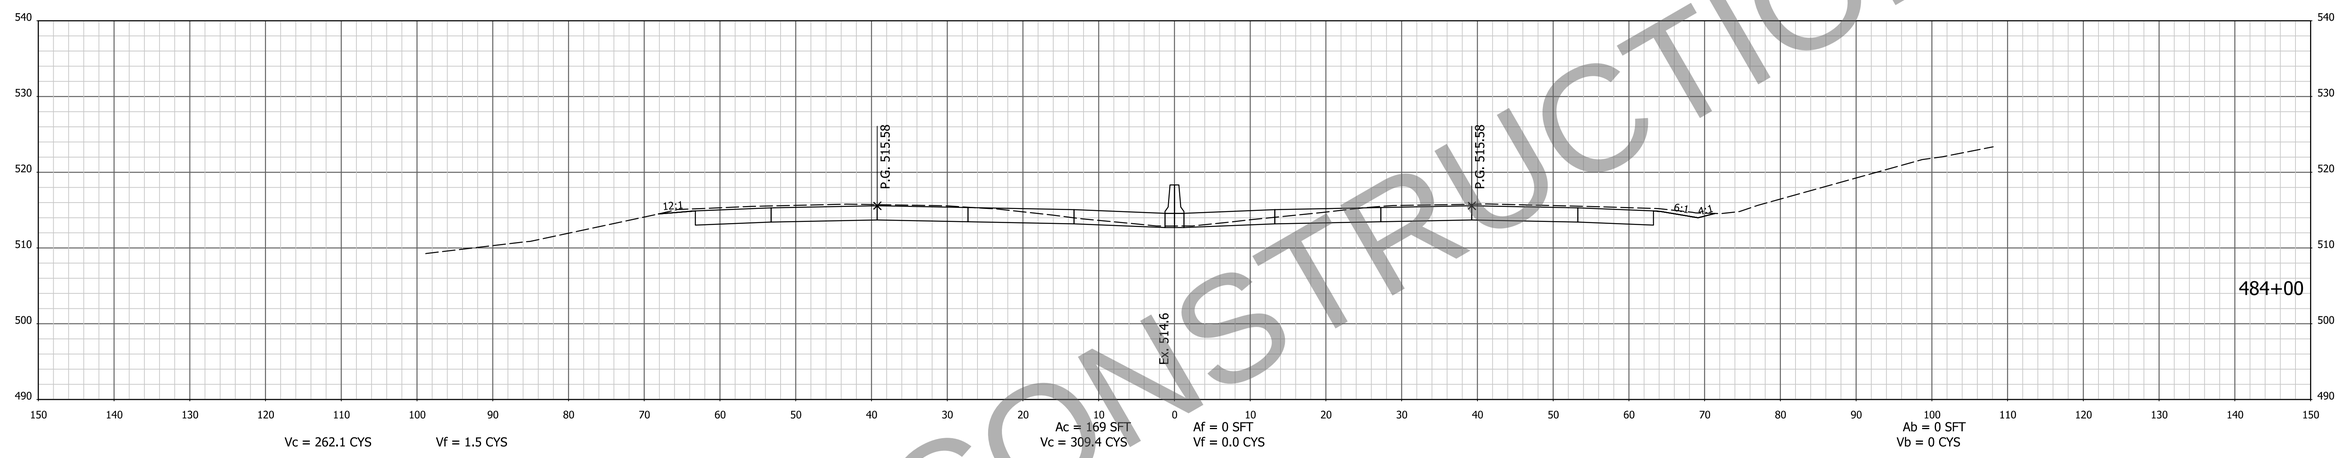

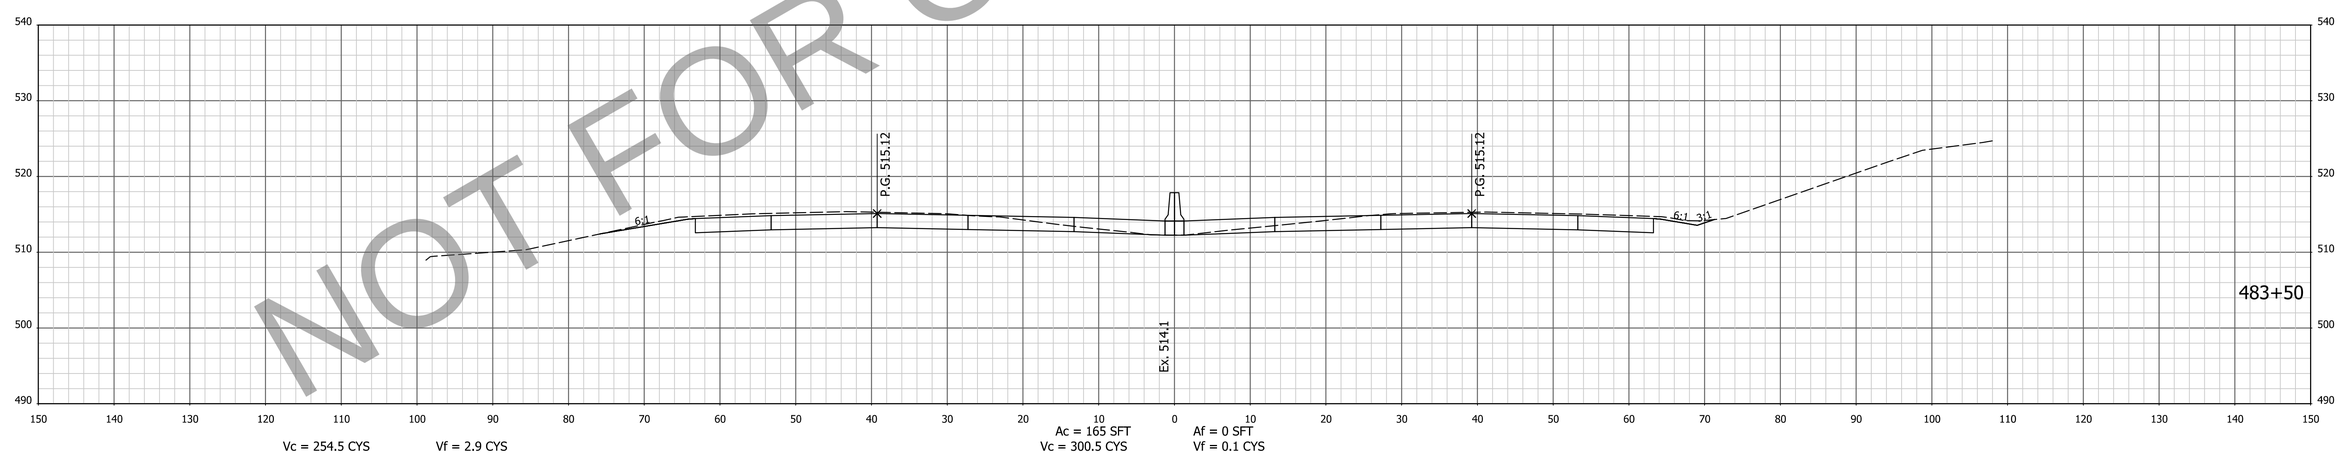

NOT FOR CONSTRUCTION

NOTE: CROSS SECTIONS DISPLAY THE HMA PAVEMENT ALTERNATIVE

FOR INFORMATION ONLY
Project scope, including project limits and identified work within, will change based on what the Design-Build Contractor can provide for the fixed-price identified in the RFP documents.

DESIGNED: AMD | DRAWN: JJP
CHECKED: DJG | CHECKED: DJG

INDIANA
DEPARTMENT OF TRANSPORTATION

CROSS SECTIONS
STA. 483+50 TO STA. 484+00 "PR-Q"

HORIZONTAL SCALE	BRIDGE FILE
1" = 10'	N/A
VERTICAL SCALE	DESIGNATION
1" = 10'	1700135
SURVEY BOOK	SHEETS
Electronic	74 of 247
CONTRACT	PROJECT
R-41529	1700135

4/29/2023 6:54:17 AM P:\200035 - I65 ATL\09Road\04 Design files\02 DGN\Plans\200035_29_Sht_Xsec_Line PR-Q.dgn

EARTHWORK FOR PCCP ALTERNATE

EARTHWORK FOR HMA ALTERNATE

EARTHWORK FOR BENCHING

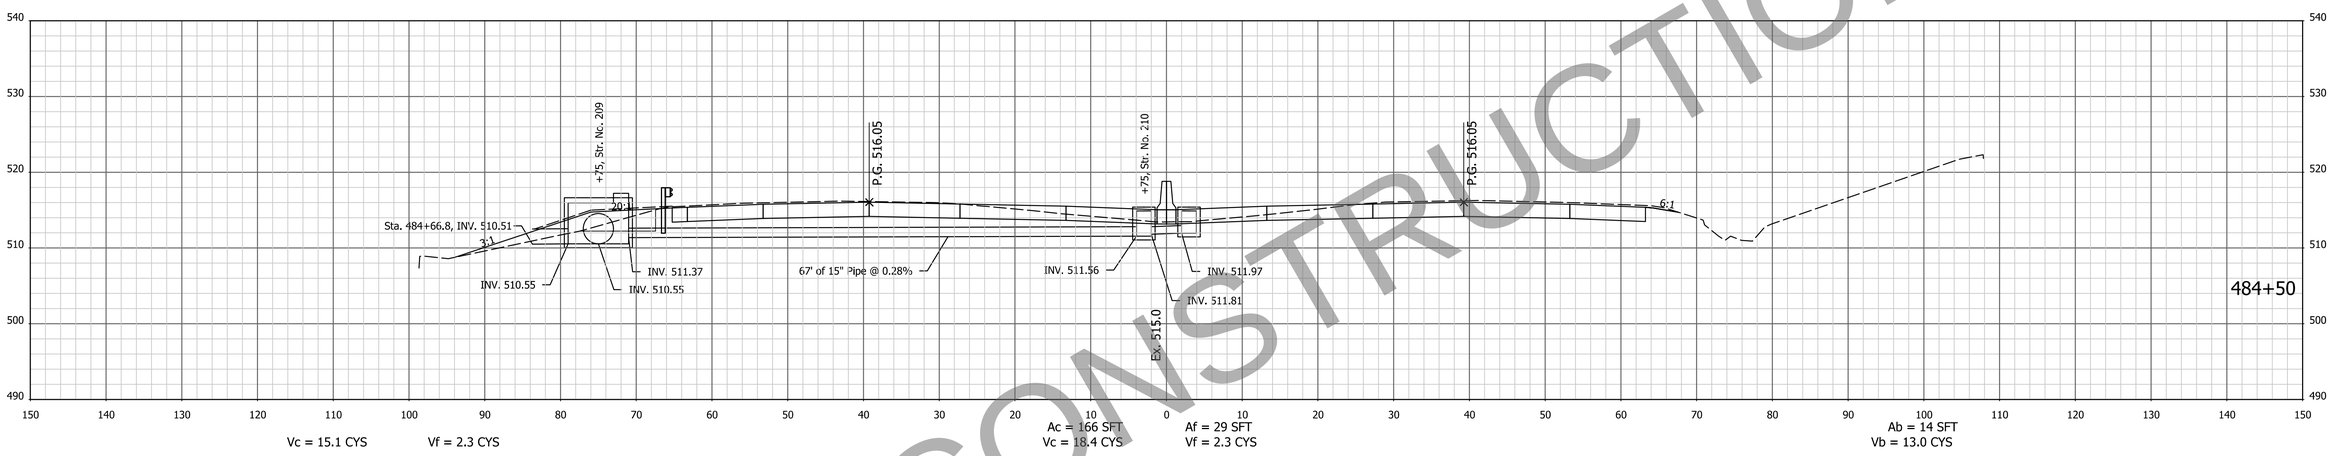

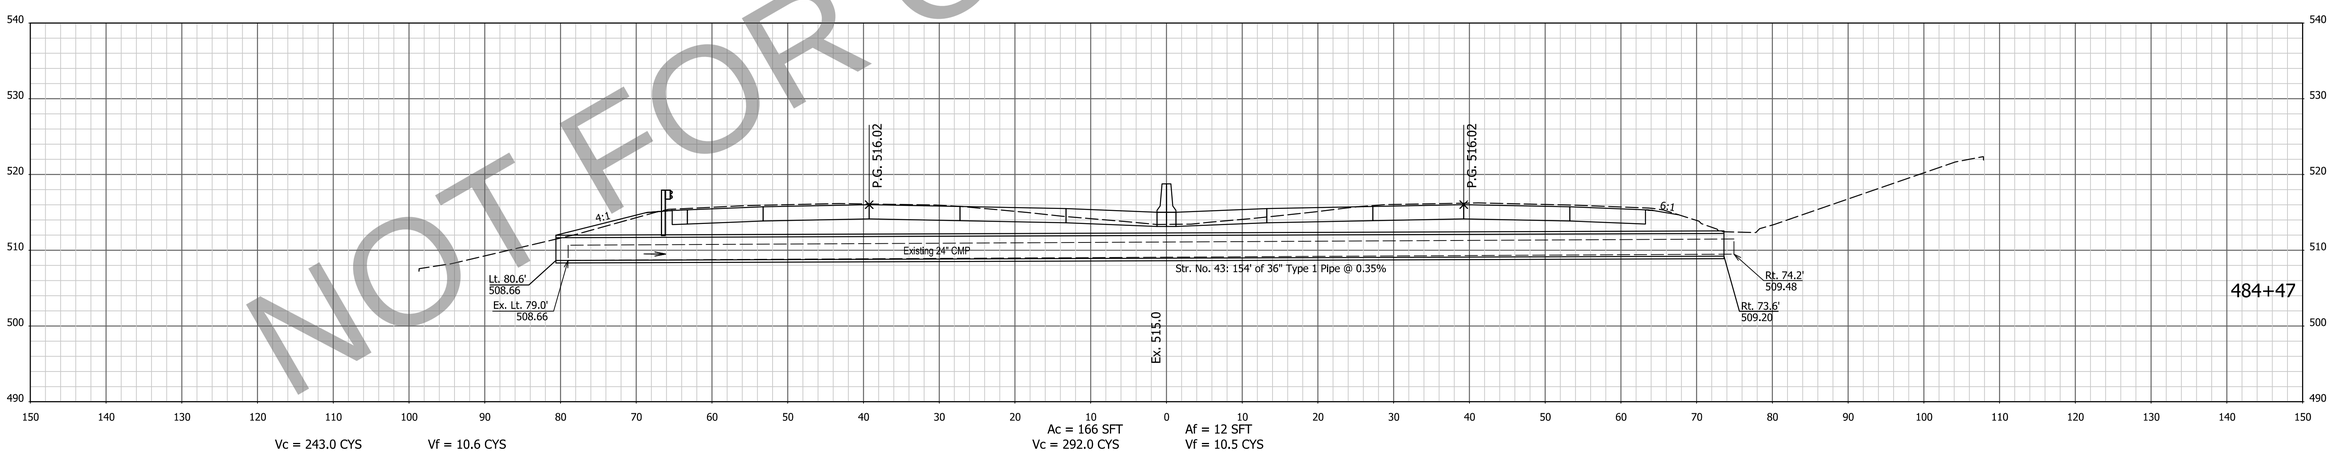

NOT FOR CONSTRUCTION

NOTE: CROSS SECTIONS DISPLAY THE HMA PAVEMENT ALTERNATIVE

FOR INFORMATION ONLY
Project scope, including project limits and identified work within, will change based on what the Design-Build Contractor can provide for the fixed-price identified in the RFP documents.

DESIGNED: AMD | DRAWN: JJP
CHECKED: DJG | CHECKED: DJG

INDIANA
DEPARTMENT OF TRANSPORTATION

CROSS SECTIONS
STA. 484+47 TO STA. 484+50 "PR-Q"

HORIZONTAL SCALE	BRIDGE FILE
1" = 10'	N/A
VERTICAL SCALE	DESIGNATION
1" = 10'	1700135
SURVEY BOOK	SHEETS
Electronic	75 of 247
CONTRACT	PROJECT
R-41529	1700135

4/29/2023 6:54:19 AM I:\P\200035 - I65 ATL\09Road\04 Design files\02 DGN\Plans\200035_29_Sht_Xsec_Line PR-Q.dgn

EARTHWORK FOR PCCP ALTERNATE

EARTHWORK FOR HMA ALTERNATE

EARTHWORK FOR BENCHING

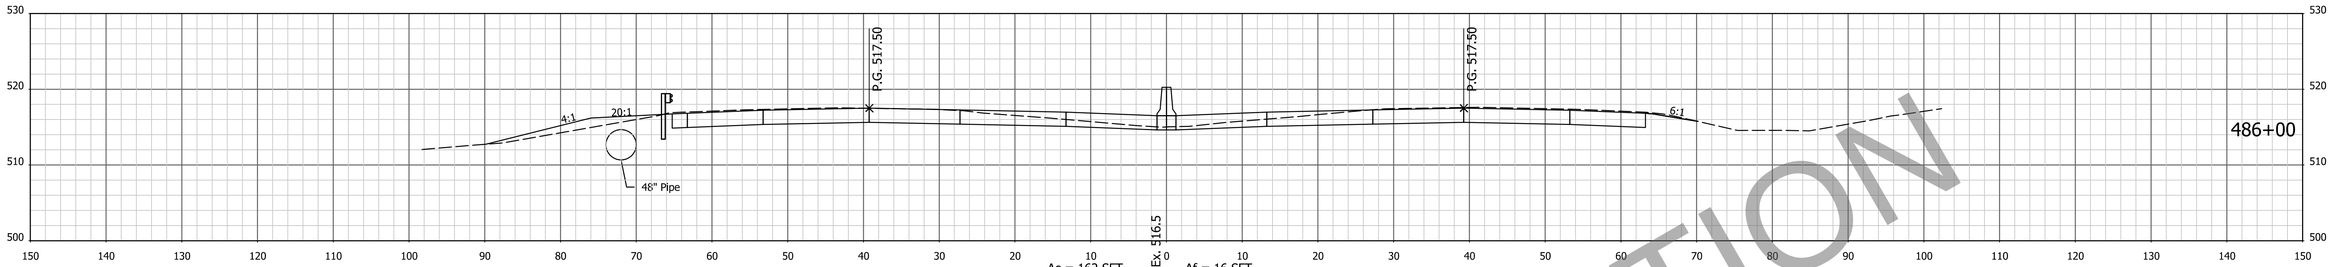

Vc = 247.0 CYS Vf = 34.3 CYS

Ac = 162 SFT Vc = 302.5 CYS

Af = 16 SFT Vf = 34.2 CYS

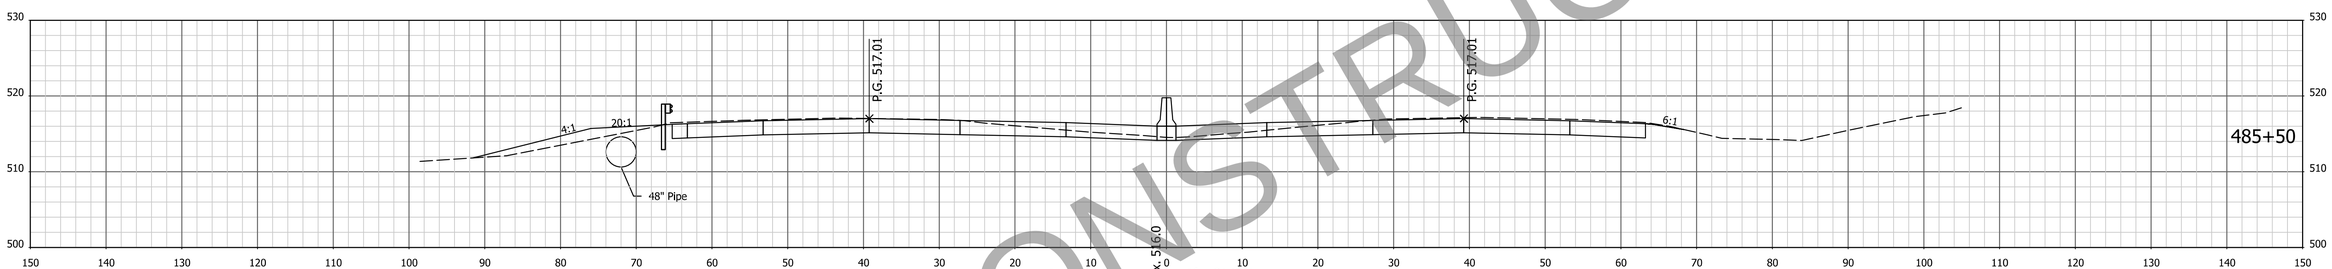

Vc = 248.5 CYS Vf = 43.5 CYS

Ac = 164 SFT Vc = 304.2 CYS

Af = 21 SFT Vf = 43.5 CYS

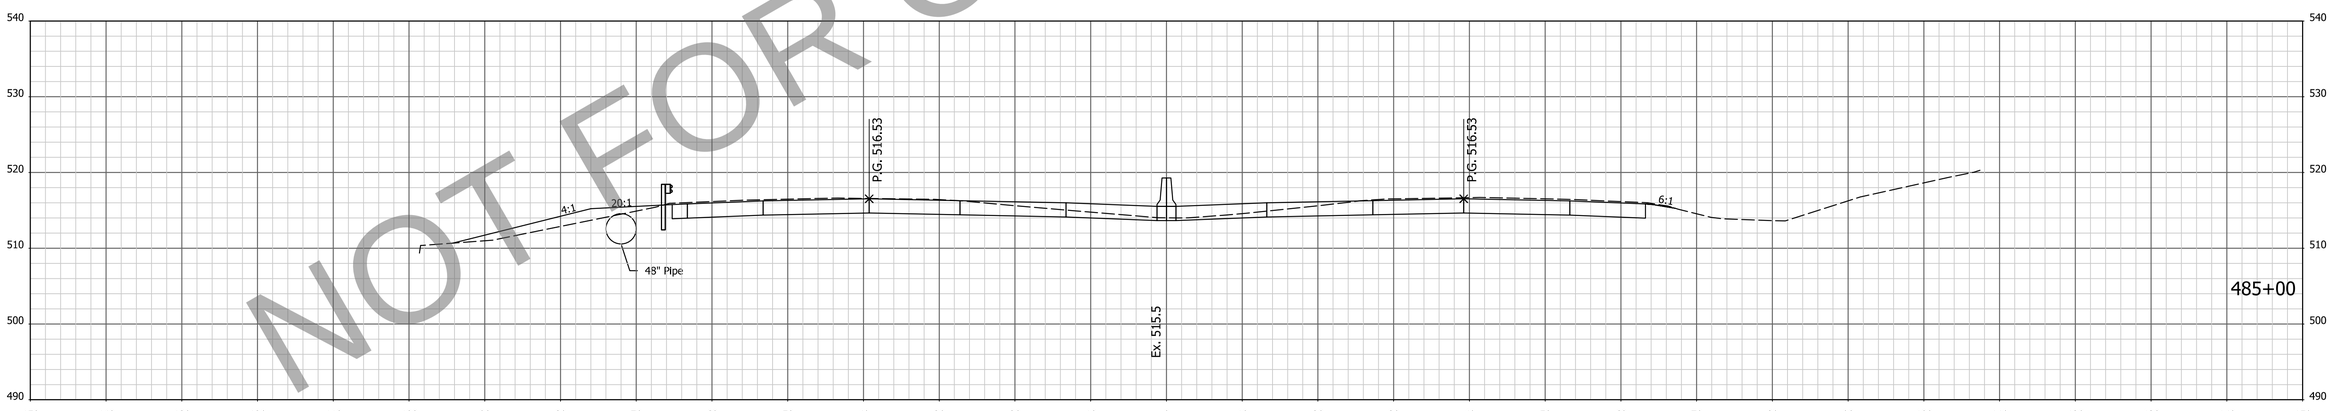

Vc = 249.8 CYS Vf = 50.9 CYS

Ac = 164 SFT Vc = 305.5 CYS

Af = 26 SFT Vf = 50.9 CYS

Ab = 0 SFT Vb = 13 CYS

NOT FOR CONSTRUCTION

NOTE: CROSS SECTIONS DISPLAY THE HMA PAVEMENT ALTERNATIVE

FOR INFORMATION ONLY
Project scope, including project limits and identified work within, will change based on what the Design-Build Contractor can provide for the fixed-price identified in the RFP documents.

DESIGNED: AMD DRAWN: JJP
CHECKED: DJG CHECKED: DJG

INDIANA
DEPARTMENT OF TRANSPORTATION

CROSS SECTIONS
STA. 485+00 TO STA. 486+00 "PR-Q"

HORIZONTAL SCALE	BRIDGE FILE
1" = 10'	N/A
VERTICAL SCALE	DESIGNATION
1" = 10'	1700135
SURVEY BOOK	SHEETS
Electronic	76 of 247
CONTRACT	PROJECT
R-41529	1700135

4/29/2023 6:54:21 AM P:\200035 - I65 ATL\09Road\04 Design files\02 DGN\Plans\200035_29_Sht_Xsec_Line PR-Q.dgn

EARTHWORK FOR PCCP ALTERNATE

EARTHWORK FOR HMA ALTERNATE

EARTHWORK FOR BENCHING

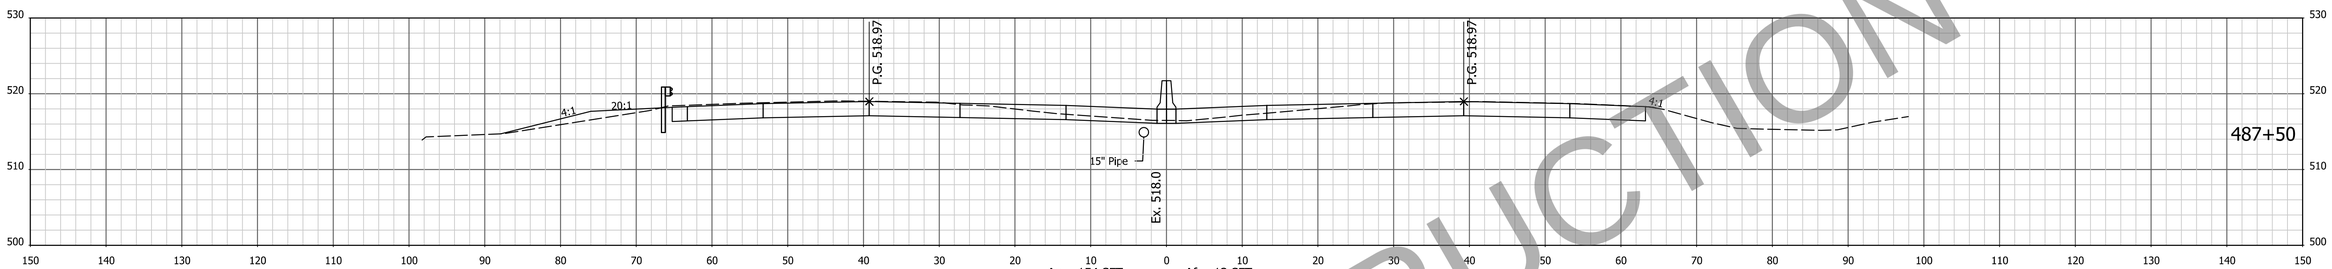

Vc = 230.1 CYS Vf = 20.4 CYS

Ac = 154 SFT Af = 13 SFT
Vc = 286.0 CYS Vf = 20.4 CYS

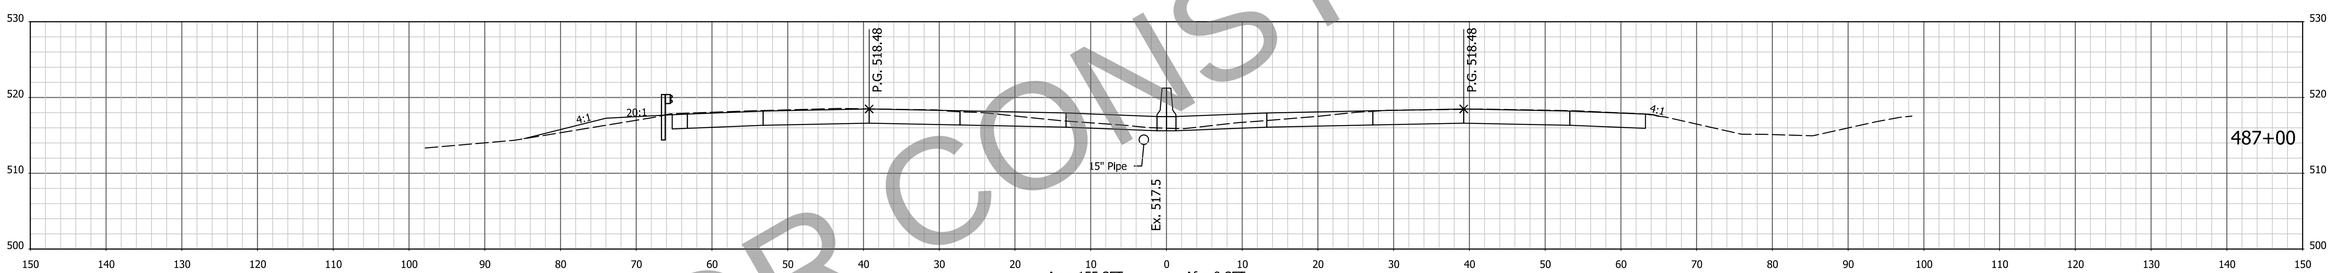

Vc = 238.0 CYS Vf = 22.2 CYS

Ac = 155 SFT Af = 9 SFT
Vc = 293.7 CYS Vf = 22.2 CYS

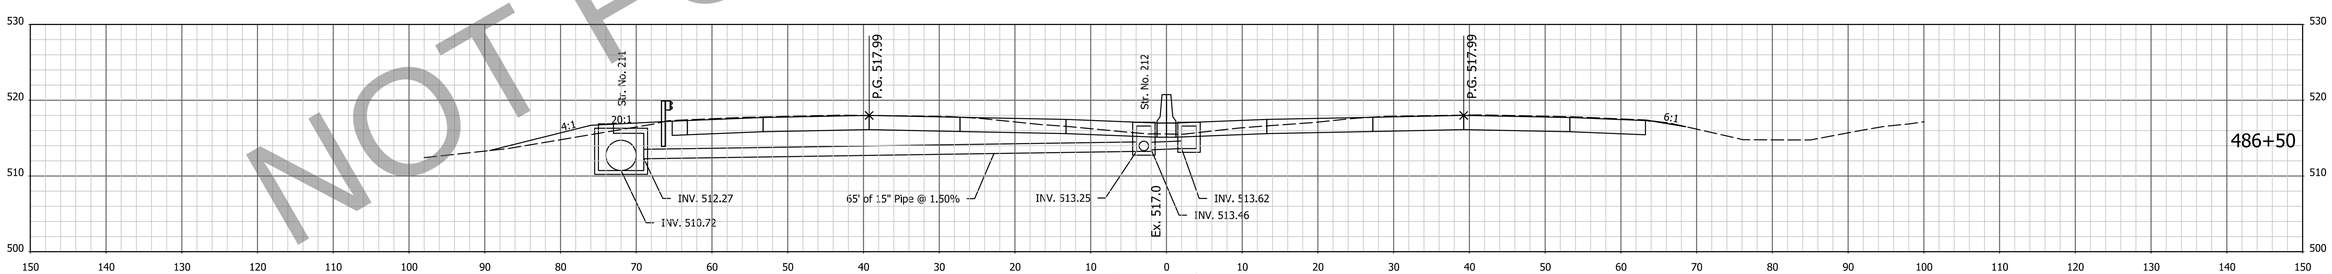

Vc = 245.2 CYS Vf = 28.7 CYS

Ac = 162 SFT Af = 15 SFT
Vc = 300.7 CYS Vf = 28.7 CYS

NOTE: CROSS SECTIONS DISPLAY THE HMA PAVEMENT ALTERNATIVE

NOT FOR CONSTRUCTION

FOR INFORMATION ONLY
Project scope, including project limits and identified work within, will change based on what the Design-Build Contractor can provide for the fixed-price identified in the RFP documents.

DESIGNED: AMD DRAWN: JJP
CHECKED: DJG CHECKED: DJG

INDIANA
DEPARTMENT OF TRANSPORTATION

CROSS SECTIONS
STA. 486+50 TO STA. 487+50 "PR-Q"

HORIZONTAL SCALE	BRIDGE FILE
1" = 10'	N/A
VERTICAL SCALE	DESIGNATION
1" = 10'	1700135
SURVEY BOOK	SHEETS
Electronic	77 of 247
CONTRACT	PROJECT
R-41529	1700135

4/29/2023 6:54:23 AM P:\200035 - I65 ATL\09Road\04 Design files\02 DGN\Plans\200035_29_Sht_Xsec_Line PR-Q.dgn

EARTHWORK FOR PCCP ALTERNATE

EARTHWORK FOR HMA ALTERNATE

EARTHWORK FOR BENCHING

+88 (Skewed Section)

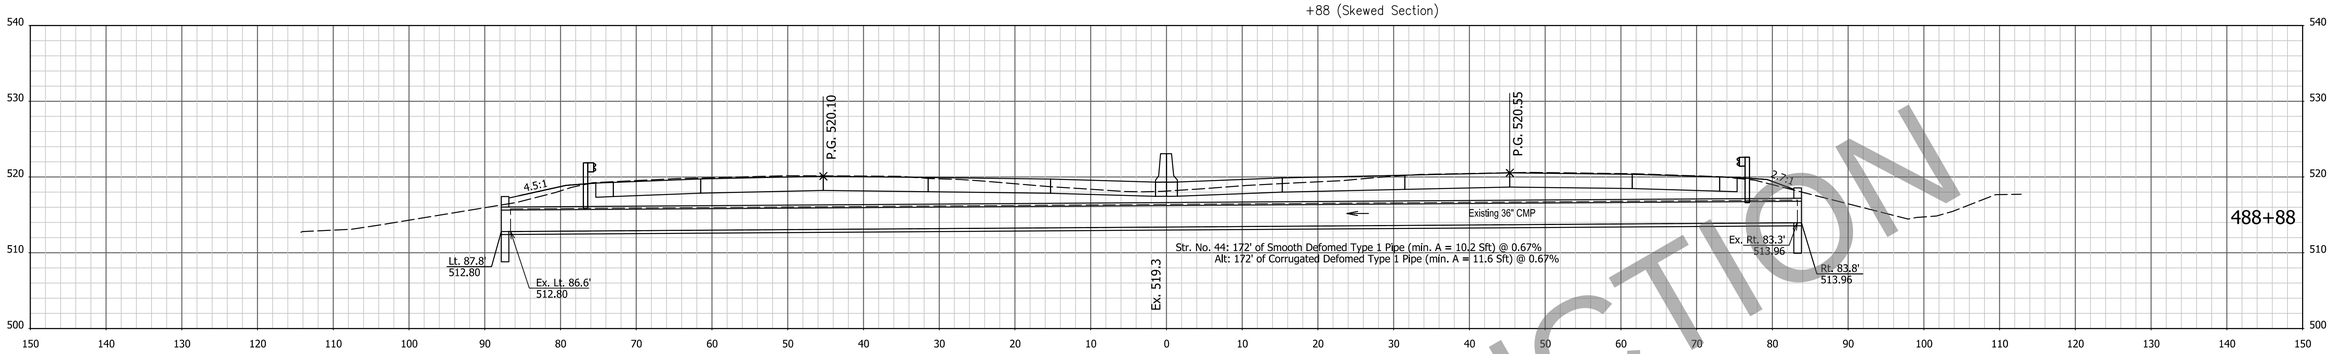

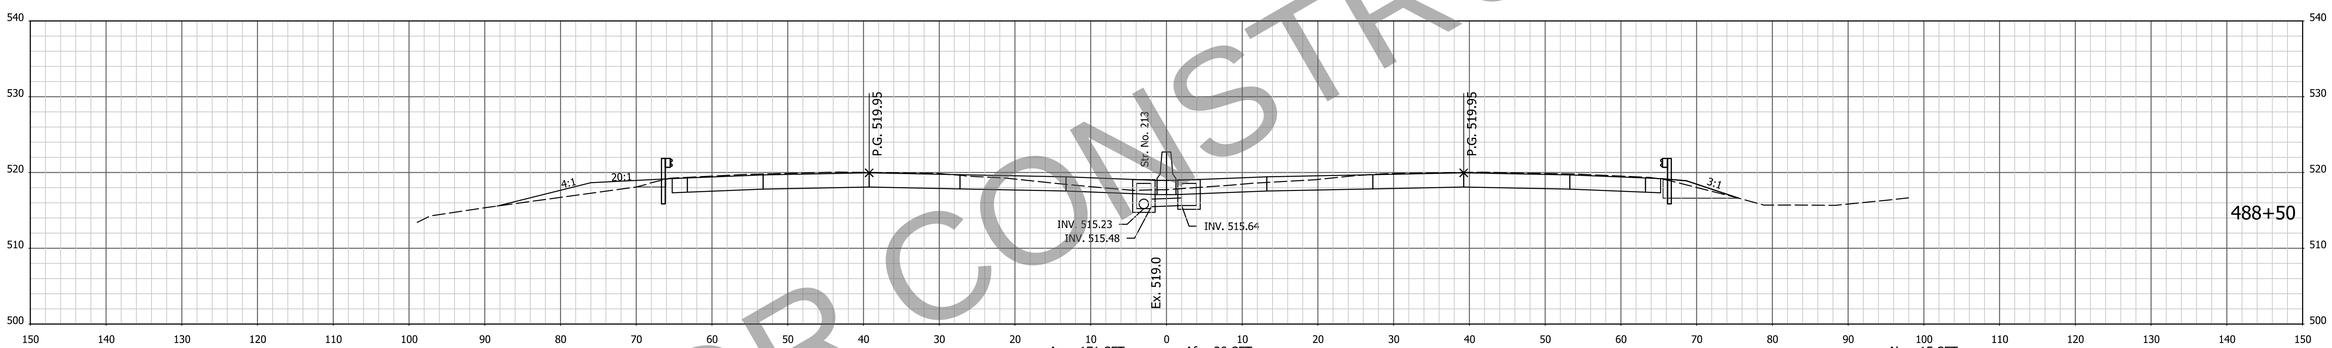

Vc = 249.0 CYS Vf = 25.9 CYS

Ac = 171 SFT
Vc = 308.2 CYS

Af = 20 SFT
Vf = 25.9 CYS

Ab = 15 SFT
Vb = 13.9 CYS

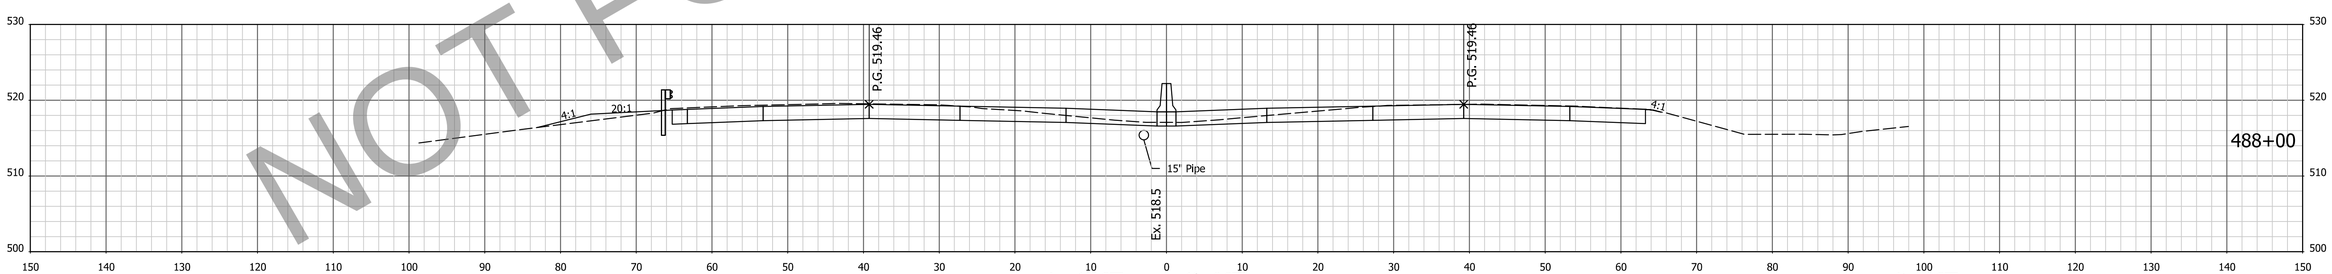

Vc = 236.4 CYS Vf = 19.4 CYS

Ac = 162 SFT
Vc = 292.4 CYS

Af = 8 SFT
Vf = 19.4 CYS

Ab = 0 SFT
Vb = 0 CYS

NOTE: CROSS SECTIONS DISPLAY THE HMA PAVEMENT ALTERNATIVE

NOT FOR CONSTRUCTION

FOR INFORMATION ONLY
Project scope, including project limits and identified work within, will change based on what the Design-Build Contractor can provide for the fixed-price identified in the RFP documents.

DESIGNED: AMD DRAWN: JJP
CHECKED: DJG CHECKED: DJG

INDIANA
DEPARTMENT OF TRANSPORTATION

CROSS SECTIONS
STA. 488+00 TO STA. 488+88 "PR-Q"

HORIZONTAL SCALE	BRIDGE FILE
1" = 10'	N/A
VERTICAL SCALE	DESIGNATION
1" = 10'	1700135
SURVEY BOOK	SHEETS
Electronic	78 of 247
CONTRACT	PROJECT
R-41529	1700135

4/29/2023 6:54:25 AM P:\200035 - I65 ATL\09Road\04 Design files\02 DGN\Plans\200035_29_Sht_Xsec_Line PR-Q.dgn

EARTHWORK FOR PCCP ALTERNATE

EARTHWORK FOR HMA ALTERNATE

EARTHWORK FOR BENCHING

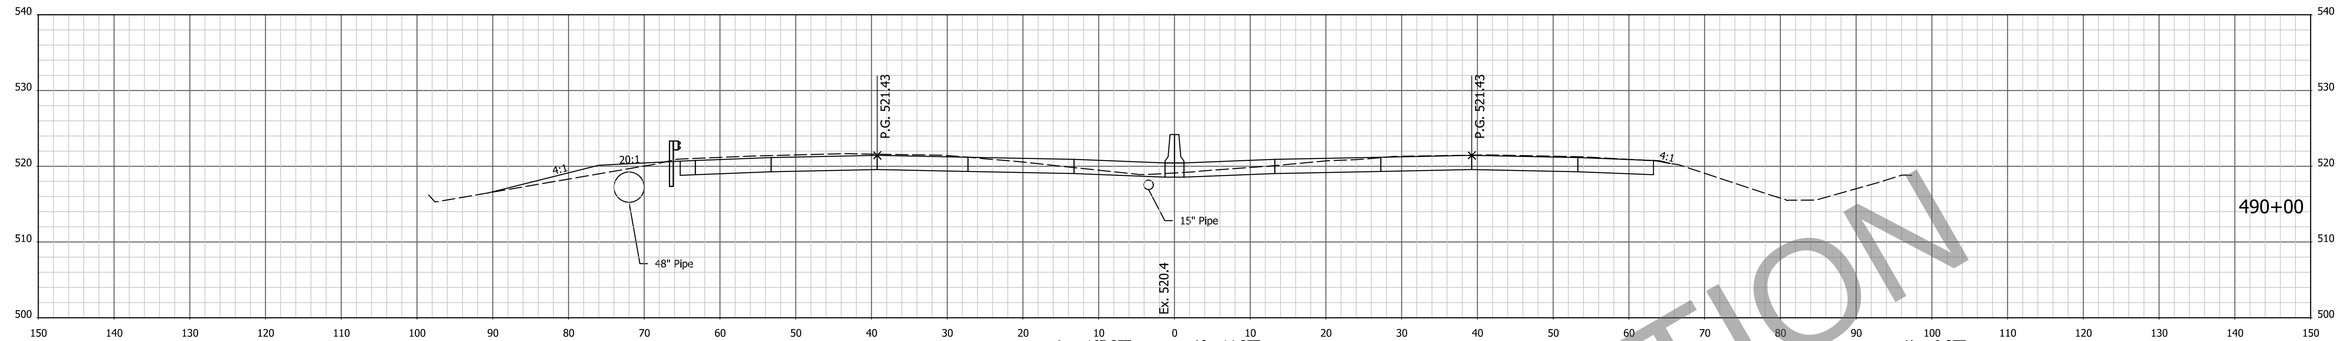

Vc = 255.6 CYS Vf = 23.2 CYS Ac = 167 SFT Vc = 315.0 CYS Af = 14 SFT Vf = 23.2 CYS Ab = 0 SFT Vb = 2.8 CYS

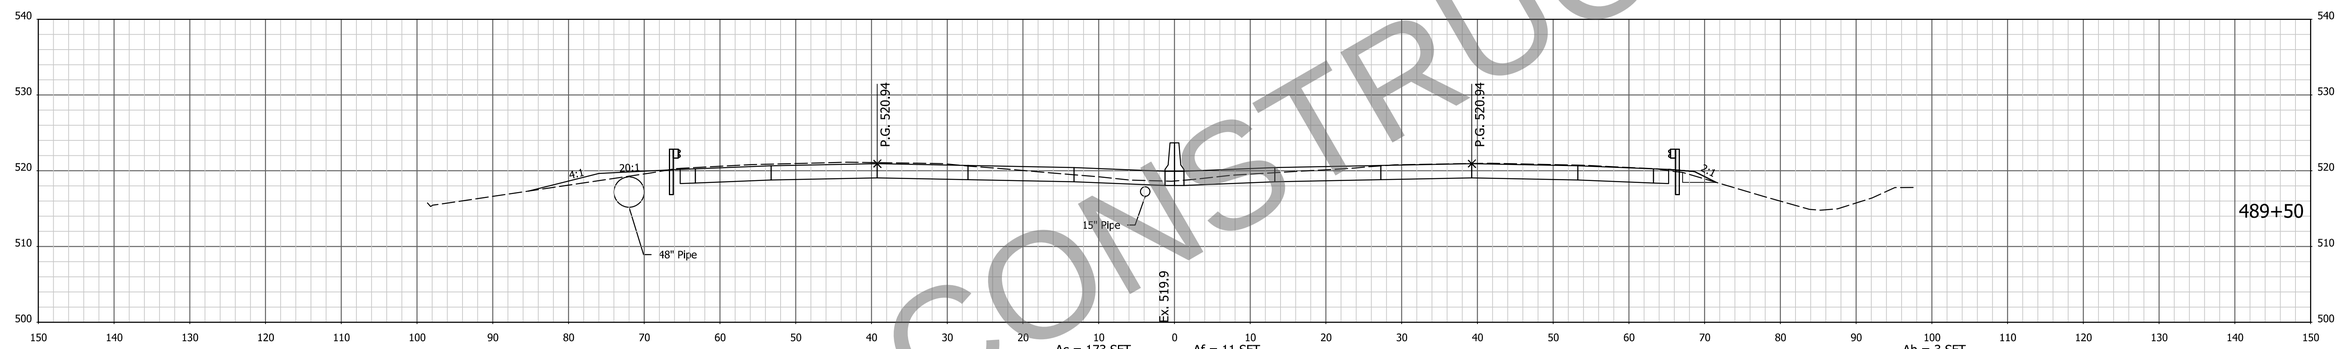

Vc = 257.2 CYS Vf = 20.4 CYS Ac = 173 SFT Vc = 319.8 CYS Af = 11 SFT Vf = 20.4 CYS Ab = 3 SFT Vb = 2.8 CYS

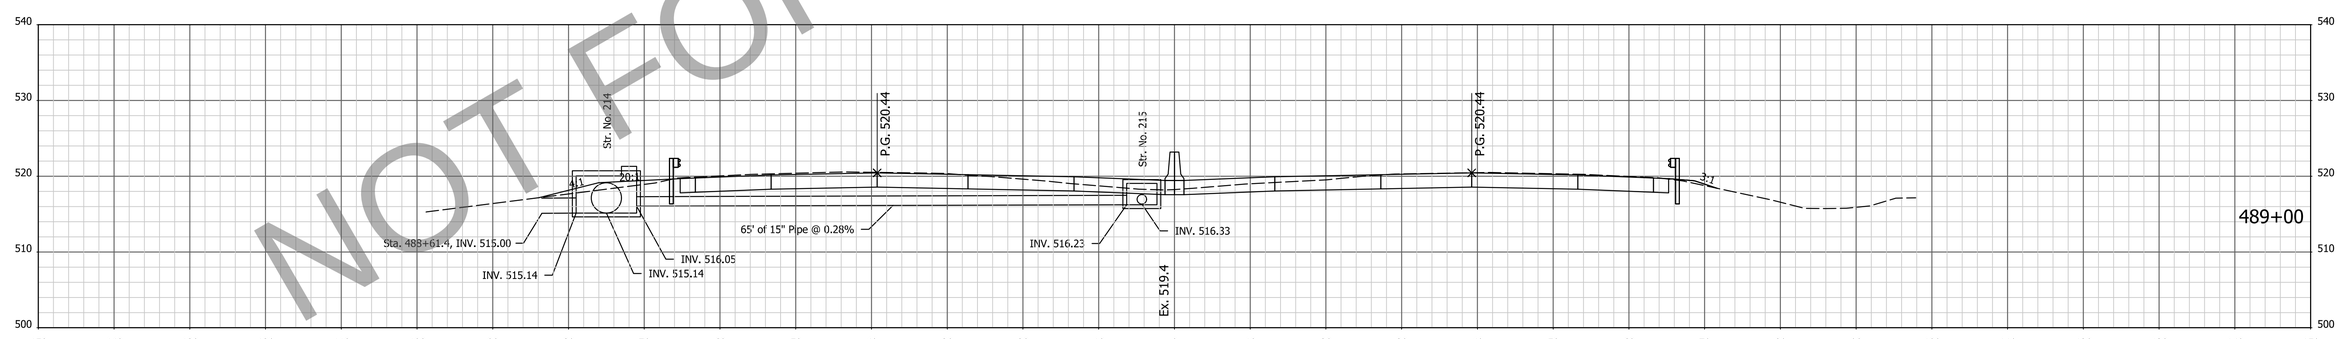

Vc = 255.1 CYS Vf = 28.7 CYS Ac = 172 SFT Vc = 317.8 CYS Af = 11 SFT Vf = 28.7 CYS Ab = 0 SFT Vb = 13.9 CYS

NOT FOR CONSTRUCTION

NOTE: CROSS SECTIONS DISPLAY THE HMA PAVEMENT ALTERNATIVE

FOR INFORMATION ONLY
Project scope, including project limits and identified work within, will change based on what the Design-Build Contractor can provide for the fixed-price identified in the RFP documents.

DESIGNED: AMD DRAWN: JJP
CHECKED: DJG CHECKED: DJG

INDIANA
DEPARTMENT OF TRANSPORTATION

CROSS SECTIONS
STA. 489+00 TO STA. 490+00 "PR-Q"

HORIZONTAL SCALE	BRIDGE FILE
1" = 10'	N/A
VERTICAL SCALE	DESIGNATION
1" = 10'	1700135
SURVEY BOOK	SHEETS
Electronic	79 of 247
CONTRACT	PROJECT
R-41529	1700135

14/29/2023 6:54:27 AM P:\200035 - I65 ATL\09Road\04 Design files\02 DGN\Plans\200035_29_Sht_Xsec_Line PR-Q.dgn

EARTHWORK FOR PCCP ALTERNATE

EARTHWORK FOR HMA ALTERNATE

EARTHWORK FOR BENCHING

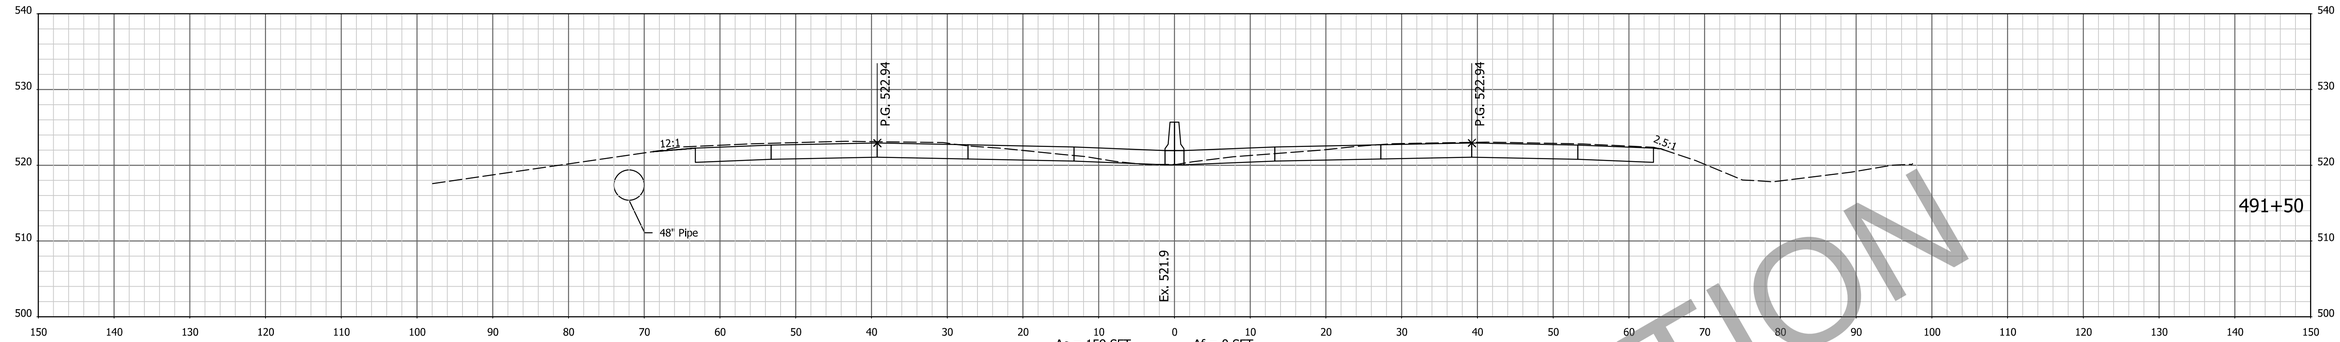

Vc = 248.4 CYS Vf = 2.1 CYS

Ac = 159 SFT Af = 0 SFT
Vc = 295.3 CYS Vf = 0.2 CYS

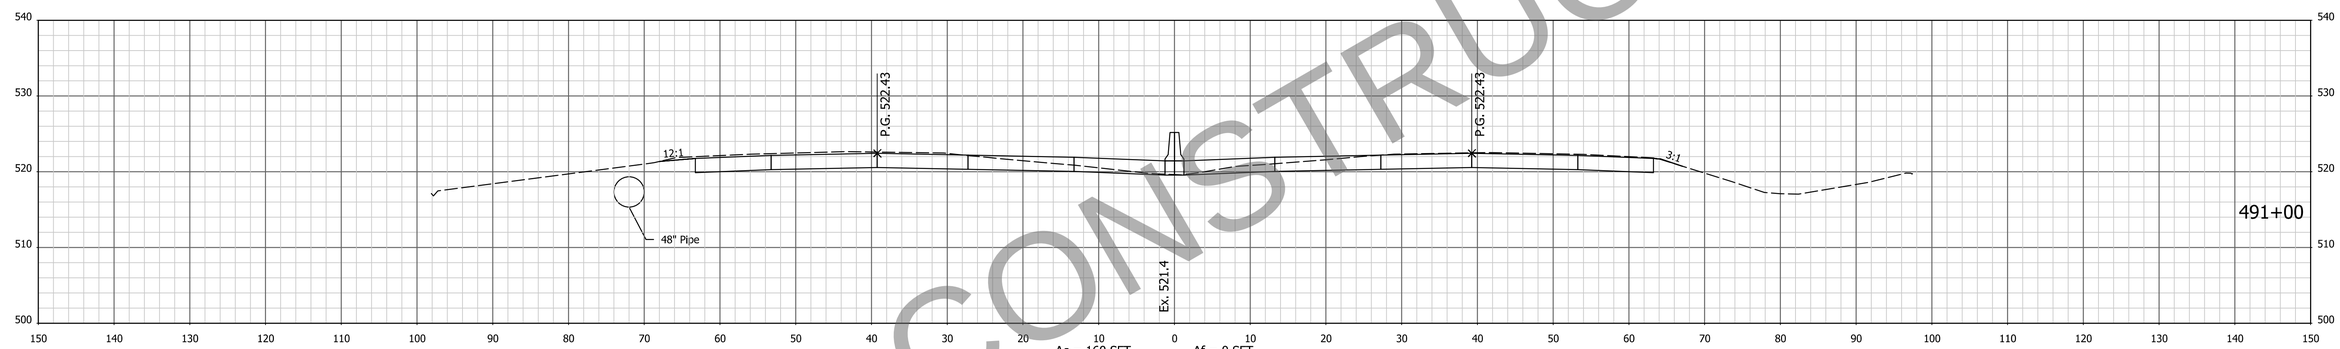

Vc = 249.8 CYS Vf = 8.4 CYS

Ac = 160 SFT Af = 0 SFT
Vc = 301.4 CYS Vf = 8.4 CYS

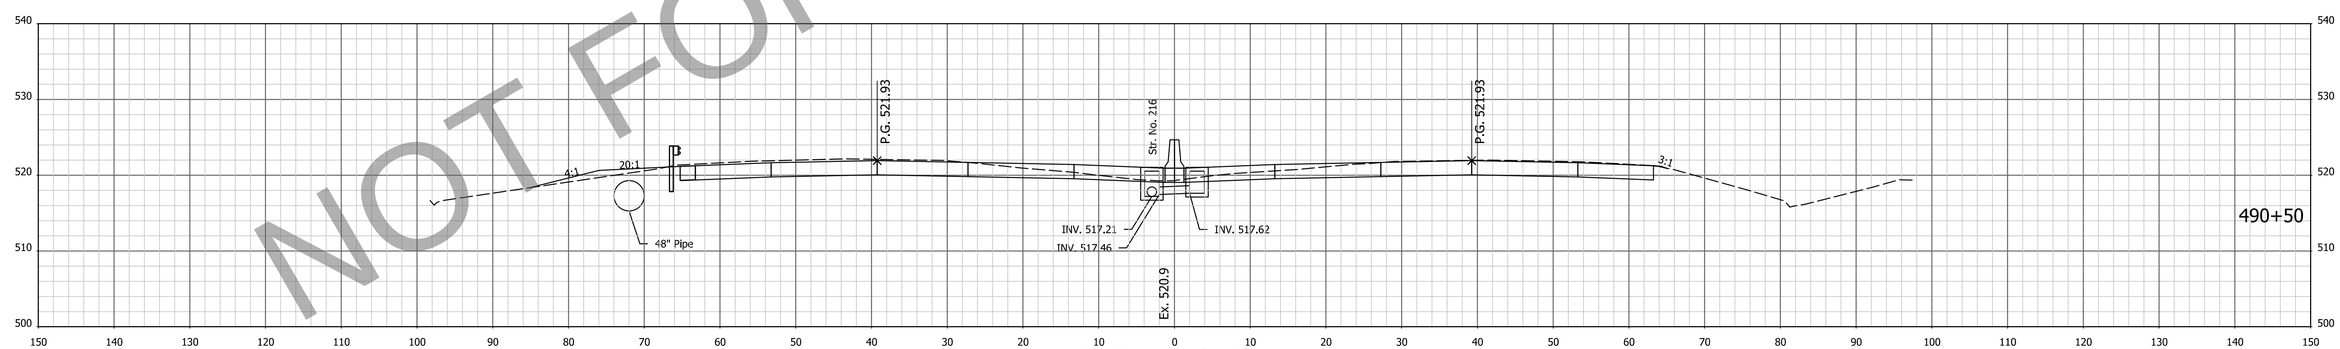

Vc = 251.4 CYS Vf = 21.3 CYS

Ac = 165 SFT Af = 9 SFT
Vc = 307.5 CYS Vf = 21.3 CYS

NOT FOR CONSTRUCTION

NOTE: CROSS SECTIONS DISPLAY THE HMA PAVEMENT ALTERNATIVE

FOR INFORMATION ONLY
Project scope, including project limits and identified work within, will change based on what the Design-Build Contractor can provide for the fixed-price identified in the RFP documents.

DESIGNED: AMD DRAWN: JJP
CHECKED: DJG CHECKED: DJG

INDIANA
DEPARTMENT OF TRANSPORTATION

CROSS SECTIONS
STA. 490+50 TO STA. 491+50 "PR-Q"

HORIZONTAL SCALE	BRIDGE FILE
1" = 10'	N/A
VERTICAL SCALE	DESIGNATION
1" = 10'	1700135
SURVEY BOOK	SHEETS
Electronic	80 of 247
CONTRACT	PROJECT
R-41529	1700135

4/29/2023 6:54:29 AM P:\200035 - I65 ATL\09Road\04 Design files\02 DGN\Plans\200035_29_Sht_Xsec_Line PR-Q.dgn

EARTHWORK FOR PCCP ALTERNATE

EARTHWORK FOR HMA ALTERNATE

EARTHWORK FOR BENCHING

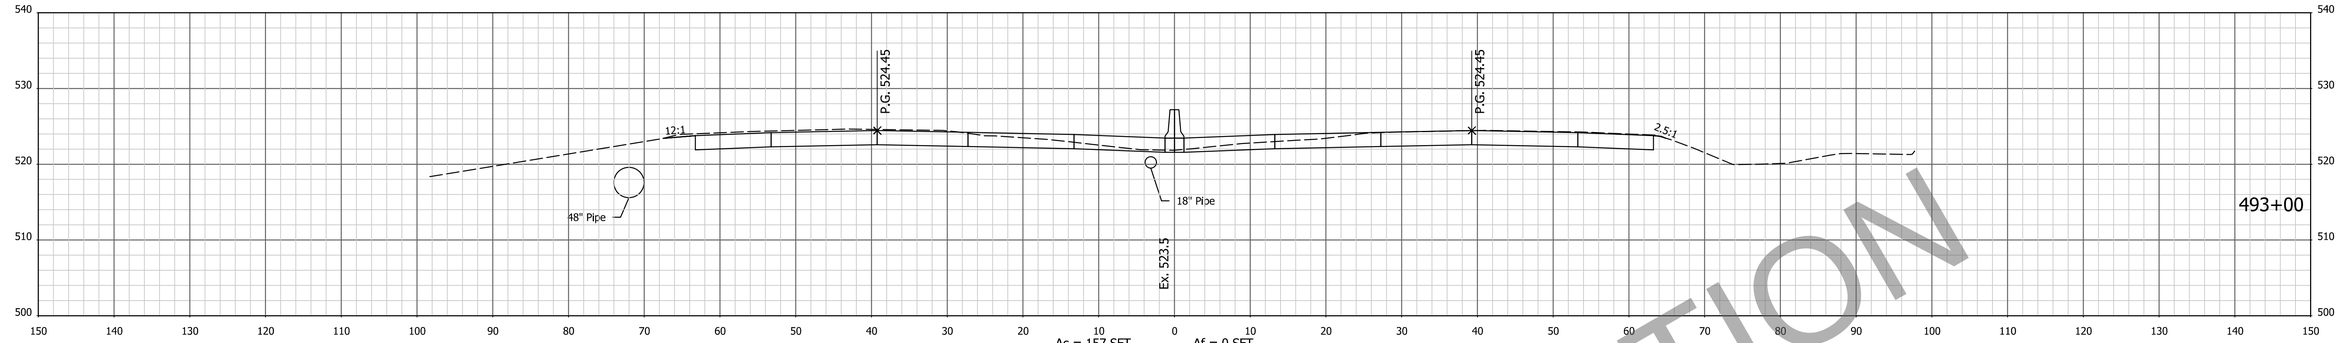

Vc = 244.5 CYS Vf = 1.6 CYS

Ac = 157 SFT Vc = 293.7 CYS

Af = 0 SFT Vf = 0.0 CYS

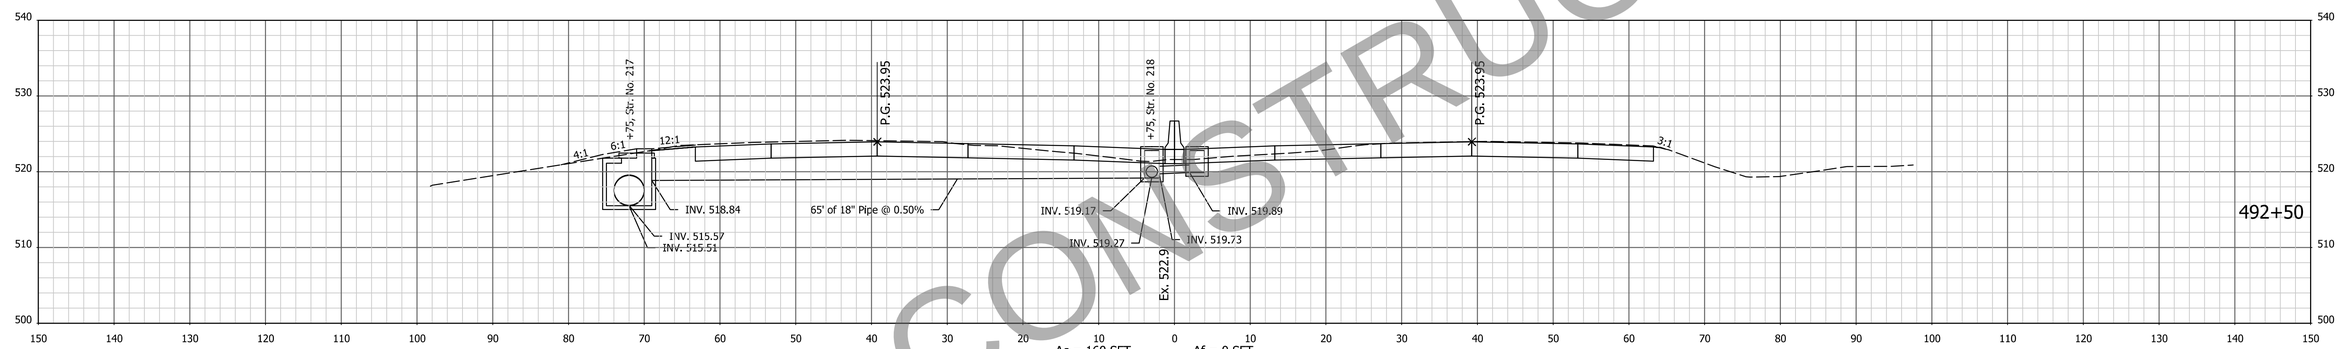

Vc = 250.5 CYS Vf = 2.0 CYS

Ac = 160 SFT Vc = 299.2 CYS

Af = 0 SFT Vf = 0.0 CYS

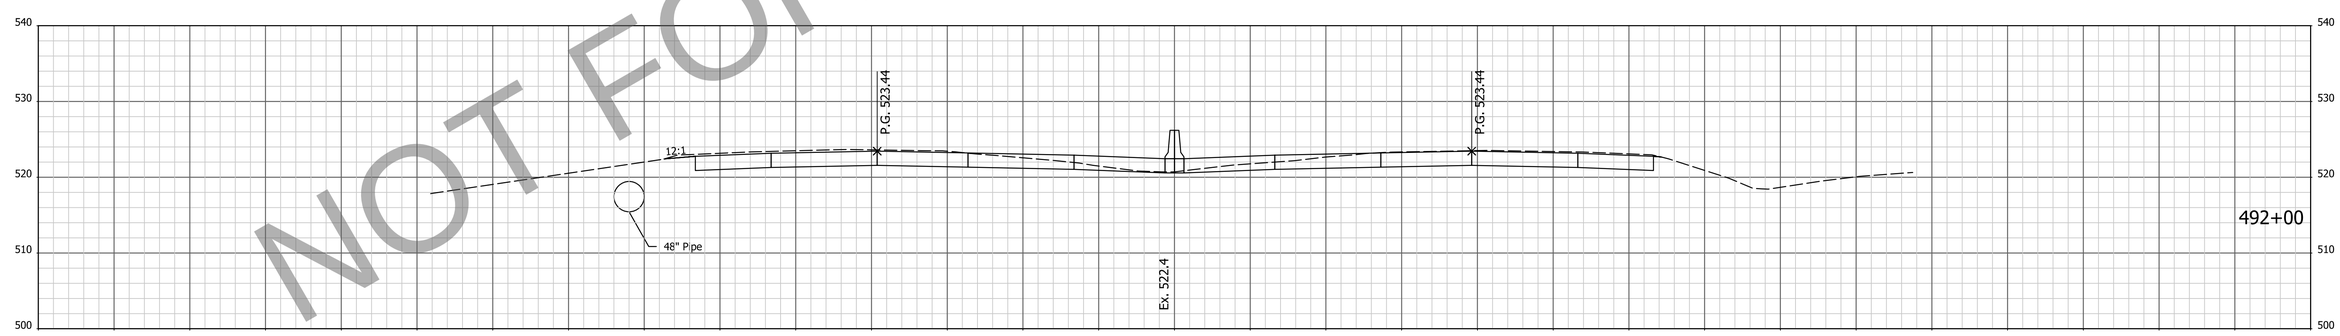

Vc = 250.4 CYS Vf = 1.9 CYS

Ac = 163 SFT Vc = 297.4 CYS

Af = 0 SFT Vf = 0.1 CYS

NOT FOR CONSTRUCTION

NOTE: CROSS SECTIONS DISPLAY THE HMA PAVEMENT ALTERNATIVE

FOR INFORMATION ONLY
Project scope, including project limits and identified work within, will change based on what the Design-Build Contractor can provide for the fixed-price identified in the RFP documents.

DESIGNED: AMD DRAWN: JJP
CHECKED: DJG CHECKED: DJG

INDIANA
DEPARTMENT OF TRANSPORTATION

CROSS SECTIONS
STA. 492+00 TO STA. 493+00 "PR-Q"

HORIZONTAL SCALE	BRIDGE FILE
1" = 10'	N/A
VERTICAL SCALE	DESIGNATION
1" = 10'	1700135
SURVEY BOOK	SHEETS
Electronic	81 of 247
CONTRACT	PROJECT
R-41529	1700135

4/29/2023 6:54:31 AM P:\200035 - I65 ATL\09Road\04 Design files\02 DGN\Plans\200035_29_Sht_Xsec_Line PR-Q.dgn

EARTHWORK FOR PCCP ALTERNATE

EARTHWORK FOR HMA ALTERNATE

EARTHWORK FOR BENCHING

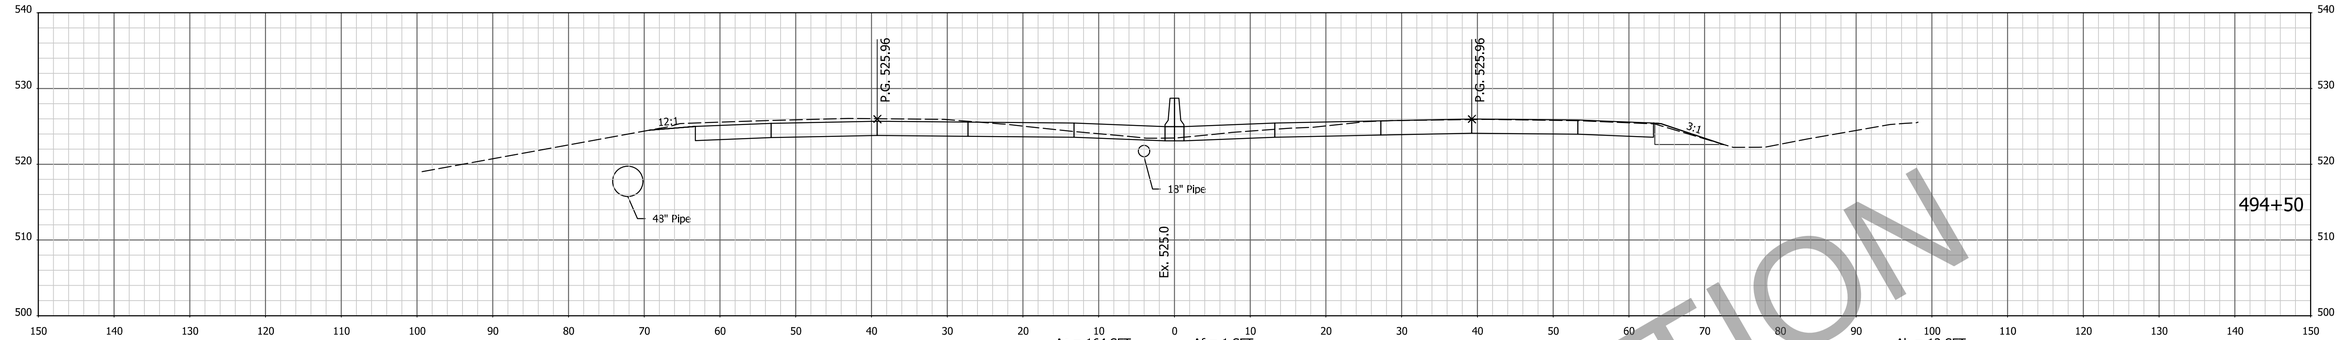

Vc = 249.9 CYS Vf = 1.7 CYS

Ac = 164 SFT Af = 1 SFT
Vc = 298.7 CYS Vf = 1.7 CYS

Ab = 12 SFT
Vb = 14.8 CYS

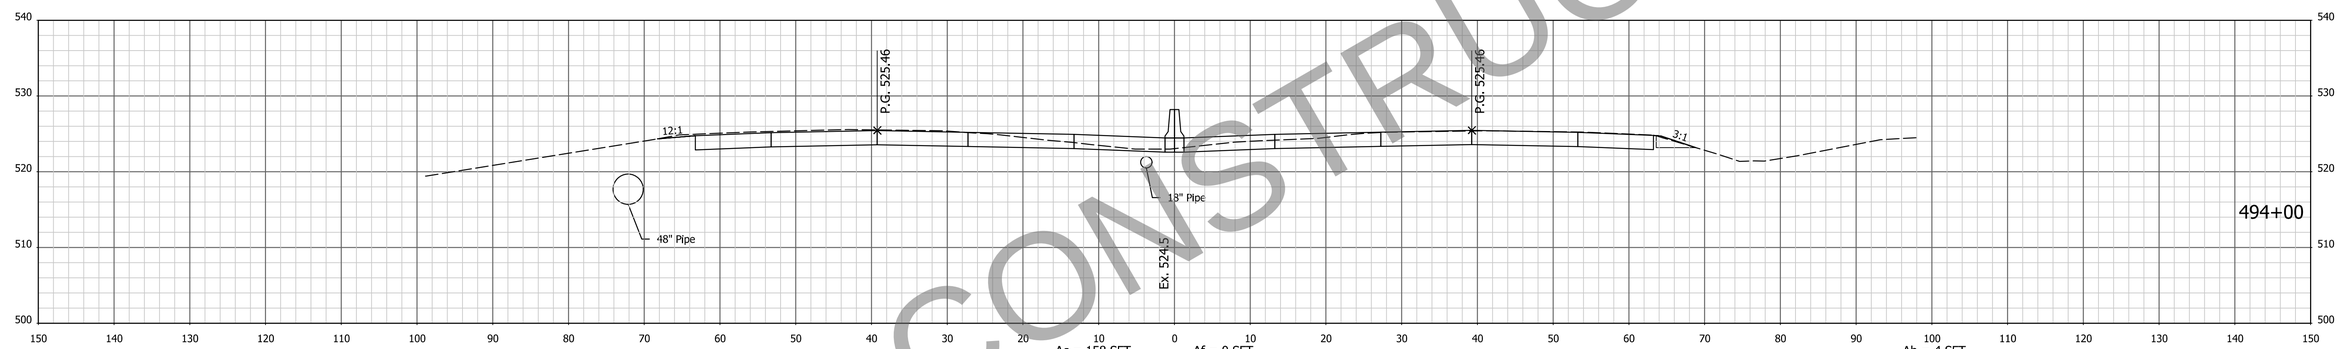

Vc = 243.8 CYS Vf = 0.5 CYS

Ac = 158 SFT Af = 0 SFT
Vc = 292.6 CYS Vf = 0.5 CYS

Ab = 4 SFT
Vb = 3.7 CYS

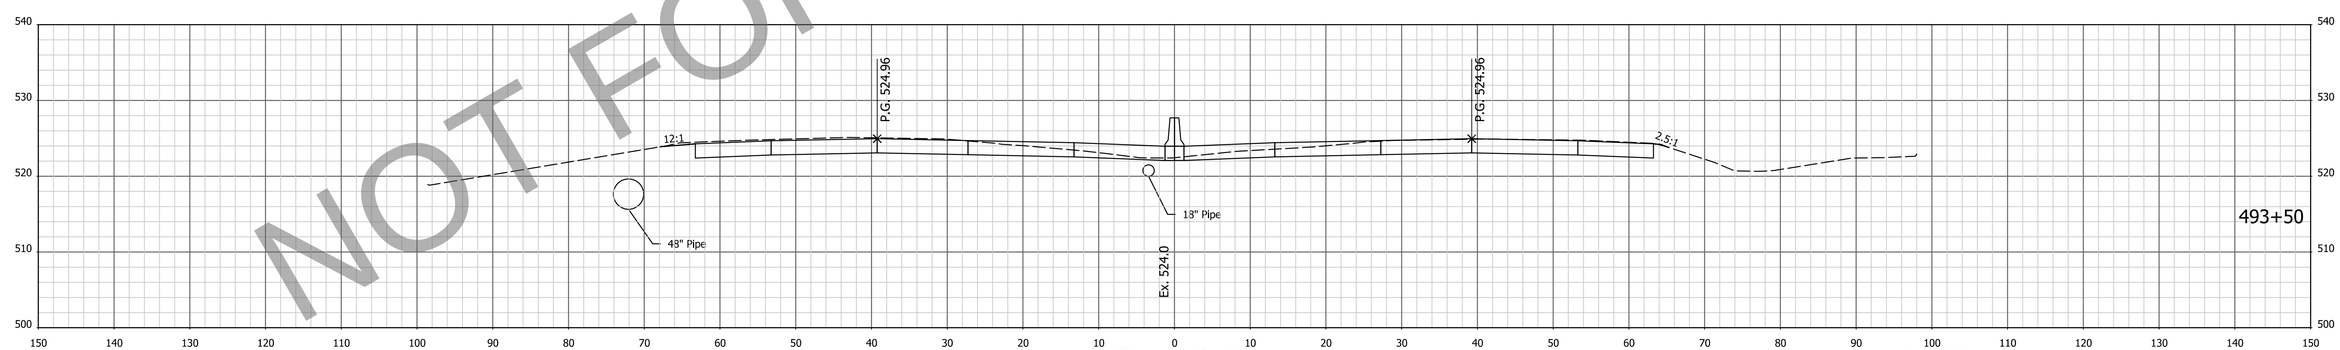

Vc = 242.4 CYS Vf = 0.1 CYS

Ac = 158 SFT Af = 0 SFT
Vc = 291.2 CYS Vf = 0.1 CYS

Ab = 0 SFT
Vb = 0 CYS

NOT FOR CONSTRUCTION

NOTE: CROSS SECTIONS DISPLAY THE HMA PAVEMENT ALTERNATIVE

FOR INFORMATION ONLY
Project scope, including project limits and identified work within, will change based on what the Design-Build Contractor can provide for the fixed-price identified in the RFP documents.

DESIGNED: AMD DRAWN: JJP
CHECKED: DJG CHECKED: DJG

INDIANA
DEPARTMENT OF TRANSPORTATION

CROSS SECTIONS
STA. 493+50 TO STA. 494+50 "PR-Q"

HORIZONTAL SCALE	BRIDGE FILE
1" = 10'	N/A
VERTICAL SCALE	DESIGNATION
1" = 10'	1700135
SURVEY BOOK	SHEETS
Electronic	82 of 247
CONTRACT	PROJECT
R-41529	1700135

4/29/2023 6:54:32 AM P:\200035 - I65 ATL\09Road\04 Design files\02 DGN\Plans\200035_29_Sht_Xsec_Line PR-Q.dgn

EARTHWORK FOR PCCP ALTERNATE

EARTHWORK FOR HMA ALTERNATE

EARTHWORK FOR BENCHING

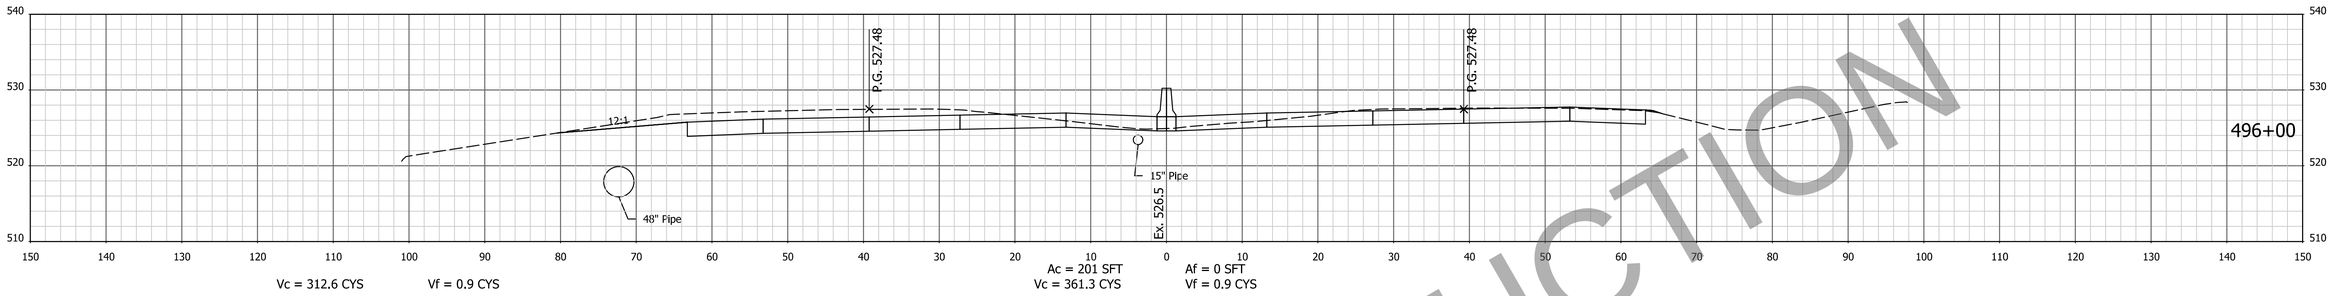

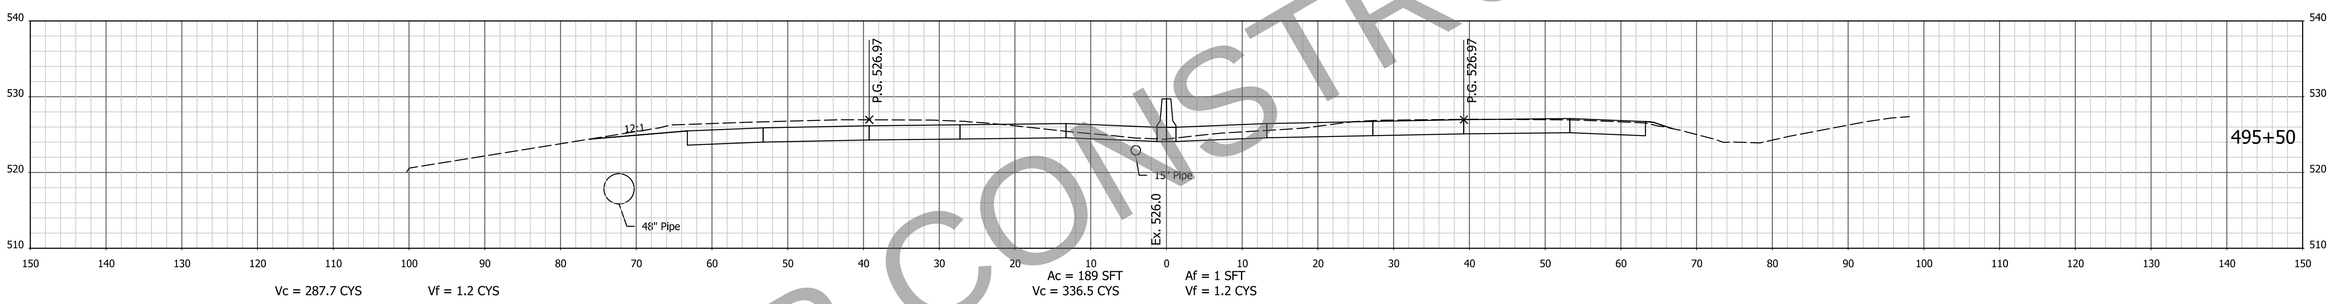

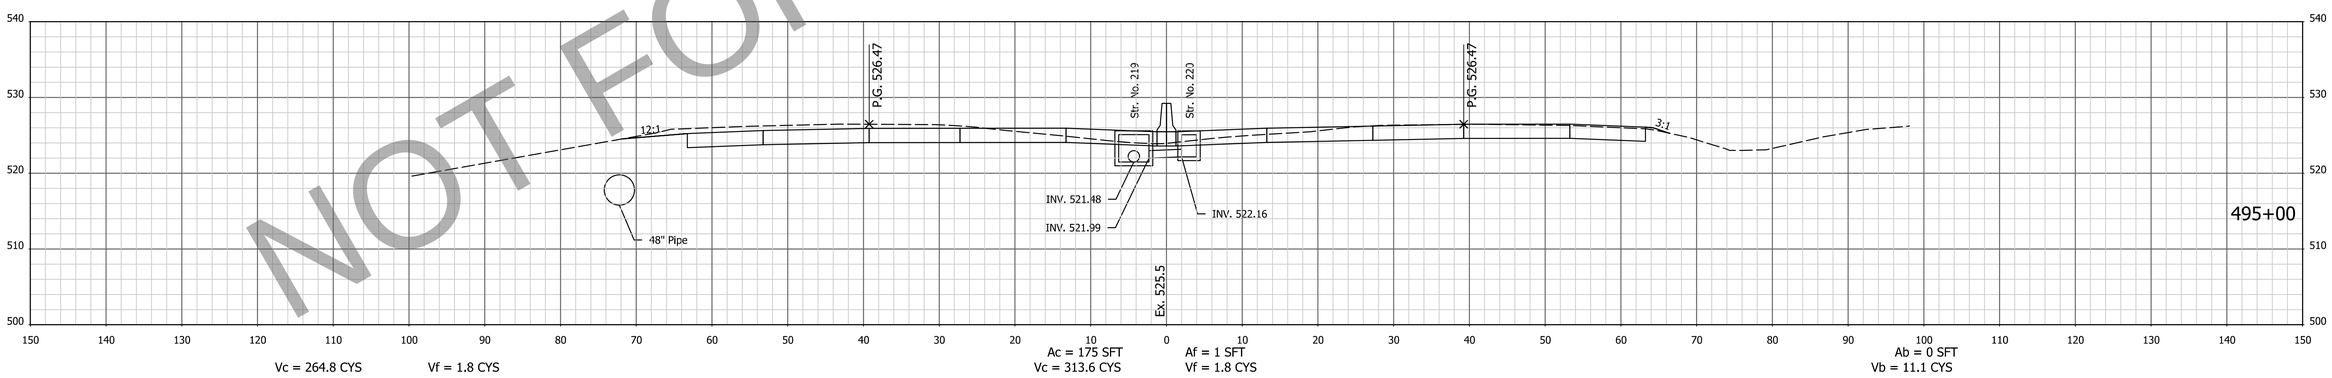

NOT FOR CONSTRUCTION

NOTE: CROSS SECTIONS DISPLAY THE HMA PAVEMENT ALTERNATIVE

FOR INFORMATION ONLY
Project scope, including project limits and identified work within, will change based on what the Design-Build Contractor can provide for the fixed-price identified in the RFP documents.

DESIGNED: AMD | DRAWN: JJP
CHECKED: DJG | CHECKED: DJG

INDIANA
DEPARTMENT OF TRANSPORTATION

CROSS SECTIONS
STA. 495+00 TO STA. 496+00 "PR-Q"

HORIZONTAL SCALE	BRIDGE FILE
1" = 10'	N/A
VERTICAL SCALE	DESIGNATION
1" = 10'	1700135
SURVEY BOOK	SHEETS
Electronic	83 of 247
CONTRACT	PROJECT
R-41529	1700135

4/29/2023 6:54:34 AM P:\200035 - I65 ATL\09Road\04 Design files\02 DGN\Plans\200035_29_Sht_Xsec_Line PR-Q.dgn

EARTHWORK FOR PCCP ALTERNATE

EARTHWORK FOR HMA ALTERNATE

EARTHWORK FOR BENCHING

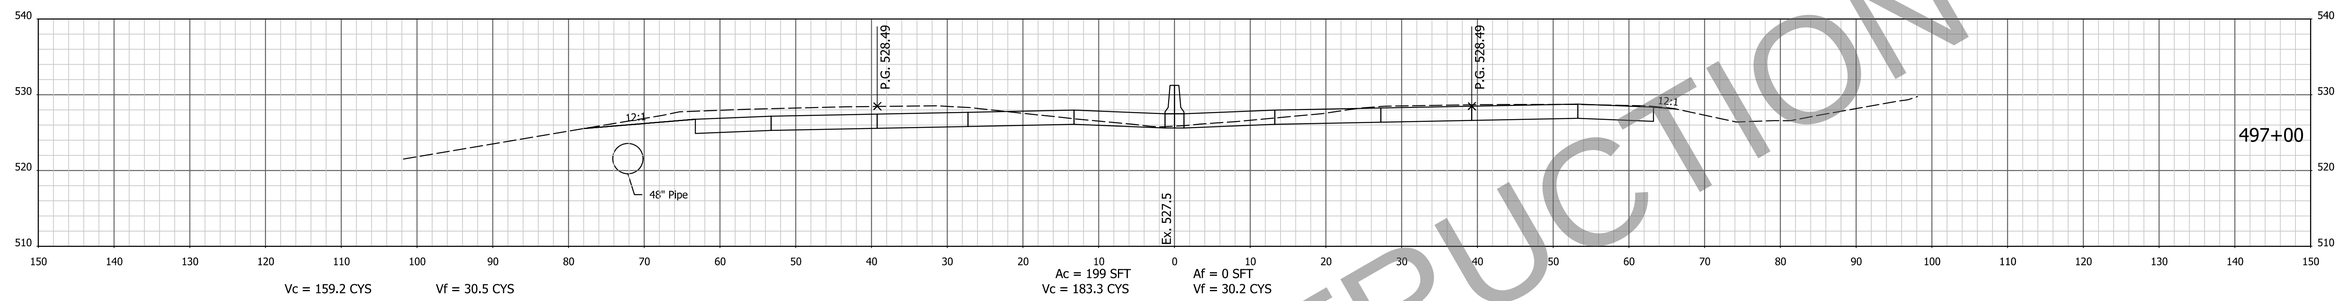

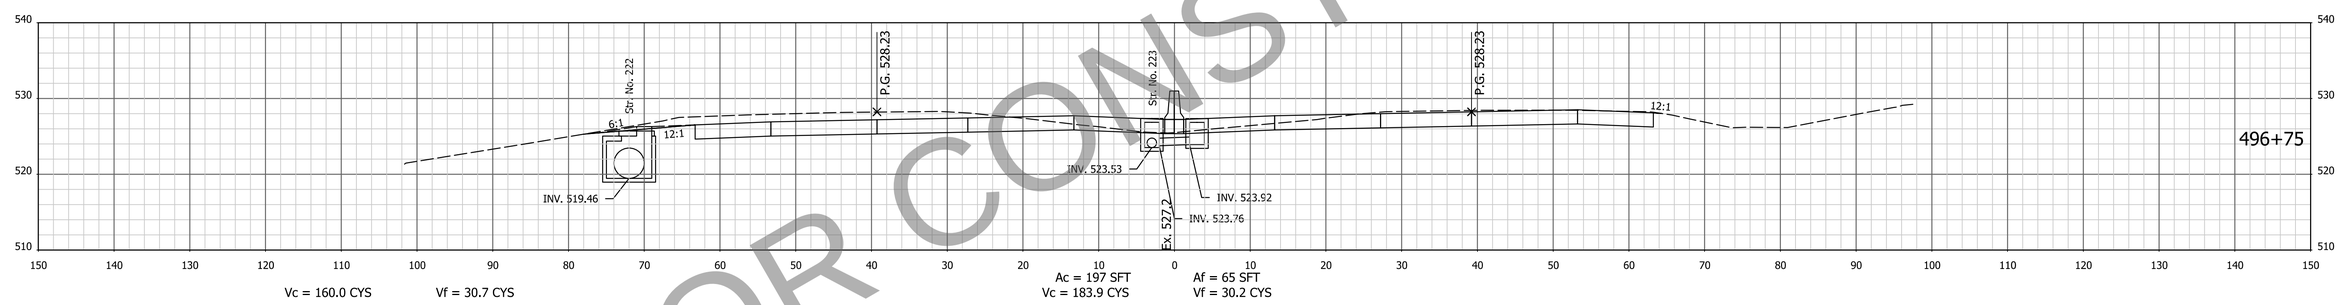

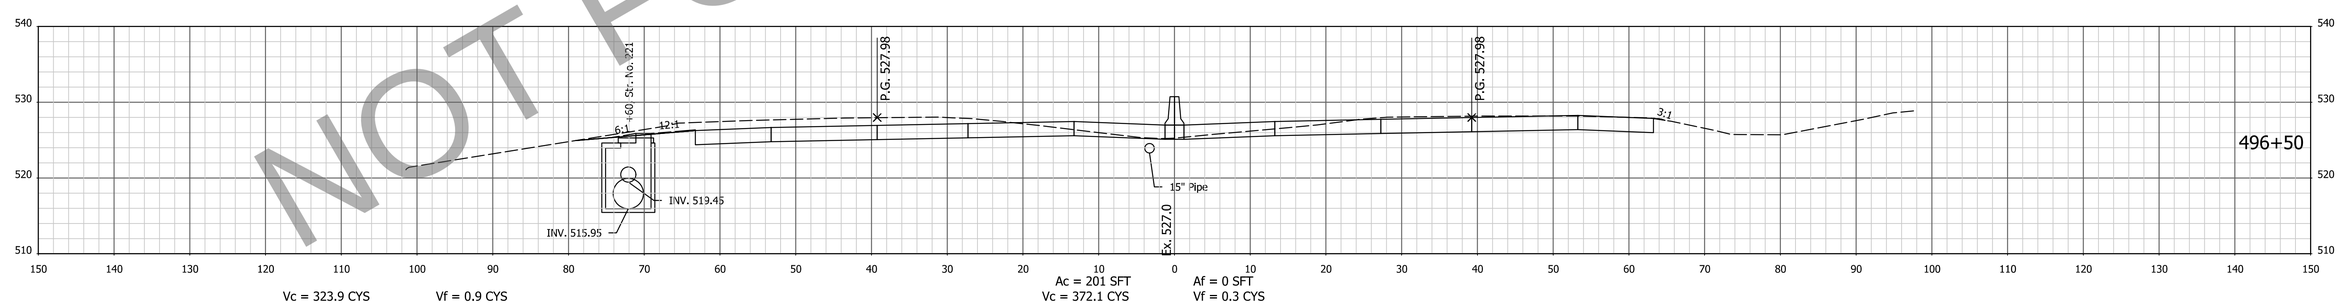

NOT FOR CONSTRUCTION

NOTE: CROSS SECTIONS DISPLAY THE HMA PAVEMENT ALTERNATIVE

FOR INFORMATION ONLY
Project scope, including project limits and identified work within, will change based on what the Design-Build Contractor can provide for the fixed-price identified in the RFP documents.

DESIGNED: AMD | DRAWN: JJP
CHECKED: DJG | CHECKED: DJG

INDIANA
DEPARTMENT OF TRANSPORTATION

CROSS SECTIONS
STA. 496+50 TO STA. 497+00 "PR-Q"

HORIZONTAL SCALE	BRIDGE FILE
1" = 10'	N/A
VERTICAL SCALE	DESIGNATION
1" = 10'	1700135
SURVEY BOOK	SHEETS
Electronic	84 of 247
CONTRACT	PROJECT
R-41529	1700135

4/29/2023 6:54:36 AM P:\200035 - I65 ATL\09Road\04 Design files\02 DGN\Plans\200035_29_Sht_Xsec_Line PR-Q.dgn

EARTHWORK FOR PCCP ALTERNATE

EARTHWORK FOR HMA ALTERNATE

EARTHWORK FOR BENCHING

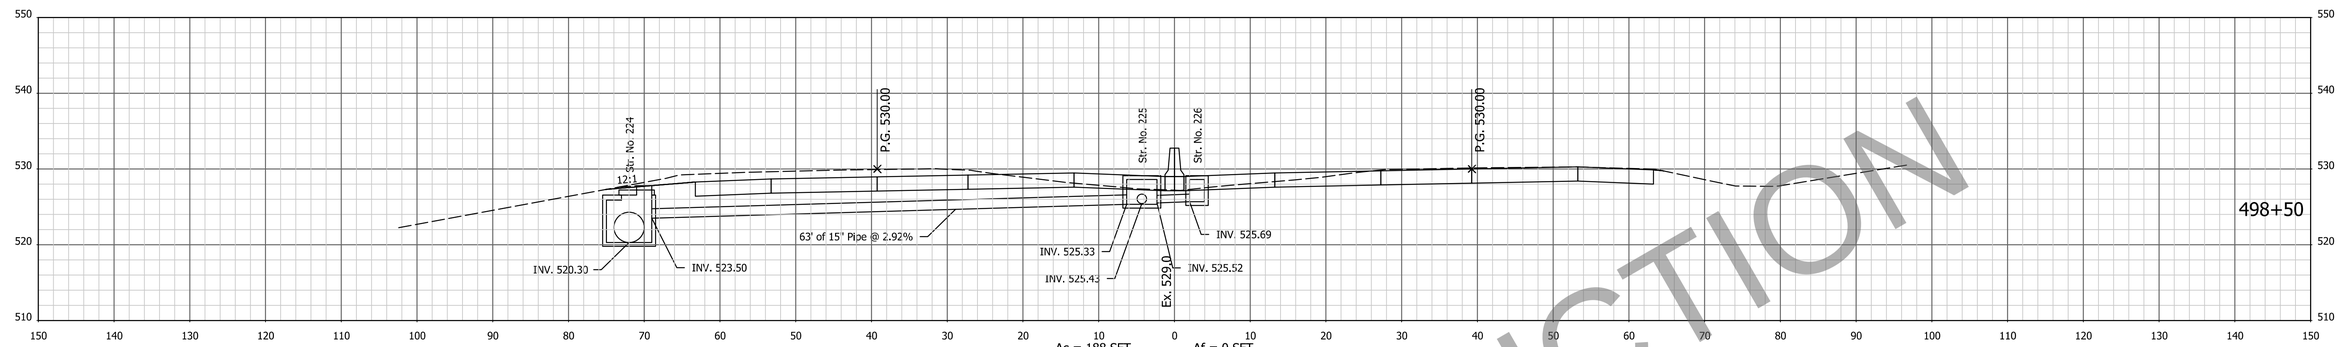

Vc = 305.0 CYS Vf = 1.2 CYS Ac = 188 SFT Vc = 352.6 CYS Af = 0 SFT Vf = 0.0 CYS

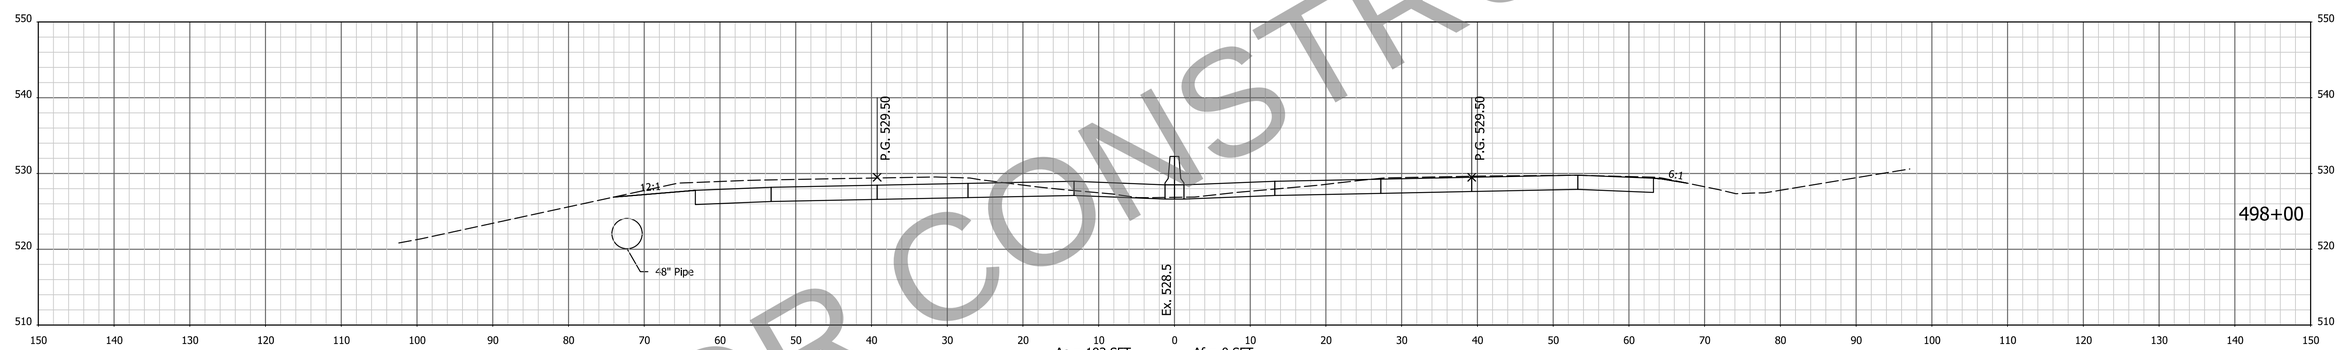

Vc = 315.7 CYS Vf = 2.3 CYS Ac = 193 SFT Vc = 364.1 CYS Af = 0 SFT Vf = 0.0 CYS

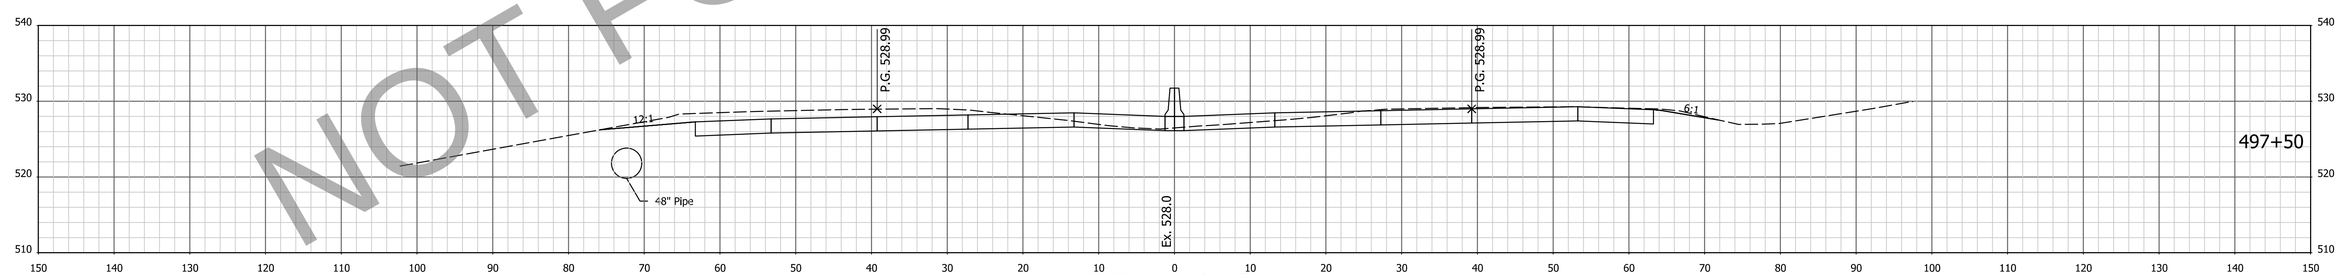

Vc = 321.3 CYS Vf = 2.0 CYS Ac = 200 SFT Vc = 370.2 CYS Af = 0 SFT Vf = 0.0 CYS

NOT FOR CONSTRUCTION

NOTE: CROSS SECTIONS DISPLAY THE HMA PAVEMENT ALTERNATIVE

FOR INFORMATION ONLY
Project scope, including project limits and identified work within, will change based on what the Design-Build Contractor can provide for the fixed-price identified in the RFP documents.

DESIGNED: AMD DRAWN: JJP
CHECKED: DJG CHECKED: DJG

INDIANA
DEPARTMENT OF TRANSPORTATION

CROSS SECTIONS
STA. 497+50 TO STA. 498+50 "PR-Q"

HORIZONTAL SCALE	BRIDGE FILE
1" = 10'	N/A
VERTICAL SCALE	DESIGNATION
1" = 10'	1700135
SURVEY BOOK	SHEETS
Electronic	85 of 247
CONTRACT	PROJECT
R-41529	1700135

4/29/2023 6:54:38 AM P:\200035 - I65 ATL\09Road\04 Design files\02 DGN\Plans\200035_29_Sht_Xsec_Line PR-Q.dgn

EARTHWORK FOR PCCP ALTERNATE

EARTHWORK FOR HMA ALTERNATE

EARTHWORK FOR BENCHING

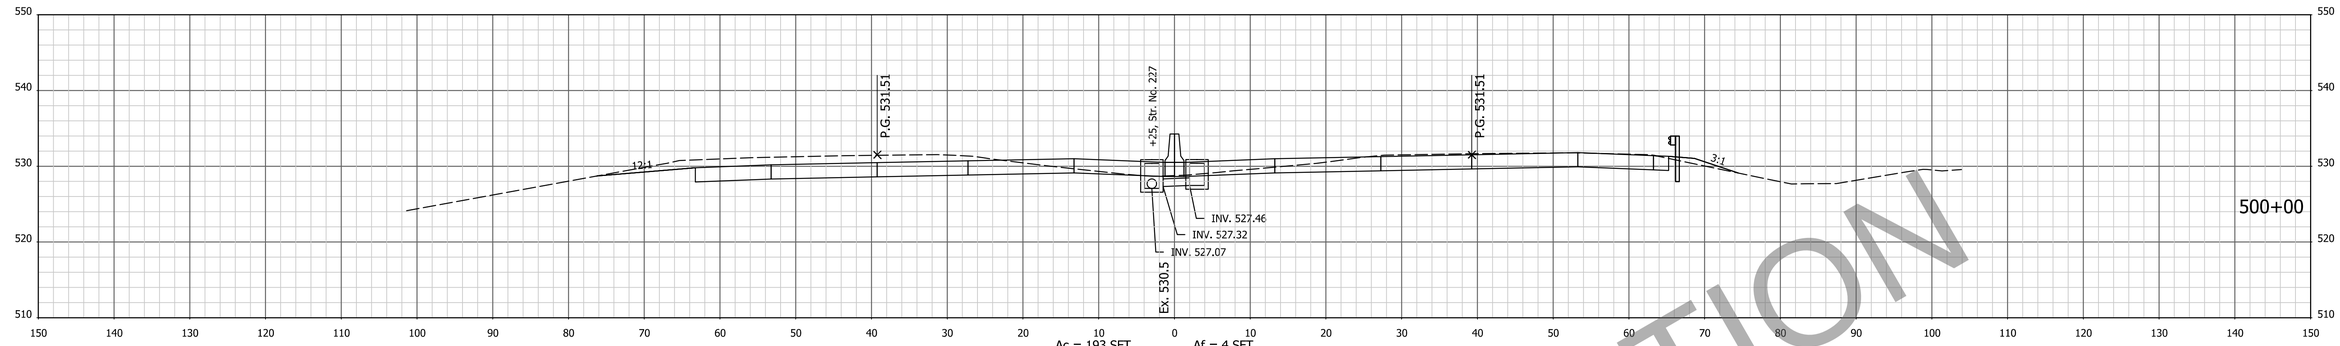

Vc = 303.3 CYS Vf = 11.5 CYS Ac = 193 SFT Vc = 356.0 CYS Af = 4 SFT Vf = 6.6 CYS

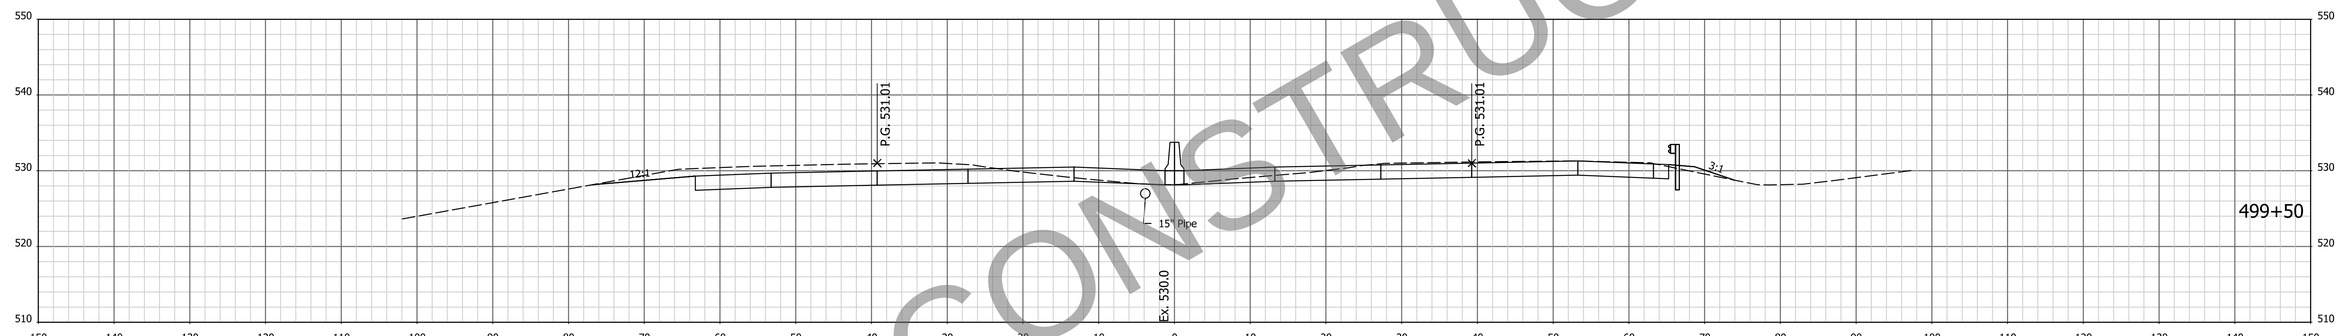

Vc = 302.5 CYS Vf = 5.9 CYS Ac = 191 SFT Vc = 352.0 CYS Af = 3 SFT Vf = 3.1 CYS

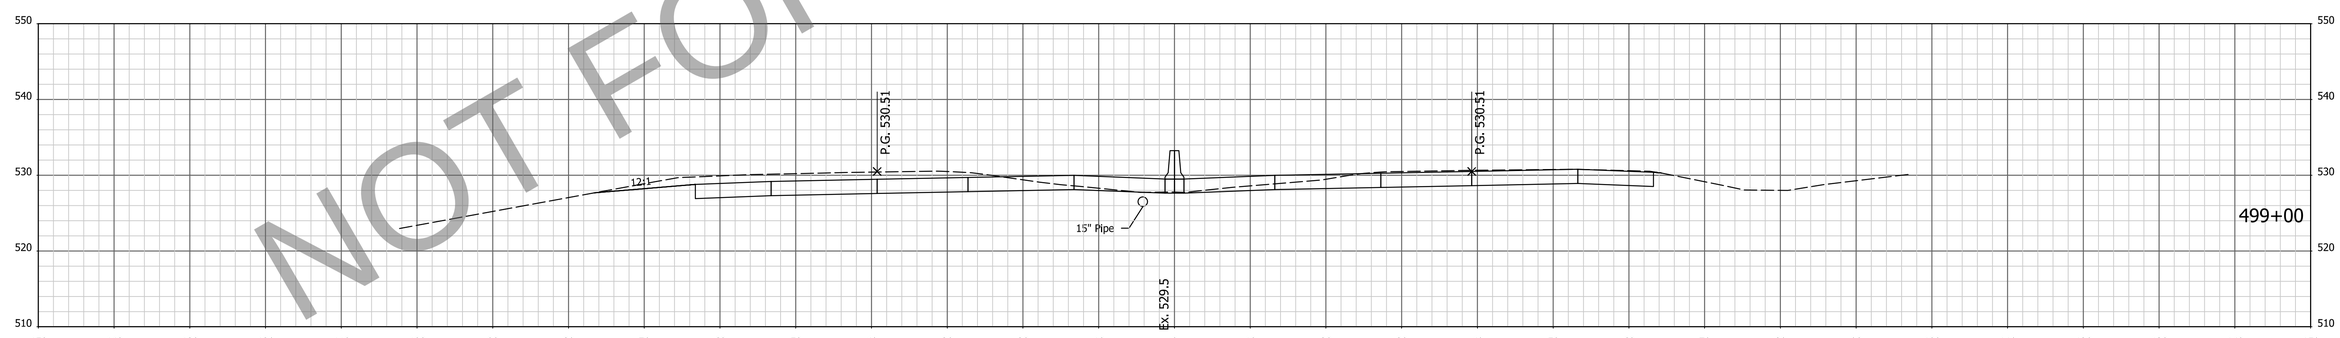

Vc = 302.0 CYS Vf = 1.9 CYS Ac = 189 SFT Vc = 349.0 CYS Af = 0 SFT Vf = 0.0 CYS

NOT FOR CONSTRUCTION

NOTE: CROSS SECTIONS DISPLAY THE HMA PAVEMENT ALTERNATIVE

FOR INFORMATION ONLY
Project scope, including project limits and identified work within, will change based on what the Design-Build Contractor can provide for the fixed-price identified in the RFP documents.

DESIGNED: AMD DRAWN: JJP
CHECKED: DJG CHECKED: DJG

INDIANA
DEPARTMENT OF TRANSPORTATION

CROSS SECTIONS
STA. 499+00 TO STA. 500+00 "PR-Q"

HORIZONTAL SCALE	BRIDGE FILE
1" = 10'	N/A
VERTICAL SCALE	DESIGNATION
1" = 10'	1700135
SURVEY BOOK	SHEETS
Electronic	86 of 247
CONTRACT	PROJECT
R-41529	1700135

4/29/2023 6:54:40 AM P:\200035 - I65 ATL\09Road\04 Design files\02 DGN\Plans\200035_29_Sht_Xsec_Line PR-Q.dgn

EARTHWORK FOR PCCP ALTERNATE

EARTHWORK FOR HMA ALTERNATE

EARTHWORK FOR BENCHING

+27 (Skewed Section)

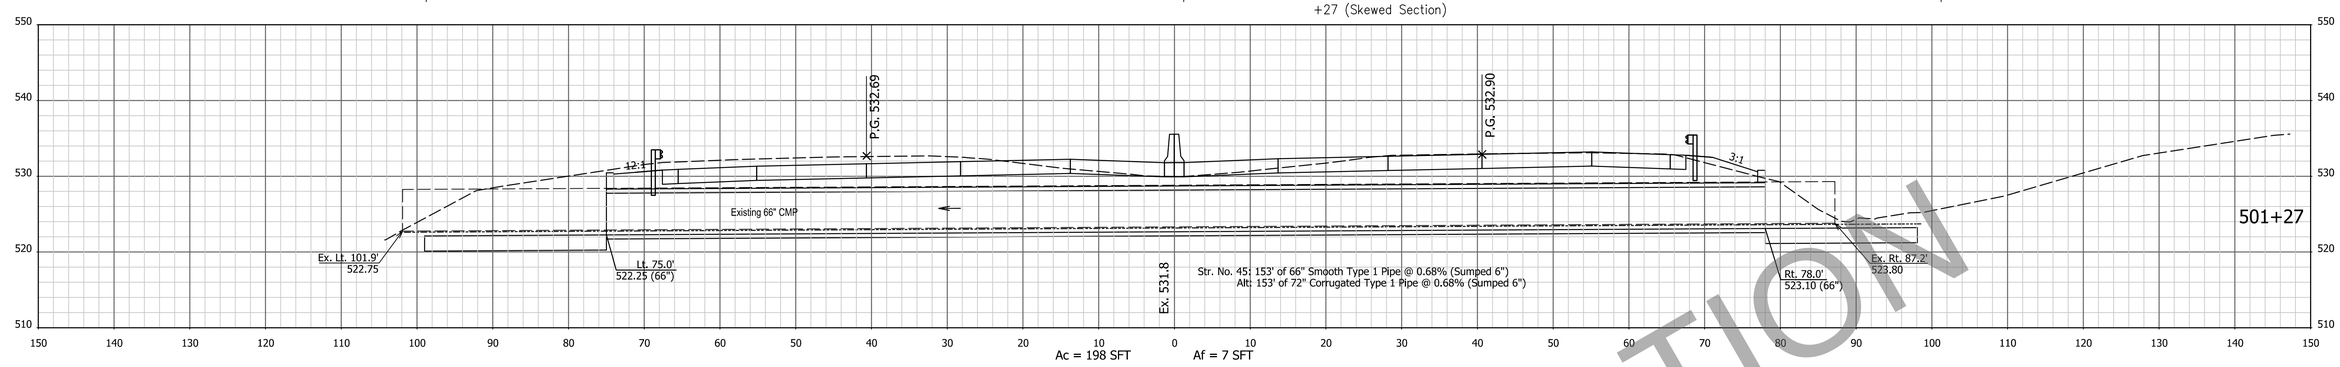

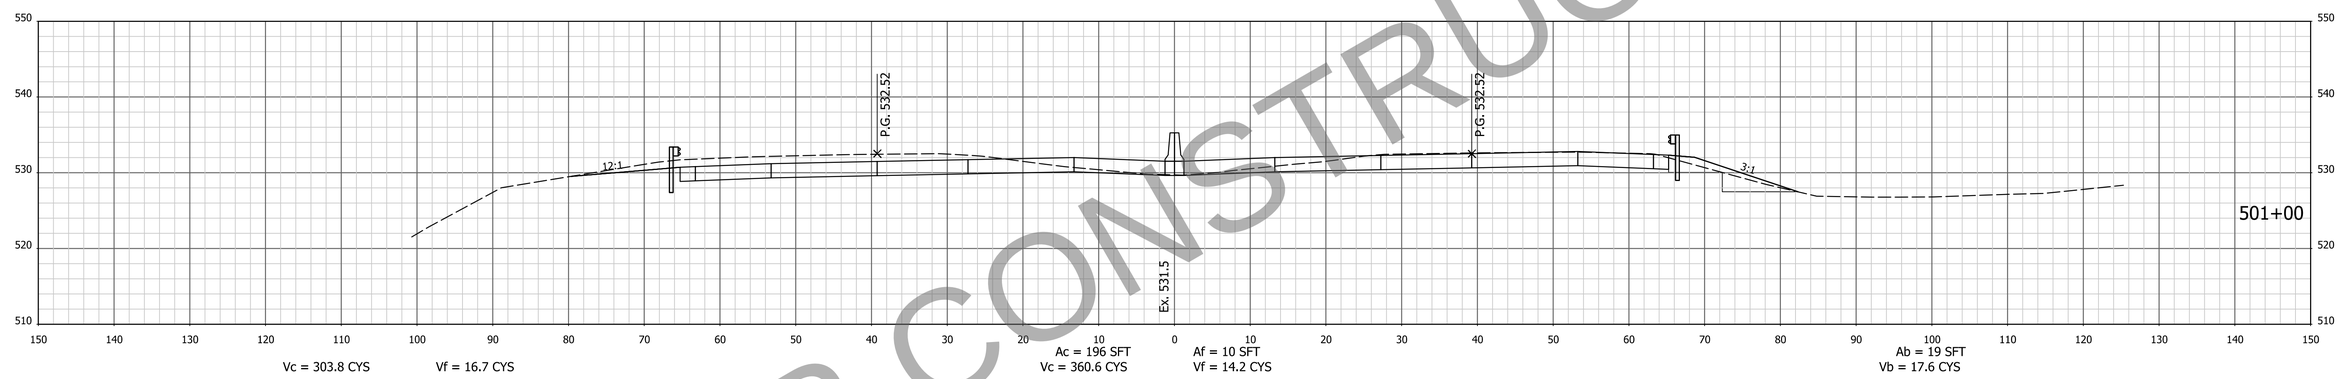

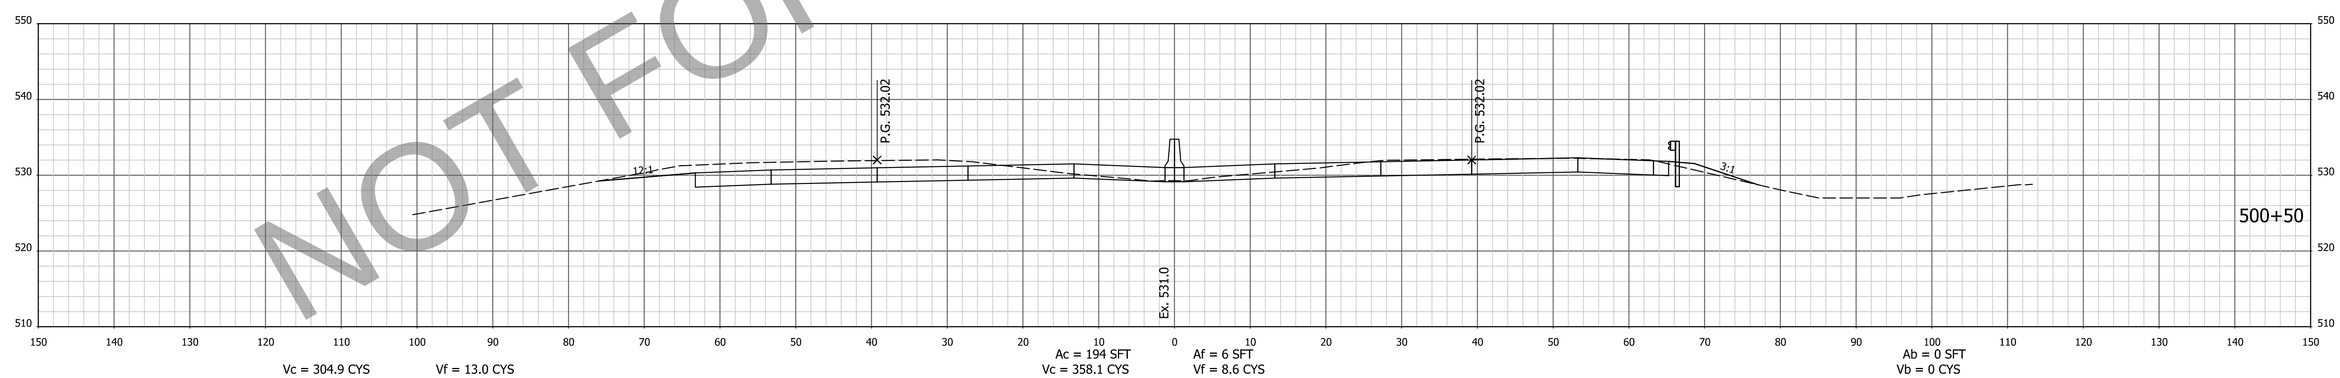

NOT FOR CONSTRUCTION

NOTE: CROSS SECTIONS DISPLAY THE HMA PAVEMENT ALTERNATIVE

FOR INFORMATION ONLY
Project scope, including project limits and identified work within, will change based on what the Design-Build Contractor can provide for the fixed-price identified in the RFP documents.

DESIGNED: AMD | DRAWN: JJP
CHECKED: DJG | CHECKED: DJG

INDIANA
DEPARTMENT OF TRANSPORTATION

CROSS SECTIONS
STA. 500+50 TO STA. 501+27 "PR-Q"

HORIZONTAL SCALE	BRIDGE FILE
1" = 10'	N/A
VERTICAL SCALE	DESIGNATION
1" = 10'	1700135
SURVEY BOOK	SHEETS
Electronic	87 of 247
CONTRACT	PROJECT
R-41529	1700135

4/29/2023 6:54:42 AM I:\P\200035 - I65 ATL\09Road\04 Design files\02 DGN\Plans\200035_29_Sht_Xsec_Line PR-Q.dgn

EARTHWORK FOR PCCP ALTERNATE

EARTHWORK FOR HMA ALTERNATE

EARTHWORK FOR BENCHING

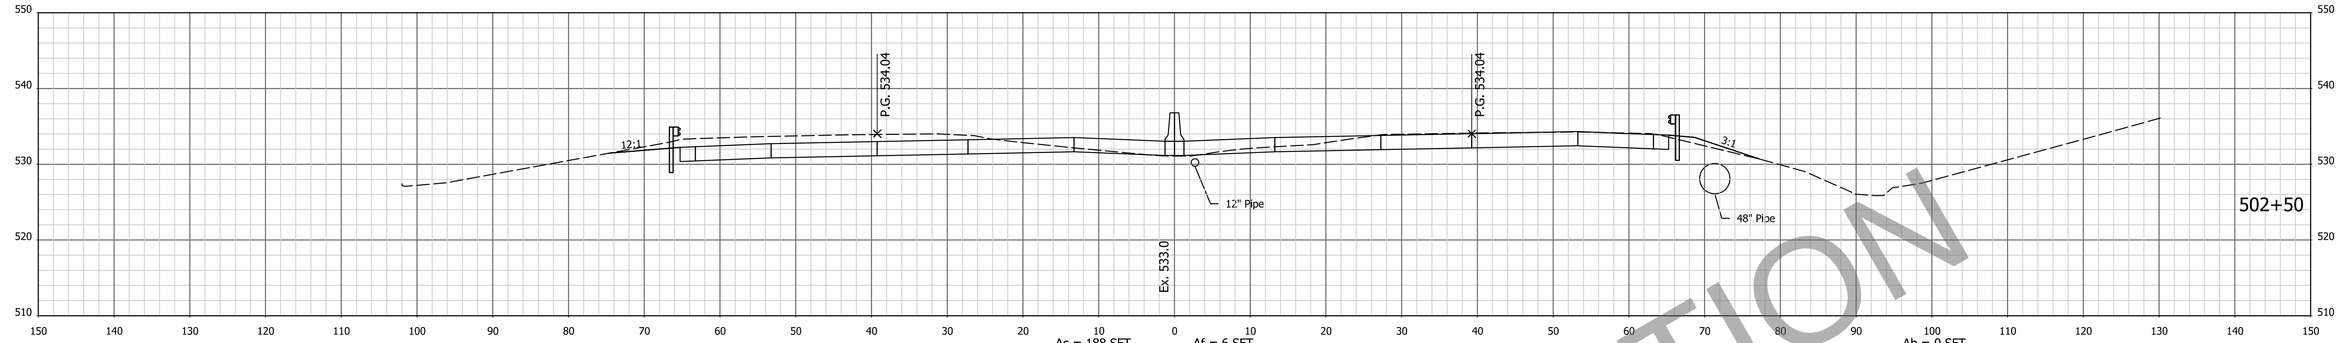

Vc = 291.6 CYS Vf = 19.0 CYS

Ac = 188 SFT Vc = 350.8 CYS

Af = 6 SFT Vf = 15.5 CYS

Ab = 0 SFT Vb = 25.9 CYS

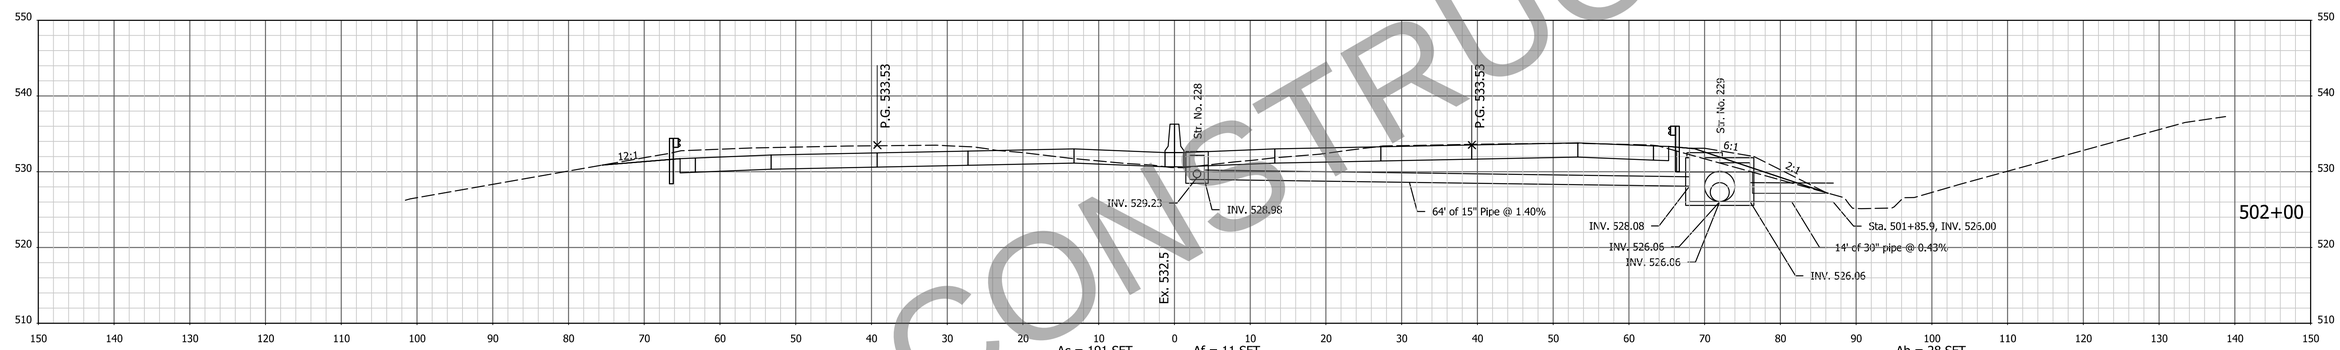

Vc = 295.2 CYS Vf = 45.4 CYS

Ac = 191 SFT Vc = 354.3 CYS

Af = 11 SFT Vf = 41.8 CYS

Ab = 28 SFT Vb = 67.6 CYS

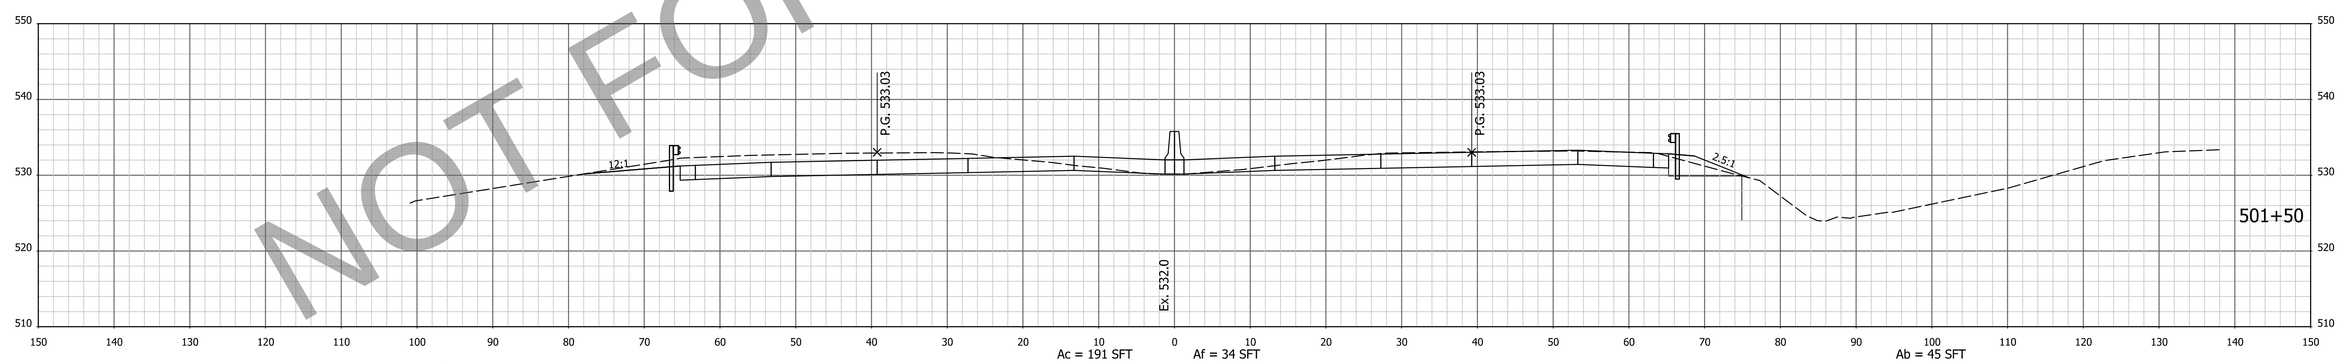

Vc = 299.2 CYS Vf = 44.2 CYS

Ac = 191 SFT Vc = 358.5 CYS

Af = 34 SFT Vf = 40.7 CYS

Ab = 45 SFT Vb = 59.3 CYS

NOTE: CROSS SECTIONS DISPLAY THE HMA PAVEMENT ALTERNATIVE

NOT FOR CONSTRUCTION

FOR INFORMATION ONLY
Project scope, including project limits and identified work within, will change based on what the Design-Build Contractor can provide for the fixed-price identified in the RFP documents.

DESIGNED: AMD DRAWN: JJP
CHECKED: DJG CHECKED: DJG

INDIANA
DEPARTMENT OF TRANSPORTATION

CROSS SECTIONS
STA. 501+50 TO STA. 502+50 "PR-Q"

HORIZONTAL SCALE	BRIDGE FILE
1" = 10'	N/A
VERTICAL SCALE	DESIGNATION
1" = 10'	1700135
SURVEY BOOK	SHEETS
Electronic	88 of 247
CONTRACT	PROJECT
R-41529	1700135

4/29/2023 6:54:44 AM I:\P\200035 - I65 ATL\09Road\04 Design files\02 DGN\Plans\200035_29_Sht_Xsec_Line PR-Q.dgn

EARTHWORK FOR PCCP ALTERNATE

EARTHWORK FOR HMA ALTERNATE

EARTHWORK FOR BENCHING

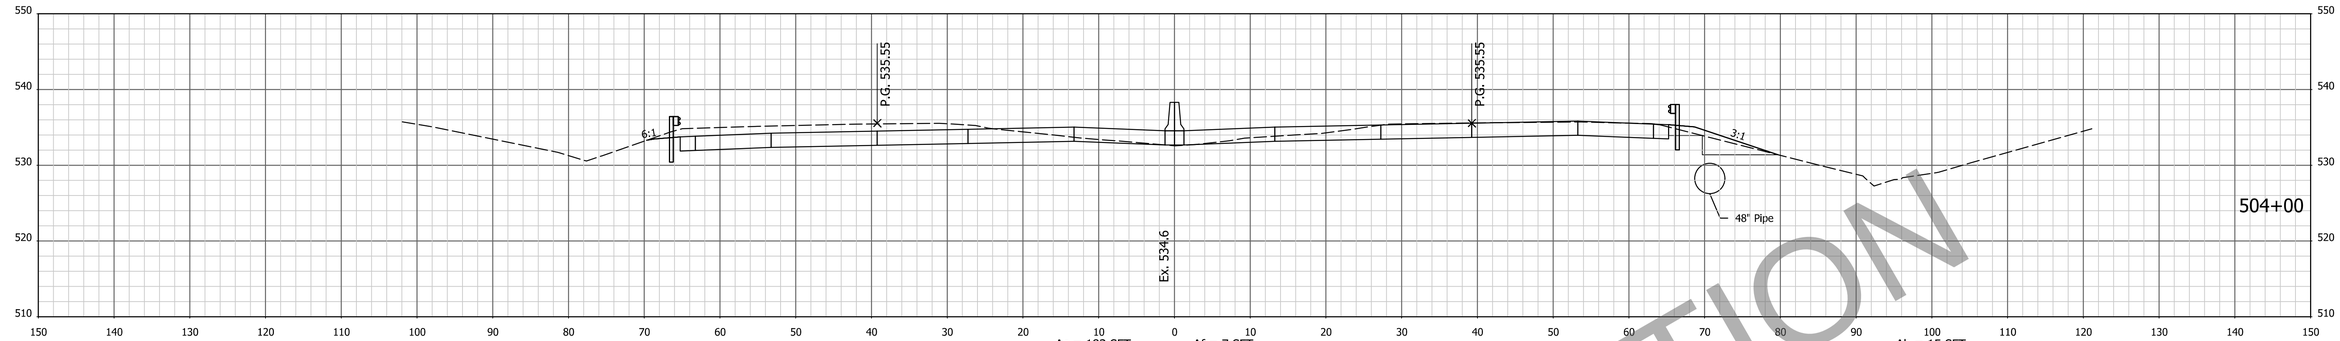

Vc = 282.8 CYS Vf = 15.4 CYS

Ac = 183 SFT Vc = 342.1 CYS Af = 7 SFT Vf = 12.0 CYS

Ab = 15 SFT Vb = 13.9 CYS

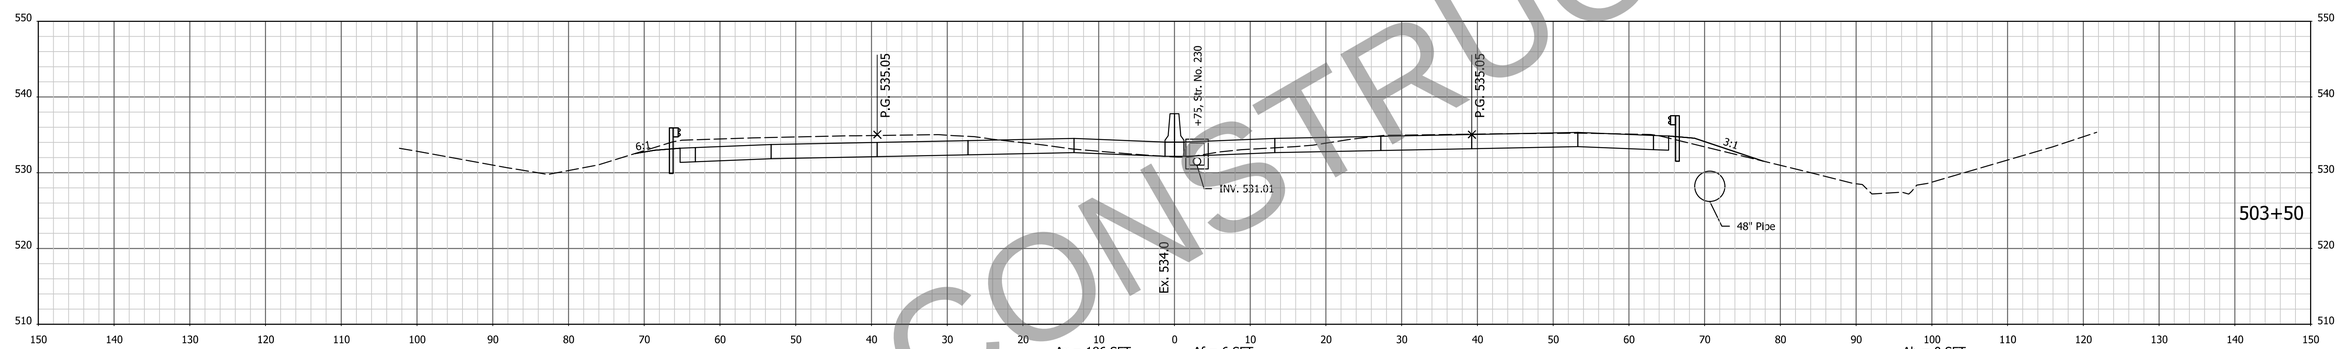

Vc = 284.4 CYS Vf = 15.5 CYS

Ac = 186 SFT Vc = 343.5 CYS Af = 6 SFT Vf = 11.9 CYS

Ab = 0 SFT Vb = 0 CYS

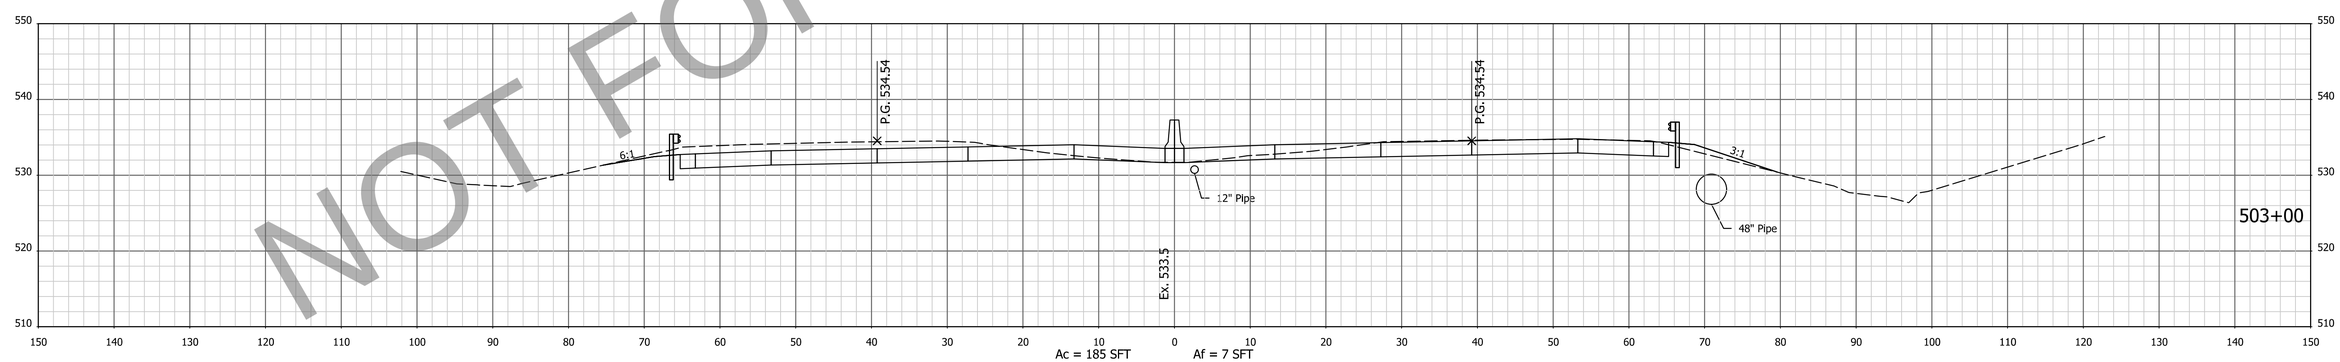

Vc = 286.0 CYS Vf = 15.6 CYS

Ac = 185 SFT Vc = 344.8 CYS Af = 7 SFT Vf = 11.7 CYS

NOT FOR CONSTRUCTION

NOTE: CROSS SECTIONS DISPLAY THE HMA PAVEMENT ALTERNATIVE

FOR INFORMATION ONLY
Project scope, including project limits and identified work within, will change based on what the Design-Build Contractor can provide for the fixed-price identified in the RFP documents.

DESIGNED: AMD DRAWN: JJP
CHECKED: DJG CHECKED: DJG

INDIANA
DEPARTMENT OF TRANSPORTATION

CROSS SECTIONS
STA. 503+00 TO STA. 504+00 "PR-Q"

HORIZONTAL SCALE	BRIDGE FILE
1" = 10'	N/A
VERTICAL SCALE	DESIGNATION
1" = 10'	1700135
SURVEY BOOK	SHEETS
Electronic	89 of 247
CONTRACT	PROJECT
R-41529	1700135

4/29/2023 6:54:46 AM I:\P\200035 - I65 ATL\09Road\04 Design files\02 DGN\Plans\200035_29_Slit_Xsec_Line PR-Q.dgn

EARTHWORK FOR PCCP ALTERNATE

EARTHWORK FOR HMA ALTERNATE

EARTHWORK FOR BENCHING

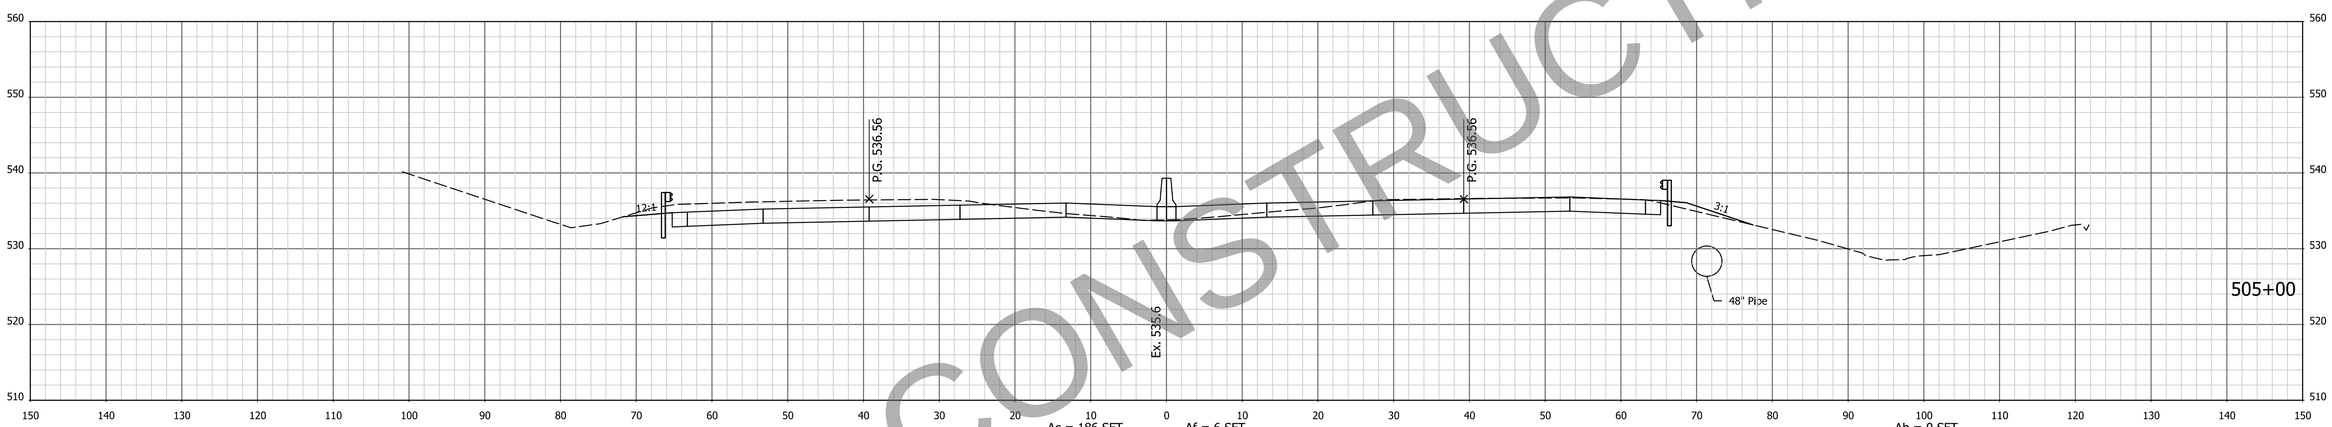

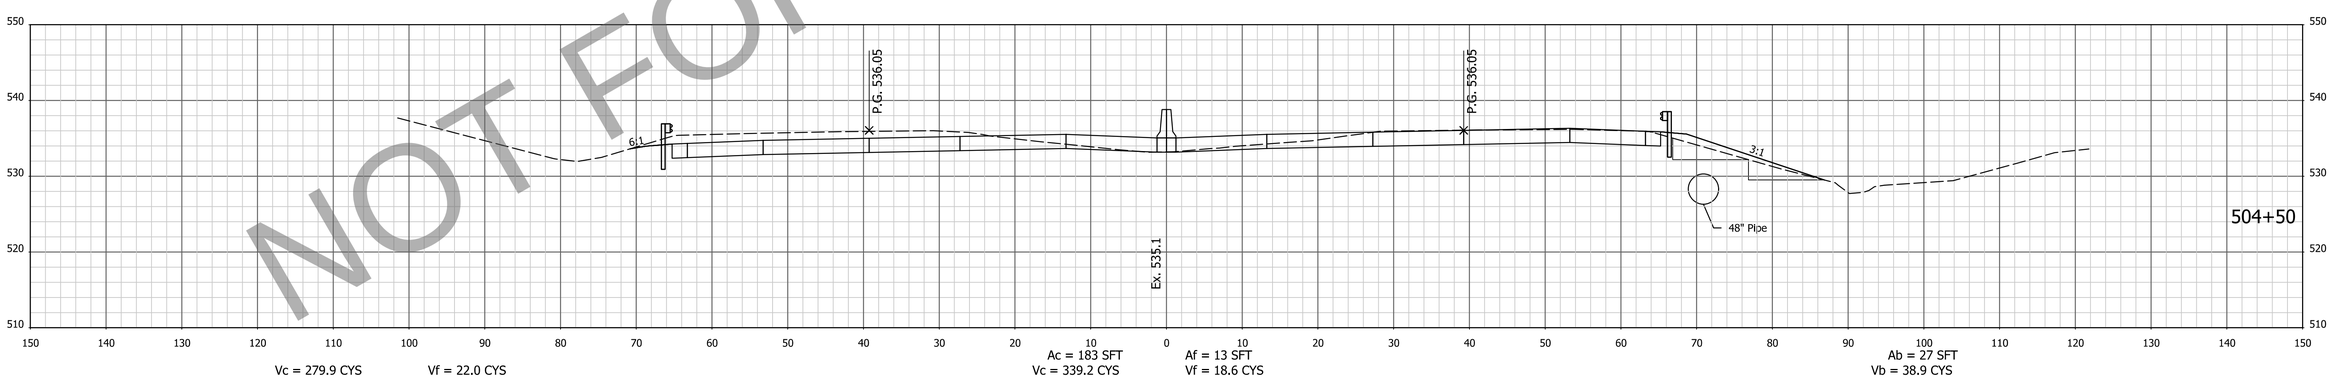

NOT FOR CONSTRUCTION

NOTE: CROSS SECTIONS DISPLAY THE HMA PAVEMENT ALTERNATIVE

FOR INFORMATION ONLY
Project scope, including project limits and identified work within, will change based on what the Design-Build Contractor can provide for the fixed-price identified in the RFP documents.

DESIGNED: AMD | DRAWN: JJP
CHECKED: DJG | CHECKED: DJG

INDIANA
DEPARTMENT OF TRANSPORTATION

CROSS SECTIONS
STA. 504+50 TO STA. 505+00 "PR-Q"

HORIZONTAL SCALE	BRIDGE FILE
1" = 10'	N/A
VERTICAL SCALE	DESIGNATION
1" = 10'	1700135
SURVEY BOOK	SHEETS
Electronic	90 of 247
CONTRACT	PROJECT
R-41529	1700135

4/29/2023 6:54:48 AM P:\200035 - I65 ATL\09Road\04 Design files\02 DGN\Plans\200035_29_Sht_Xsec_Line PR-Q.dgn

EARTHWORK FOR PCCP ALTERNATE

EARTHWORK FOR HMA ALTERNATE

EARTHWORK FOR BENCHING

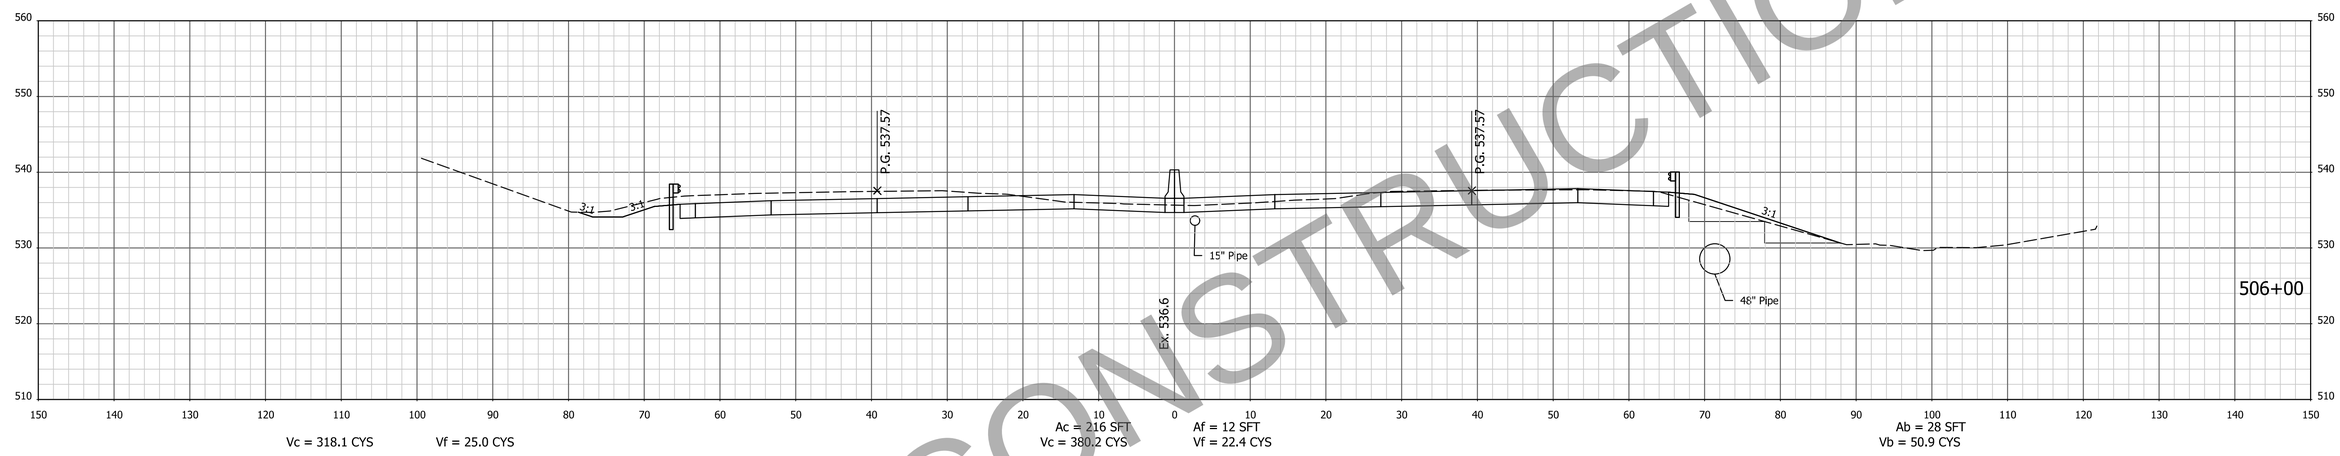

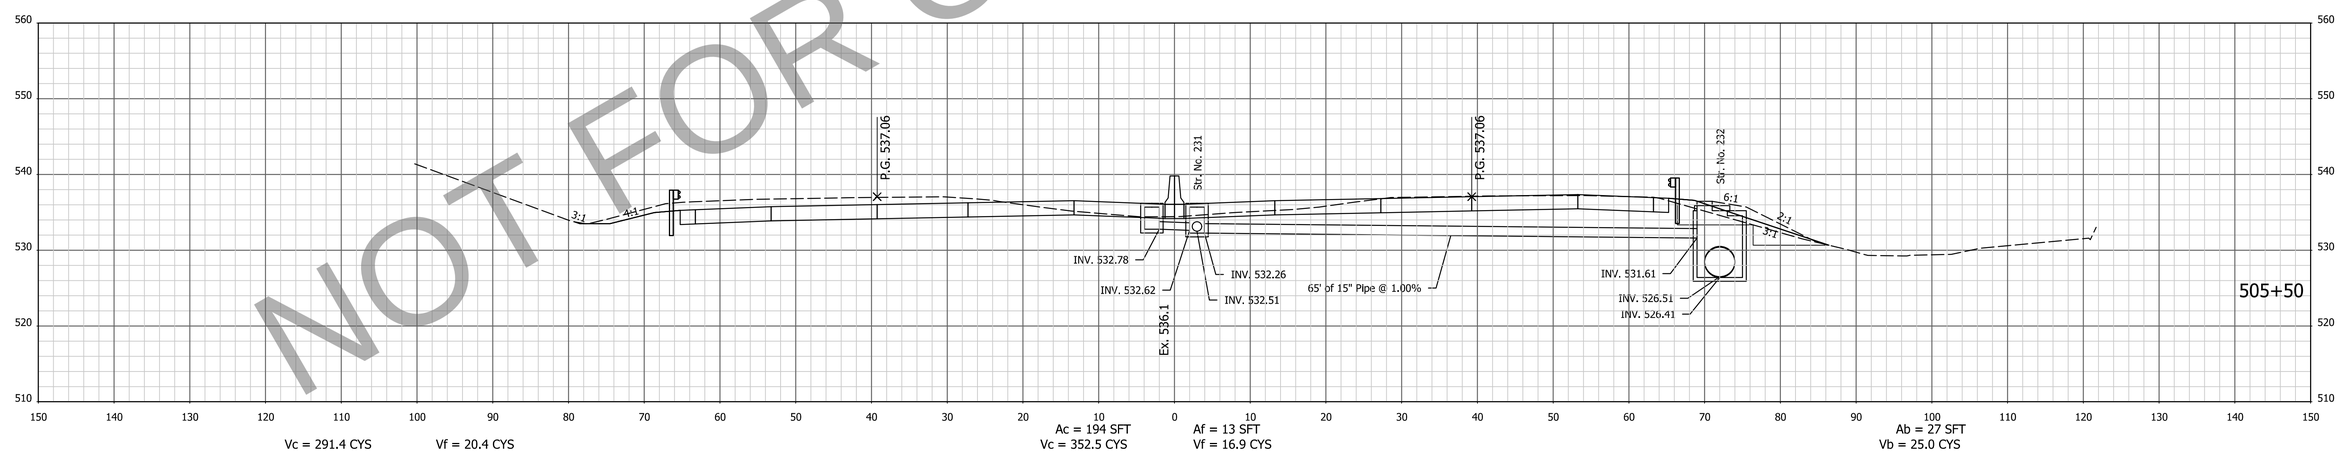

NOT FOR CONSTRUCTION

NOTE: CROSS SECTIONS DISPLAY THE HMA PAVEMENT ALTERNATIVE

FOR INFORMATION ONLY
Project scope, including project limits and identified work within, will change based on what the Design-Build Contractor can provide for the fixed-price identified in the RFP documents.

DESIGNED: AMD | DRAWN: JJP
CHECKED: DJG | CHECKED: DJG

INDIANA
DEPARTMENT OF TRANSPORTATION

CROSS SECTIONS
STA. 505+50 TO STA. 506+00 "PR-Q"

HORIZONTAL SCALE	BRIDGE FILE
1" = 10'	N/A
VERTICAL SCALE	DESIGNATION
1" = 10'	1700135
SURVEY BOOK	SHEETS
Electronic	91 of 247
CONTRACT	PROJECT
R-41529	1700135

4/29/2023 6:54:50 AM P:\200035 - I65 ATL\09Road\04 Design files\02 DGN\Plans\200035_29_Sht_Xsec_Line PR-Q.dgn

EARTHWORK FOR PCCP ALTERNATE

EARTHWORK FOR HMA ALTERNATE

EARTHWORK FOR BENCHING

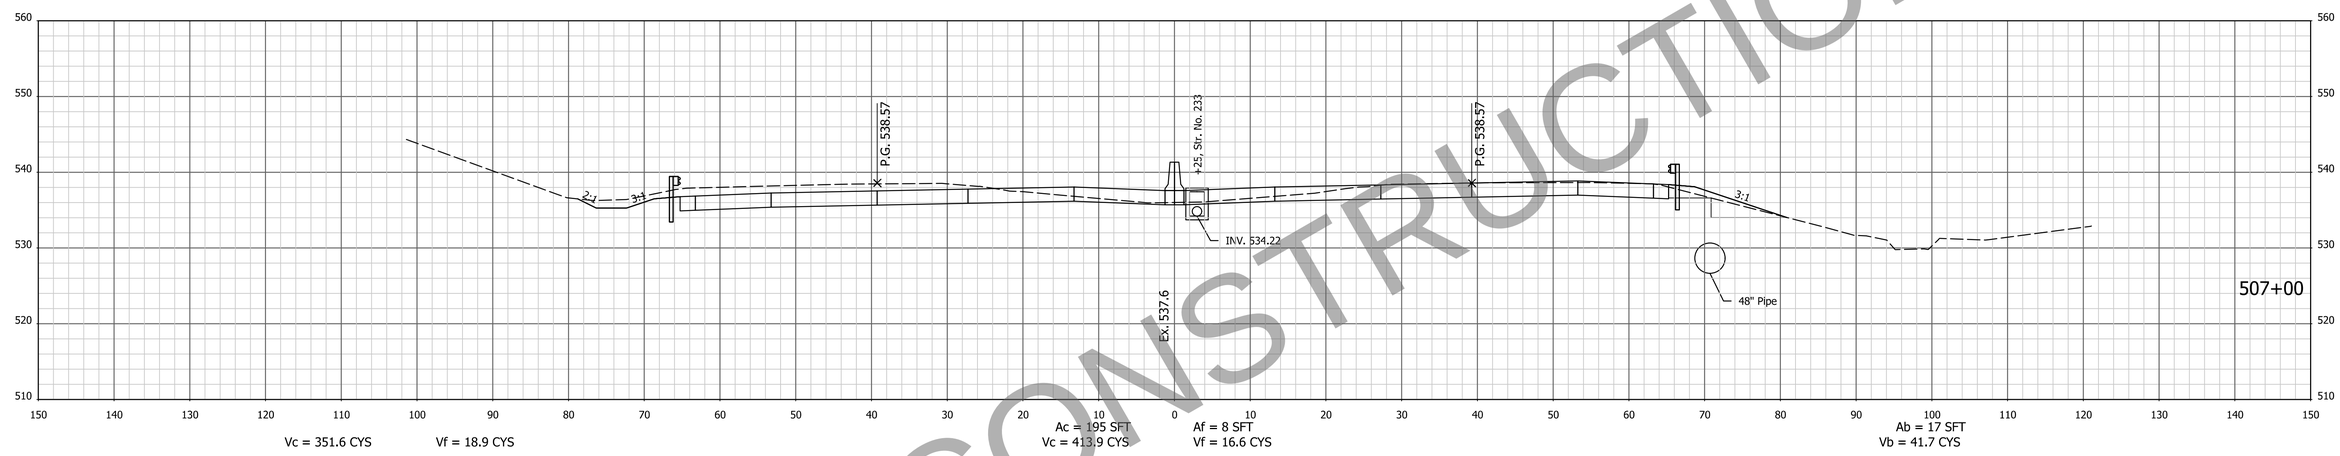

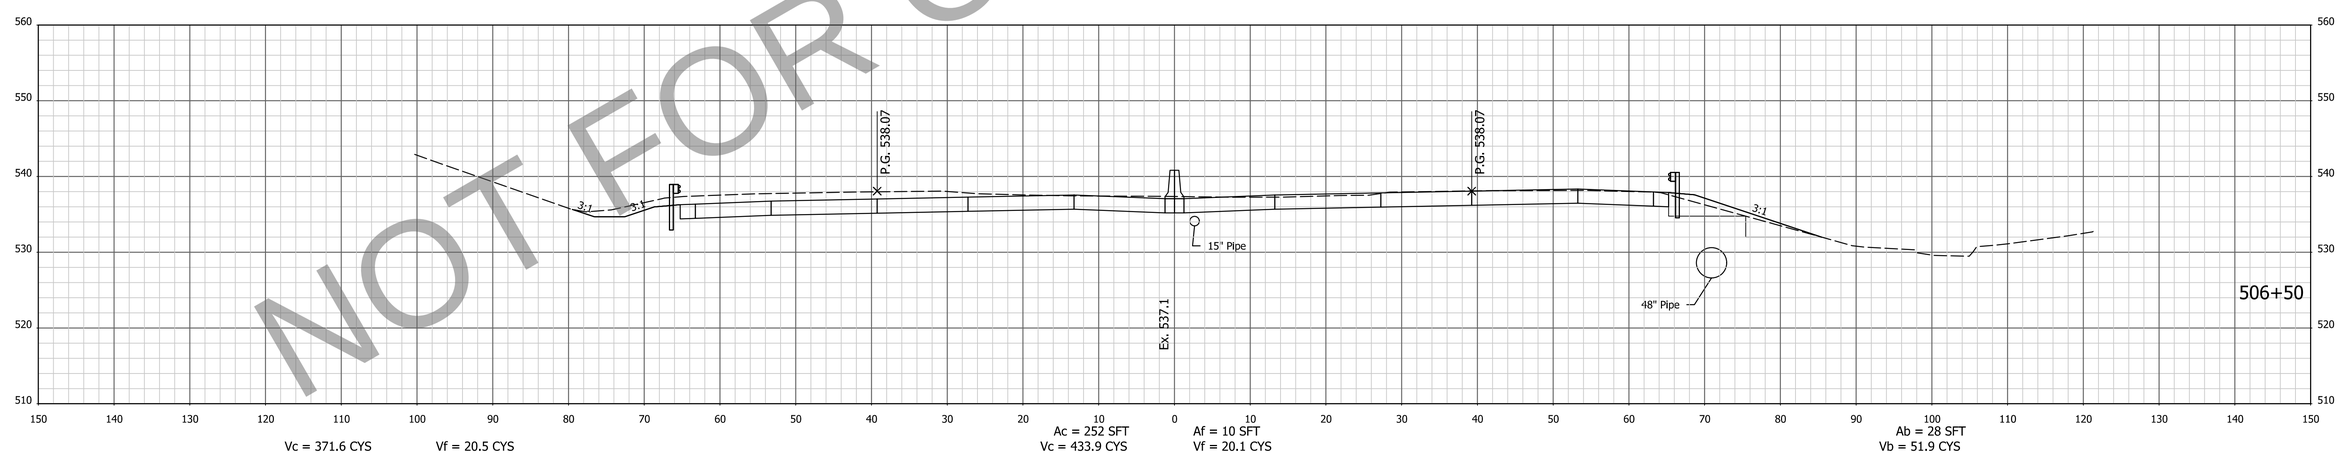

NOT FOR CONSTRUCTION

NOTE: CROSS SECTIONS DISPLAY THE HMA PAVEMENT ALTERNATIVE

FOR INFORMATION ONLY
Project scope, including project limits and identified work within, will change based on what the Design-Build Contractor can provide for the fixed-price identified in the RFP documents.

DESIGNED: AMD | DRAWN: JJP
CHECKED: DJG | CHECKED: DJG

INDIANA
DEPARTMENT OF TRANSPORTATION

CROSS SECTIONS
STA. 506+50 TO STA. 507+00 "PR-Q"

HORIZONTAL SCALE	BRIDGE FILE
1" = 10'	N/A
VERTICAL SCALE	DESIGNATION
1" = 10'	1700135
SURVEY BOOK	SHEETS
Electronic	92 of 247
CONTRACT	PROJECT
R-41529	1700135

4/29/2023 6:54:51 AM P:\200035 - I65 ATL\09Road\04 Design files\02 DGN\Plans\200035_29_Sht_Xsec_Line PR-Q.dgn

EARTHWORK FOR PCCP ALTERNATE

EARTHWORK FOR HMA ALTERNATE

EARTHWORK FOR BENCHING

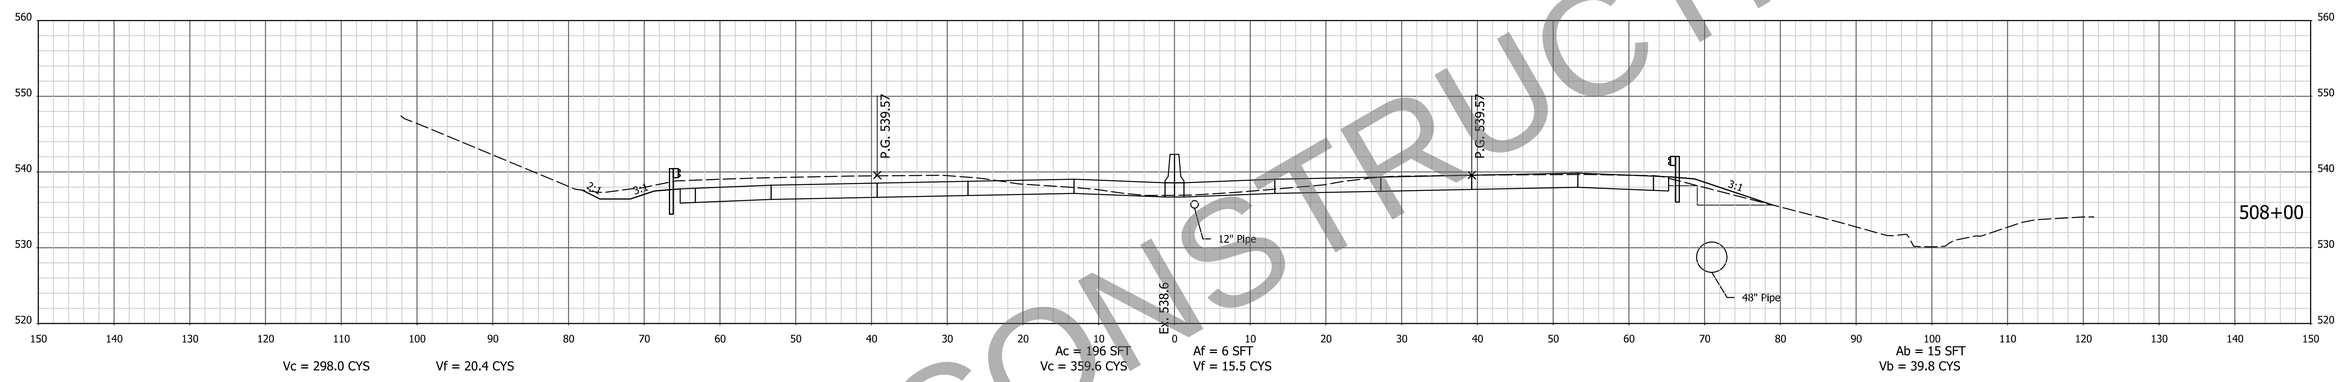

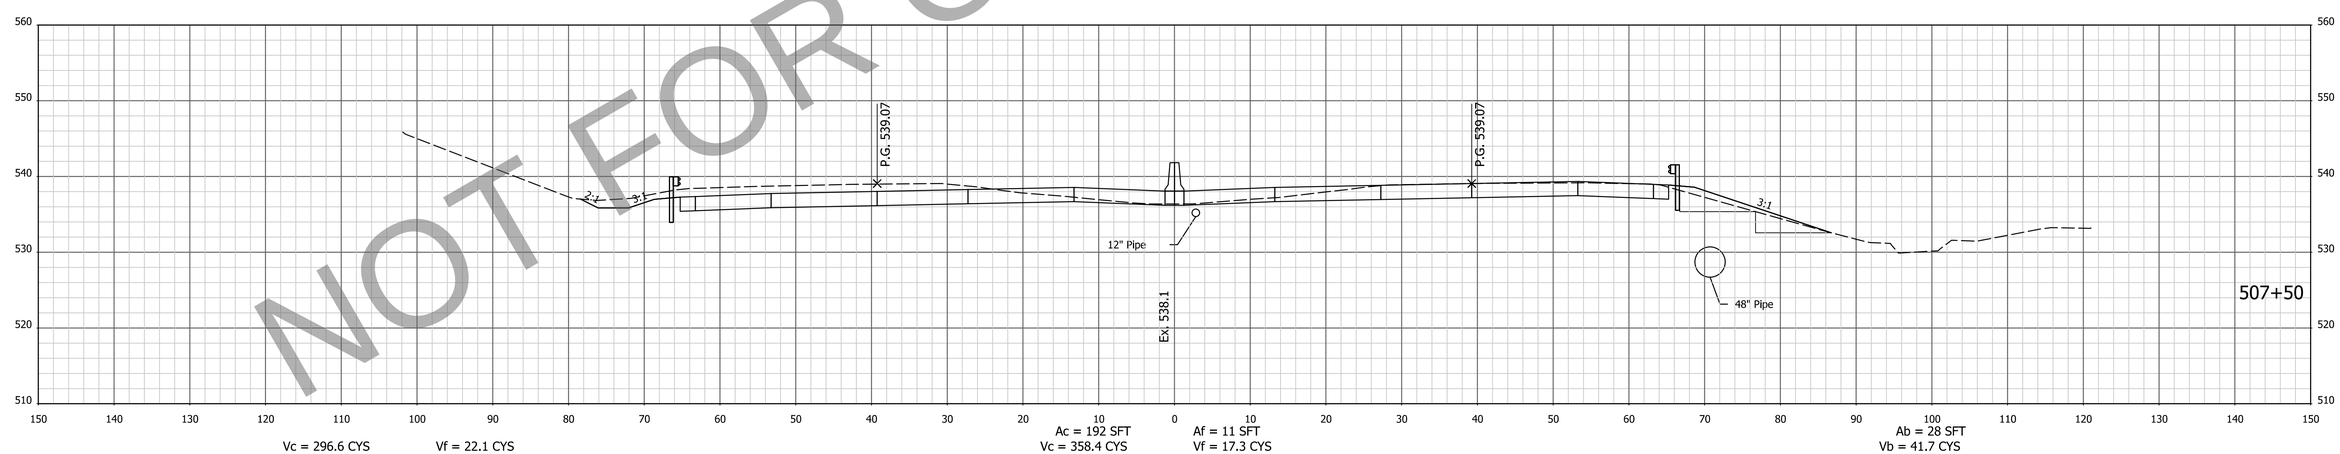

NOT FOR CONSTRUCTION

NOTE: CROSS SECTIONS DISPLAY THE HMA PAVEMENT ALTERNATIVE

FOR INFORMATION ONLY
Project scope, including project limits and identified work within, will change based on what the Design-Build Contractor can provide for the fixed-price identified in the RFP documents.

DESIGNED: AMD | DRAWN: JJP
CHECKED: DJG | CHECKED: DJG

INDIANA
DEPARTMENT OF TRANSPORTATION

CROSS SECTIONS
STA. 507+50 TO STA. 508+00 "PR-Q"

HORIZONTAL SCALE	BRIDGE FILE
1" = 10'	N/A
VERTICAL SCALE	DESIGNATION
1" = 10'	1700135
SURVEY BOOK	SHEETS
Electronic	93 of 247
CONTRACT	PROJECT
R-41529	1700135

4/29/2023 6:54:53 AM P:\200035 - I65 ATL\09Road\04 Design files\02 DGN\Plans\200035_29_Sht_Xsec_Line PR-Q.dgn

EARTHWORK FOR PCCP ALTERNATE

EARTHWORK FOR HMA ALTERNATE

EARTHWORK FOR BENCHING

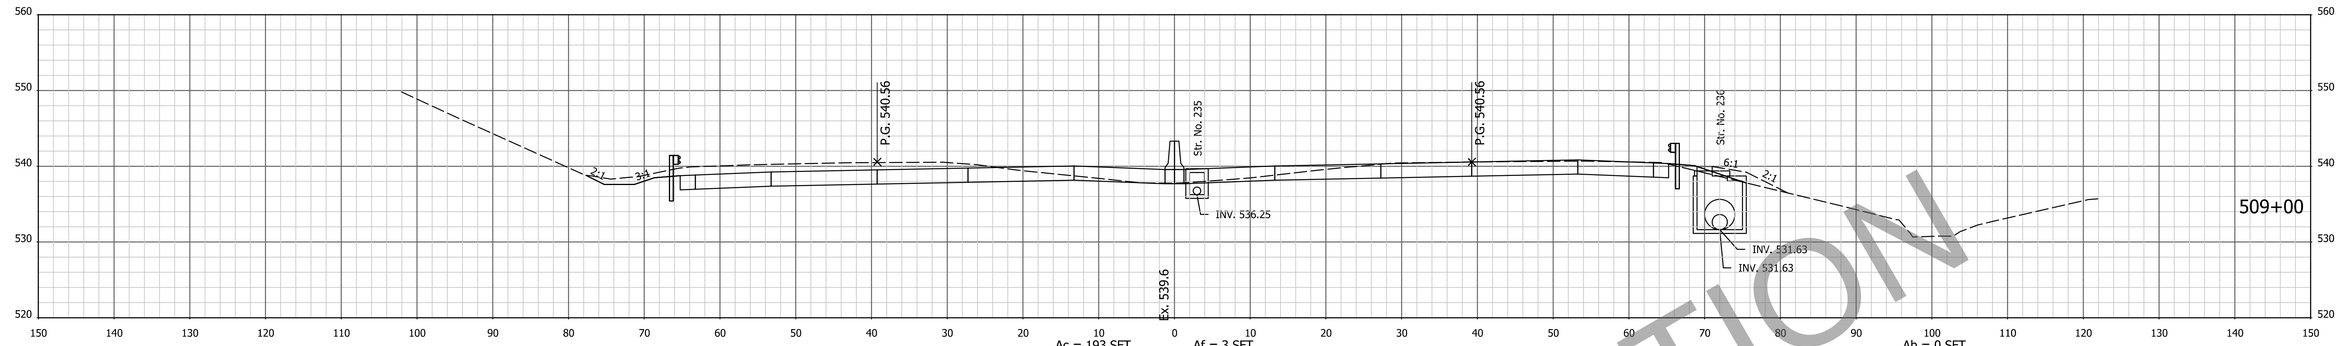

Vc = 148.7 CYS Vf = 4.4 CYS

Ac = 193 SFT Vc = 178.7 CYS

Af = 3 SFT Vf = 3.1 CYS

Ab = 0 SFT Vb = 12.0 CYS

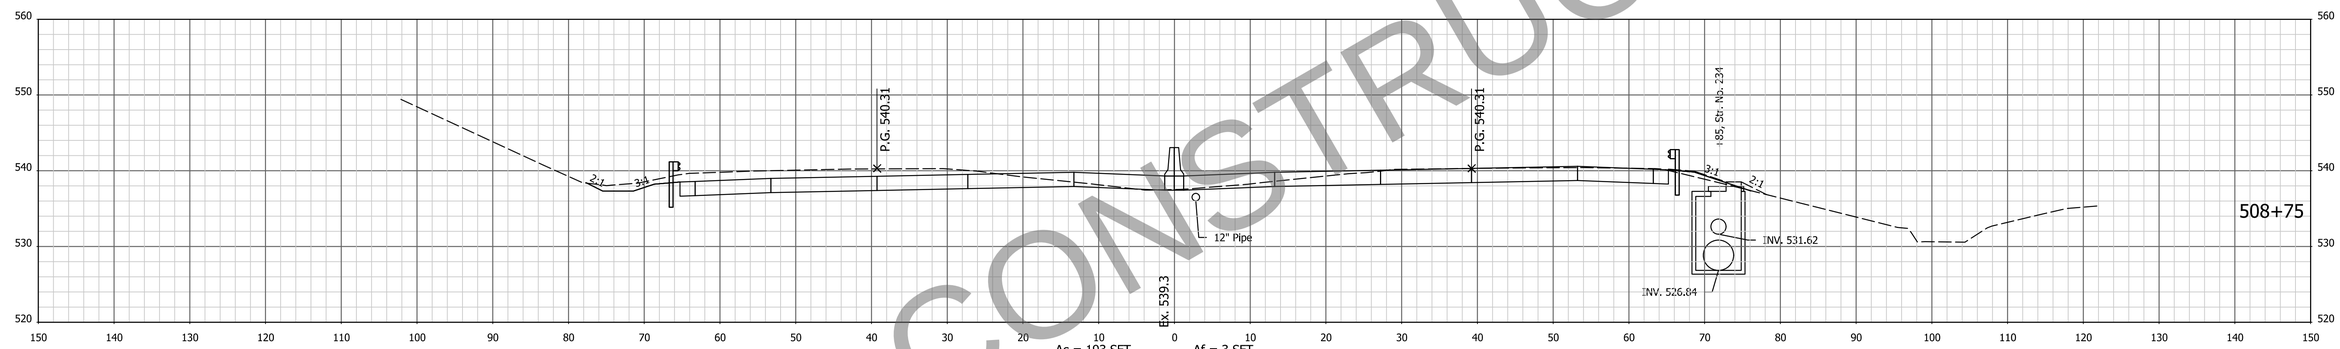

Vc = 149.1 CYS Vf = 4.3 CYS

Ac = 193 SFT Vc = 179.6 CYS

Af = 3 SFT Vf = 3.5 CYS

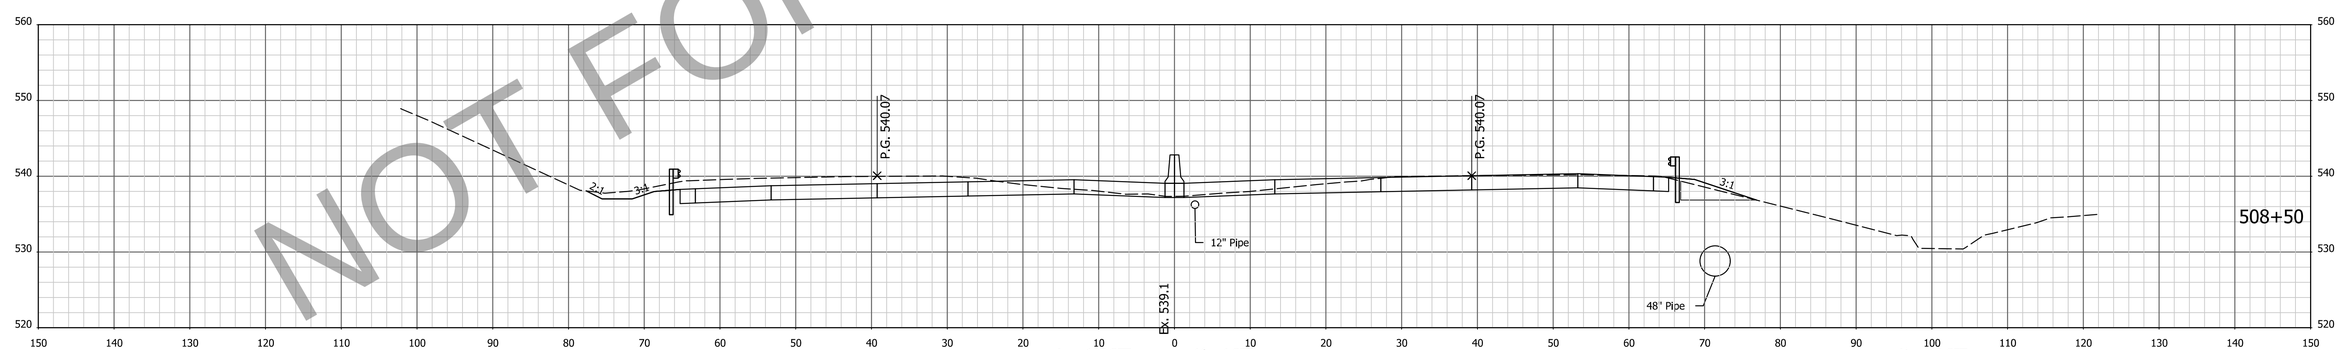

Vc = 300.1 CYS Vf = 11.5 CYS

Ac = 195 SFT Vc = 362.4 CYS

Af = 4 SFT Vf = 9.2 CYS

Ab = 13 SFT Vb = 25.9 CYS

NOT FOR CONSTRUCTION

NOTE: CROSS SECTIONS DISPLAY THE HMA PAVEMENT ALTERNATIVE

FOR INFORMATION ONLY
Project scope, including project limits and identified work within, will change based on what the Design-Build Contractor can provide for the fixed-price identified in the RFP documents.

DESIGNED: AMD DRAWN: JJP
CHECKED: DJG CHECKED: DJG

INDIANA
DEPARTMENT OF TRANSPORTATION

CROSS SECTIONS
STA. 508+50 TO STA. 509+00 "PR-Q"

HORIZONTAL SCALE	BRIDGE FILE
1" = 10'	N/A
VERTICAL SCALE	DESIGNATION
1" = 10'	1700135
SURVEY BOOK	SHEETS
Electronic	94 of 247
CONTRACT	PROJECT
R-41529	1700135

14/29/2023 6:54:55 AM P:\200035 - I65 ATL\09Road\04 Design files\02 DGN\Plans\200035_29_Sht_Xsec_Line PR-Q.dgn

EARTHWORK FOR PCCP ALTERNATE

EARTHWORK FOR HMA ALTERNATE

EARTHWORK FOR BENCHING

Ab = 0 SFT
Vb = 0 CYS

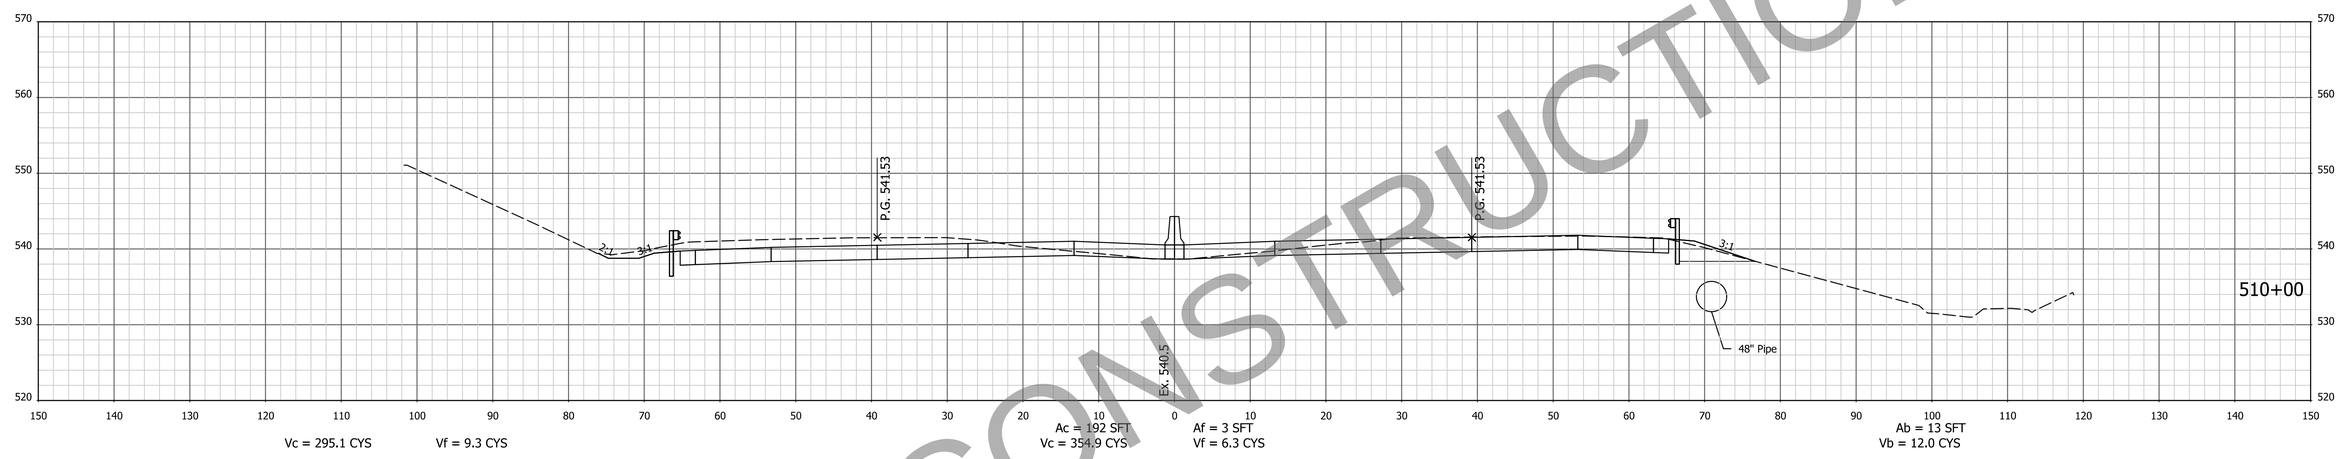

Vc = 295.1 CYS Vf = 9.3 CYS

Ac = 192 SFT
Vc = 354.9 CYS

Af = 3 SFT
Vf = 6.3 CYS

Ab = 13 SFT
Vb = 12.0 CYS

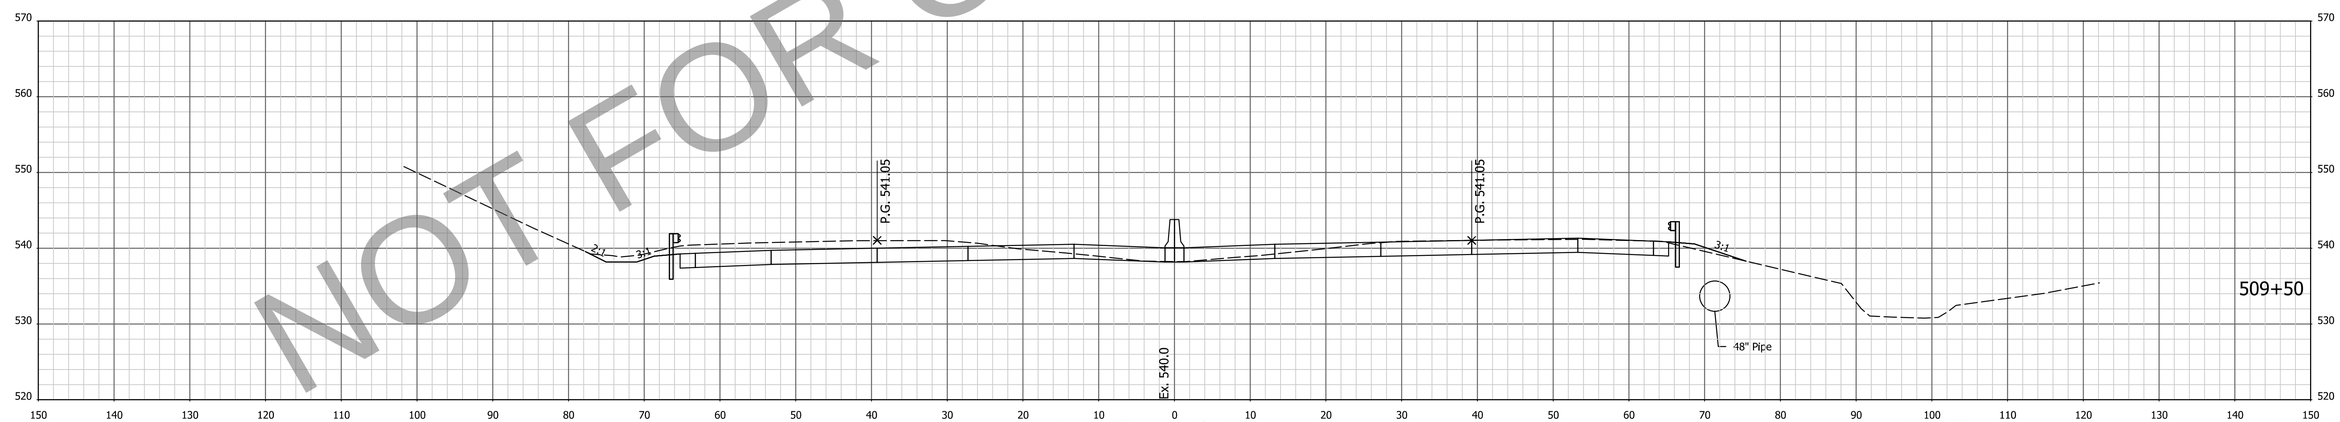

Vc = 296.2 CYS Vf = 8.8 CYS

Ac = 192 SFT
Vc = 356.5 CYS

Af = 4 SFT
Vf = 6.4 CYS

Ab = 0 SFT
Vb = 0 CYS

NOT FOR CONSTRUCTION

NOTE: CROSS SECTIONS DISPLAY THE HMA PAVEMENT ALTERNATIVE

FOR INFORMATION ONLY
Project scope, including project limits and identified work within, will change based on what the Design-Build Contractor can provide for the fixed-price identified in the RFP documents.

DESIGNED: AMD DRAWN: JJP
CHECKED: DJG CHECKED: DJG

INDIANA
DEPARTMENT OF TRANSPORTATION

CROSS SECTIONS
STA. 509+50 TO STA. 510+00 "PR-Q"

HORIZONTAL SCALE	BRIDGE FILE
1" = 10'	N/A
VERTICAL SCALE	DESIGNATION
1" = 10'	1700135
SURVEY BOOK	SHEETS
Electronic	95 of 247
CONTRACT	PROJECT
R-41529	1700135

4/29/2023 6:54:57 AM I:\P\200035 - I65 ATL\09Road\04 Design files\02 DGN\Plans\200035_29_Sht_Xsec_Line PR-Q.dgn

EARTHWORK FOR PCCP ALTERNATE

EARTHWORK FOR HMA ALTERNATE

EARTHWORK FOR BENCHING

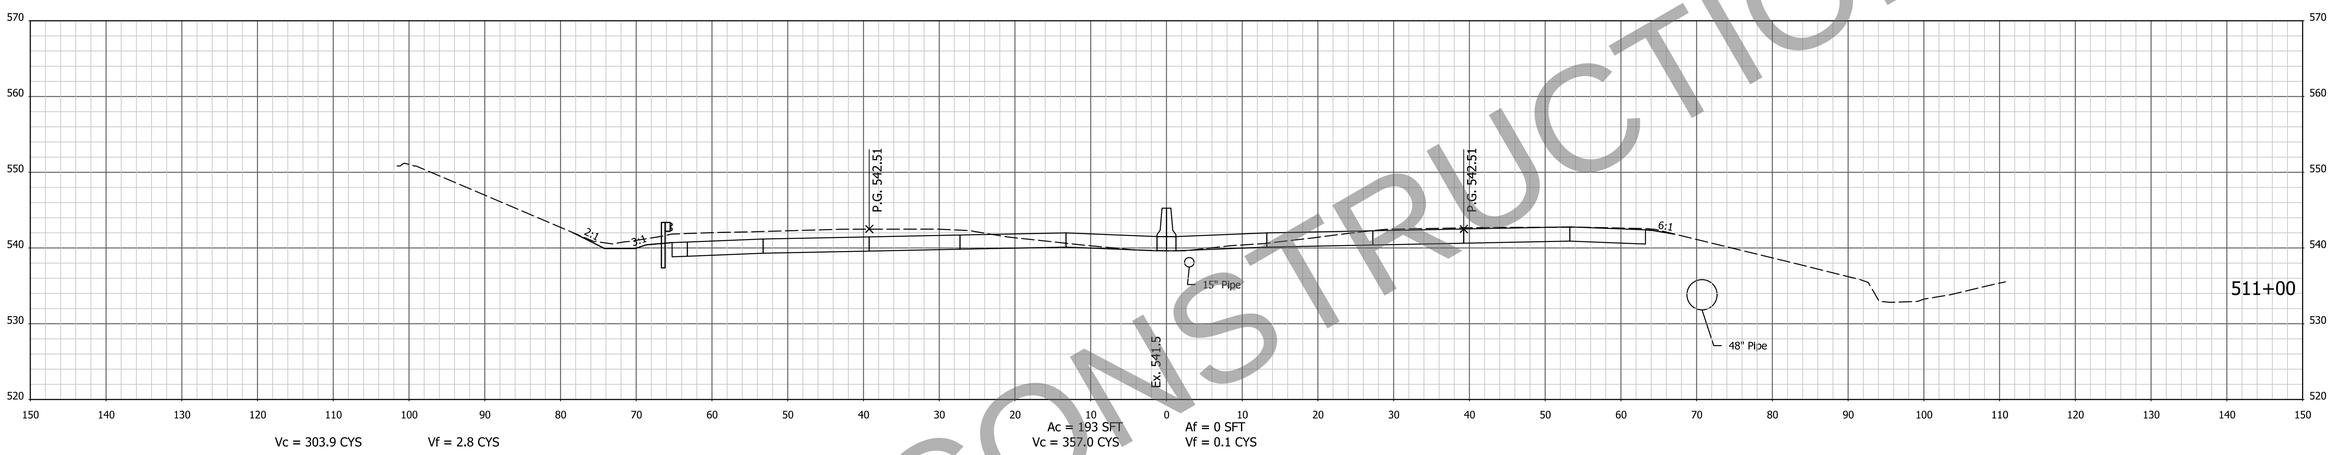

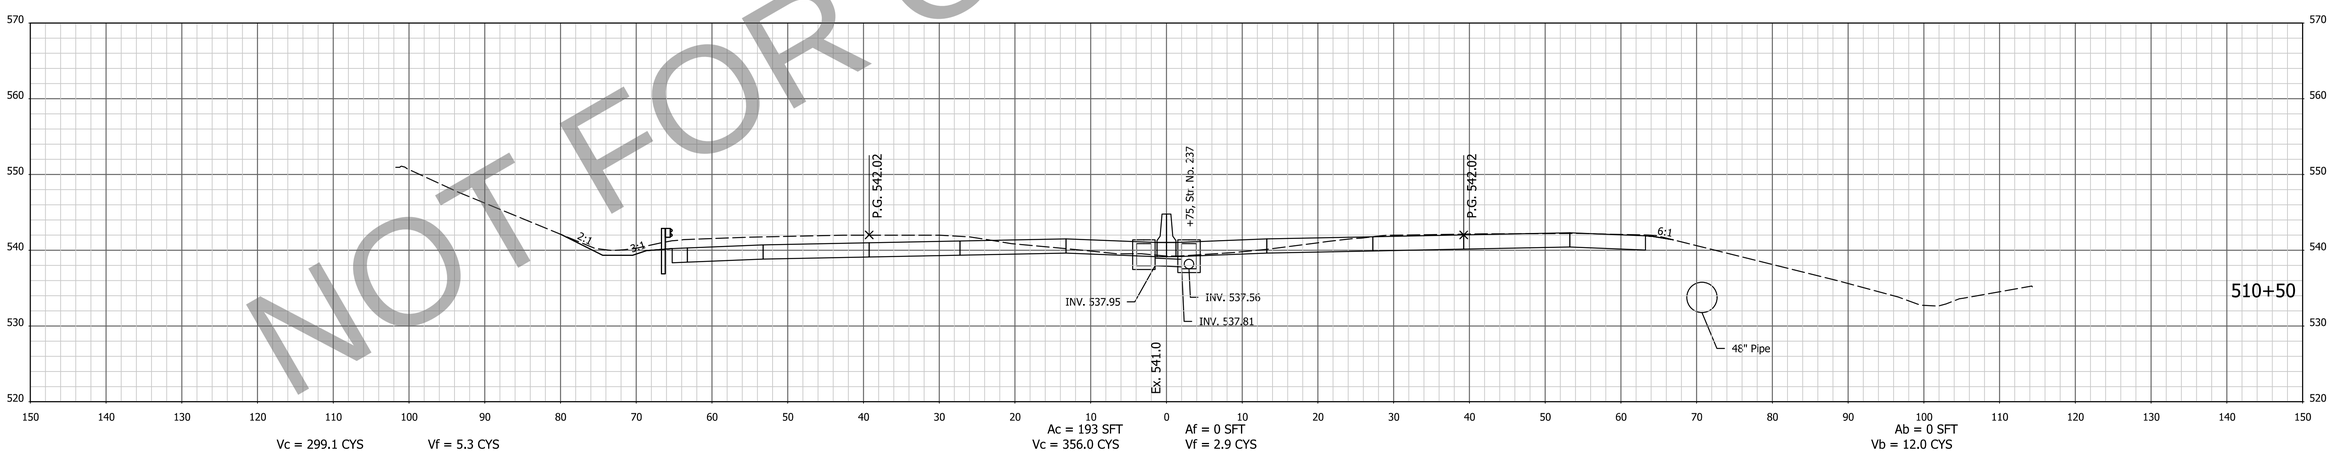

NOT FOR CONSTRUCTION

NOTE: CROSS SECTIONS DISPLAY THE HMA PAVEMENT ALTERNATIVE

FOR INFORMATION ONLY
Project scope, including project limits and identified work within, will change based on what the Design-Build Contractor can provide for the fixed-price identified in the RFP documents.

DESIGNED: AMD | DRAWN: JJP
CHECKED: DJG | CHECKED: DJG

INDIANA
DEPARTMENT OF TRANSPORTATION

CROSS SECTIONS
STA. 510+50 TO STA. 511+00 "PR-Q"

HORIZONTAL SCALE	BRIDGE FILE
1" = 10'	N/A
VERTICAL SCALE	DESIGNATION
1" = 10'	1700135
SURVEY BOOK	SHEETS
Electronic	96 of 247
CONTRACT	PROJECT
R-41529	1700135

4/29/2023 6:54:59 AM P:\200035 - I65 ATL\09Road\04 Design files\02 DGN\Plans\200035_29_Sht_Xsec_Line PR-Q.dgn

EARTHWORK FOR PCCP ALTERNATE

EARTHWORK FOR HMA ALTERNATE

EARTHWORK FOR BENCHING

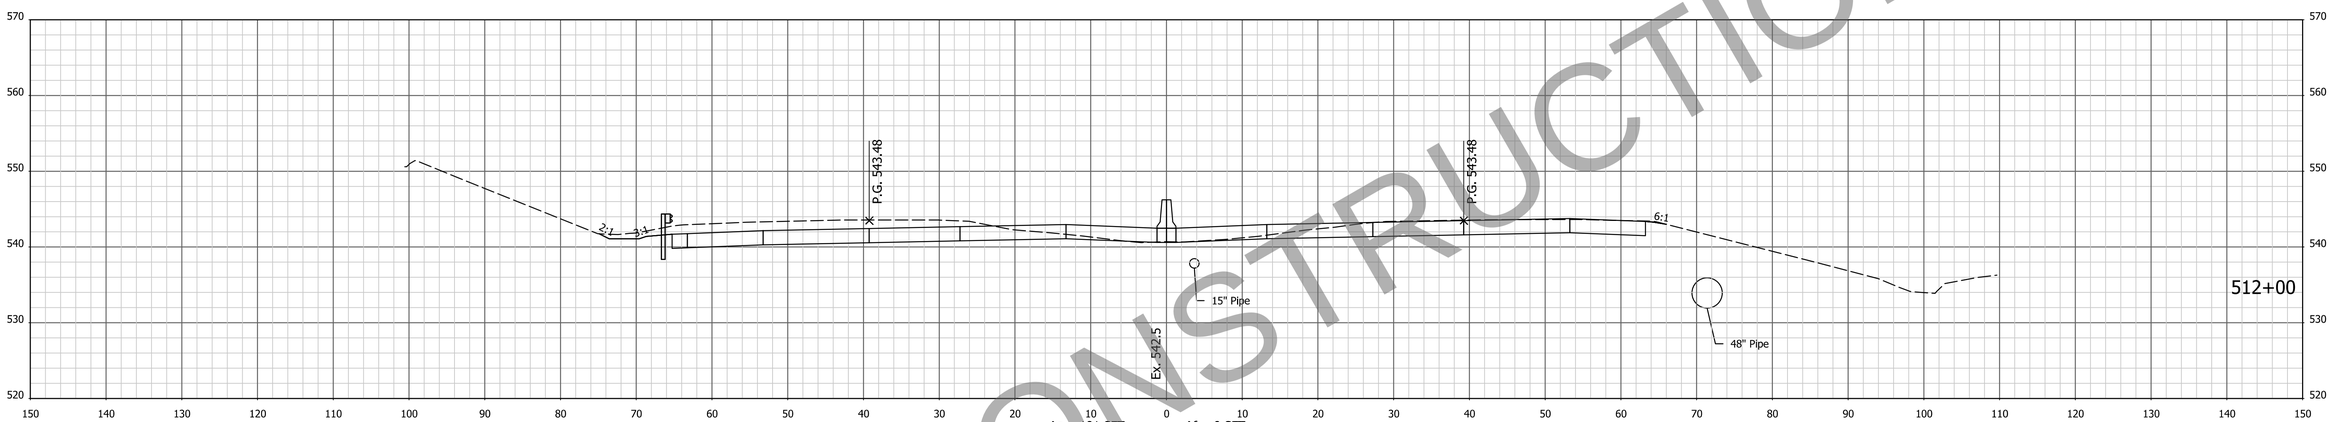

Vc = 305.4 CYS Vf = 3.7 CYS

Ac = 191 SFT Af = 0 SFT
Vc = 357.7 CYS Vf = 0.2 CYS

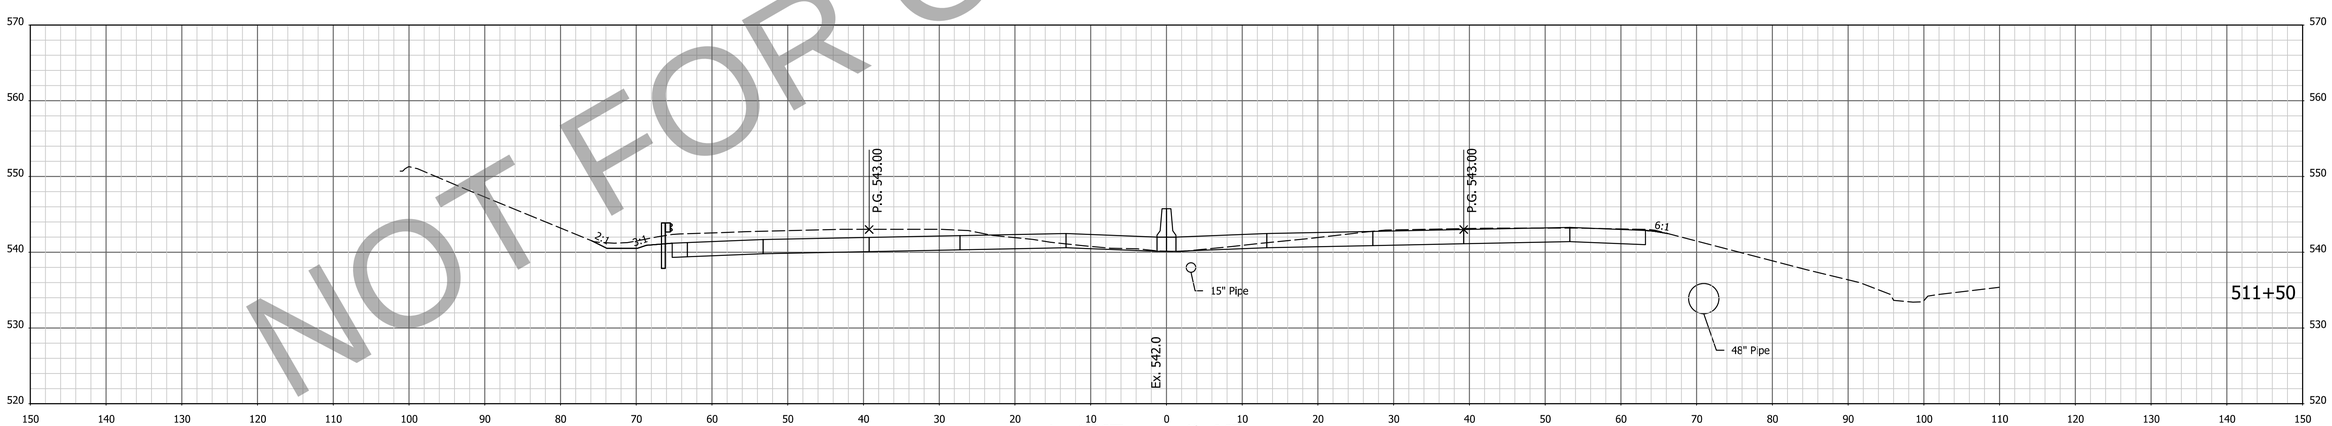

Vc = 307.0 CYS Vf = 3.4 CYS

Ac = 195 SFT Af = 0 SFT
Vc = 359.4 CYS Vf = 0.1 CYS

NOT FOR CONSTRUCTION

NOTE: CROSS SECTIONS DISPLAY THE HMA PAVEMENT ALTERNATIVE

FOR INFORMATION ONLY
Project scope, including project limits and identified work within, will change based on what the Design-Build Contractor can provide for the fixed-price identified in the RFP documents.

DESIGNED: AMD DRAWN: JJP
CHECKED: DJG CHECKED: DJG

INDIANA
DEPARTMENT OF TRANSPORTATION

CROSS SECTIONS
STA. 511+50 TO STA. 512+00 "PR-Q"

HORIZONTAL SCALE	BRIDGE FILE
1" = 10'	N/A
VERTICAL SCALE	DESIGNATION
1" = 10'	1700135
SURVEY BOOK	SHEETS
Electronic	97 of 247
CONTRACT	PROJECT
R-41529	1700135

4/29/2023 6:55:01 AM P:\200035 - I65 ATL\09Road\04 Design files\02 DGN\Plans\200035_29_Sht_Xsec_Line PR-Q.dgn

EARTHWORK FOR PCCP ALTERNATE

EARTHWORK FOR HMA ALTERNATE

EARTHWORK FOR BENCHING

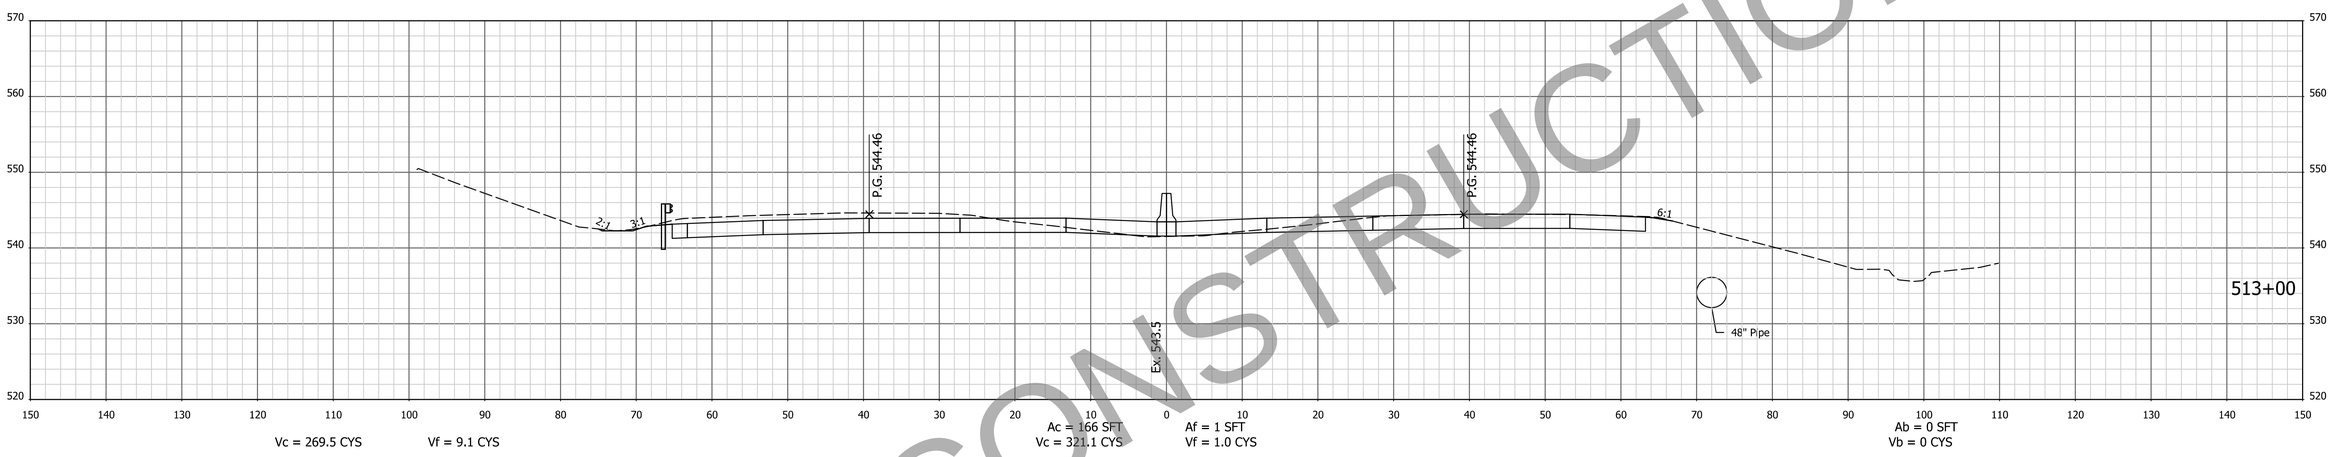

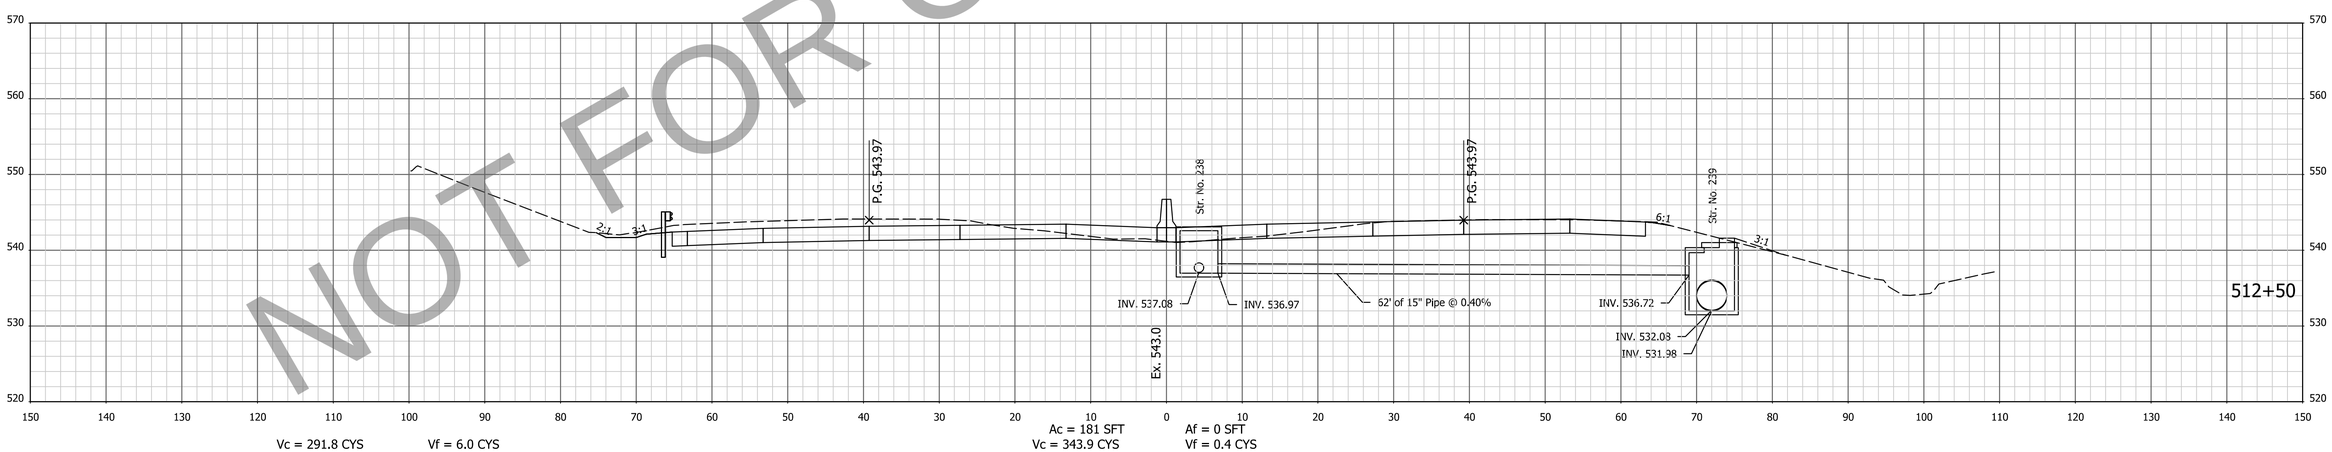

NOT FOR CONSTRUCTION

NOTE: CROSS SECTIONS DISPLAY THE HMA PAVEMENT ALTERNATIVE

FOR INFORMATION ONLY
Project scope, including project limits and identified work within, will change based on what the Design-Build Contractor can provide for the fixed-price identified in the RFP documents.

DESIGNED: AMD | DRAWN: JJP
CHECKED: DJG | CHECKED: DJG

INDIANA
DEPARTMENT OF TRANSPORTATION

CROSS SECTIONS
STA. 512+50 TO STA. 513+00 "PR-Q"

HORIZONTAL SCALE	BRIDGE FILE
1" = 10'	N/A
VERTICAL SCALE	DESIGNATION
1" = 10'	1700135
SURVEY BOOK	SHEETS
Electronic	98 of 247
CONTRACT	PROJECT
R-41529	1700135

4/29/2023 6:55:03 AM I:\P\200035 - I65 ATL\09Road\04 Design files\02 DGN\Plans\200035_29_Sht_Xsec_Line PR-Q.dgn

EARTHWORK FOR PCCP ALTERNATE

EARTHWORK FOR HMA ALTERNATE

EARTHWORK FOR BENCHING

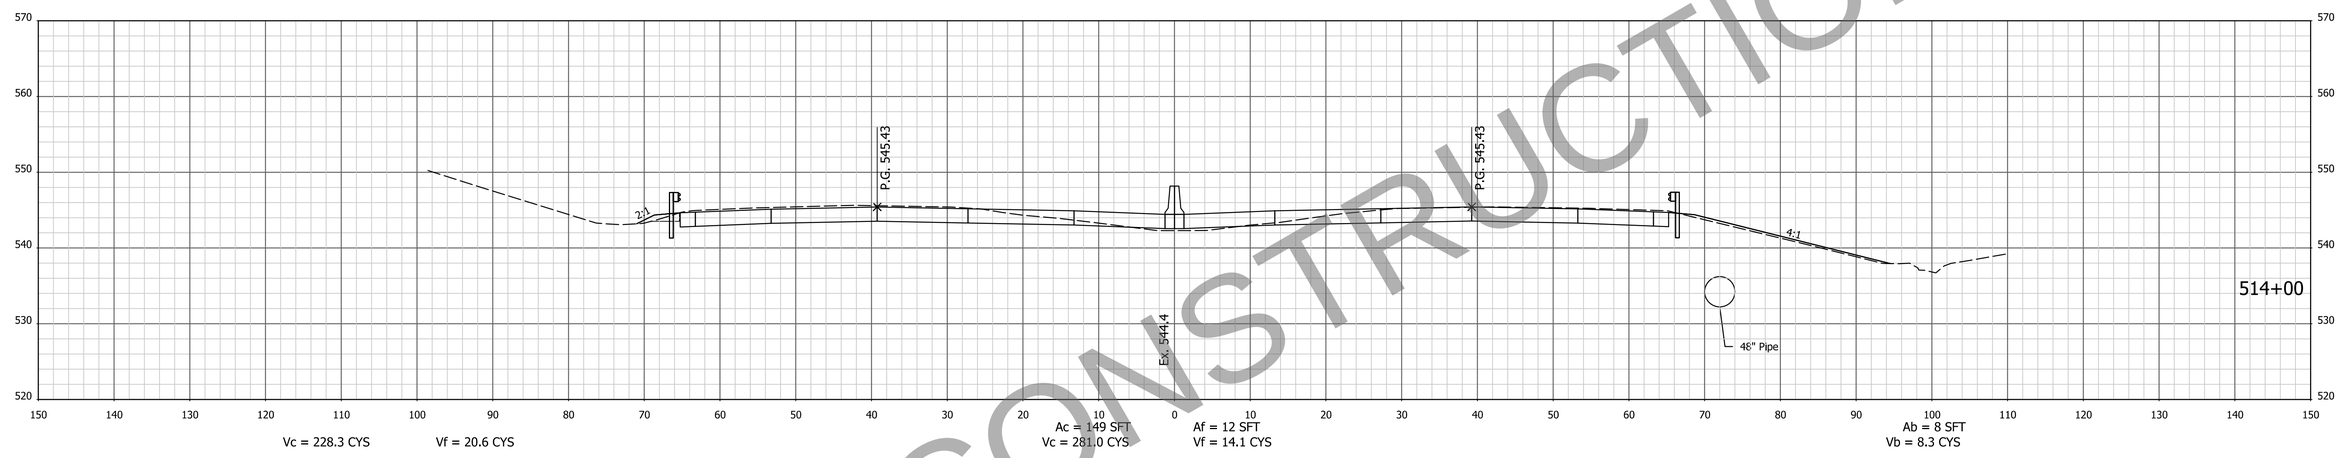

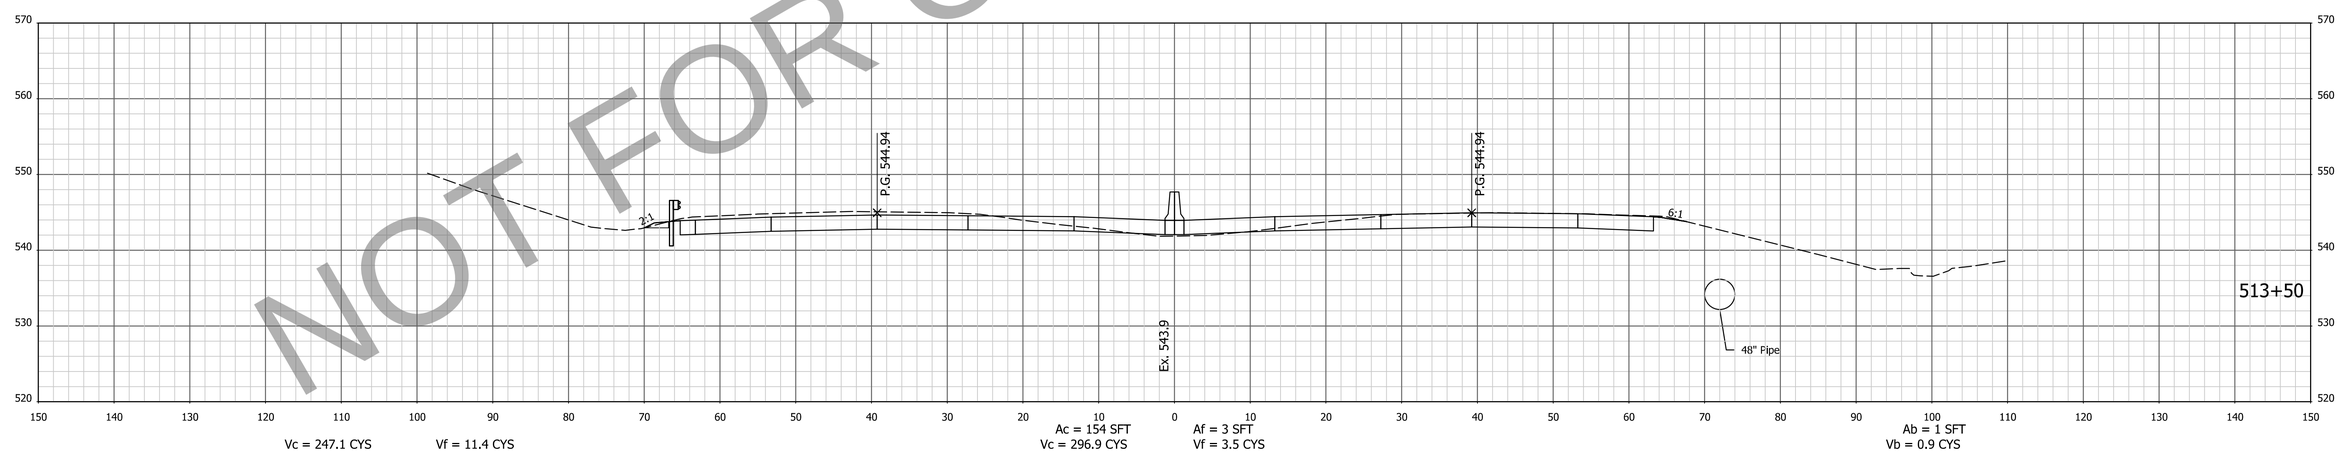

NOT FOR CONSTRUCTION

NOTE: CROSS SECTIONS DISPLAY THE HMA PAVEMENT ALTERNATIVE

FOR INFORMATION ONLY
Project scope, including project limits and identified work within, will change based on what the Design-Build Contractor can provide for the fixed-price identified in the RFP documents.

DESIGNED: AMD | DRAWN: JJP
CHECKED: DJG | CHECKED: DJG

INDIANA
DEPARTMENT OF TRANSPORTATION

CROSS SECTIONS
STA. 513+50 TO STA. 514+00 "PR-Q"

HORIZONTAL SCALE	BRIDGE FILE
1" = 10'	N/A
VERTICAL SCALE	DESIGNATION
1" = 10'	1700135
SURVEY BOOK	SHEETS
Electronic	99 of 247
CONTRACT	PROJECT
R-41529	1700135

4/29/2023 6:55:04 AM P:\200035 - I65 ATL\09Road\04 Design files\02 DGN\Plans\200035_29_Sht_Xsec_Line PR-Q.dgn

EARTHWORK FOR PCCP ALTERNATE

EARTHWORK FOR HMA ALTERNATE

EARTHWORK FOR BENCHING

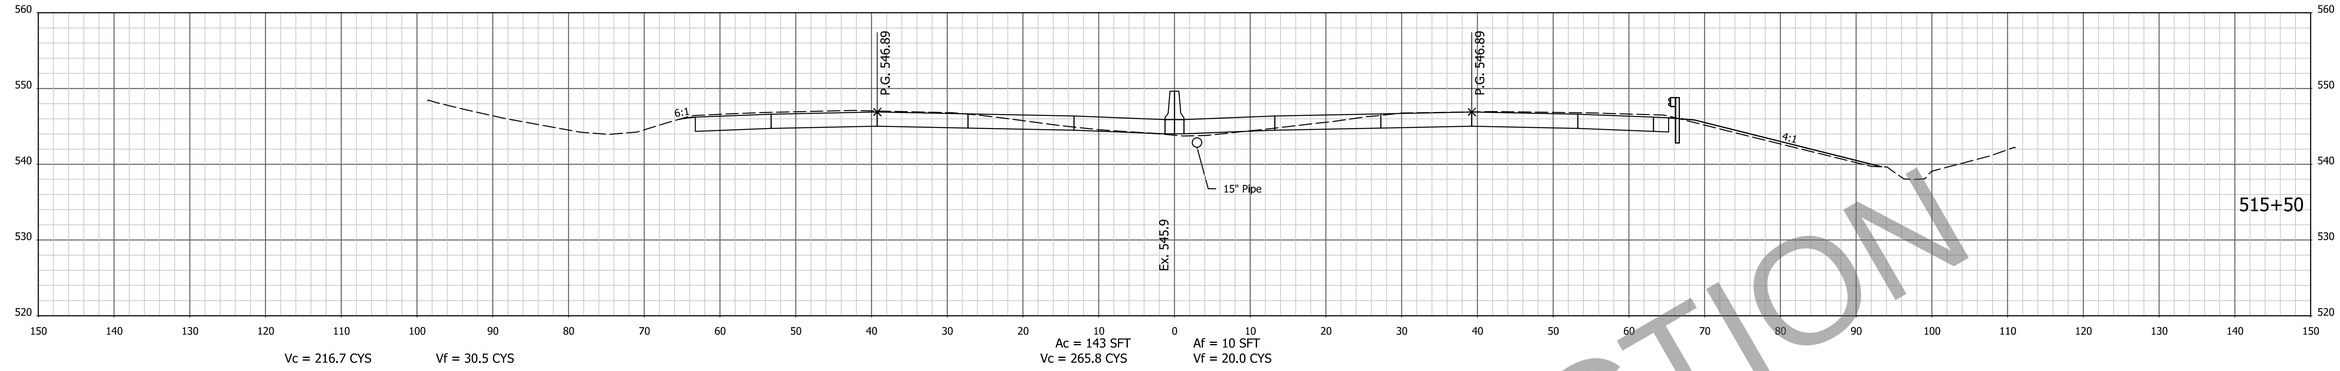

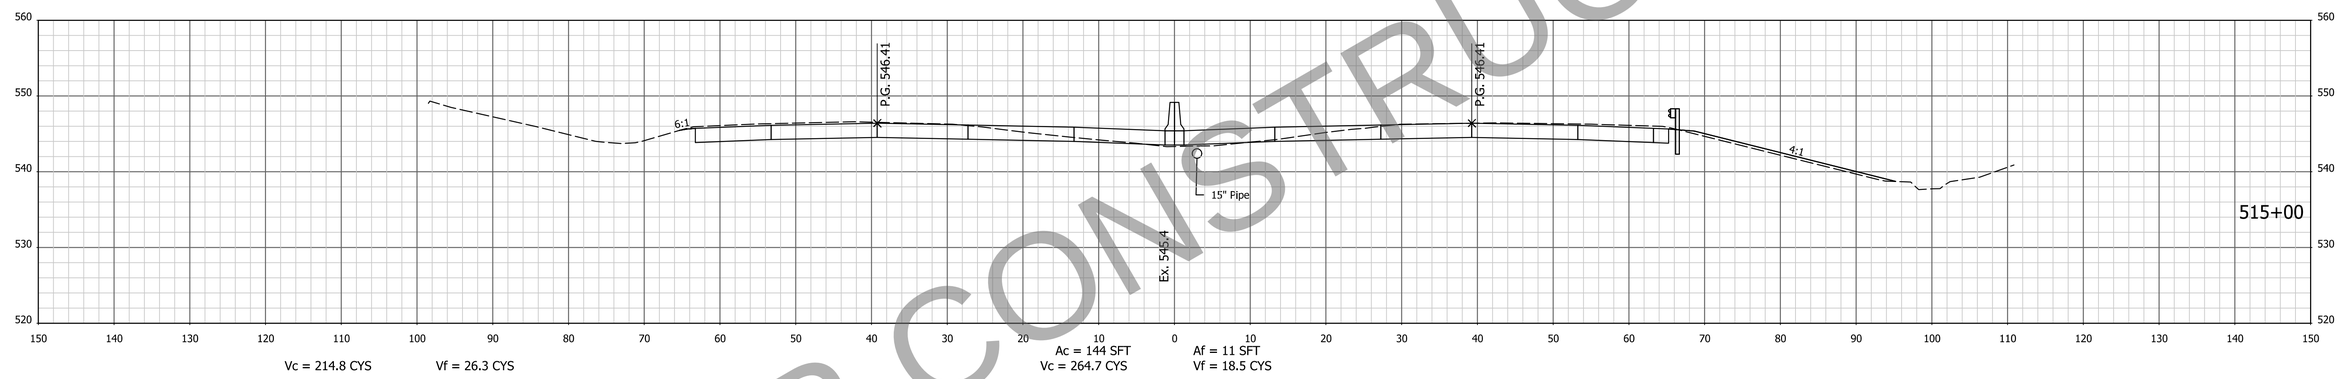

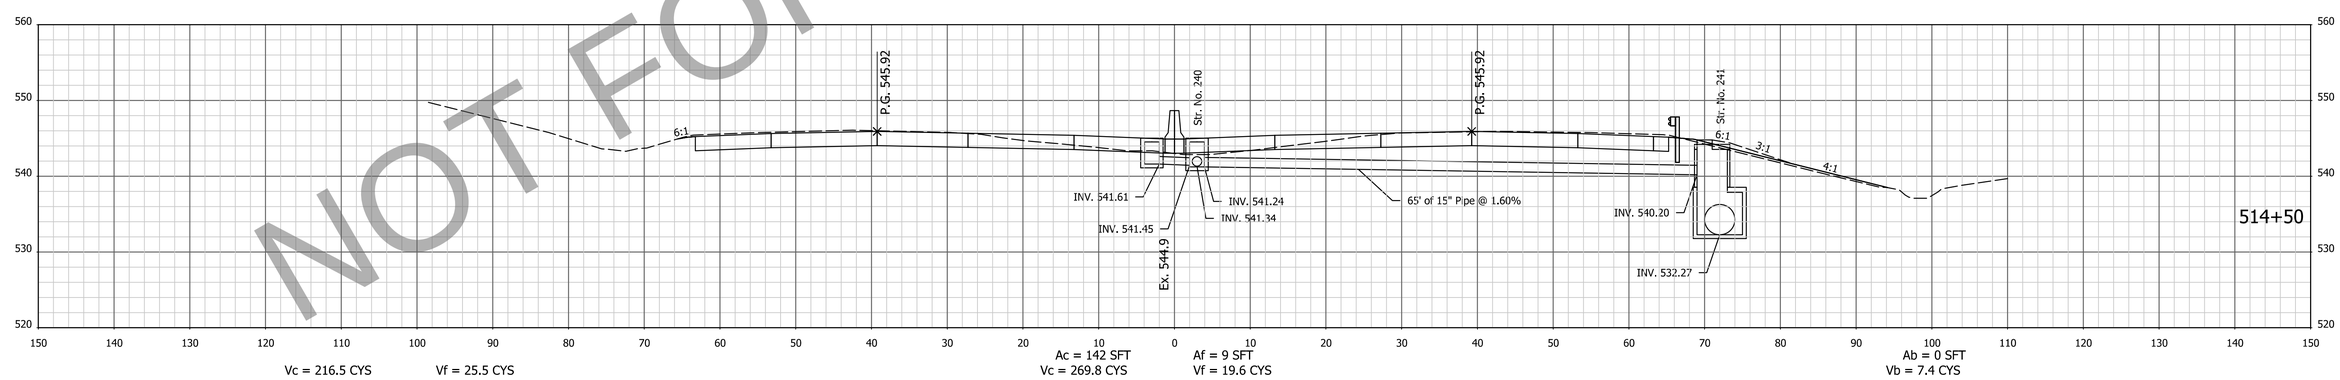

NOT FOR CONSTRUCTION

NOTE: CROSS SECTIONS DISPLAY THE HMA PAVEMENT ALTERNATIVE

FOR INFORMATION ONLY
Project scope, including project limits and identified work within, will change based on what the Design-Build Contractor can provide for the fixed-price identified in the RFP documents.

DESIGNED: AMD | DRAWN: JJP
CHECKED: DJG | CHECKED: DJG

INDIANA
DEPARTMENT OF TRANSPORTATION

CROSS SECTIONS
STA. 514+50 TO STA. 515+50 "PR-Q"

HORIZONTAL SCALE	BRIDGE FILE
1" = 10'	N/A
VERTICAL SCALE	DESIGNATION
1" = 10'	1700135
SURVEY BOOK	SHEETS
Electronic	100 of 247
CONTRACT	PROJECT
R-41529	1700135

4/29/2023 6:55:06 AM P:\200035 - I65 ATL\09Road\04 Design files\02 DGN\Plans\200035_29_Sht_Xsec_Line PR-Q.dgn

EARTHWORK FOR PCCP ALTERNATE

EARTHWORK FOR HMA ALTERNATE

EARTHWORK FOR BENCHING

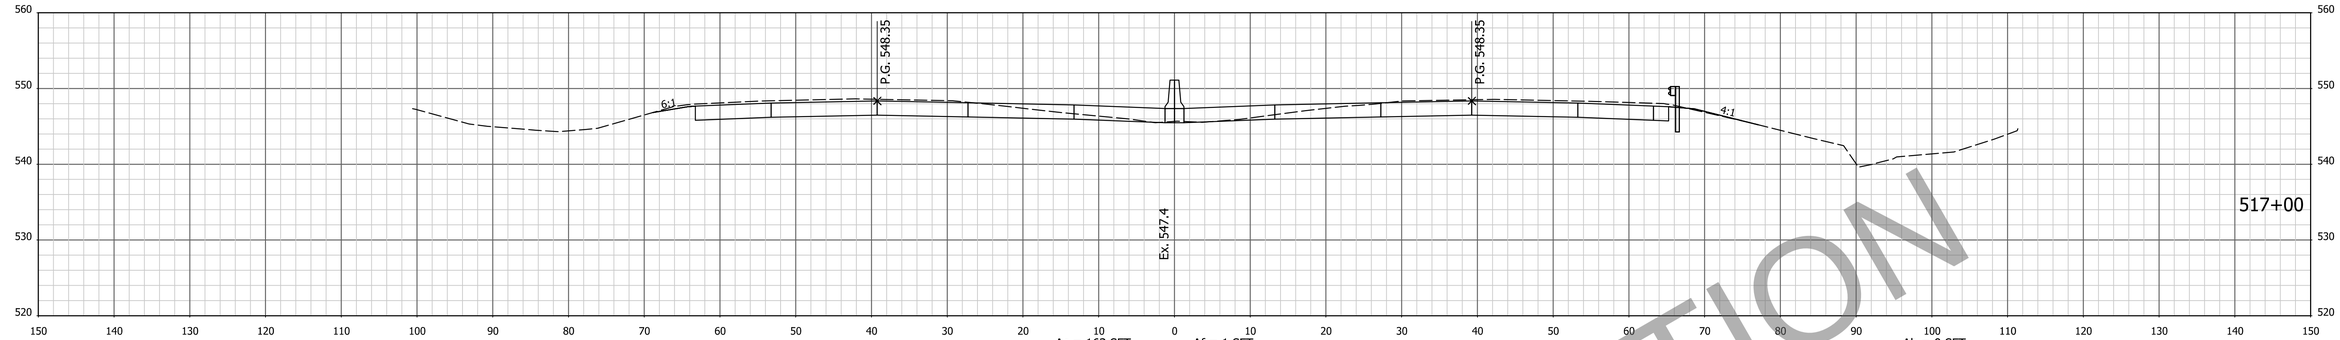

Vc = 247.2 CYS Vf = 4.6 CYS

Ac = 163 SFT Vc = 299.9 CYS

Af = 1 SFT Vf = 1.5 CYS

Ab = 0 SFT Vb = 3.7 CYS

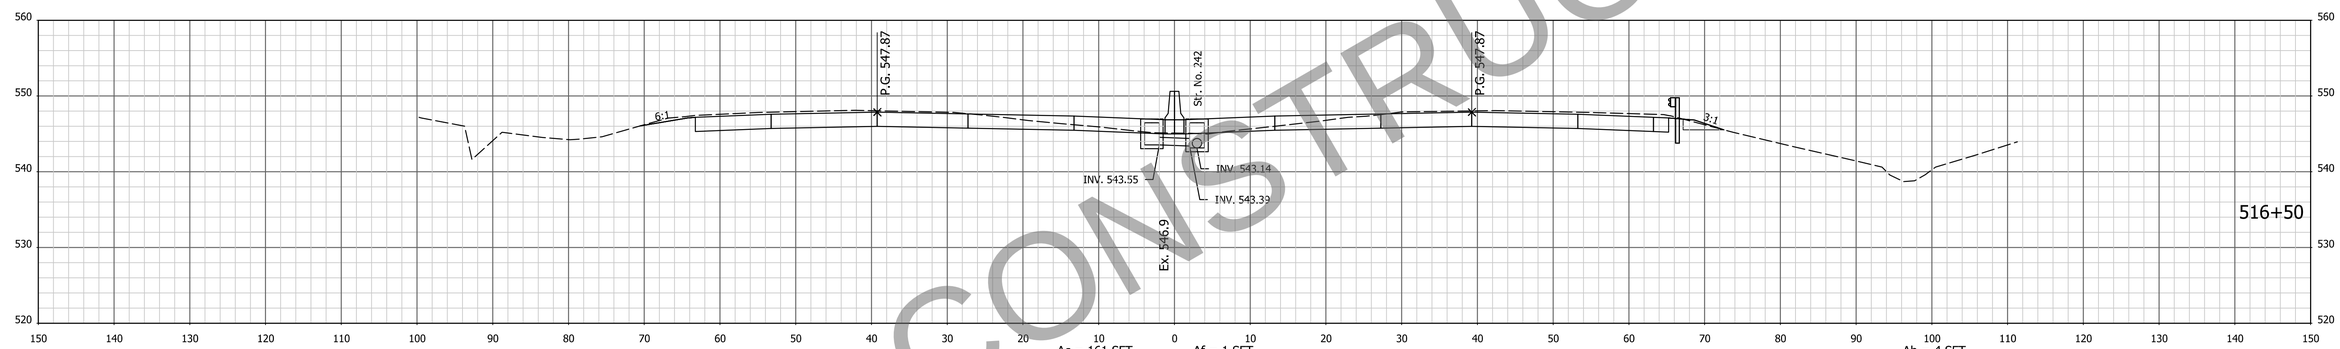

Vc = 238.0 CYS Vf = 8.1 CYS

Ac = 161 SFT Vc = 289.7 CYS

Af = 1 SFT Vf = 2.1 CYS

Ab = 4 SFT Vb = 3.7 CYS

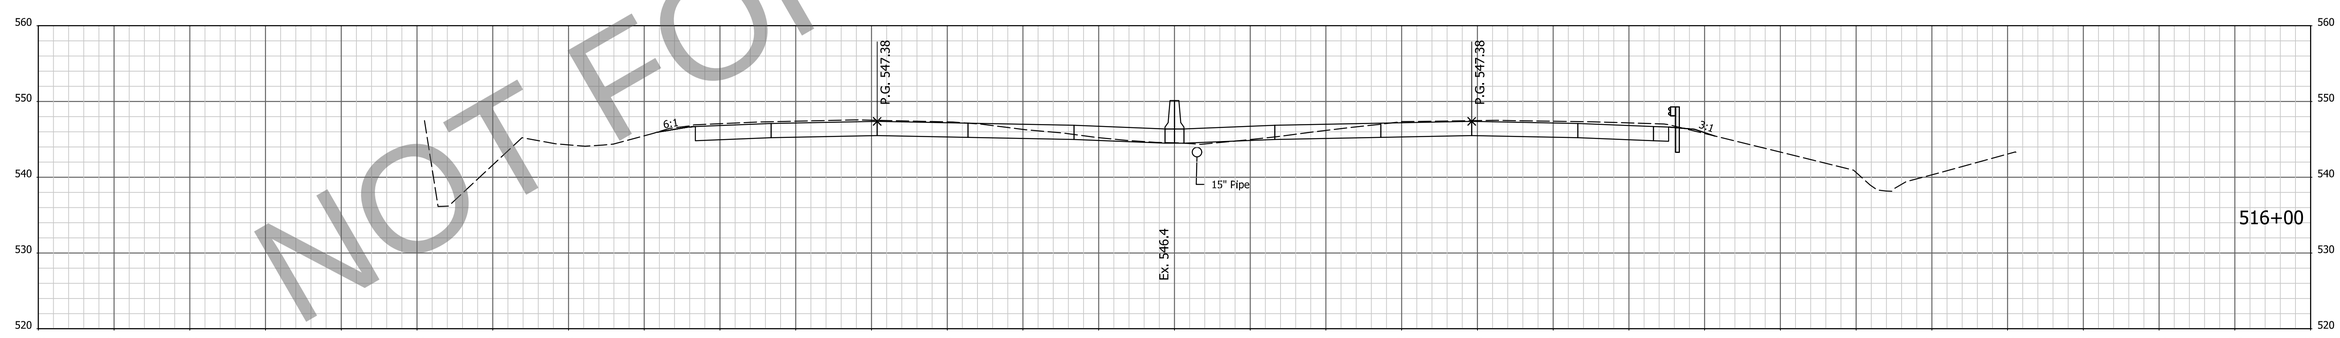

Vc = 223.4 CYS Vf = 20.7 CYS

Ac = 152 SFT Vc = 273.1 CYS

Af = 1 SFT Vf = 10.8 CYS

Ab = 0 SFT Vb = 0 CYS

NOT FOR CONSTRUCTION

NOTE: CROSS SECTIONS DISPLAY THE HMA PAVEMENT ALTERNATIVE

FOR INFORMATION ONLY
Project scope, including project limits and identified work within, will change based on what the Design-Build Contractor can provide for the fixed-price identified in the RFP documents.

DESIGNED: AMD DRAWN: JJP
CHECKED: DJG CHECKED: DJG

INDIANA
DEPARTMENT OF TRANSPORTATION

CROSS SECTIONS
STA. 516+00 TO STA. 517+00 "PR-Q"

HORIZONTAL SCALE	BRIDGE FILE
1" = 10'	N/A
VERTICAL SCALE	DESIGNATION
1" = 10'	1700135
SURVEY BOOK	SHEETS
Electronic	101 of 247
CONTRACT	PROJECT
R-41529	1700135

4/29/2023 6:55:23 AM P:\200035 - I65 ATL\09Road\04 Design files\02 DGN\Plans\200035_29_Sht_Xsec_Line PR-Q.dgn

EARTHWORK FOR PCCP ALTERNATE

EARTHWORK FOR HMA ALTERNATE

EARTHWORK FOR BENCHING

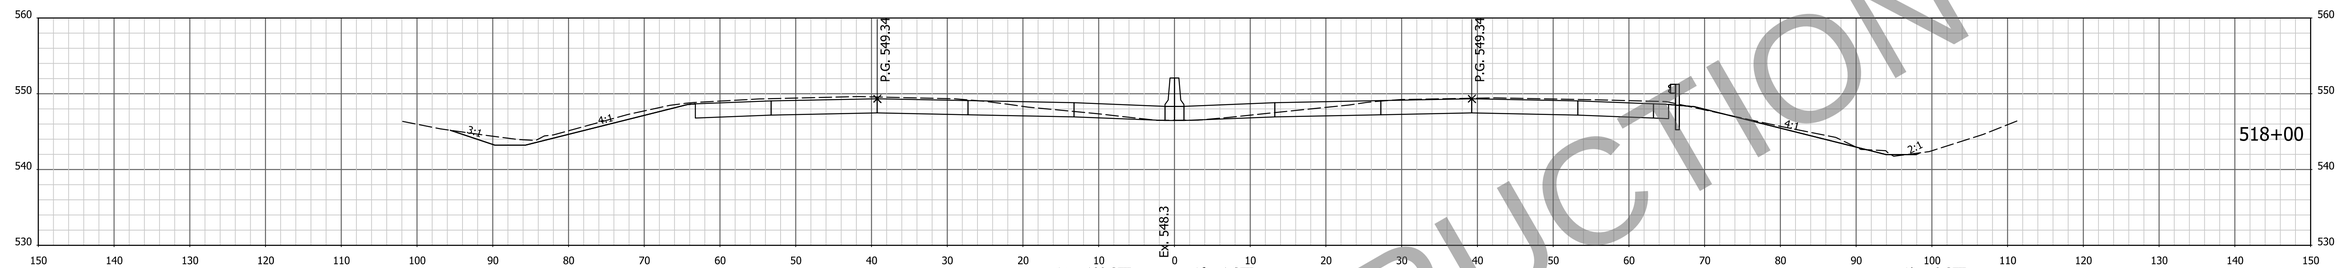

Vc = 262.1 CYS Vf = 4.6 CYS

Ac = 180 SFT Af = 1 SFT
Vc = 314.6 CYS Vf = 1.3 CYS

Ab = 0 SFT
Vb = 0 CYS

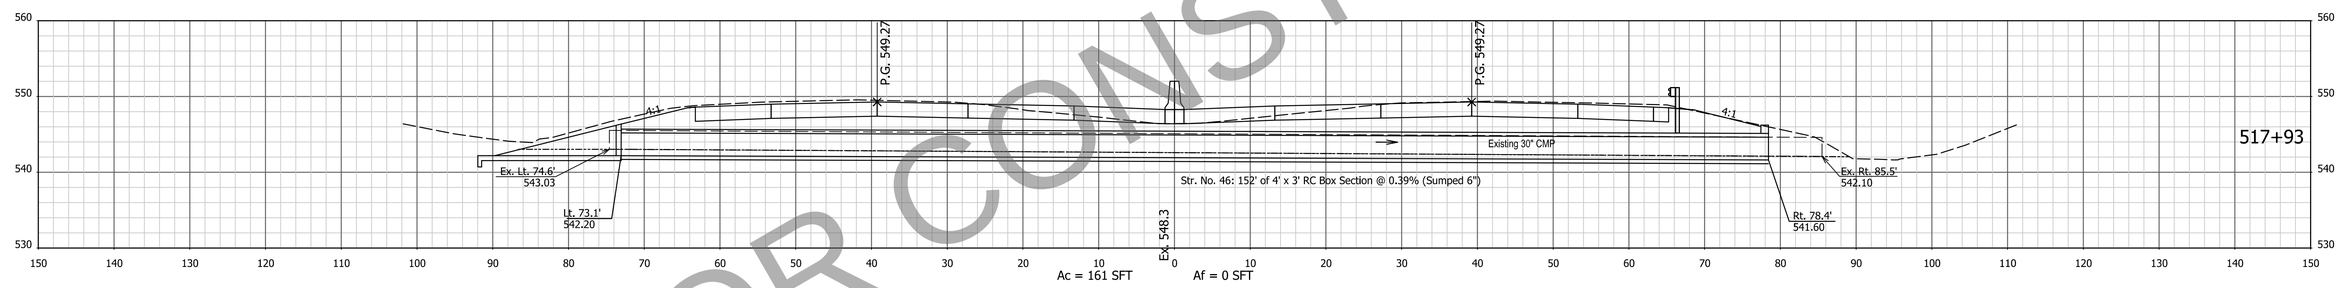

Ac = 161 SFT Af = 0 SFT

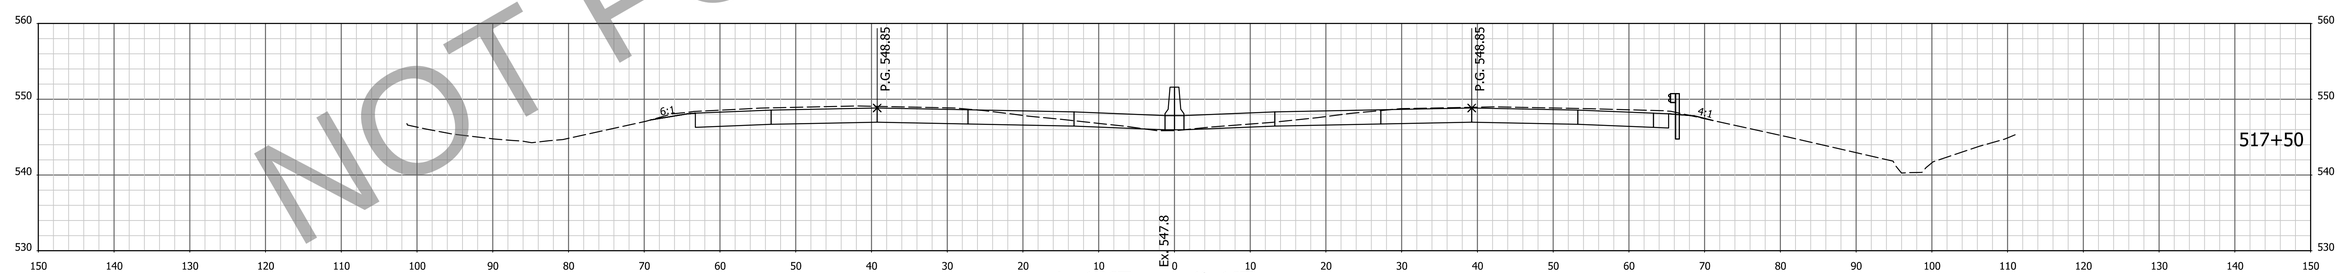

Vc = 245.6 CYS Vf = 4.3 CYS

Ac = 160 SFT Af = 1 SFT
Vc = 298.2 CYS Vf = 1.2 CYS

NOT FOR CONSTRUCTION

NOTE: CROSS SECTIONS DISPLAY THE HMA PAVEMENT ALTERNATIVE

FOR INFORMATION ONLY
Project scope, including project limits and identified work within, will change based on what the Design-Build Contractor can provide for the fixed-price identified in the RFP documents.

DESIGNED: AMD DRAWN: JJP
CHECKED: DJG CHECKED: DJG

INDIANA
DEPARTMENT OF TRANSPORTATION

CROSS SECTIONS
STA. 517+50 TO STA. 518+00 "PR-Q"

HORIZONTAL SCALE	BRIDGE FILE
1" = 10'	N/A
VERTICAL SCALE	DESIGNATION
1" = 10'	1700135
SURVEY BOOK	SHEETS
Electronic	102 of 247
CONTRACT	PROJECT
R-41529	1700135

4/29/2023 6:55:25 AM P:\200035 - I65 ATL\09Road\04 Design files\02 DGN\Plans\200035_29_Sht_Xsec_Line PR-Q.dgn

EARTHWORK FOR PCCP ALTERNATE

EARTHWORK FOR HMA ALTERNATE

EARTHWORK FOR BENCHING

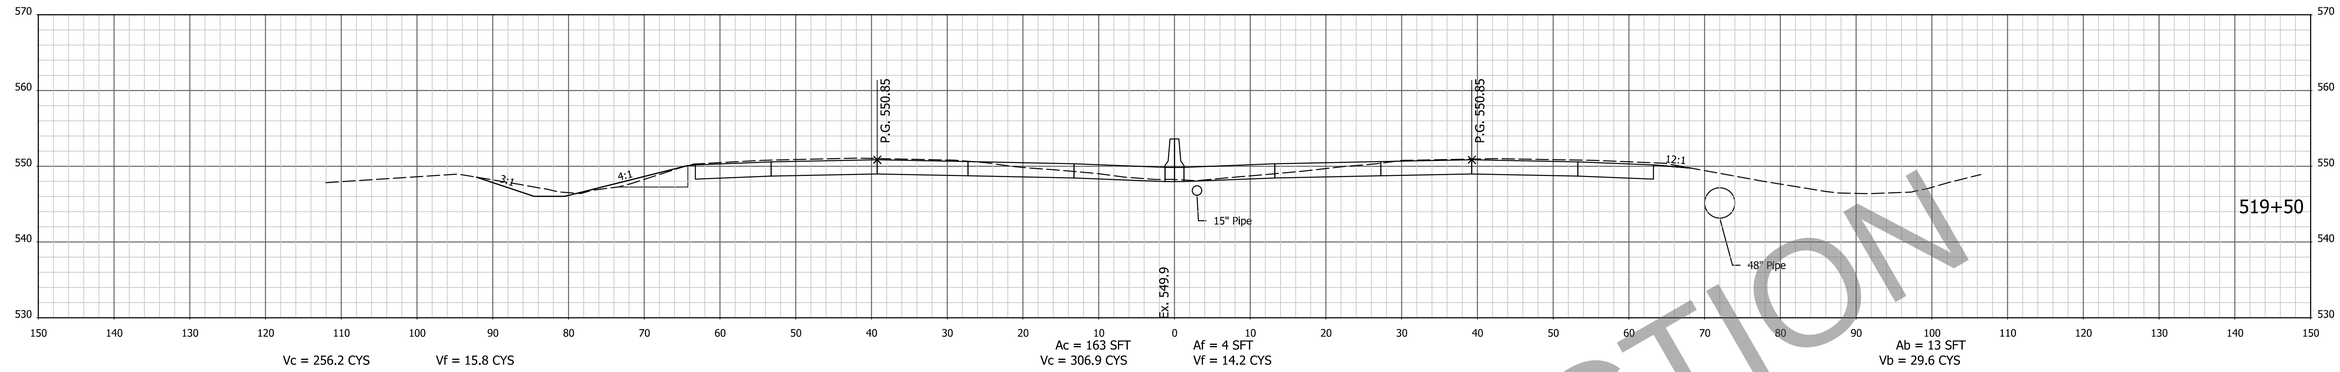

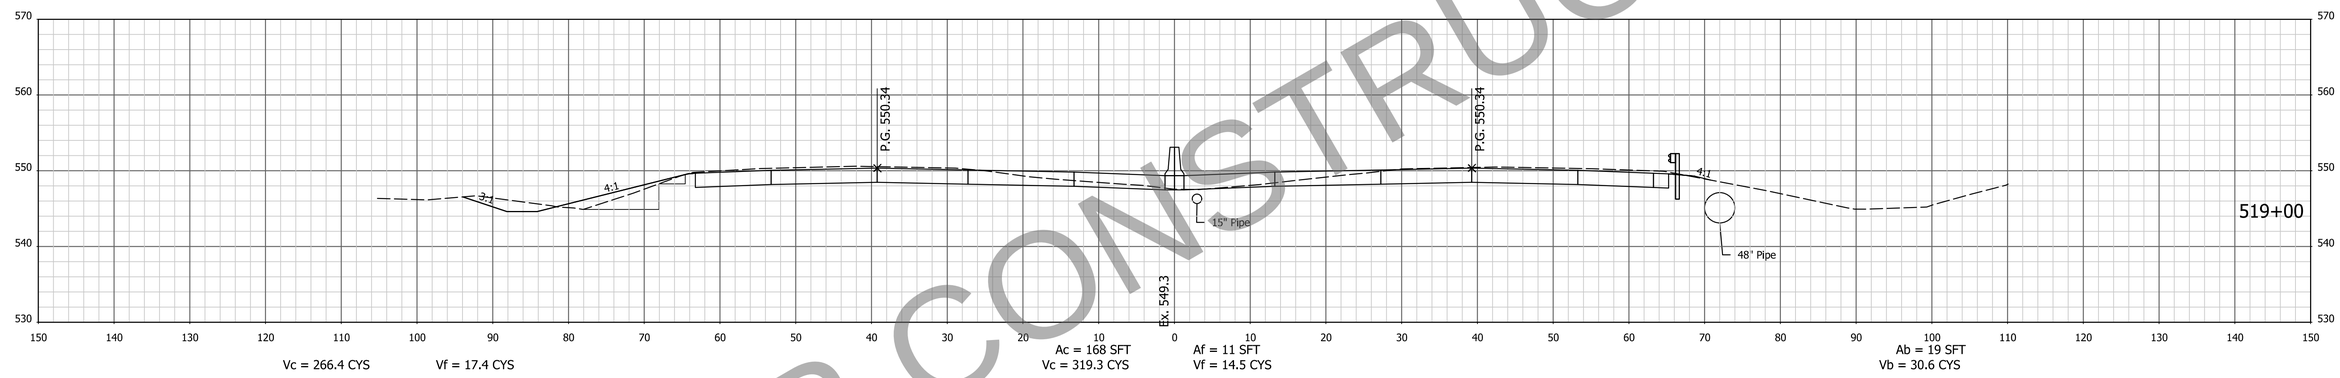

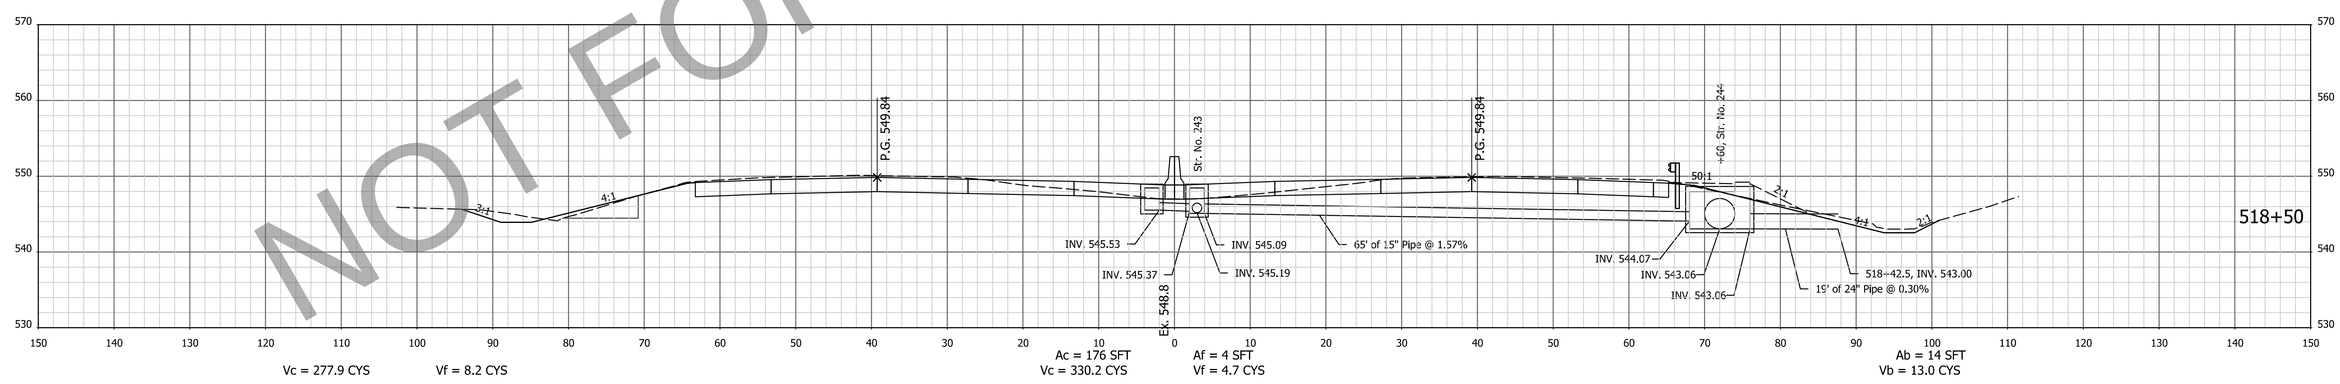

NOT FOR CONSTRUCTION

NOTE: CROSS SECTIONS DISPLAY THE HMA PAVEMENT ALTERNATIVE

FOR INFORMATION ONLY
Project scope, including project limits and identified work within, will change based on what the Design-Build Contractor can provide for the fixed-price identified in the RFP documents.

DESIGNED: AMD | DRAWN: JJP
CHECKED: DJG | CHECKED: DJG

INDIANA
DEPARTMENT OF TRANSPORTATION

CROSS SECTIONS
STA. 518+50 TO STA. 519+50 "PR-Q"

HORIZONTAL SCALE	BRIDGE FILE
1" = 10'	N/A
VERTICAL SCALE	DESIGNATION
1" = 10'	1700135
SURVEY BOOK	SHEETS
Electronic	103 of 247
CONTRACT	PROJECT
R-41529	1700135

14/29/2023 6:55:27 AM P:\200035 - I65 ATL\09Road\04 Design files\02 DGN\Plans\200035_29_Sht_Xsec_Line PR-Q.dgn

EARTHWORK FOR PCCP ALTERNATE

EARTHWORK FOR HMA ALTERNATE

EARTHWORK FOR BENCHING

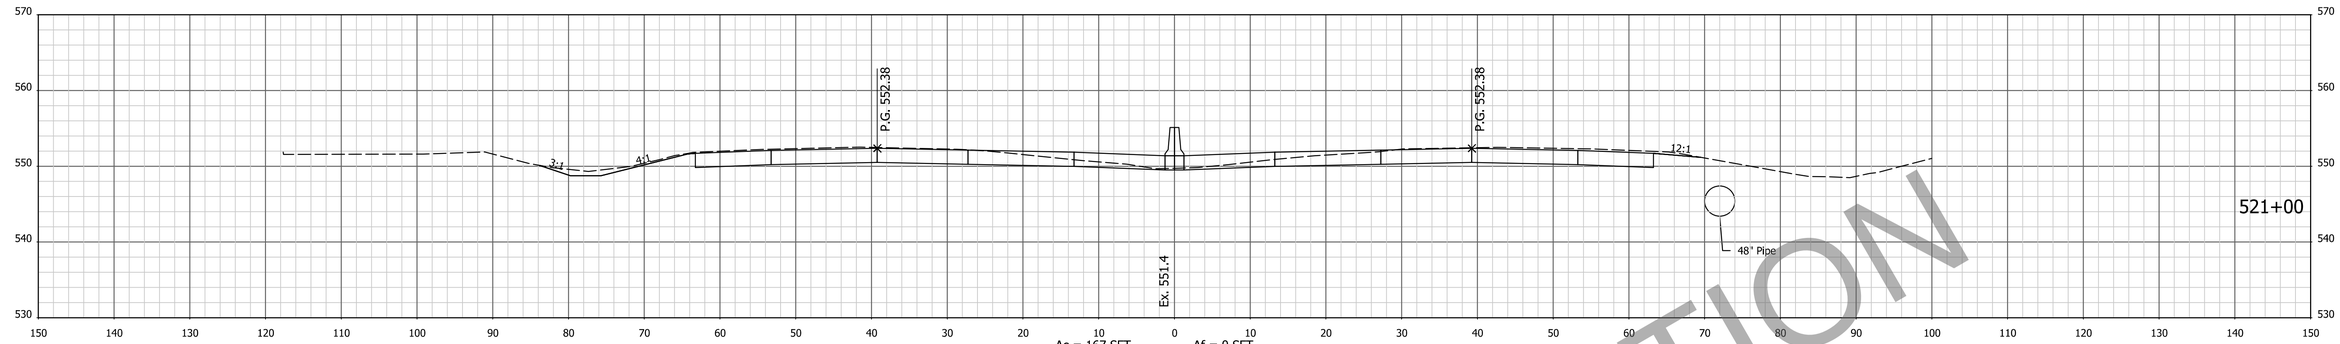

Vc = 257.8 CYS Vf = 0.1 CYS

Ac = 167 SFT Vc = 306.6 CYS

Af = 0 SFT Vf = 0.0 CYS

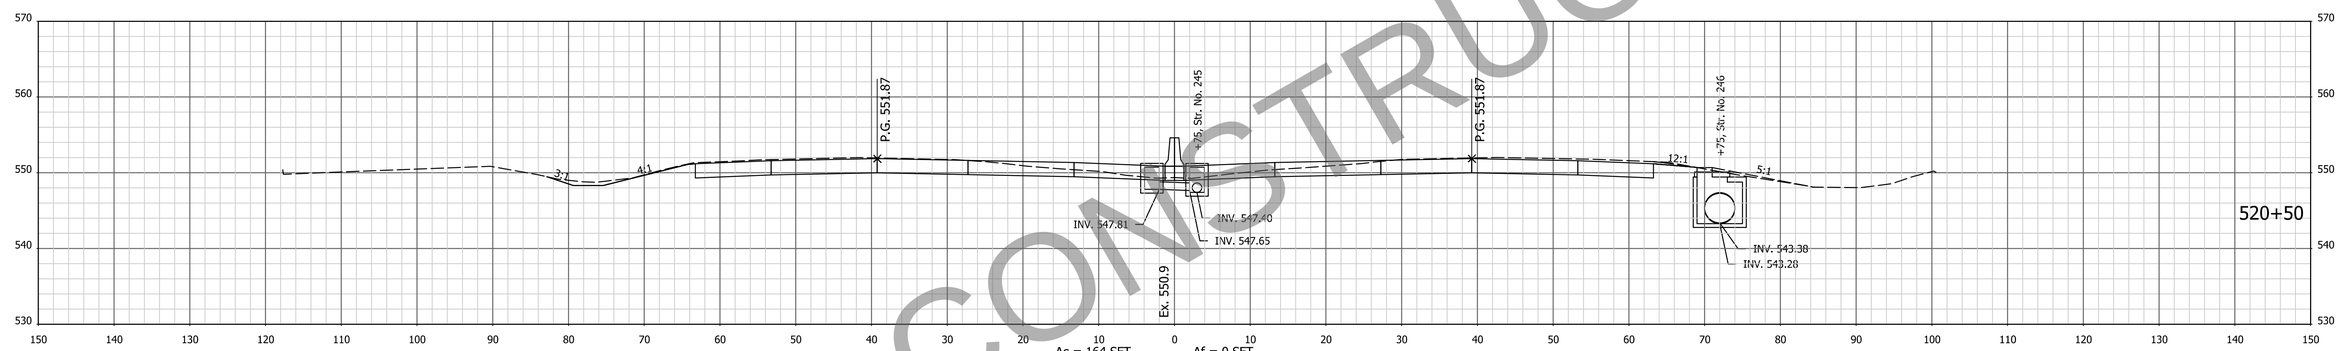

Vc = 251.5 CYS Vf = 0.1 CYS

Ac = 164 SFT Vc = 300.3 CYS

Af = 0 SFT Vf = 0.1 CYS

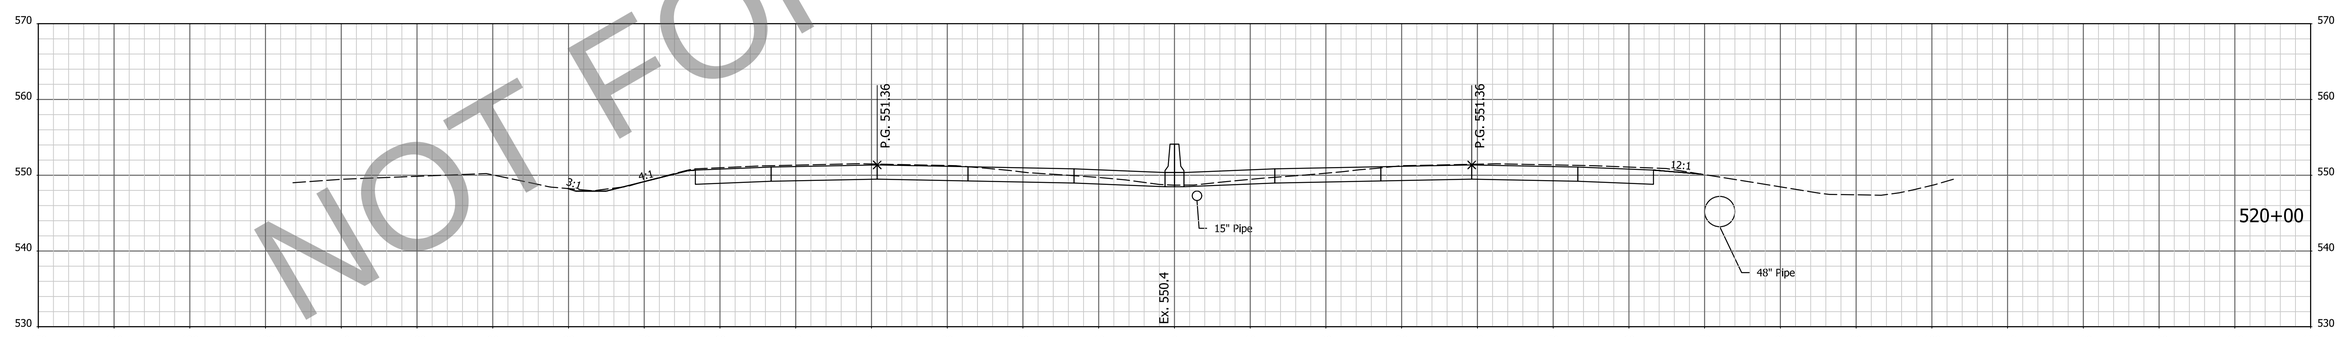

Vc = 251.1 CYS Vf = 4.2 CYS

Ac = 160 SFT Vc = 299.5 CYS

Af = 0 SFT Vf = 3.8 CYS

Ab = 0 SFT Vb = 12 CYS

NOT FOR CONSTRUCTION

NOTE: CROSS SECTIONS DISPLAY THE HMA PAVEMENT ALTERNATIVE

FOR INFORMATION ONLY
Project scope, including project limits and identified work within, will change based on what the Design-Build Contractor can provide for the fixed-price identified in the RFP documents.

DESIGNED: AMD DRAWN: JJP
CHECKED: DJG CHECKED: DJG

INDIANA
DEPARTMENT OF TRANSPORTATION

CROSS SECTIONS
STA. 520+00 TO STA. 521+00 "PR-Q"

HORIZONTAL SCALE	BRIDGE FILE
1" = 10'	N/A
VERTICAL SCALE	DESIGNATION
1" = 10'	1700135
SURVEY BOOK	SHEETS
Electronic	104 of 247
CONTRACT	PROJECT
R-41529	1700135

4/29/2023 6:55:29 AM I:\P\200035 - I65 ATL\09Road\04 Design files\02 DGN\Plans\200035_29_Sht_Xsec_Line PR-Q.dgn

EARTHWORK FOR PCCP ALTERNATE

EARTHWORK FOR HMA ALTERNATE

EARTHWORK FOR BENCHING

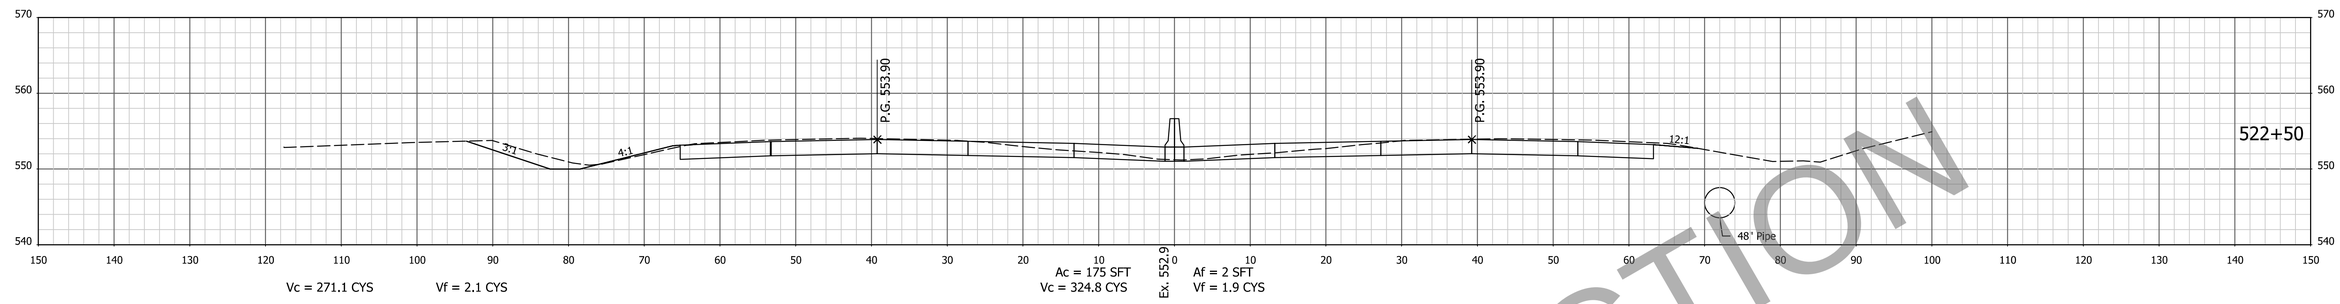

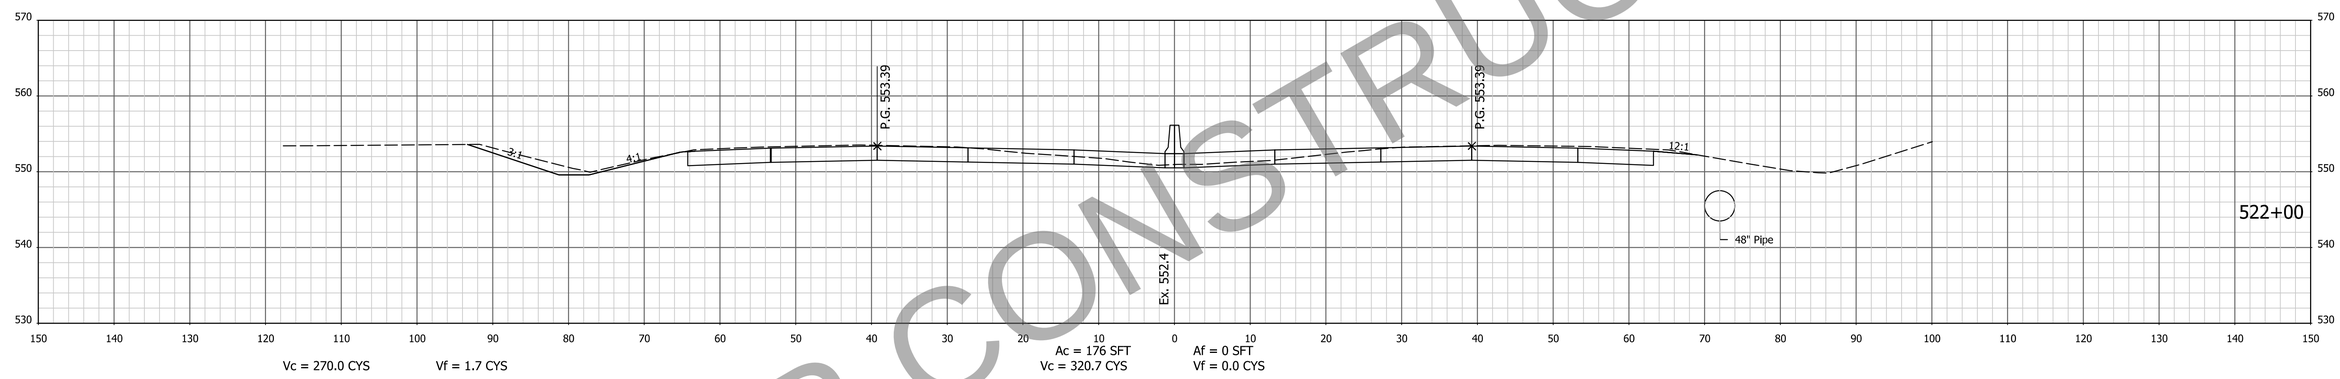

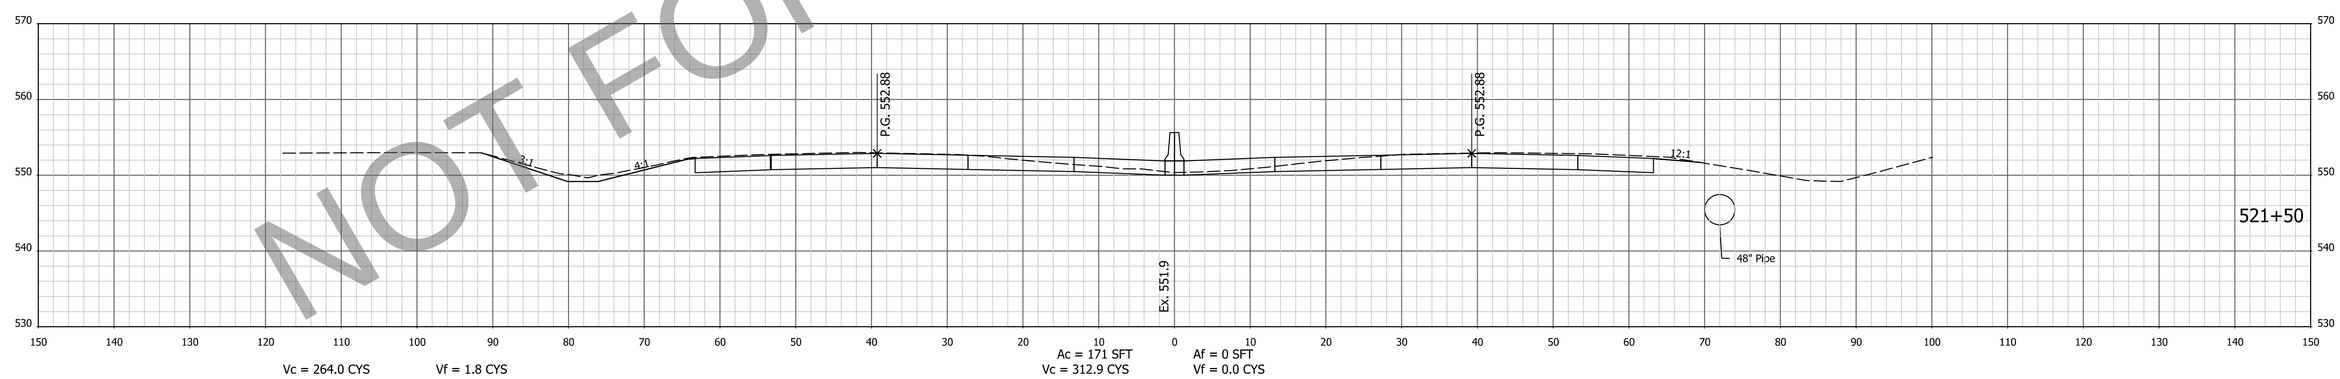

NOT FOR CONSTRUCTION

NOTE: CROSS SECTIONS DISPLAY THE HMA PAVEMENT ALTERNATIVE

FOR INFORMATION ONLY
Project scope, including project limits and identified work within, will change based on what the Design-Build Contractor can provide for the fixed-price identified in the RFP documents.

DESIGNED: AMD | DRAWN: JJP
CHECKED: DJG | CHECKED: DJG

INDIANA
DEPARTMENT OF TRANSPORTATION

CROSS SECTIONS
STA. 521+50 TO STA. 522+50 "PR-Q"

HORIZONTAL SCALE	BRIDGE FILE
1" = 10'	N/A
VERTICAL SCALE	DESIGNATION
1" = 10'	1700135
SURVEY BOOK	SHEETS
Electronic	105 of 247
CONTRACT	PROJECT
R-41529	1700135

4/29/2023 6:55:31 AM P:\200035 - I65 ATL\09Road\04 Design files\02 DGN\Plans\200035_29_Sht_Xsec_Line PR-Q.dgn

EARTHWORK FOR PCCP ALTERNATE

EARTHWORK FOR HMA ALTERNATE

EARTHWORK FOR BENCHING

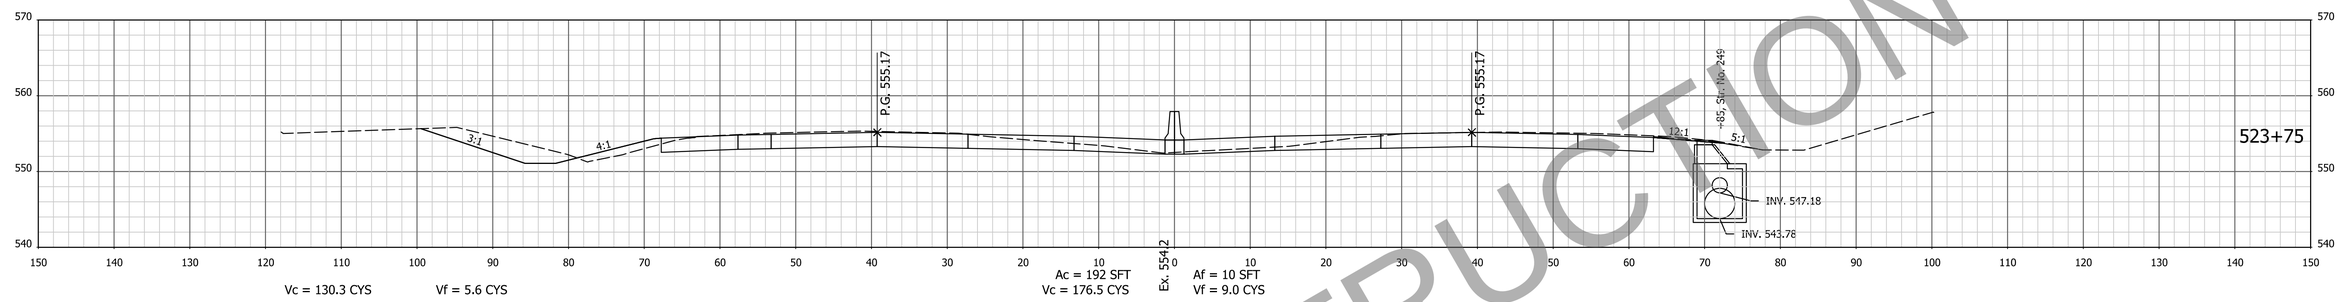

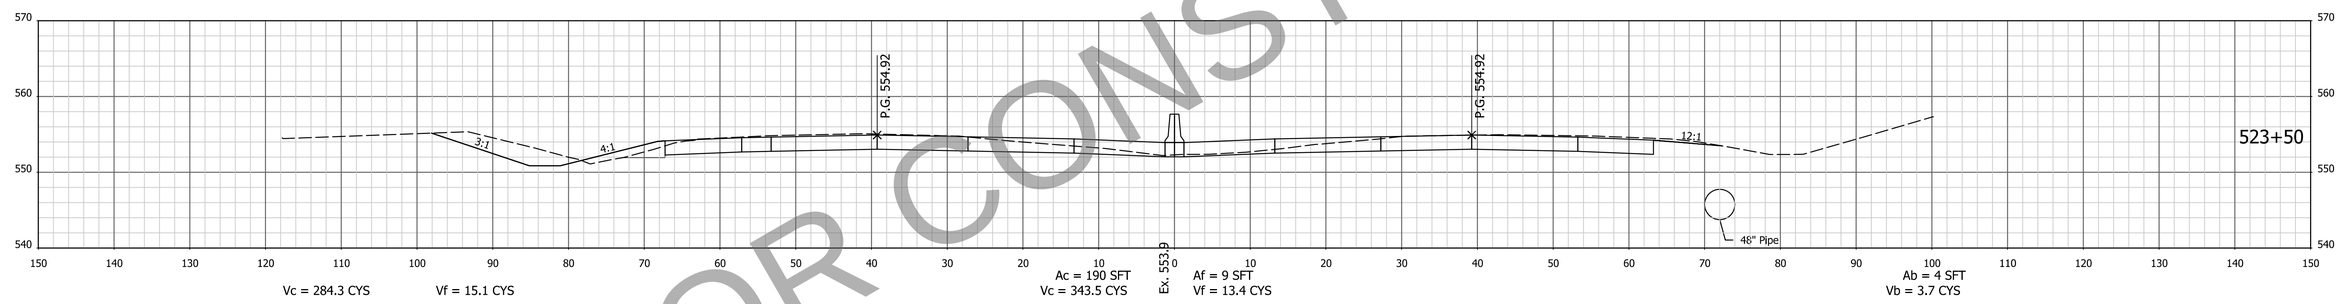

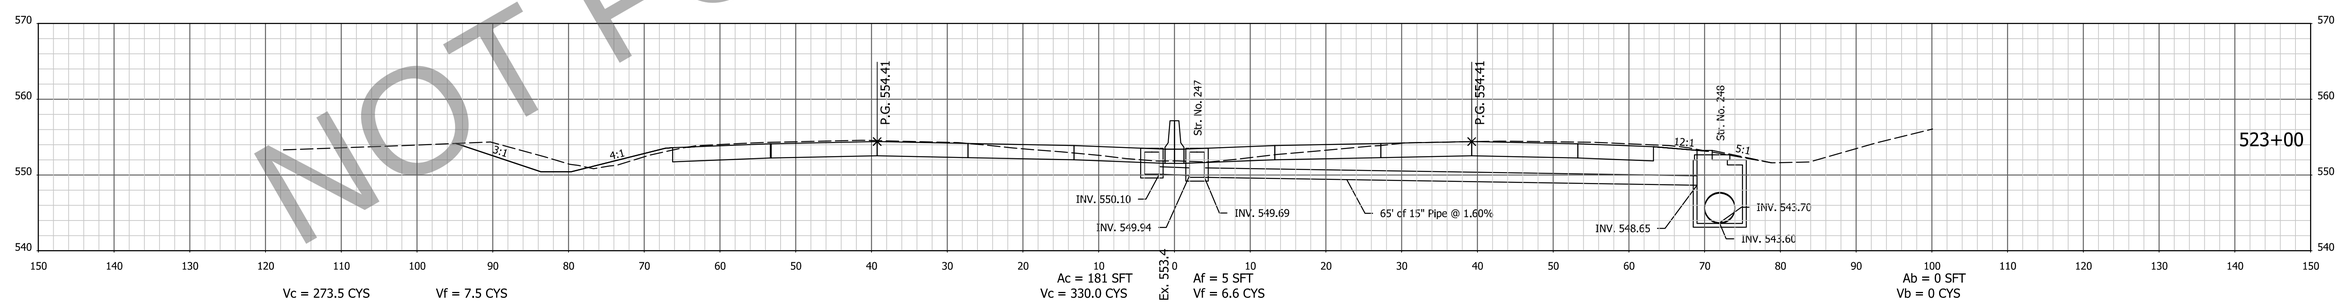

NOT FOR CONSTRUCTION

NOTE: CROSS SECTIONS DISPLAY THE HMA PAVEMENT ALTERNATIVE

FOR INFORMATION ONLY
Project scope, including project limits and identified work within, will change based on what the Design-Build Contractor can provide for the fixed-price identified in the RFP documents.

DESIGNED: AMD | DRAWN: JJP
CHECKED: DJG | CHECKED: DJG

INDIANA
DEPARTMENT OF TRANSPORTATION

CROSS SECTIONS
STA. 523+00 TO STA. 523+75 "PR-Q"

HORIZONTAL SCALE	BRIDGE FILE
1" = 10'	N/A
VERTICAL SCALE	DESIGNATION
1" = 10'	1700135
SURVEY BOOK	SHEETS
Electronic	106 of 247
CONTRACT	PROJECT
R-41529	1700135

4/29/2023 6:55:33 AM P:\200035 - I65 ATL\09Road\04 Design files\02 DGN\Plans\200035_29_Sht_Xsec_Line PR-Q.dgn

EARTHWORK FOR PCCP ALTERNATE

EARTHWORK FOR HMA ALTERNATE

EARTHWORK FOR BENCHING

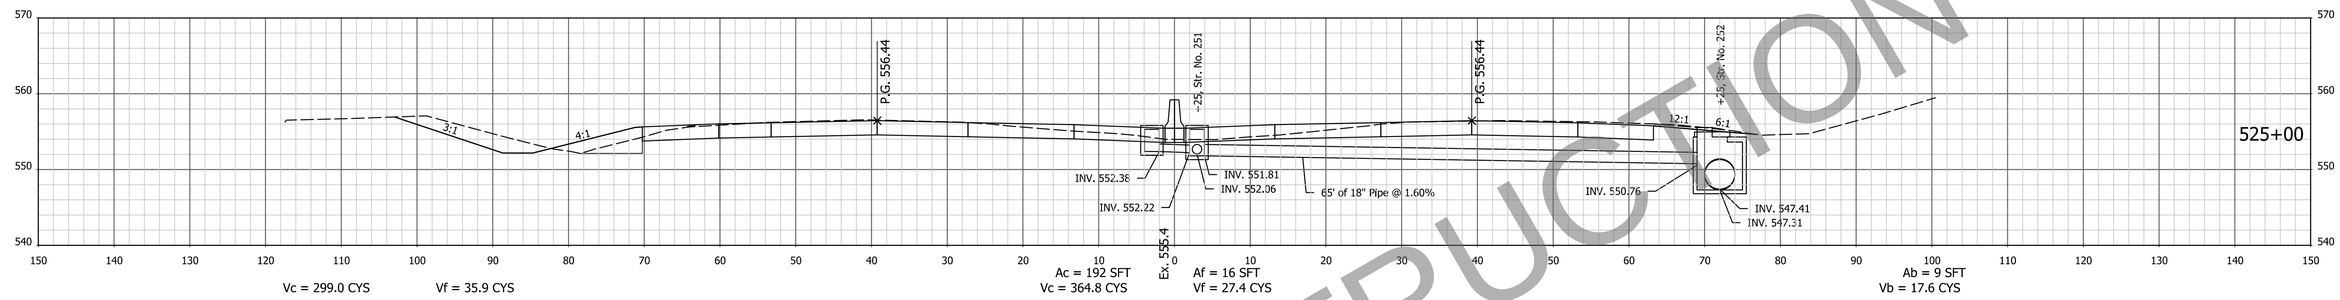

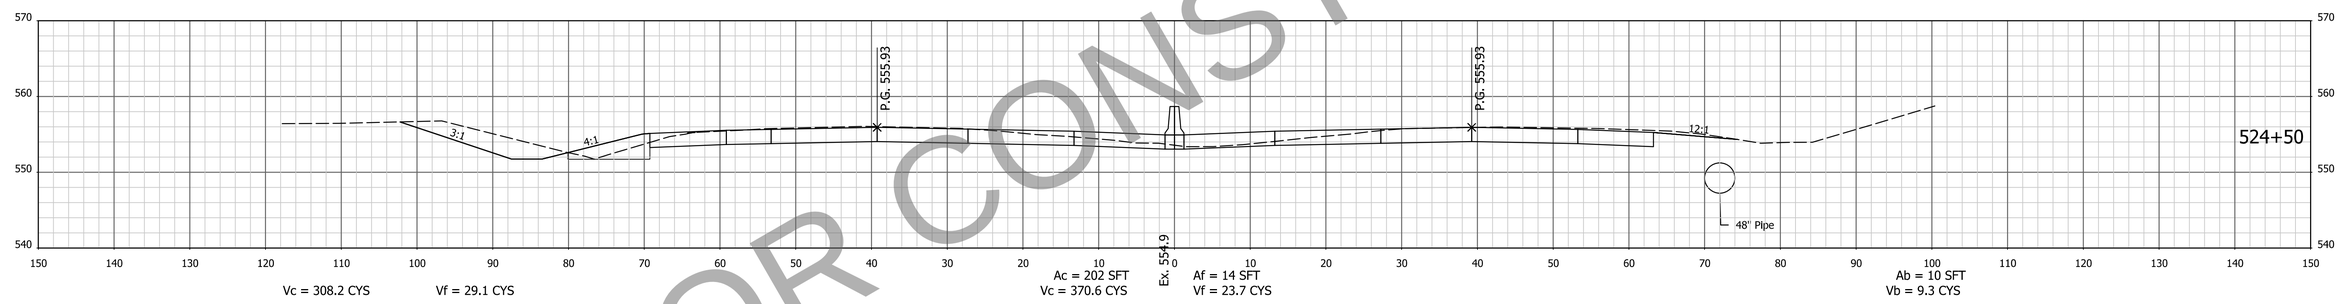

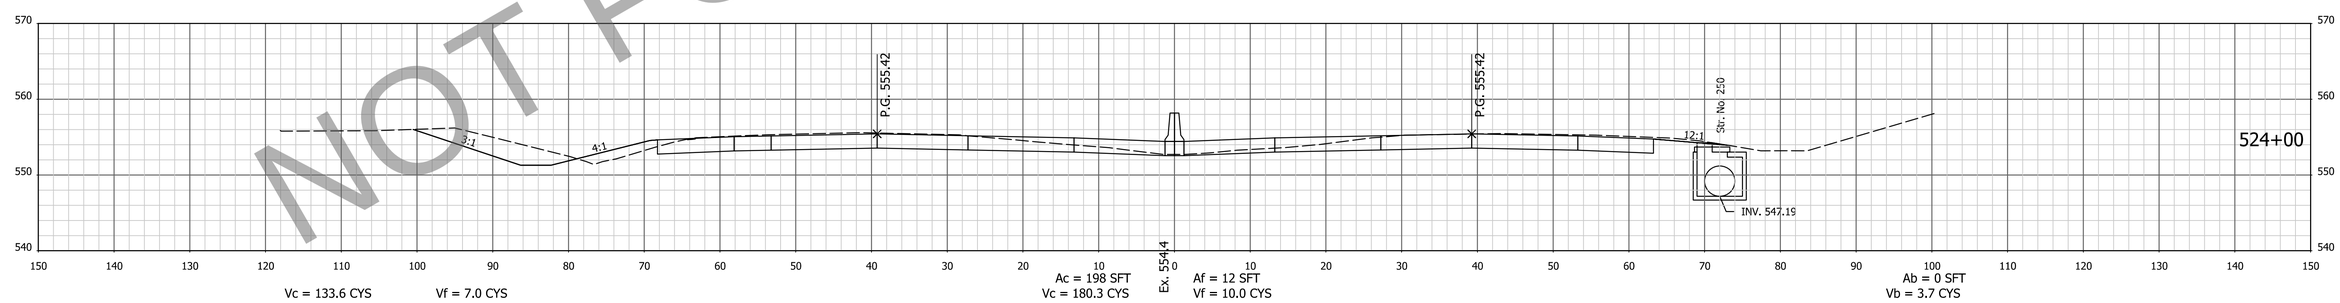

NOT FOR CONSTRUCTION

NOTE: CROSS SECTIONS DISPLAY THE HMA PAVEMENT ALTERNATIVE

FOR INFORMATION ONLY
Project scope, including project limits and identified work within, will change based on what the Design-Build Contractor can provide for the fixed-price identified in the RFP documents.

DESIGNED: AMD | DRAWN: JJP
CHECKED: DJG | CHECKED: DJG

INDIANA
DEPARTMENT OF TRANSPORTATION

CROSS SECTIONS
STA. 524+00 TO STA. 525+00 "PR-Q"

HORIZONTAL SCALE	BRIDGE FILE
1" = 10'	N/A
VERTICAL SCALE	DESIGNATION
1" = 10'	1700135
SURVEY BOOK	SHEETS
Electronic	107 of 247
CONTRACT	PROJECT
R-41529	1700135

4/29/2023 6:55:35 AM P:\200035 - I65 ATL\09Road\04 Design files\02 DGN\Plans\200035_29_Sht_Xsec_Line PR-Q.dgn

EARTHWORK FOR PCCP ALTERNATE

EARTHWORK FOR HMA ALTERNATE

EARTHWORK FOR BENCHING

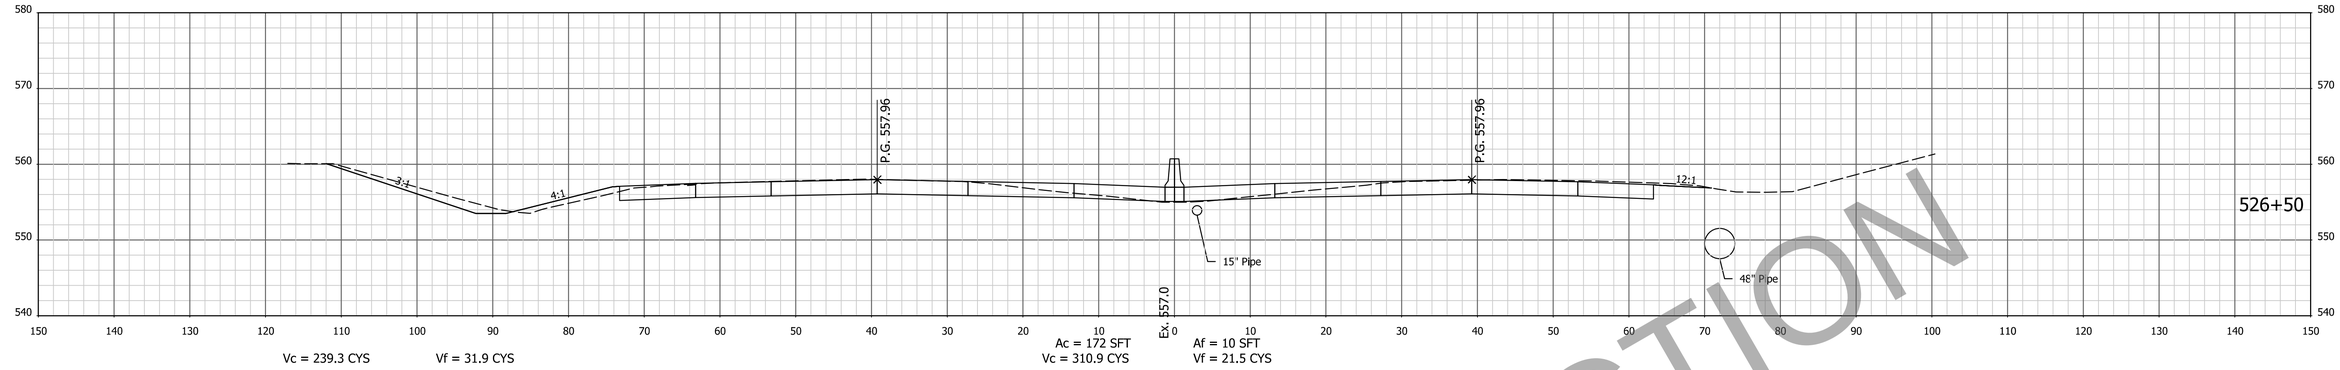

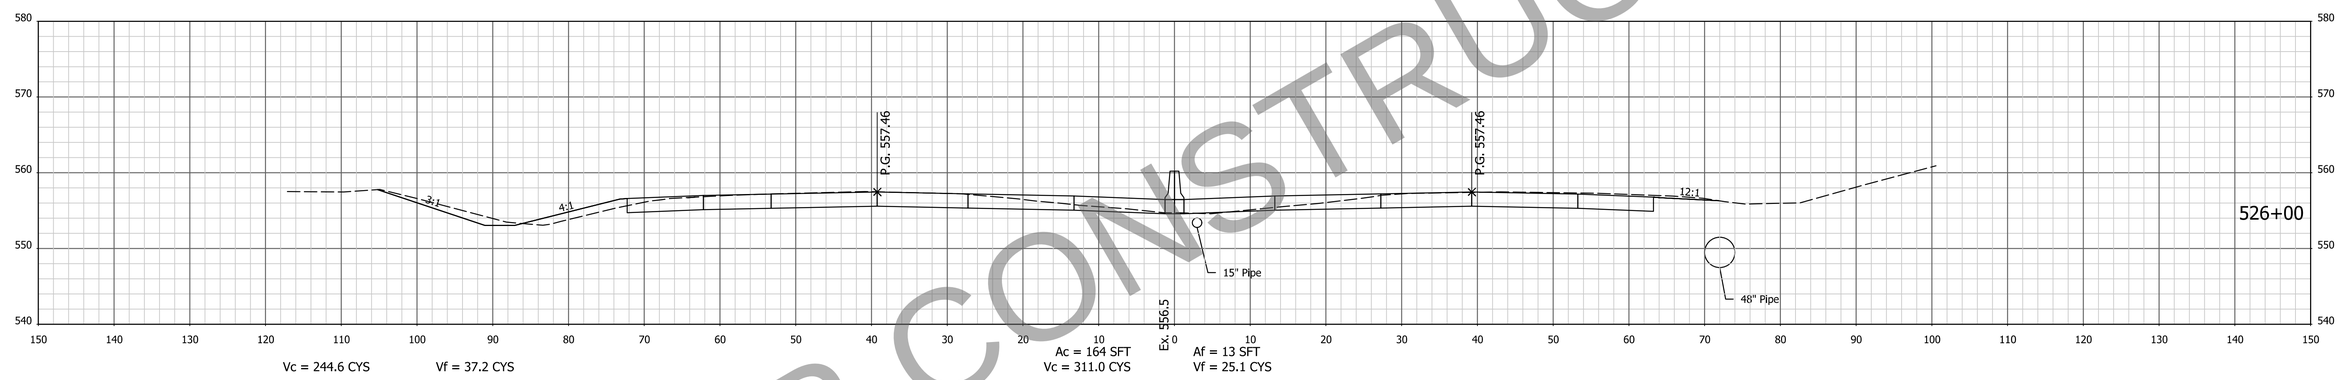

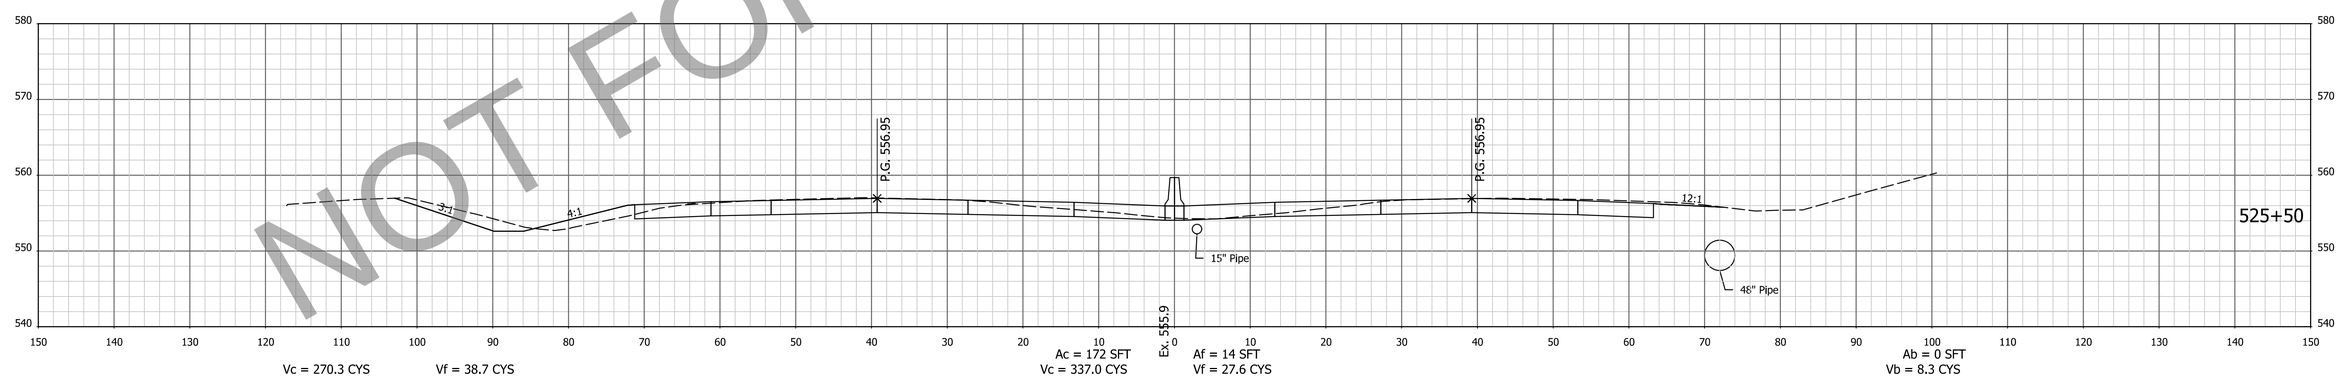

NOT FOR CONSTRUCTION

NOTE: CROSS SECTIONS DISPLAY THE HMA PAVEMENT ALTERNATIVE

FOR INFORMATION ONLY
Project scope, including project limits and identified work within, will change based on what the Design-Build Contractor can provide for the fixed-price identified in the RFP documents.

DESIGNED: AMD | DRAWN: JJP
CHECKED: DJG | CHECKED: DJG

INDIANA
DEPARTMENT OF TRANSPORTATION

CROSS SECTIONS
STA. 525+50 TO STA. 526+50 "PR-Q"

HORIZONTAL SCALE	BRIDGE FILE
1" = 10'	N/A
VERTICAL SCALE	DESIGNATION
1" = 10'	1700135
SURVEY BOOK	SHEETS
Electronic	108 of 247
CONTRACT	PROJECT
R-41529	1700135

4/29/2023 6:55:37 AM P:\200035 - I65 ATL\09Road\04 Design files\02 DGN\Plans\200035_29_Sht_Xsec_Line PR-Q.dgn

EARTHWORK FOR PCCP ALTERNATE

EARTHWORK FOR HMA ALTERNATE

EARTHWORK FOR BENCHING

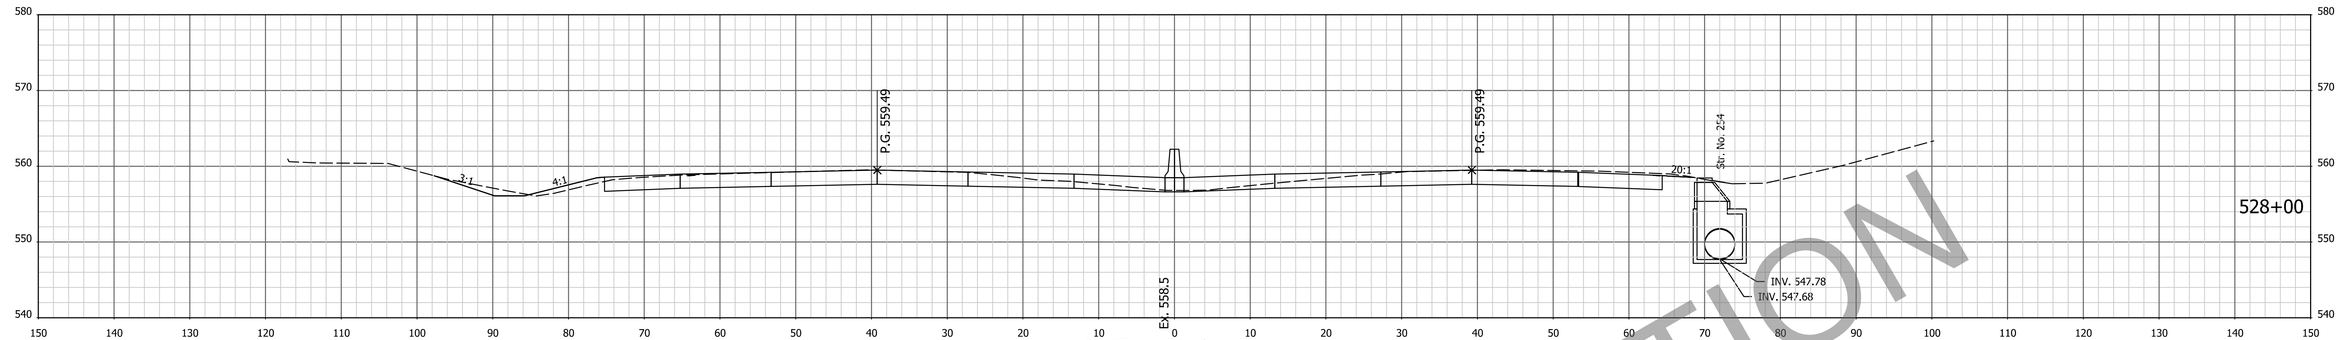

Vc = 230.2 CYS Vf = 22.1 CYS

Ac = 172 SFT Af = 6 SFT
Vc = 312.7 CYS Vf = 12.2 CYS

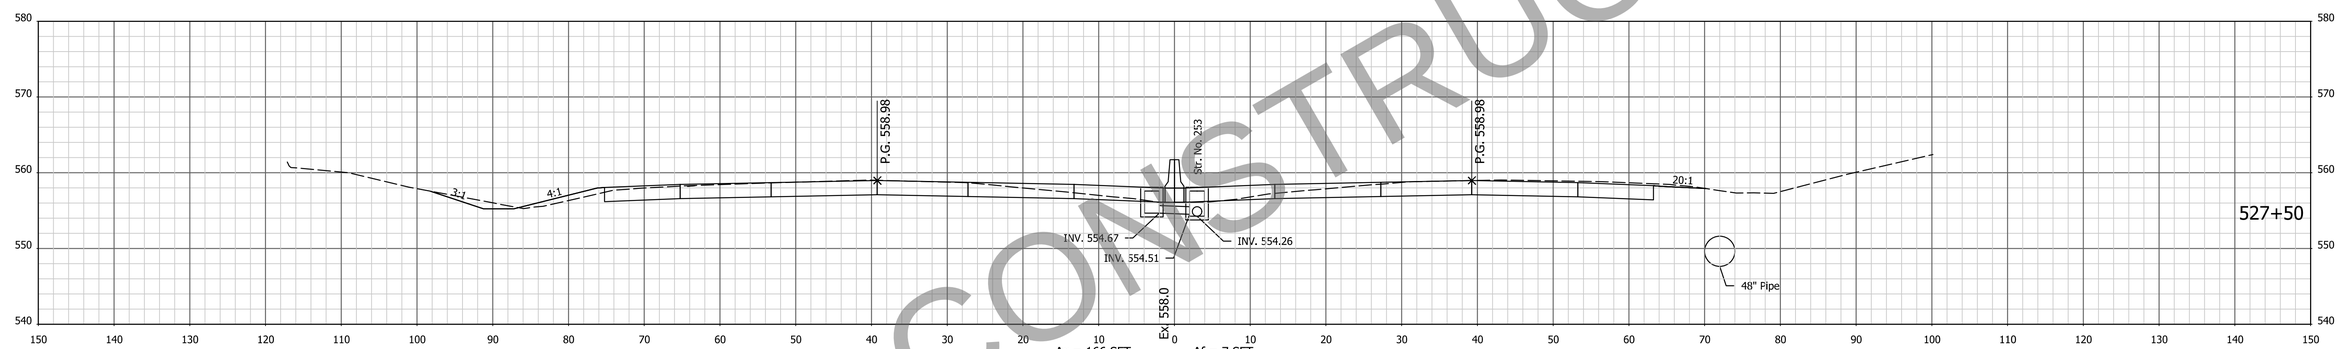

Vc = 232.9 CYS Vf = 25.7 CYS

Ac = 166 SFT Af = 7 SFT
Vc = 310.1 CYS Vf = 14.2 CYS

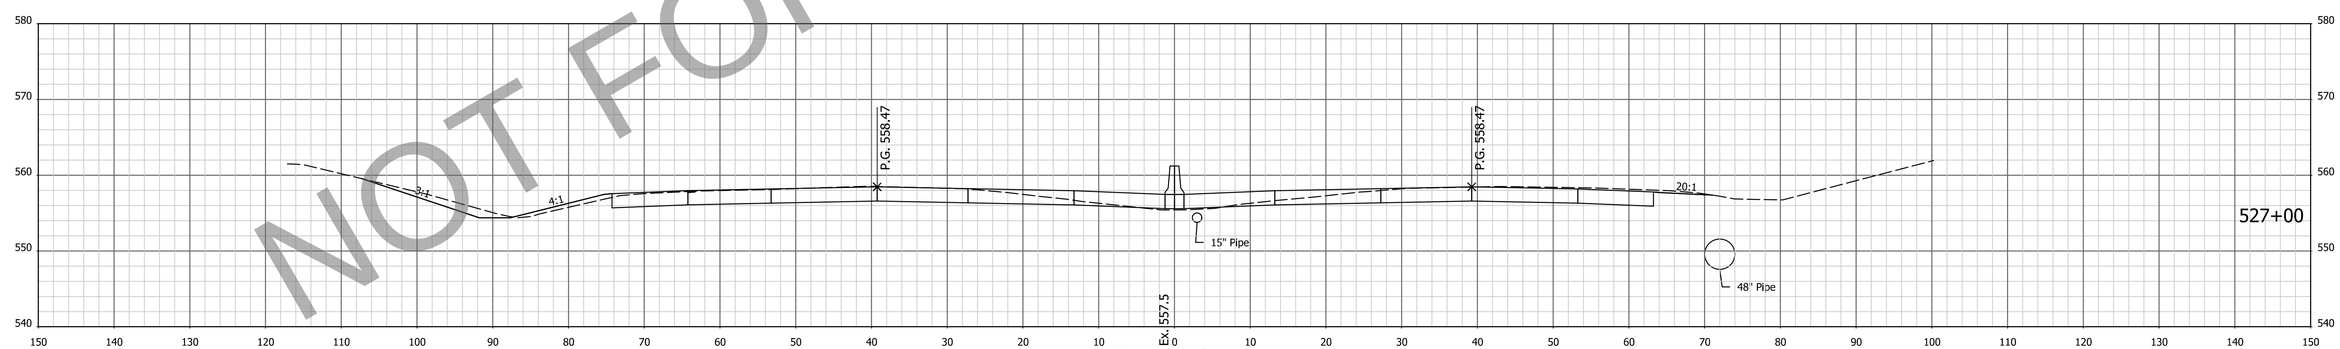

Vc = 240.4 CYS Vf = 26.7 CYS

Ac = 169 SFT Af = 8 SFT
Vc = 316.0 CYS Vf = 17.1 CYS

NOTE: CROSS SECTIONS DISPLAY THE HMA PAVEMENT ALTERNATIVE

FOR INFORMATION ONLY
Project scope, including project limits and identified work within, will change based on what the Design-Build Contractor can provide for the fixed-price identified in the RFP documents.

DESIGNED: AMD DRAWN: JJP
CHECKED: DJG CHECKED: DJG

INDIANA
DEPARTMENT OF TRANSPORTATION

CROSS SECTIONS
STA. 527+00 TO STA. 528+00 "PR-Q"

HORIZONTAL SCALE	BRIDGE FILE
1" = 10'	N/A
VERTICAL SCALE	DESIGNATION
1" = 10'	1700135
SURVEY BOOK	SHEETS
Electronic	109 of 247
CONTRACT	PROJECT
R-41529	1700135

NOT FOR CONSTRUCTION

4/29/2023 6:55:39 AM P:\200035 - I65 ATL\09Road\04 Design files\02 DGN\Plans\200035_29_Sht_Xsec_Line PR-Q.dgn

EARTHWORK FOR PCCP ALTERNATE

EARTHWORK FOR HMA ALTERNATE

EARTHWORK FOR BENCHING

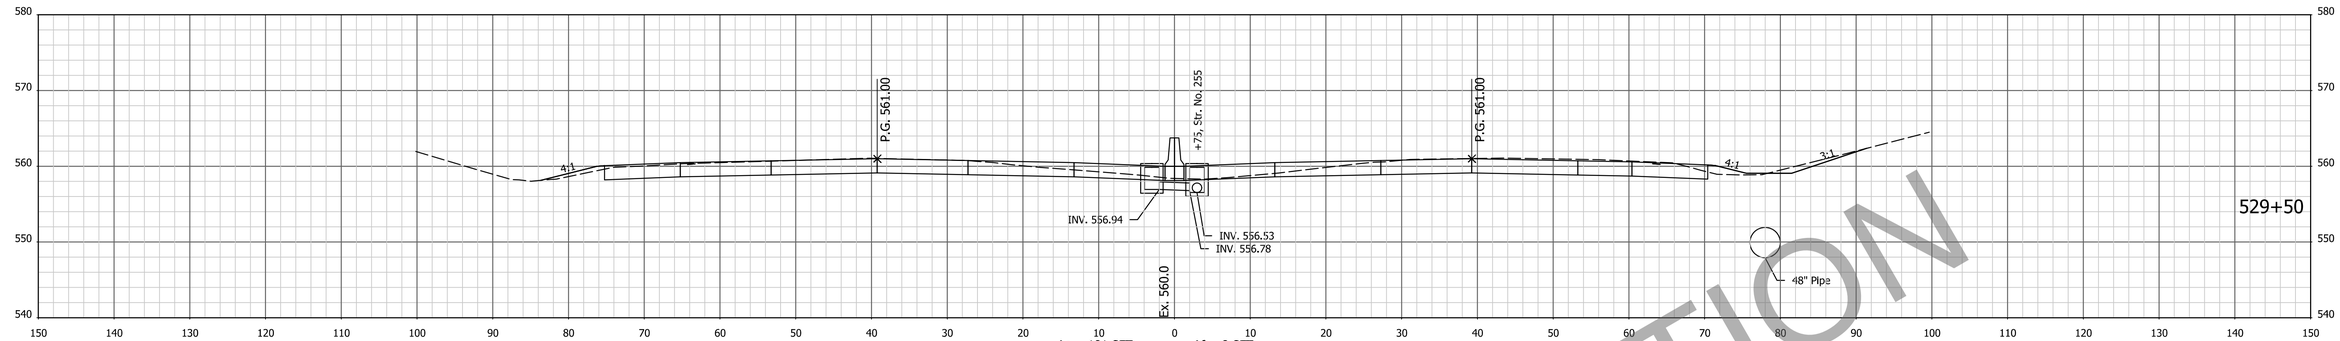

Vc = 223.9 CYS Vf = 25.4 CYS Ac = 181 SFT Vc = 325.9 CYS Af = 8 SFT Vf = 13.4 CYS

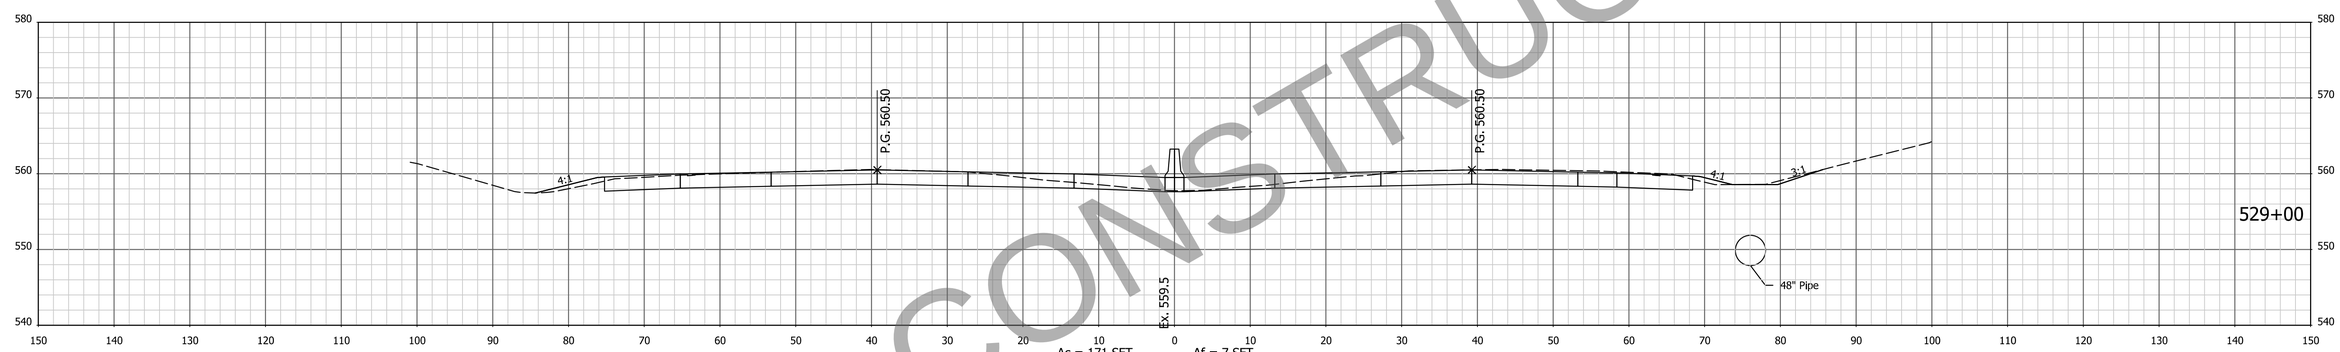

Vc = 217.7 CYS Vf = 20.7 CYS Ac = 171 SFT Vc = 315.5 CYS Af = 7 SFT Vf = 11.4 CYS

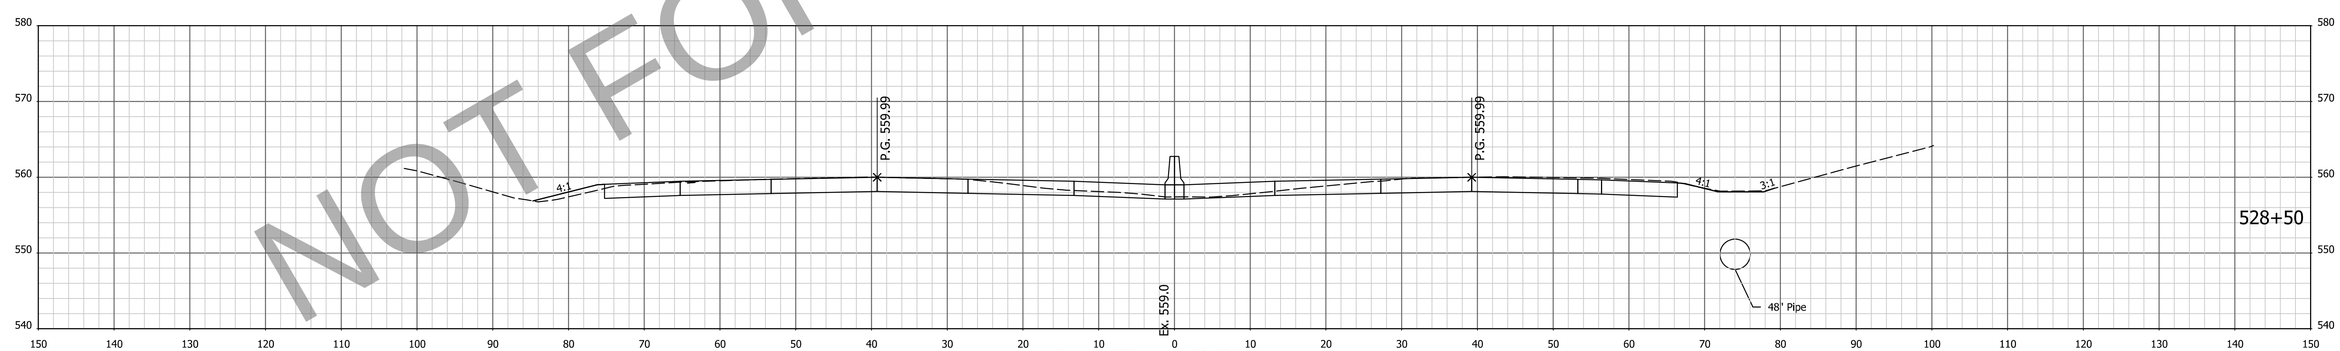

Vc = 224.6 CYS Vf = 17.0 CYS Ac = 170 SFT Vc = 316.4 CYS Af = 5 SFT Vf = 10.5 CYS

NOT FOR CONSTRUCTION

NOTE: CROSS SECTIONS DISPLAY THE HMA PAVEMENT ALTERNATIVE

FOR INFORMATION ONLY
Project scope, including project limits and identified work within, will change based on what the Design-Build Contractor can provide for the fixed-price identified in the RFP documents.

DESIGNED: AMD DRAWN: JJP
CHECKED: DJG CHECKED: DJG

INDIANA
DEPARTMENT OF TRANSPORTATION

CROSS SECTIONS
STA. 528+50 TO STA. 529+50 "PR-Q"

HORIZONTAL SCALE	BRIDGE FILE
1" = 10'	N/A
VERTICAL SCALE	DESIGNATION
1" = 10'	1700135
SURVEY BOOK	SHEETS
Electronic	110 of 247
CONTRACT	PROJECT
R-41529	1700135

14/29/2023 6:55:41 AM I:P:\200035 - I65 ATL\09Road\04 Design files\02 DGN\Plans\200035_29_Sht_Xsec_Line PR-Q.dgn

EARTHWORK FOR PCCP ALTERNATE

EARTHWORK FOR HMA ALTERNATE

EARTHWORK FOR BENCHING

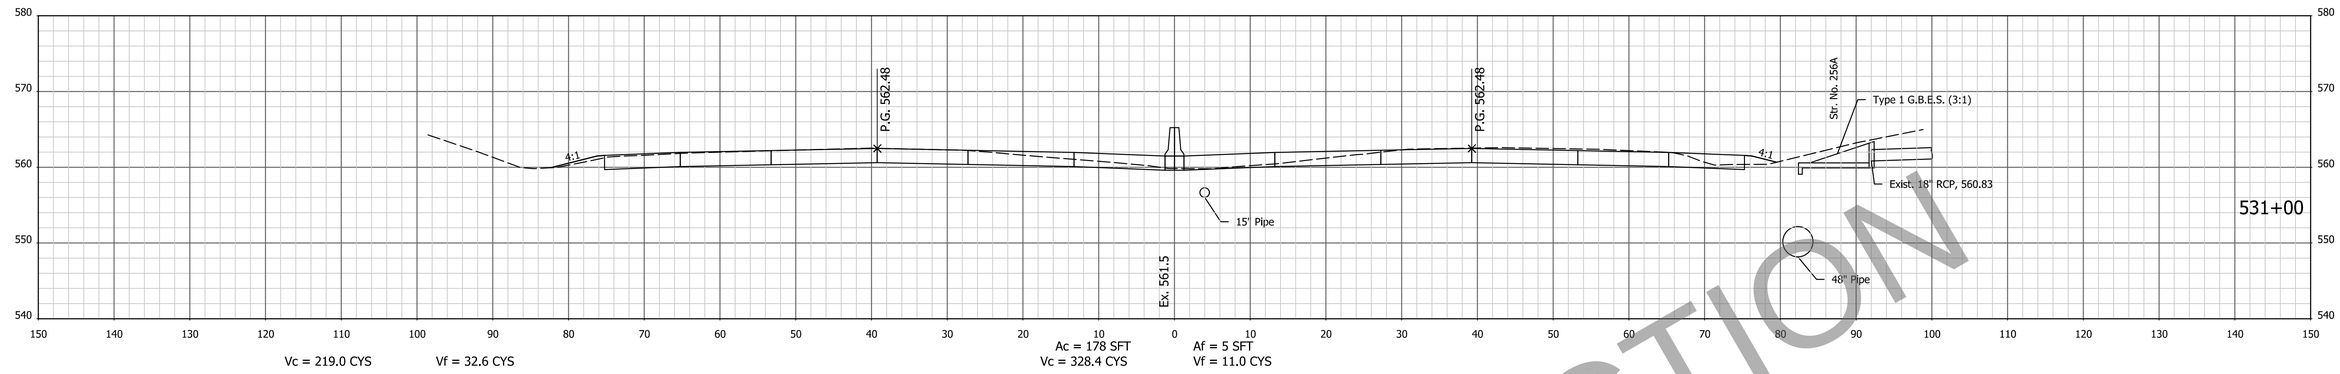

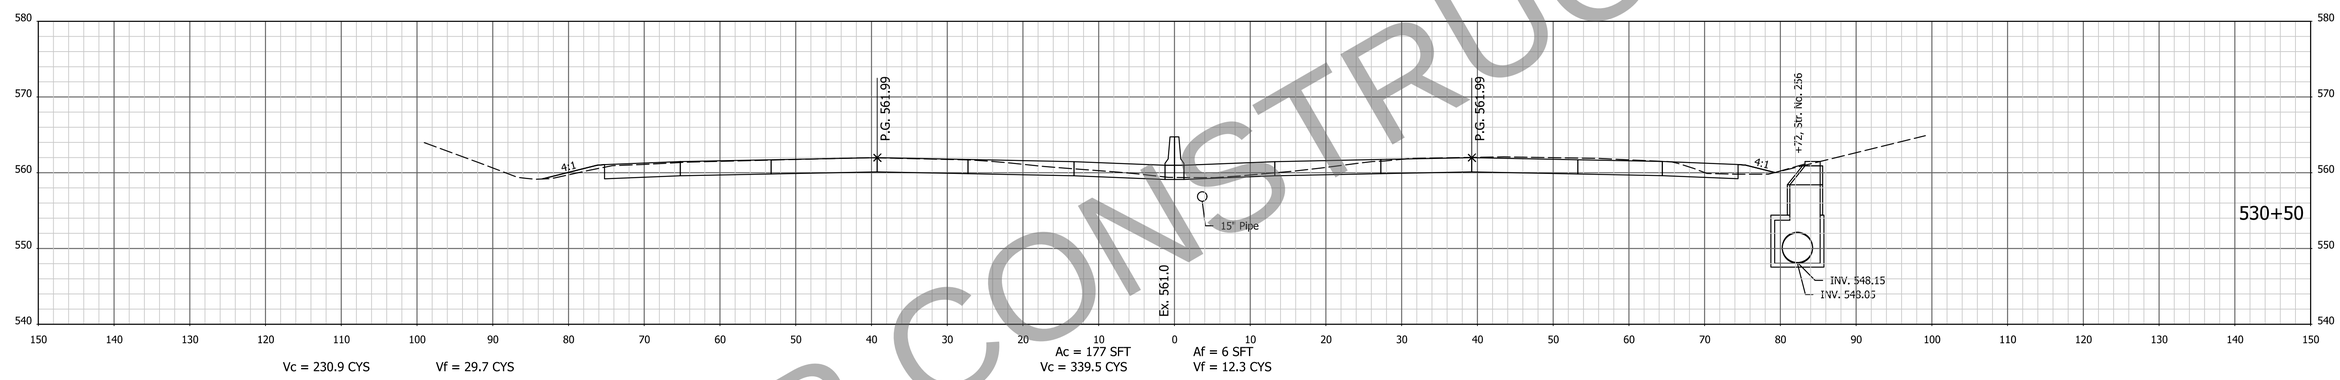

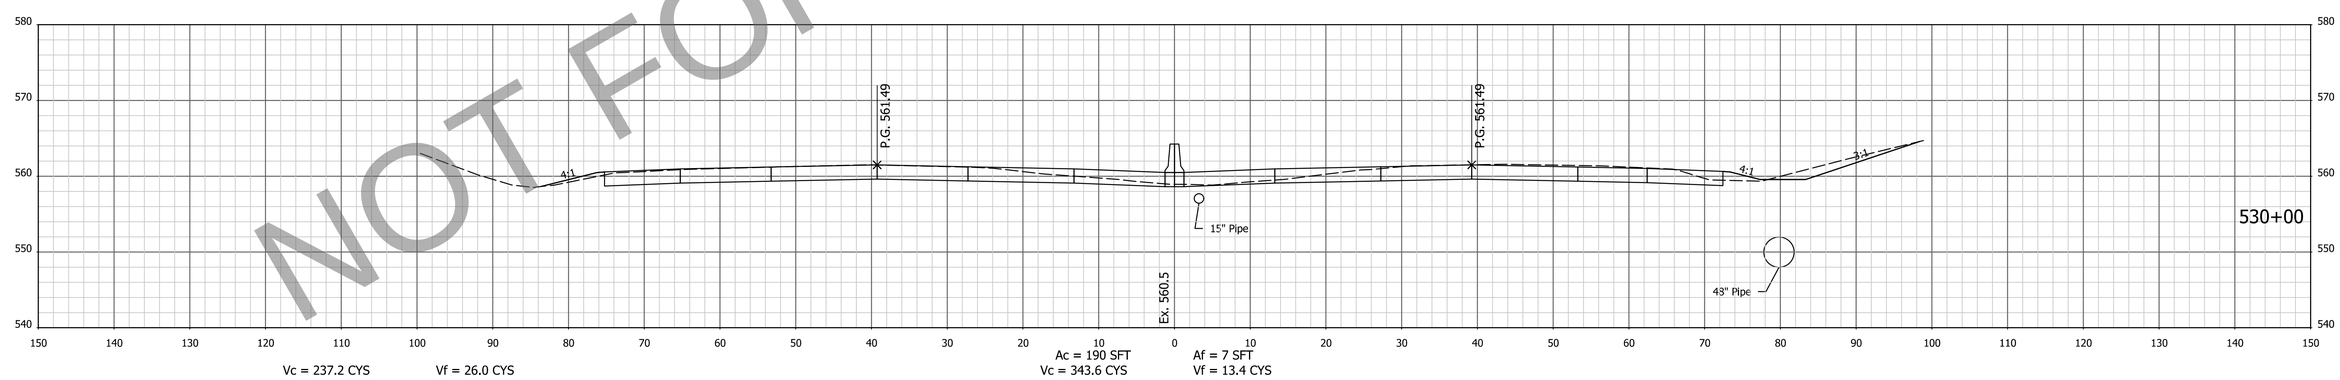

NOT FOR CONSTRUCTION

NOTE: CROSS SECTIONS DISPLAY THE HMA PAVEMENT ALTERNATIVE

FOR INFORMATION ONLY
Project scope, including project limits and identified work within, will change based on what the Design-Build Contractor can provide for the fixed-price identified in the RFP documents.

DESIGNED: AMD | DRAWN: JJP
CHECKED: DJG | CHECKED: DJG

INDIANA
DEPARTMENT OF TRANSPORTATION

CROSS SECTIONS
STA. 530+00 TO STA. 531+00 "PR-Q"

HORIZONTAL SCALE	BRIDGE FILE
1" = 10'	N/A
VERTICAL SCALE	DESIGNATION
1" = 10'	1700135
SURVEY BOOK	SHEETS
Electronic	111 of 247
CONTRACT	PROJECT
R-41529	1700135

4/29/2023 6:55:43 AM P:\200035 - I65 ATL\09Road\04 Design files\02 DGN\Plans\200035_29_Sht_Xsec_Line PR-Q.dgn

EARTHWORK FOR PCCP ALTERNATE

EARTHWORK FOR HMA ALTERNATE

EARTHWORK FOR BENCHING

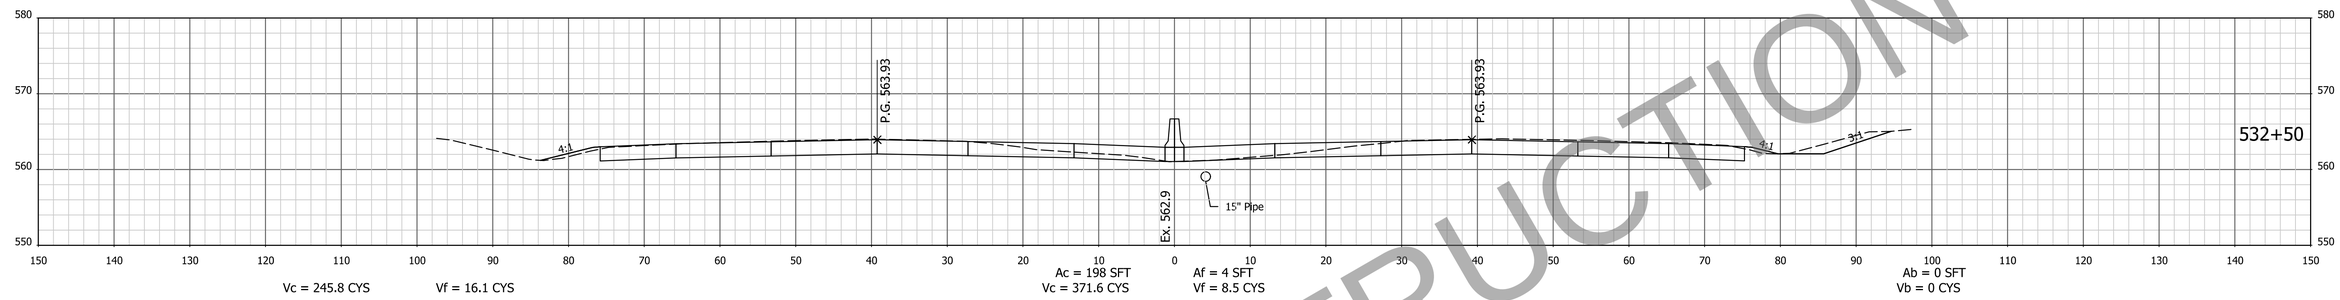

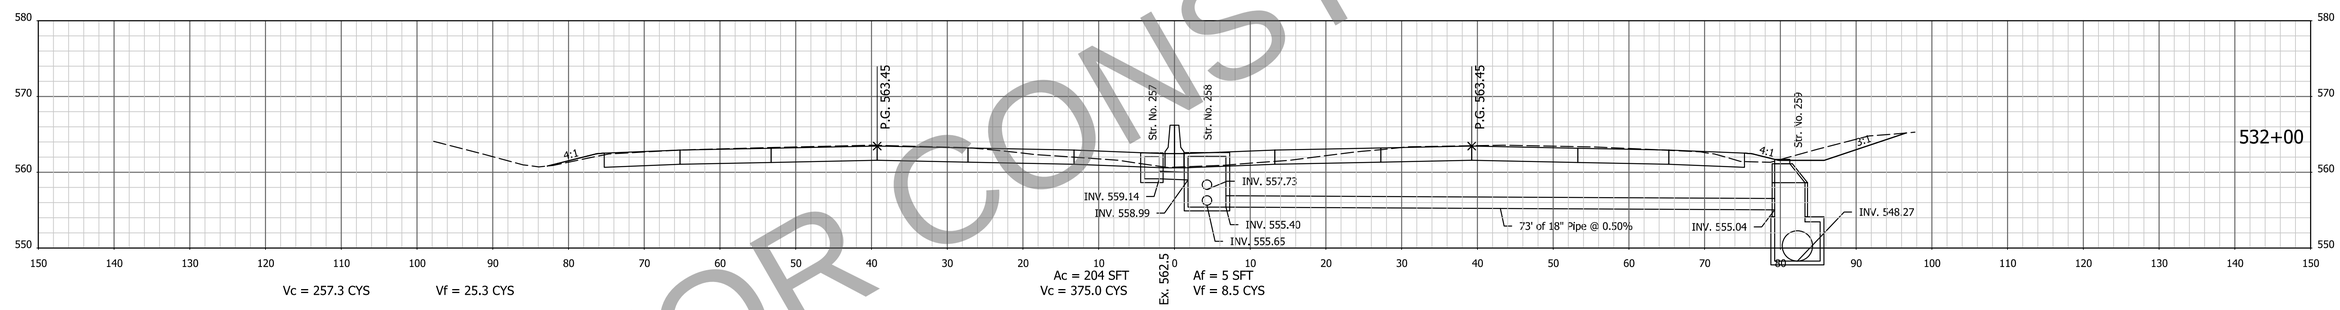

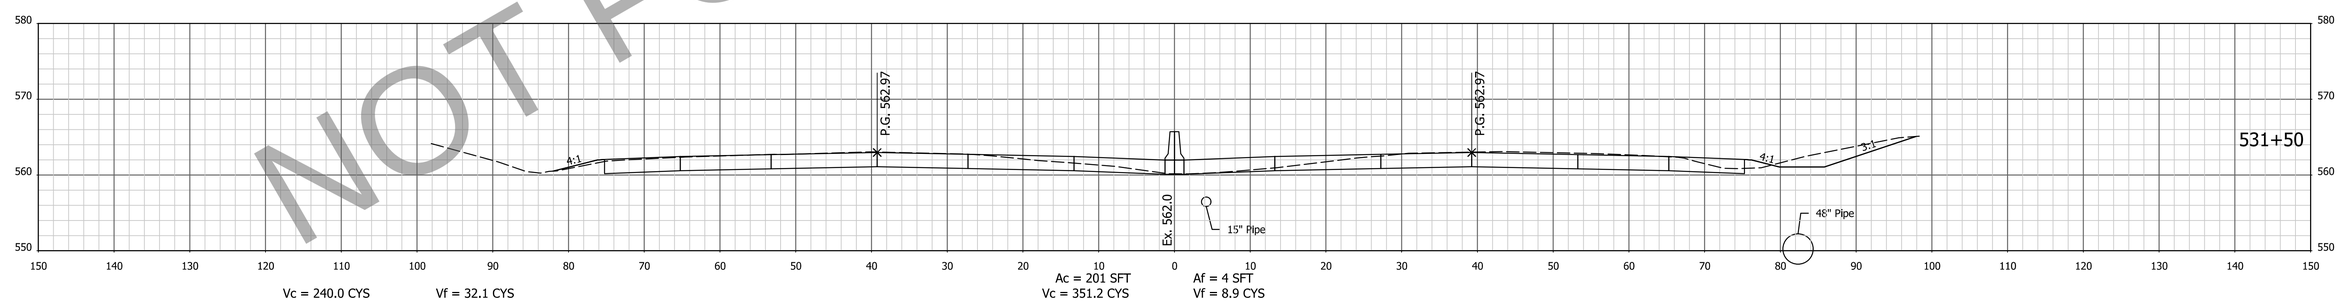

NOT FOR CONSTRUCTION

NOTE: CROSS SECTIONS DISPLAY THE HMA PAVEMENT ALTERNATIVE

FOR INFORMATION ONLY
Project scope, including project limits and identified work within, will change based on what the Design-Build Contractor can provide for the fixed-price identified in the RFP documents.

DESIGNED: AMD | DRAWN: JJP
CHECKED: DJG | CHECKED: DJG

INDIANA
DEPARTMENT OF TRANSPORTATION

CROSS SECTIONS
STA. 531+50 TO STA. 532+50 "PR-Q"

HORIZONTAL SCALE	BRIDGE FILE
1" = 10'	N/A
VERTICAL SCALE	DESIGNATION
1" = 10'	1700135
SURVEY BOOK	SHEETS
Electronic	112 of 247
CONTRACT	PROJECT
R-41529	1700135

4/29/2023 6:55:45 AM P:\200035 - I65 ATL\09Road\04 Design files\02 DGN\Plans\200035_29_Sht_Xsec_Line PR-Q.dgn

EARTHWORK FOR PCCP ALTERNATE

EARTHWORK FOR HMA ALTERNATE

EARTHWORK FOR BENCHING

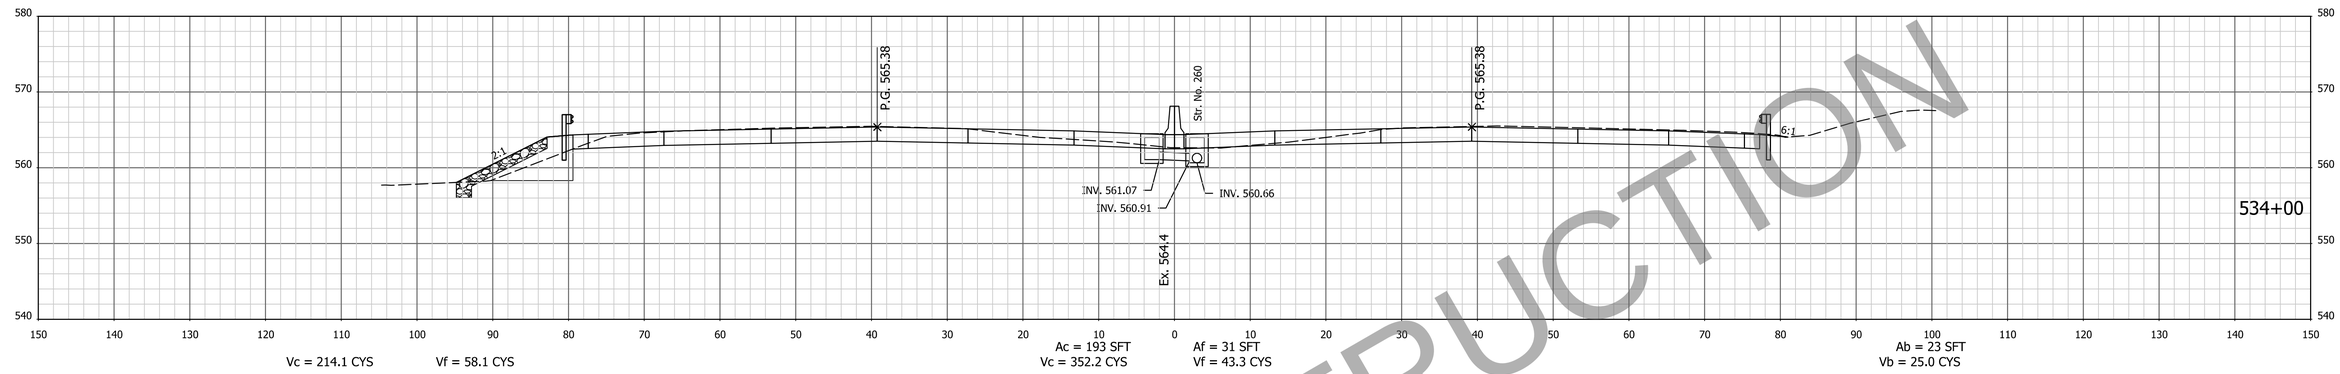

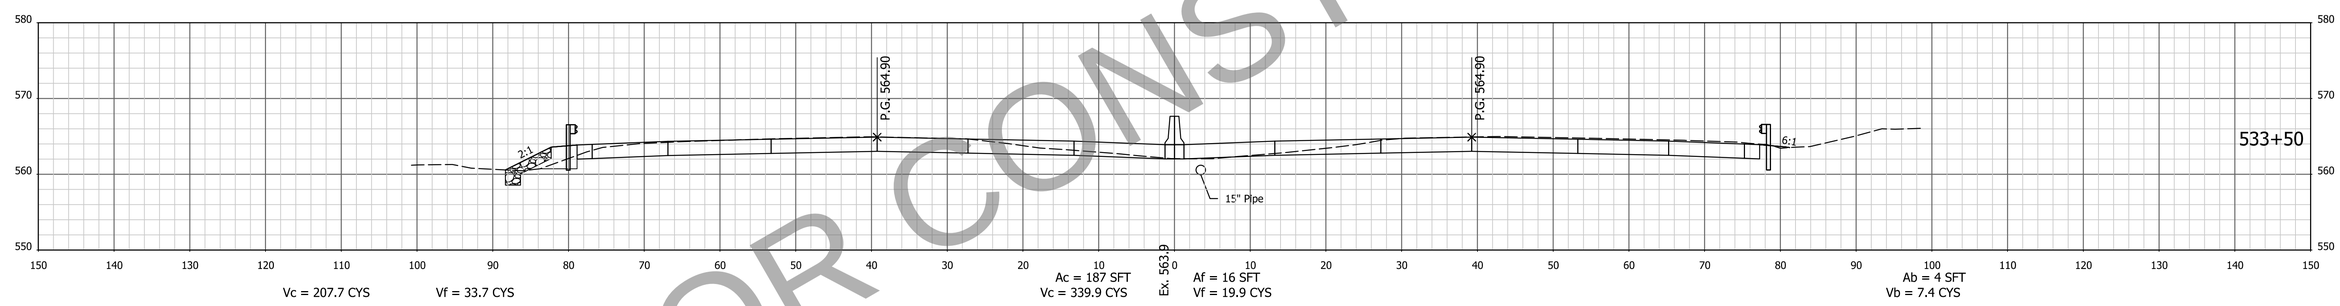

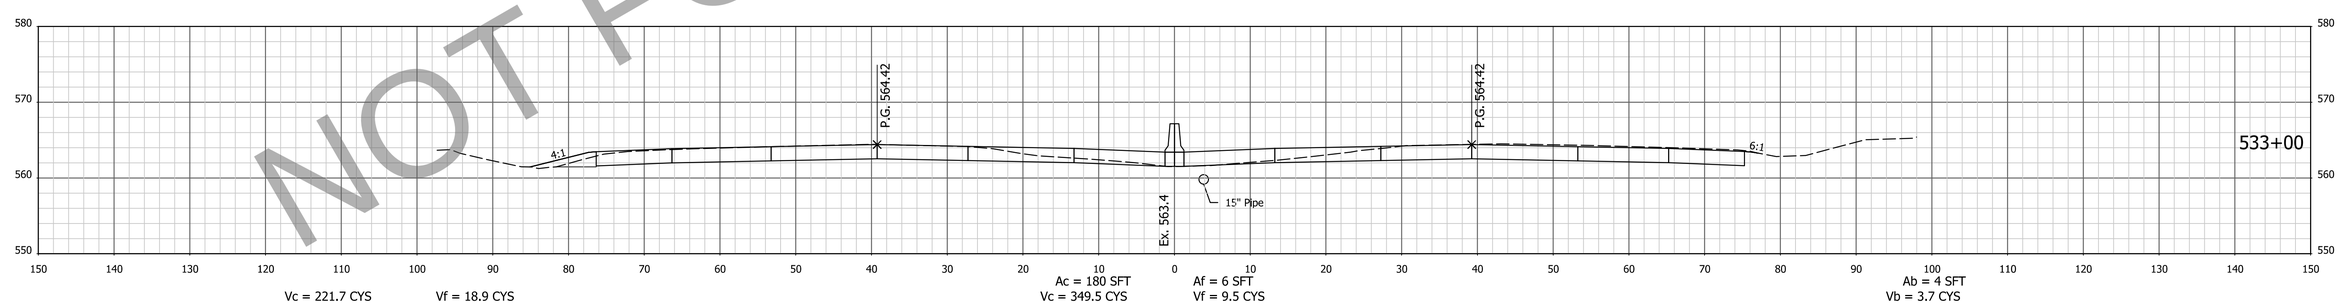

NOT FOR CONSTRUCTION

NOTE: CROSS SECTIONS DISPLAY THE HMA PAVEMENT ALTERNATIVE

FOR INFORMATION ONLY
Project scope, including project limits and identified work within, will change based on what the Design-Build Contractor can provide for the fixed-price identified in the RFP documents.

DESIGNED: AMD | DRAWN: JJP
CHECKED: DJG | CHECKED: DJG

INDIANA
DEPARTMENT OF TRANSPORTATION

CROSS SECTIONS
STA. 533+00 TO STA. 534+00 "PR-Q"

HORIZONTAL SCALE	BRIDGE FILE
1" = 10'	N/A
VERTICAL SCALE	DESIGNATION
1" = 10'	1700135
SURVEY BOOK	SHEETS
Electronic	113 of 247
CONTRACT	PROJECT
R-41529	1700135

4/29/2023 6:55:47 AM P:\200035 - I65 ATL\09Road\04 Design files\02 DGN\Plans\200035_29_Sht_Xsec_Line PR-Q.dgn

EARTHWORK FOR PCCP ALTERNATE

EARTHWORK FOR HMA ALTERNATE

EARTHWORK FOR BENCHING

+17 (Skewed Section)

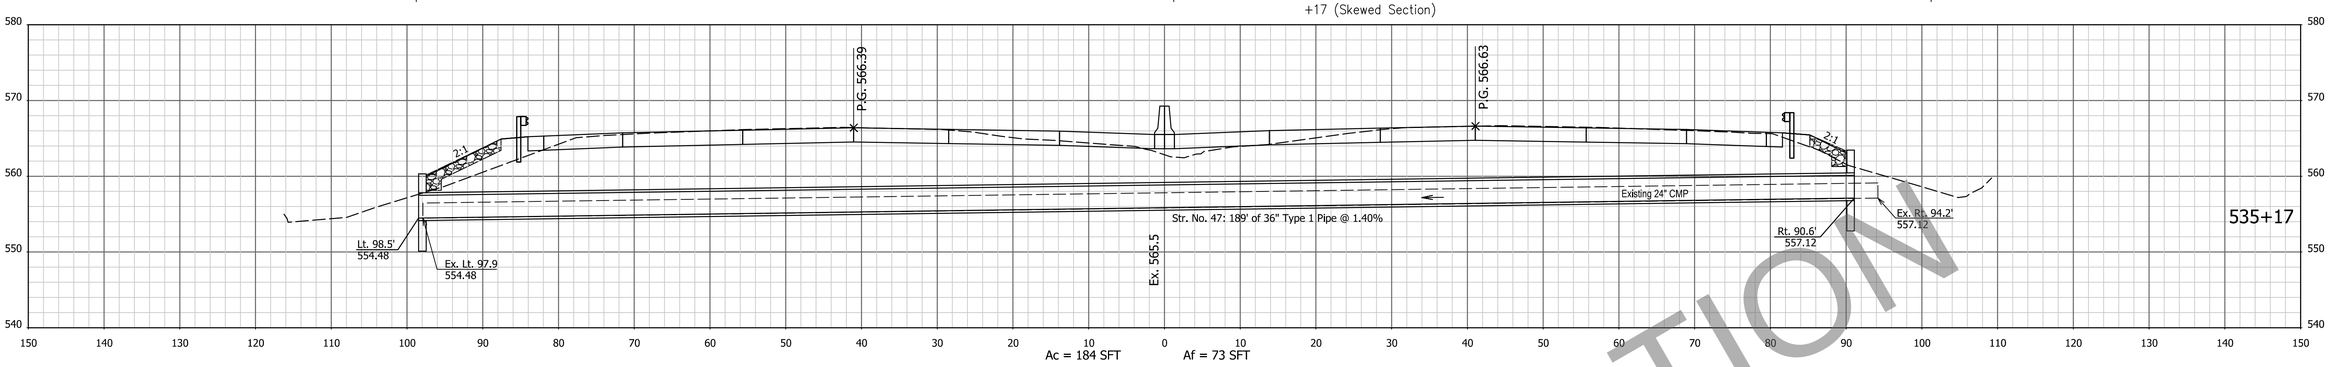

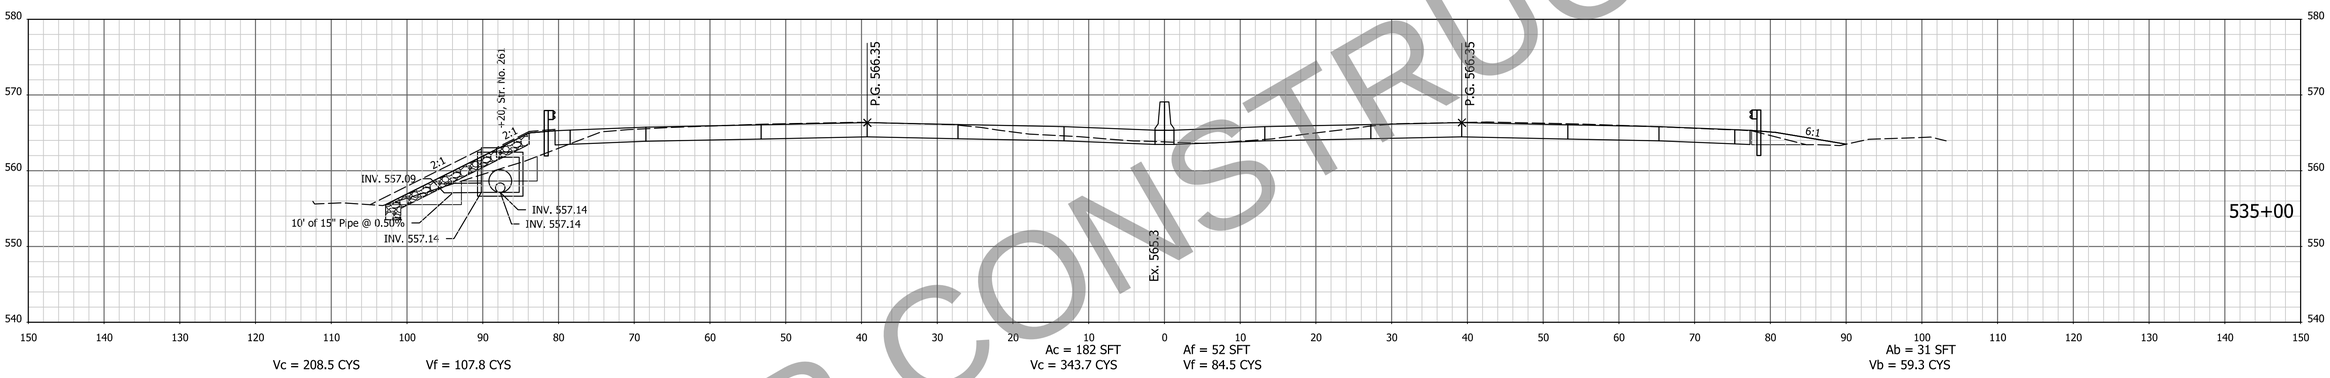

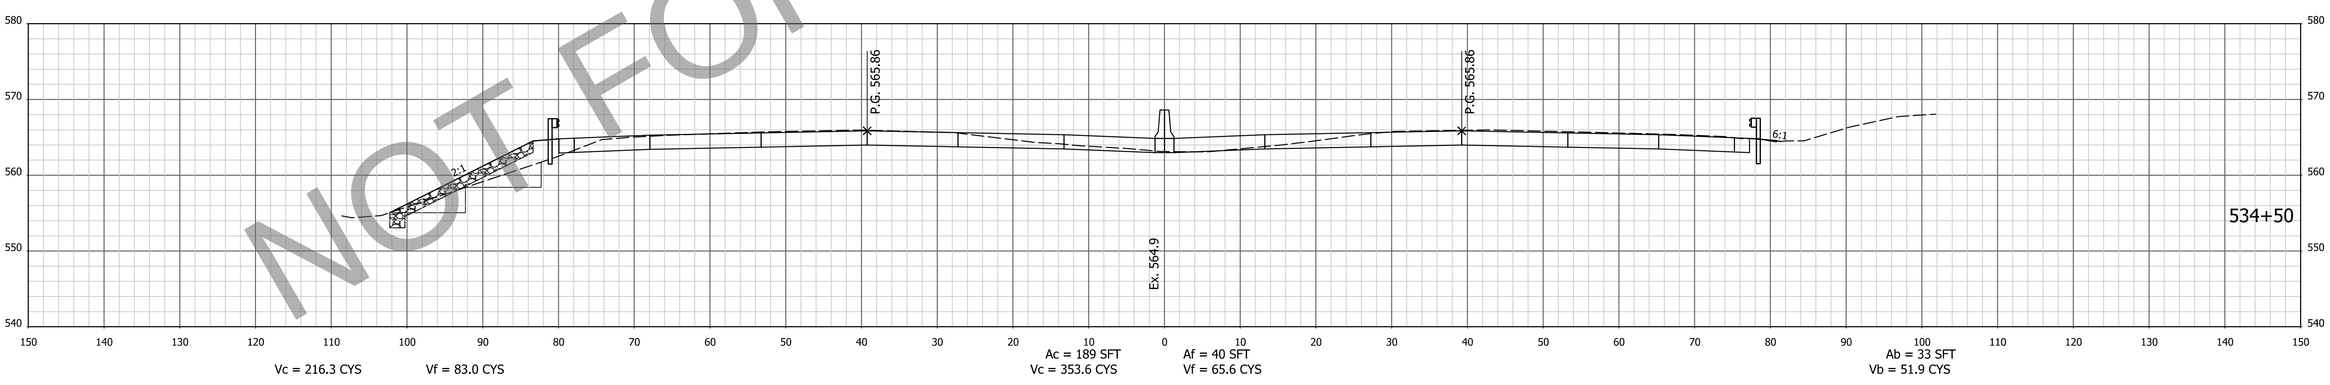

NOTE: CROSS SECTIONS DISPLAY THE HMA PAVEMENT ALTERNATIVE

FOR INFORMATION ONLY
Project scope, including project limits and identified work within, will change based on what the Design-Build Contractor can provide for the fixed-price identified in the RFP documents.

DESIGNED: AMD | DRAWN: JJP
CHECKED: DJG | CHECKED: DJG

INDIANA
DEPARTMENT OF TRANSPORTATION

CROSS SECTIONS
STA. 534+50 TO STA. 535+17 "PR-Q"

HORIZONTAL SCALE	BRIDGE FILE
1" = 10'	N/A
VERTICAL SCALE	DESIGNATION
1" = 10'	1700135
SURVEY BOOK	SHEETS
Electronic	114 of 247
CONTRACT	PROJECT
R-41529	1700135

NOT FOR CONSTRUCTION

4/29/2023 6:55:48 AM P:\200035 - I65 ATL\09Road\04 Design files\02 DGN\Plans\200035_29_Sht_Xsec_Line PR-Q.dgn

EARTHWORK FOR PCCP ALTERNATE

EARTHWORK FOR HMA ALTERNATE

EARTHWORK FOR BENCHING

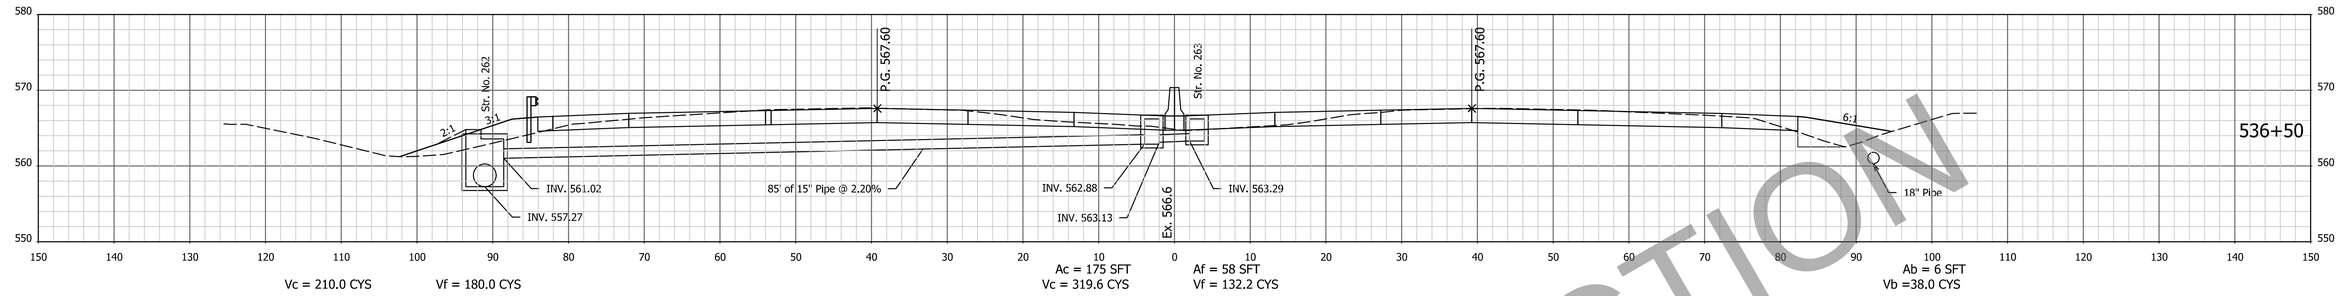

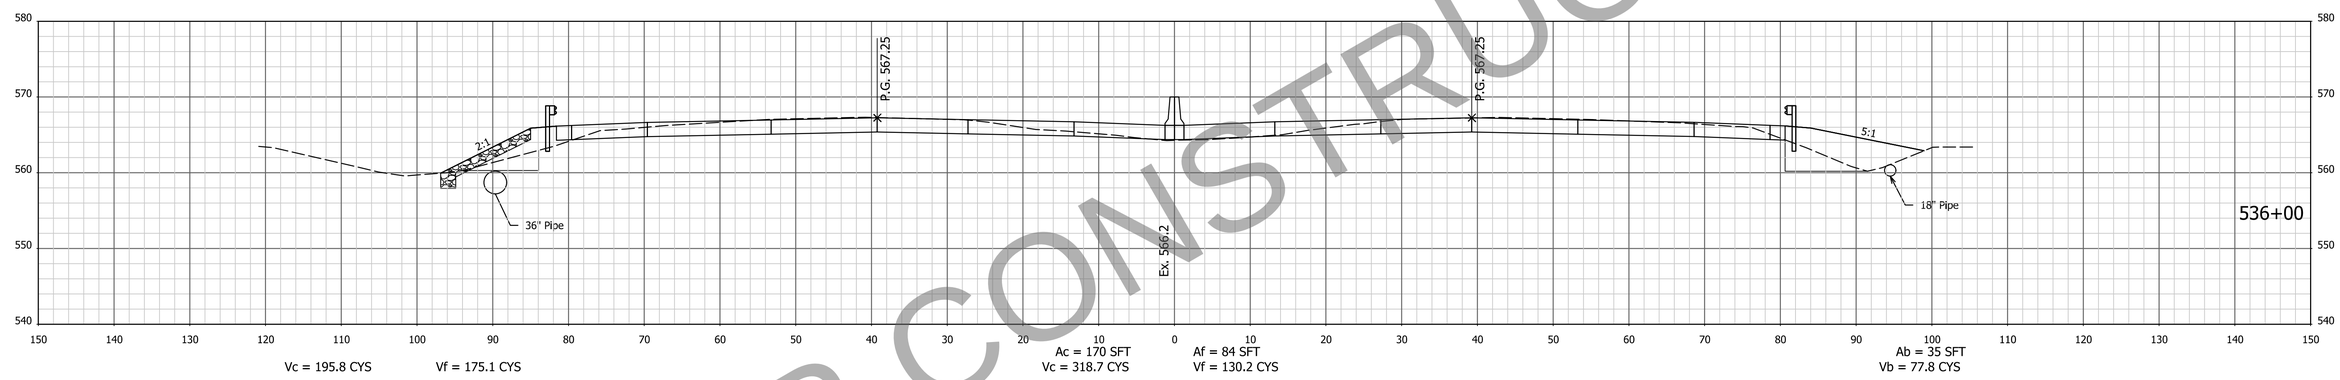

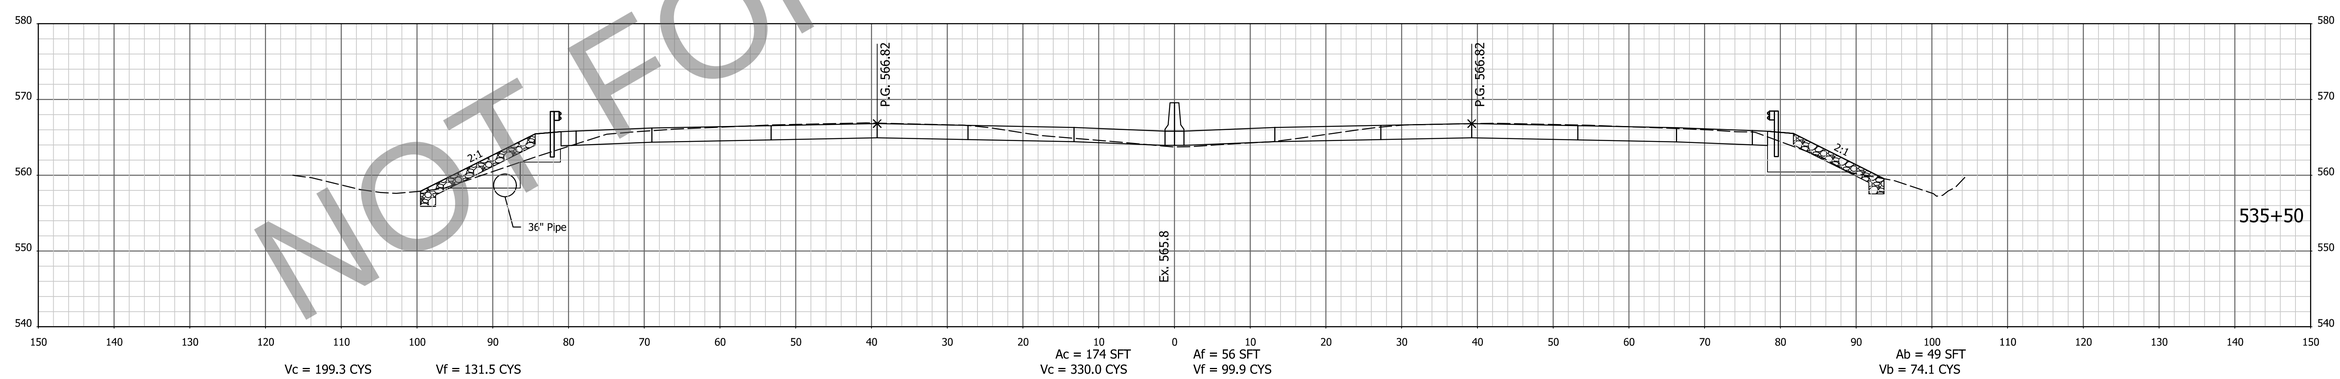

NOT FOR CONSTRUCTION

NOTE: CROSS SECTIONS DISPLAY THE HMA PAVEMENT ALTERNATIVE

FOR INFORMATION ONLY
Project scope, including project limits and identified work within, will change based on what the Design-Build Contractor can provide for the fixed-price identified in the RFP documents.

DESIGNED: AMD | DRAWN: JJP
CHECKED: DJG | CHECKED: DJG

INDIANA
DEPARTMENT OF TRANSPORTATION

CROSS SECTIONS
STA. 535+50 TO STA. 536+50 "PR-Q"

HORIZONTAL SCALE	BRIDGE FILE
1" = 10'	N/A
VERTICAL SCALE	DESIGNATION
1" = 10'	1700135
SURVEY BOOK	SHEETS
Electronic	115 of 247
CONTRACT	PROJECT
R-41529	1700135

4/29/2023 6:55:50 AM P:\200035 - I65 ATL\09Road\04 Design files\02 DGN\Plans\200035_29_Sht_Xsec_Line PR-Q.dgn

EARTHWORK FOR PCCP ALTERNATE

EARTHWORK FOR HMA ALTERNATE

EARTHWORK FOR BENCHING

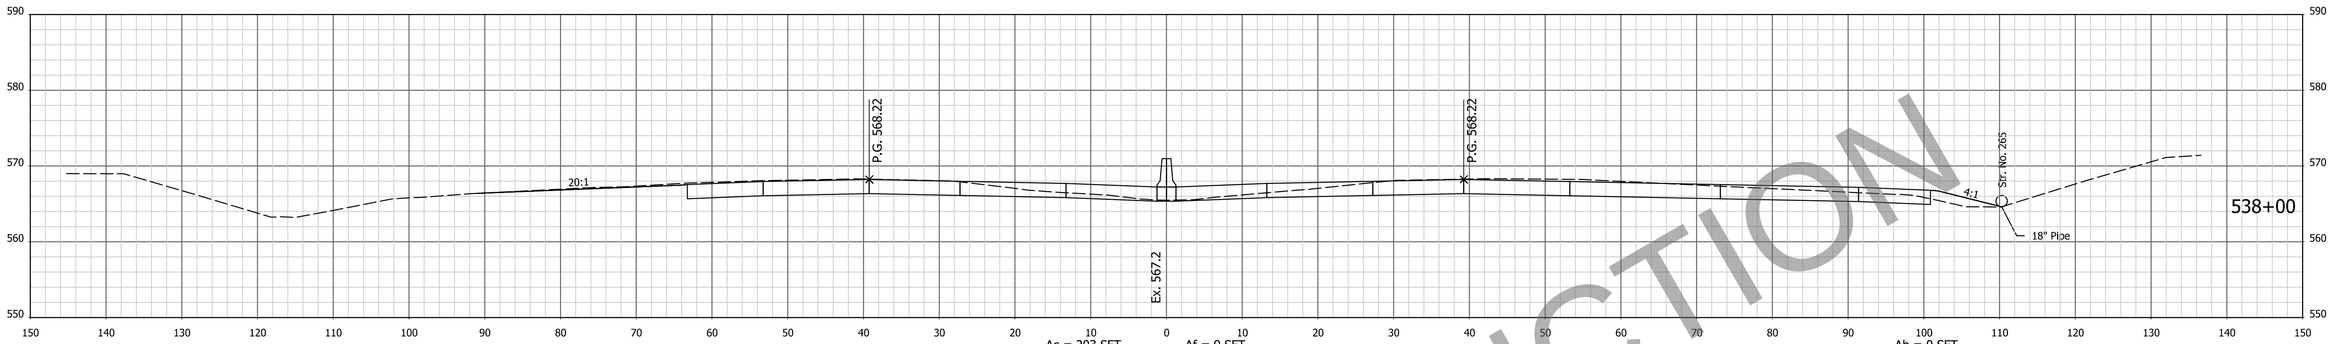

Vc = 292.0 CYS Vf = 69.0 CYS

Ac = 203 SFT Af = 9 SFT
Vc = 384.8 CYS Vf = 39.0 CYS

Ab = 0 SFT
Vb = 2.8 CYS

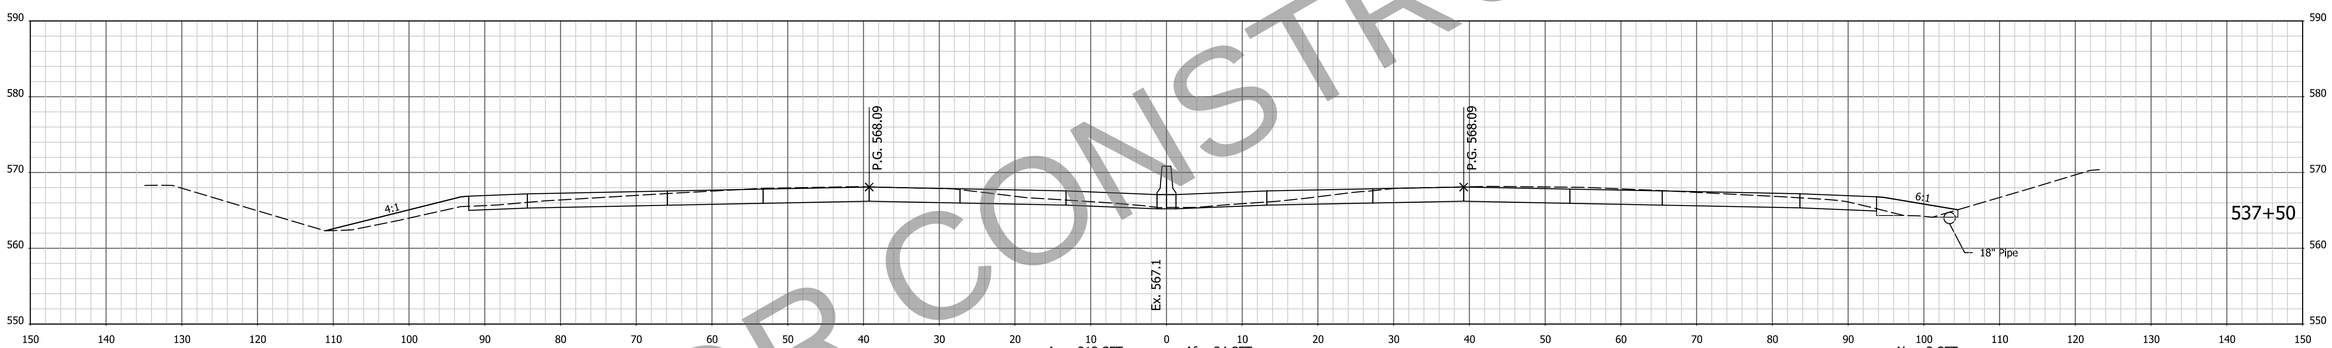

Vc = 282.2 CYS Vf = 76.2 CYS

Ac = 213 SFT Af = 34 SFT
Vc = 370.4 CYS Vf = 71.0 CYS

Ab = 3 SFT
Vb = 9.3 CYS

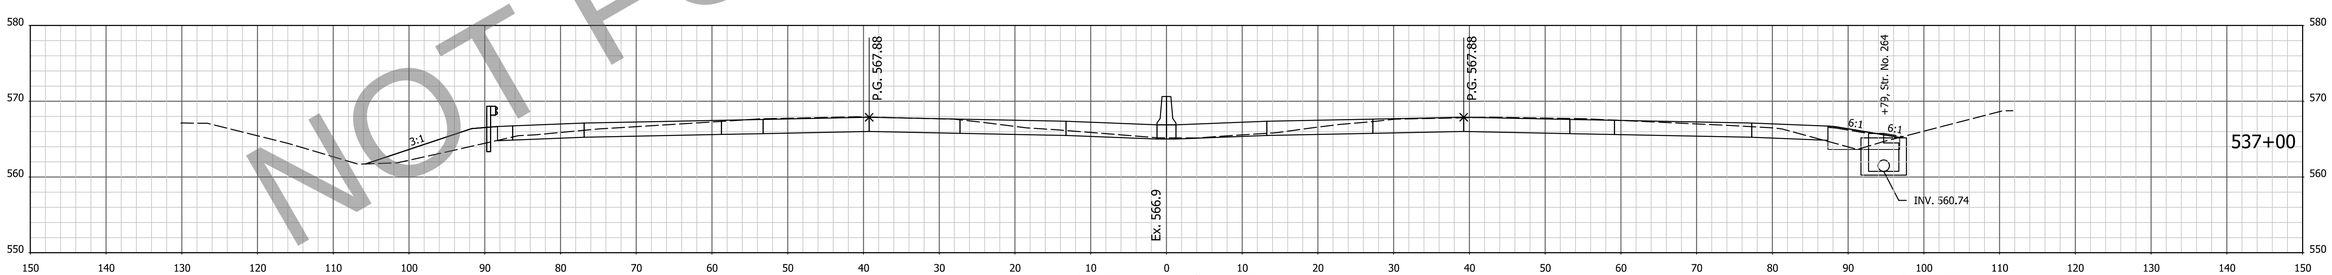

Vc = 245.7 CYS Vf = 100.4 CYS

Ac = 187 SFT Af = 43 SFT
Vc = 335.1 CYS Vf = 94.0 CYS

Ab = 7 SFT
Vb = 12.0 CYS

NOT FOR CONSTRUCTION

NOTE: CROSS SECTIONS DISPLAY THE HMA PAVEMENT ALTERNATIVE

FOR INFORMATION ONLY
Project scope, including project limits and identified work within, will change based on what the Design-Build Contractor can provide for the fixed-price identified in the RFP documents.

DESIGNED: AMD DRAWN: JJP
CHECKED: DJG CHECKED: DJG

INDIANA
DEPARTMENT OF TRANSPORTATION

CROSS SECTIONS
STA. 537+00 TO STA. 538+00 "PR-Q"

HORIZONTAL SCALE	BRIDGE FILE
1" = 10'	N/A
VERTICAL SCALE	DESIGNATION
1" = 10'	1700135
SURVEY BOOK	SHEETS
Electronic	116 of 247
CONTRACT	PROJECT
R-41529	1700135

4/29/2023 6:55:52 AM P:\200035 - I65 ATL\09Road\04 Design files\02 DGN\Plans\200035_29_Sht_Xsec_Line PR-Q.dgn

EARTHWORK FOR PCCP ALTERNATE

EARTHWORK FOR HMA ALTERNATE

EARTHWORK FOR BENCHING

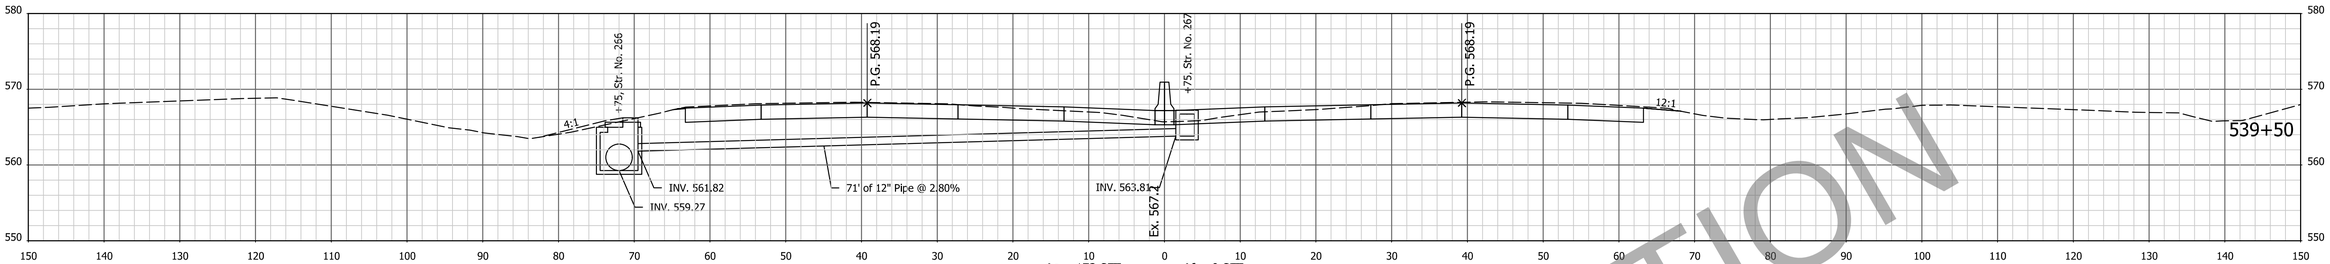

Vc = 267.2 CYS Vf = 1.6 CYS Ac = 173 SFT Vc = 316.3 CYS Af = 0 SFT Vf = 0.0 CYS

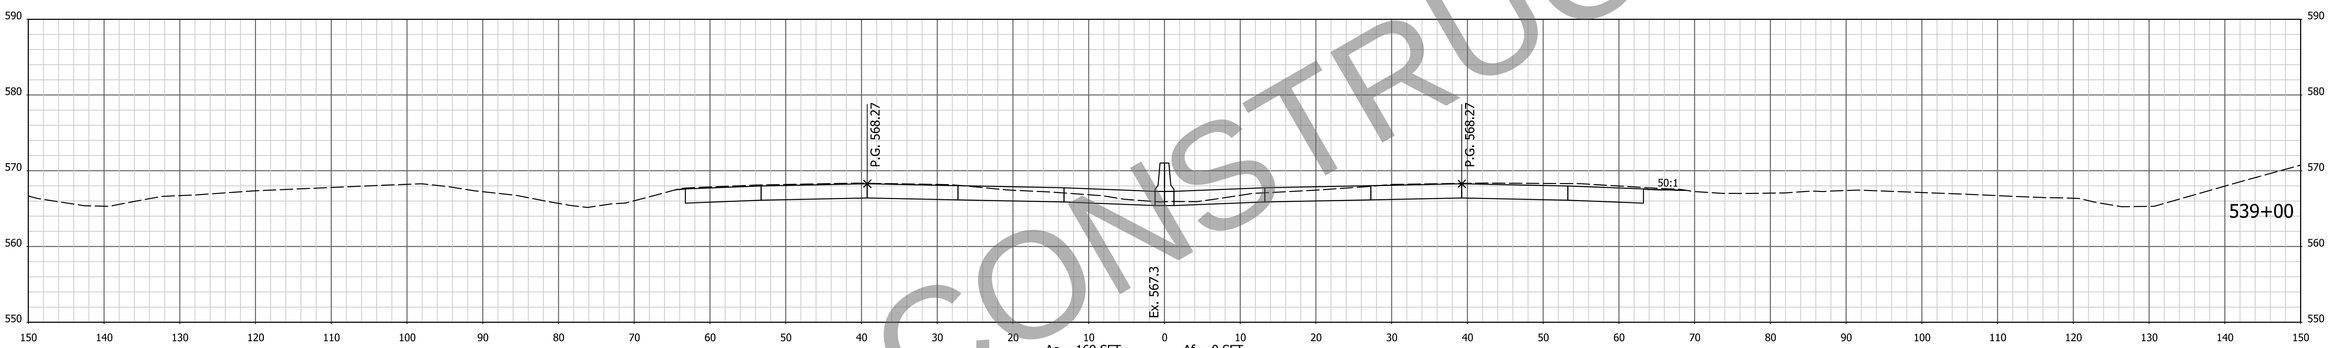

Vc = 323.5 CYS Vf = 14.7 CYS Ac = 169 SFT Vc = 403.6 CYS Af = 0 SFT Vf = 2.4 CYS

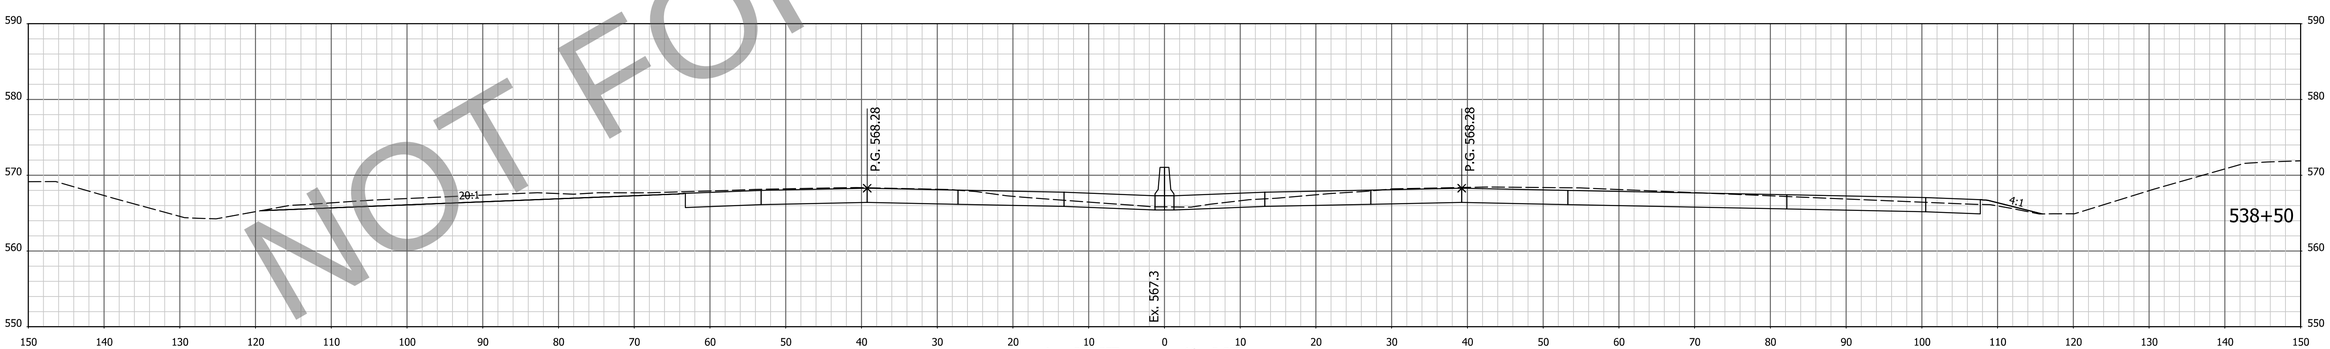

Vc = 335.6 CYS Vf = 31.3 CYS Ac = 267 SFT Vc = 434.8 CYS Af = 3 SFT Vf = 10.3 CYS

NOT FOR CONSTRUCTION

NOTE: CROSS SECTIONS DISPLAY THE HMA PAVEMENT ALTERNATIVE

FOR INFORMATION ONLY
Project scope, including project limits and identified work within, will change based on what the Design-Build Contractor can provide for the fixed-price identified in the RFP documents.

DESIGNED: AMD DRAWN: JJP
CHECKED: DJG CHECKED: DJG

INDIANA
DEPARTMENT OF TRANSPORTATION

CROSS SECTIONS
STA. 538+50 TO STA. 539+50 "PR-Q"

HORIZONTAL SCALE	BRIDGE FILE
1" = 10'	N/A
VERTICAL SCALE	DESIGNATION
1" = 10'	1700135
SURVEY BOOK	SHEETS
Electronic	117 of 247
CONTRACT	PROJECT
R-41529	1700135

4/29/2023 6:55:54 AM P:\200035 - I65 ATL\09Road\04 Design files\02 DGN\Plans\200035_29_Sht_Xsec_Line PR-Q.dgn

EARTHWORK FOR PCCP ALTERNATE

EARTHWORK FOR HMA ALTERNATE

EARTHWORK FOR BENCHING

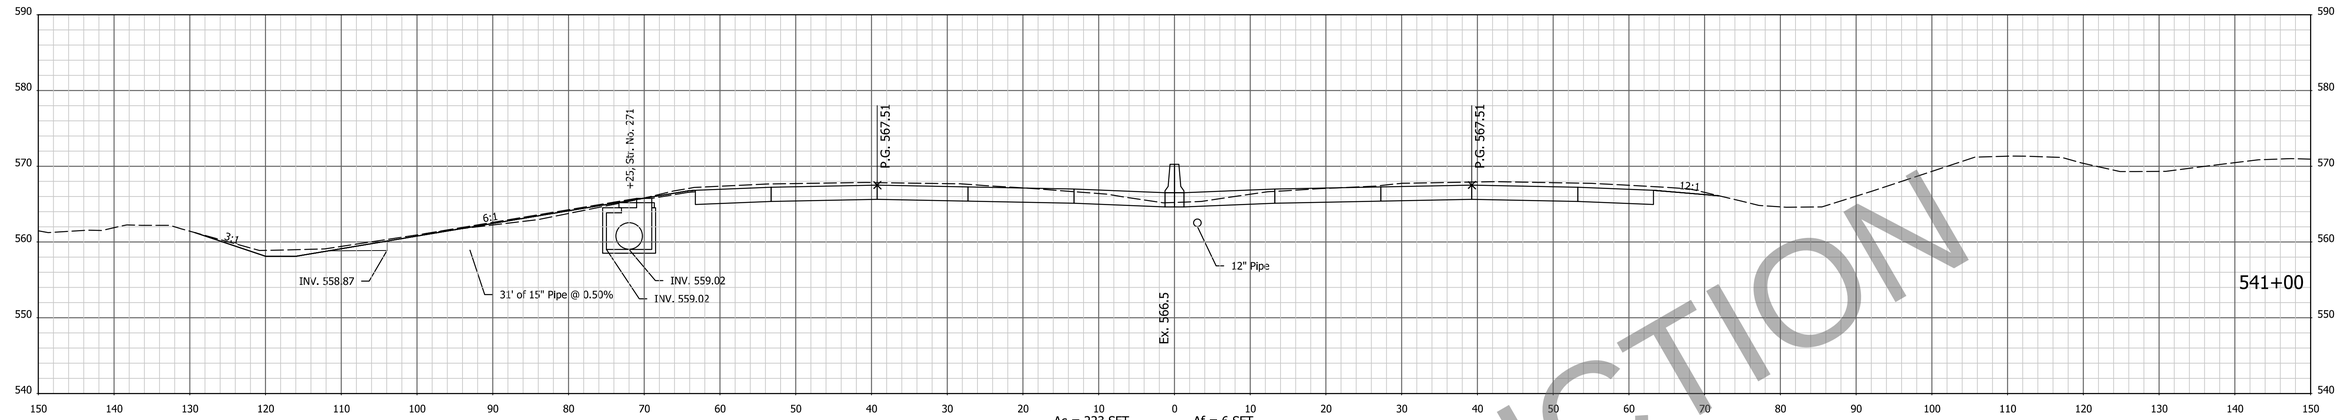

Vc = 336.7 CYS Vf = 5.6 CYS Ac = 223 SFT Vc = 397.5 CYS Af = 6 SFT Vf = 22.2 CYS

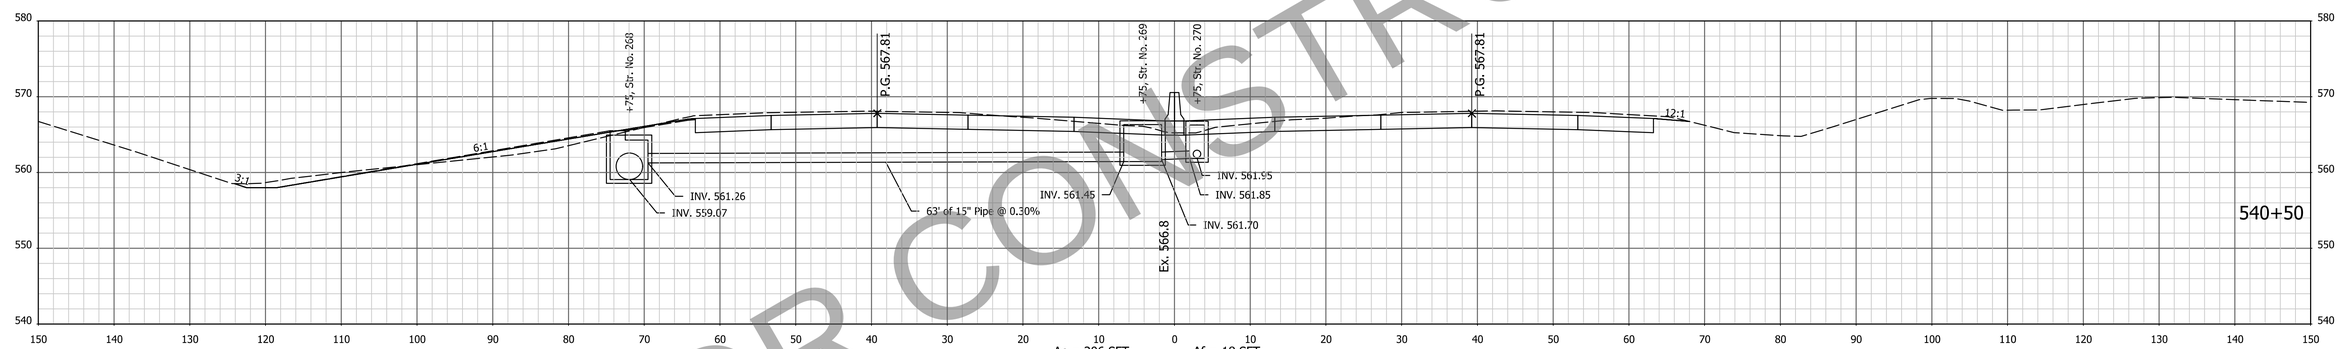

Vc = 296.1 CYS Vf = 0.0 CYS Ac = 206 SFT Vc = 357.0 CYS Af = 18 SFT Vf = 16.6 CYS

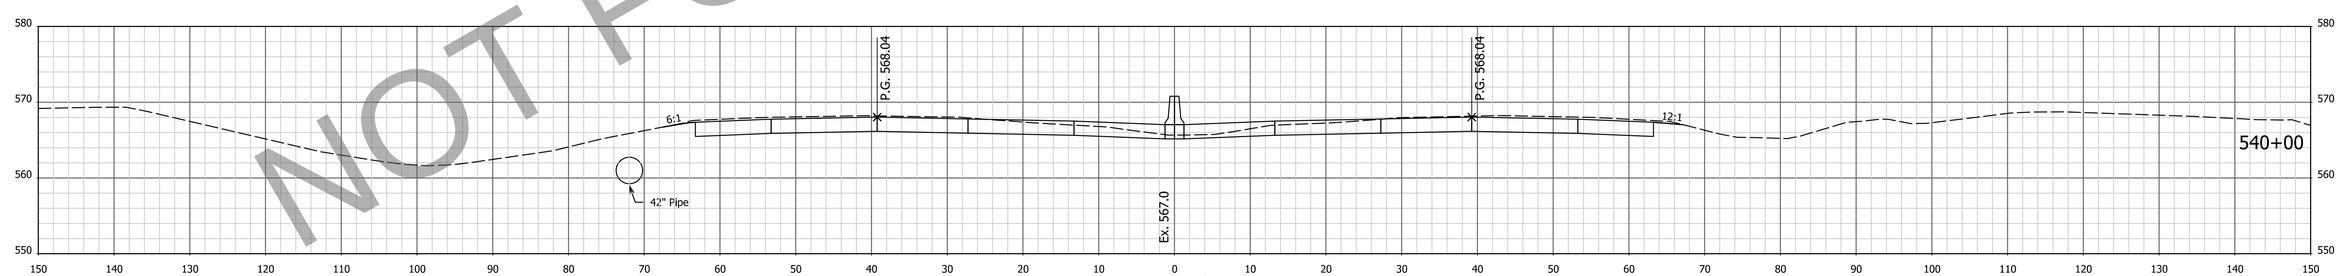

Vc = 277.0 CYS Vf = 0.0 CYS Ac = 179 SFT Vc = 325.8 CYS Af = 0 SFT Vf = 0.0 CYS

NOT FOR CONSTRUCTION

NOTE: CROSS SECTIONS DISPLAY THE HMA PAVEMENT ALTERNATIVE

FOR INFORMATION ONLY
Project scope, including project limits and identified work within, will change based on what the Design-Build Contractor can provide for the fixed-price identified in the RFP documents.

DESIGNED: AMD DRAWN: JJP
CHECKED: DJG CHECKED: DJG

INDIANA
DEPARTMENT OF TRANSPORTATION

CROSS SECTIONS
STA. 540+00 TO STA. 541+00 "PR-Q"

HORIZONTAL SCALE	BRIDGE FILE
1" = 10'	N/A
VERTICAL SCALE	DESIGNATION
1" = 10'	1700135
SURVEY BOOK	SHEETS
Electronic	118 of 247
CONTRACT	PROJECT
R-41529	1700135

4/29/2023 6:55:56 AM I:P:\200035 - I65 ATL\09Road\04 Design files\02 DGN\Plans\200035_29_Sht_Xsec_Line PR-Q.dgn

EARTHWORK FOR PCCP ALTERNATE

EARTHWORK FOR HMA ALTERNATE

EARTHWORK FOR BENCHING

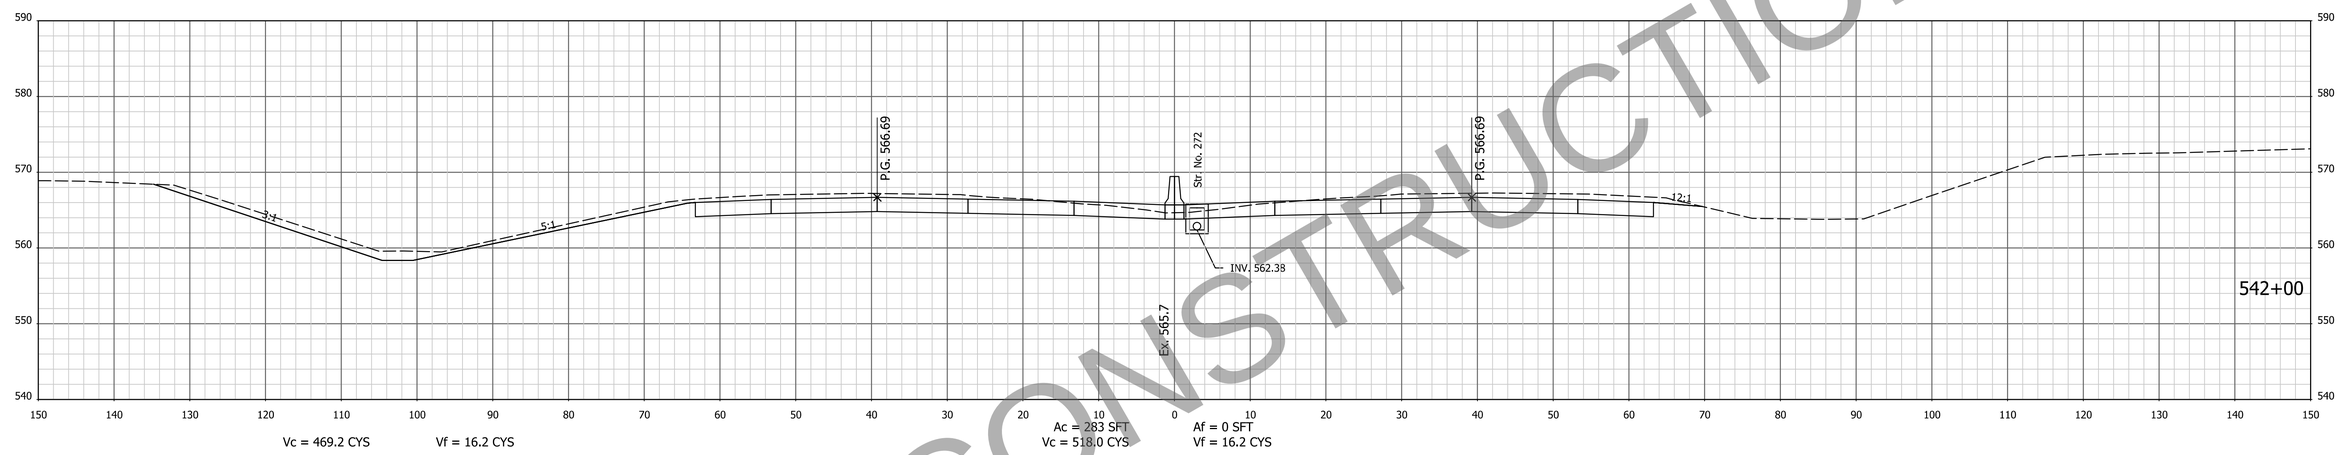

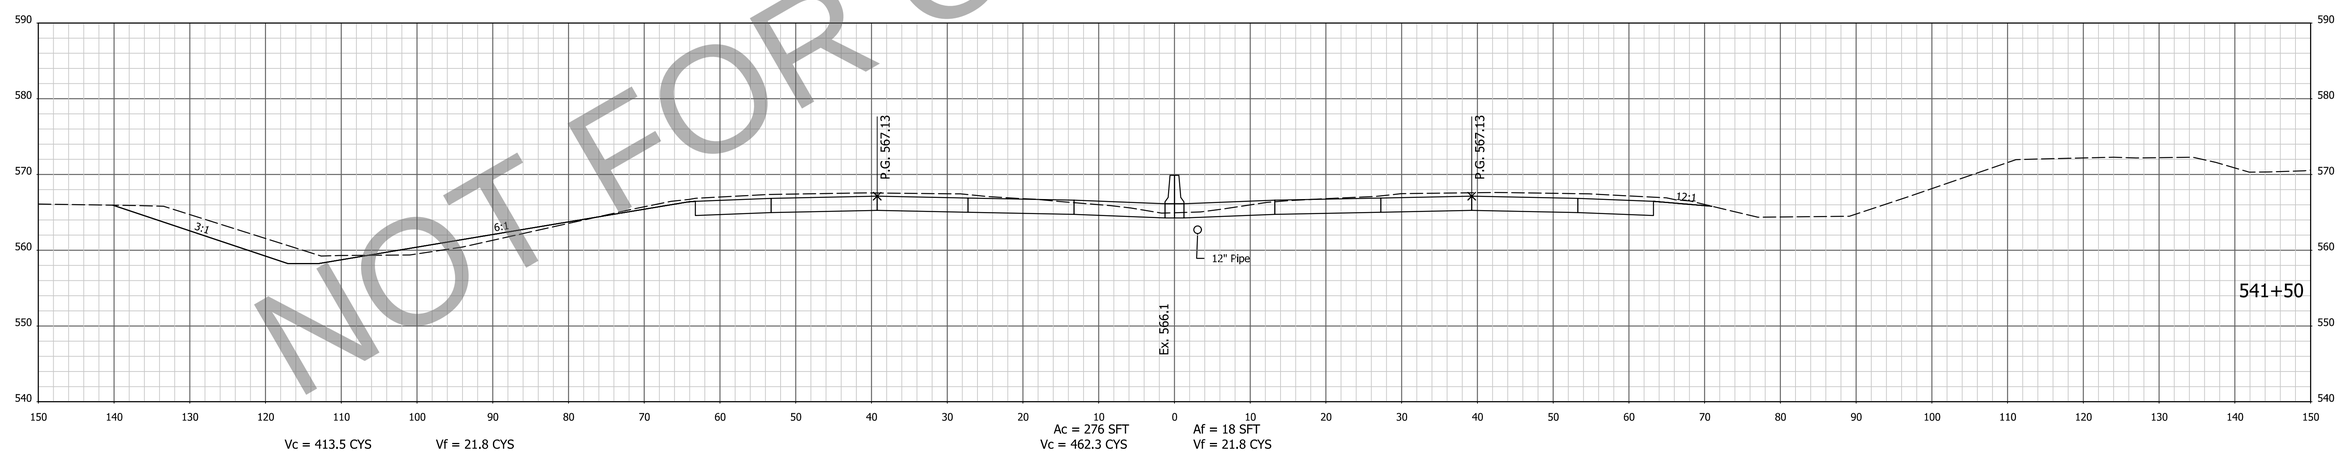

NOT FOR CONSTRUCTION

NOTE: CROSS SECTIONS DISPLAY THE HMA PAVEMENT ALTERNATIVE

FOR INFORMATION ONLY
Project scope, including project limits and identified work within, will change based on what the Design-Build Contractor can provide for the fixed-price identified in the RFP documents.

DESIGNED: AMD | DRAWN: JJP
CHECKED: DJG | CHECKED: DJG

INDIANA
DEPARTMENT OF TRANSPORTATION

CROSS SECTIONS
STA. 541+50 TO STA. 542+00 "PR-Q"

HORIZONTAL SCALE	BRIDGE FILE
1" = 10'	N/A
VERTICAL SCALE	DESIGNATION
1" = 10'	1700135
SURVEY BOOK	SHEETS
Electronic	119 of 247
CONTRACT	PROJECT
R-41529	1700135

4/29/2023 6:55:58 AM P:\200035 - I65 ATL\09Road\04 Design files\02 DGN\Plans\200035_29_Sht_Xsec_Line PR-Q.dgn

EARTHWORK FOR PCCP ALTERNATE

EARTHWORK FOR HMA ALTERNATE

EARTHWORK FOR BENCHING

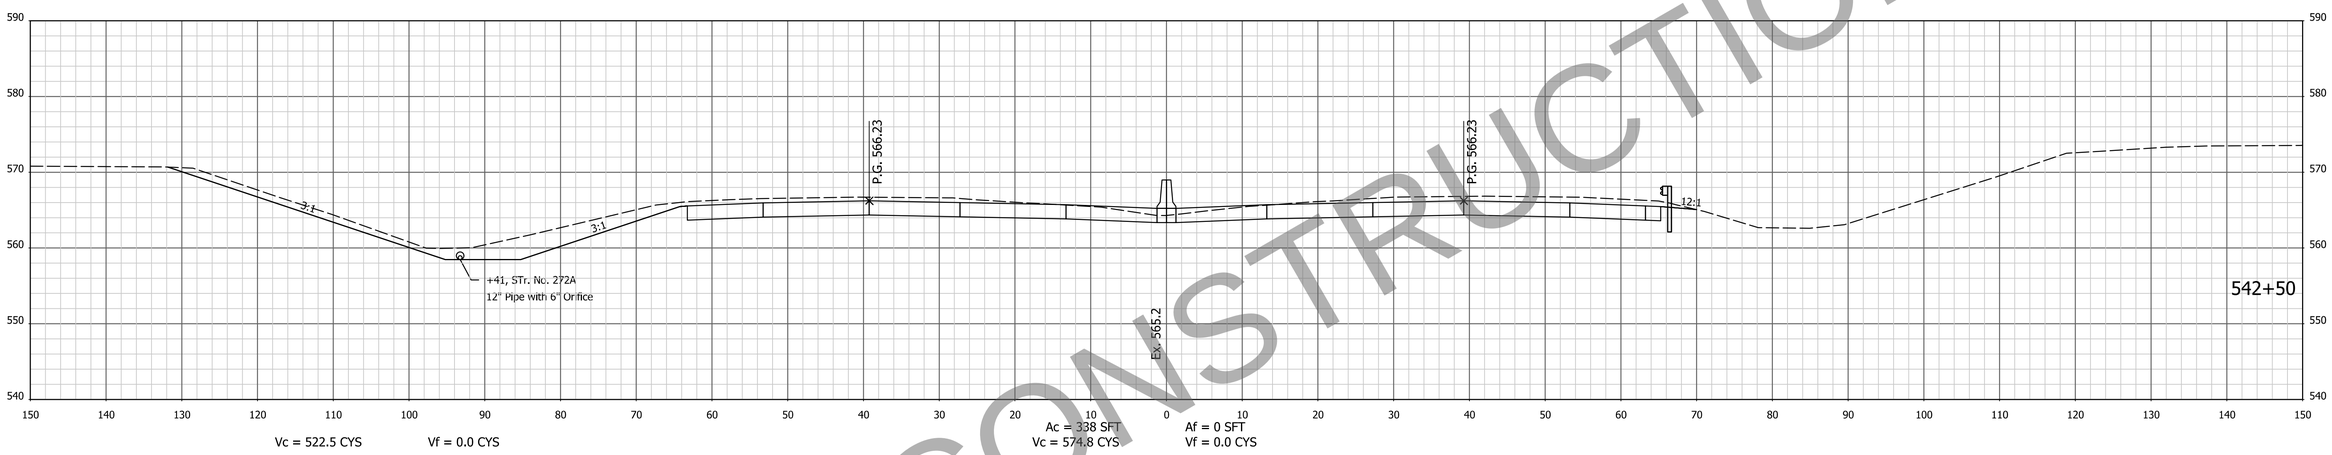

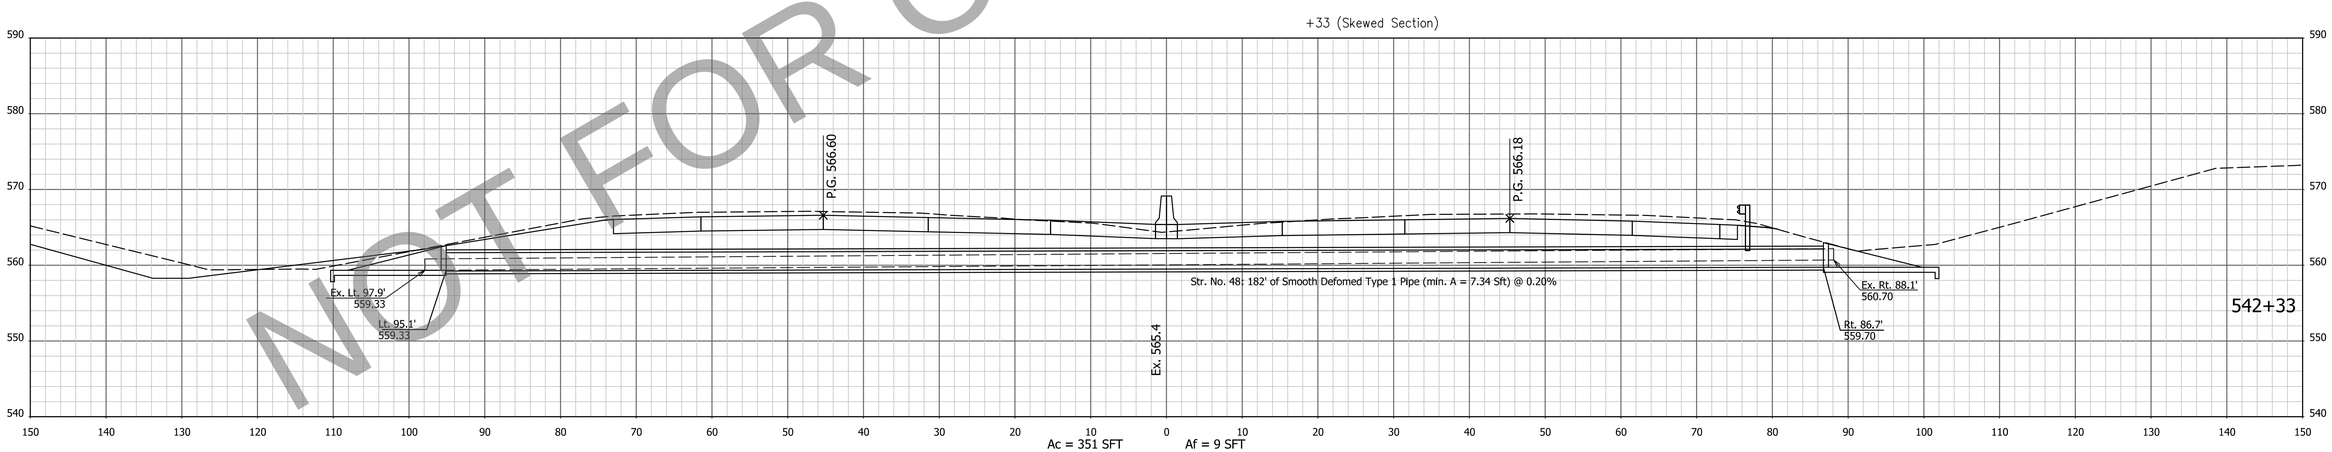

NOT FOR CONSTRUCTION

NOTE: CROSS SECTIONS DISPLAY THE HMA PAVEMENT ALTERNATIVE

FOR INFORMATION ONLY
Project scope, including project limits and identified work within, will change based on what the Design-Build Contractor can provide for the fixed-price identified in the RFP documents.

DESIGNED: AMD | DRAWN: JJP
CHECKED: DJG | CHECKED: DJG

INDIANA
DEPARTMENT OF TRANSPORTATION

CROSS SECTIONS
STA. 542+33 TO STA. 542+50 "PR-Q"

HORIZONTAL SCALE	BRIDGE FILE
1" = 10'	N/A
VERTICAL SCALE	DESIGNATION
1" = 10'	1700135
SURVEY BOOK	SHEETS
Electronic	120 of 247
CONTRACT	PROJECT
R-41529	1700135

4/29/2023 6:56:00 AM I:\P\200035 - I65 ATL\09Road\04 Design files\02 DGN\Plans\200035_29_Sht_Xsec_Line PR-Q.dgn

EARTHWORK FOR PCCP ALTERNATE

EARTHWORK FOR HMA ALTERNATE

EARTHWORK FOR BENCHING

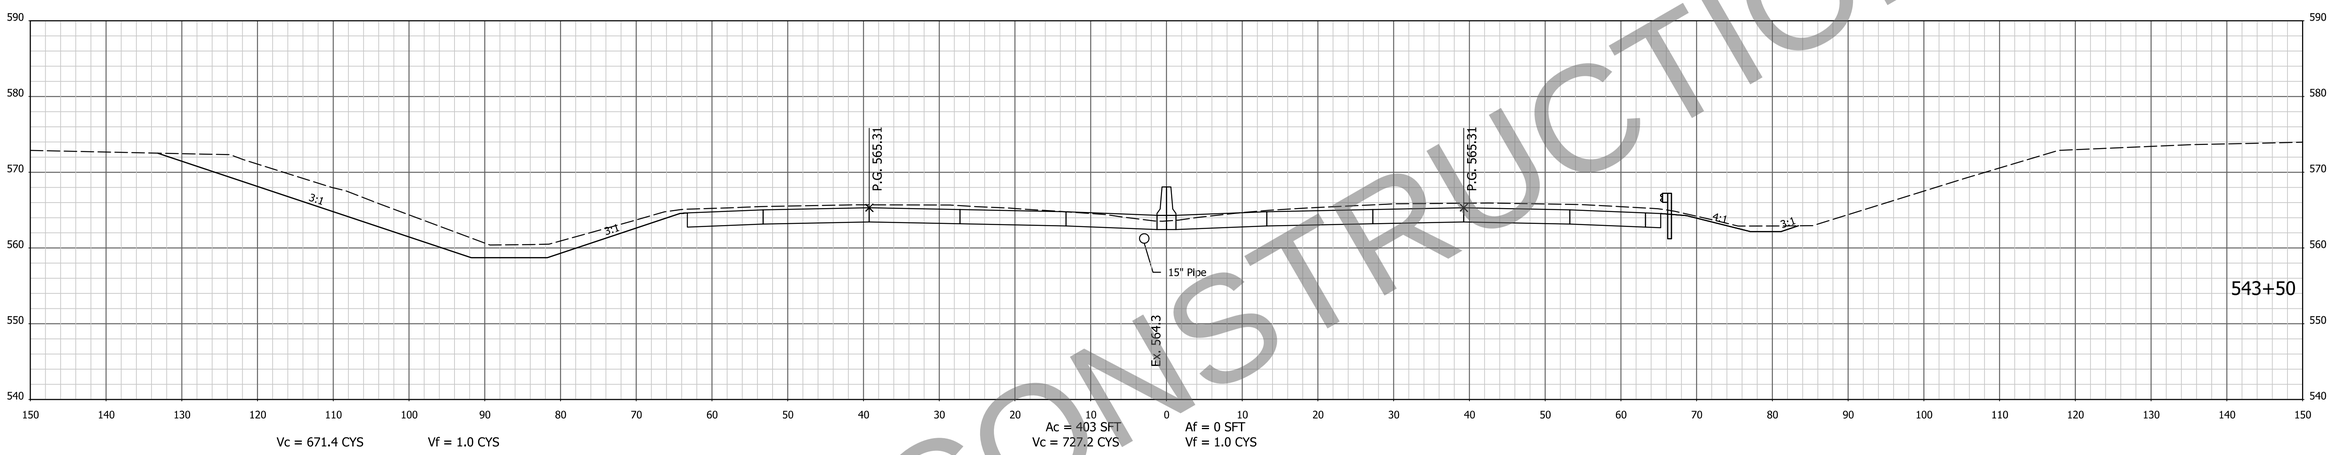

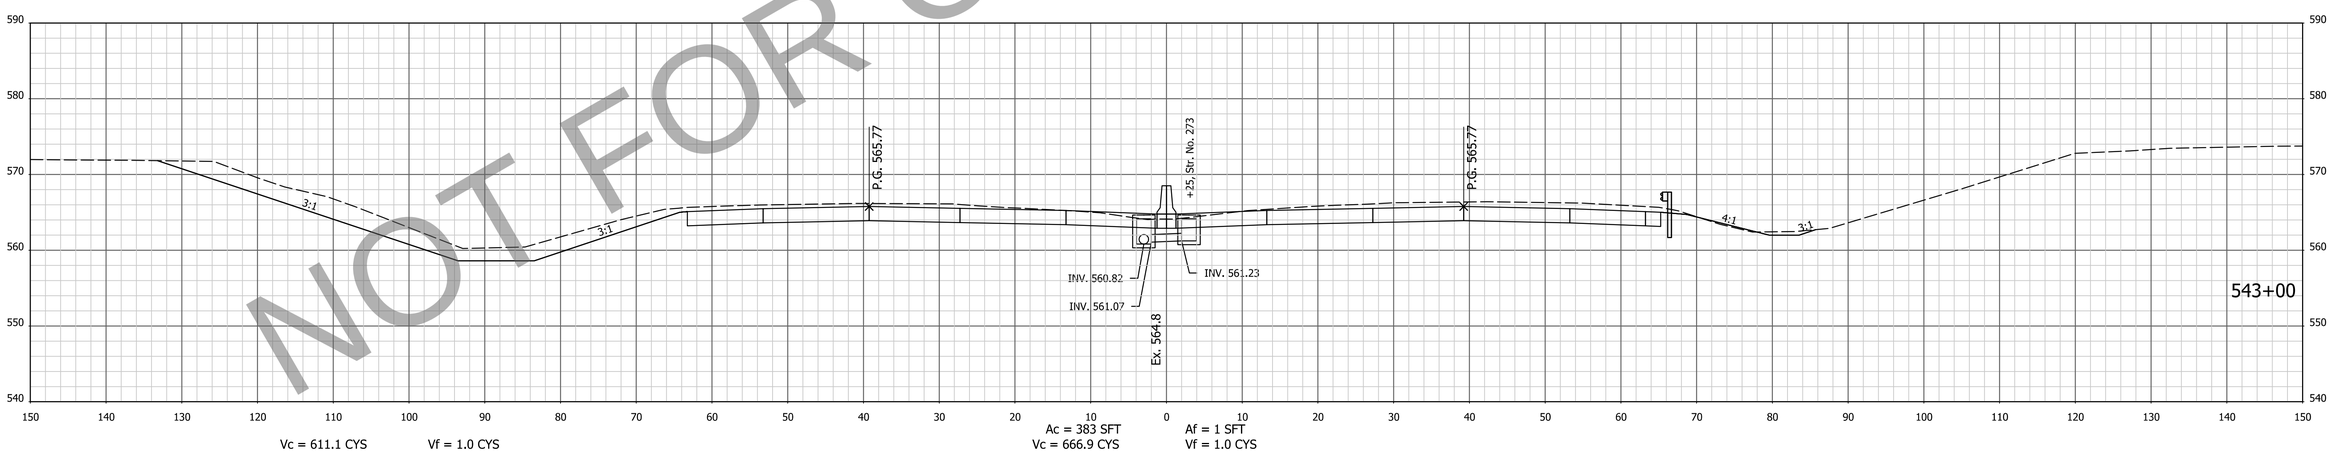

NOT FOR CONSTRUCTION

NOTE: CROSS SECTIONS DISPLAY THE HMA PAVEMENT ALTERNATIVE

FOR INFORMATION ONLY
Project scope, including project limits and identified work within, will change based on what the Design-Build Contractor can provide for the fixed-price identified in the RFP documents.

DESIGNED: AMD | DRAWN: JJP
CHECKED: DJG | CHECKED: DJG

INDIANA
DEPARTMENT OF TRANSPORTATION

CROSS SECTIONS
STA. 543+00 TO STA. 543+50 "PR-Q"

HORIZONTAL SCALE	BRIDGE FILE
1" = 10'	N/A
VERTICAL SCALE	DESIGNATION
1" = 10'	1700135
SURVEY BOOK	SHEETS
Electronic	121 of 247
CONTRACT	PROJECT
R-41529	1700135

4/29/2023 6:56:02 AM P:\200035 - I65 ATL\09Road\04 Design files\02 DGN\Plans\200035_29_Sht_Xsec_Line PR-Q.dgn

EARTHWORK FOR PCCP ALTERNATE

EARTHWORK FOR HMA ALTERNATE

EARTHWORK FOR BENCHING

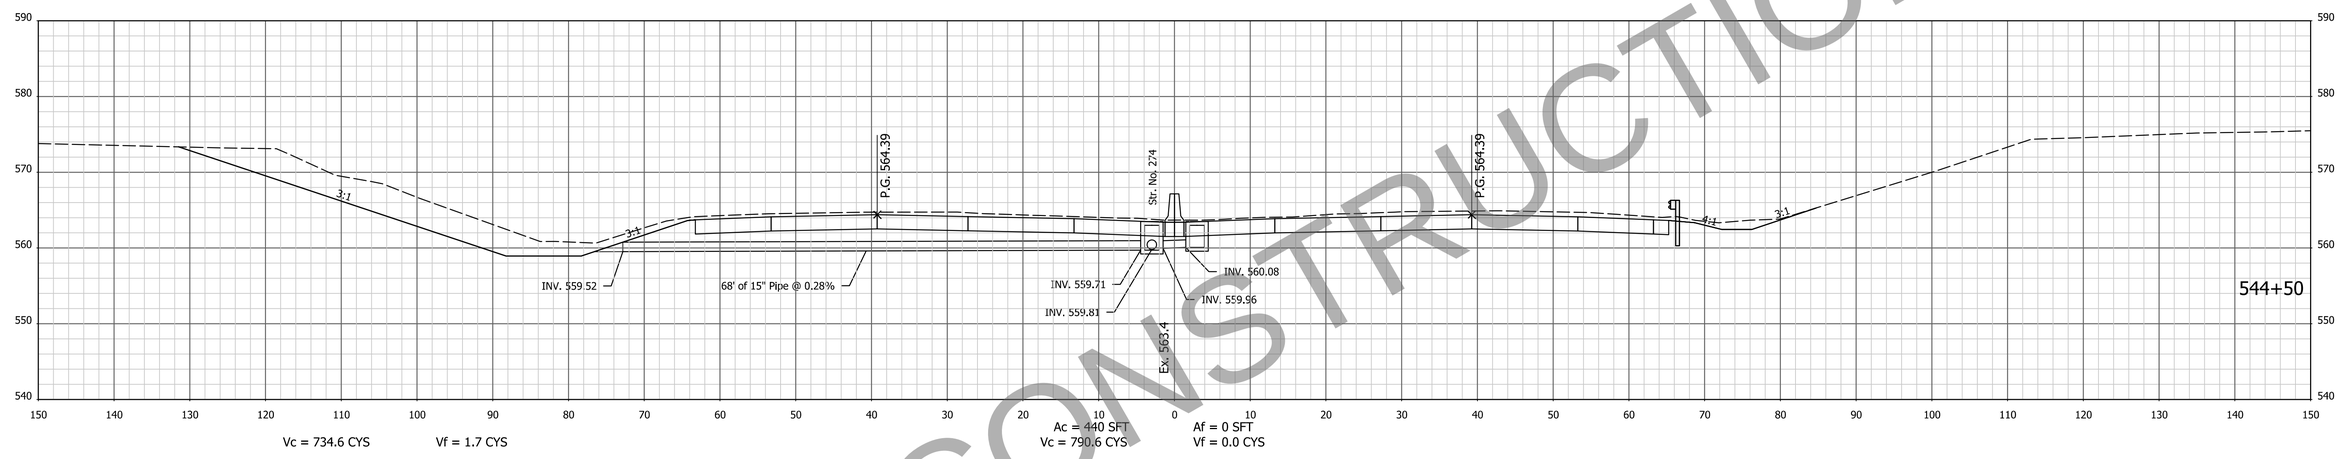

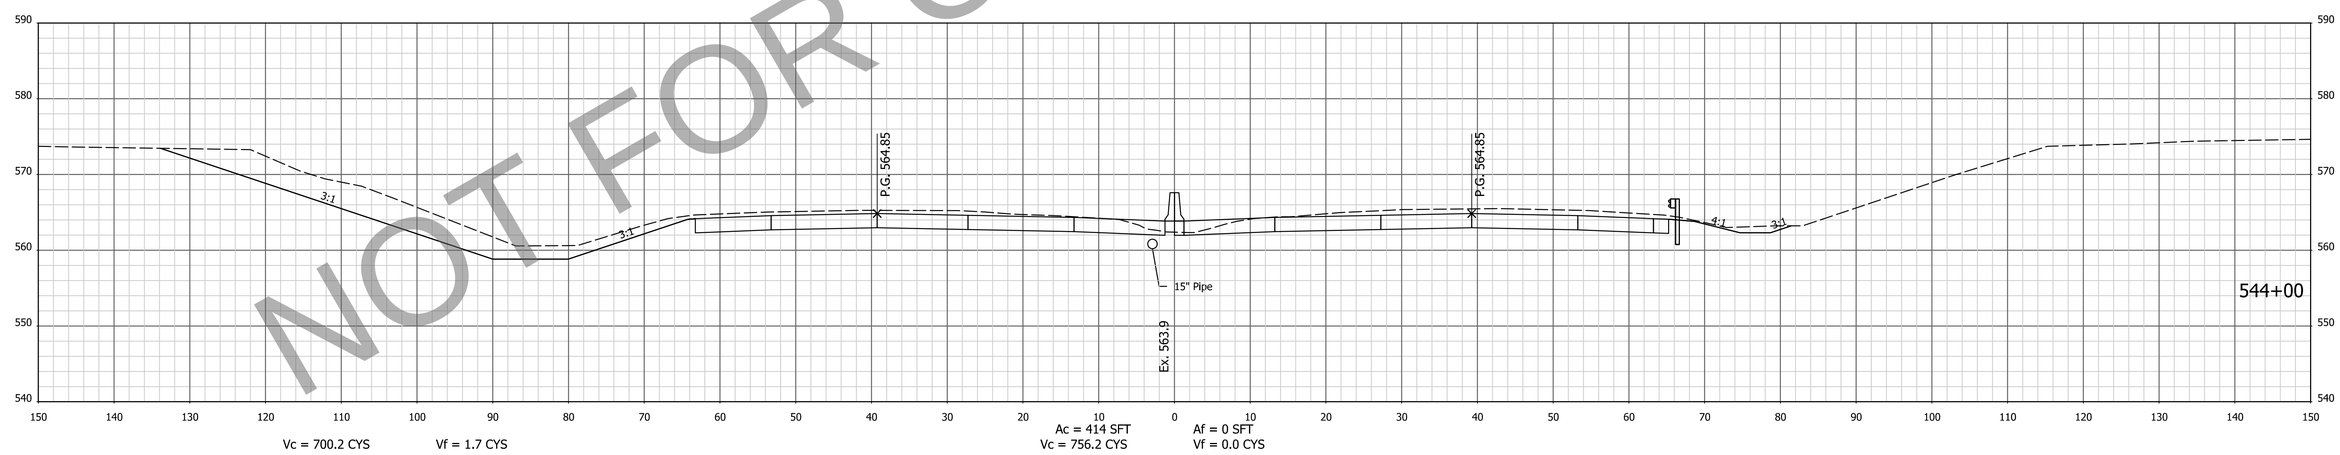

NOT FOR CONSTRUCTION

NOTE: CROSS SECTIONS DISPLAY THE HMA PAVEMENT ALTERNATIVE

FOR INFORMATION ONLY
Project scope, including project limits and identified work within, will change based on what the Design-Build Contractor can provide for the fixed-price identified in the RFP documents.

DESIGNED: AMD | DRAWN: JJP
CHECKED: DJG | CHECKED: DJG

INDIANA
DEPARTMENT OF TRANSPORTATION

CROSS SECTIONS
STA. 544+00 TO STA. 544+50 "PR-Q"

HORIZONTAL SCALE	BRIDGE FILE
1" = 10'	N/A
VERTICAL SCALE	DESIGNATION
1" = 10'	1700135
SURVEY BOOK	SHEETS
Electronic	122 of 247
CONTRACT	PROJECT
R-41529	1700135

4/29/2023 6:56:04 AM I:\P\200035 - I65 ATL\09Road\04 Design files\02 DGN\Plans\200035_29_Sht_Xsec_Line PR-Q.dgn

EARTHWORK FOR PCCP ALTERNATE

EARTHWORK FOR HMA ALTERNATE

EARTHWORK FOR BENCHING

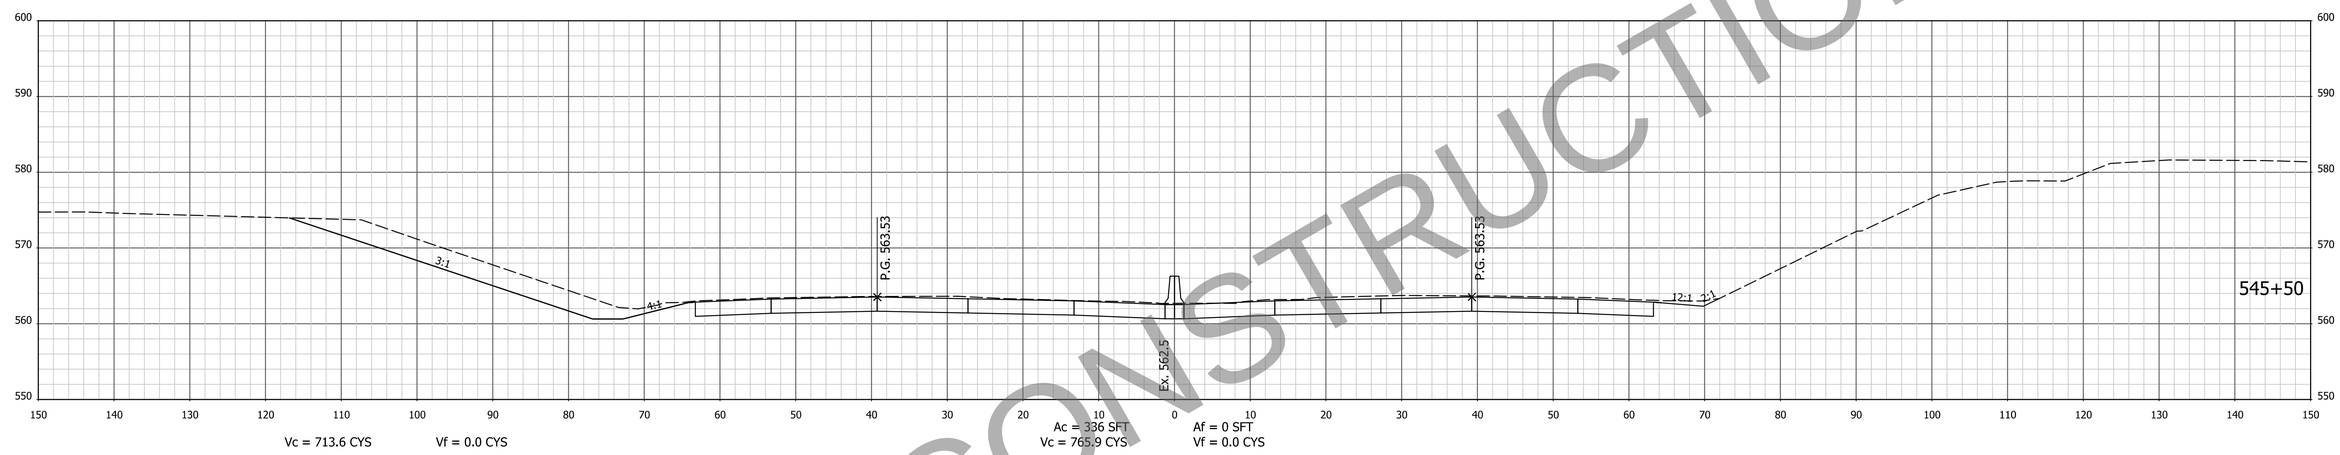

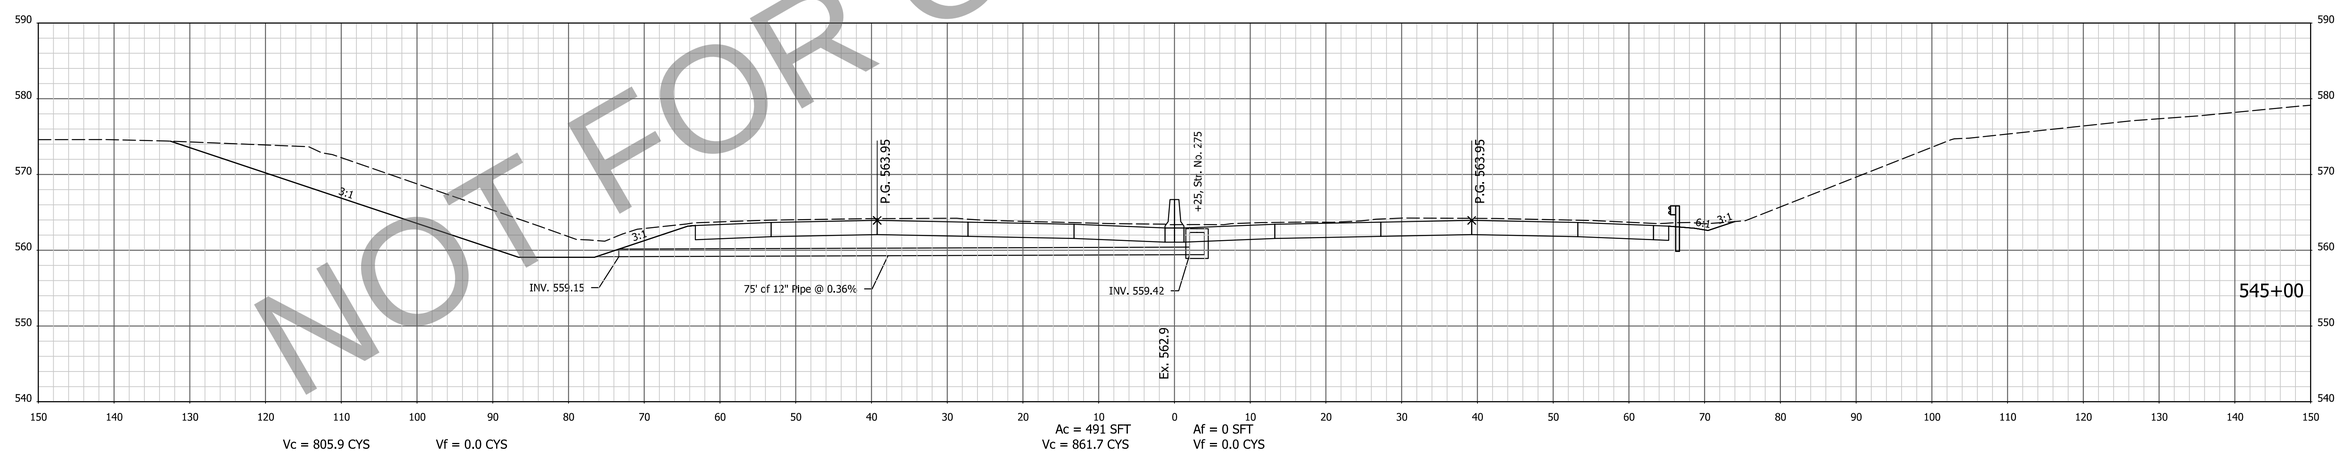

NOT FOR CONSTRUCTION

NOTE: CROSS SECTIONS DISPLAY THE HMA PAVEMENT ALTERNATIVE

FOR INFORMATION ONLY
Project scope, including project limits and identified work within, will change based on what the Design-Build Contractor can provide for the fixed-price identified in the RFP documents.

DESIGNED: AMD | DRAWN: JJP
CHECKED: DJG | CHECKED: DJG

INDIANA
DEPARTMENT OF TRANSPORTATION

CROSS SECTIONS
STA. 545+00 TO STA. 545+50 "PR-Q"

HORIZONTAL SCALE	BRIDGE FILE
1" = 10'	N/A
VERTICAL SCALE	DESIGNATION
1" = 10'	1700135
SURVEY BOOK	SHEETS
Electronic	123 of 247
CONTRACT	PROJECT
R-41529	1700135

4/29/2023 6:56:06 AM | P:\200035 - I65 ATL\09Road\04 Design files\02 DGN\Plans\200035_29_Sht_Xsec_Line PR-Q.dgn

EARTHWORK FOR PCCP ALTERNATE

EARTHWORK FOR HMA ALTERNATE

EARTHWORK FOR BENCHING

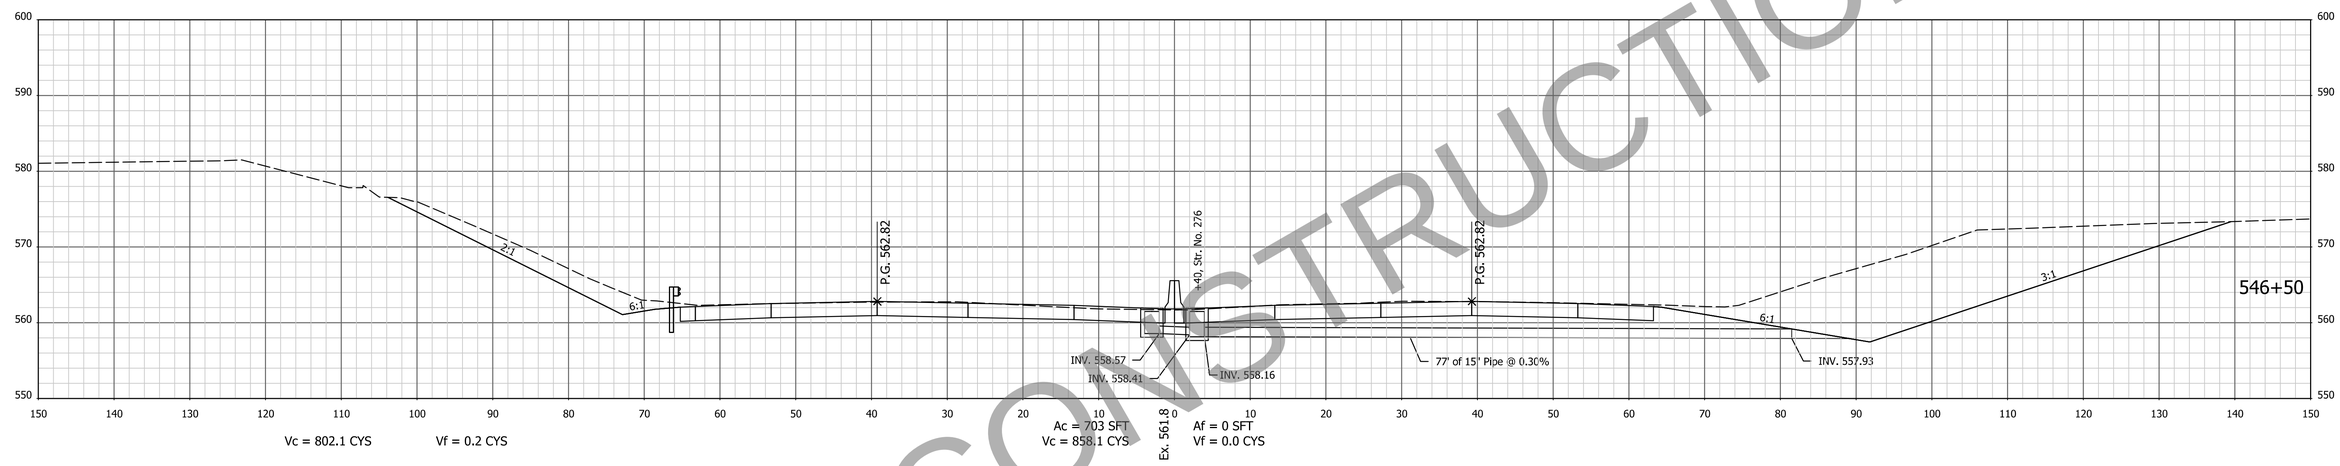

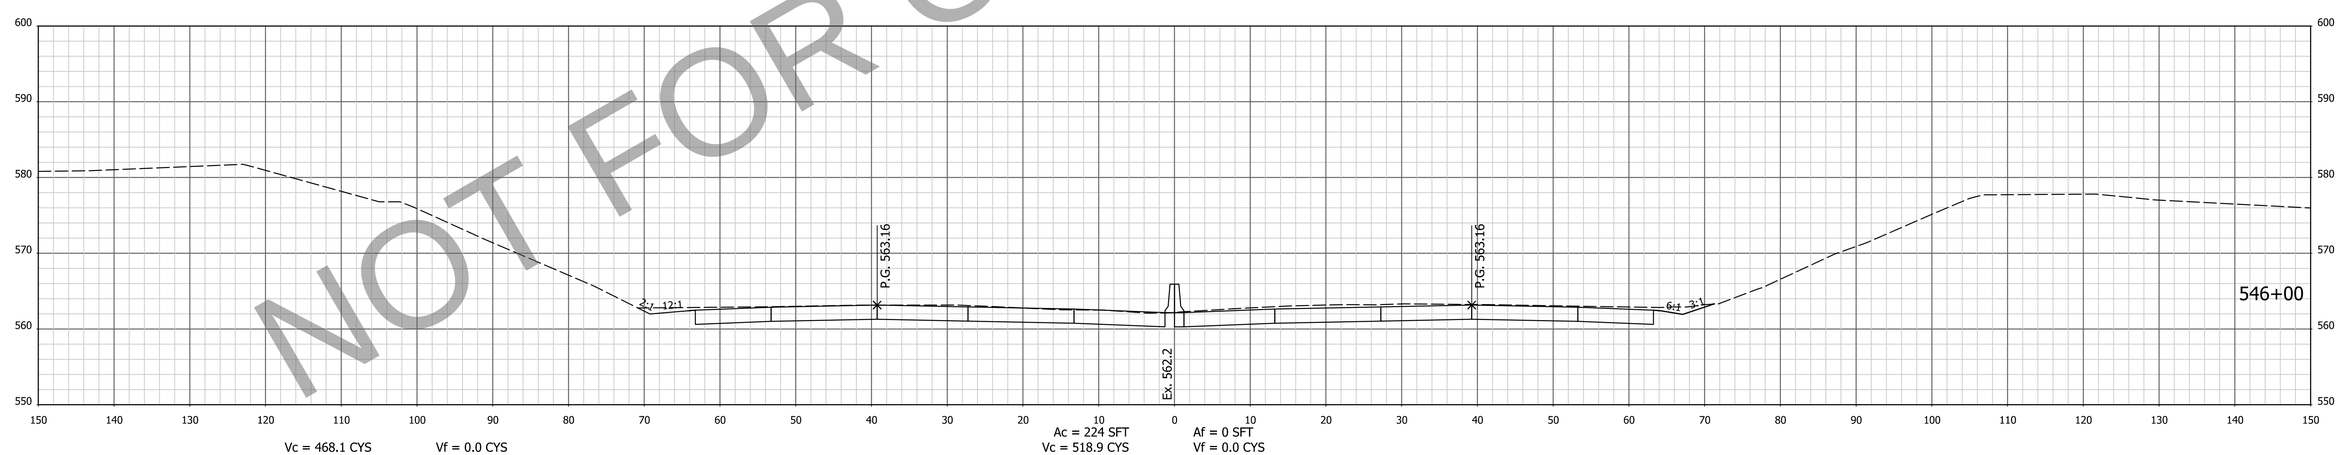

NOT FOR CONSTRUCTION

NOTE: CROSS SECTIONS DISPLAY THE HMA PAVEMENT ALTERNATIVE

FOR INFORMATION ONLY
Project scope, including project limits and identified work within, will change based on what the Design-Build Contractor can provide for the fixed-price identified in the RFP documents.

DESIGNED: AMD | DRAWN: JJP
CHECKED: DJG | CHECKED: DJG

INDIANA
DEPARTMENT OF TRANSPORTATION

CROSS SECTIONS
STA. 546+00 TO STA. 546+50 "PR-Q"

HORIZONTAL SCALE	BRIDGE FILE
1" = 10'	N/A
VERTICAL SCALE	DESIGNATION
1" = 10'	1700135
SURVEY BOOK	SHEETS
Electronic	124 of 247
CONTRACT	PROJECT
R-41529	1700135

4/29/2023 6:56:08 AM I:\P:\200035 - I65 ATL\09Road\04 Design files\02 DGN\Plans\200035_29_Sht_Xsec_Line PR-Q.dgn