R-41529 - PART 15 OF 15

PCCP Earthwork Values

HMA Earthwork Values

CROSS SECTIONS
Scale: 1 inch = 10 feet

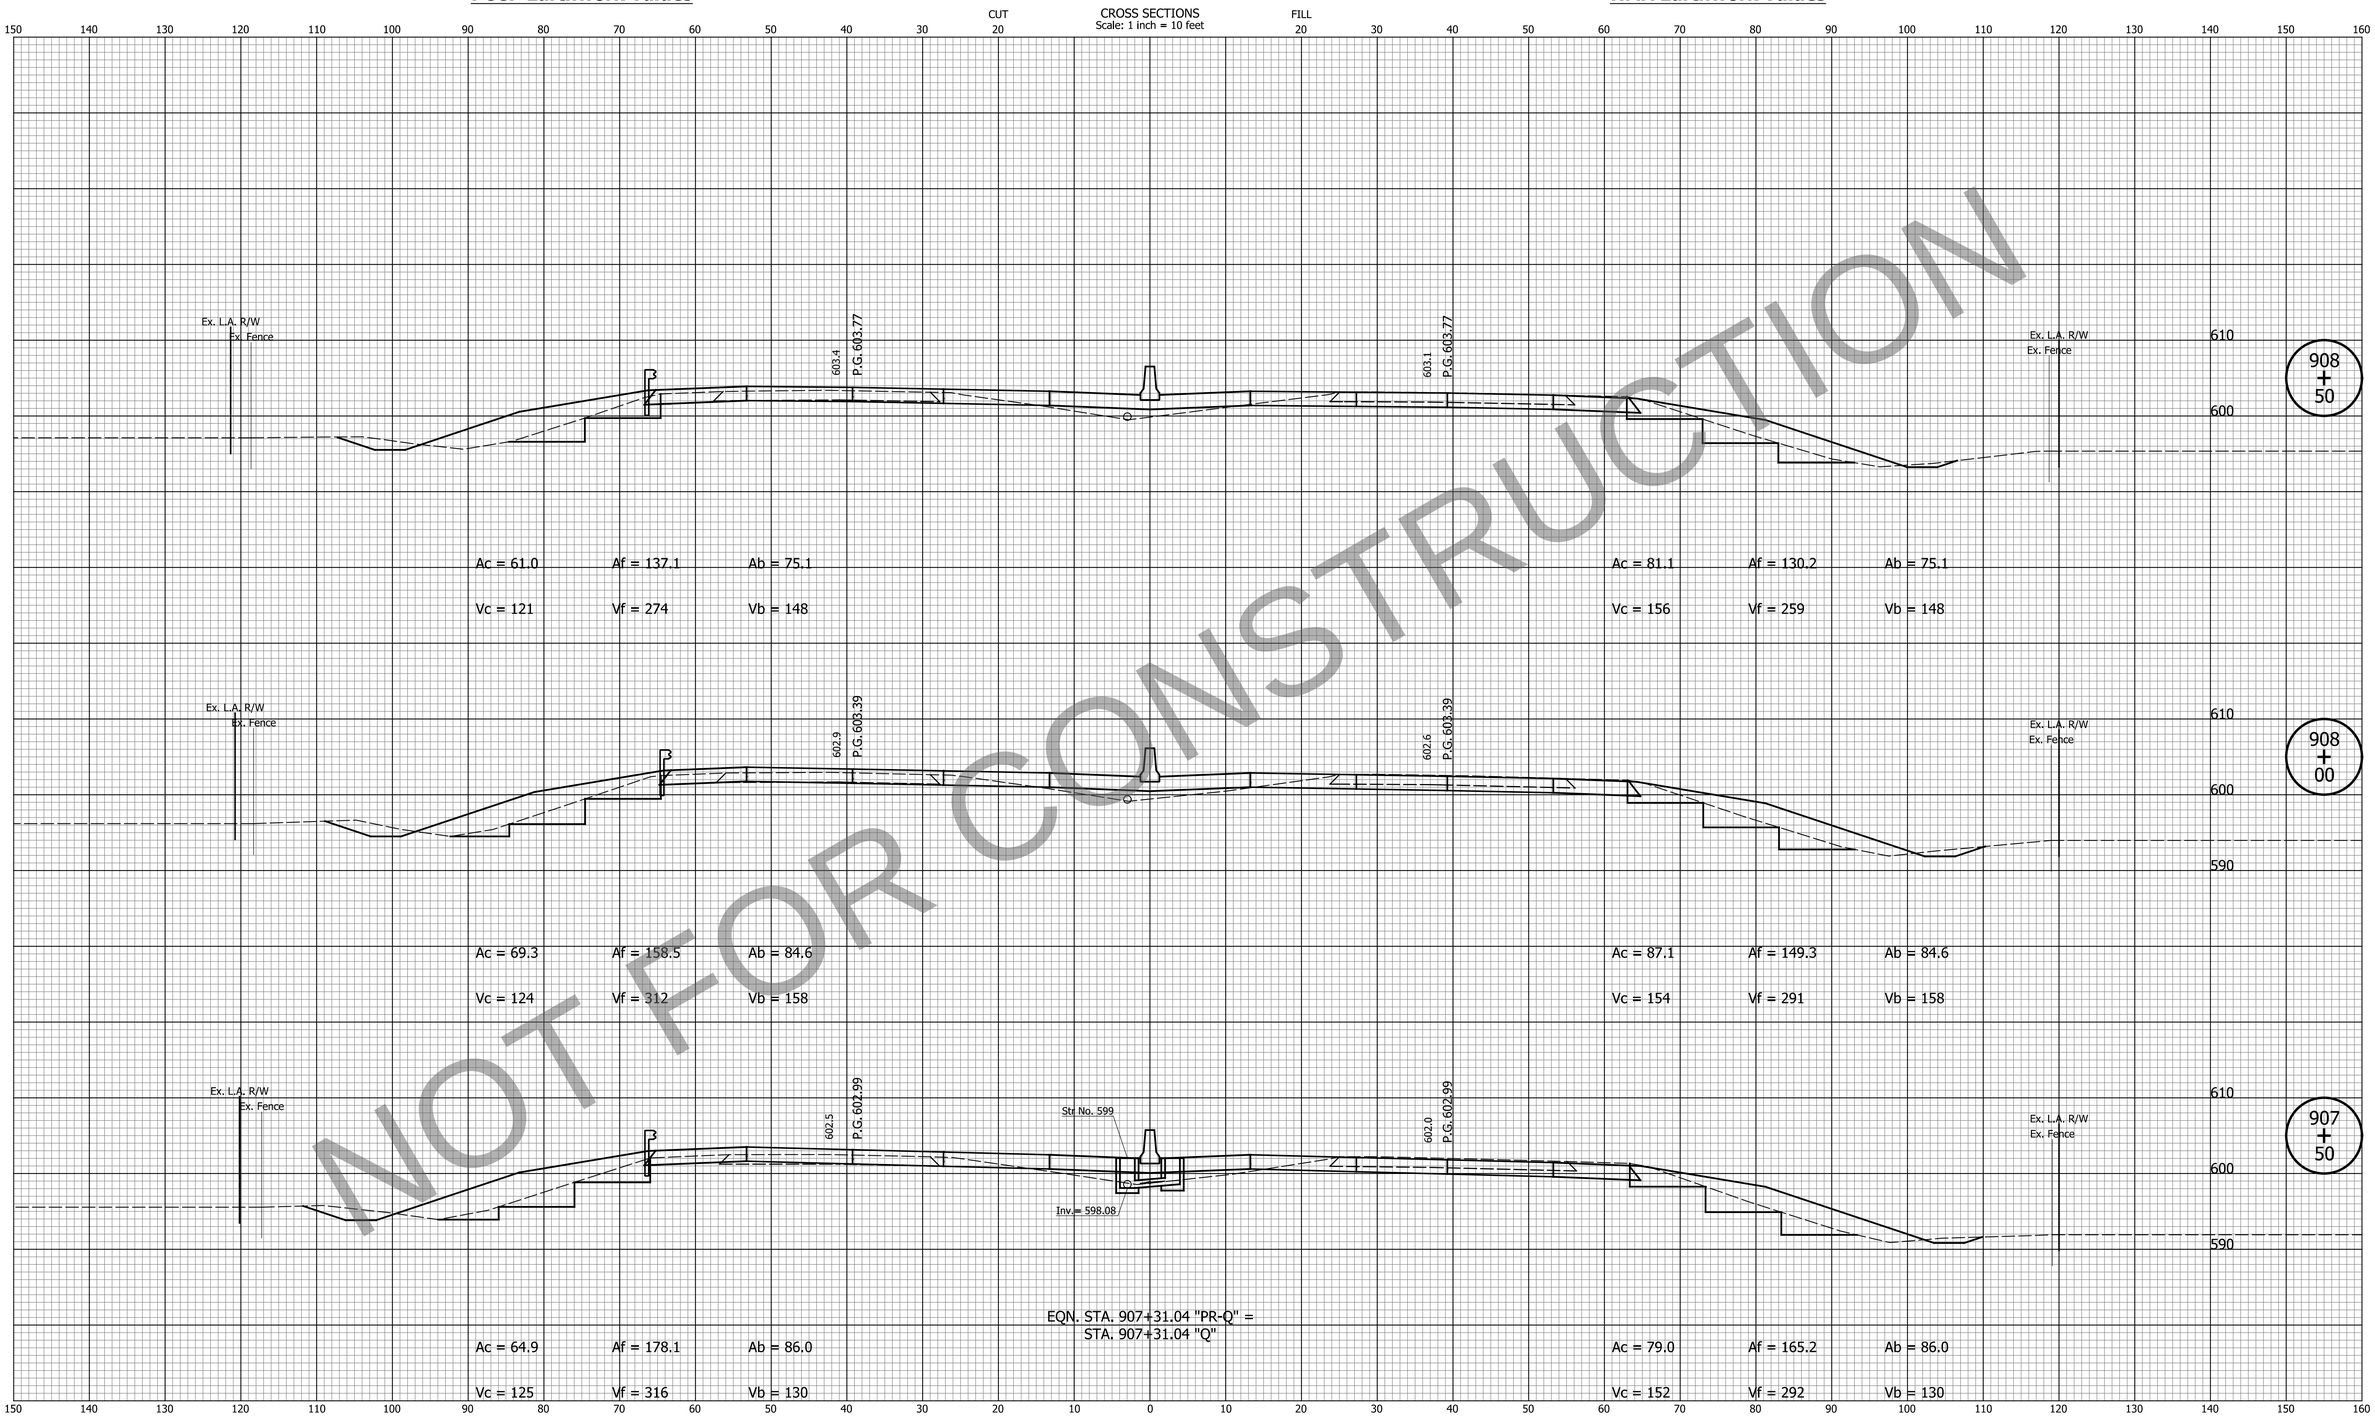

NOT FOR CONSTRUCTION

DATE	REVISION

FOR INFORMATION ONLY

Project scope, including project limits and identified work within, will change based on what the Design-Build Contractor can provide for the fixed-price identified in the RFP documents.

Note:
Proposed Cross Sections Show HMA Pavement Alternative Only.

DESIGNED: ZLM
DRAWN: BAD
CHECKED: CDH
CHECKED: PKW

INDIANA
DEPARTMENT OF TRANSPORTATION

CROSS SECTIONS
LINE "Q"

HORIZONTAL SCALE	BRIDGE FILE
1" = 10'	N/A
VERTICAL SCALE	DESIGNATION
1" = 10'	1700135
SURVEY BOOK	SHEETS
N/A	137 of 252
CONTRACT	PROJECT
R-41529	1700135

PCCP Earthwork Values

HMA Earthwork Values

CROSS SECTIONS
Scale: 1 inch = 10 feet

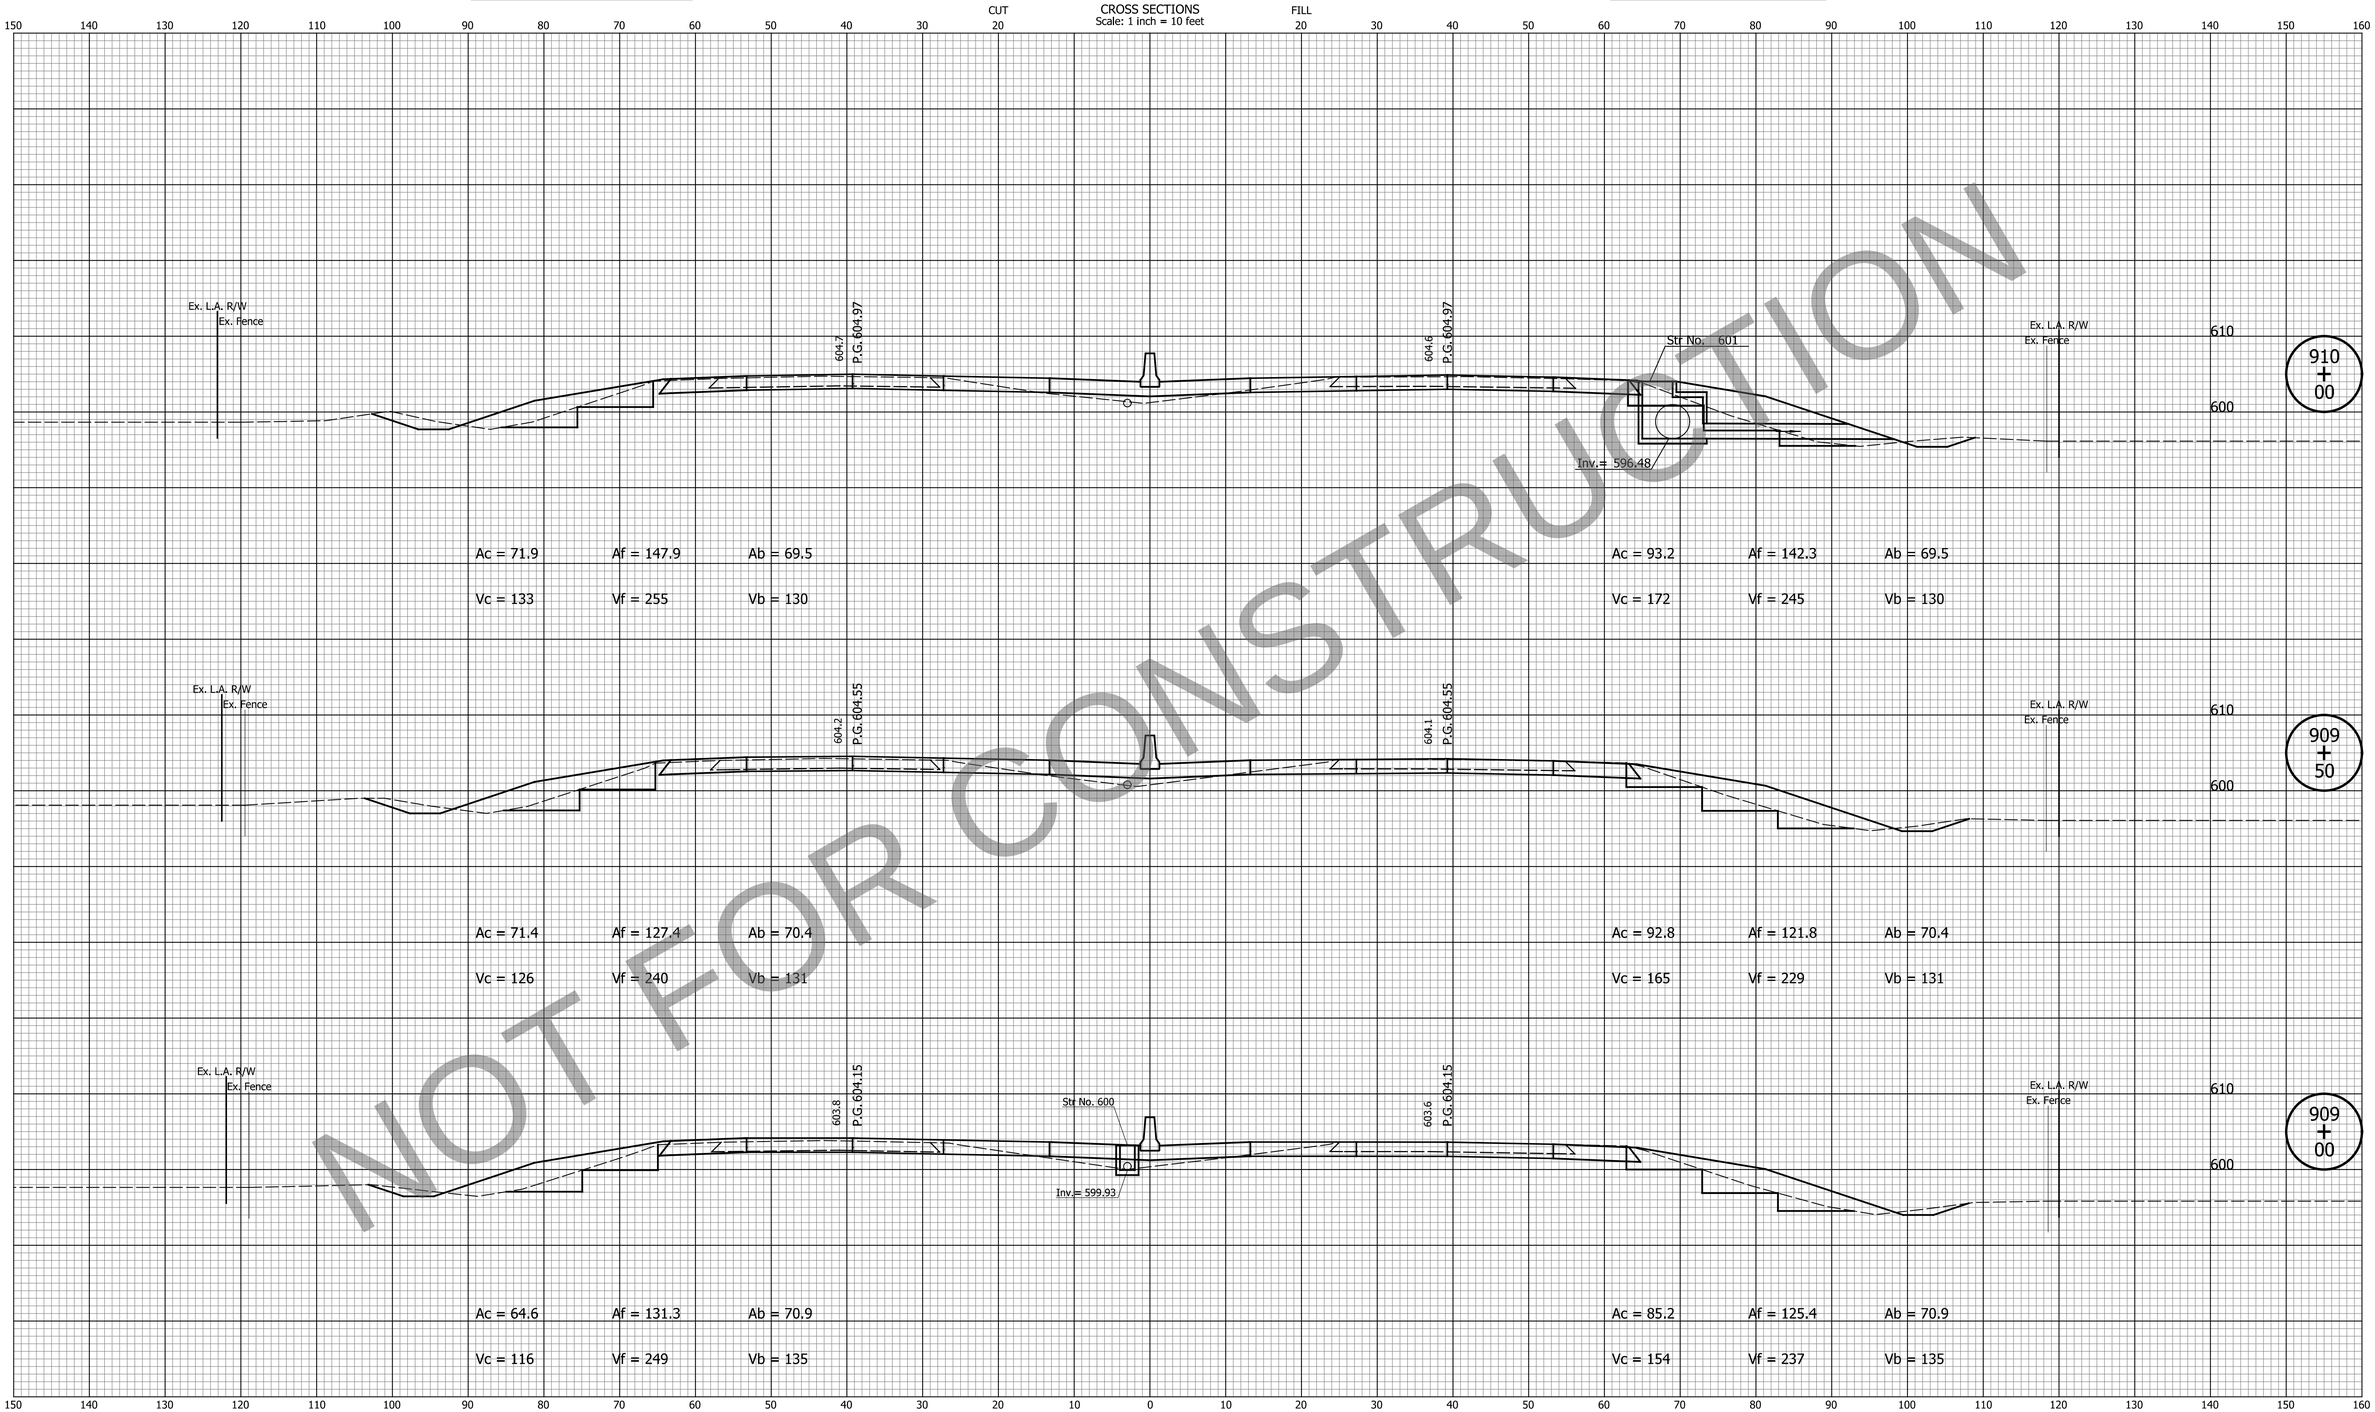

NOT FOR CONSTRUCTION

DATE	REVISION

FOR INFORMATION ONLY

Project scope, including project limits and identified work within, will change based on what the Design-Build Contractor can provide for the fixed-price identified in the RFP documents.

Note:
Proposed Cross Sections Show HMA Pavement Alternative Only.

DESIGNED: ZLM	DRAWN: BAD
CHECKED: CDH	CHECKED: PKW

INDIANA
DEPARTMENT OF TRANSPORTATION

CROSS SECTIONS
LINE "Q"

HORIZONTAL SCALE	BRIDGE FILE
1" = 10'	N/A
VERTICAL SCALE	DESIGNATION
1" = 10'	1700135
SURVEY BOOK	SHEETS
N/A	138 of 252
CONTRACT	PROJECT
R-41529	1700135

Indy+Pdf.dfcfg
Indiana_Shade.tbl

cherr 10/19/2023 10:32:25 AM P:\2019\00172\D. Drawings\201900172.0001.RD.CS.01.dgn

PCCP Earthwork Values

HMA Earthwork Values

CROSS SECTIONS
Scale: 1 inch = 10 feet

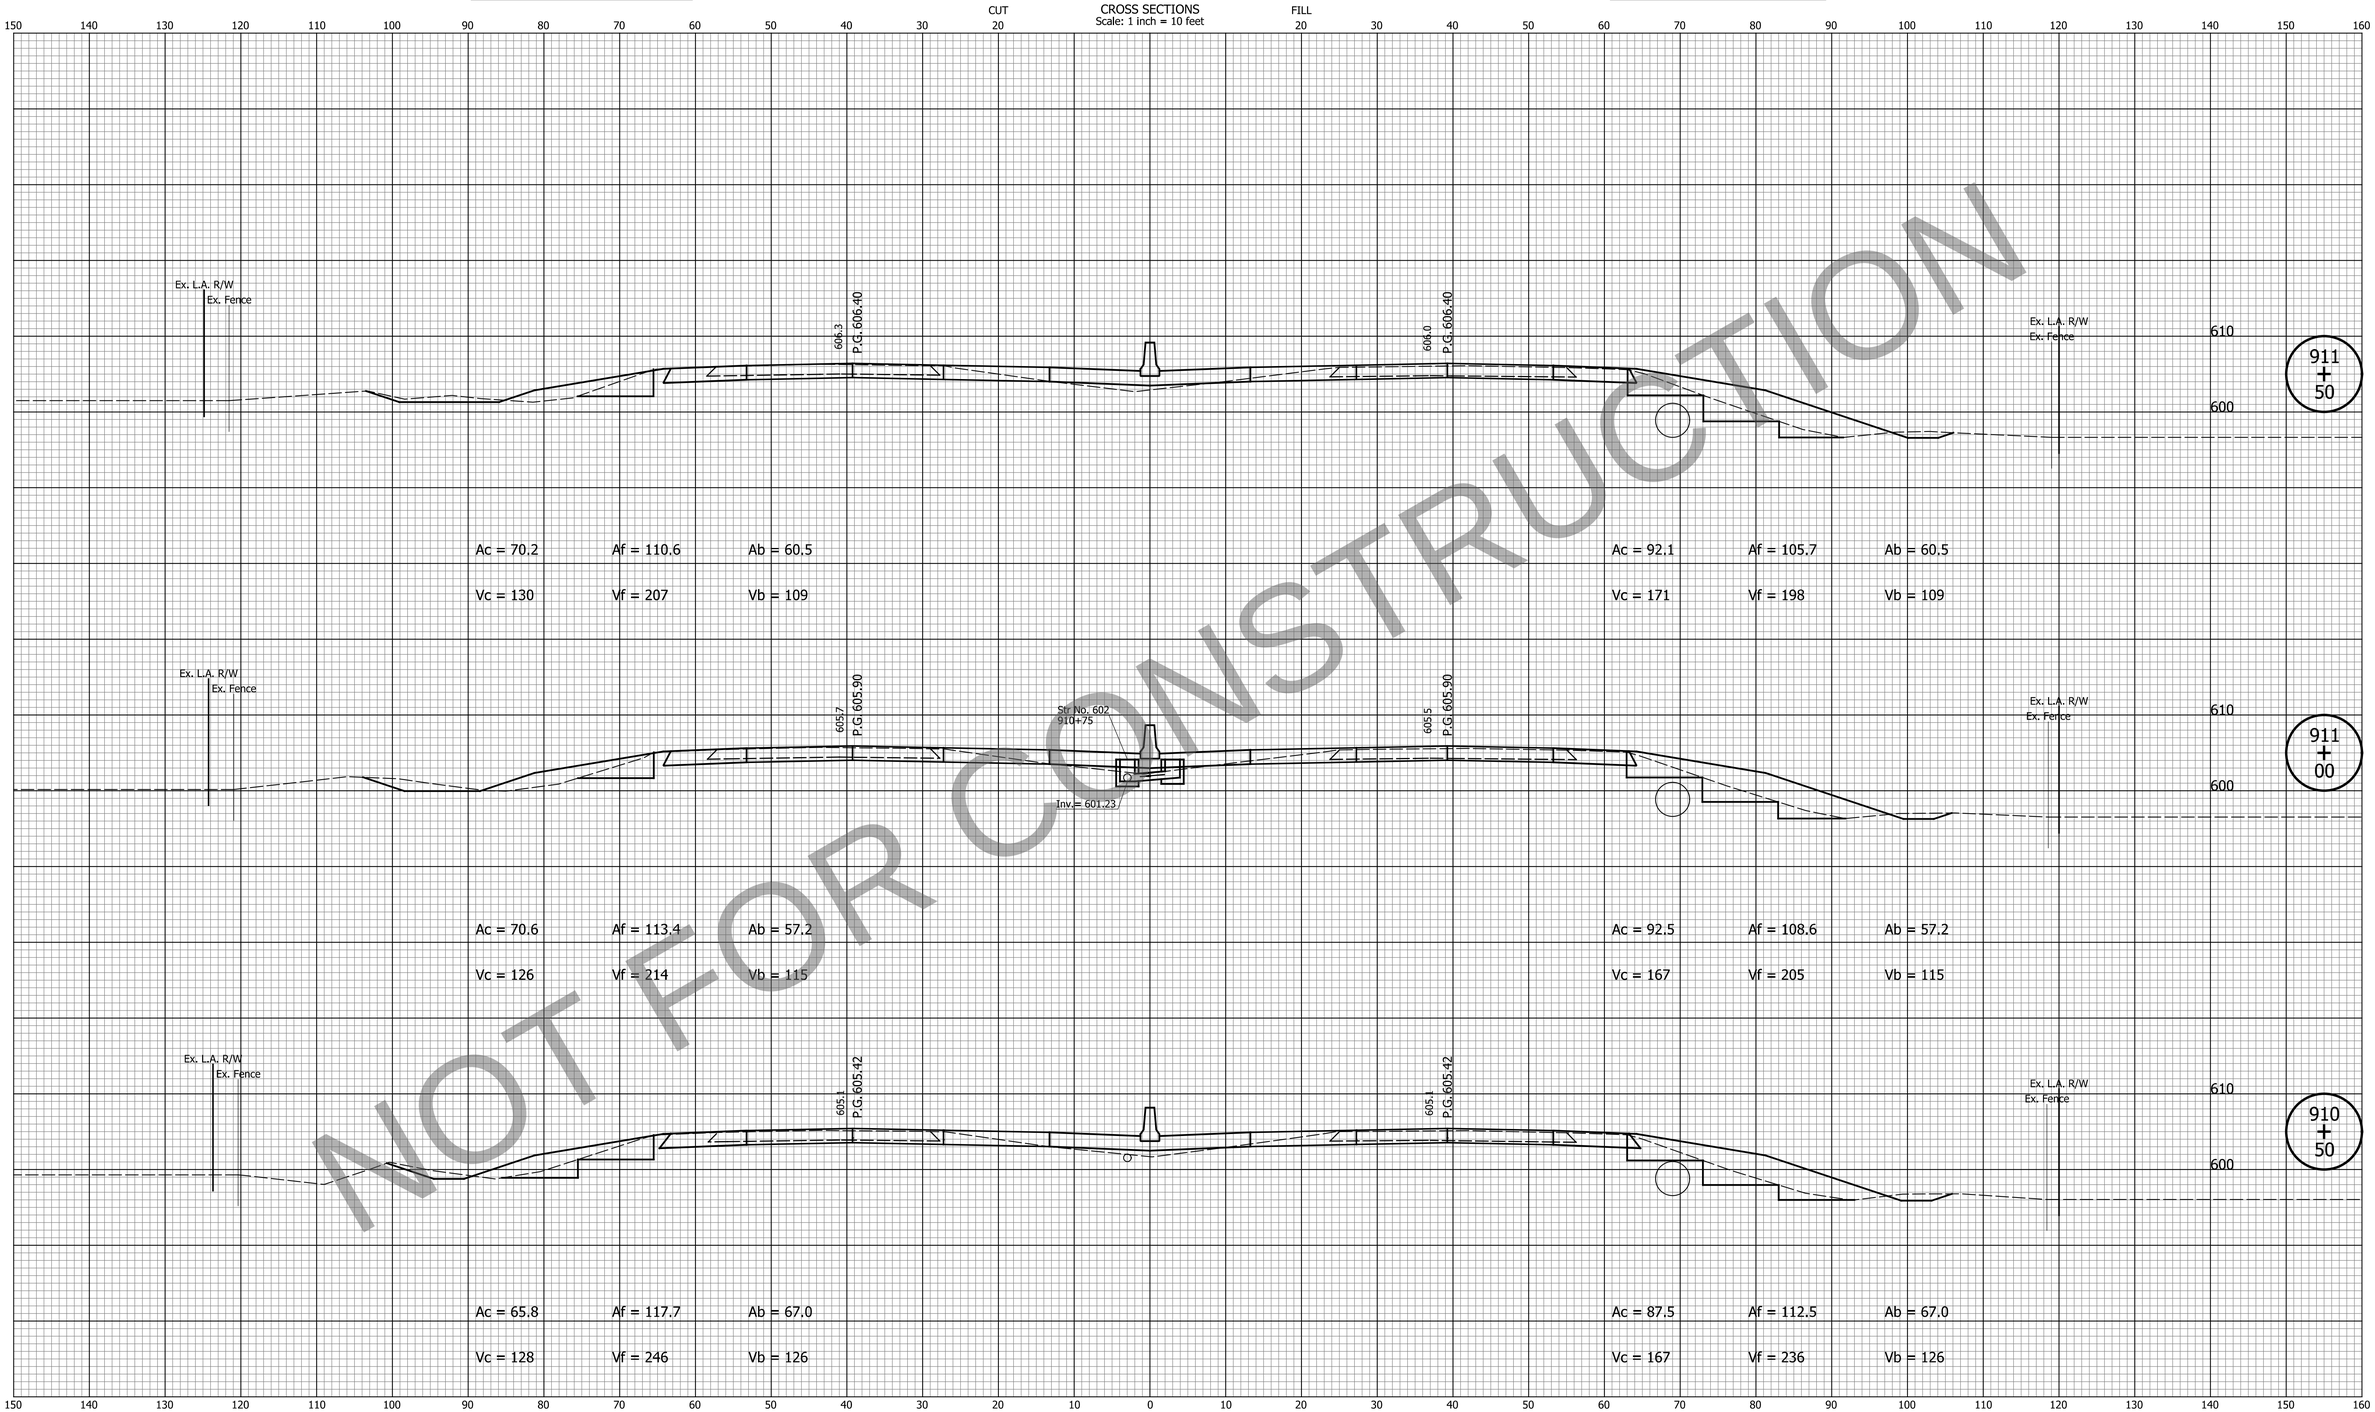

NOT FOR CONSTRUCTION

DATE	REVISION

FOR INFORMATION ONLY
Project scope, including project limits and identified work within, will change based on what the Design-Build Contractor can provide for the fixed-price identified in the RFP documents.

Note:
Proposed Cross Sections Show HMA Pavement Alternative Only.

DESIGNED: ZLM	DRAWN: BAD
CHECKED: CDH	CHECKED: PKW

INDIANA
DEPARTMENT OF TRANSPORTATION

CROSS SECTIONS
LINE "Q"

HORIZONTAL SCALE	BRIDGE FILE
1" = 10'	N/A
VERTICAL SCALE	DESIGNATION
1" = 10'	1700135
SURVEY BOOK	SHEETS
N/A	139 of 252
CONTRACT	PROJECT
R-41529	1700135

Indy-mdf.dgnfg
Indiana_Shade.tbl

cherr 10/19/2023 10:32:28 AM P:\2019\00172\D. Drawings\201900172.0001.RD.CS.01.dgn

PCCP Earthwork Values

HMA Earthwork Values

CROSS SECTIONS
Scale: 1 inch = 10 feet

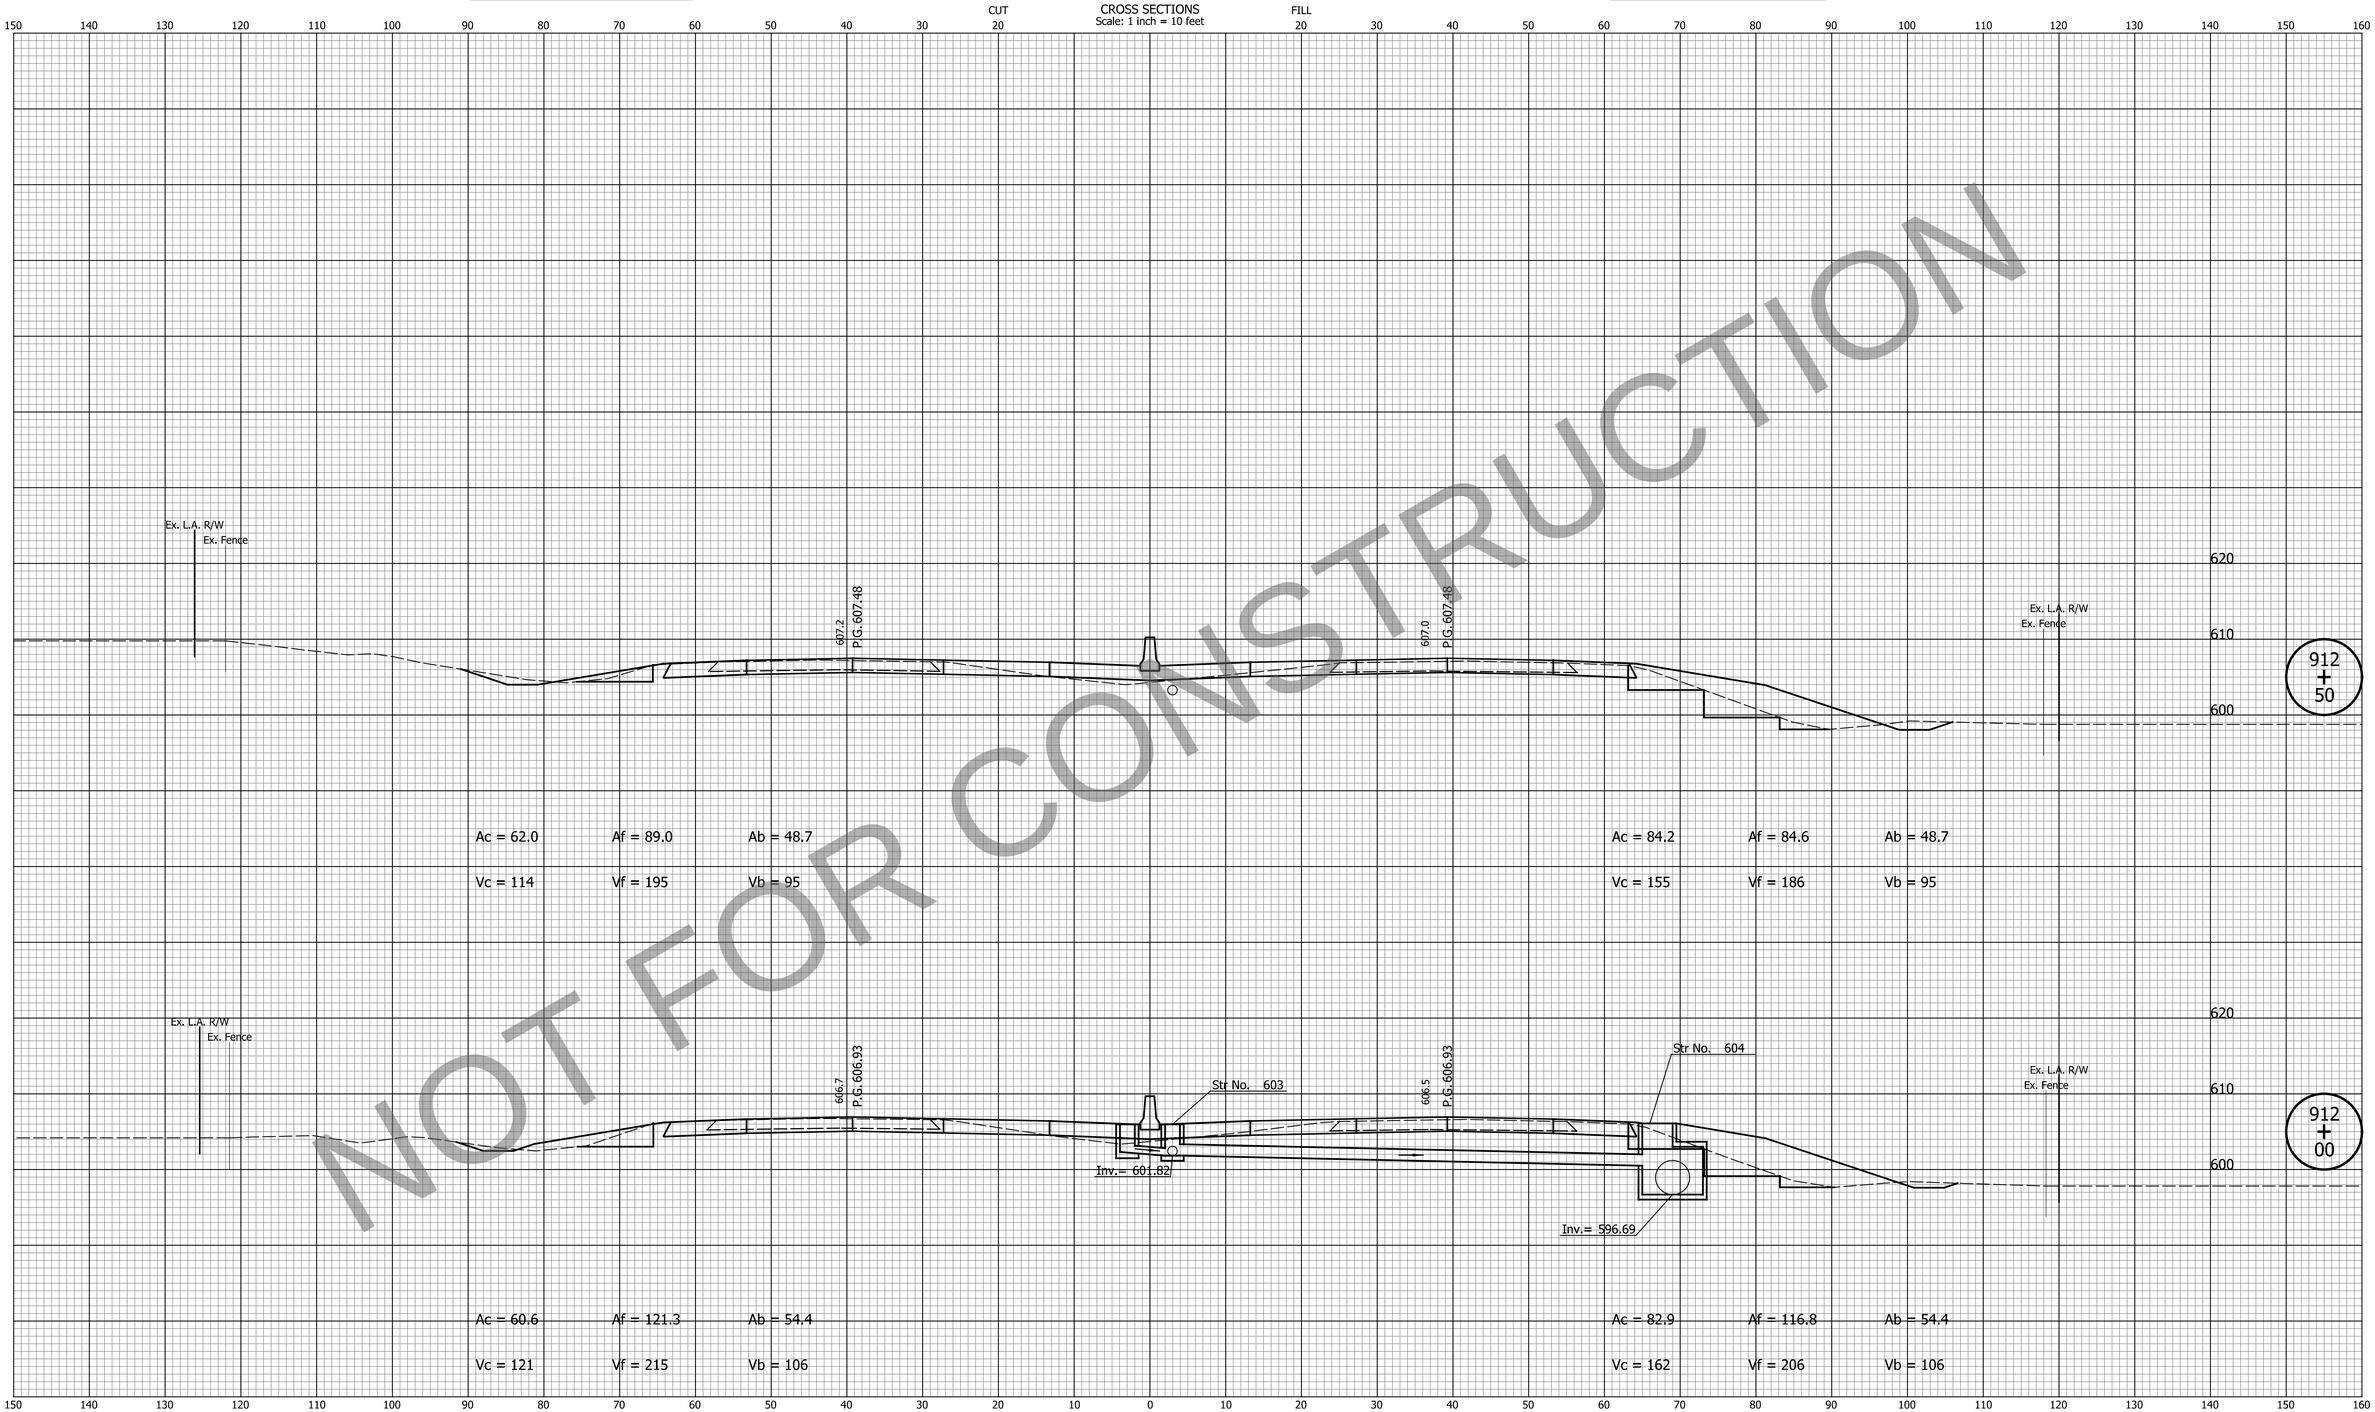

NOT FOR CONSTRUCTION

DATE	REVISION

FOR INFORMATION ONLY
Project scope, including project limits and identified work within, will change based on what the Design-Build Contractor can provide for the fixed-price identified in the RFP documents.

Note:
Proposed Cross Sections Show HMA Pavement Alternative Only.

DESIGNED: ZLM	DRAWN: BAD
CHECKED: CDH	CHECKED: PKW

INDIANA
DEPARTMENT OF TRANSPORTATION

CROSS SECTIONS
LINE "Q"

HORIZONTAL SCALE	BRIDGE FILE
1" = 10'	N/A
VERTICAL SCALE	DESIGNATION
1" = 10'	1700135
SURVEY BOOK	SHEETS
N/A	140 of 252
CONTRACT	PROJECT
R-41529	1700135

Indy-mdf.pltcfg
Indiana_Shade.tbl

cherr 10/19/2023 10:32:30 AM P:\2019\00172\D. Drawings\201900172.0001.RD.CS.01.dgn

PCCP Earthwork Values

HMA Earthwork Values

CROSS SECTIONS
Scale: 1 inch = 10 feet

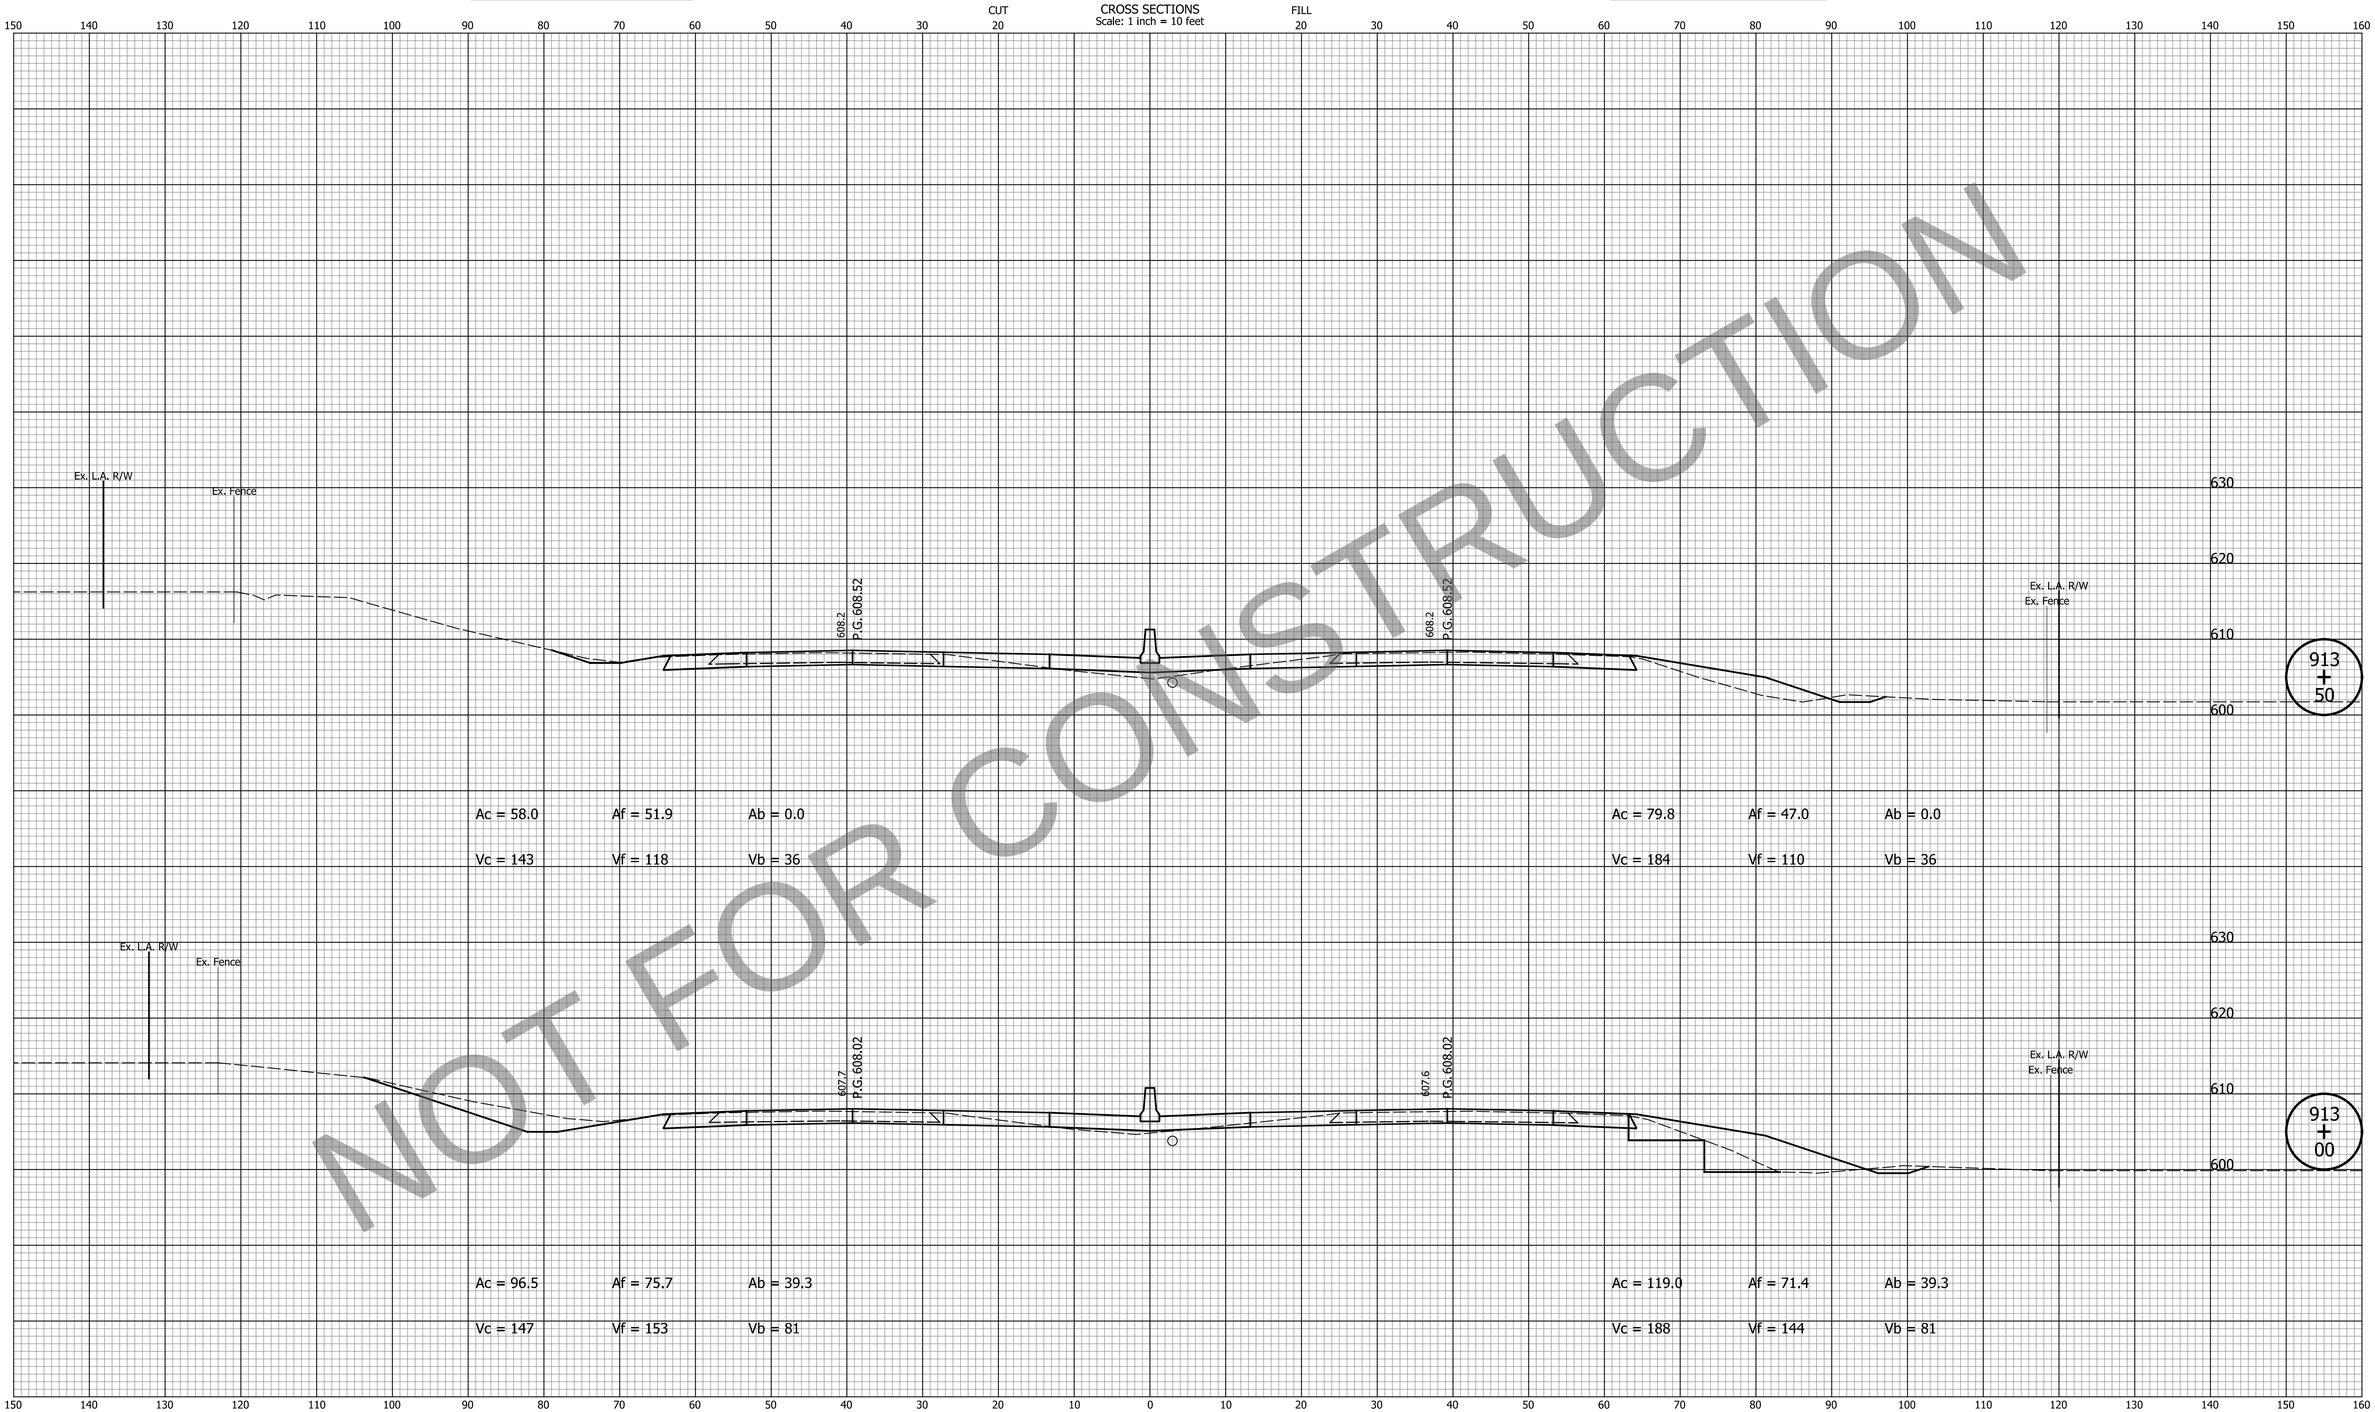

NOT FOR CONSTRUCTION

DATE	REVISION

FOR INFORMATION ONLY
Project scope, including project limits and identified work within, will change based on what the Design-Build Contractor can provide for the fixed-price identified in the RFP documents.

Note:
Proposed Cross Sections Show HMA Pavement Alternative Only.

DESIGNED: ZLM	DRAWN: BAD
CHECKED: CDH	CHECKED: PKW

INDIANA
DEPARTMENT OF TRANSPORTATION

CROSS SECTIONS
LINE "Q"

HORIZONTAL SCALE	BRIDGE FILE
1" = 10'	N/A
VERTICAL SCALE	DESIGNATION
1" = 10'	1700135
SURVEY BOOK	SHEETS
N/A	141 of 252
CONTRACT	PROJECT
R-41529	1700135

Indy-mdf.dgnfg
Indiana_Shade.tbl

cherr 10/19/2023 10:32:33 AM P:\2019\00172\D. Drawings\201900172.0001.RD.CS.01.dgn

PCCP Earthwork Values

HMA Earthwork Values

CROSS SECTIONS
Scale: 1 inch = 10 feet

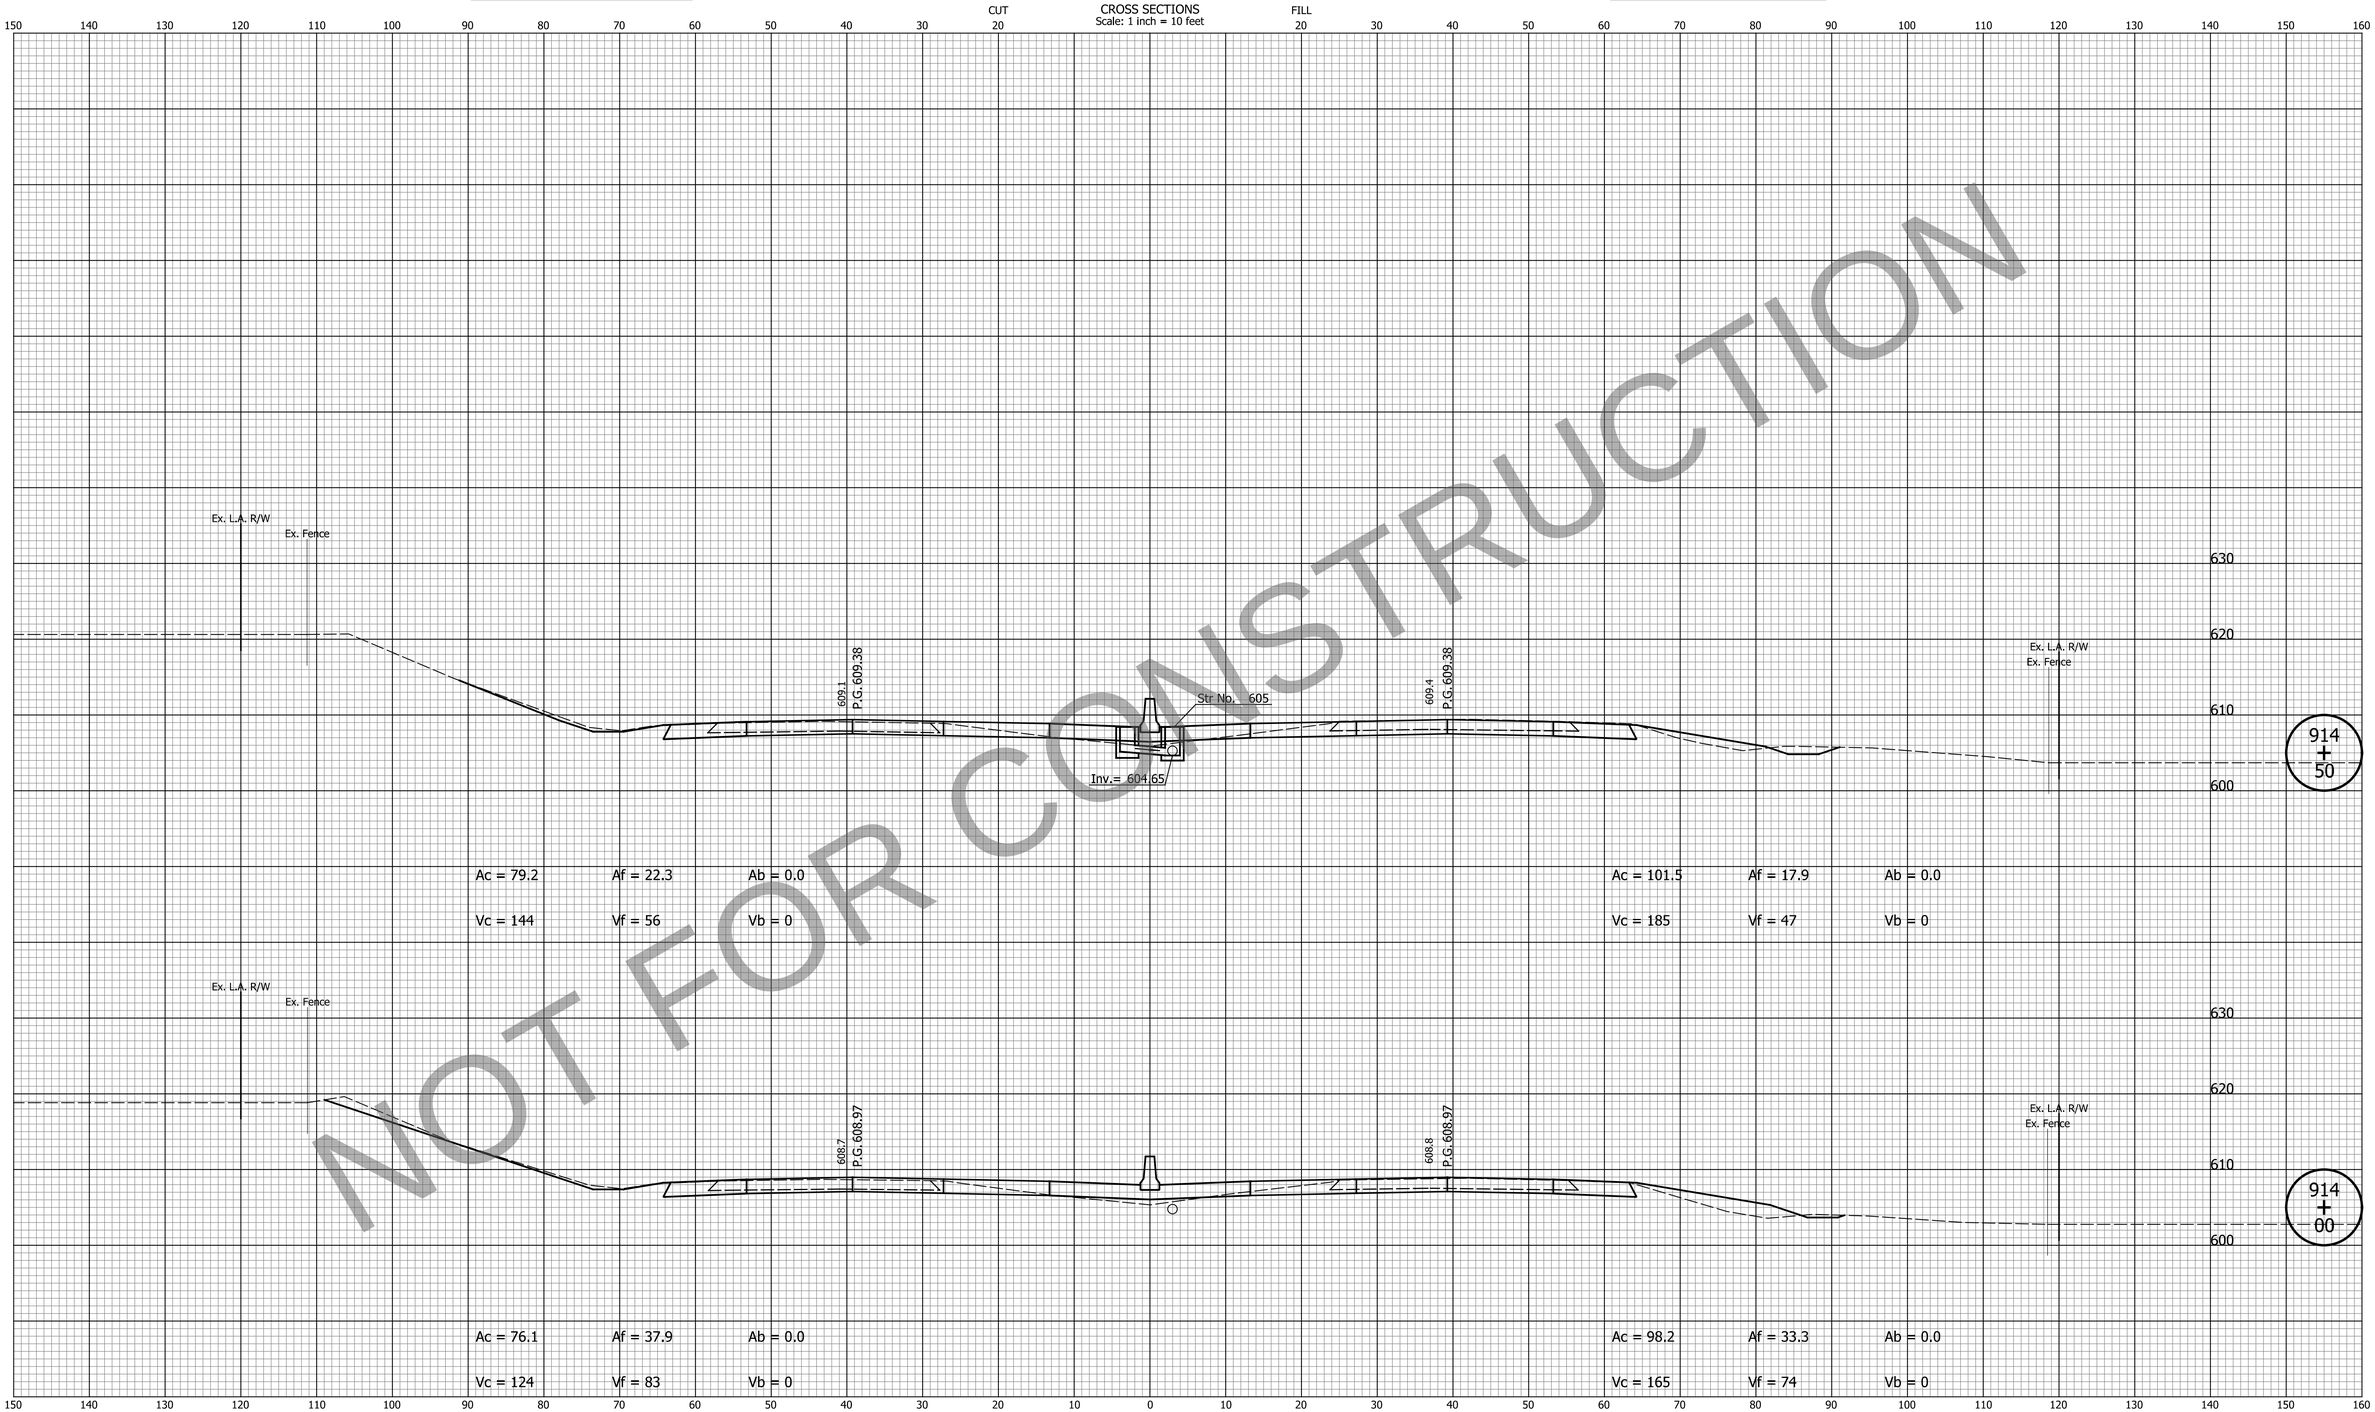

NOT FOR CONSTRUCTION

DATE	REVISION

FOR INFORMATION ONLY

Project scope, including project limits and identified work within, will change based on what the Design-Build Contractor can provide for the fixed-price identified in the RFP documents.

Note:
Proposed Cross Sections Show HMA Pavement Alternative Only.

DESIGNED: ZLM
DRAWN: BAD
CHECKED: CDH
CHECKED: PKW

INDIANA
DEPARTMENT OF TRANSPORTATION

CROSS SECTIONS
LINE "Q"

HORIZONTAL SCALE	BRIDGE FILE
1" = 10'	N/A
VERTICAL SCALE	DESIGNATION
1" = 10'	1700135
SURVEY BOOK	SHEETS
N/A	142 of 252
CONTRACT	PROJECT
R-41529	1700135

Indy-Pdf.pltcfg
Indiana_Shade.tbl

cherr 10/19/2023 10:32:36 AM P:\2019\00172\D. Drawings\201900172.0001.RD.CS.01.dgn

PCCP Earthwork Values

HMA Earthwork Values

CROSS SECTIONS
Scale: 1 inch = 10 feet

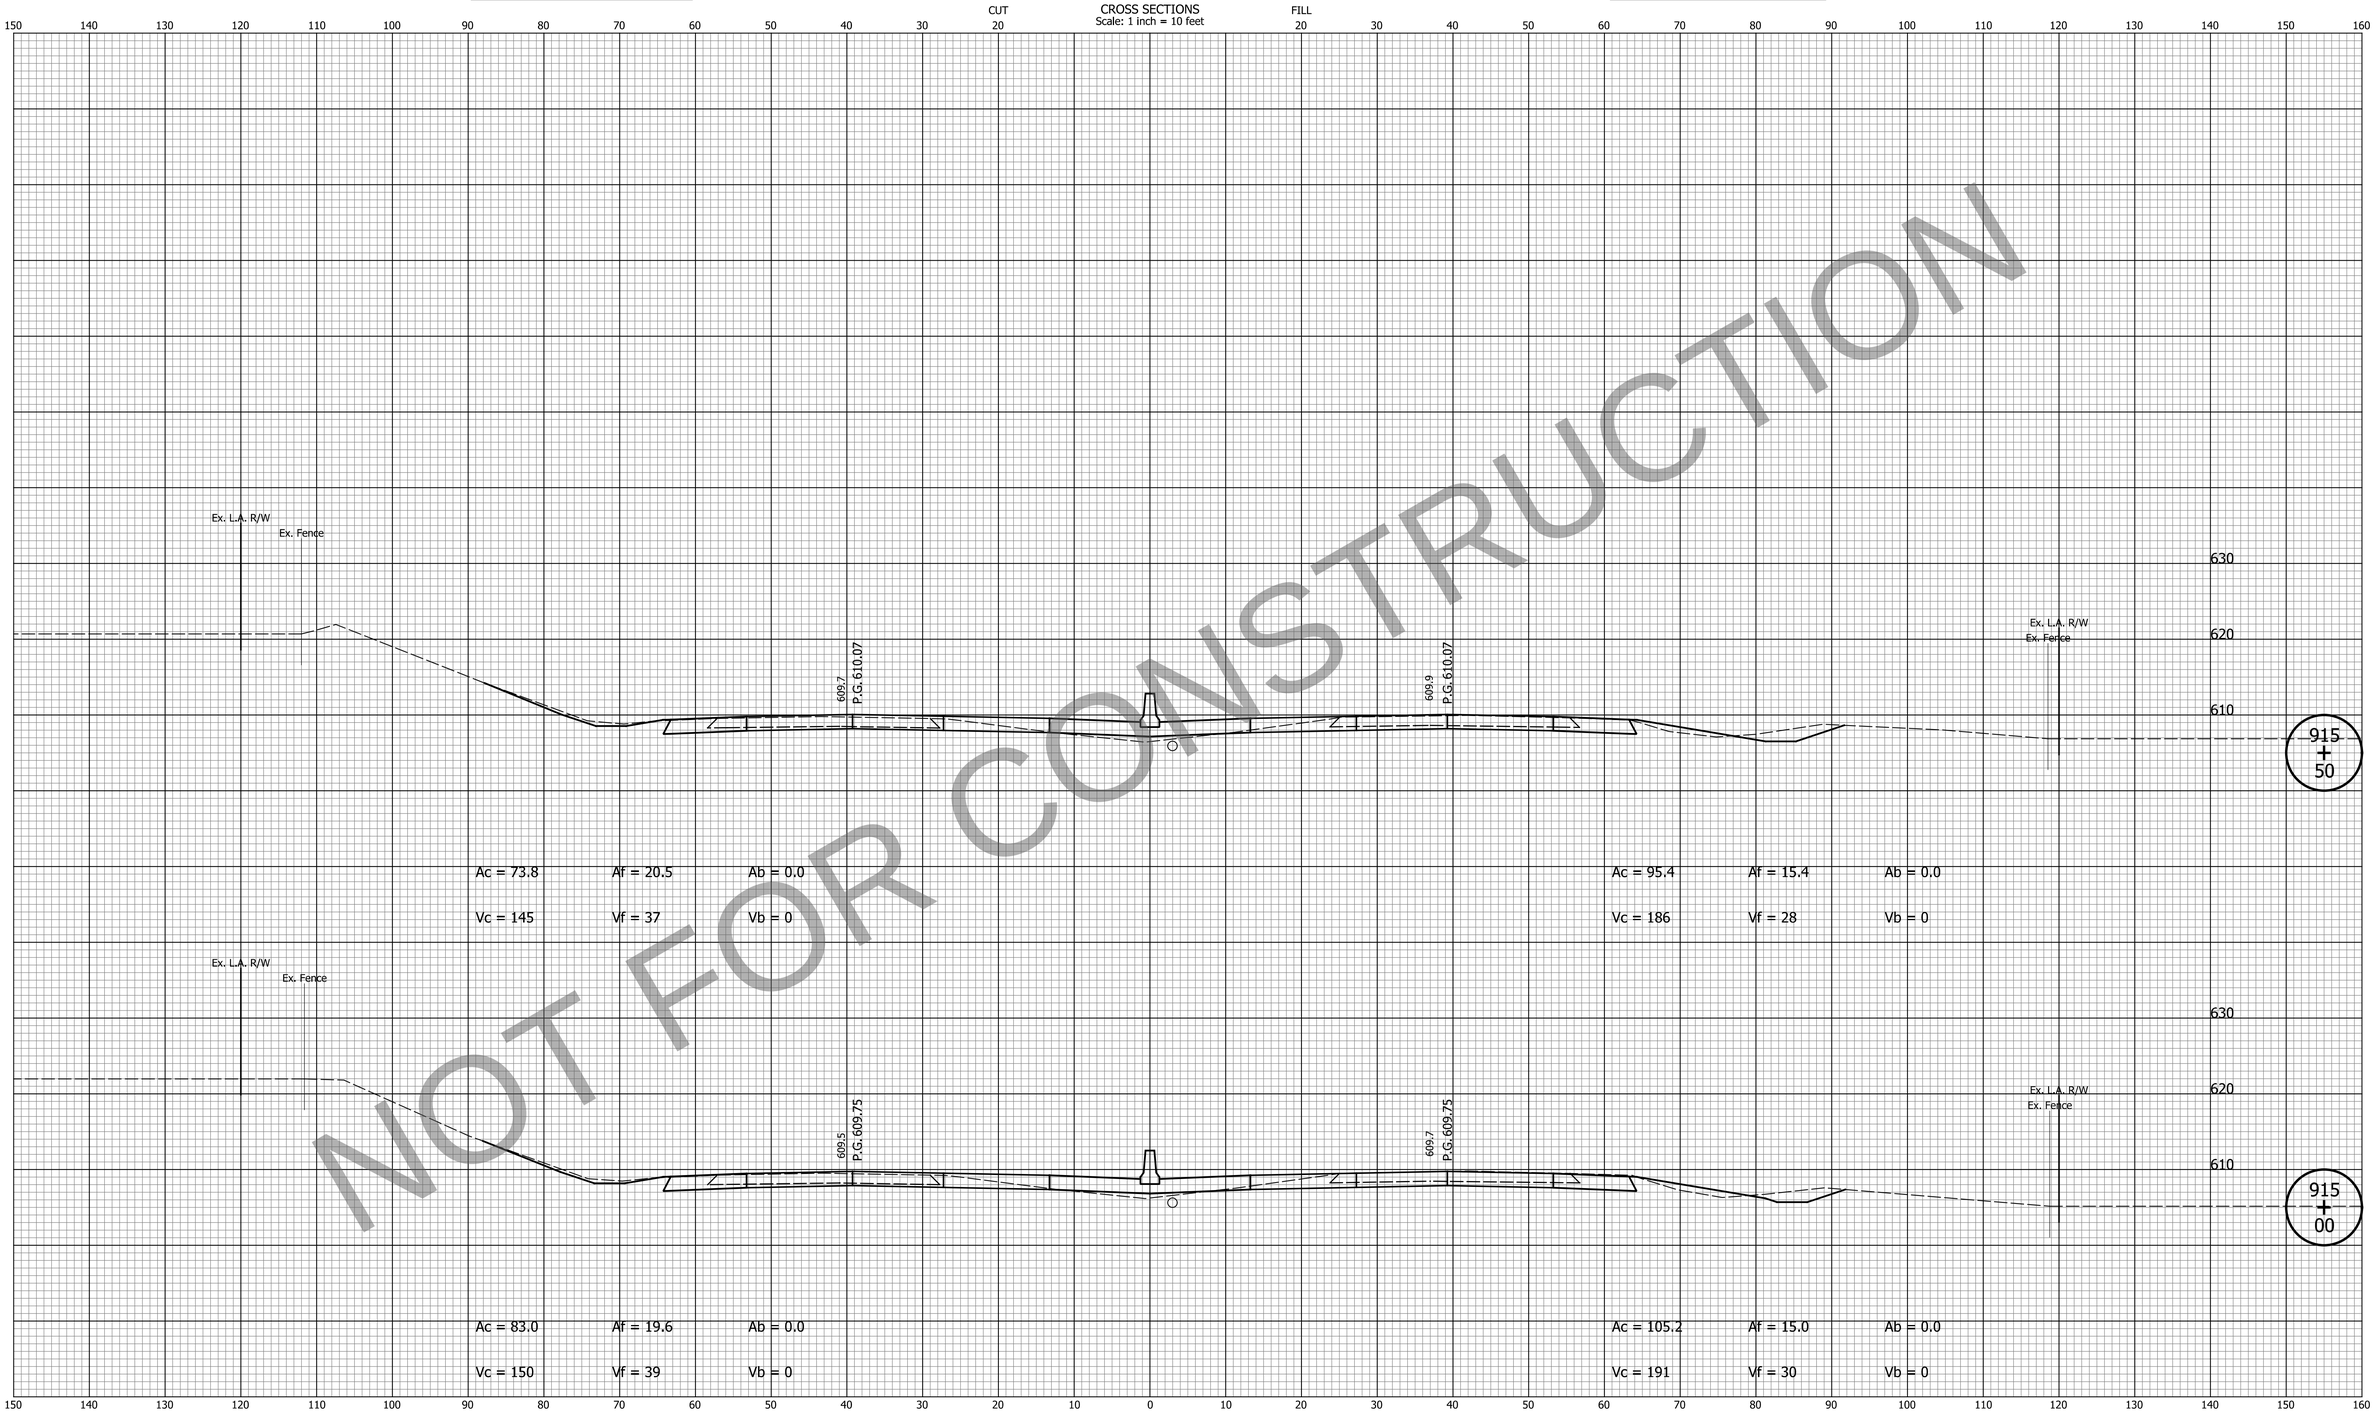

NOT FOR CONSTRUCTION

DATE	REVISION

FOR INFORMATION ONLY

Project scope, including project limits and identified work within, will change based on what the Design-Build Contractor can provide for the fixed-price identified in the RFP documents.

Note:
Proposed Cross Sections Show HMA Pavement Alternative Only.

DESIGNED: ZLM	DRAWN: BAD
CHECKED: CDH	CHECKED: PKW

INDIANA
DEPARTMENT OF TRANSPORTATION

CROSS SECTIONS
LINE "Q"

HORIZONTAL SCALE	BRIDGE FILE
1" = 10'	N/A
VERTICAL SCALE	DESIGNATION
1" = 10'	1700135
SURVEY BOOK	SHEETS
N/A	143 of 252
CONTRACT	PROJECT
R-41529	1700135

PCCP Earthwork Values

HMA Earthwork Values

CROSS SECTIONS
Scale: 1 inch = 10 feet

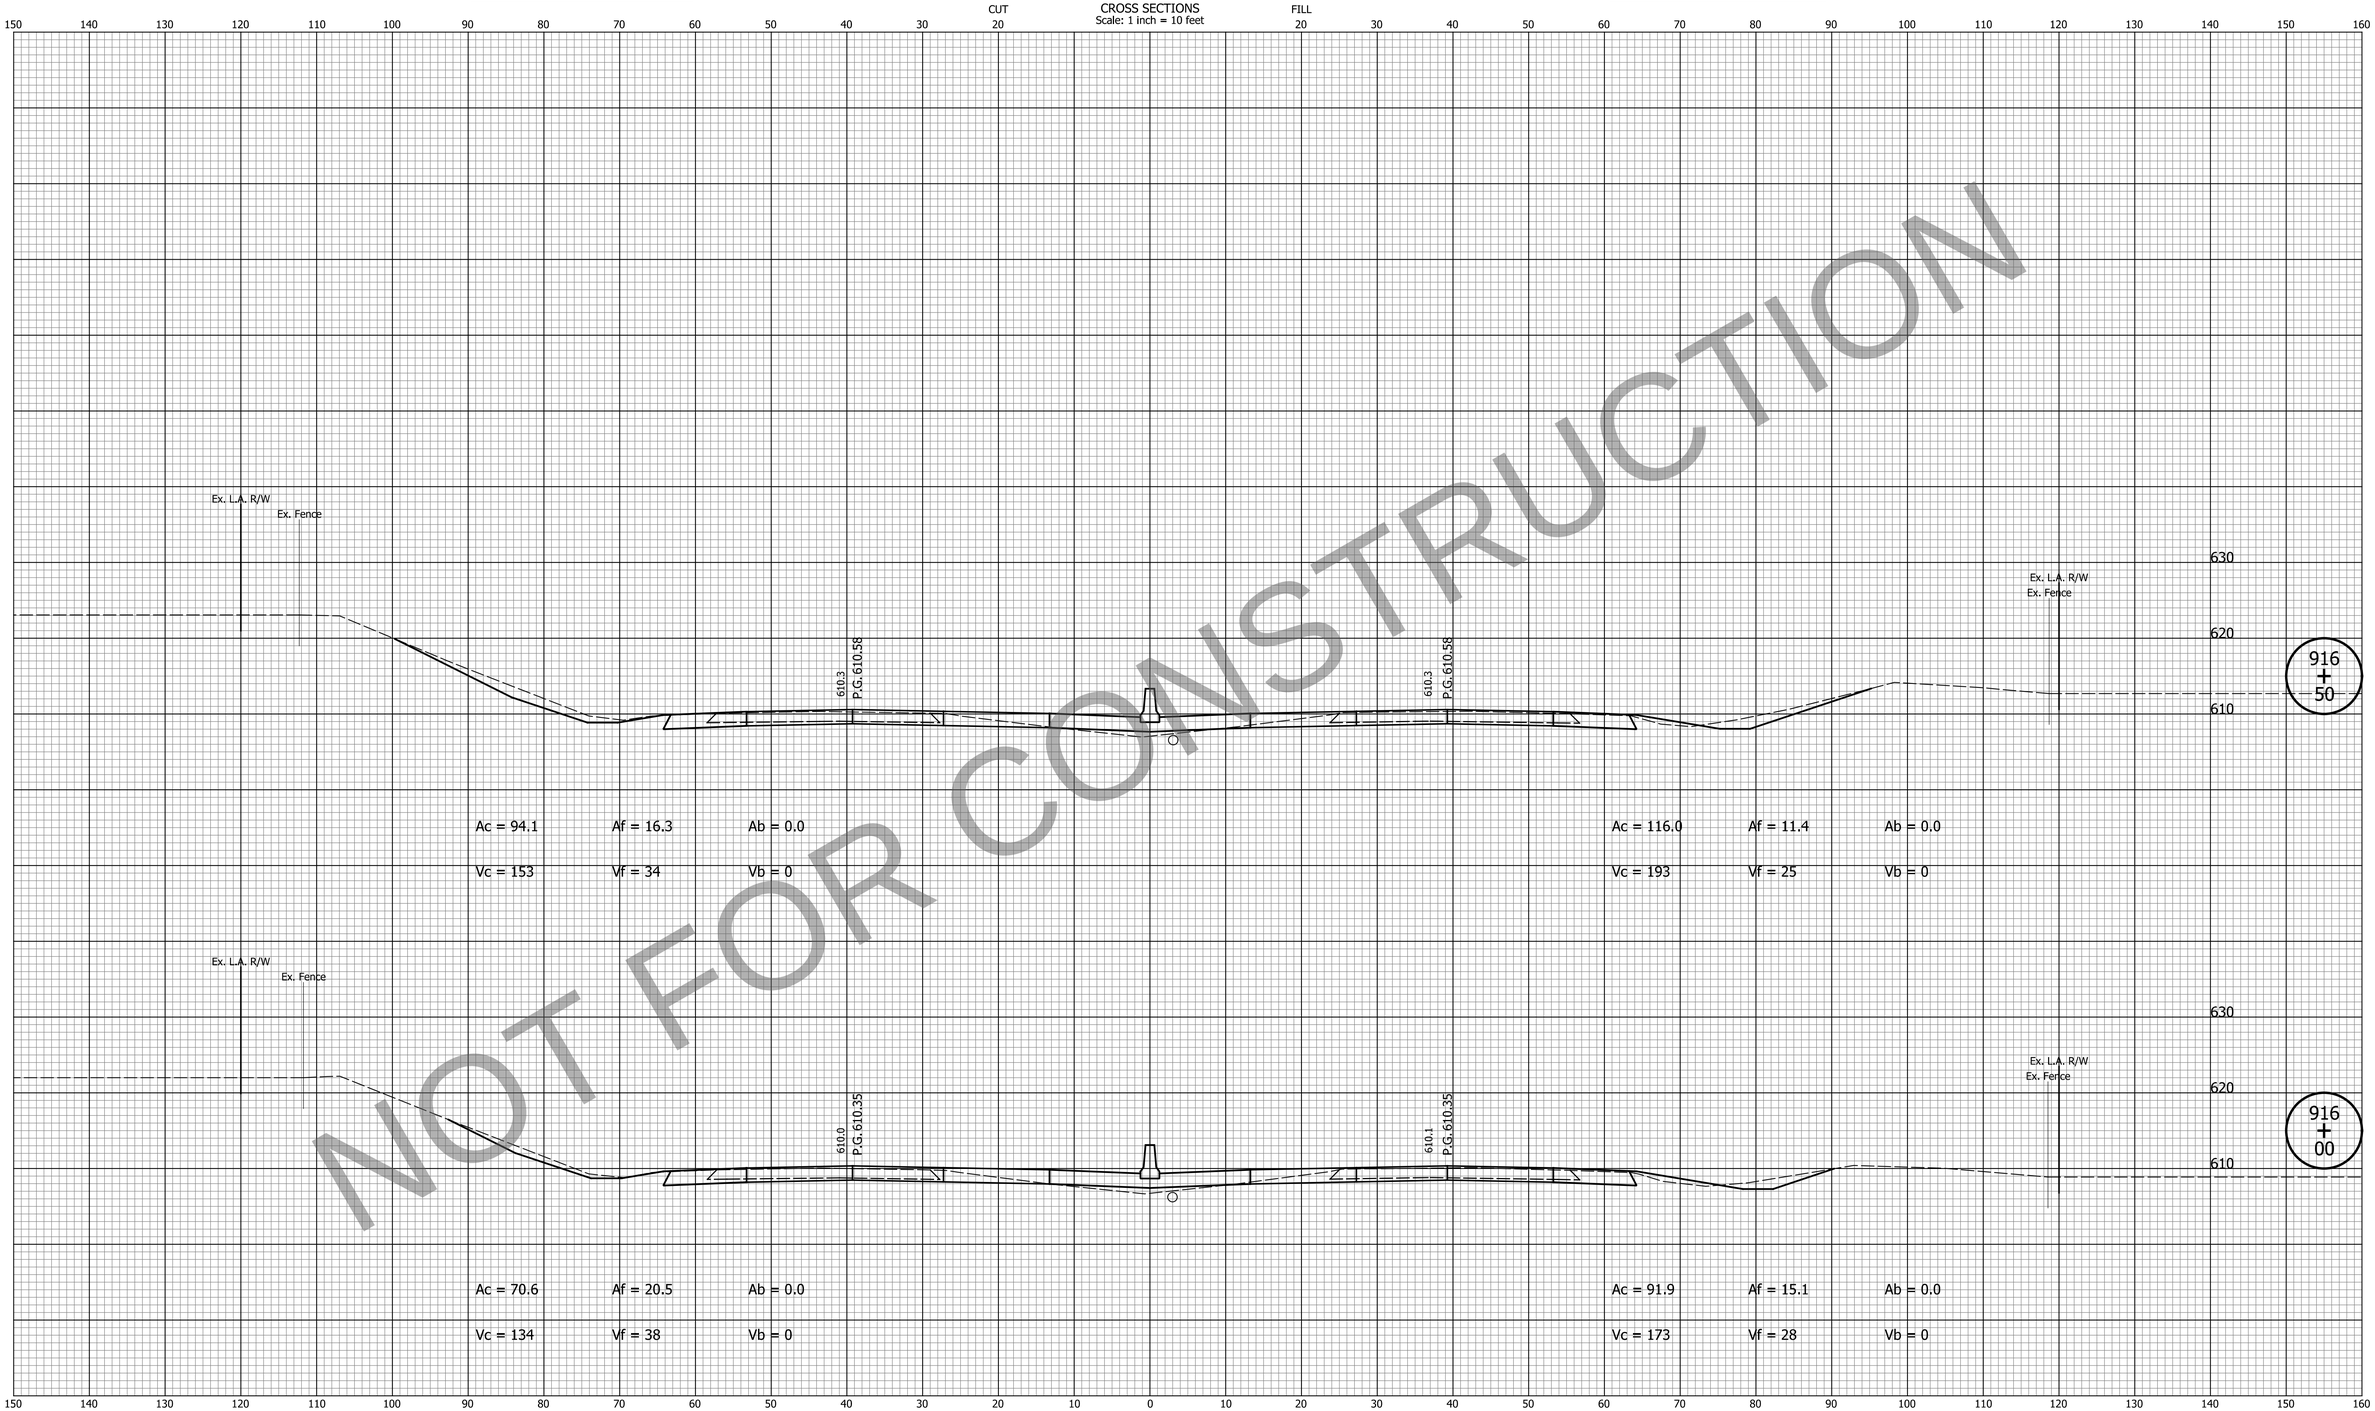

NOT FOR CONSTRUCTION

DATE	REVISION

FOR INFORMATION ONLY
Project scope, including project limits and identified work within, will change based on what the Design-Build Contractor can provide for the fixed-price identified in the RFP documents.

Note:
Proposed Cross Sections Show HMA Pavement Alternative Only.

DESIGNED: ZLM	DRAWN: BAD
CHECKED: CDH	CHECKED: PKW

INDIANA
DEPARTMENT OF TRANSPORTATION

CROSS SECTIONS
LINE "Q"

HORIZONTAL SCALE	BRIDGE FILE
1" = 10'	N/A
VERTICAL SCALE	DESIGNATION
1" = 10'	1700135
SURVEY BOOK	SHEETS
N/A	144 of 252
CONTRACT	PROJECT
R-41529	1700135

Indy-hdf.cfg
Indiana_Shade.tbl

cherr 10/19/2023 10:32:41 AM P:\2019\00172\D. Drawings\201900172.0001.RD.CS.01.dgn

PCCP Earthwork Values

HMA Earthwork Values

CROSS SECTIONS
Scale: 1 inch = 10 feet

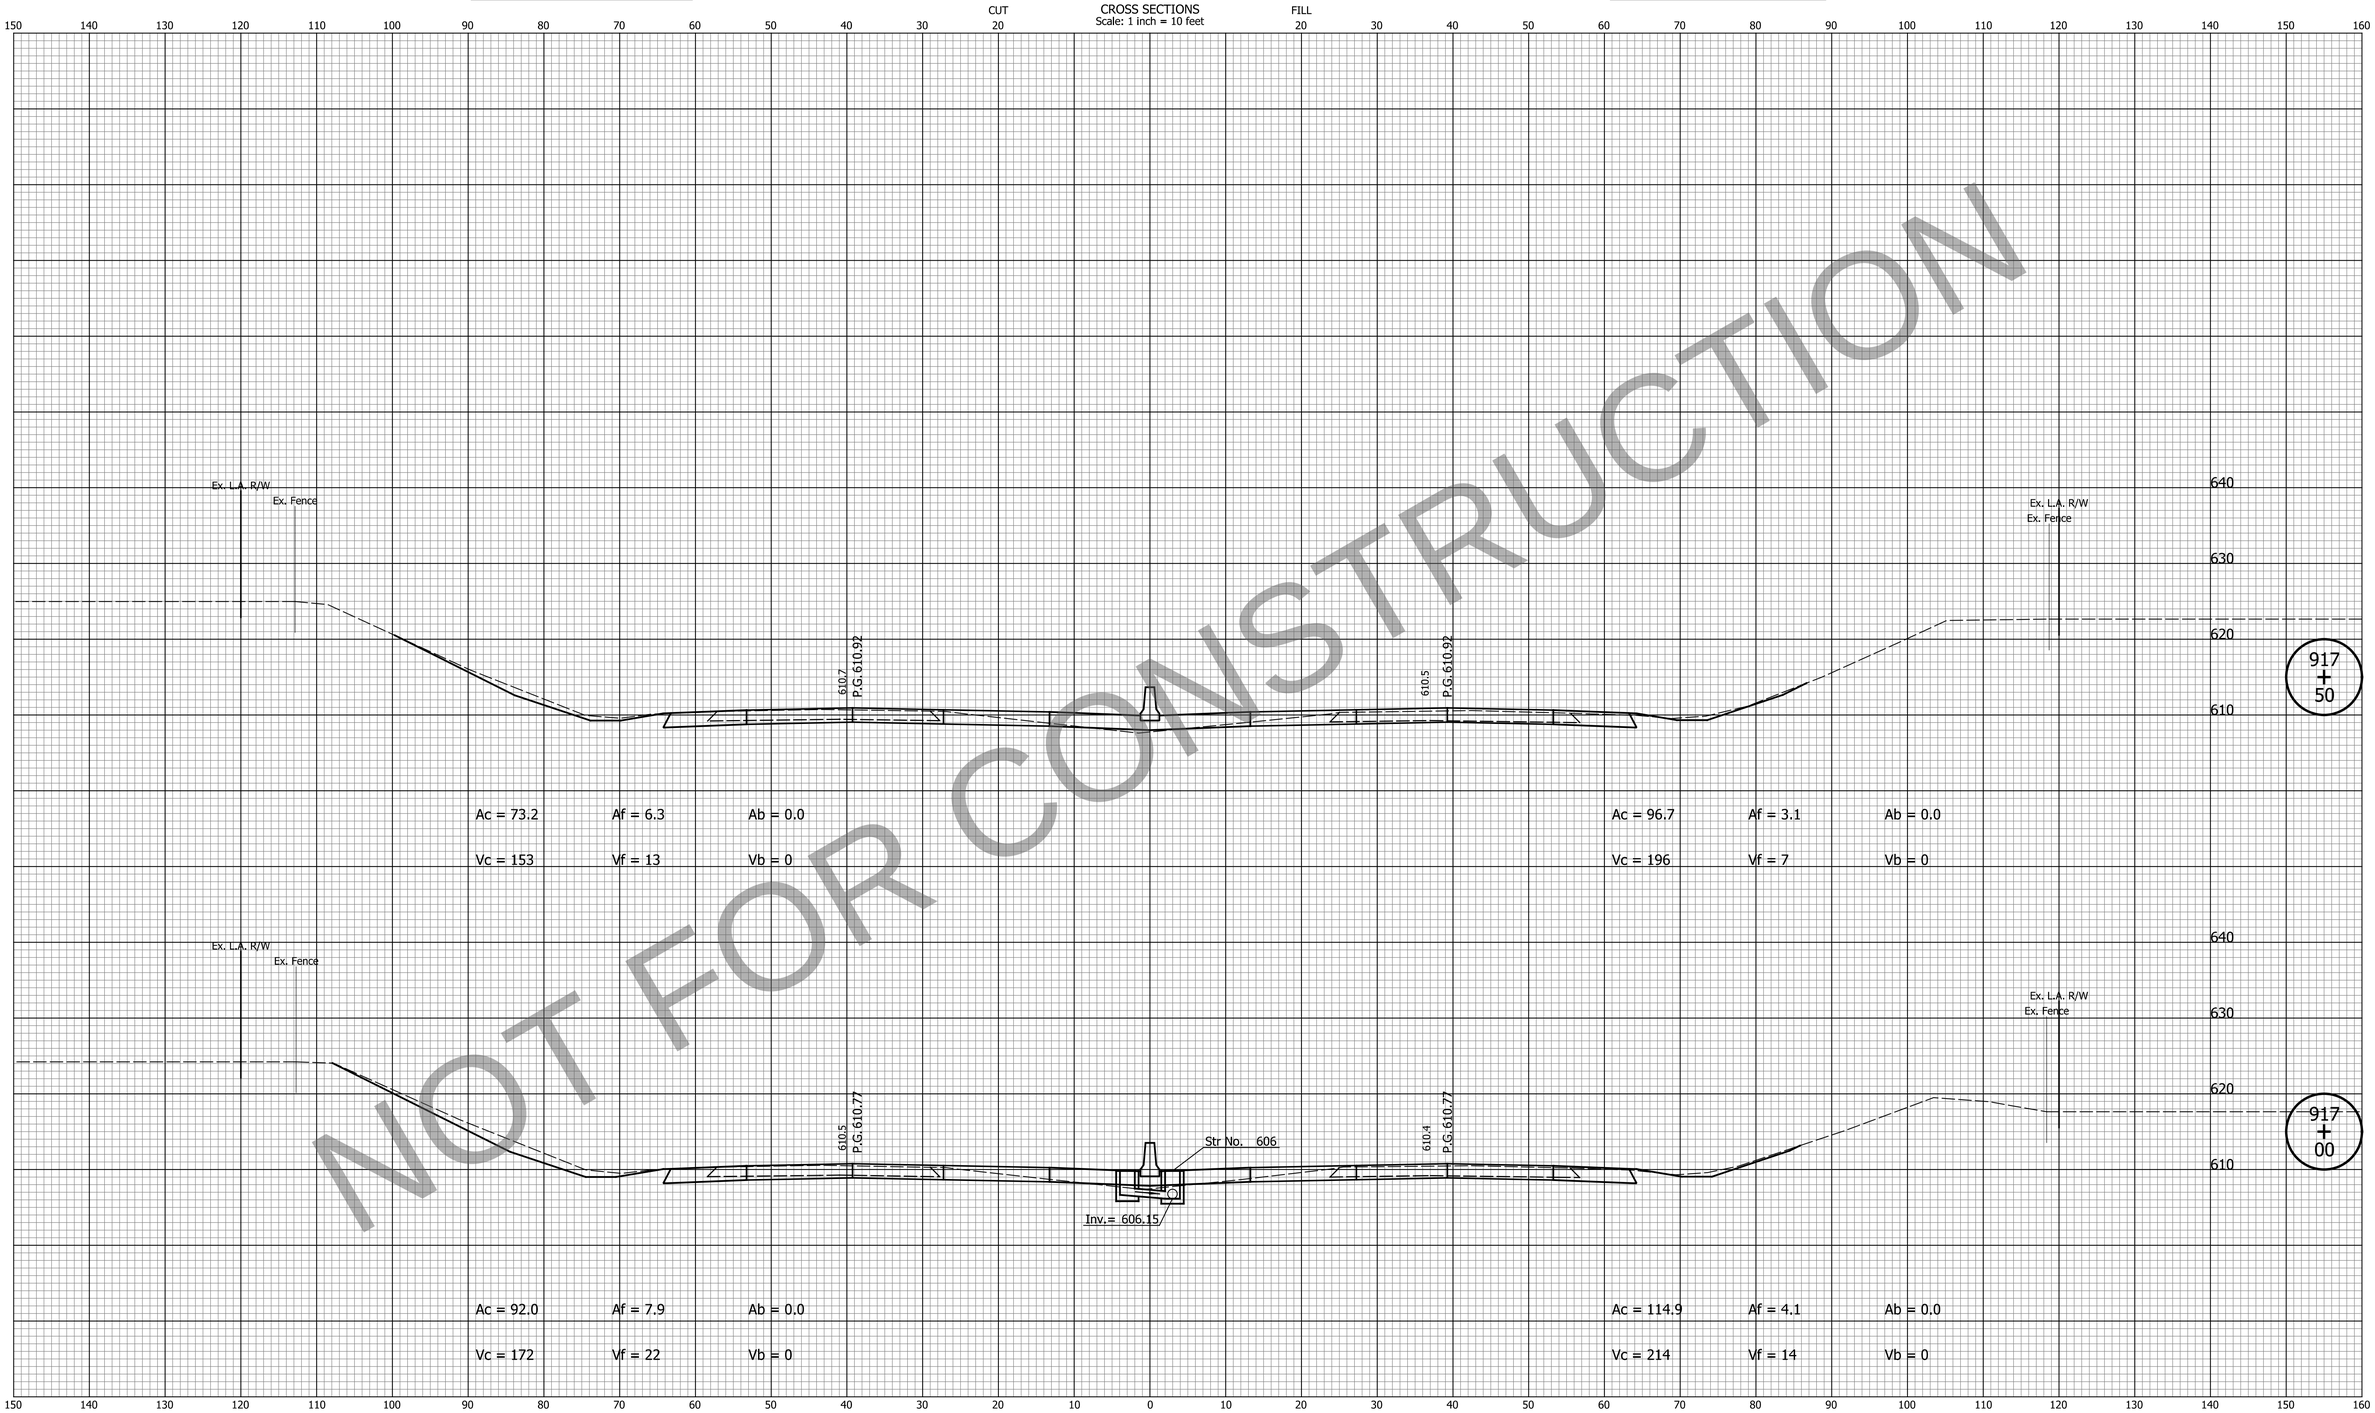

NOT FOR CONSTRUCTION

DATE	REVISION

FOR INFORMATION ONLY
Project scope, including project limits and identified work within, will change based on what the Design-Build Contractor can provide for the fixed-price identified in the RFP documents.

Note:
Proposed Cross Sections Show HMA Pavement Alternative Only.

DESIGNED: ZLM	DRAWN: BAD
CHECKED: CDH	CHECKED: PKW

INDIANA
DEPARTMENT OF TRANSPORTATION

CROSS SECTIONS
LINE "Q"

HORIZONTAL SCALE	BRIDGE FILE
1" = 10'	N/A
VERTICAL SCALE	DESIGNATION
1" = 10'	1700135
SURVEY BOOK	SHEETS
N/A	145 of 252
CONTRACT	PROJECT
R-41529	1700135

Indy-mdf.dfcfg
Indiana_Shade.tbl

cherr 10/19/2023 10:32:44 AM P:\2019\00172\D. Drawings\201900172.0001.RD.CS.01.dgn

PCCP Earthwork Values

HMA Earthwork Values

CROSS SECTIONS
Scale: 1 inch = 10 feet

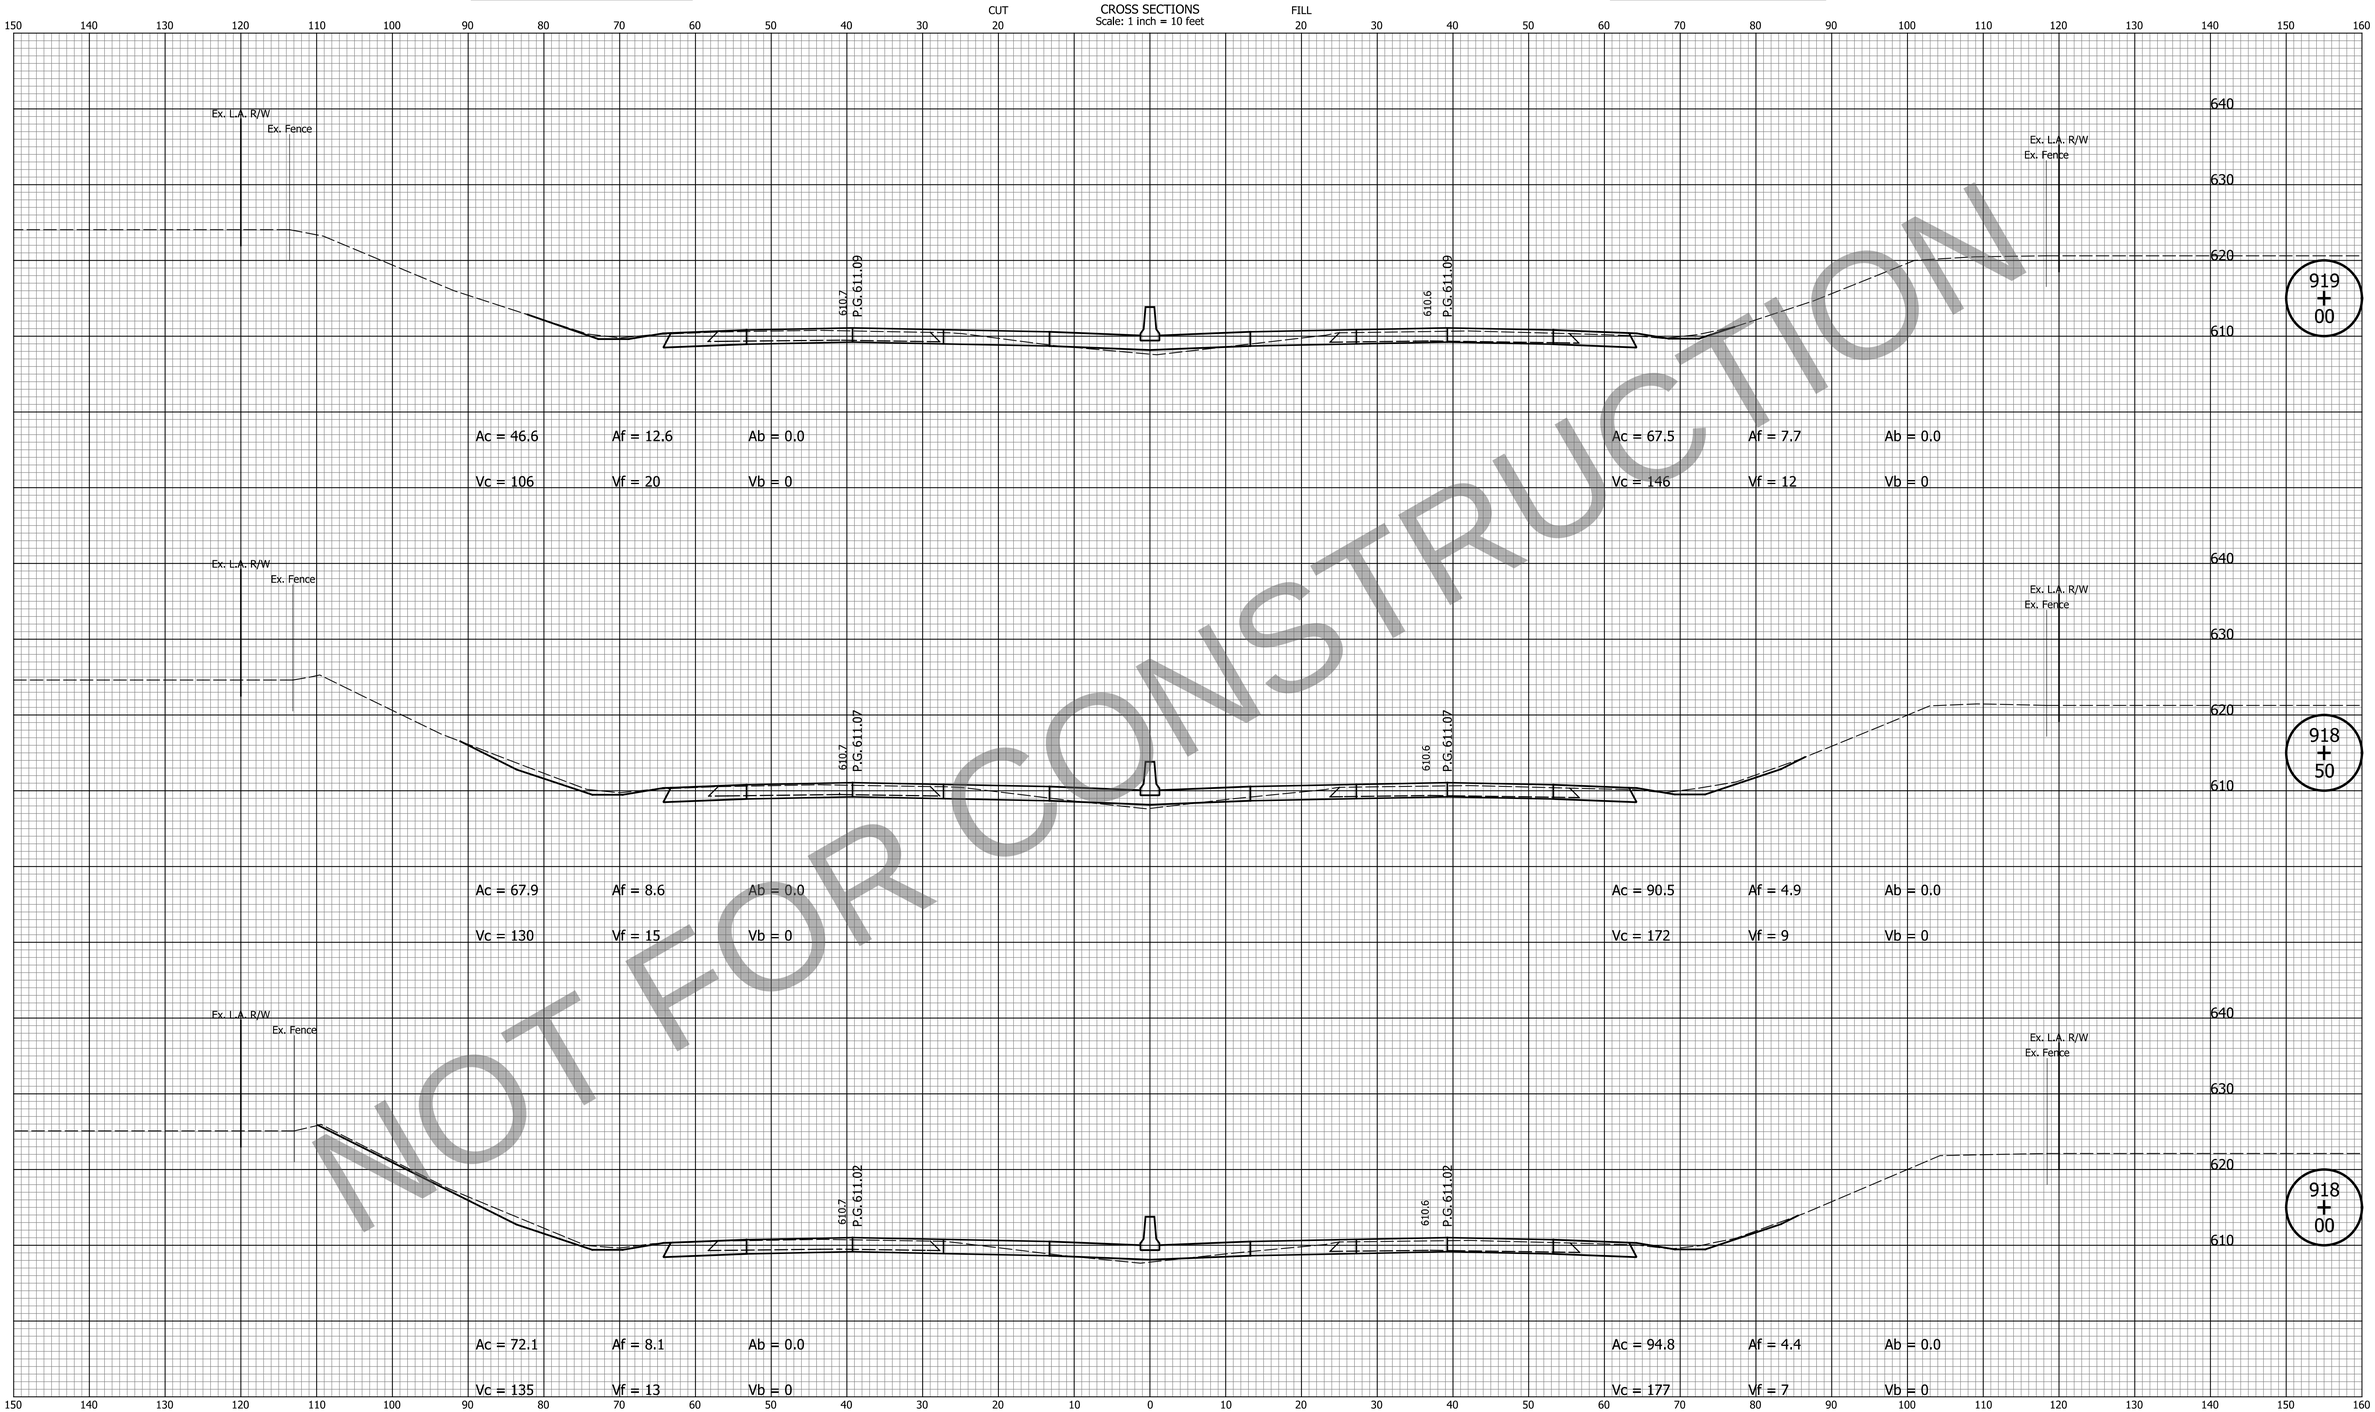

NOT FOR CONSTRUCTION

DATE	REVISION

FOR INFORMATION ONLY
Project scope, including project limits and identified work within, will change based on what the Design-Build Contractor can provide for the fixed-price identified in the RFP documents.

Note:
Proposed Cross Sections Show HMA Pavement Alternative Only.

DESIGNED: ZLM	DRAWN: BAD
CHECKED: CDH	CHECKED: PKW

INDIANA
DEPARTMENT OF TRANSPORTATION

CROSS SECTIONS
LINE "Q"

HORIZONTAL SCALE	BRIDGE FILE
1" = 10'	N/A
VERTICAL SCALE	DESIGNATION
1" = 10'	1700135
SURVEY BOOK	SHEETS
N/A	146 of 252
CONTRACT	PROJECT
R-41529	1700135

Indy-pdf.pltcfg
Indiana_Shade.tbl

cherr 10/19/2023 10:32:47 AM P:\2019\00172\D. Drawings\201900172.0001.RD.CS.01.dgn

PCCP Earthwork Values | **HMA Earthwork Values**

CROSS SECTIONS
Scale: 1 inch = 10 feet

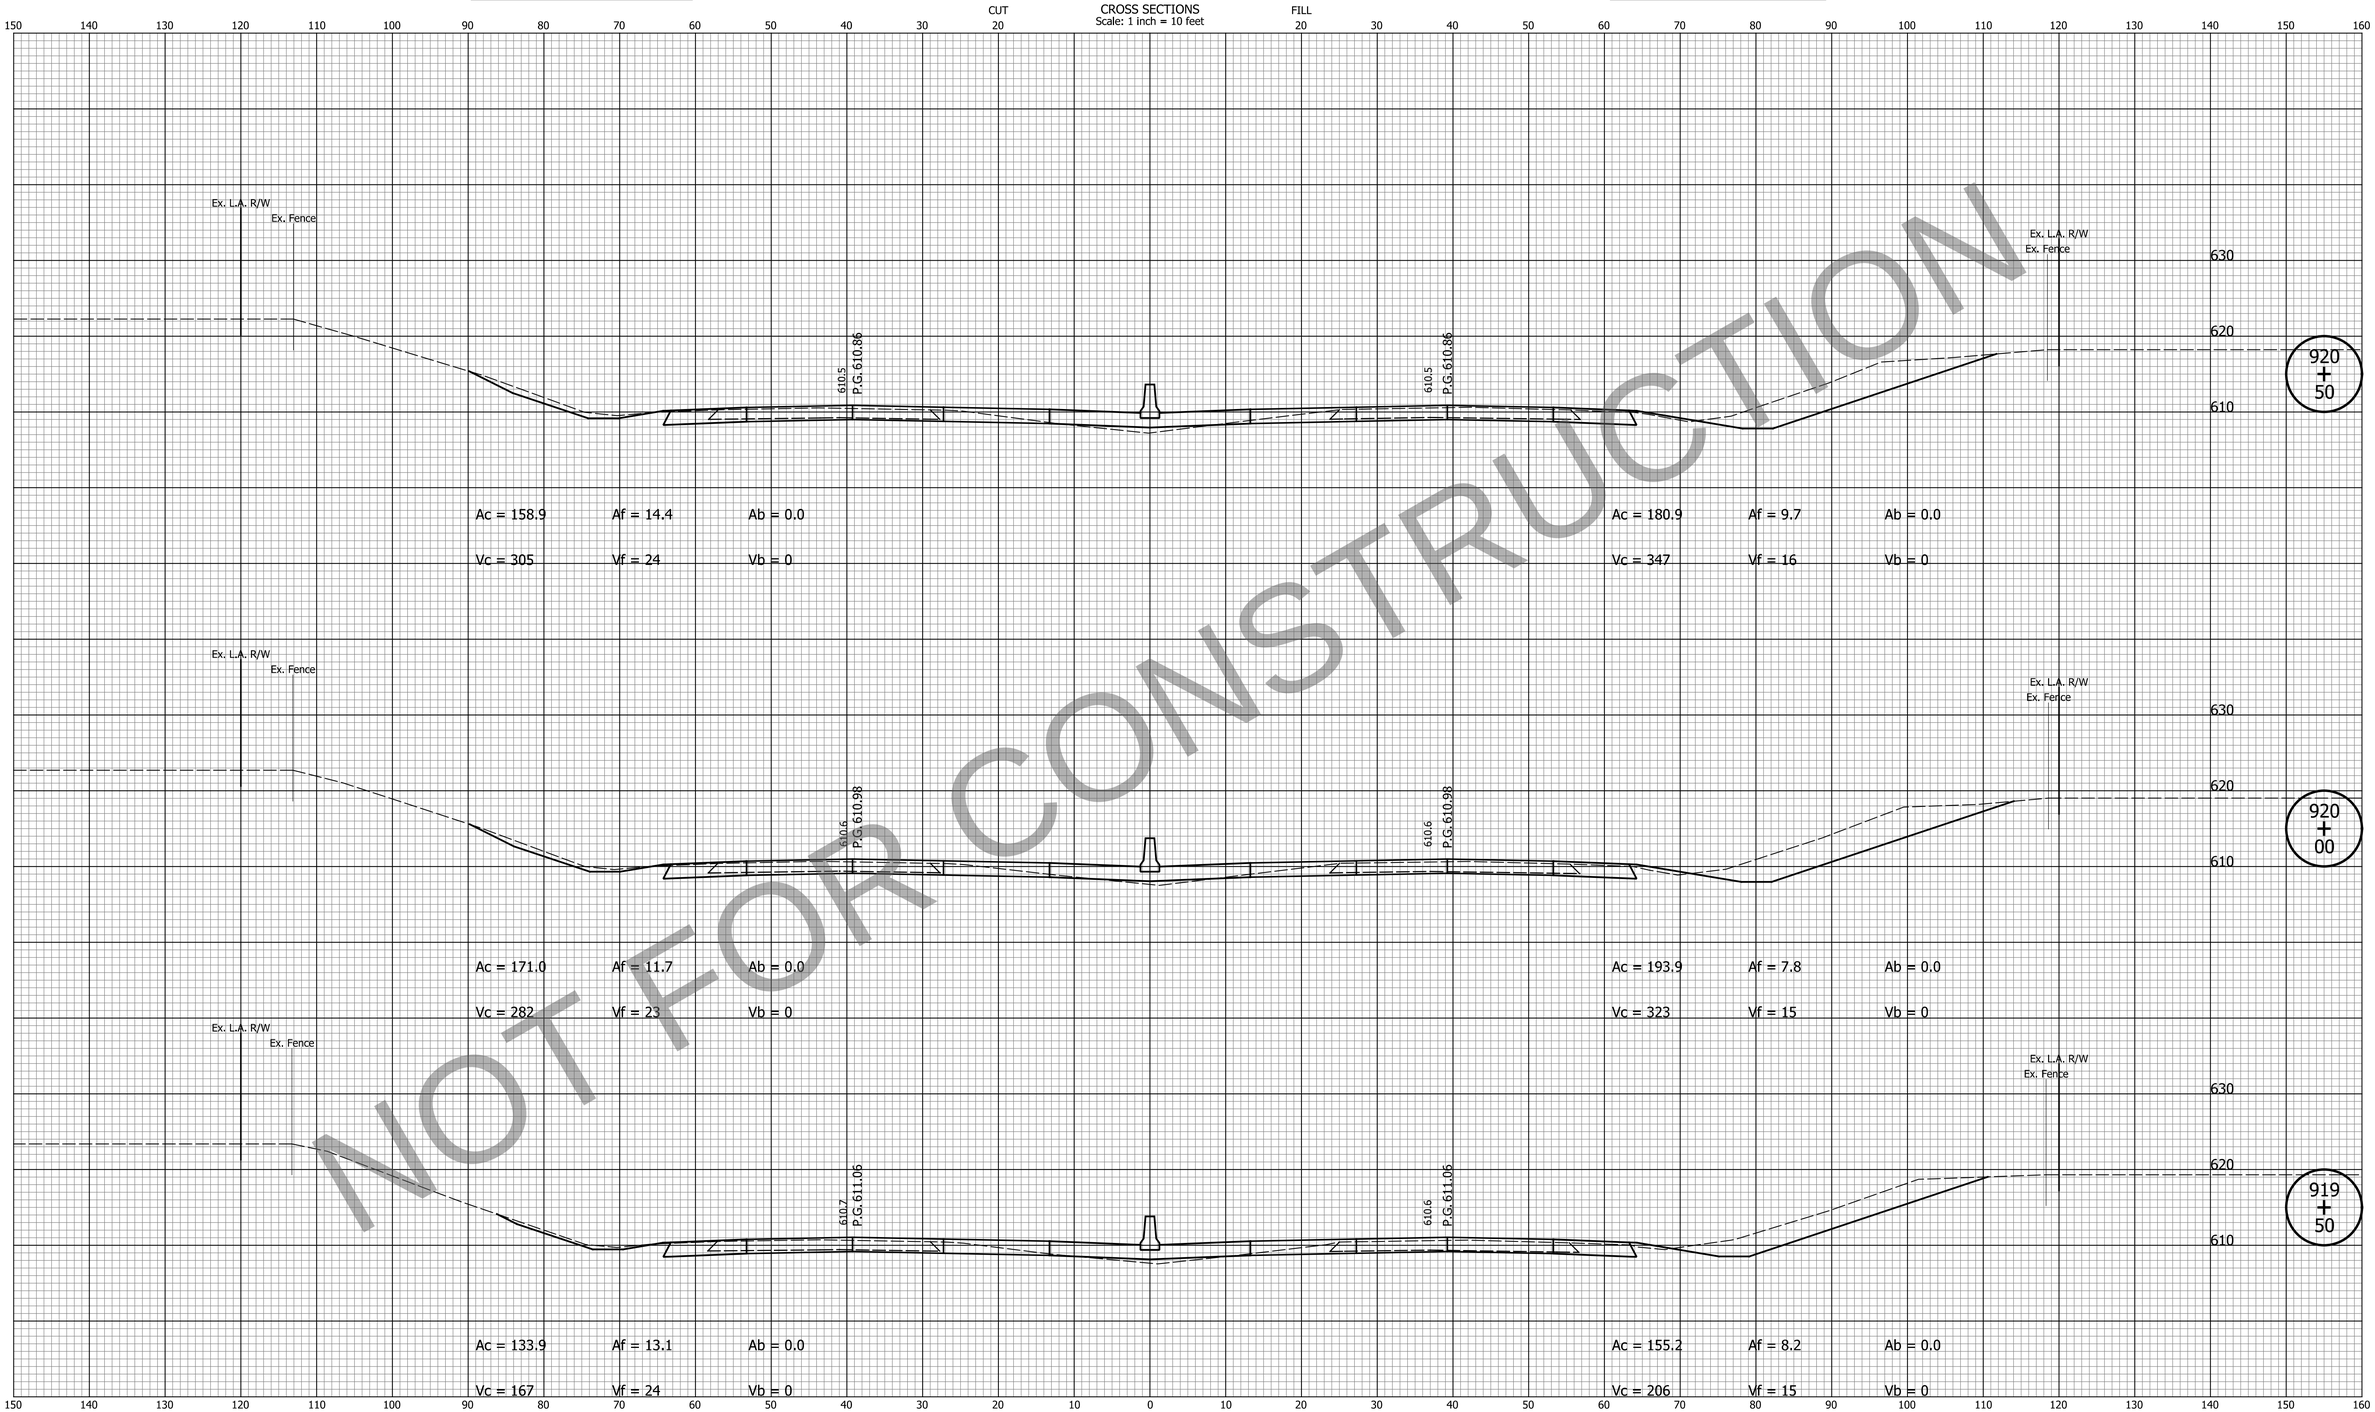

NOT FOR CONSTRUCTION

DATE	REVISION

FOR INFORMATION ONLY
Project scope, including project limits and identified work within, will change based on what the Design-Build Contractor can provide for the fixed-price identified in the RFP documents.

Note:
Proposed Cross Sections Show HMA Pavement Alternative Only.

DESIGNED: ZLM	DRAWN: BAD
CHECKED: CDH	CHECKED: PKW

INDIANA
DEPARTMENT OF TRANSPORTATION

CROSS SECTIONS
LINE "Q"

HORIZONTAL SCALE	BRIDGE FILE
1" = 10'	N/A
VERTICAL SCALE	DESIGNATION
1" = 10'	1700135
SURVEY BOOK	SHEETS
N/A	147 of 252
CONTRACT	PROJECT
R-41529	1700135

Indy-mdf.pltcfg
Indiana_Shade.tbl

cherr 10/19/2023 10:32:49 AM P:\2019\00172\D. Drawings\201900172.0001.RD.CS.01.dgn

PCCP Earthwork Values

HMA Earthwork Values

CROSS SECTIONS
Scale: 1 inch = 10 feet

NOT FOR CONSTRUCTION

DATE	REVISION

FOR INFORMATION ONLY

Project scope, including project limits and identified work within, will change based on what the Design-Build Contractor can provide for the fixed-price identified in the RFP documents.

Note:
Proposed Cross Sections Show HMA Pavement Alternative Only.

DESIGNED: ZLM	DRAWN: BAD
CHECKED: CDH	CHECKED: PKW

INDIANA
DEPARTMENT OF TRANSPORTATION

CROSS SECTIONS
LINE "Q"

HORIZONTAL SCALE	BRIDGE FILE
1" = 10'	N/A
VERTICAL SCALE	DESIGNATION
1" = 10'	1700135
SURVEY BOOK	SHEETS
N/A	148 of 252
CONTRACT	PROJECT
R-41529	1700135

PCCP Earthwork Values

HMA Earthwork Values

CROSS SECTIONS
Scale: 1 inch = 10 feet

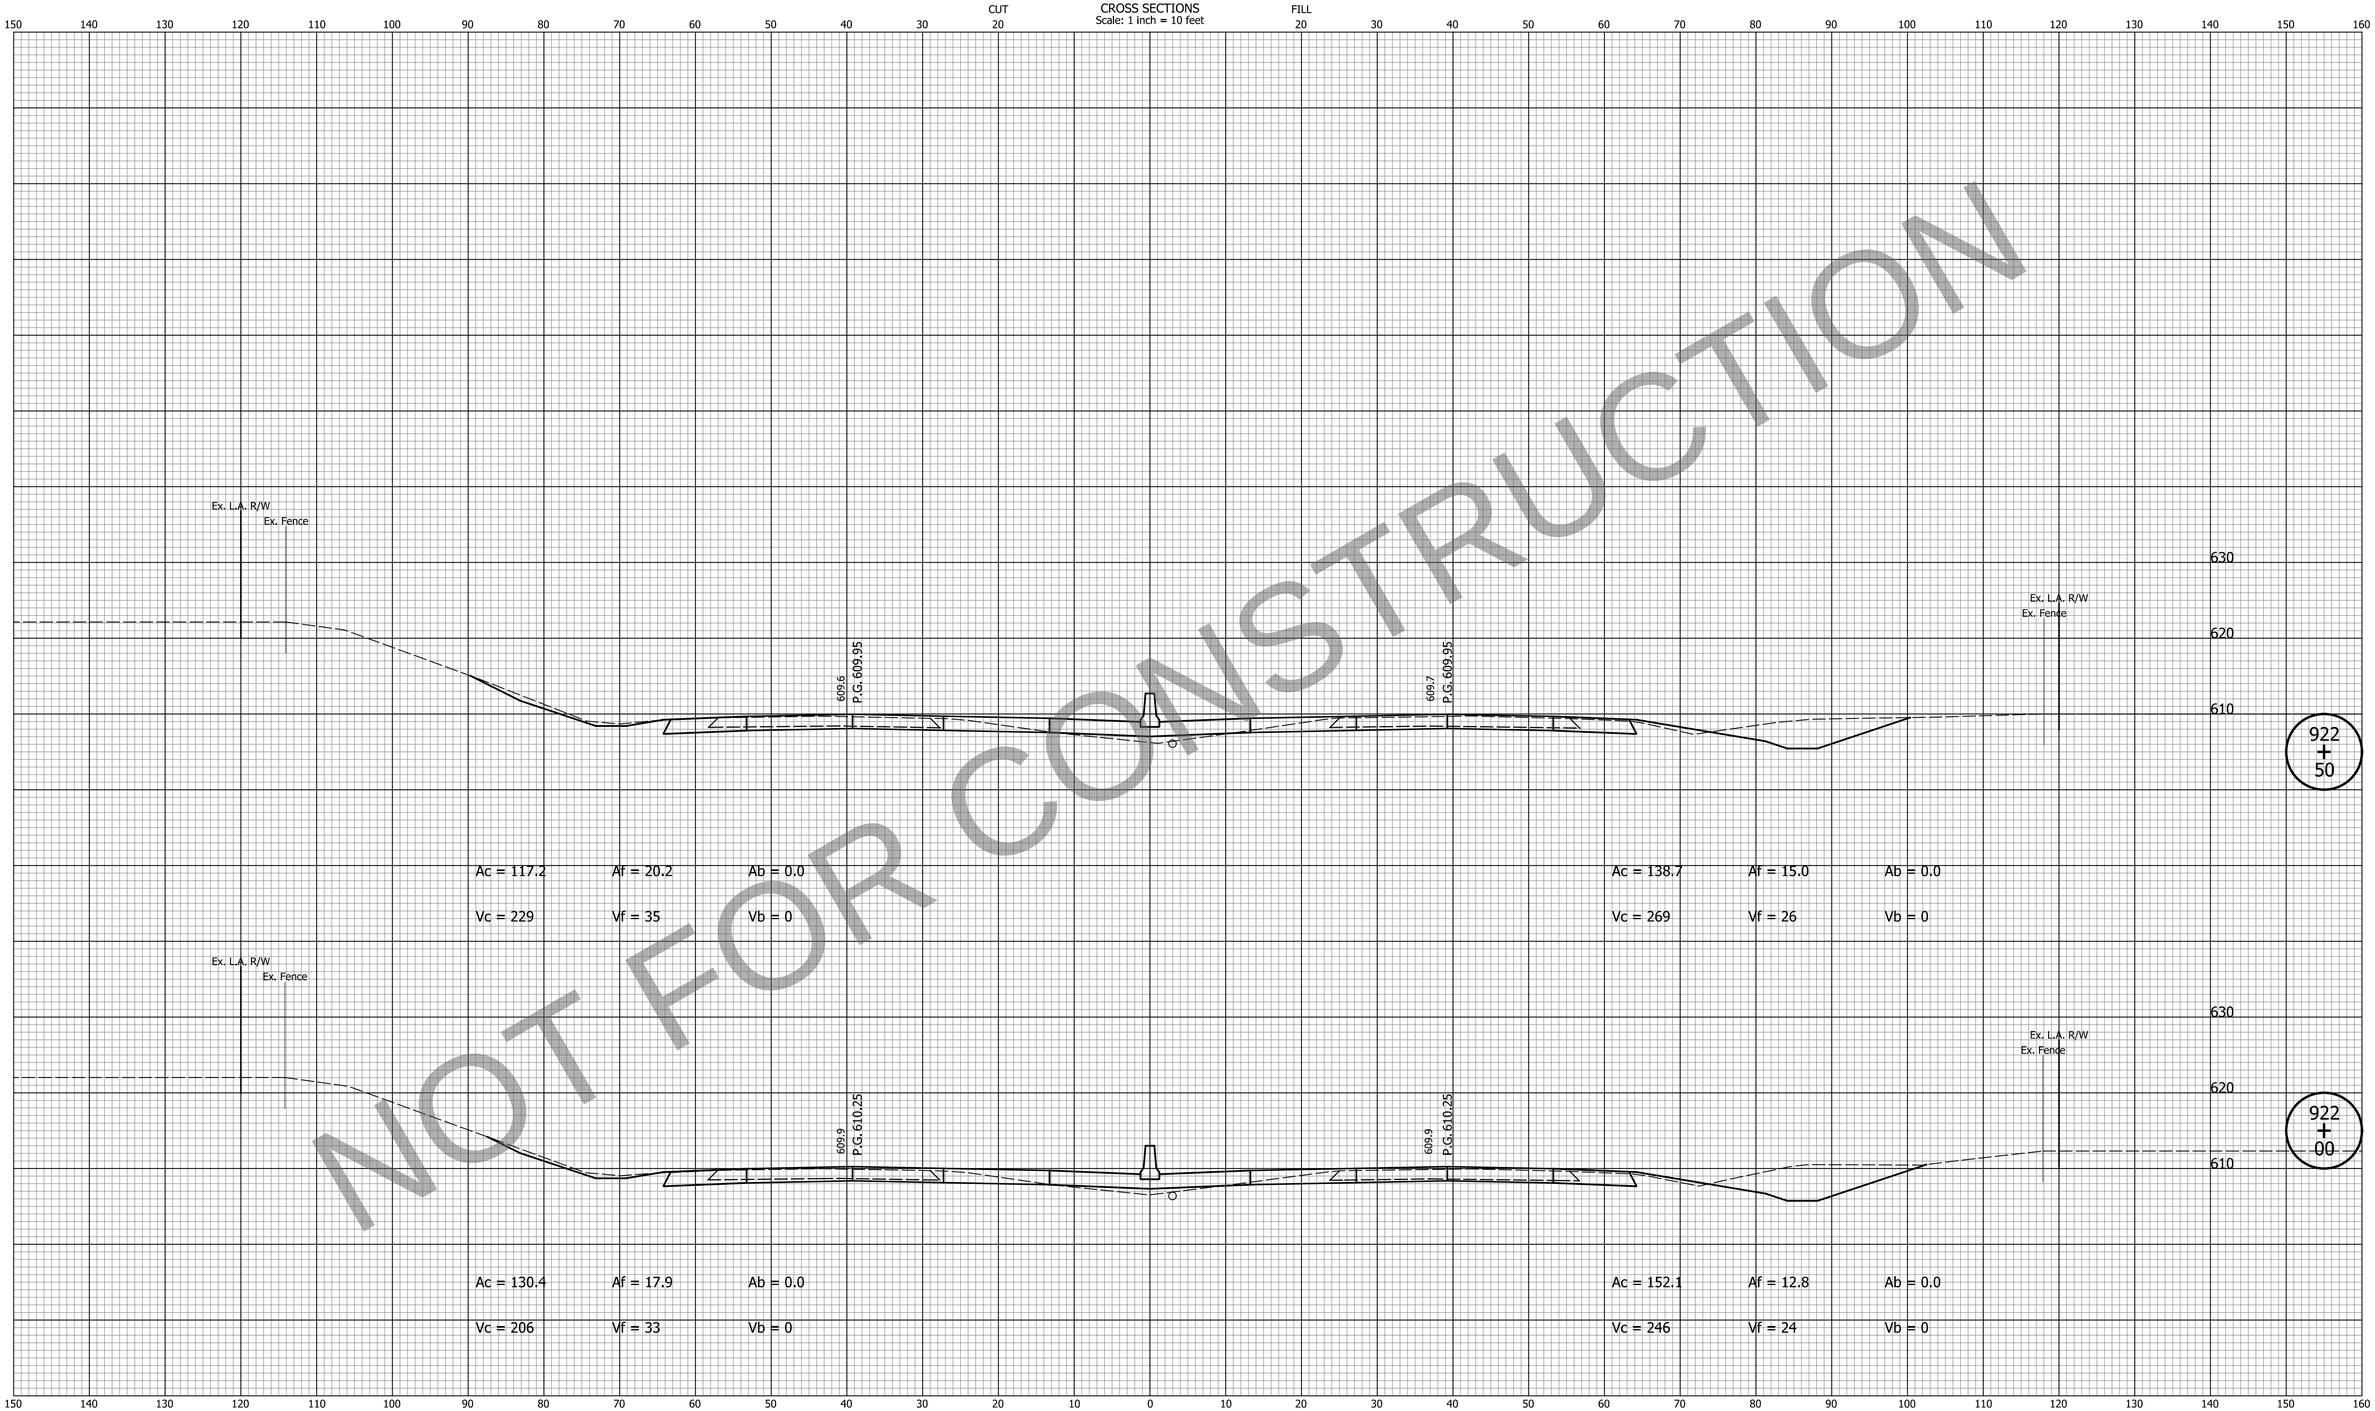

NOT FOR CONSTRUCTION

DATE	REVISION

FOR INFORMATION ONLY

Project scope, including project limits and identified work within, will change based on what the Design-Build Contractor can provide for the fixed-price identified in the RFP documents.

Note:
Proposed Cross Sections Show HMA Pavement Alternative Only.

DESIGNED: ZLM	DRAWN: BAD
CHECKED: CDH	CHECKED: PKW

INDIANA
DEPARTMENT OF TRANSPORTATION

CROSS SECTIONS
LINE "Q"

HORIZONTAL SCALE	BRIDGE FILE
1" = 10'	N/A
VERTICAL SCALE	DESIGNATION
1" = 10'	1700135
SURVEY BOOK	SHEETS
N/A	149 of 252
CONTRACT	PROJECT
R-41529	1700135

Indy-hdf_pltcfg
Indiana_Shade.tbl

cherr 10/19/2023 10:33:04 AM P:\2019\00172\D. Drawings\201900172.0001.RD.CS.01.dgn

PCCP Earthwork Values

HMA Earthwork Values

CROSS SECTIONS
Scale: 1 inch = 10 feet

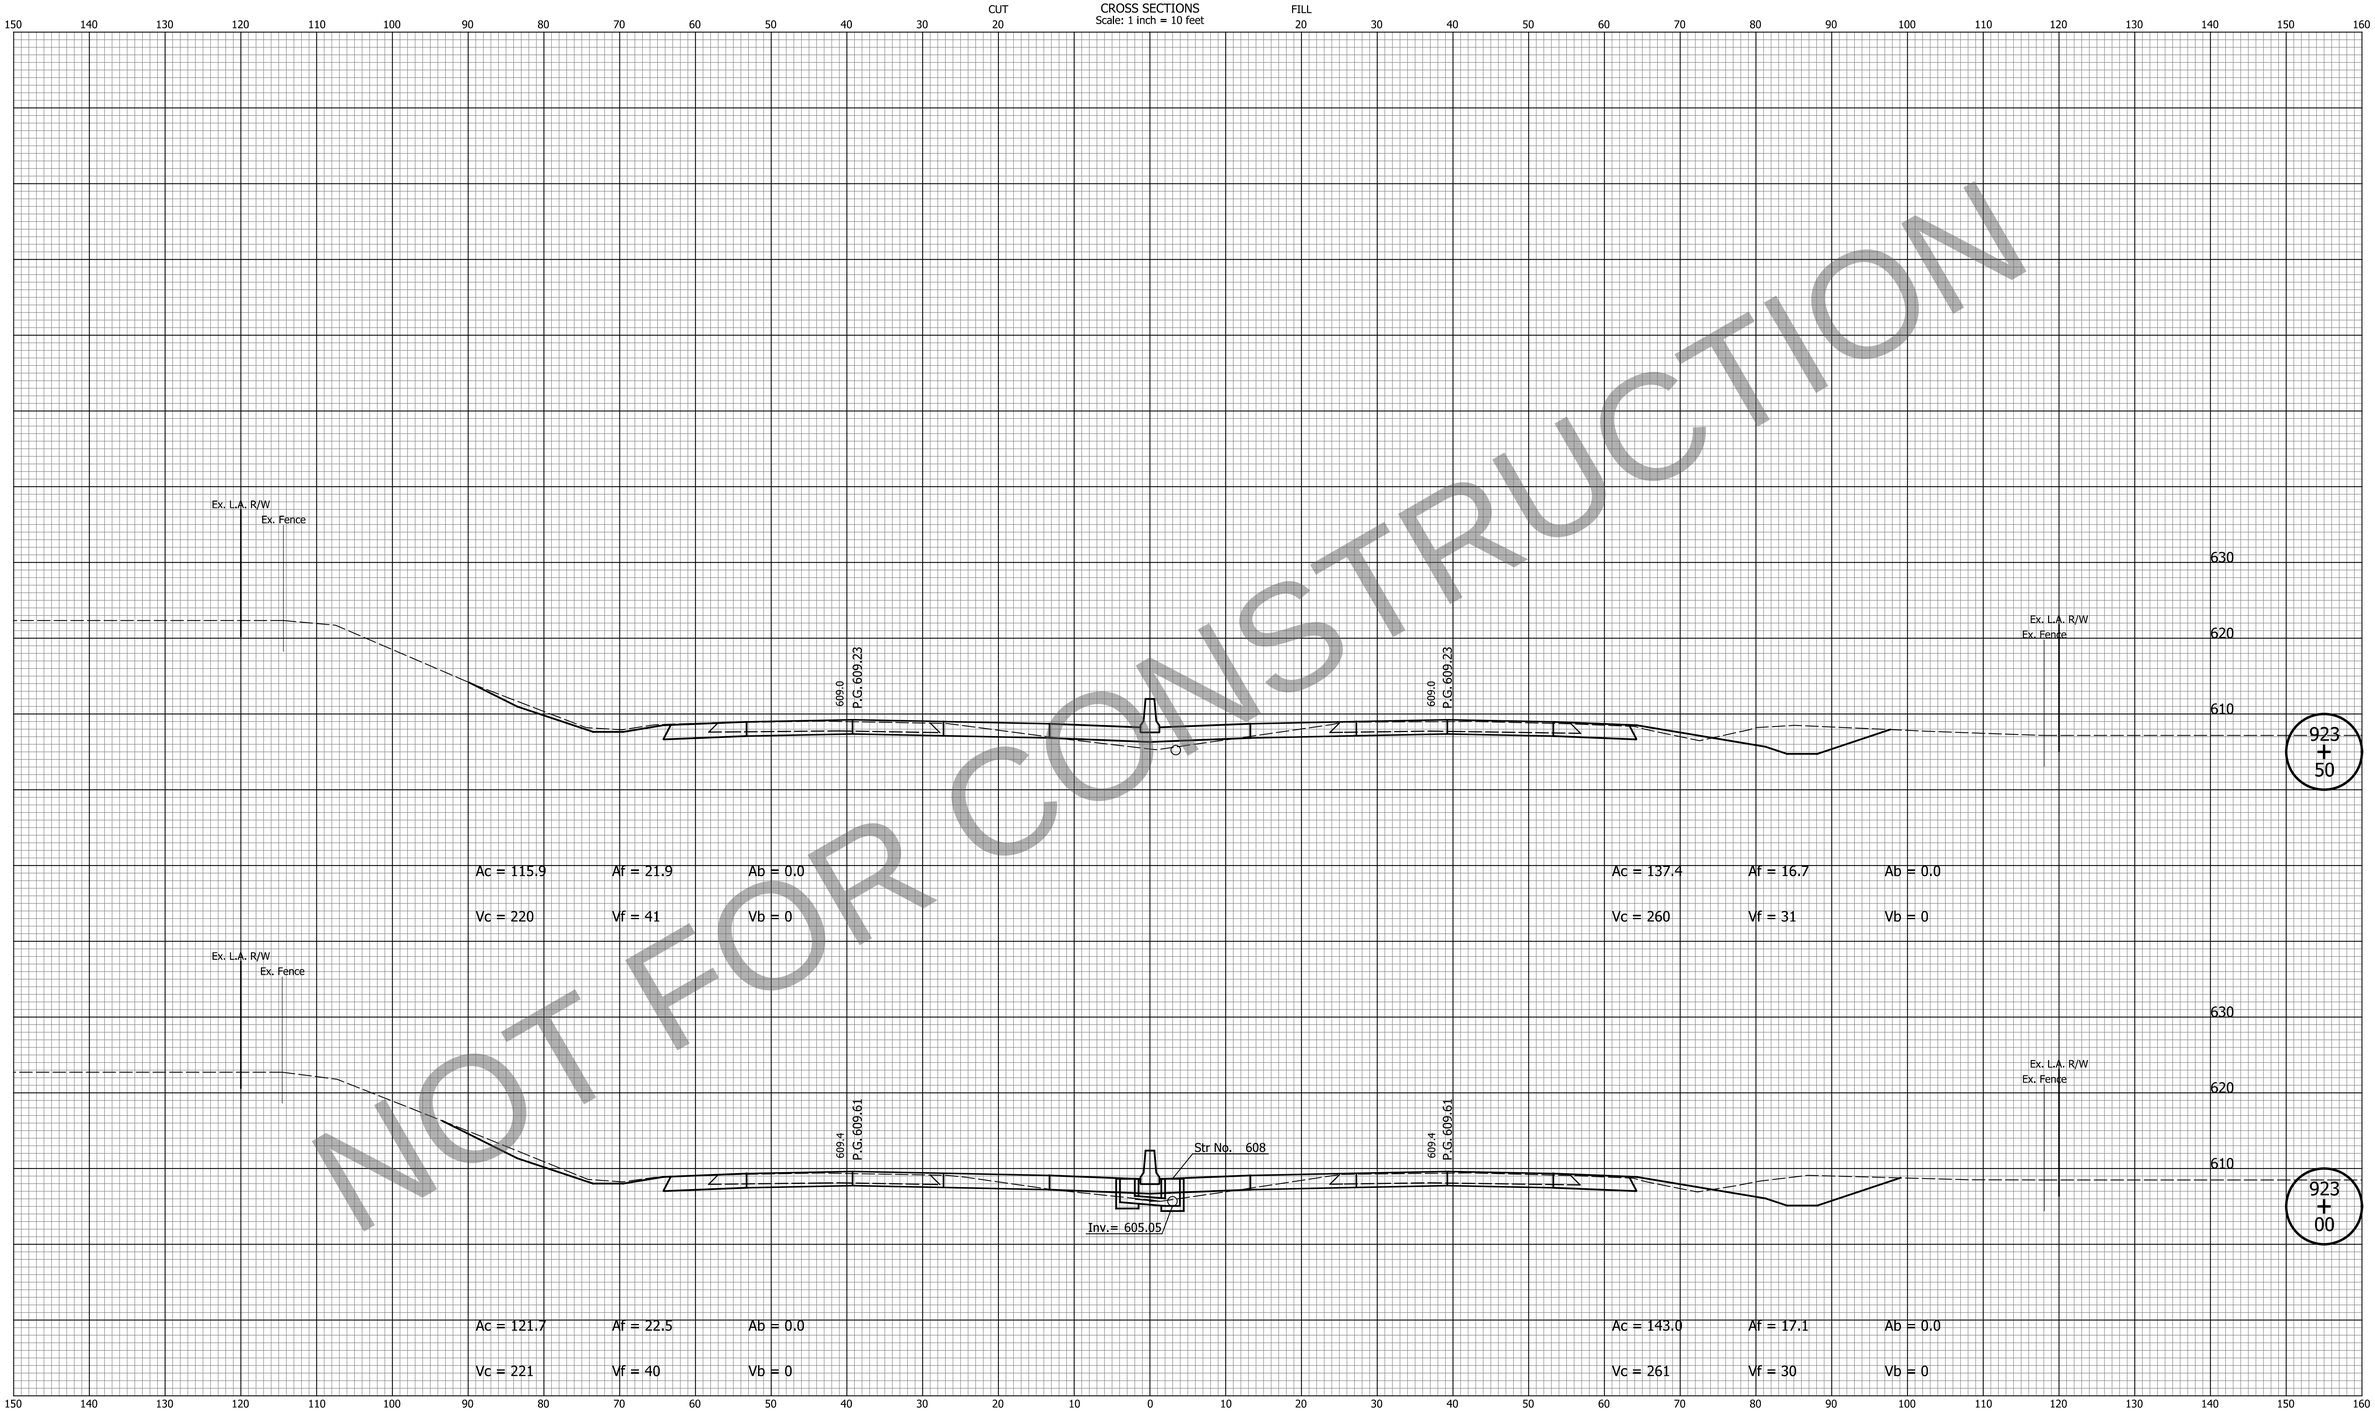

NOT FOR CONSTRUCTION

DATE	REVISION

FOR INFORMATION ONLY

Project scope, including project limits and identified work within, will change based on what the Design-Build Contractor can provide for the fixed-price identified in the RFP documents.

Note:
Proposed Cross Sections Show HMA Pavement Alternative Only.

DESIGNED: ZLM	DRAWN: BAD
CHECKED: CDH	CHECKED: PKW

INDIANA
DEPARTMENT OF TRANSPORTATION

CROSS SECTIONS
LINE "Q"

HORIZONTAL SCALE	BRIDGE FILE
1" = 10'	N/A
VERTICAL SCALE	DESIGNATION
1" = 10'	1700135
SURVEY BOOK	SHEETS
N/A	150 of 252
CONTRACT	PROJECT
R-41529	1700135

Indy-chef.cfg/cfg
Indiana_Shade.tbl

cherr 10/19/2023 10:33:07 AM P:\2019\00172\D. Drawings\201900172.0001.RD.CS.01.dgn

PCCP Earthwork Values

HMA Earthwork Values

CROSS SECTIONS
Scale: 1 inch = 10 feet

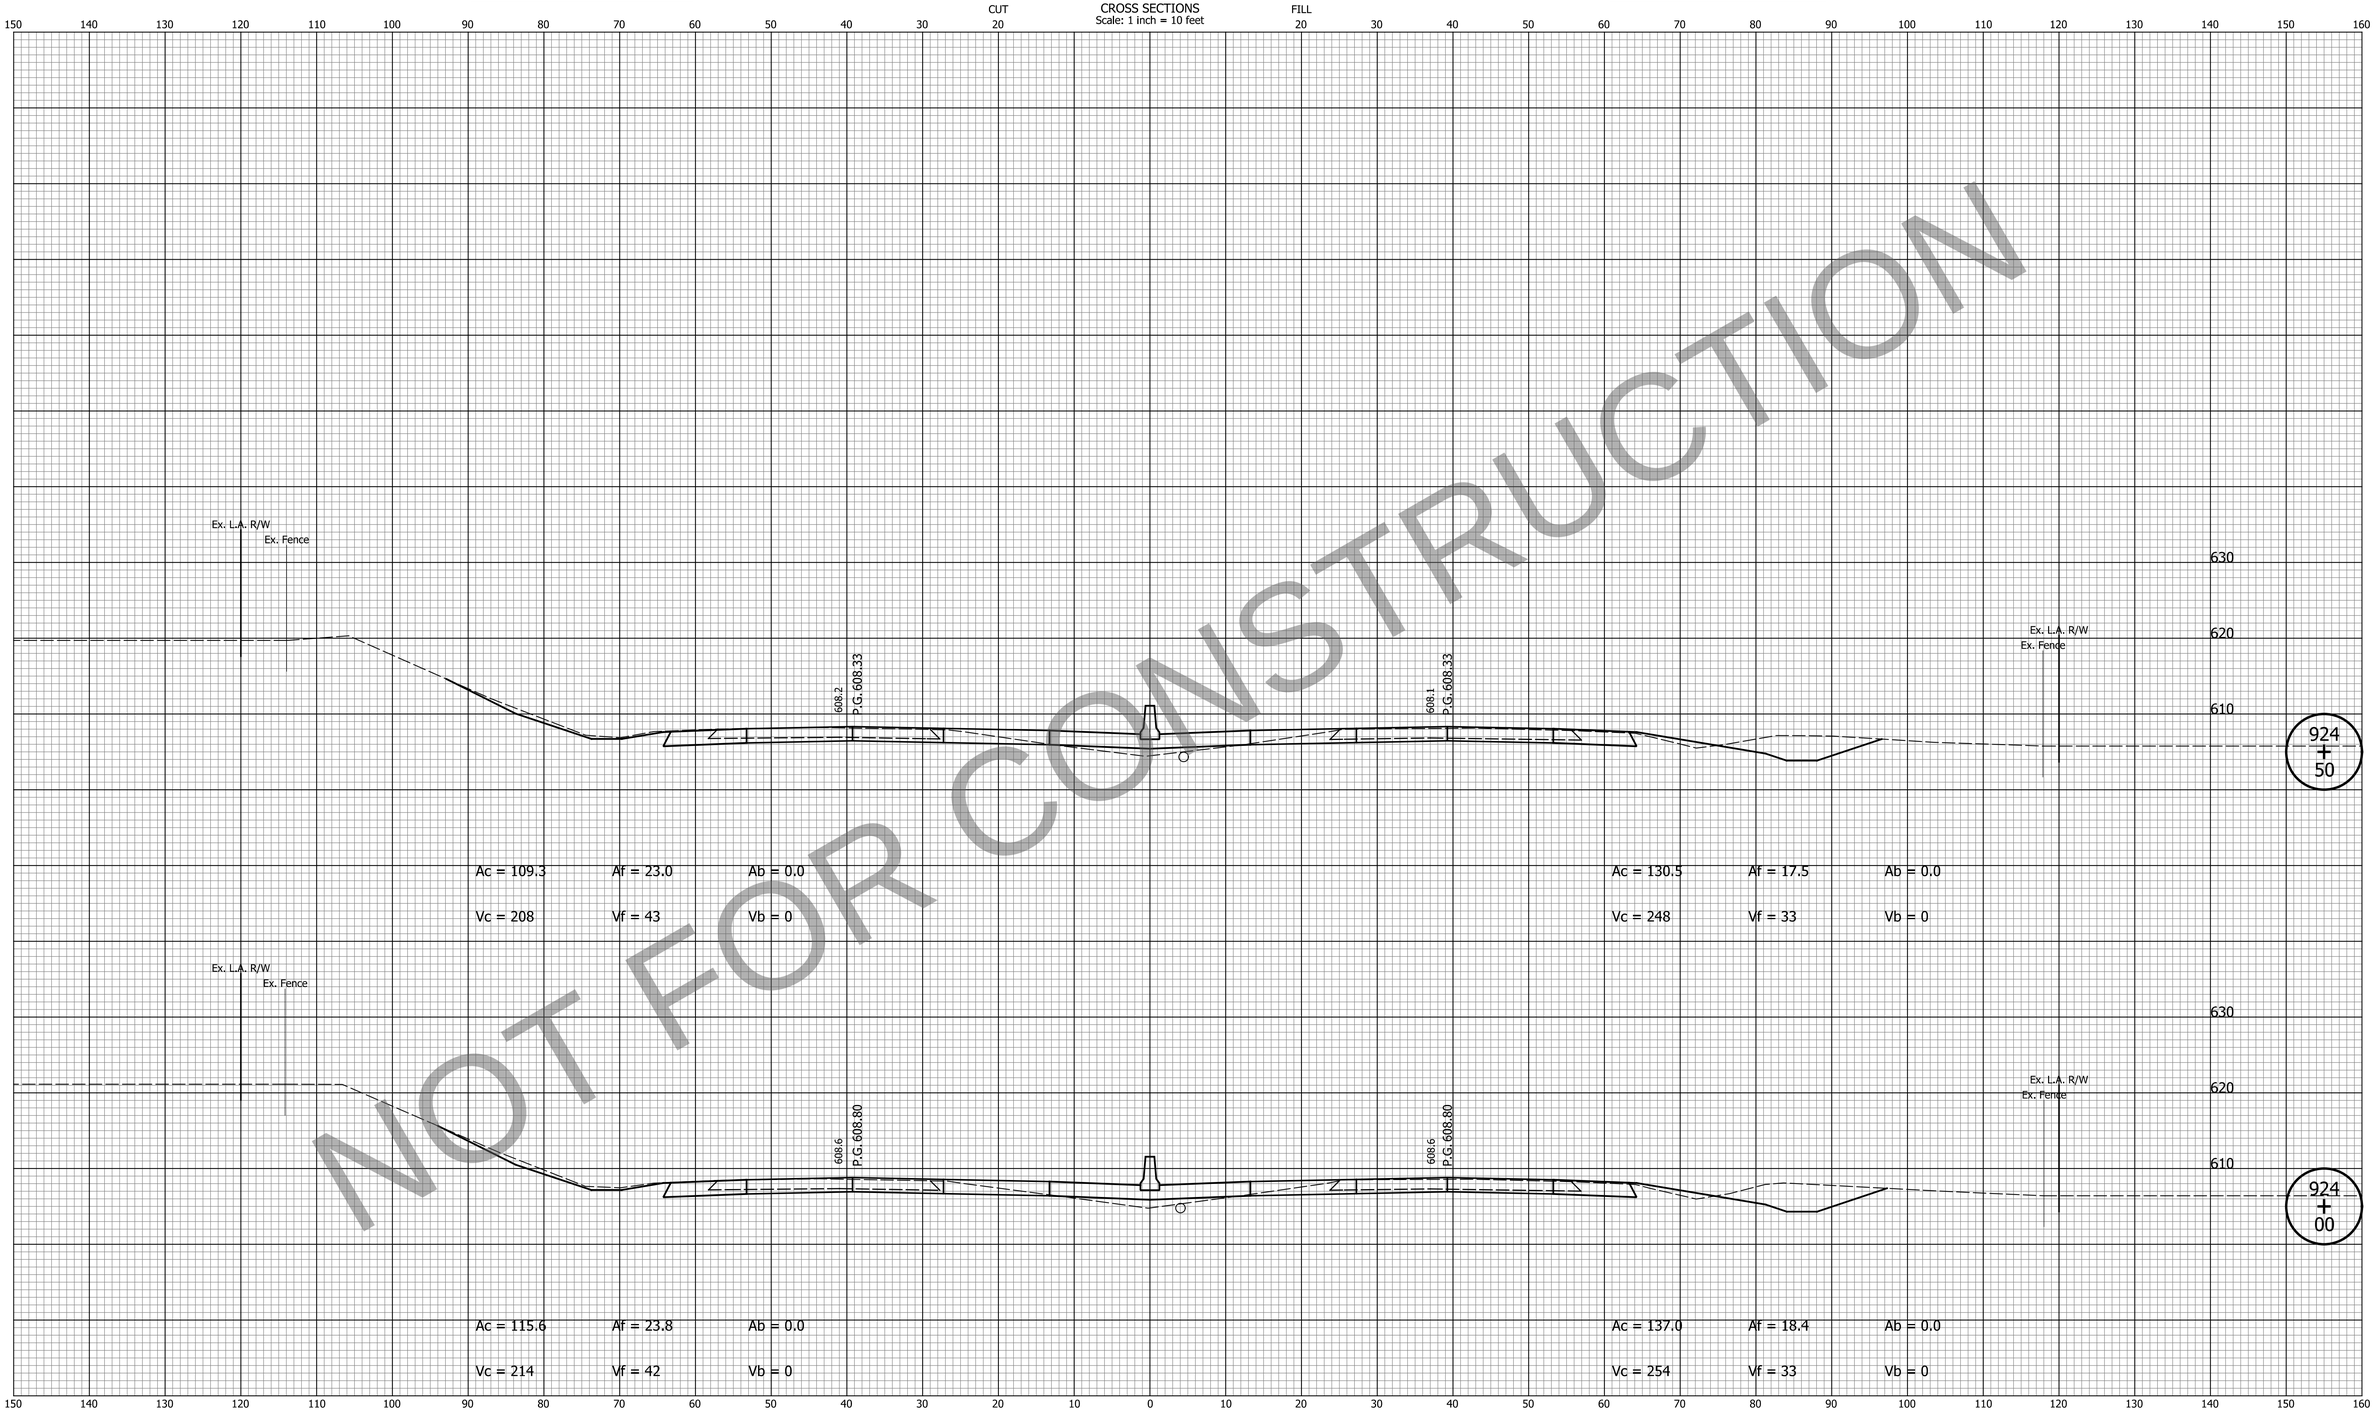

NOT FOR CONSTRUCTION

DATE	REVISION

FOR INFORMATION ONLY

Project scope, including project limits and identified work within, will change based on what the Design-Build Contractor can provide for the fixed-price identified in the RFP documents.

Note:
Proposed Cross Sections Show HMA Pavement Alternative Only.

DESIGNED: ZLM	DRAWN: BAD
CHECKED: CDH	CHECKED: PKW

INDIANA
DEPARTMENT OF TRANSPORTATION

CROSS SECTIONS
LINE "Q"

HORIZONTAL SCALE	BRIDGE FILE
1" = 10'	N/A
VERTICAL SCALE	DESIGNATION
1" = 10'	1700135
SURVEY BOOK	SHEETS
N/A	151 of 252
CONTRACT	PROJECT
R-41529	1700135

Indy-hdf.pltcfg
Indiana_Shade.tbl

cherr 10/19/2023 10:33:10 AM P:\2019\00172\D. Drawings\201900172.0001.RD.CS.01.dgn

PCCP Earthwork Values

HMA Earthwork Values

CROSS SECTIONS
Scale: 1 inch = 10 feet

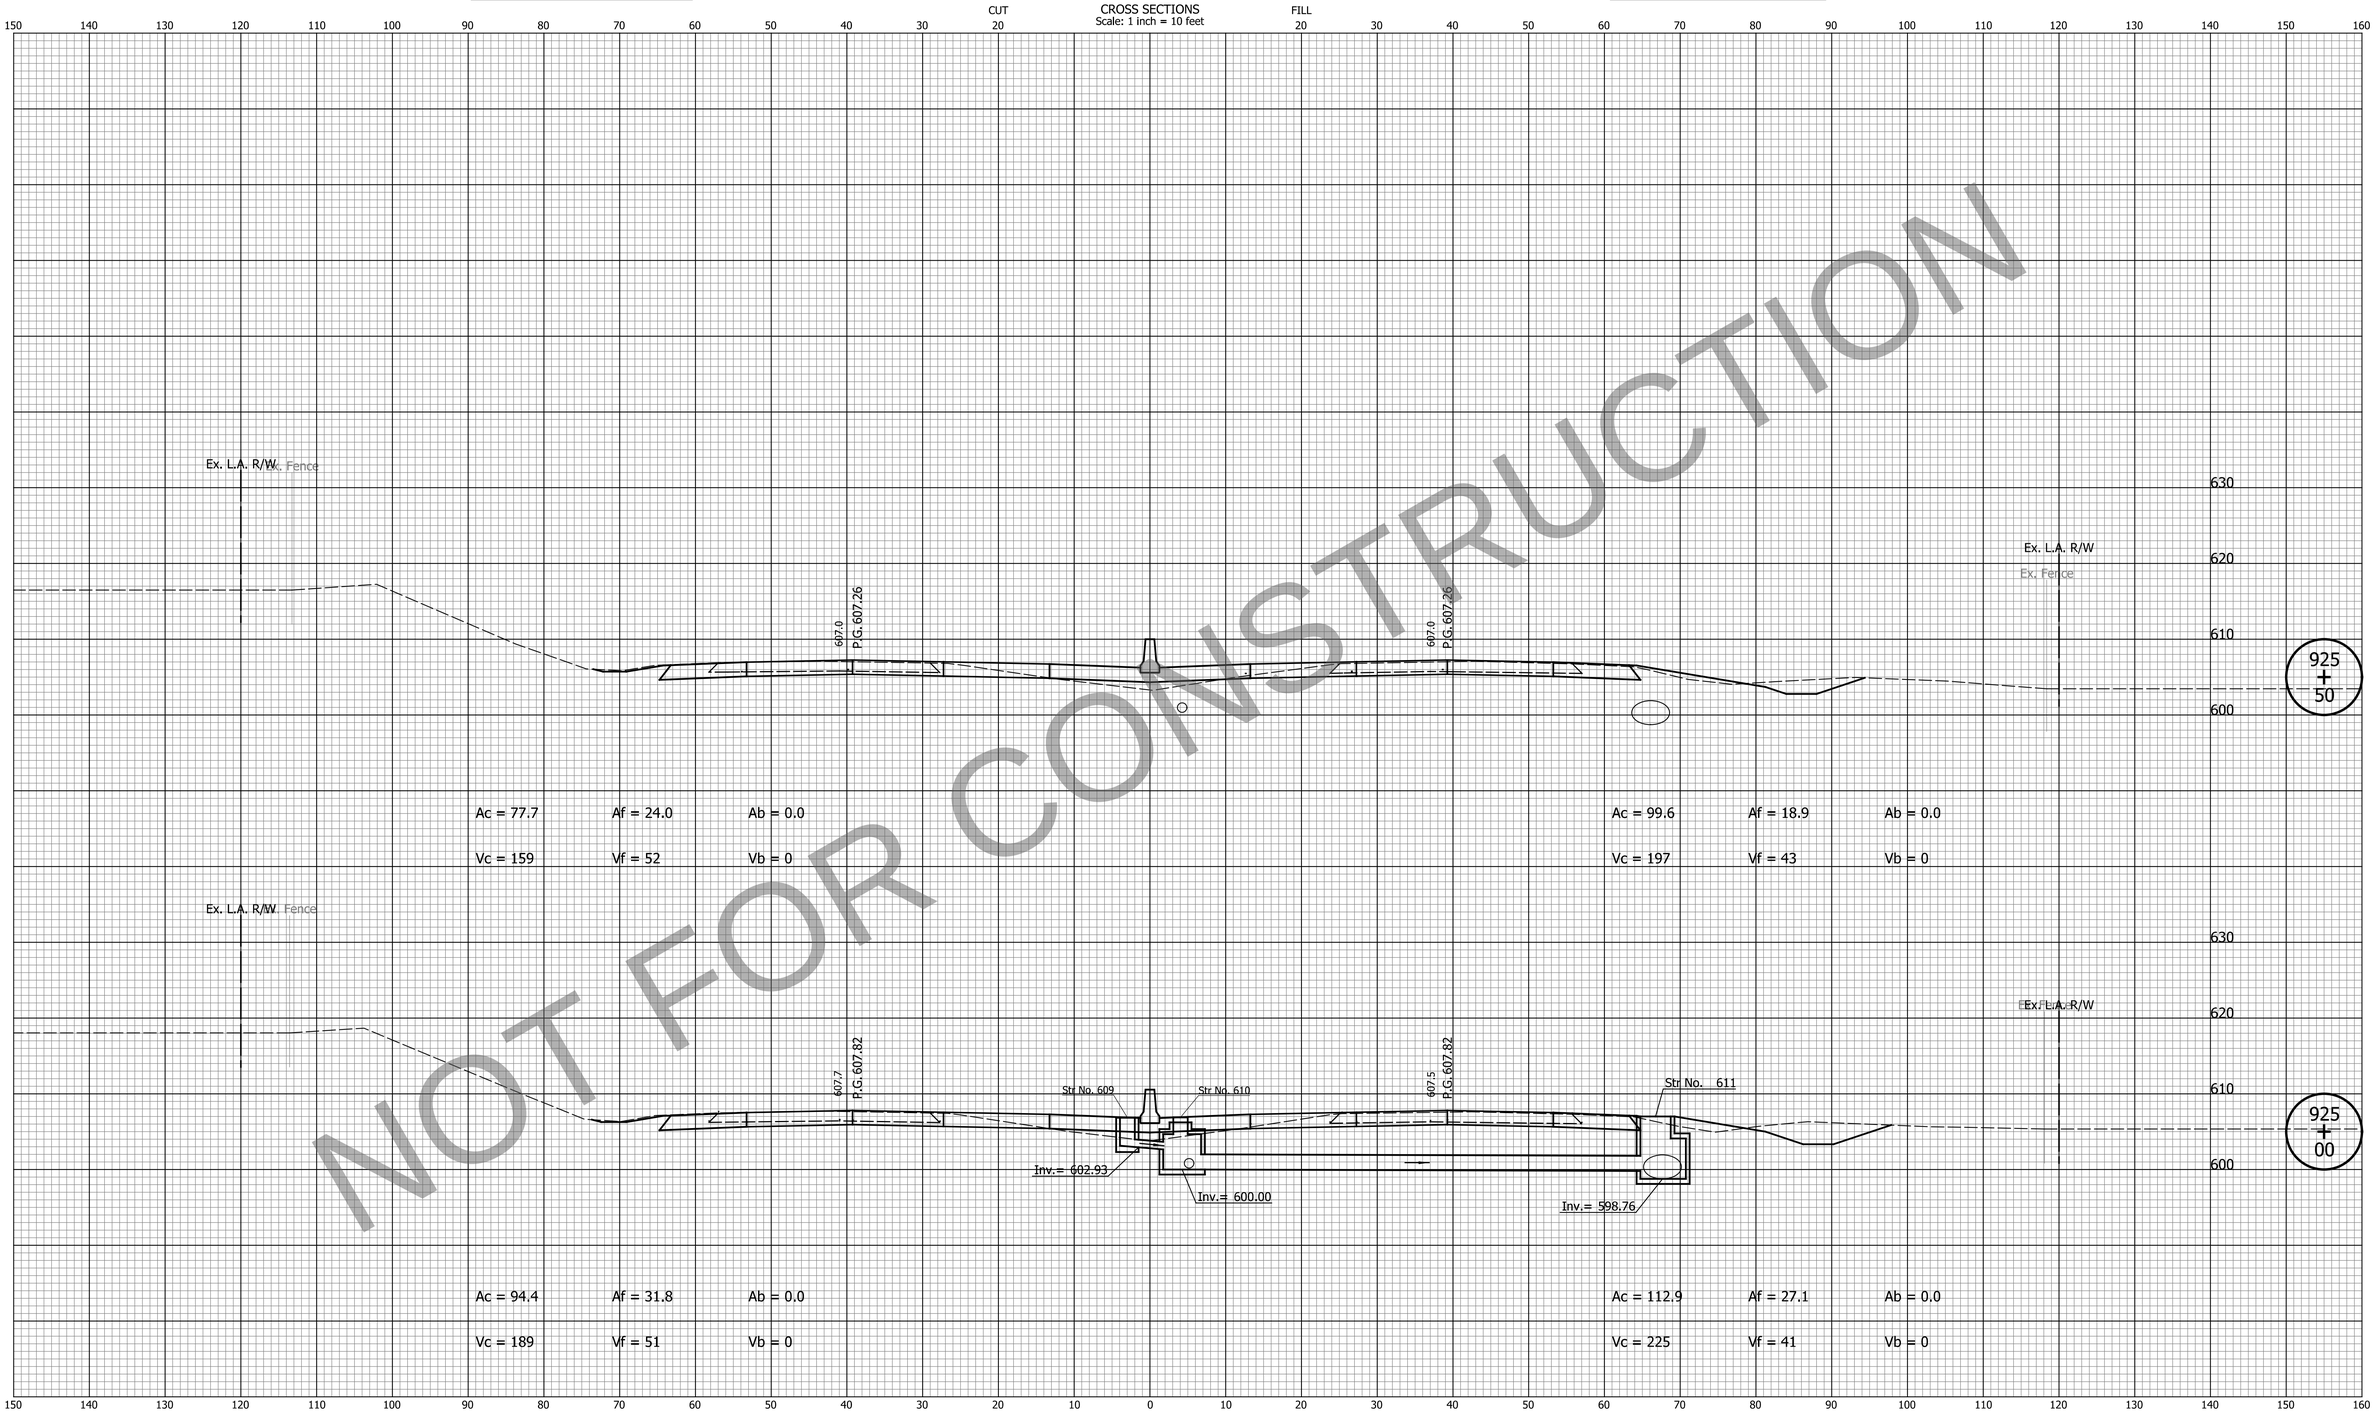

NOT FOR CONSTRUCTION

DATE	REVISION

FOR INFORMATION ONLY
Project scope, including project limits and identified work within, will change based on what the Design-Build Contractor can provide for the fixed-price identified in the RFP documents.

Note:
Proposed Cross Sections Show HMA Pavement Alternative Only.

DESIGNED: ZLM	DRAWN: BAD
CHECKED: CDH	CHECKED: PKW

INDIANA
DEPARTMENT OF TRANSPORTATION

CROSS SECTIONS
LINE "Q"

HORIZONTAL SCALE	BRIDGE FILE
1" = 10'	N/A
VERTICAL SCALE	DESIGNATION
1" = 10'	1700135
SURVEY BOOK	SHEETS
N/A	152 of 252
CONTRACT	PROJECT
R-41529	1700135

Indy-mdf.dgnfg
Indiana_Shade.tbl

cherr 10/19/2023 10:33:15 AM P:\2019\00172\D. Drawings\201900172.0001.RD.CS.03.dgn

PCCP Earthwork Values | **HMA Earthwork Values**

CROSS SECTIONS
Scale: 1 inch = 10 feet

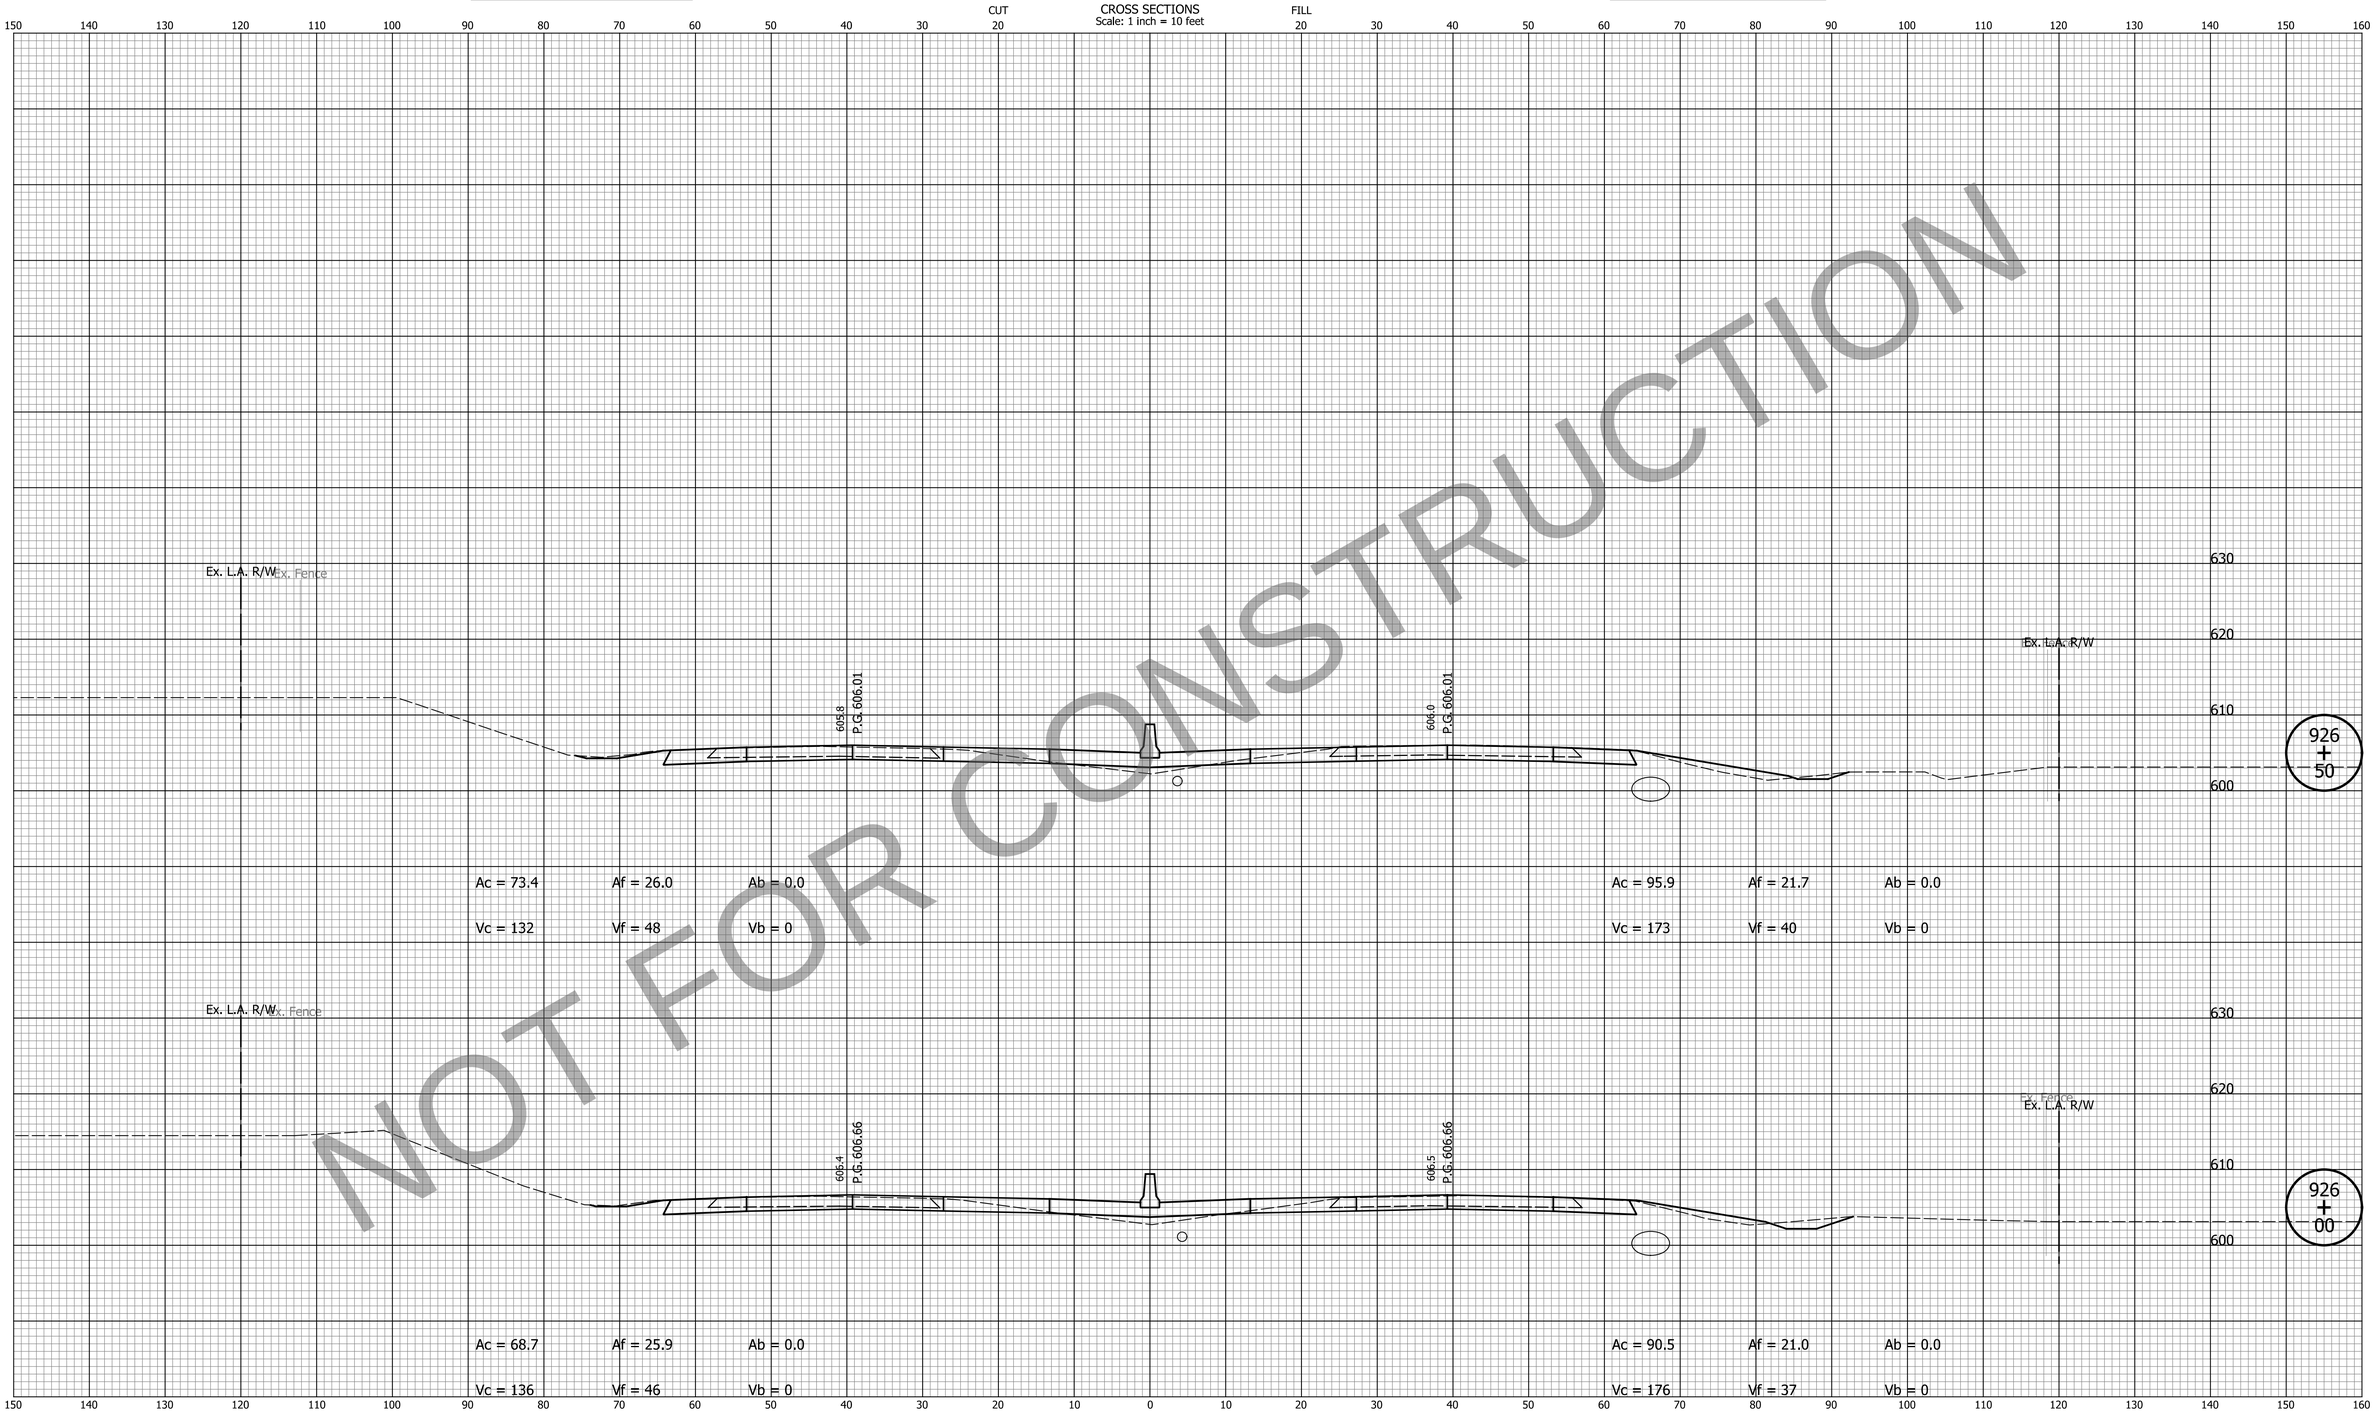

NOT FOR CONSTRUCTION

DATE	REVISION

FOR INFORMATION ONLY
Project scope, including project limits and identified work within, will change based on what the Design-Build Contractor can provide for the fixed-price identified in the RFP documents.

Note:
Proposed Cross Sections Show HMA Pavement Alternative Only.

DESIGNED: ZLM | DRAWN: BAD
CHECKED: CDH | CHECKED: PKW

INDIANA
DEPARTMENT OF TRANSPORTATION

CROSS SECTIONS
LINE "Q"

HORIZONTAL SCALE	BRIDGE FILE
1" = 10'	N/A
VERTICAL SCALE	DESIGNATION
1" = 10'	1700135
SURVEY BOOK	SHEETS
N/A	153 of 252
CONTRACT	PROJECT
R-41529	1700135

Indy-Pdf.pltcfg
Indiana_Shade.tbl

cherr 10/19/2023 10:33:18 AM P:\2019\00172\D. Drawings\201900172.0001.RD.CS.03.dgn

PCCP Earthwork Values

HMA Earthwork Values

CROSS SECTIONS
Scale: 1 inch = 10 feet

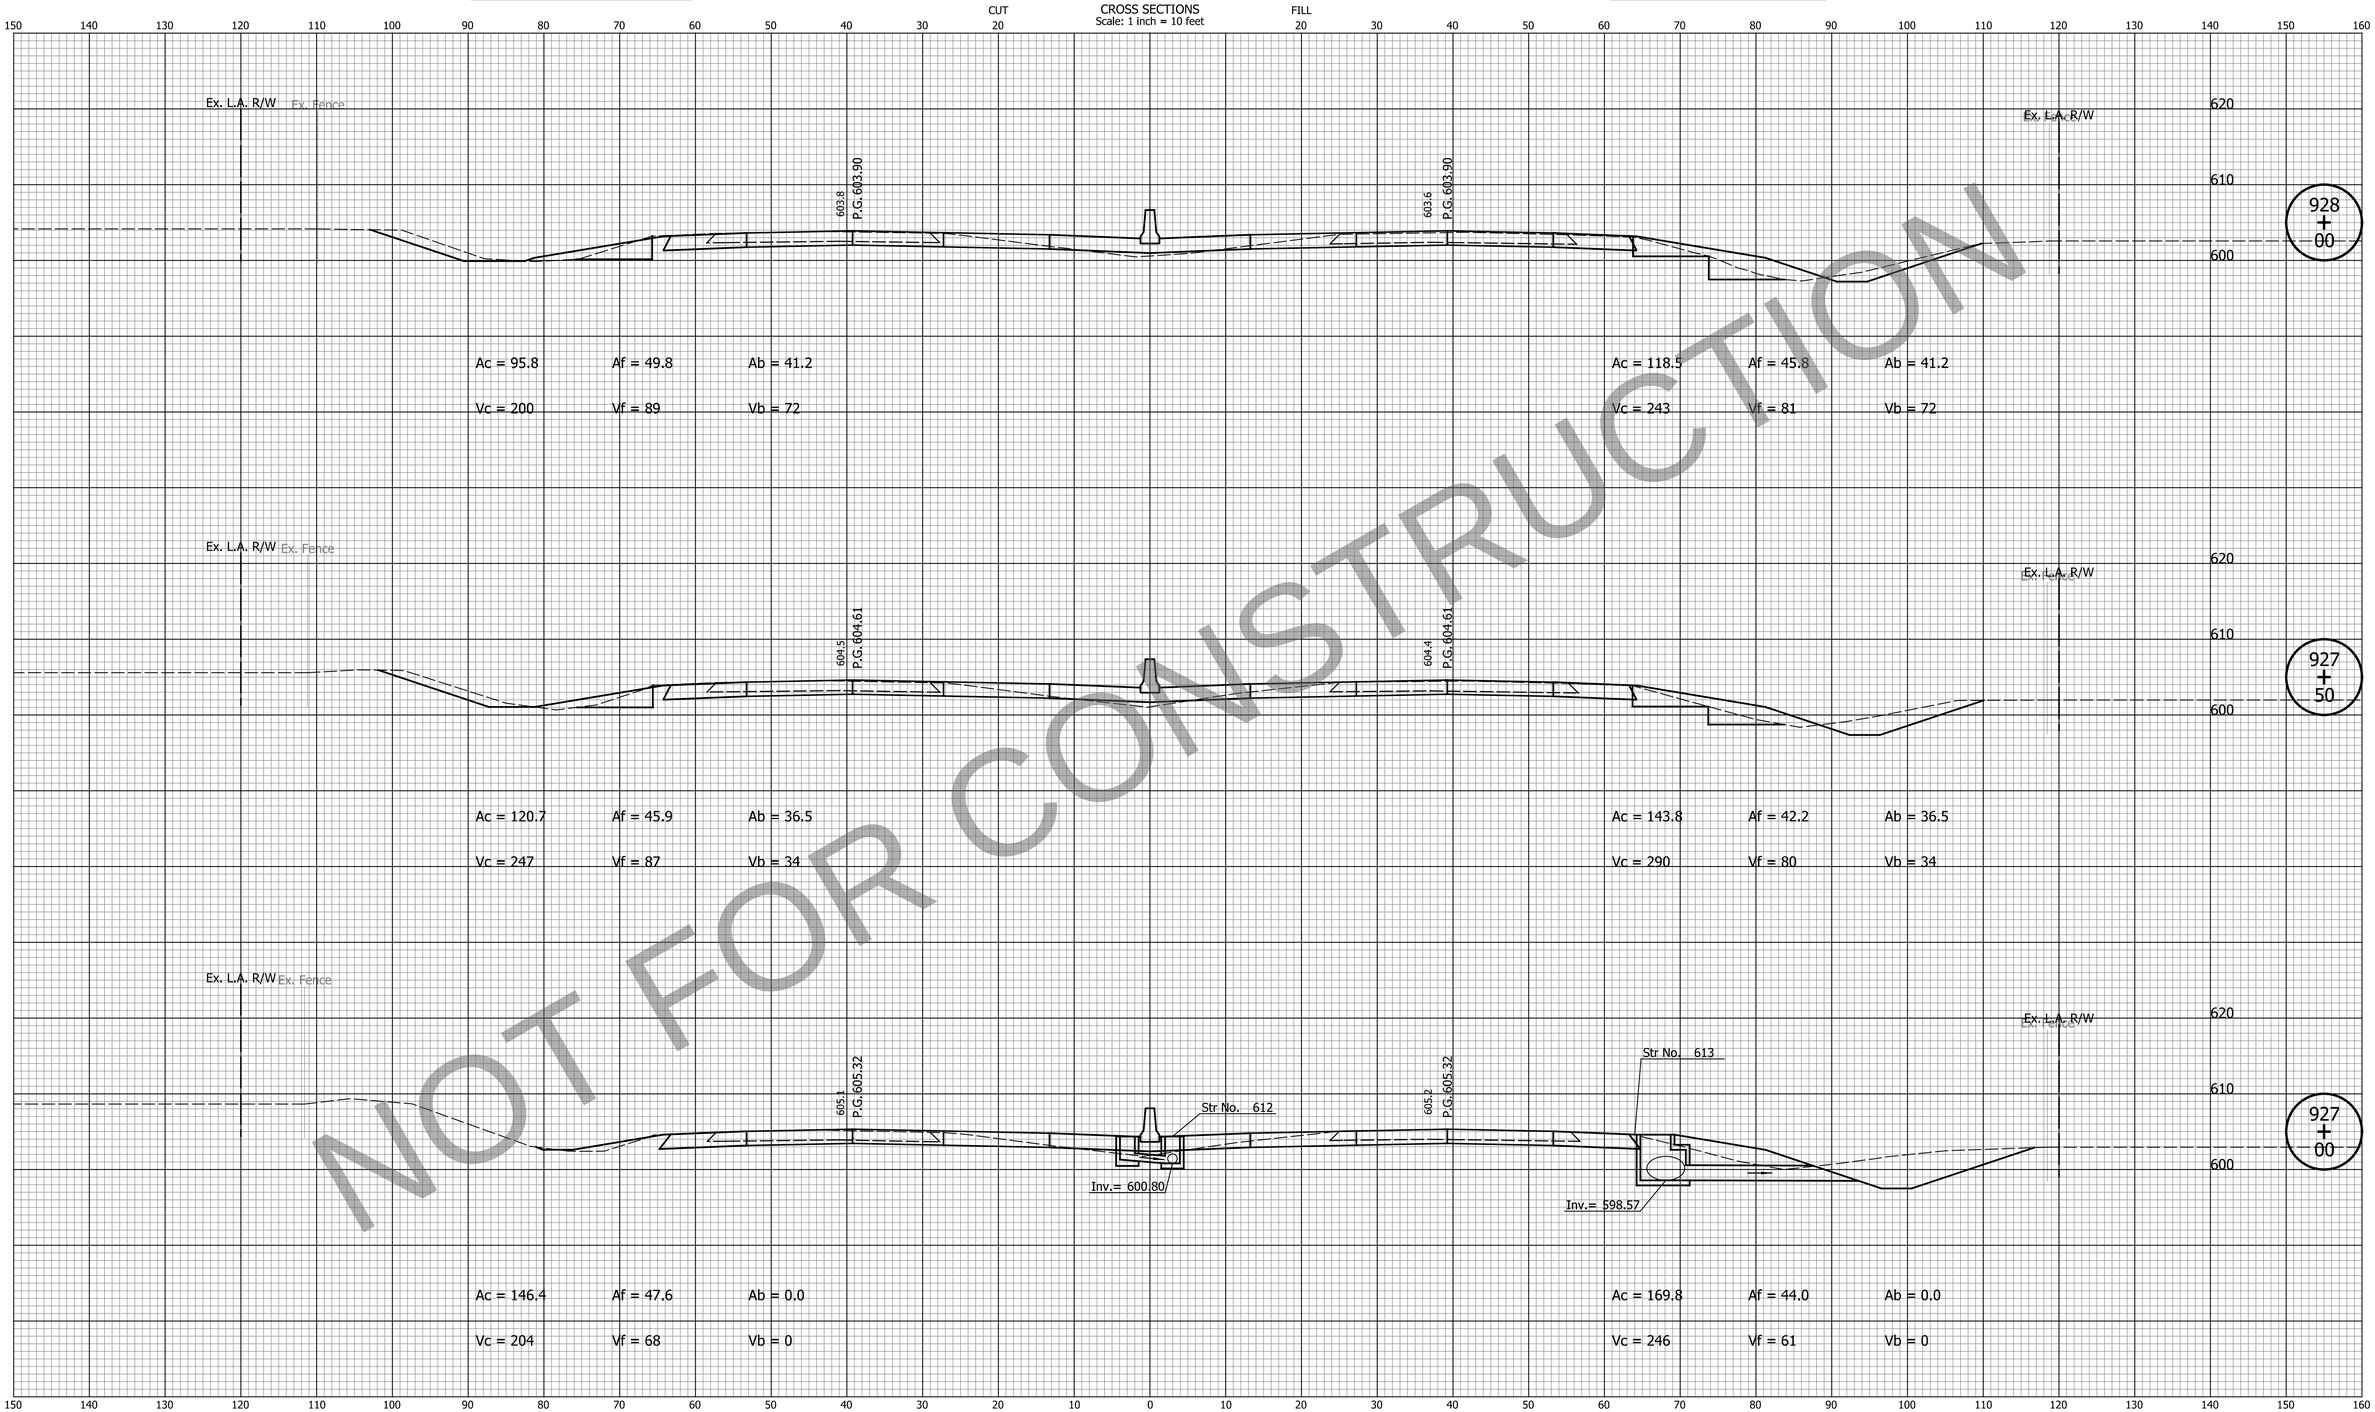

NOT FOR CONSTRUCTION

DATE	REVISION

FOR INFORMATION ONLY
Project scope, including project limits and identified work within, will change based on what the Design-Build Contractor can provide for the fixed-price identified in the RFP documents.

Note:
Proposed Cross Sections Show HMA Pavement Alternative Only.

DESIGNED: ZLM	DRAWN: BAD
CHECKED: CDH	CHECKED: PKW

INDIANA
DEPARTMENT OF TRANSPORTATION

CROSS SECTIONS
LINE "Q"

HORIZONTAL SCALE	BRIDGE FILE
1" = 10'	N/A
VERTICAL SCALE	DESIGNATION
1" = 10'	1700135
SURVEY BOOK	SHEETS
N/A	154 of 252
CONTRACT	PROJECT
R-41529	1700135

PCCP Earthwork Values

HMA Earthwork Values

CROSS SECTIONS
Scale: 1 inch = 10 feet

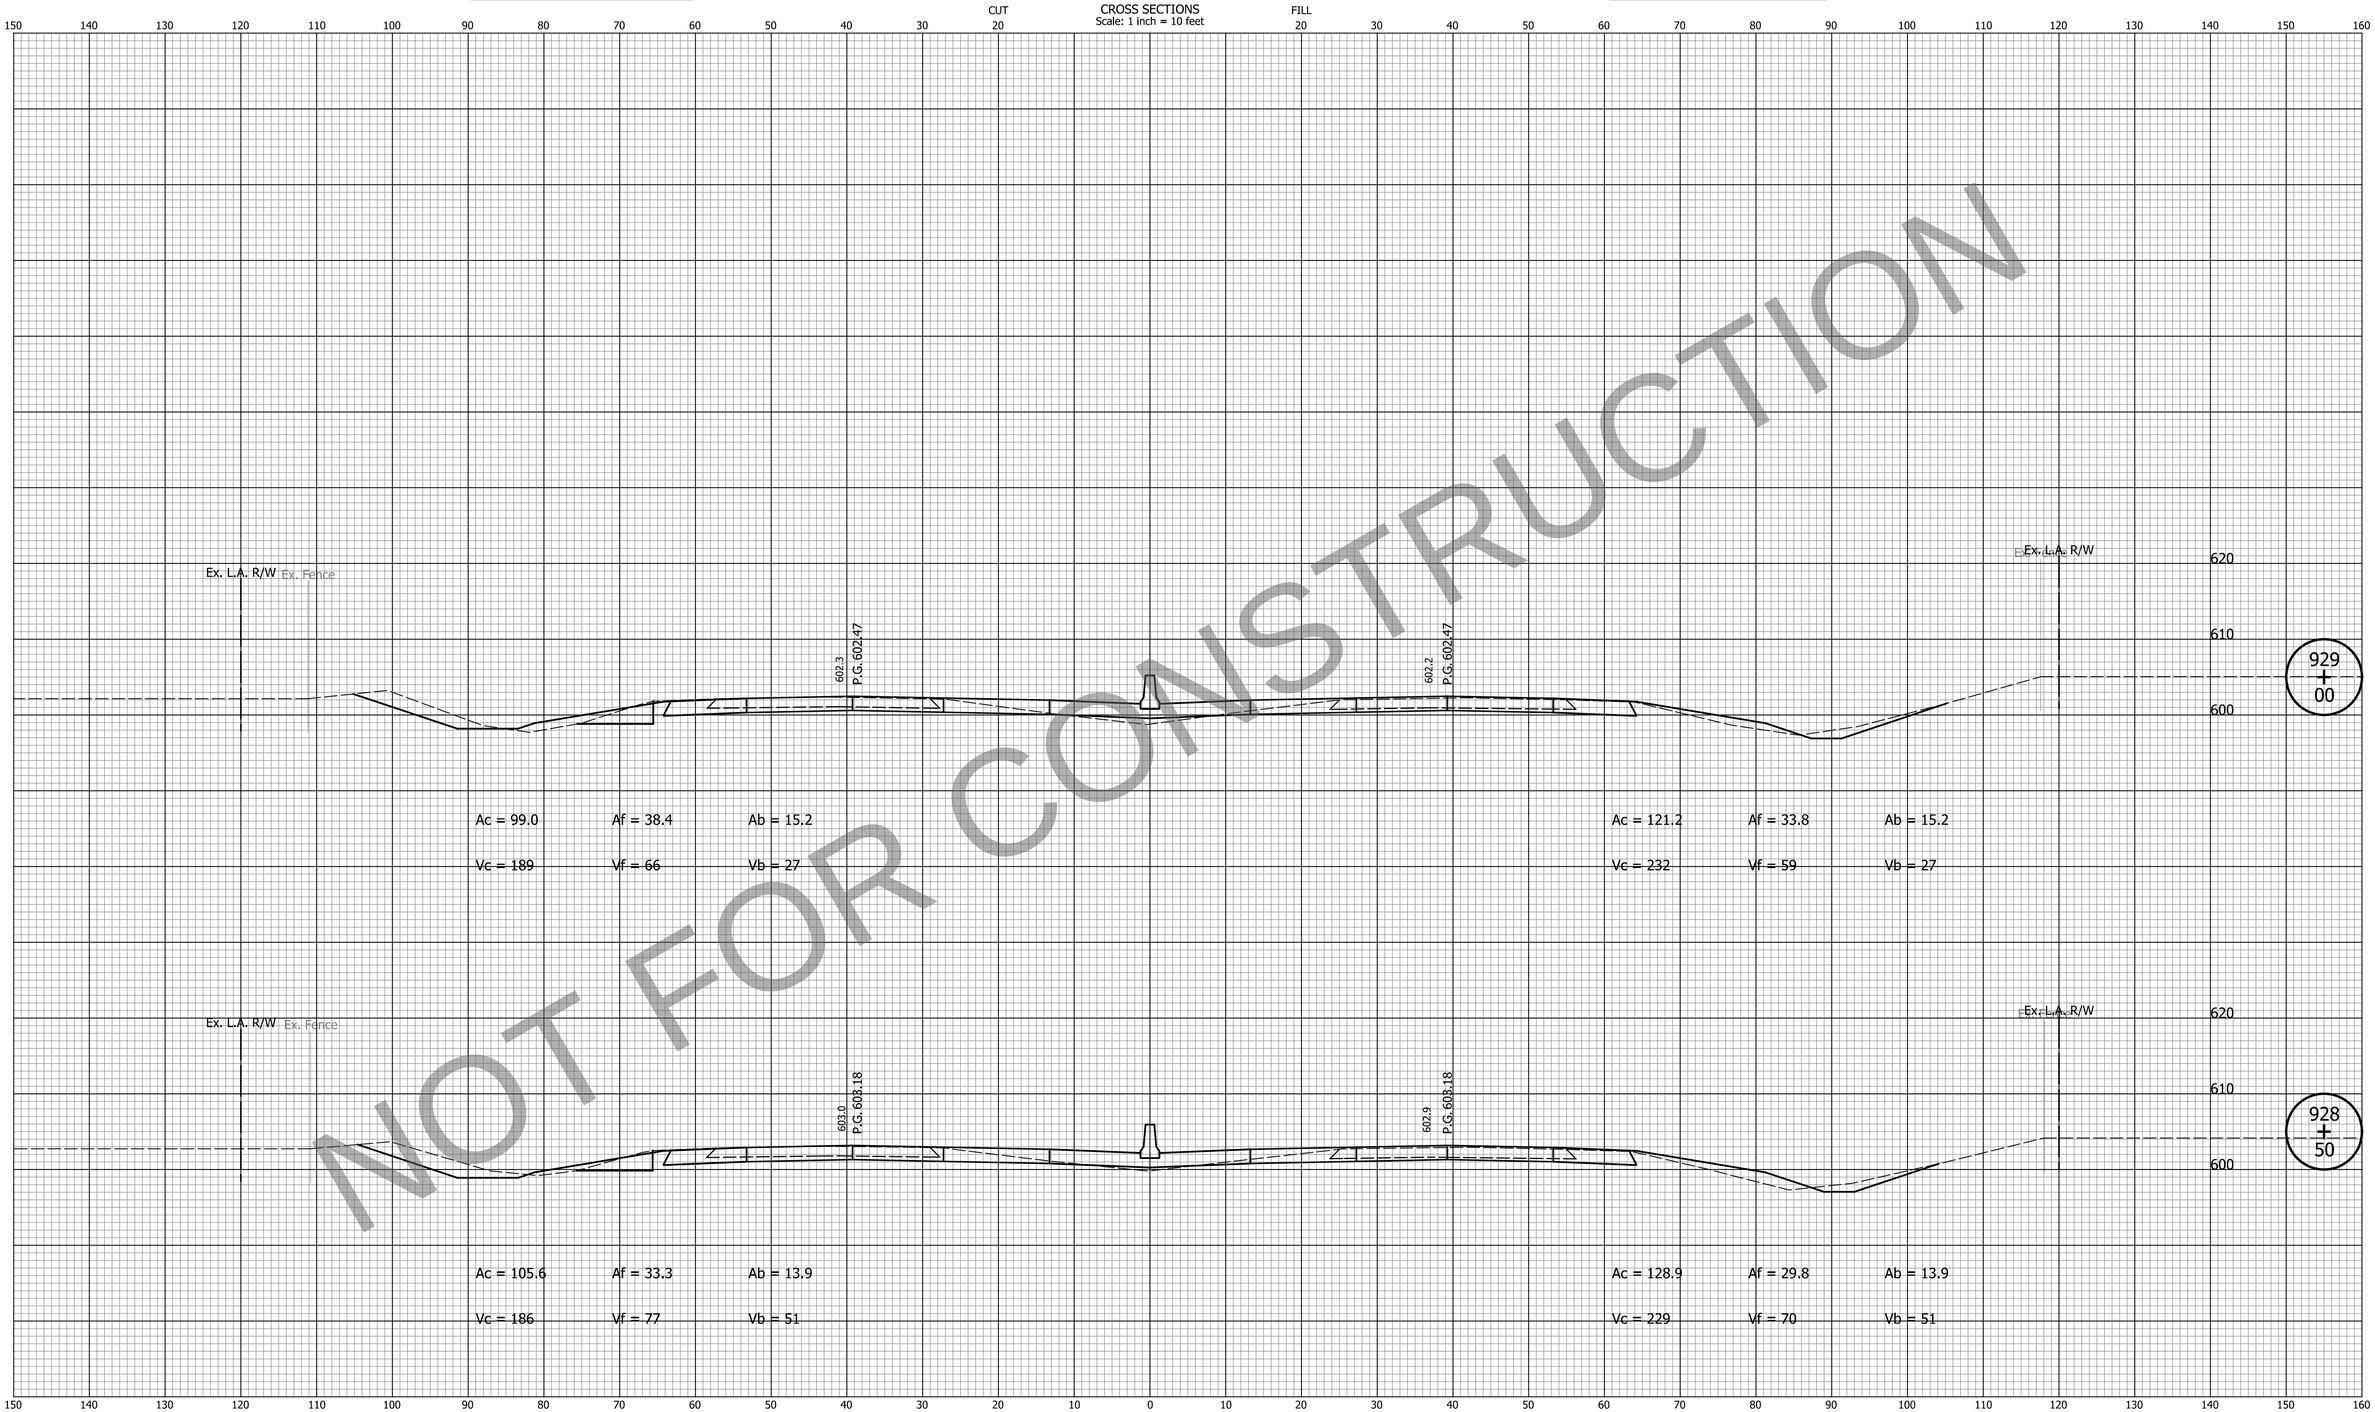

NOT FOR CONSTRUCTION

DATE	REVISION

FOR INFORMATION ONLY

Project scope, including project limits and identified work within, will change based on what the Design-Build Contractor can provide for the fixed-price identified in the RFP documents.

Note:
Proposed Cross Sections Show HMA Pavement Alternative Only.

DESIGNED: ZLM	DRAWN: BAD
CHECKED: CDH	CHECKED: PKW

INDIANA
DEPARTMENT OF TRANSPORTATION

CROSS SECTIONS
LINE "Q"

HORIZONTAL SCALE	BRIDGE FILE
1" = 10'	N/A
VERTICAL SCALE	DESIGNATION
1" = 10'	1700135
SURVEY BOOK	SHEETS
N/A	155 of 252
CONTRACT	PROJECT
R-41529	1700135

PCCP Earthwork Values

HMA Earthwork Values

CROSS SECTIONS
Scale: 1 inch = 10 feet

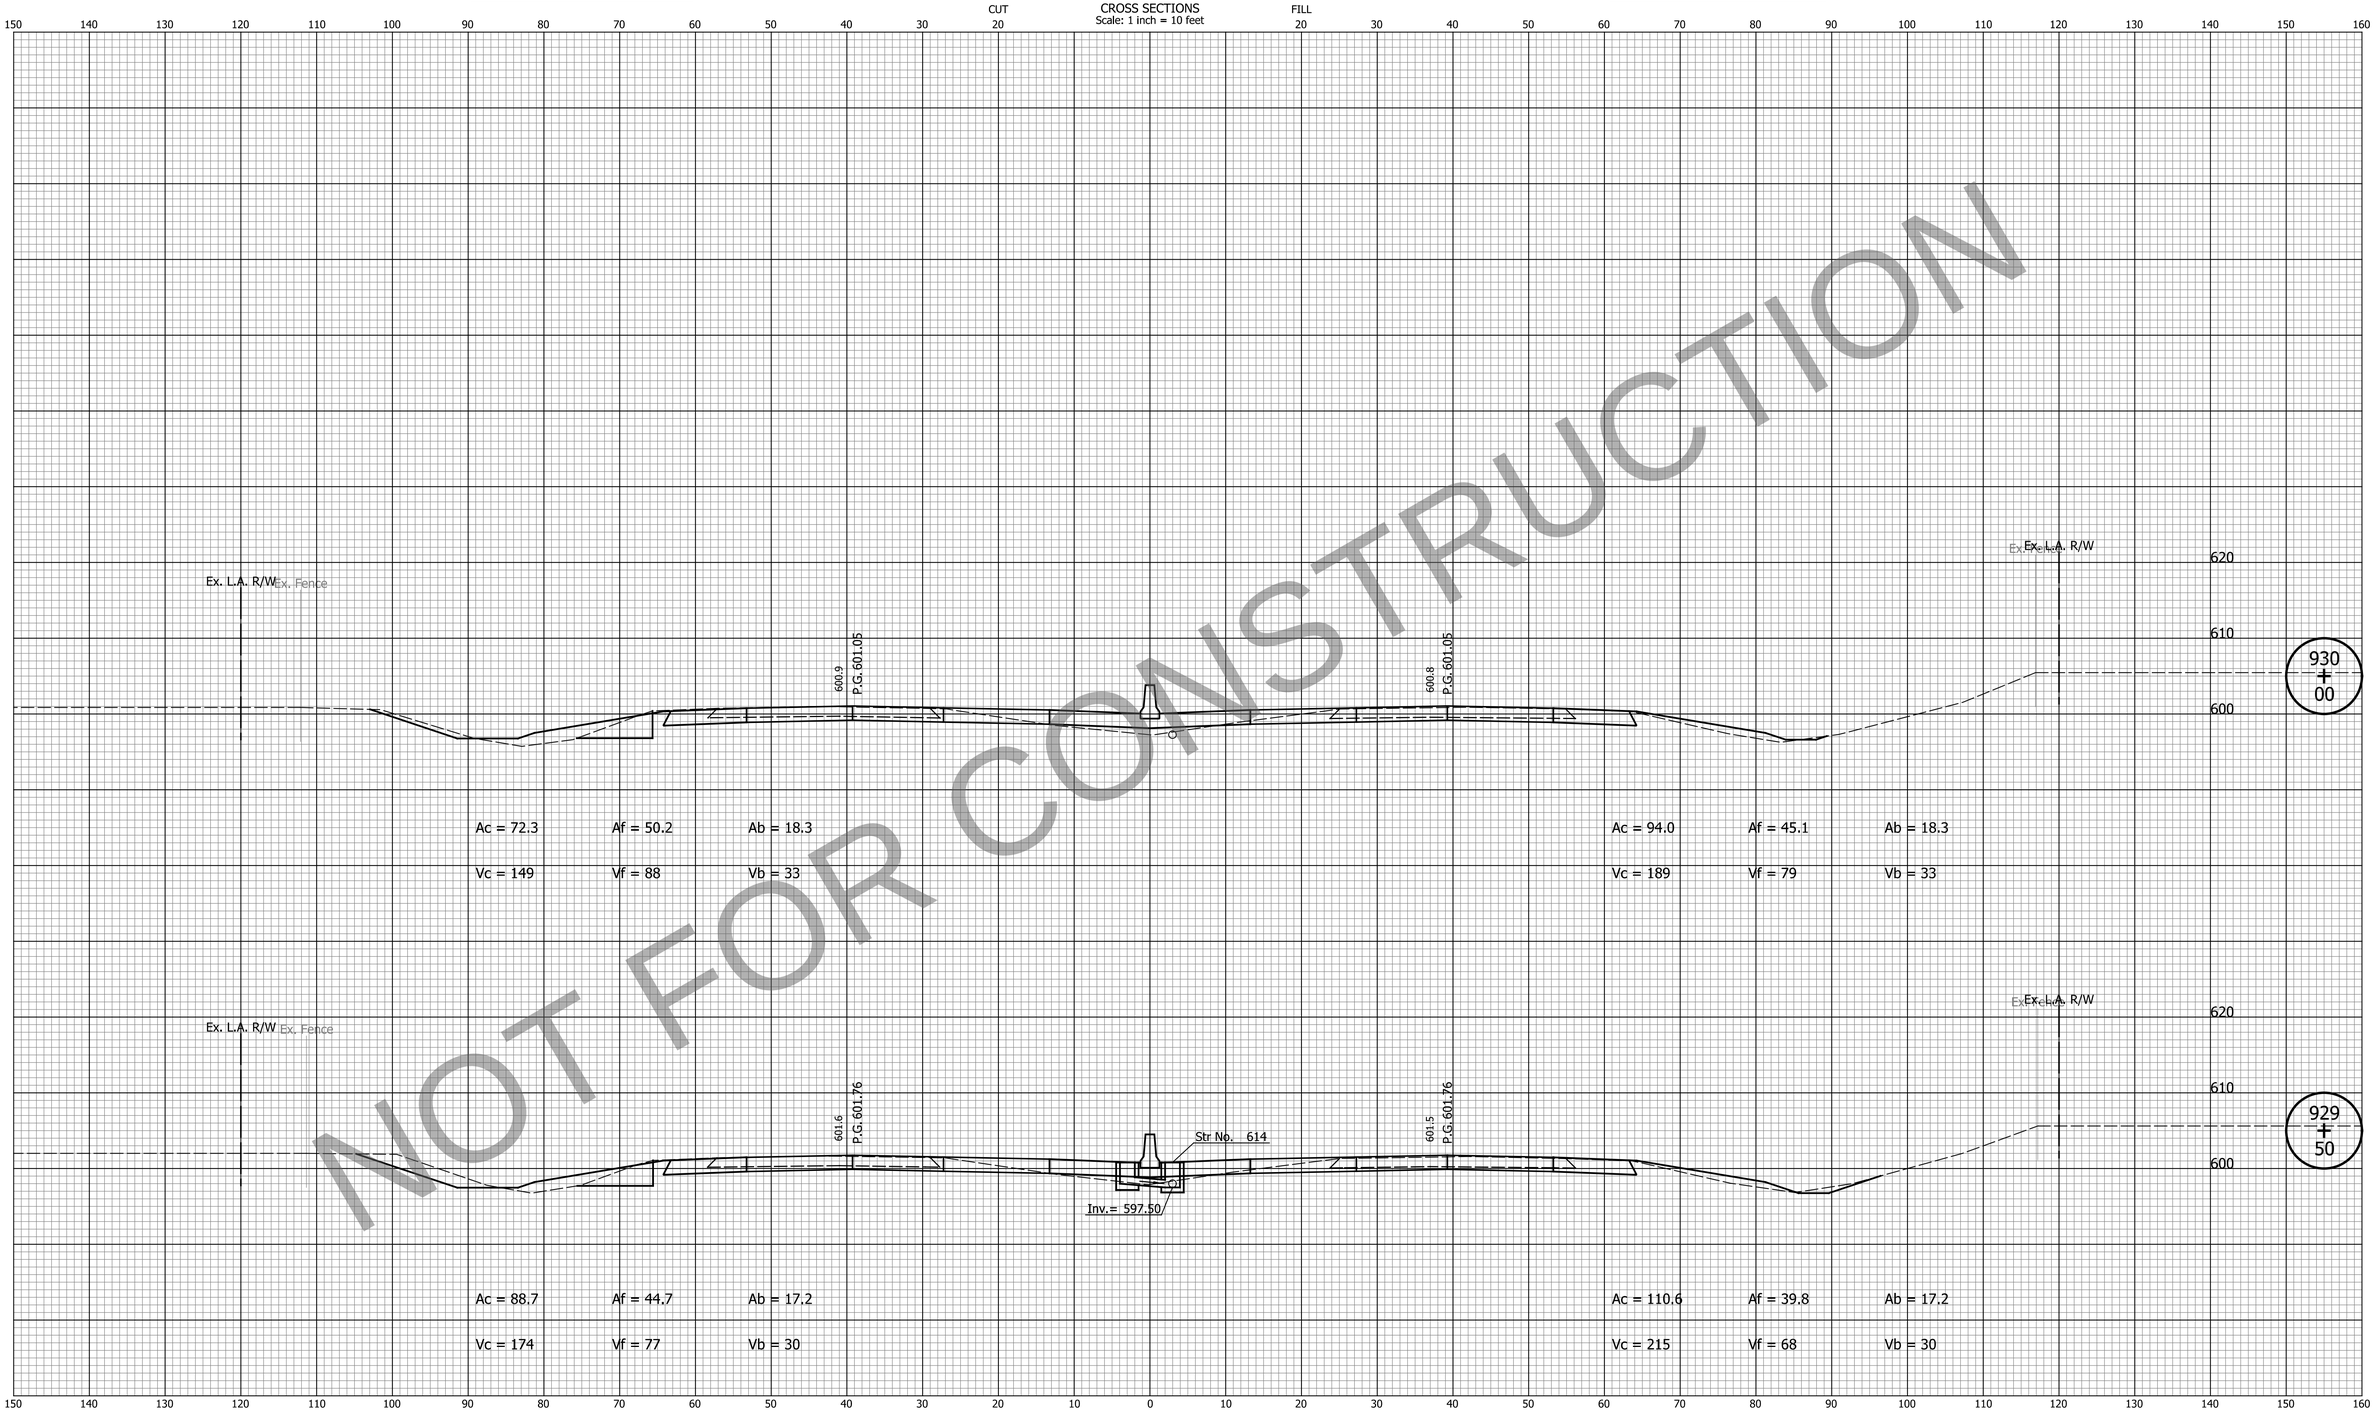

NOT FOR CONSTRUCTION

DATE	REVISION

FOR INFORMATION ONLY

Project scope, including project limits and identified work within, will change based on what the Design-Build Contractor can provide for the fixed-price identified in the RFP documents.

Note:
Proposed Cross Sections Show HMA Pavement Alternative Only.

DESIGNED: ZLM	DRAWN: BAD
CHECKED: CDH	CHECKED: PKW

INDIANA
DEPARTMENT OF TRANSPORTATION

CROSS SECTIONS
LINE "Q"

HORIZONTAL SCALE	BRIDGE FILE
1" = 10'	N/A
VERTICAL SCALE	DESIGNATION
1" = 10'	1700135
SURVEY BOOK	SHEETS
N/A	156 of 252
CONTRACT	PROJECT
R-41529	1700135

Indy-hdf.pltcfg
Indiana_Shade.tbl

cherr 10/19/2023 10:33:24 AM P:\2019\00172\D. Drawings\201900172.0001.RD.CS.03.dgn

PCCP Earthwork Values

HMA Earthwork Values

CROSS SECTIONS
Scale: 1 inch = 10 feet

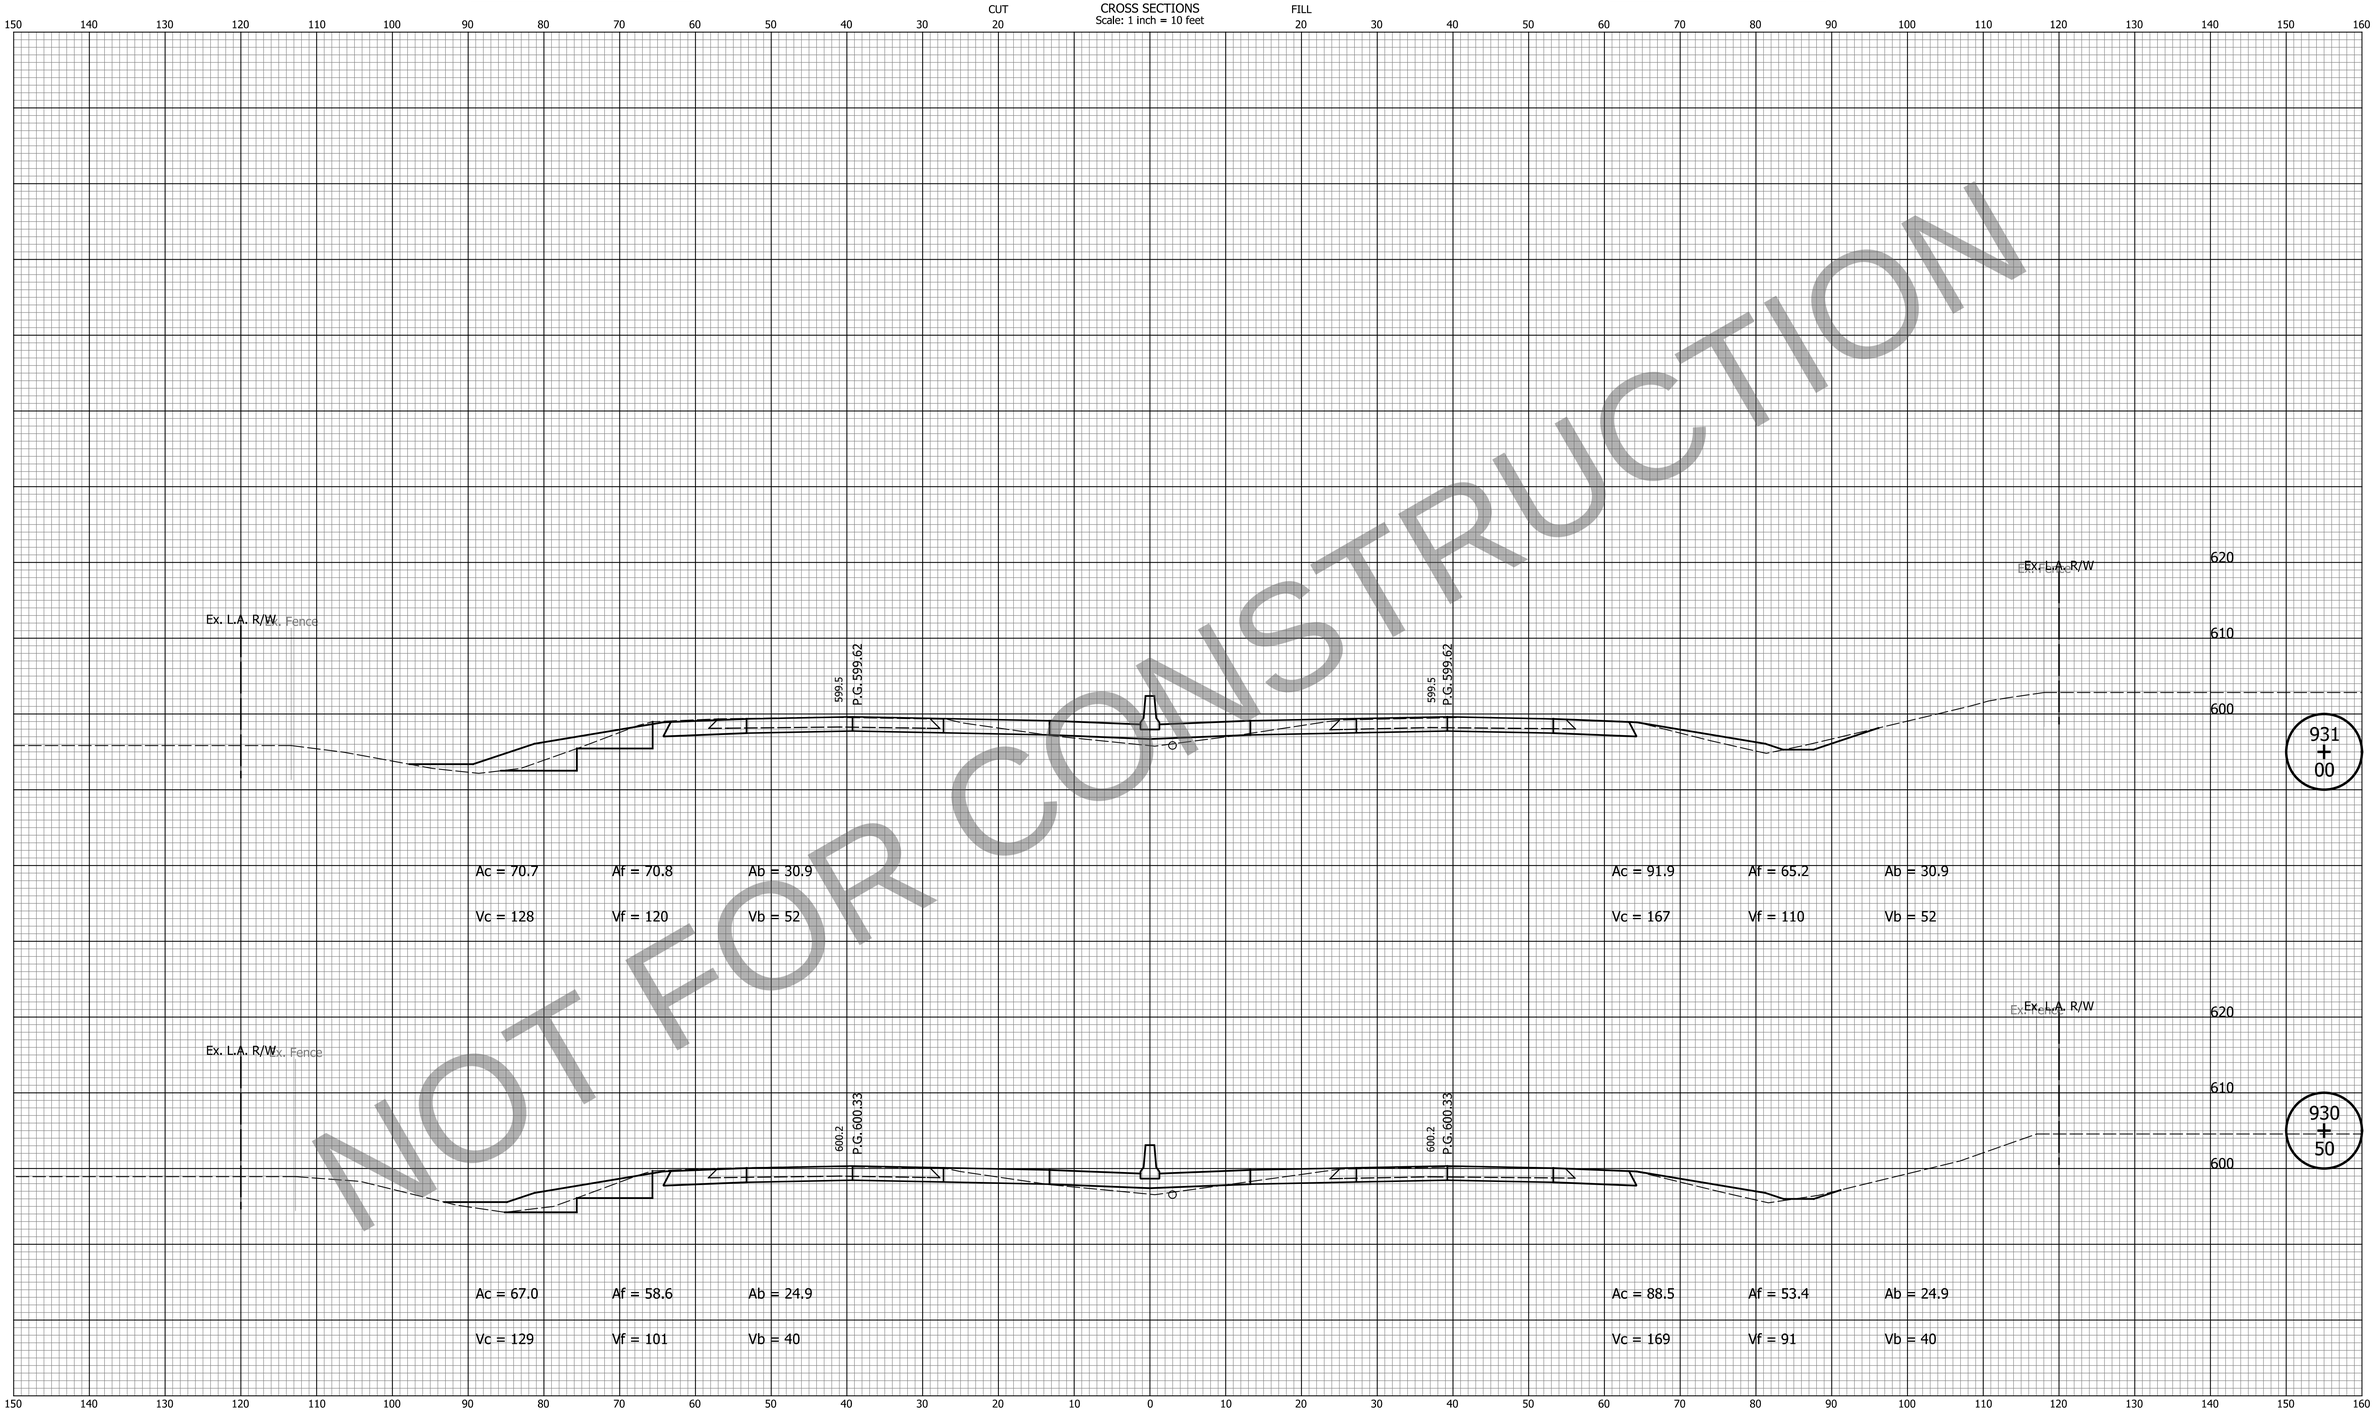

NOT FOR CONSTRUCTION

DATE	REVISION

FOR INFORMATION ONLY
Project scope, including project limits and identified work within, will change based on what the Design-Build Contractor can provide for the fixed-price identified in the RFP documents.

Note:
Proposed Cross Sections Show HMA Pavement Alternative Only.

DESIGNED: ZLM	DRAWN: BAD
CHECKED: CDH	CHECKED: PKW

INDIANA
DEPARTMENT OF TRANSPORTATION

CROSS SECTIONS
LINE "Q"

HORIZONTAL SCALE	BRIDGE FILE
1" = 10'	N/A
VERTICAL SCALE	DESIGNATION
1" = 10'	1700135
SURVEY BOOK	SHEETS
N/A	157 of 252
CONTRACT	PROJECT
R-41529	1700135

Indy-hdf.cfg
Indiana_Shade.tbl

cherr 10/19/2023 10:33:27 AM P:\2019\00172\D. Drawings\201900172.0001.RD.CS.03.dgn

PCCP Earthwork Values

HMA Earthwork Values

CROSS SECTIONS
Scale: 1 inch = 10 feet

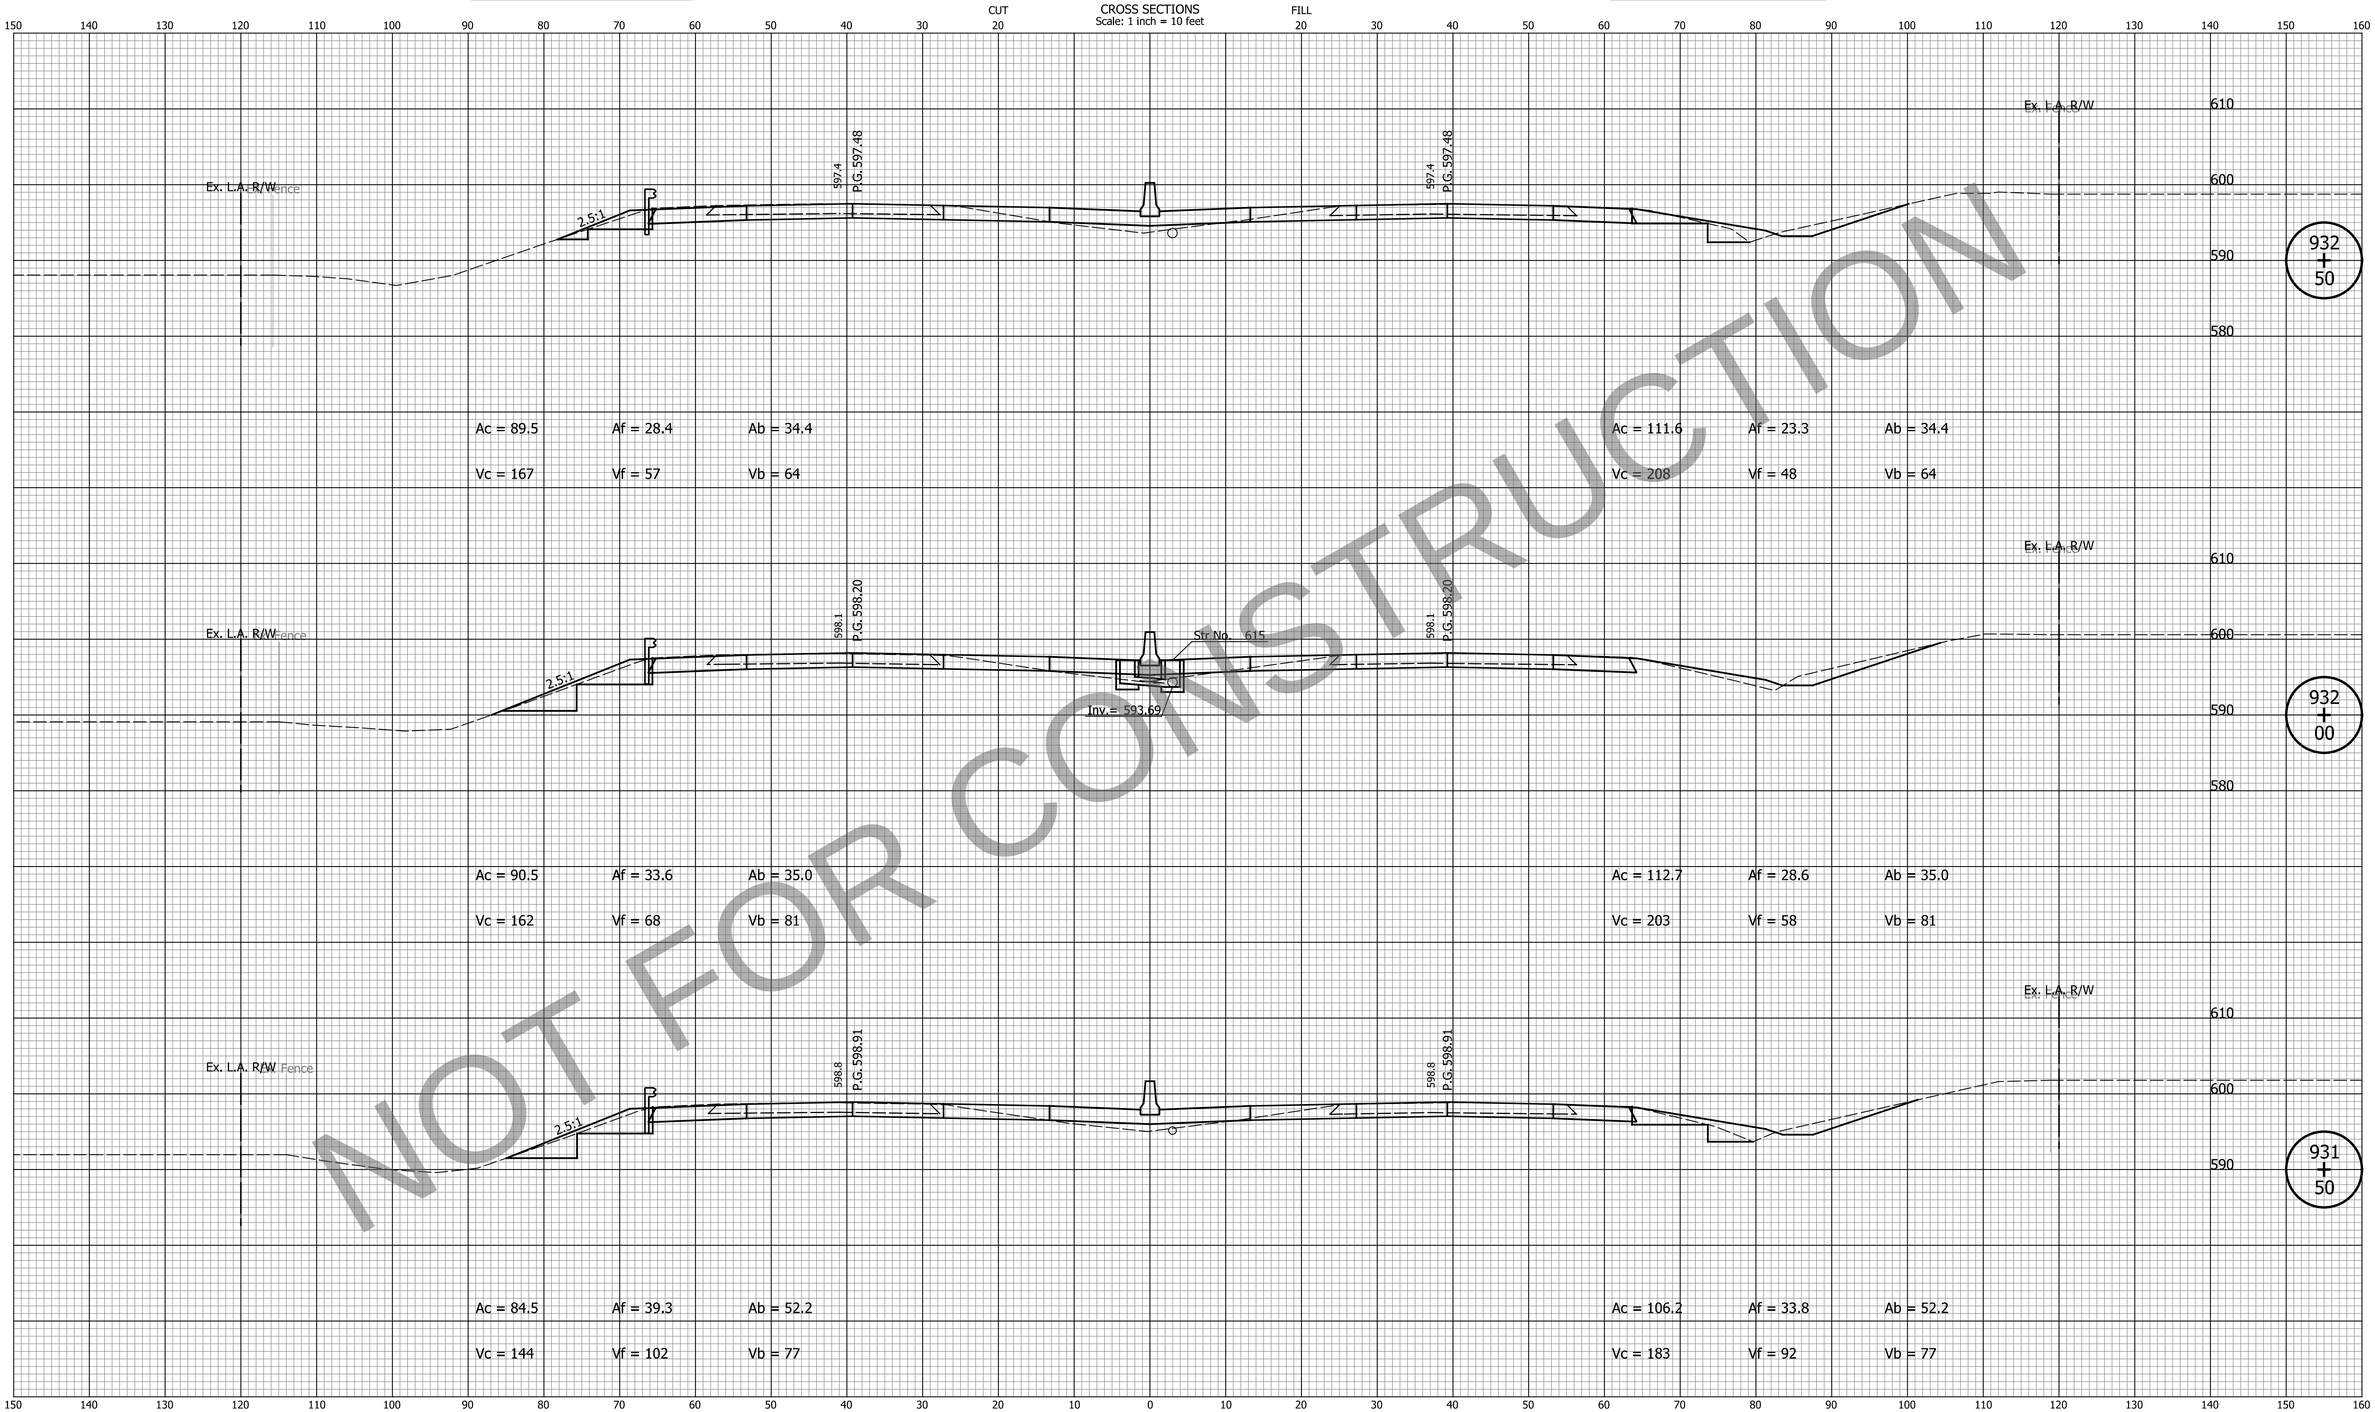

NOT FOR CONSTRUCTION

DATE	REVISION

FOR INFORMATION ONLY

Project scope, including project limits and identified work within, will change based on what the Design-Build Contractor can provide for the fixed-price identified in the RFP documents.

Note:
Proposed Cross Sections Show HMA Pavement Alternative Only.

DESIGNED: ZLM
DRAWN: BAD
CHECKED: CDH
CHECKED: PKW

INDIANA
DEPARTMENT OF TRANSPORTATION

CROSS SECTIONS
LINE "Q"

HORIZONTAL SCALE	BRIDGE FILE
1" = 10'	N/A
VERTICAL SCALE	DESIGNATION
1" = 10'	1700135
SURVEY BOOK	SHEETS
N/A	158 of 252
CONTRACT	PROJECT
R-41529	1700135

Indy+Pdf.dfcfg
Indiana_Shade.tbl

cherr 10/19/2023 10:33:29 AM P:\2019\00172\D. Drawings\201900172.0001.RD.CS.03.dgn

PCCP Earthwork Values

HMA Earthwork Values

CROSS SECTIONS
Scale: 1 inch = 10 feet

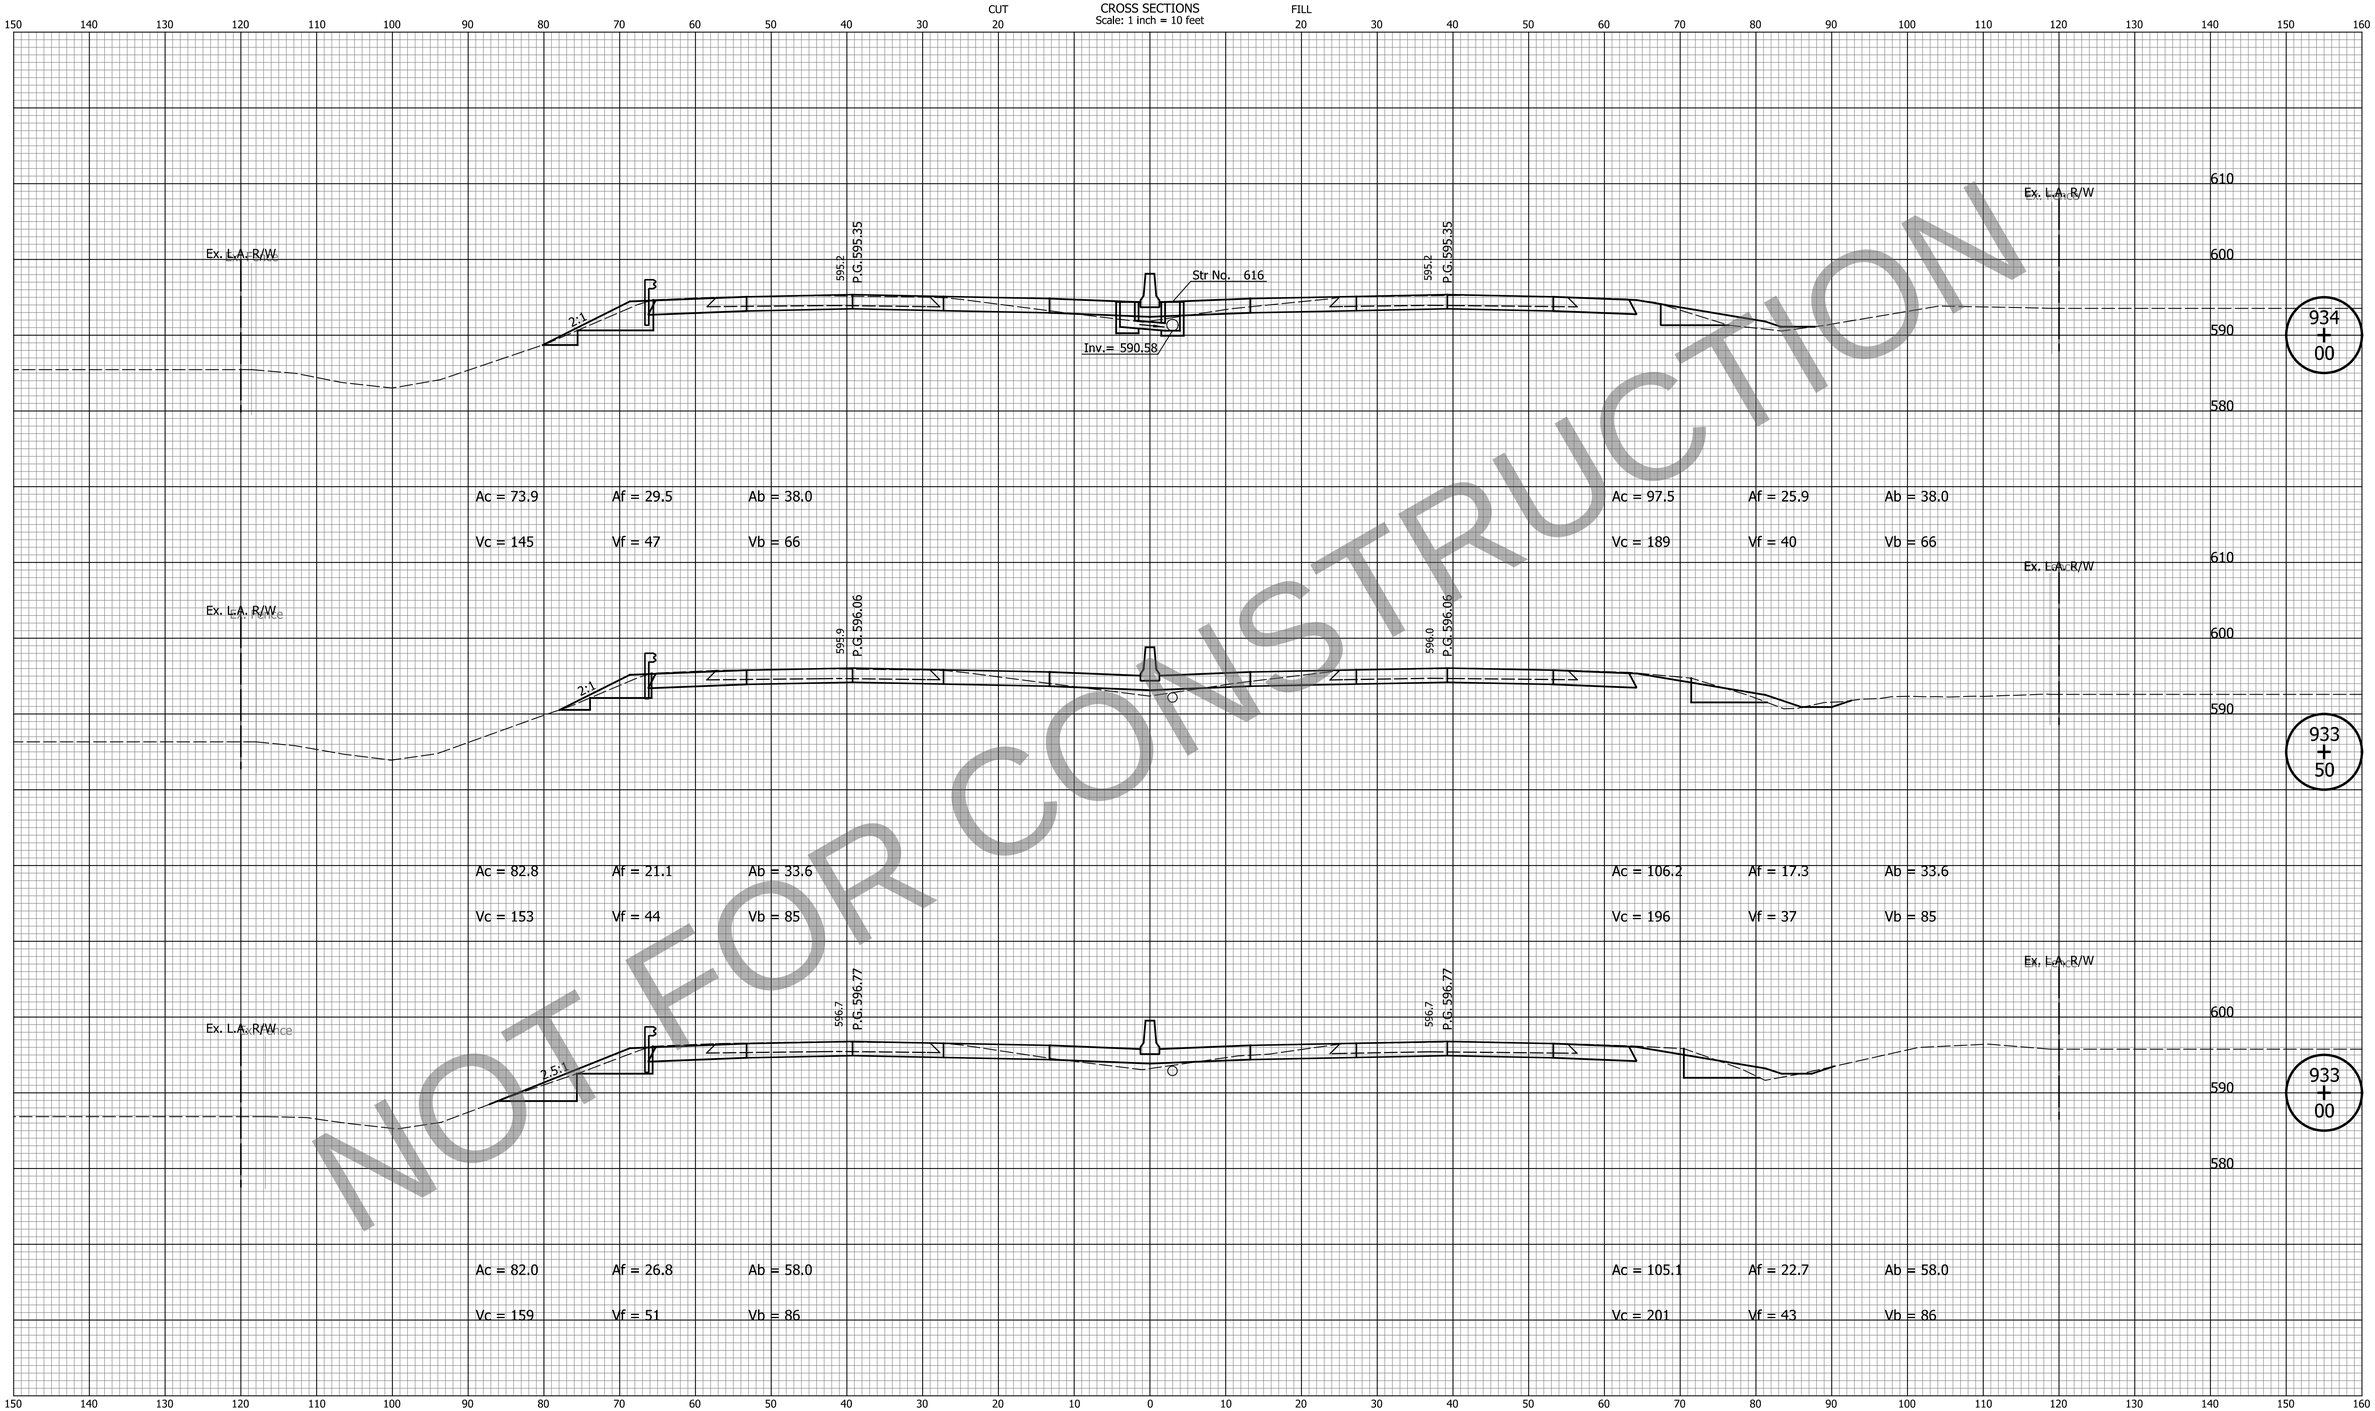

NOT FOR CONSTRUCTION

DATE	REVISION

FOR INFORMATION ONLY

Project scope, including project limits and identified work within, will change based on what the Design-Build Contractor can provide for the fixed-price identified in the RFP documents.

Note:
Proposed Cross Sections Show HMA Pavement Alternative Only.

DESIGNED: ZLM
DRAWN: BAD
CHECKED: CDH
CHECKED: PKW

INDIANA
DEPARTMENT OF TRANSPORTATION

CROSS SECTIONS
LINE "Q"

HORIZONTAL SCALE	BRIDGE FILE
1" = 10'	N/A
VERTICAL SCALE	DESIGNATION
1" = 10'	1700135
SURVEY BOOK	SHEETS
N/A	159 of 252
CONTRACT	PROJECT
R-41529	1700135

Indy-def.pltcfg
Indiana_Shade.tbl

cherr 10/19/2023 10:33:31 AM P:\2019\00172\D. Drawings\201900172.0001.RD.CS.03.dgn

PCCP Earthwork Values

HMA Earthwork Values

CROSS SECTIONS
Scale: 1 inch = 10 feet

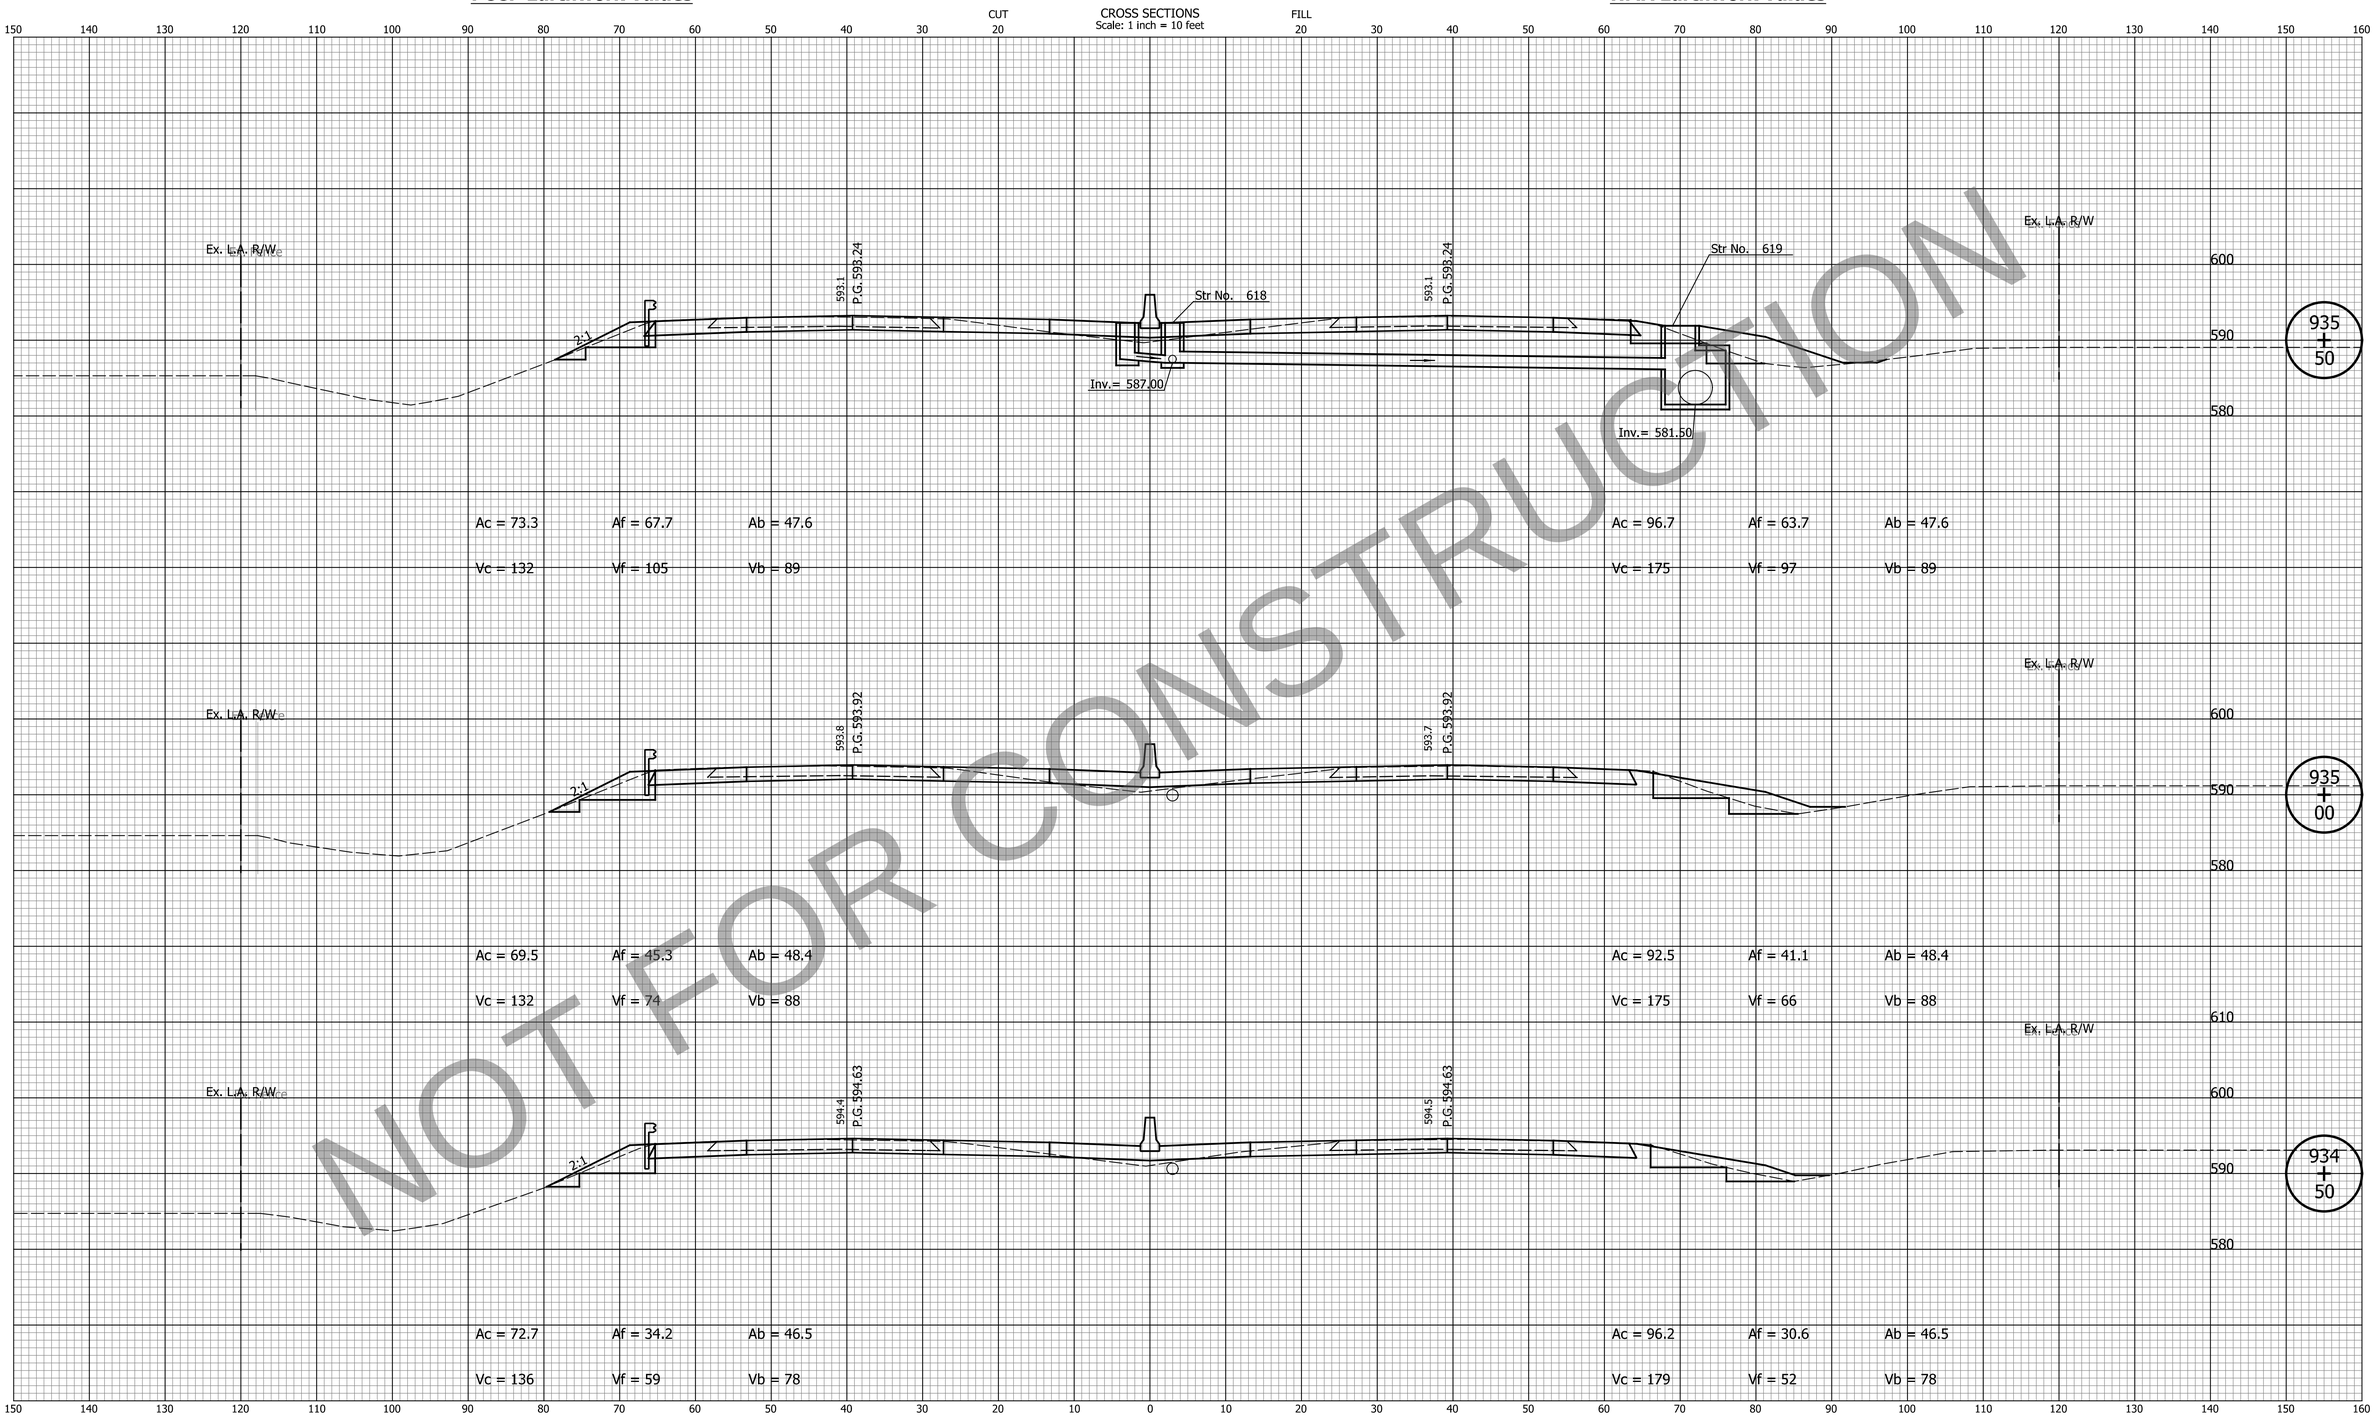

NOT FOR CONSTRUCTION

DATE	REVISION

FOR INFORMATION ONLY

Project scope, including project limits and identified work within, will change based on what the Design-Build Contractor can provide for the fixed-price identified in the RFP documents.

Note:
Proposed Cross Sections Show HMA Pavement Alternative Only.

DESIGNED: ZLM	DRAWN: BAD
CHECKED: CDH	CHECKED: PKW

INDIANA
DEPARTMENT OF TRANSPORTATION

CROSS SECTIONS
LINE "Q"

HORIZONTAL SCALE	BRIDGE FILE
1" = 10'	N/A
VERTICAL SCALE	DESIGNATION
1" = 10'	1700135
SURVEY BOOK	SHEETS
N/A	160 of 252
CONTRACT	PROJECT
R-41529	1700135

PCCP Earthwork Values

HMA Earthwork Values

CROSS SECTIONS
Scale: 1 inch = 10 feet

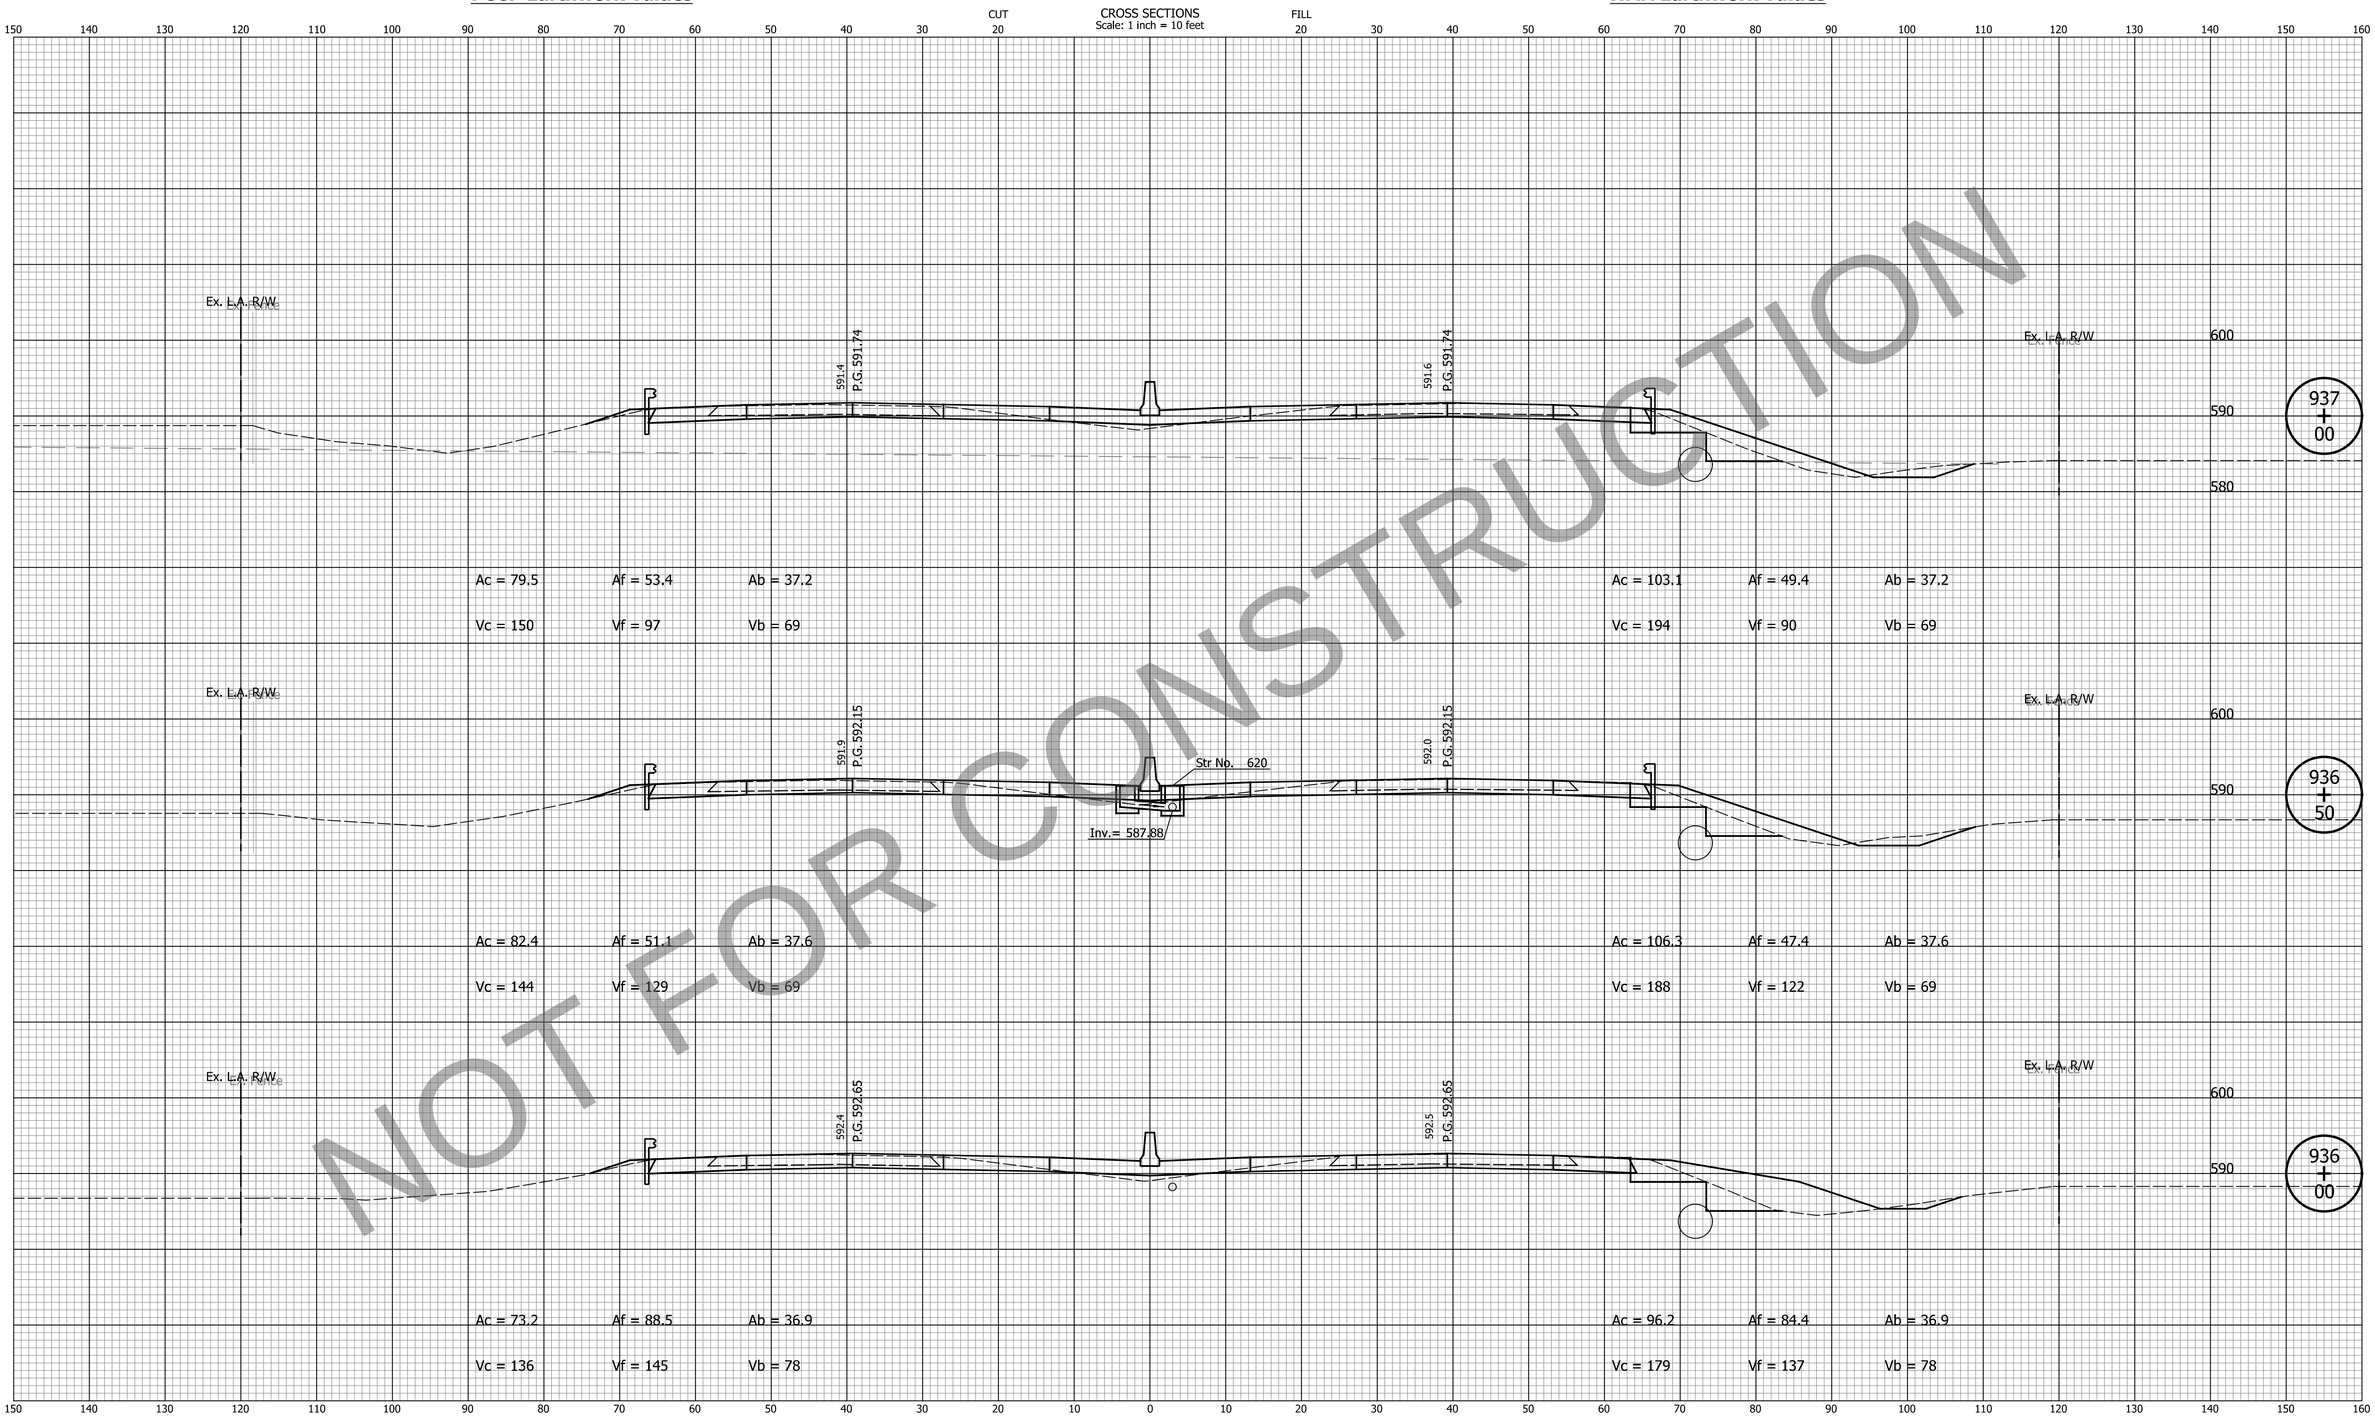

NOT FOR CONSTRUCTION

DATE	REVISION

FOR INFORMATION ONLY

Project scope, including project limits and identified work within, will change based on what the Design-Build Contractor can provide for the fixed-price identified in the RFP documents.

Note:
Proposed Cross Sections Show HMA Pavement Alternative Only.

DESIGNED: ZLM	DRAWN: BAD
CHECKED: CDH	CHECKED: PKW

INDIANA
DEPARTMENT OF TRANSPORTATION

CROSS SECTIONS
LINE "Q"

HORIZONTAL SCALE	BRIDGE FILE
1" = 10'	N/A
VERTICAL SCALE	DESIGNATION
1" = 10'	1700135
SURVEY BOOK	SHEETS
N/A	161 of 252
CONTRACT	PROJECT
R-41529	1700135

PCCP Earthwork Values

HMA Earthwork Values

CROSS SECTIONS
Scale: 1 inch = 10 feet

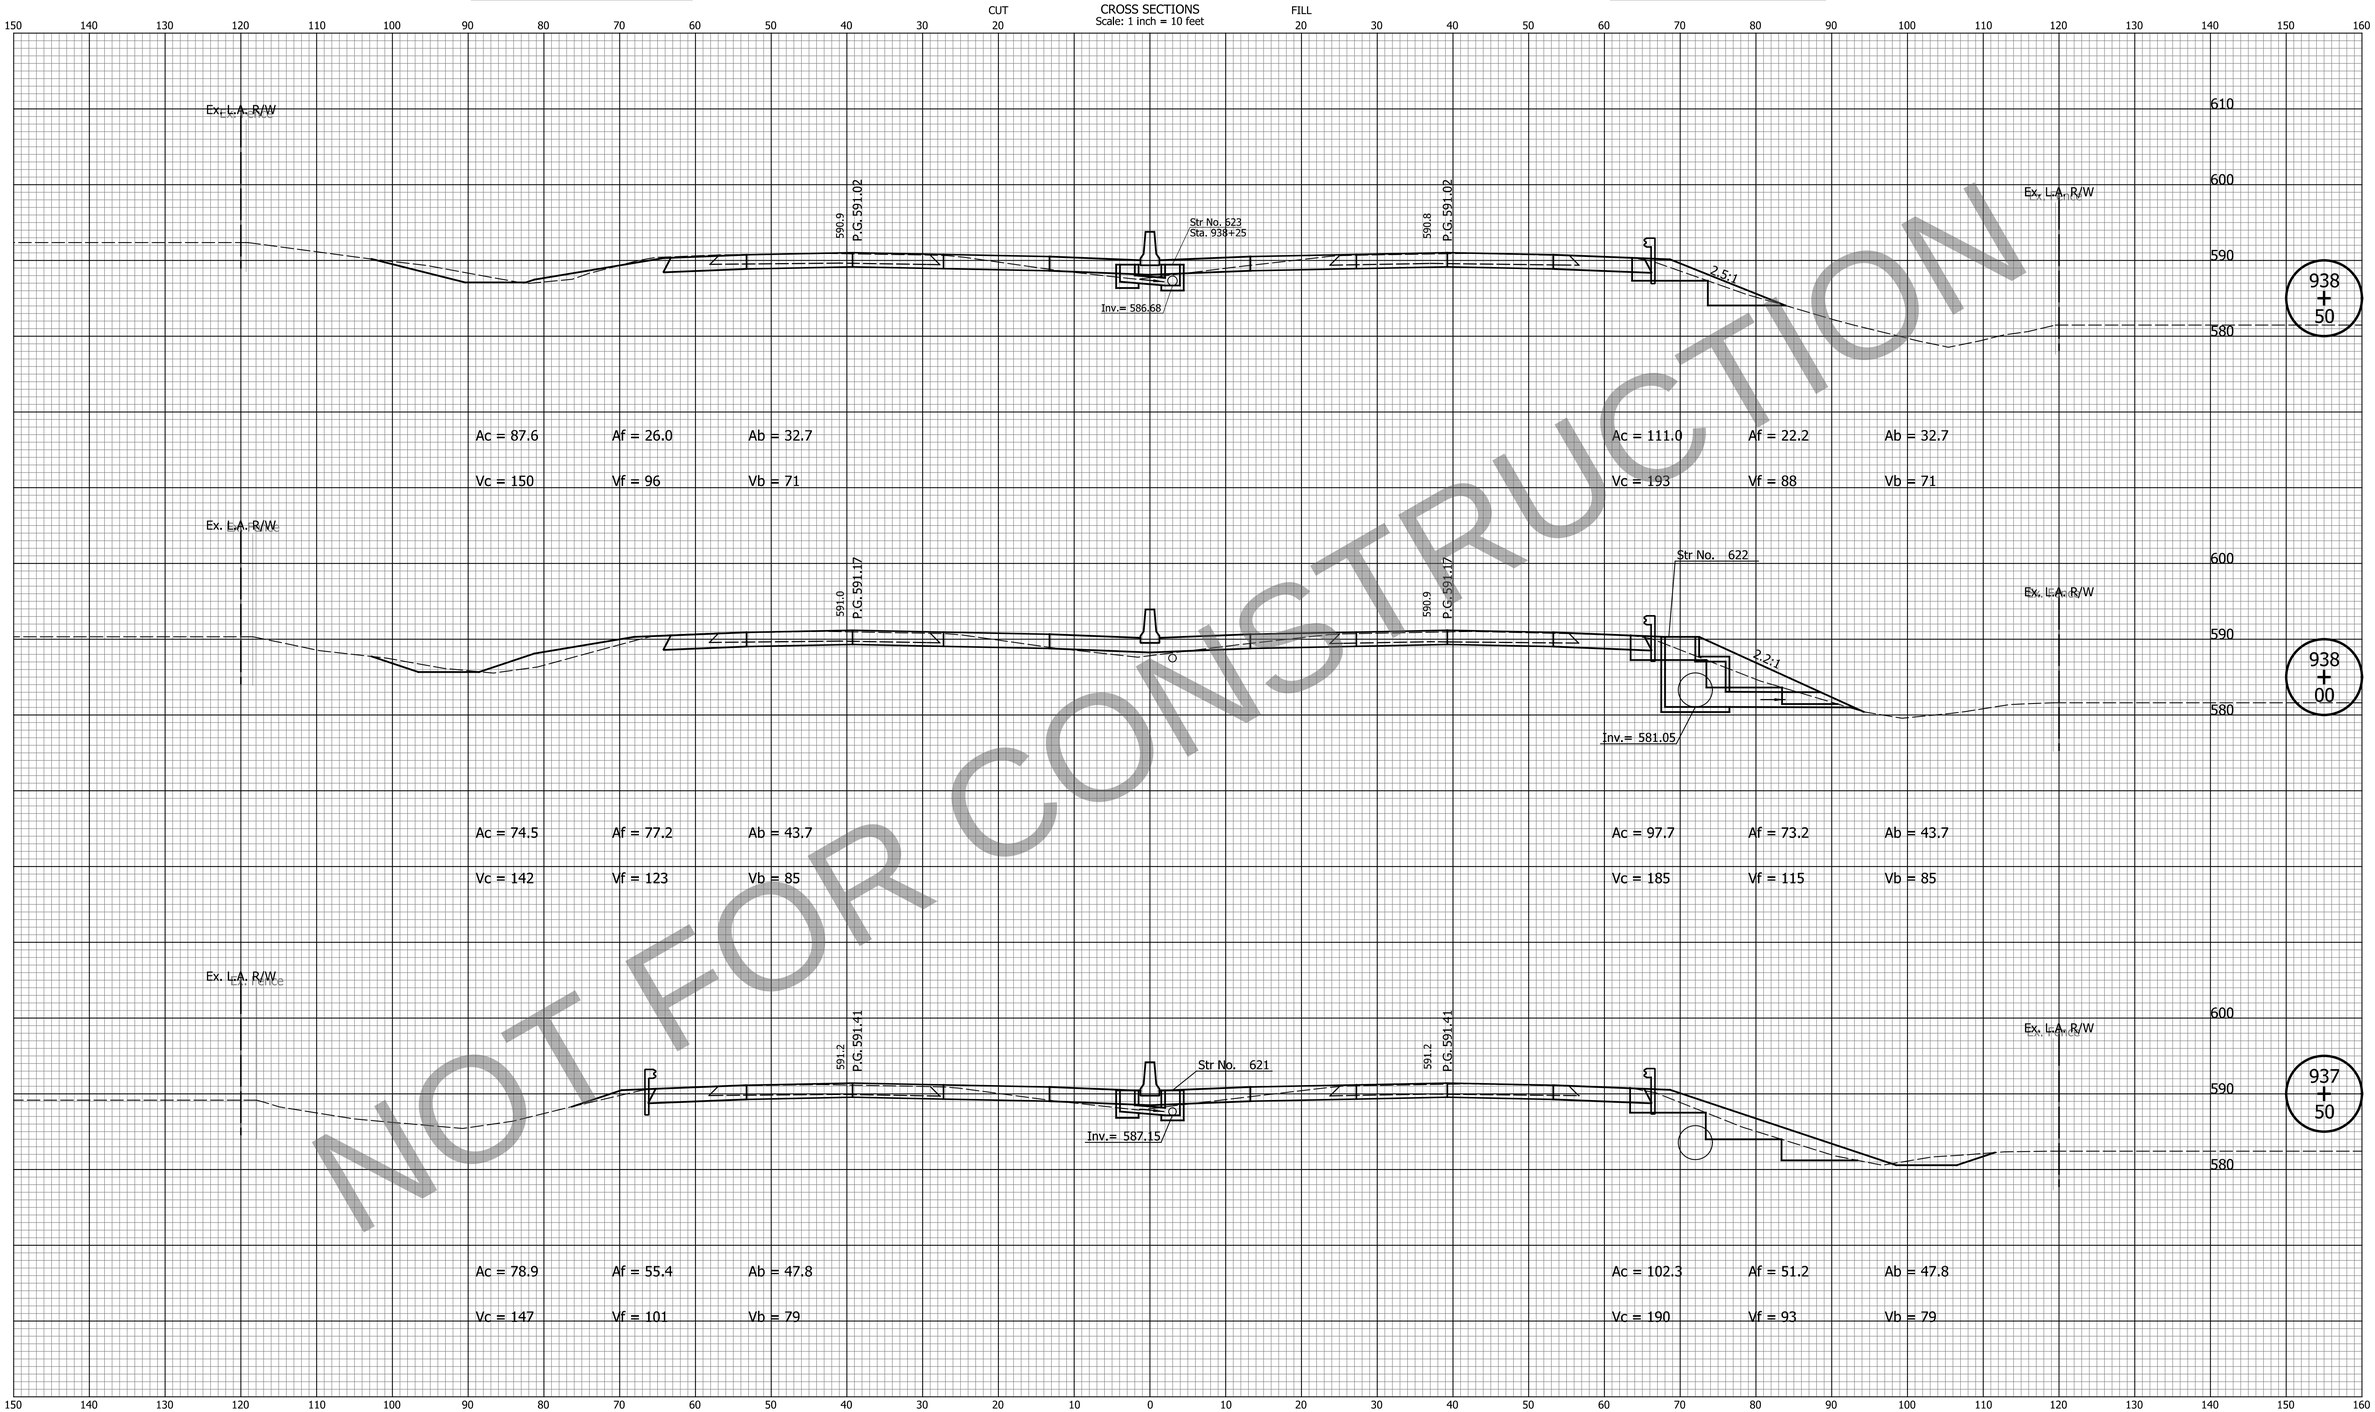

NOT FOR CONSTRUCTION

DATE	REVISION

FOR INFORMATION ONLY

Project scope, including project limits and identified work within, will change based on what the Design-Build Contractor can provide for the fixed-price identified in the RFP documents.

Note:
Proposed Cross Sections Show HMA Pavement Alternative Only.

DESIGNED: ZLM	DRAWN: BAD
CHECKED: CDH	CHECKED: PKW

INDIANA
DEPARTMENT OF TRANSPORTATION

CROSS SECTIONS
LINE "Q"

HORIZONTAL SCALE	BRIDGE FILE
1" = 10'	N/A
VERTICAL SCALE	DESIGNATION
1" = 10'	1700135
SURVEY BOOK	SHEETS
N/A	162 of 252
CONTRACT	PROJECT
R-41529	1700135

PCCP Earthwork Values

HMA Earthwork Values

CROSS SECTIONS
Scale: 1 inch = 10 feet

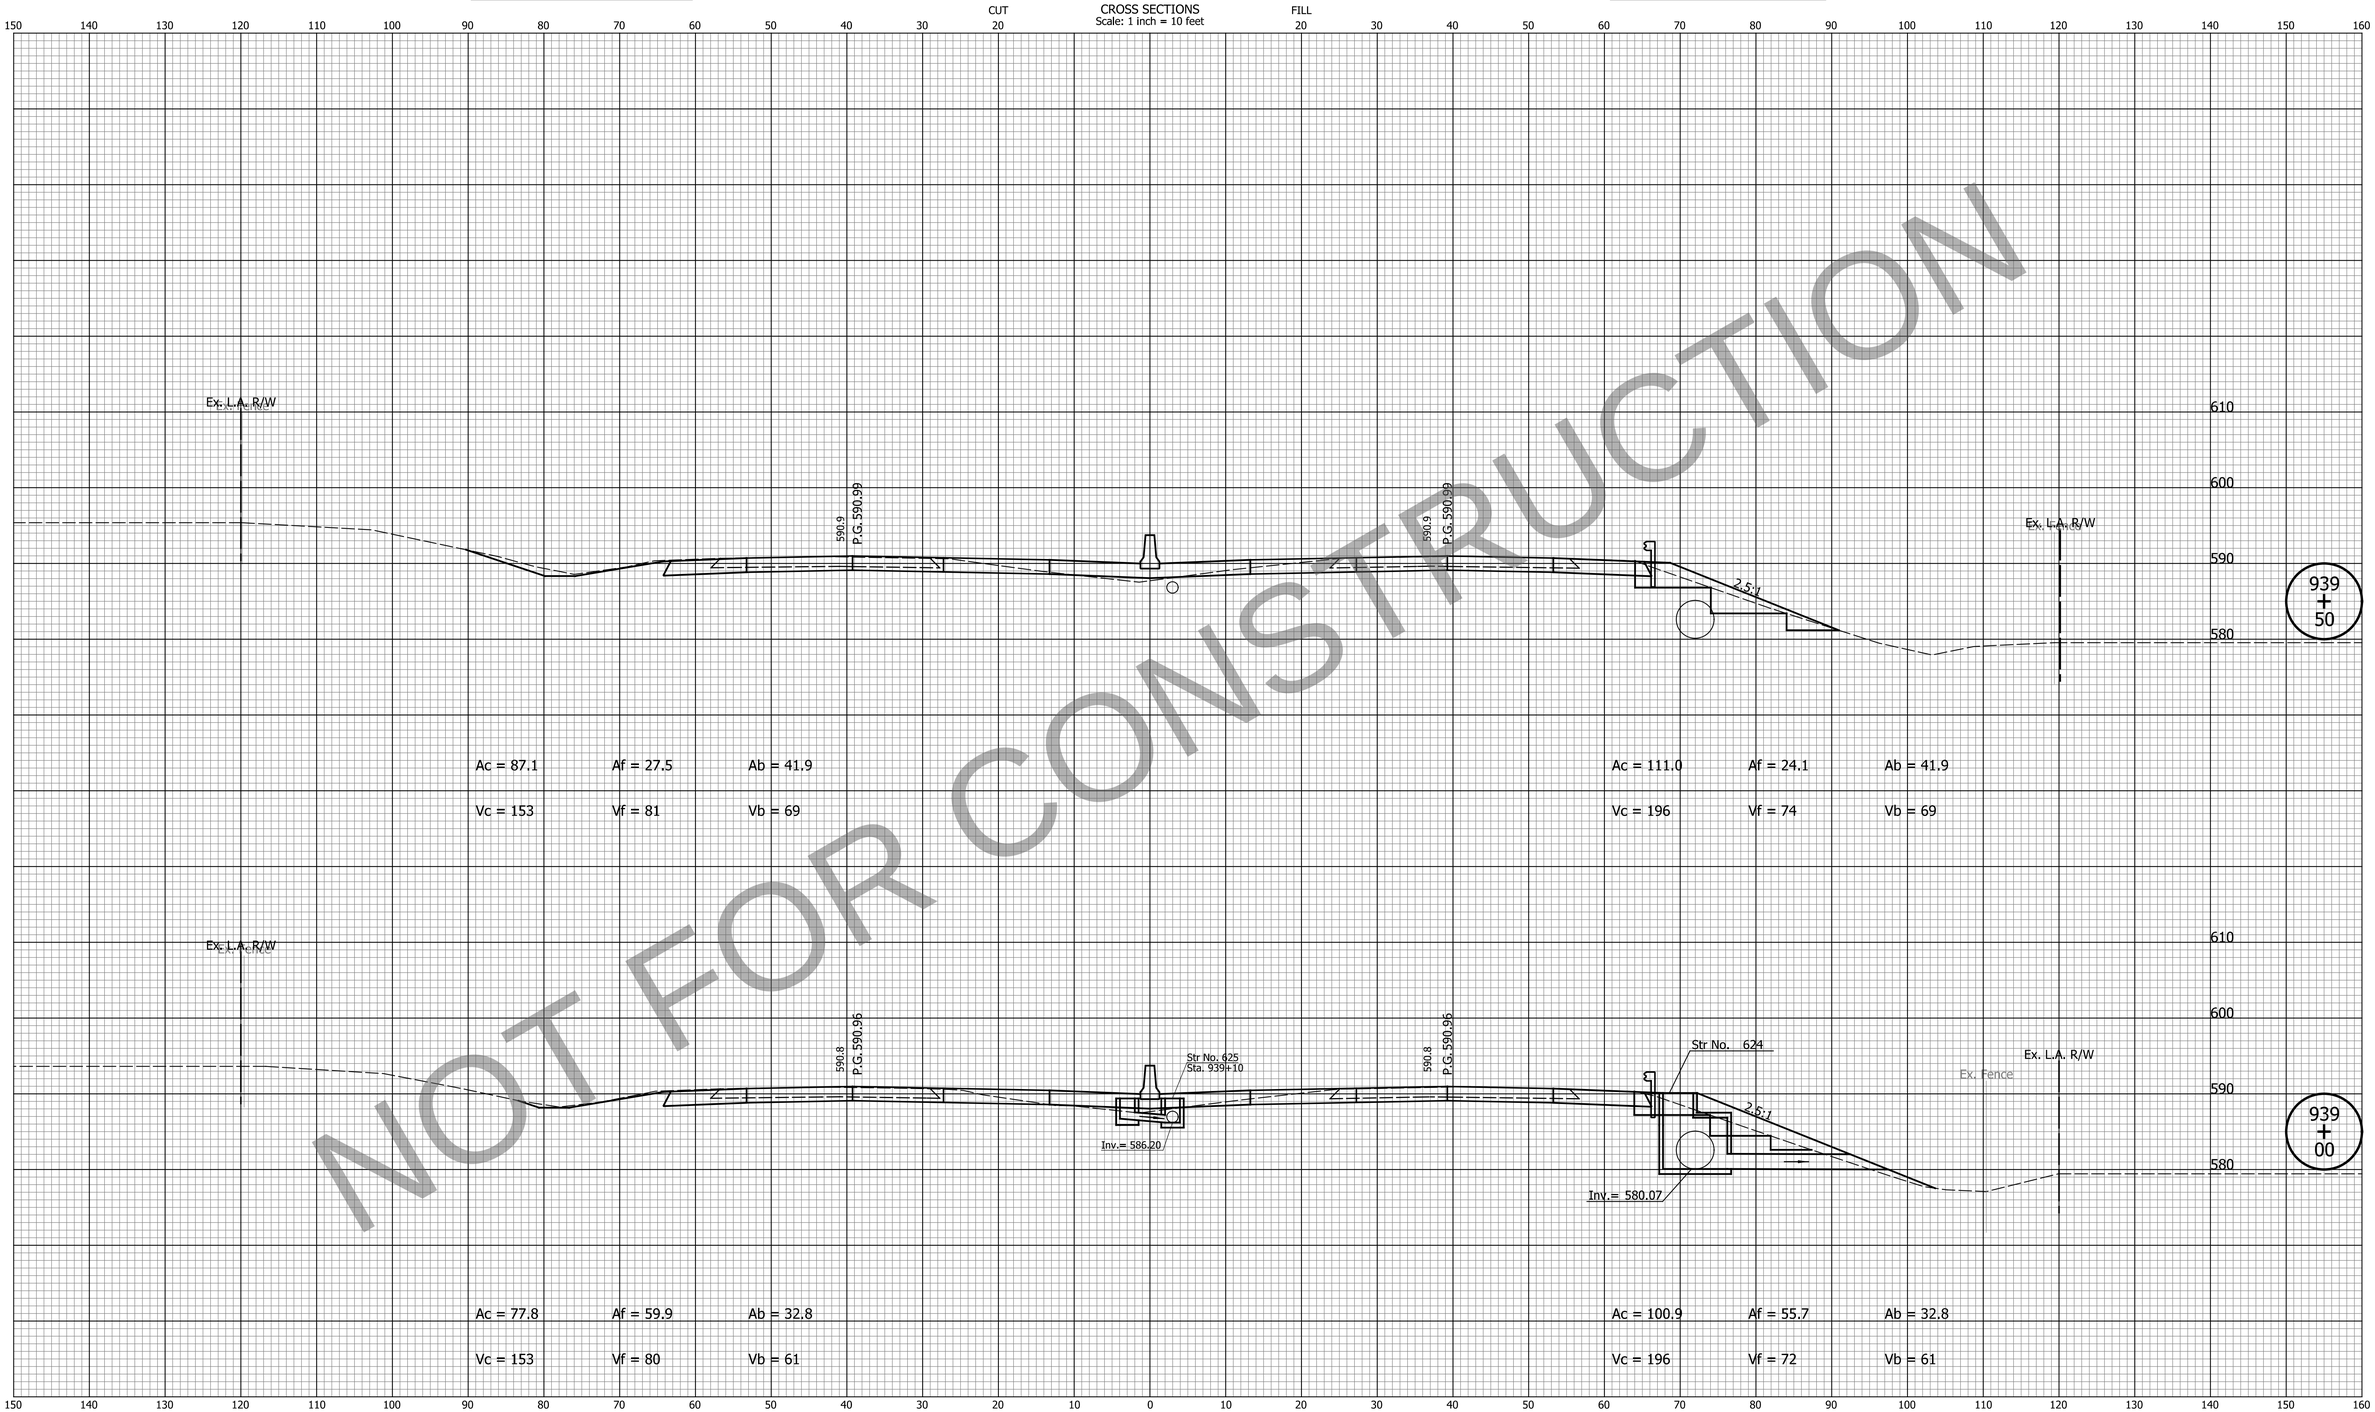

NOT FOR CONSTRUCTION

DATE	REVISION

FOR INFORMATION ONLY
Project scope, including project limits and identified work within, will change based on what the Design-Build Contractor can provide for the fixed-price identified in the RFP documents.

Note:
Proposed Cross Sections Show HMA Pavement Alternative Only.

DESIGNED: ZLM	DRAWN: BAD
CHECKED: CDH	CHECKED: PKW

INDIANA
DEPARTMENT OF TRANSPORTATION

CROSS SECTIONS
LINE "Q"

HORIZONTAL SCALE	BRIDGE FILE
1" = 10'	N/A
VERTICAL SCALE	DESIGNATION
1" = 10'	1700135
SURVEY BOOK	SHEETS
N/A	163 of 252
CONTRACT	PROJECT
R-41529	1700135

Indy-mdf.dgnfg
Indiana_Shade.tbl

cherr 10/19/2023 10:33:40 AM P:\2019\00172\D. Drawings\201900172.0001.RD.CS.03.dgn

PCCP Earthwork Values

HMA Earthwork Values

CROSS SECTIONS
Scale: 1 inch = 10 feet

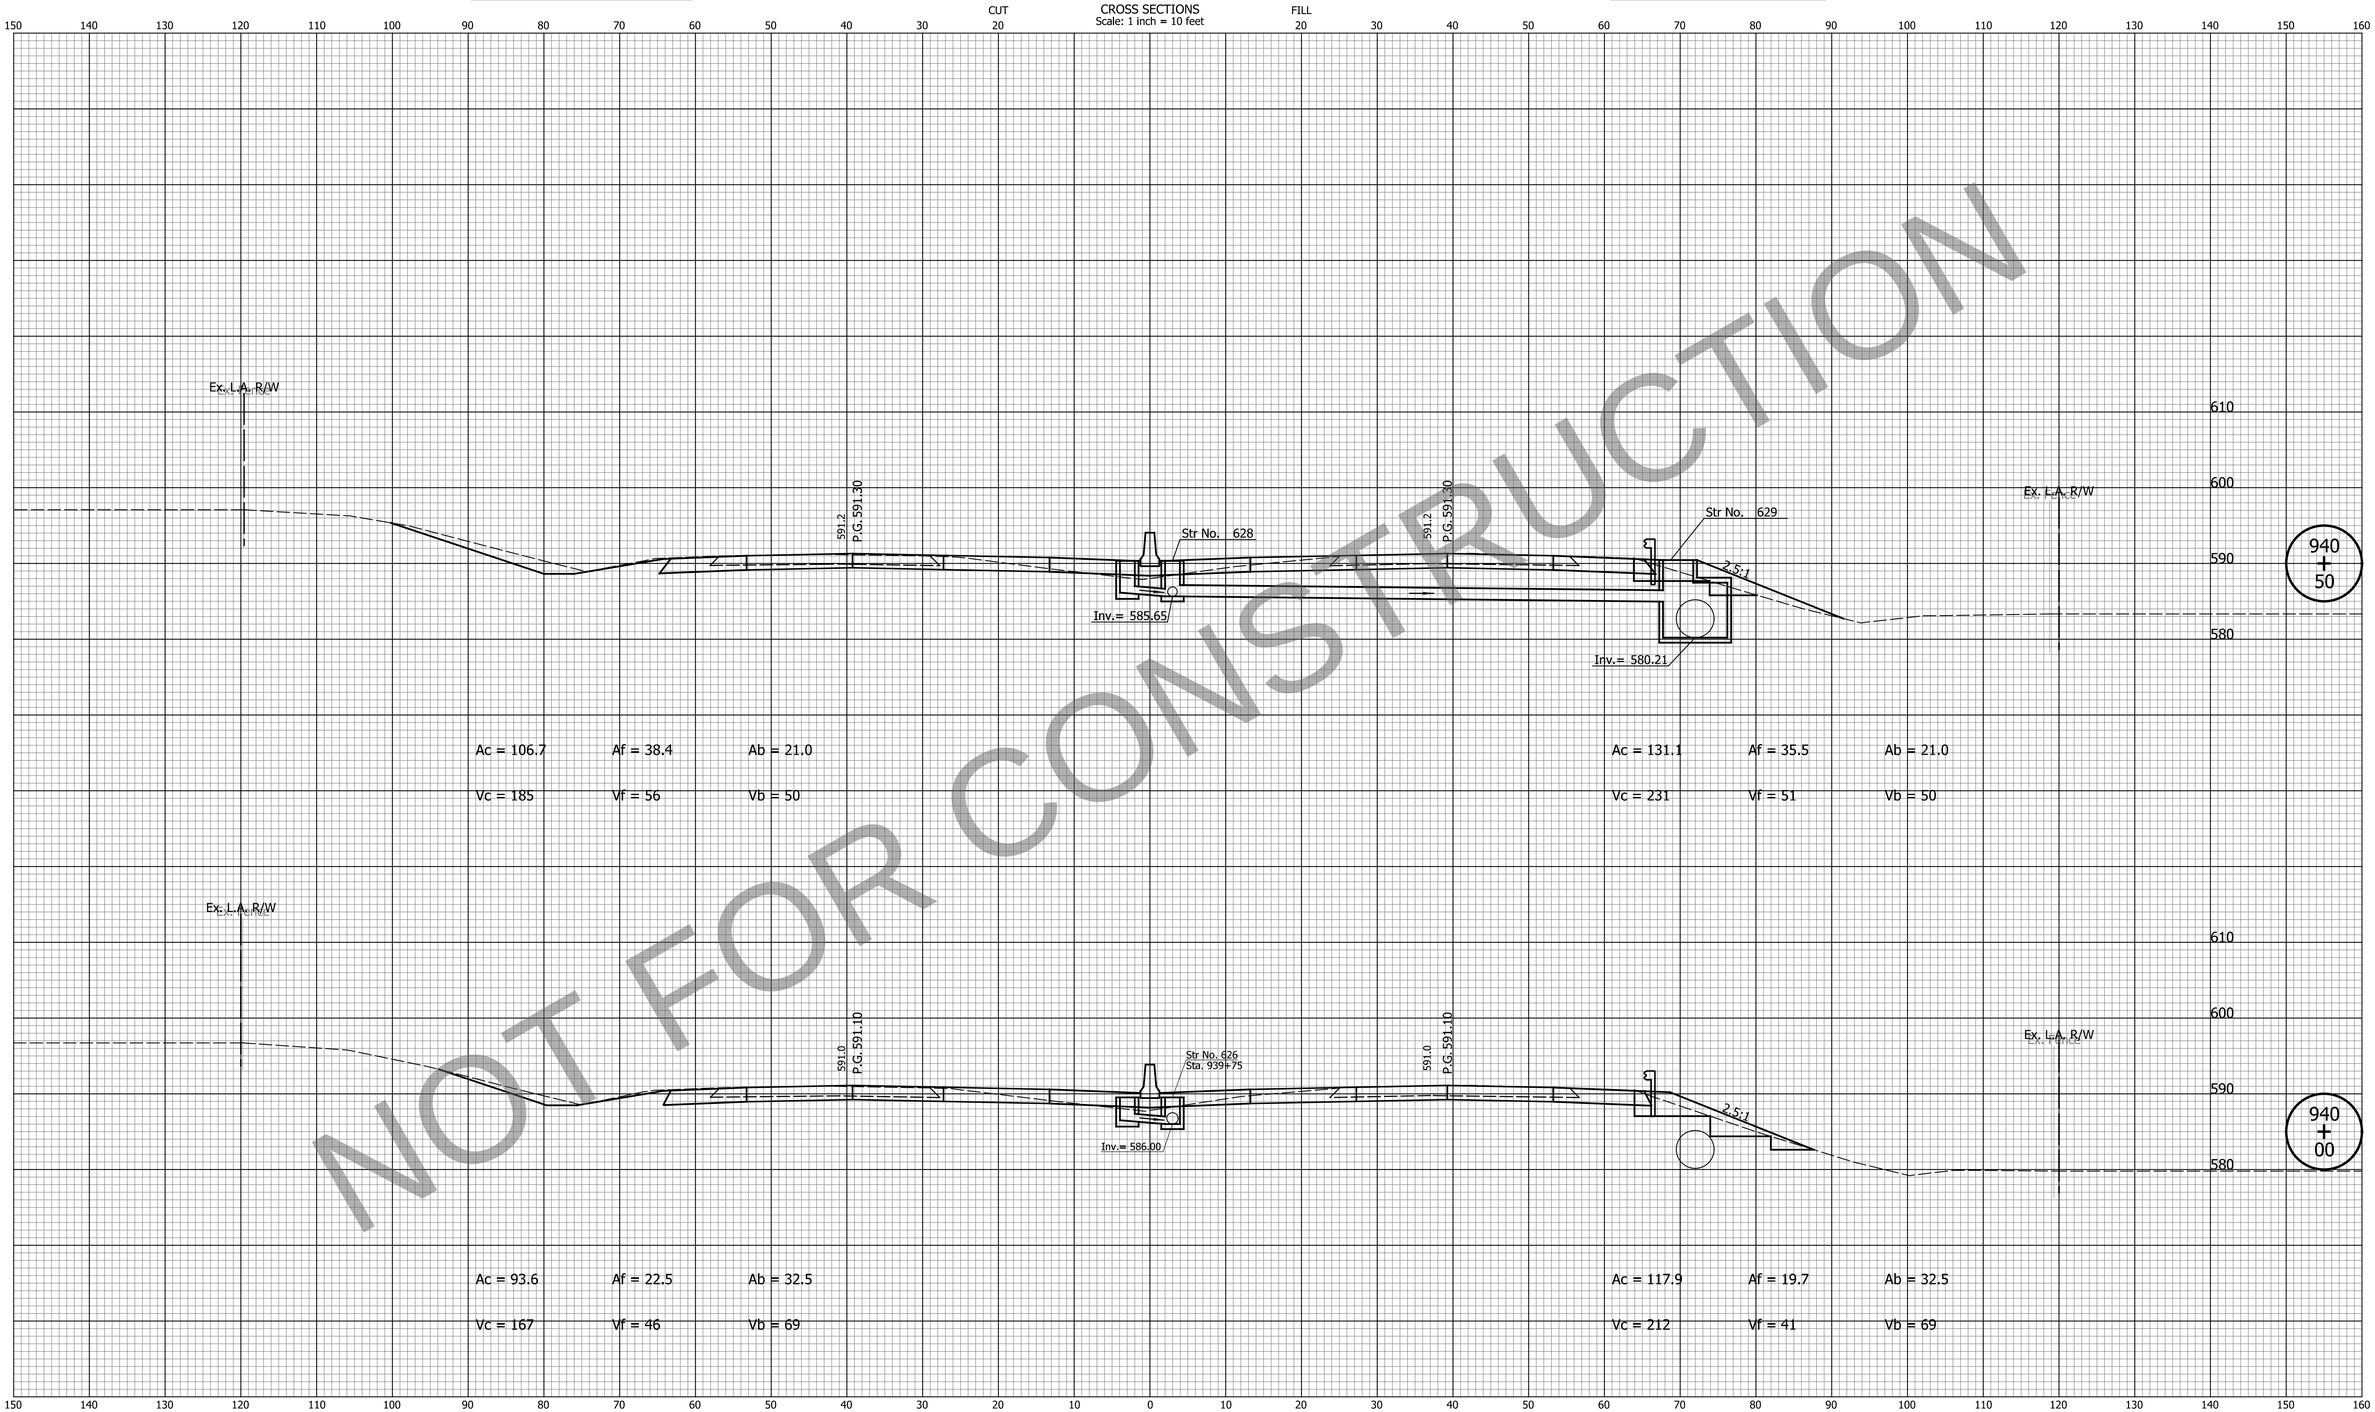

NOT FOR CONSTRUCTION

DATE	REVISION

FOR INFORMATION ONLY
Project scope, including project limits and identified work within, will change based on what the Design-Build Contractor can provide for the fixed-price identified in the RFP documents.

Note:
Proposed Cross Sections Show HMA Pavement Alternative Only.

DESIGNED: ZLM	DRAWN: BAD
CHECKED: CDH	CHECKED: PKW

INDIANA
DEPARTMENT OF TRANSPORTATION

CROSS SECTIONS
LINE "Q"

HORIZONTAL SCALE	BRIDGE FILE
1" = 10'	N/A
VERTICAL SCALE	DESIGNATION
1" = 10'	1700135
SURVEY BOOK	SHEETS
N/A	164 of 252
CONTRACT	PROJECT
R-41529	1700135

Indy-pdf.pltcfg
Indiana_Shade.tbl

PCCP Earthwork Values

HMA Earthwork Values

CROSS SECTIONS
Scale: 1 inch = 10 feet

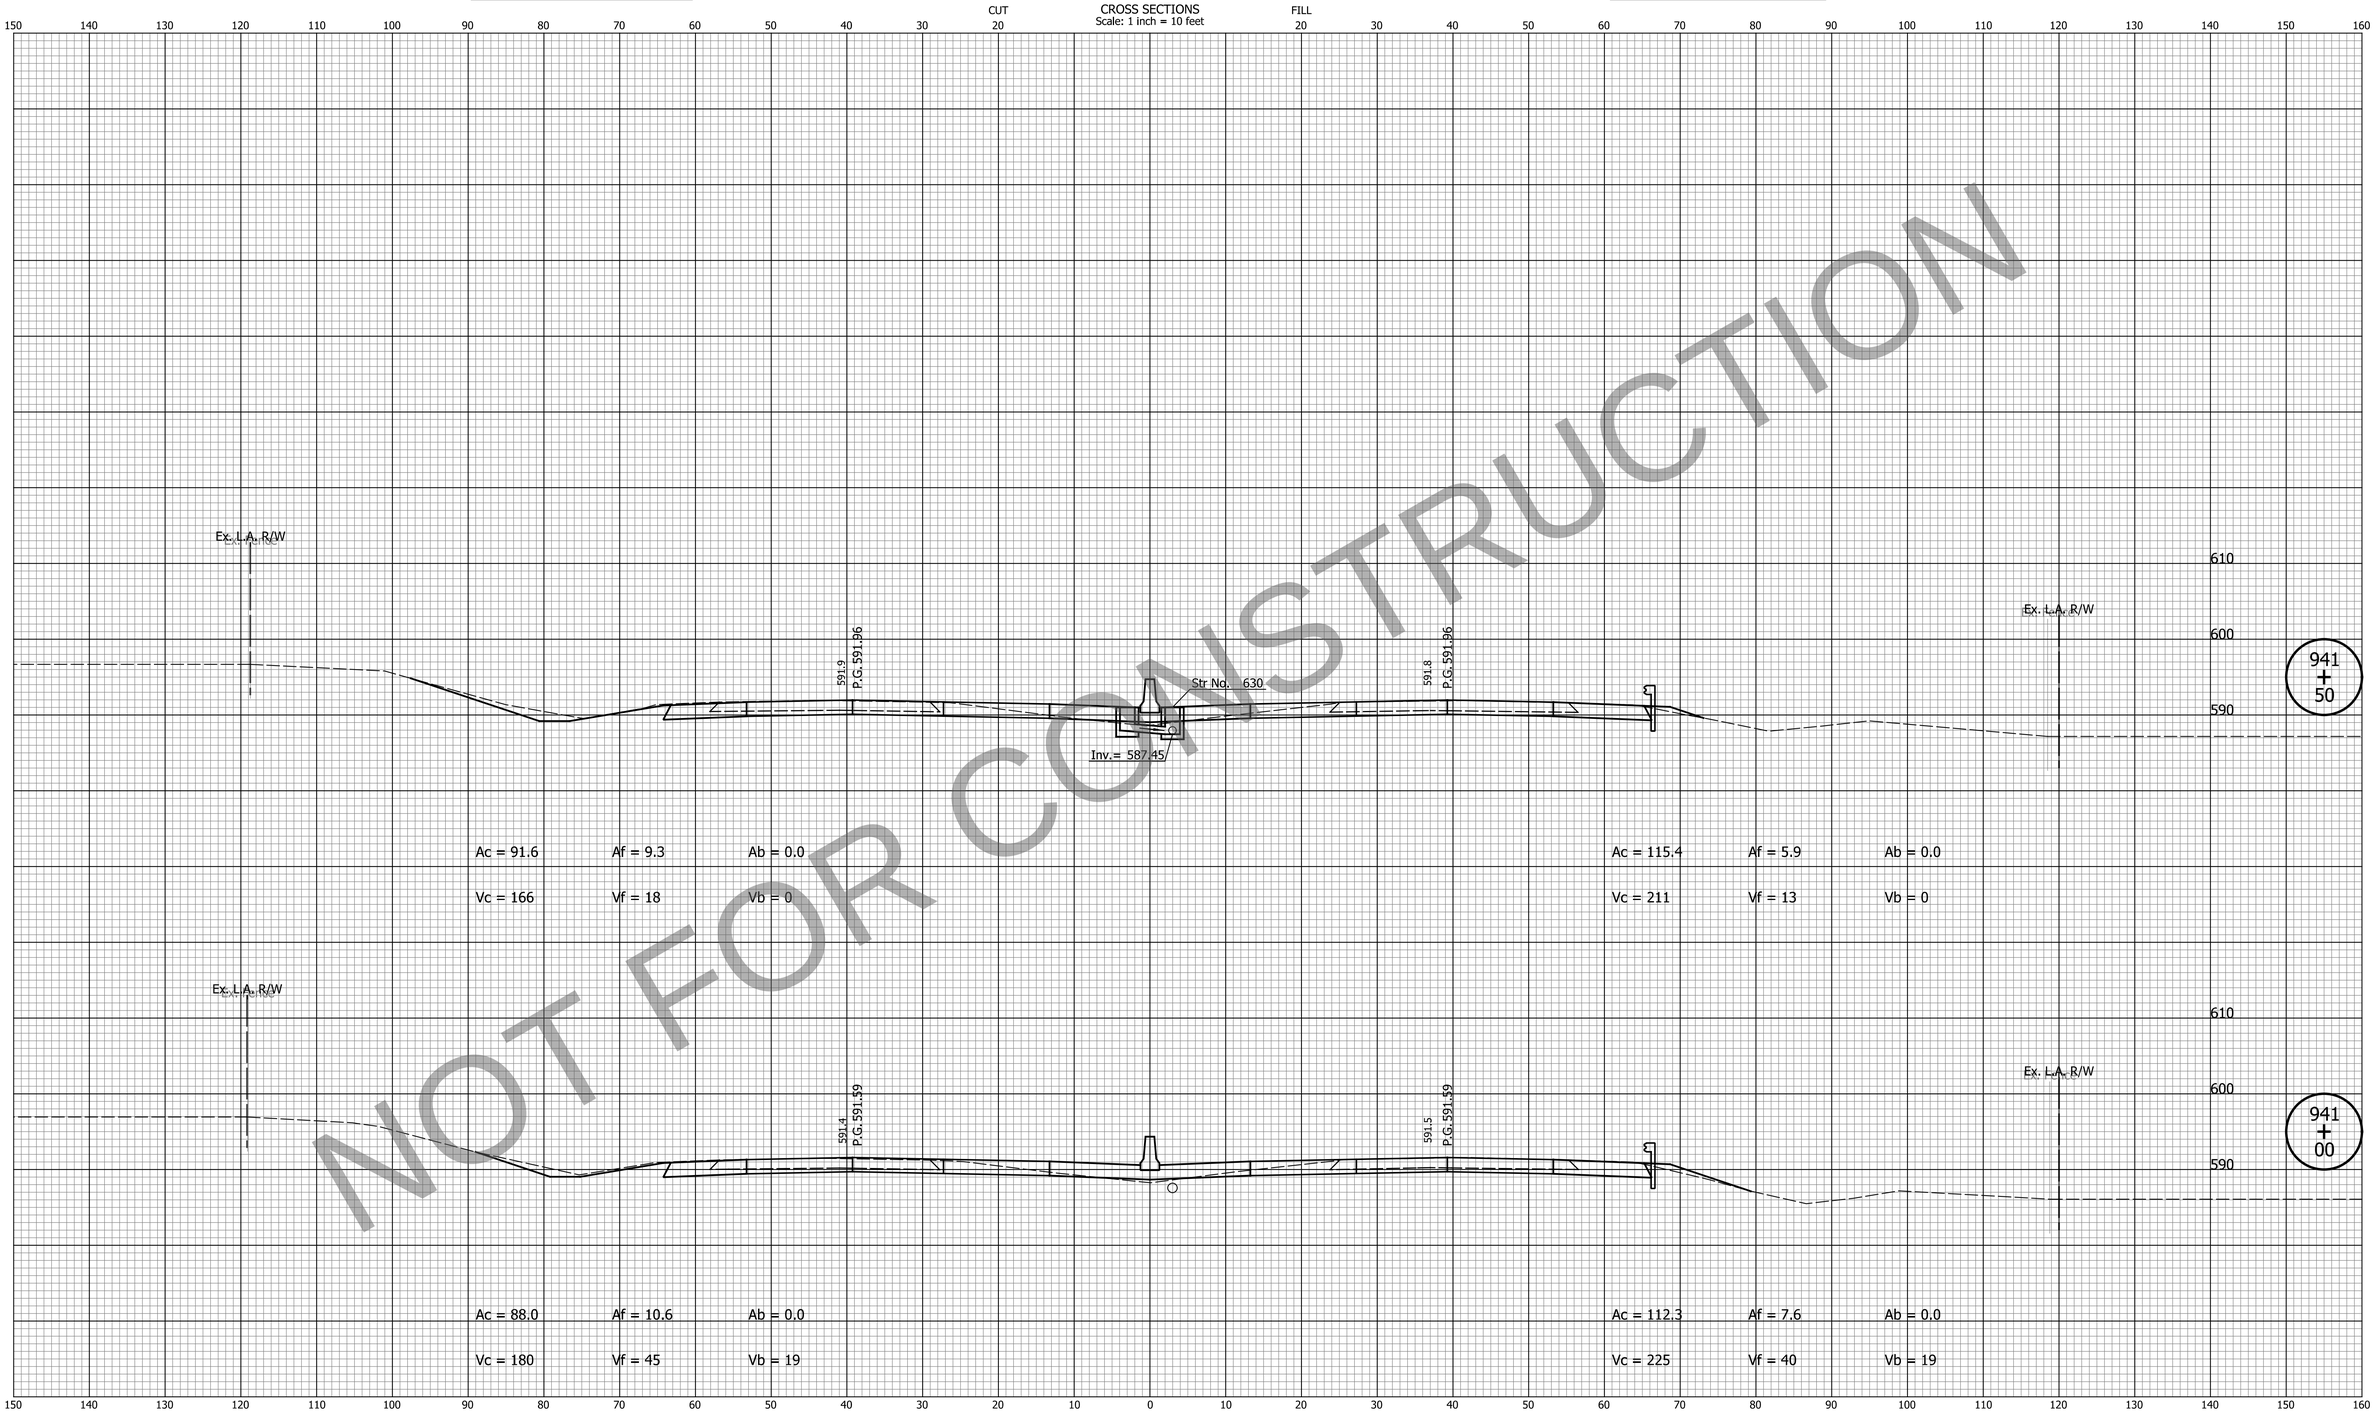

NOT FOR CONSTRUCTION

DATE	REVISION

FOR INFORMATION ONLY

Project scope, including project limits and identified work within, will change based on what the Design-Build Contractor can provide for the fixed-price identified in the RFP documents.

Note:
Proposed Cross Sections Show HMA Pavement Alternative Only.

DESIGNED: ZLM	DRAWN: BAD
CHECKED: CDH	CHECKED: PKW

INDIANA
DEPARTMENT OF TRANSPORTATION

CROSS SECTIONS
LINE "Q"

HORIZONTAL SCALE	BRIDGE FILE
1" = 10'	N/A
VERTICAL SCALE	DESIGNATION
1" = 10'	1700135
SURVEY BOOK	SHEETS
N/A	165 of 252
CONTRACT	PROJECT
R-41529	1700135

Indy+Pdf,dftCfg
Indiana_Shade.tbl

cherr 10/19/2023 10:33:45 AM P:\2019\00172\D. Drawings\201900172.0001.RD.CS.03.dgn

PCCP Earthwork Values

HMA Earthwork Values

CROSS SECTIONS
Scale: 1 inch = 10 feet

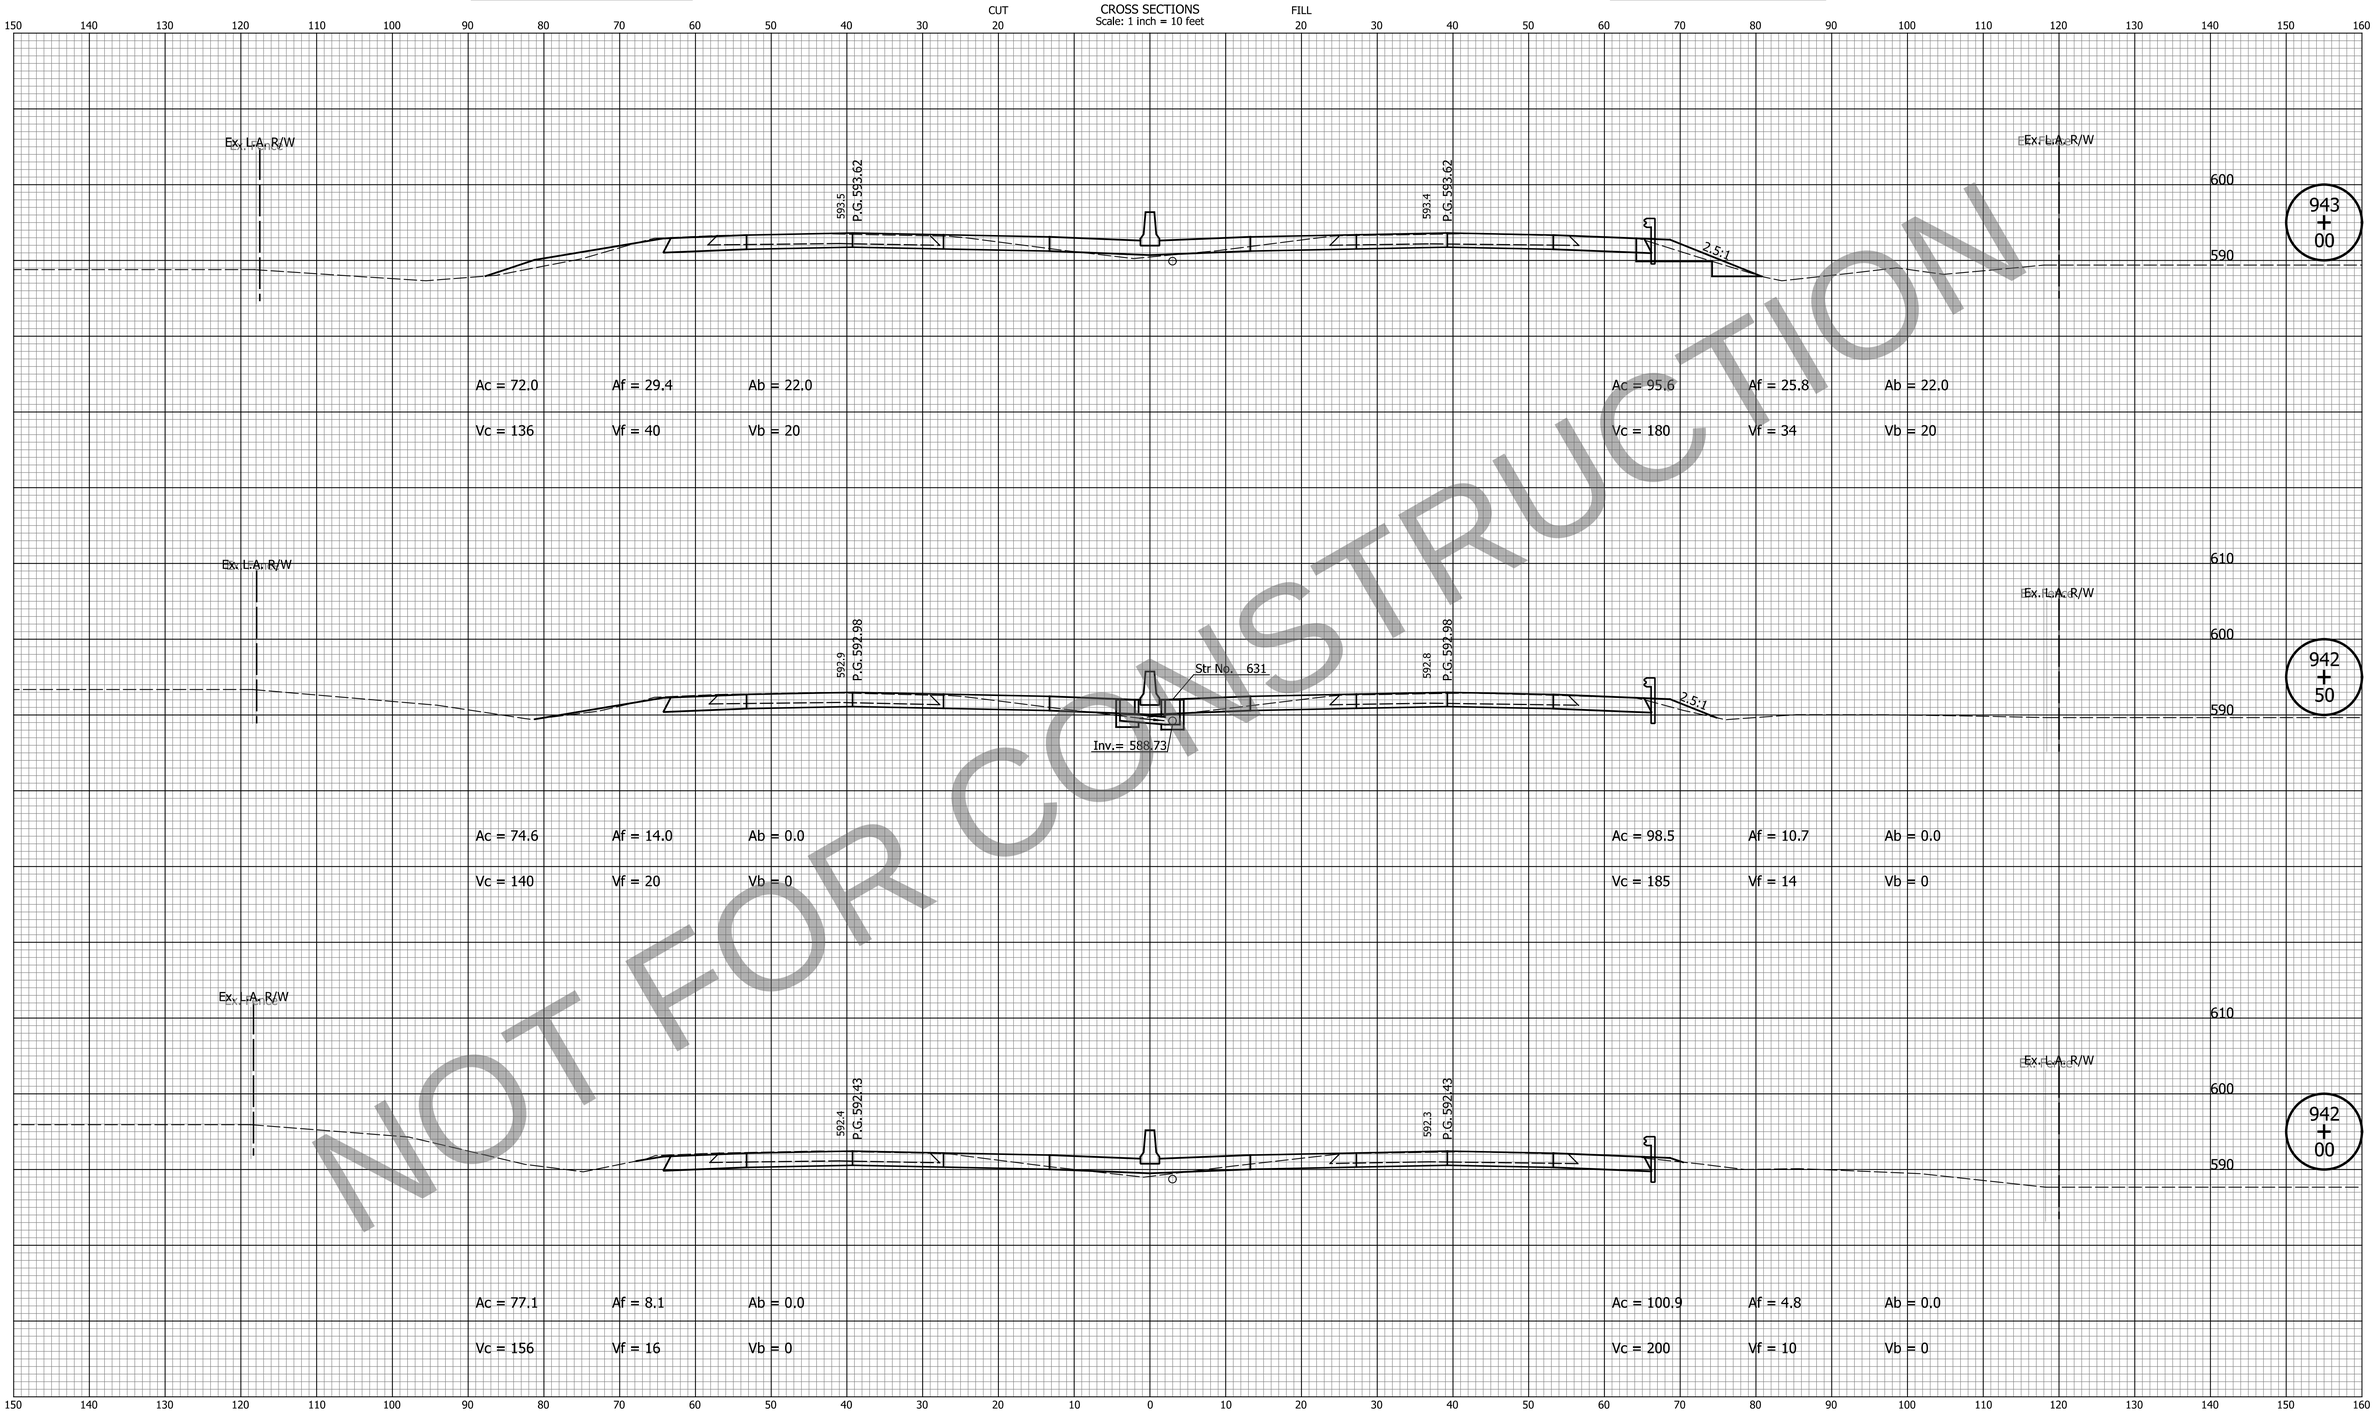

NOT FOR CONSTRUCTION

DATE	REVISION

FOR INFORMATION ONLY
Project scope, including project limits and identified work within, will change based on what the Design-Build Contractor can provide for the fixed-price identified in the RFP documents.

Note:
Proposed Cross Sections Show HMA Pavement Alternative Only.

DESIGNED: ZLM	DRAWN: BAD
CHECKED: CDH	CHECKED: PKW

INDIANA
DEPARTMENT OF TRANSPORTATION

CROSS SECTIONS
LINE "Q"

HORIZONTAL SCALE	BRIDGE FILE
1" = 10'	N/A
VERTICAL SCALE	DESIGNATION
1" = 10'	1700135
SURVEY BOOK	SHEETS
N/A	166 of 252
CONTRACT	PROJECT
R-41529	1700135

PCCP Earthwork Values

HMA Earthwork Values

CROSS SECTIONS
Scale: 1 inch = 10 feet

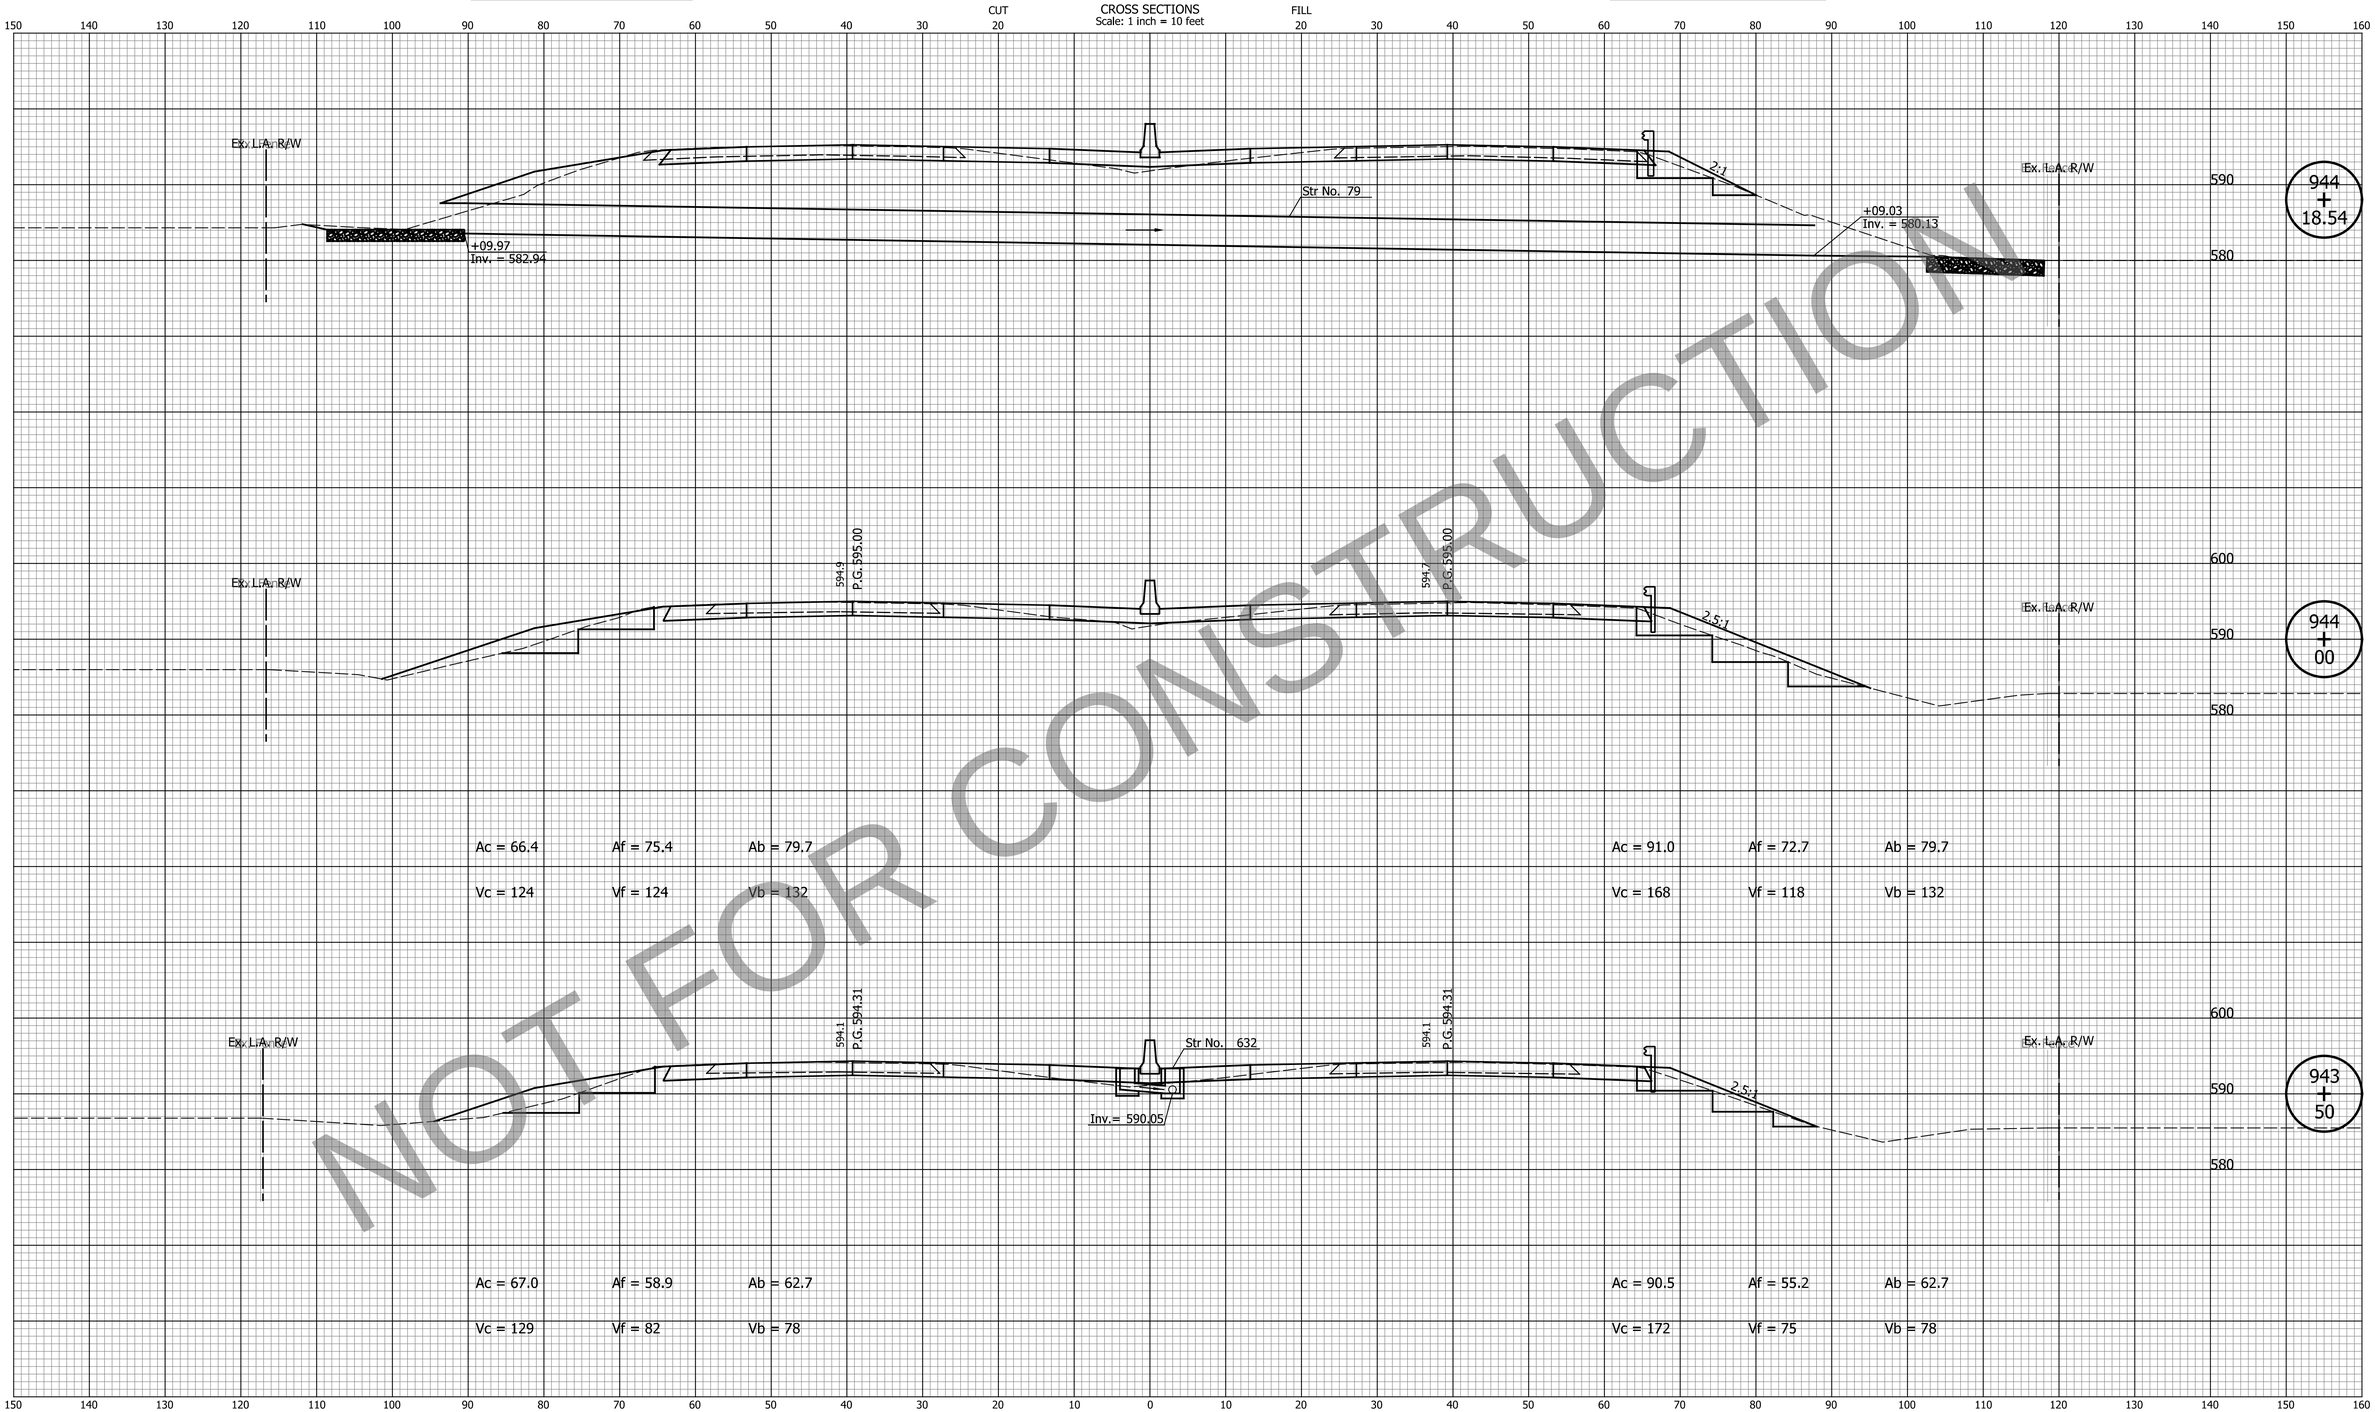

NOT FOR CONSTRUCTION

DATE	REVISION

FOR INFORMATION ONLY

Project scope, including project limits and identified work within, will change based on what the Design-Build Contractor can provide for the fixed-price identified in the RFP documents.

Note:
Proposed Cross Sections Show HMA Pavement Alternative Only.

DESIGNED: ZLM
DRAWN: BAD
CHECKED: CDH
CHECKED: PKW

INDIANA
DEPARTMENT OF TRANSPORTATION

CROSS SECTIONS
LINE "Q"

HORIZONTAL SCALE	BRIDGE FILE
1" = 10'	N/A
VERTICAL SCALE	DESIGNATION
1" = 10'	1700135
SURVEY BOOK	SHEETS
N/A	167 of 252
CONTRACT	PROJECT
R-41529	1700135

Indy+Pdf,dftcfg
Indiana_Shade.tbl

cherr 10/19/2023 10:33:49 AM P:\2019\00172\D. Drawings\201900172.0001.RD.CS.03.dgn

PCCP Earthwork Values

HMA Earthwork Values

CROSS SECTIONS
Scale: 1 inch = 10 feet

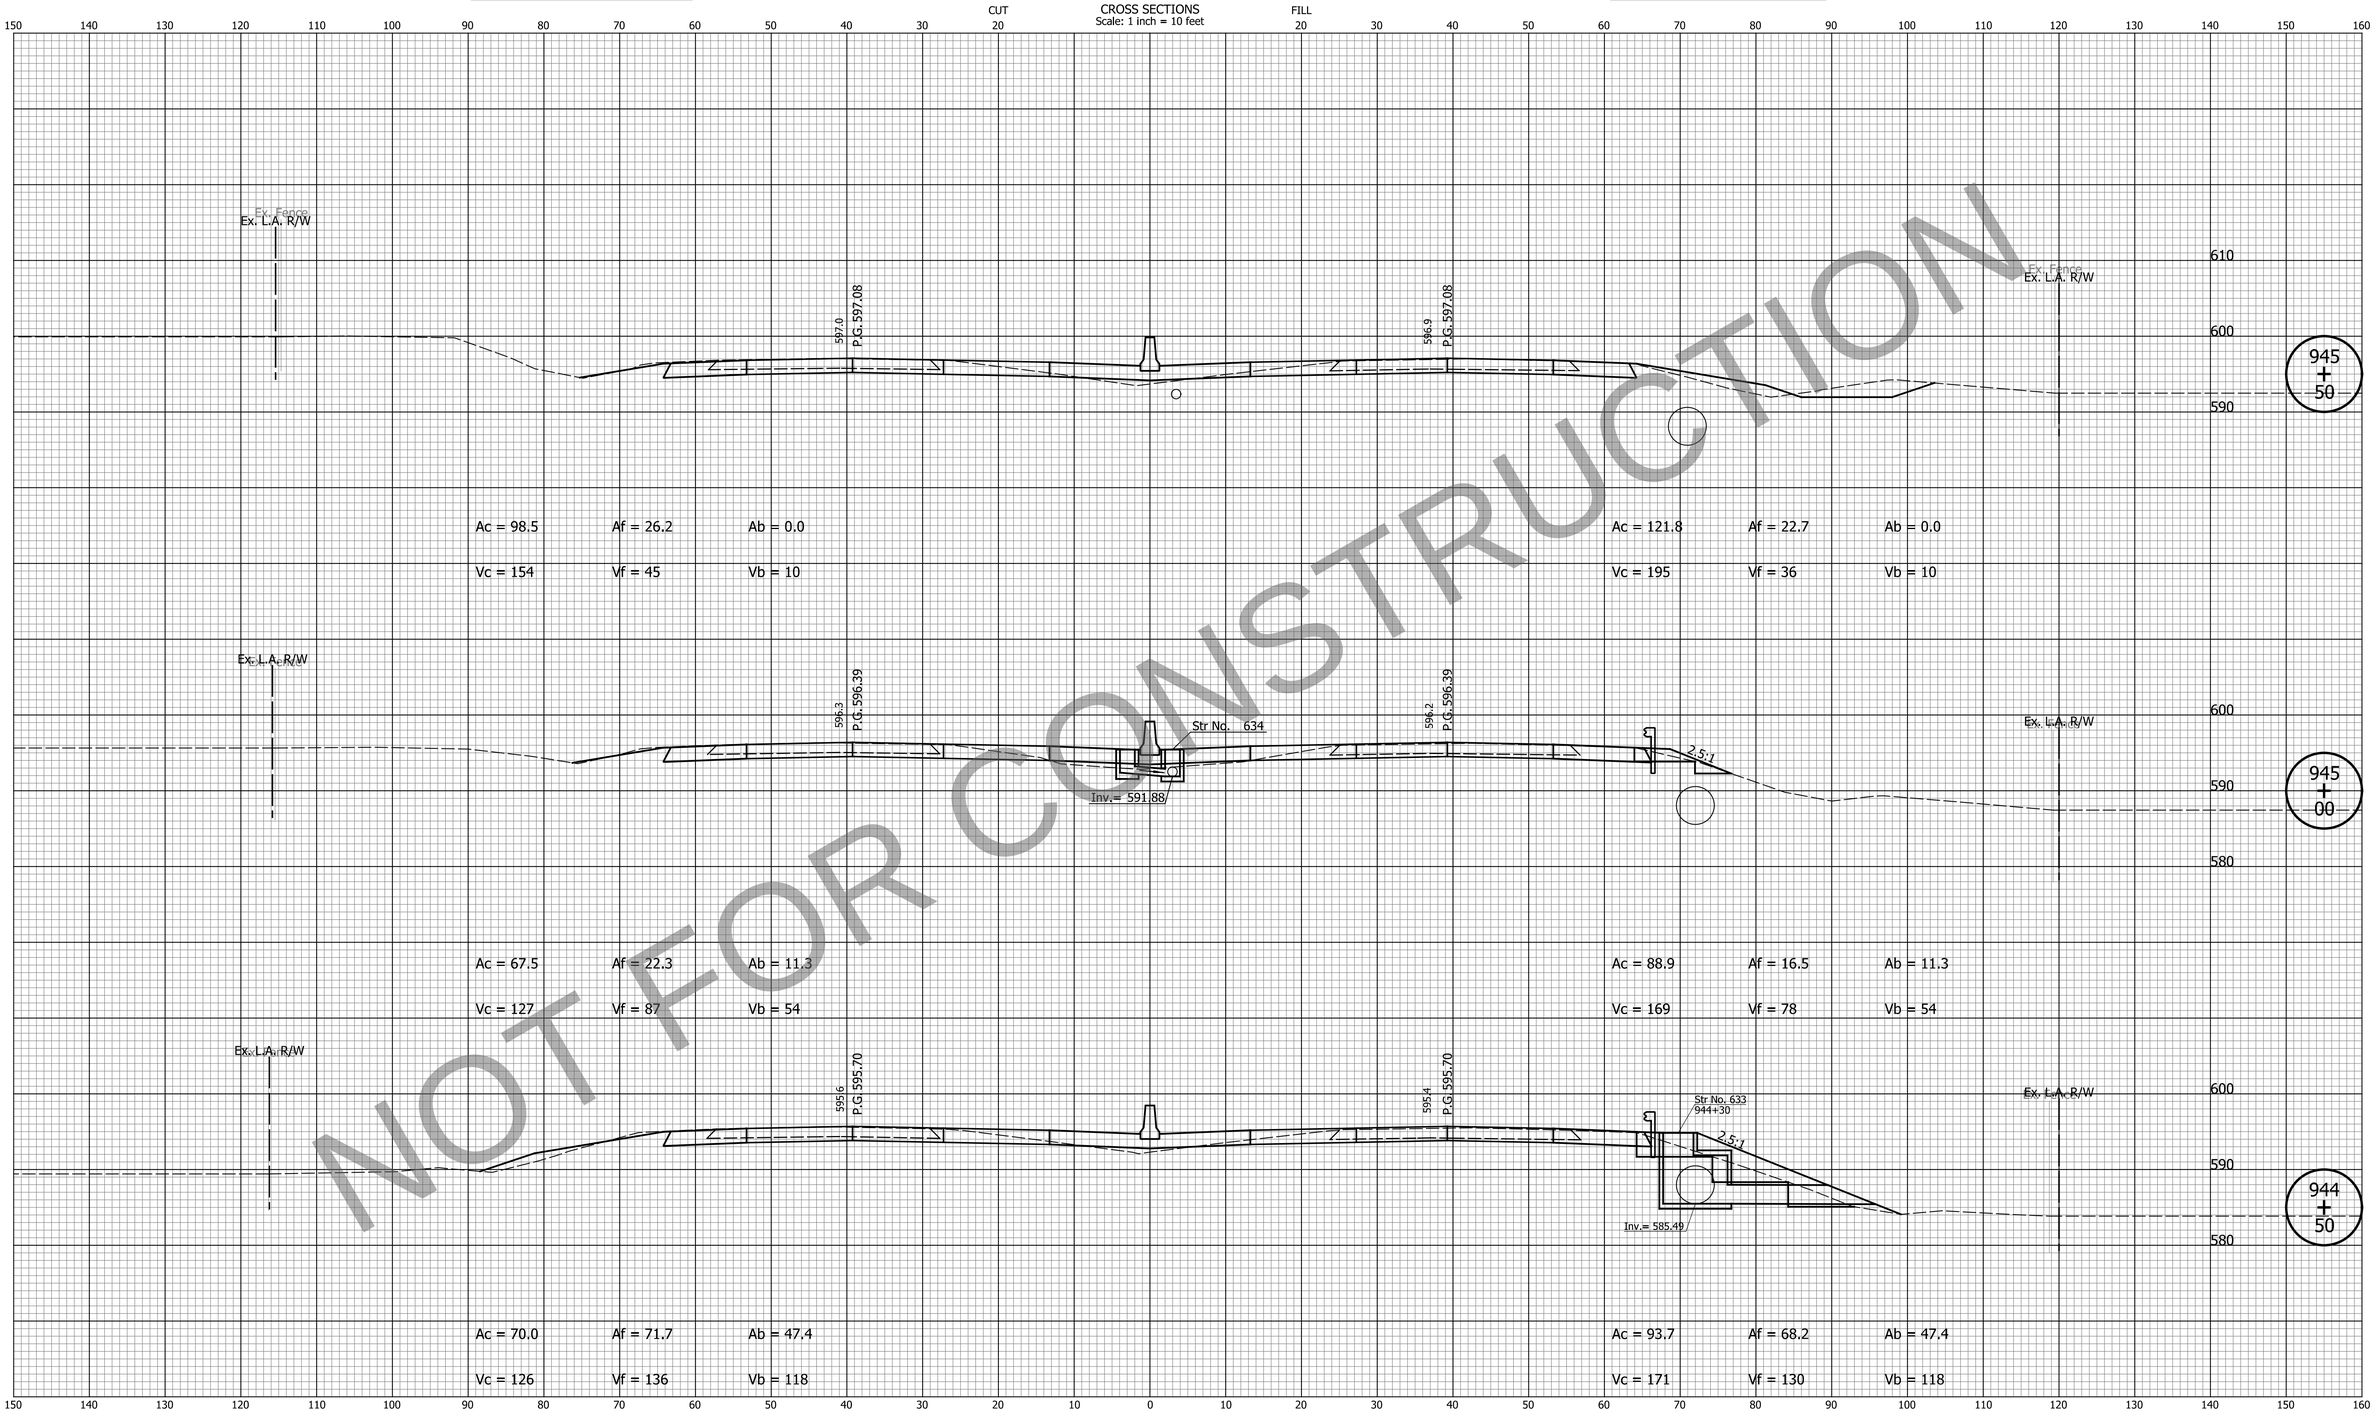

NOT FOR CONSTRUCTION

DATE	REVISION

FOR INFORMATION ONLY
Project scope, including project limits and identified work within, will change based on what the Design-Build Contractor can provide for the fixed-price identified in the RFP documents.

Note:
Proposed Cross Sections Show HMA Pavement Alternative Only.

DESIGNED: ZLM	DRAWN: BAD
CHECKED: CDH	CHECKED: PKW

INDIANA
DEPARTMENT OF TRANSPORTATION

CROSS SECTIONS
LINE "Q"

HORIZONTAL SCALE	BRIDGE FILE
1" = 10'	N/A
VERTICAL SCALE	DESIGNATION
1" = 10'	1700135
SURVEY BOOK	SHEETS
N/A	168 of 252
CONTRACT	PROJECT
R-41529	1700135

Indy-pdf.pltcfg
Indiana_Shade.tbl

cherr 10/19/2023 10:33:52 AM P:\2019\00172\D. Drawings\201900172.0001.RD.CS.03.dgn

PCCP Earthwork Values

HMA Earthwork Values

CROSS SECTIONS
Scale: 1 inch = 10 feet

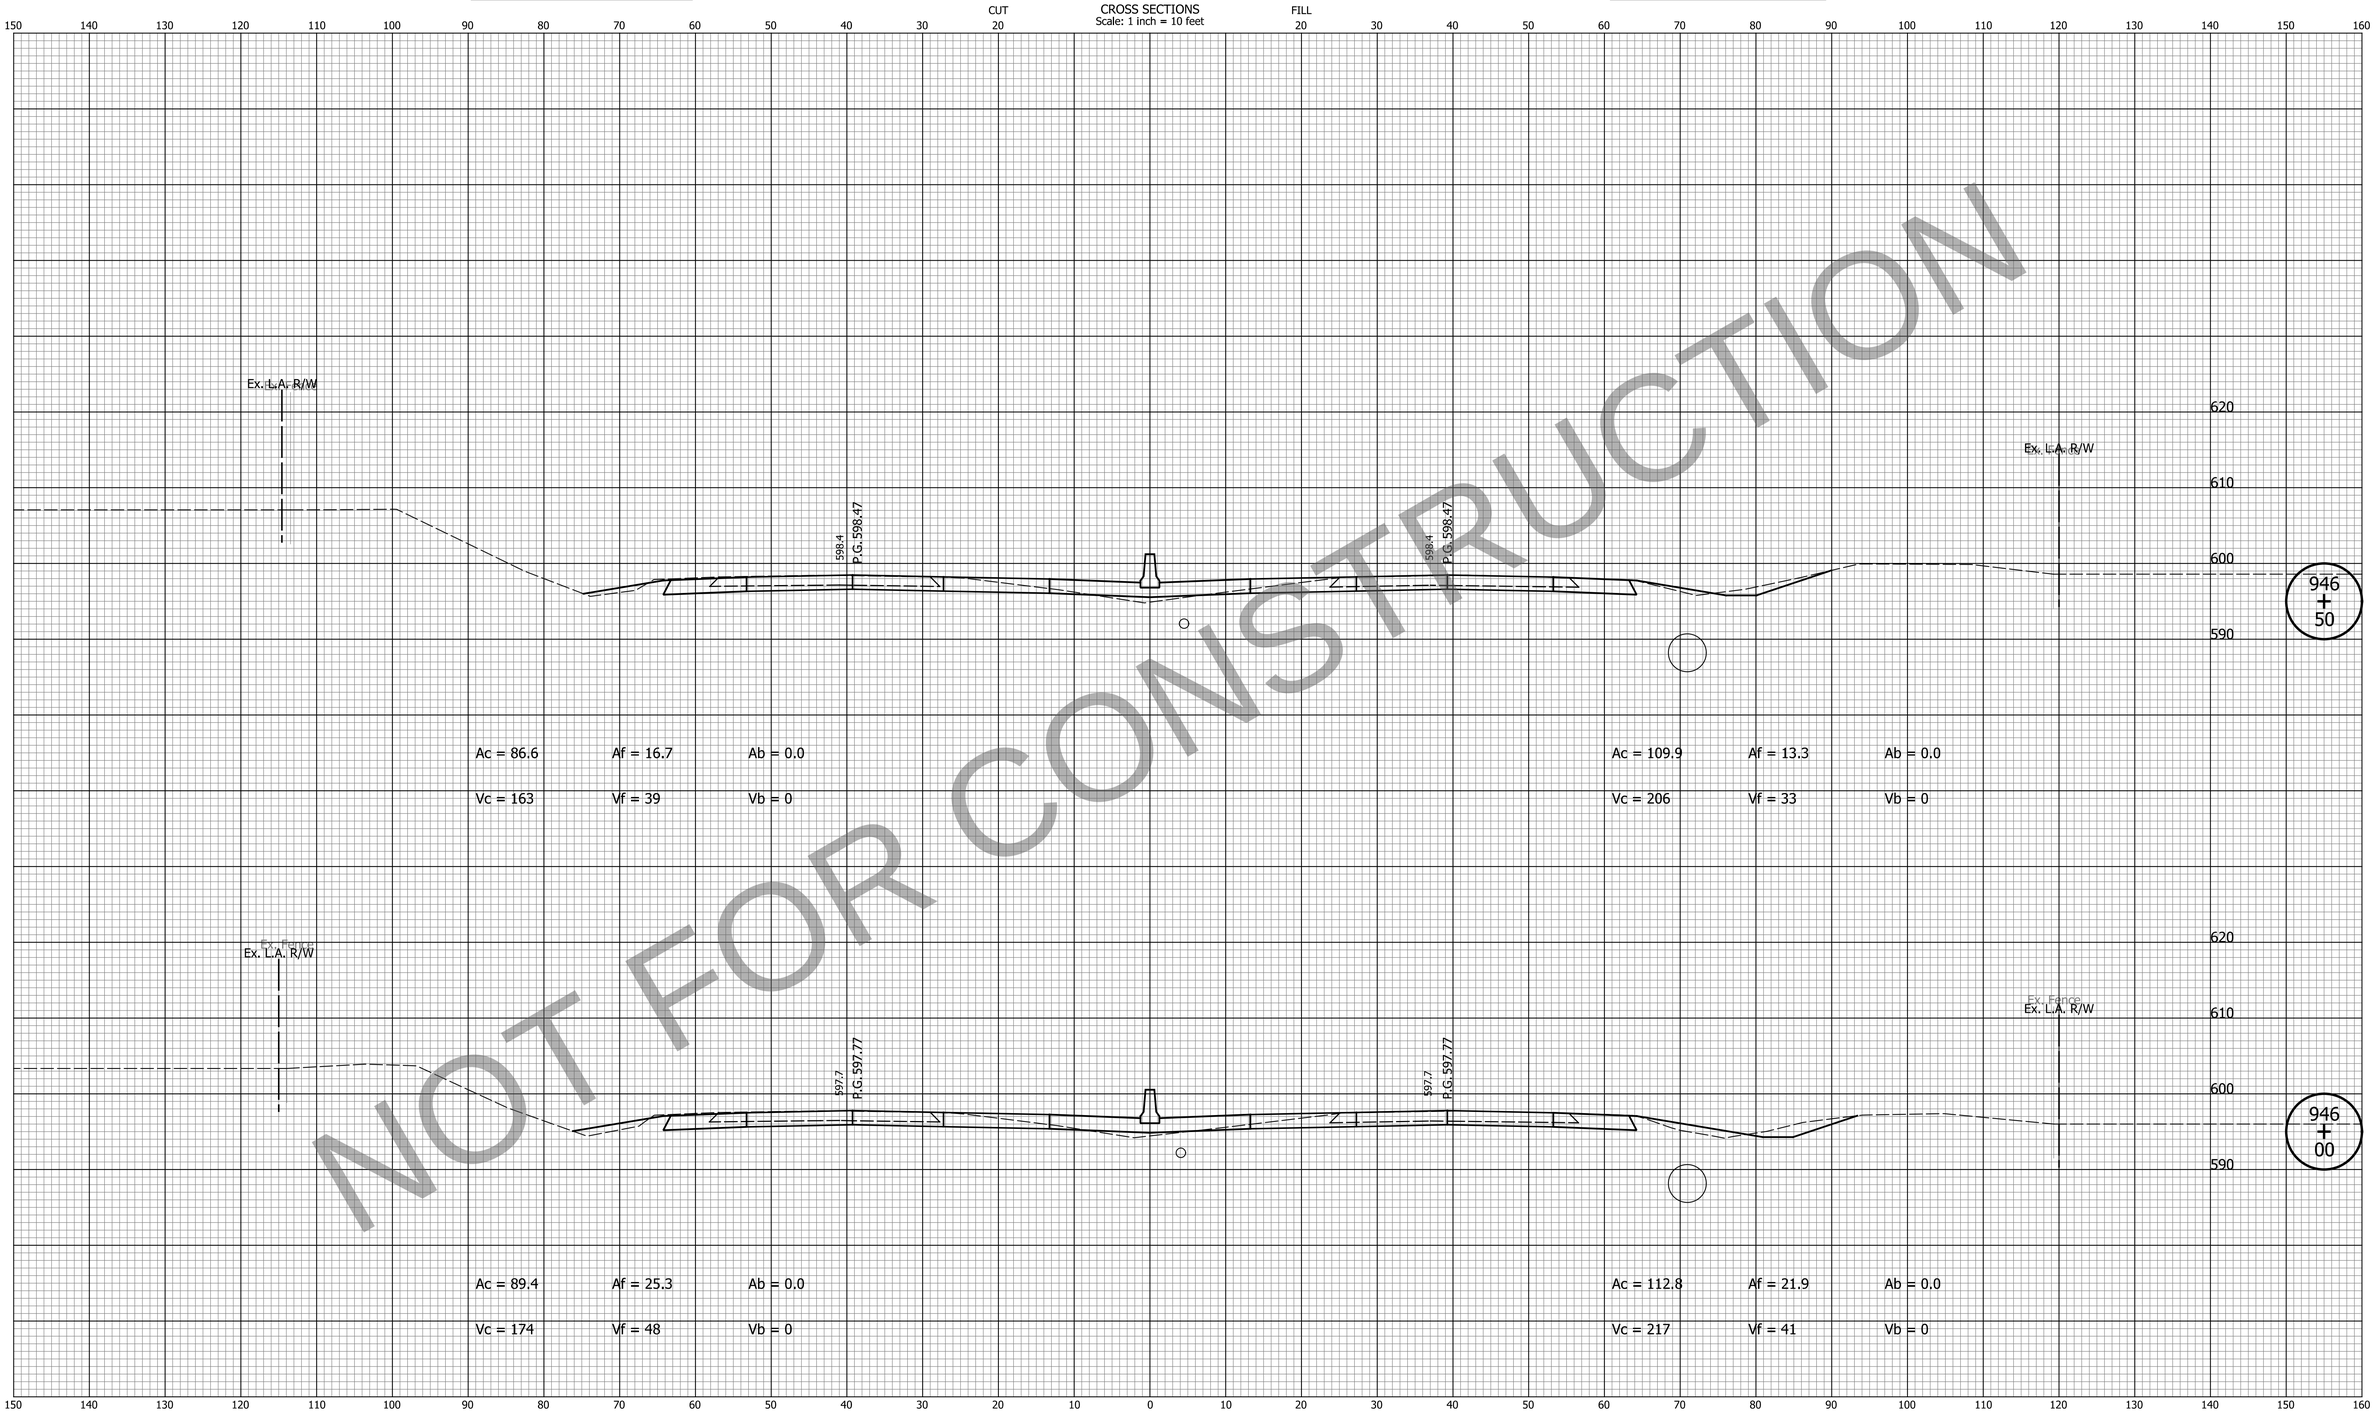

NOT FOR CONSTRUCTION

DATE	REVISION

FOR INFORMATION ONLY
Project scope, including project limits and identified work within, will change based on what the Design-Build Contractor can provide for the fixed-price identified in the RFP documents.

Note:
Proposed Cross Sections Show HMA Pavement Alternative Only.

DESIGNED: ZLM	DRAWN: BAD
CHECKED: CDH	CHECKED: PKW

INDIANA
DEPARTMENT OF TRANSPORTATION

CROSS SECTIONS
LINE "Q"

HORIZONTAL SCALE	BRIDGE FILE
1" = 10'	N/A
VERTICAL SCALE	DESIGNATION
1" = 10'	1700135
SURVEY BOOK	SHEETS
N/A	169 of 252
CONTRACT	PROJECT
R-41529	1700135

Indy-mdf.dgnfg
Indiana_Shade.tbl

cherr 10/19/2023 10:33:54 AM P:\2019\00172\D. Drawings\201900172.0001.RD.CS.03.dgn

PCCP Earthwork Values

HMA Earthwork Values

CROSS SECTIONS
Scale: 1 inch = 10 feet

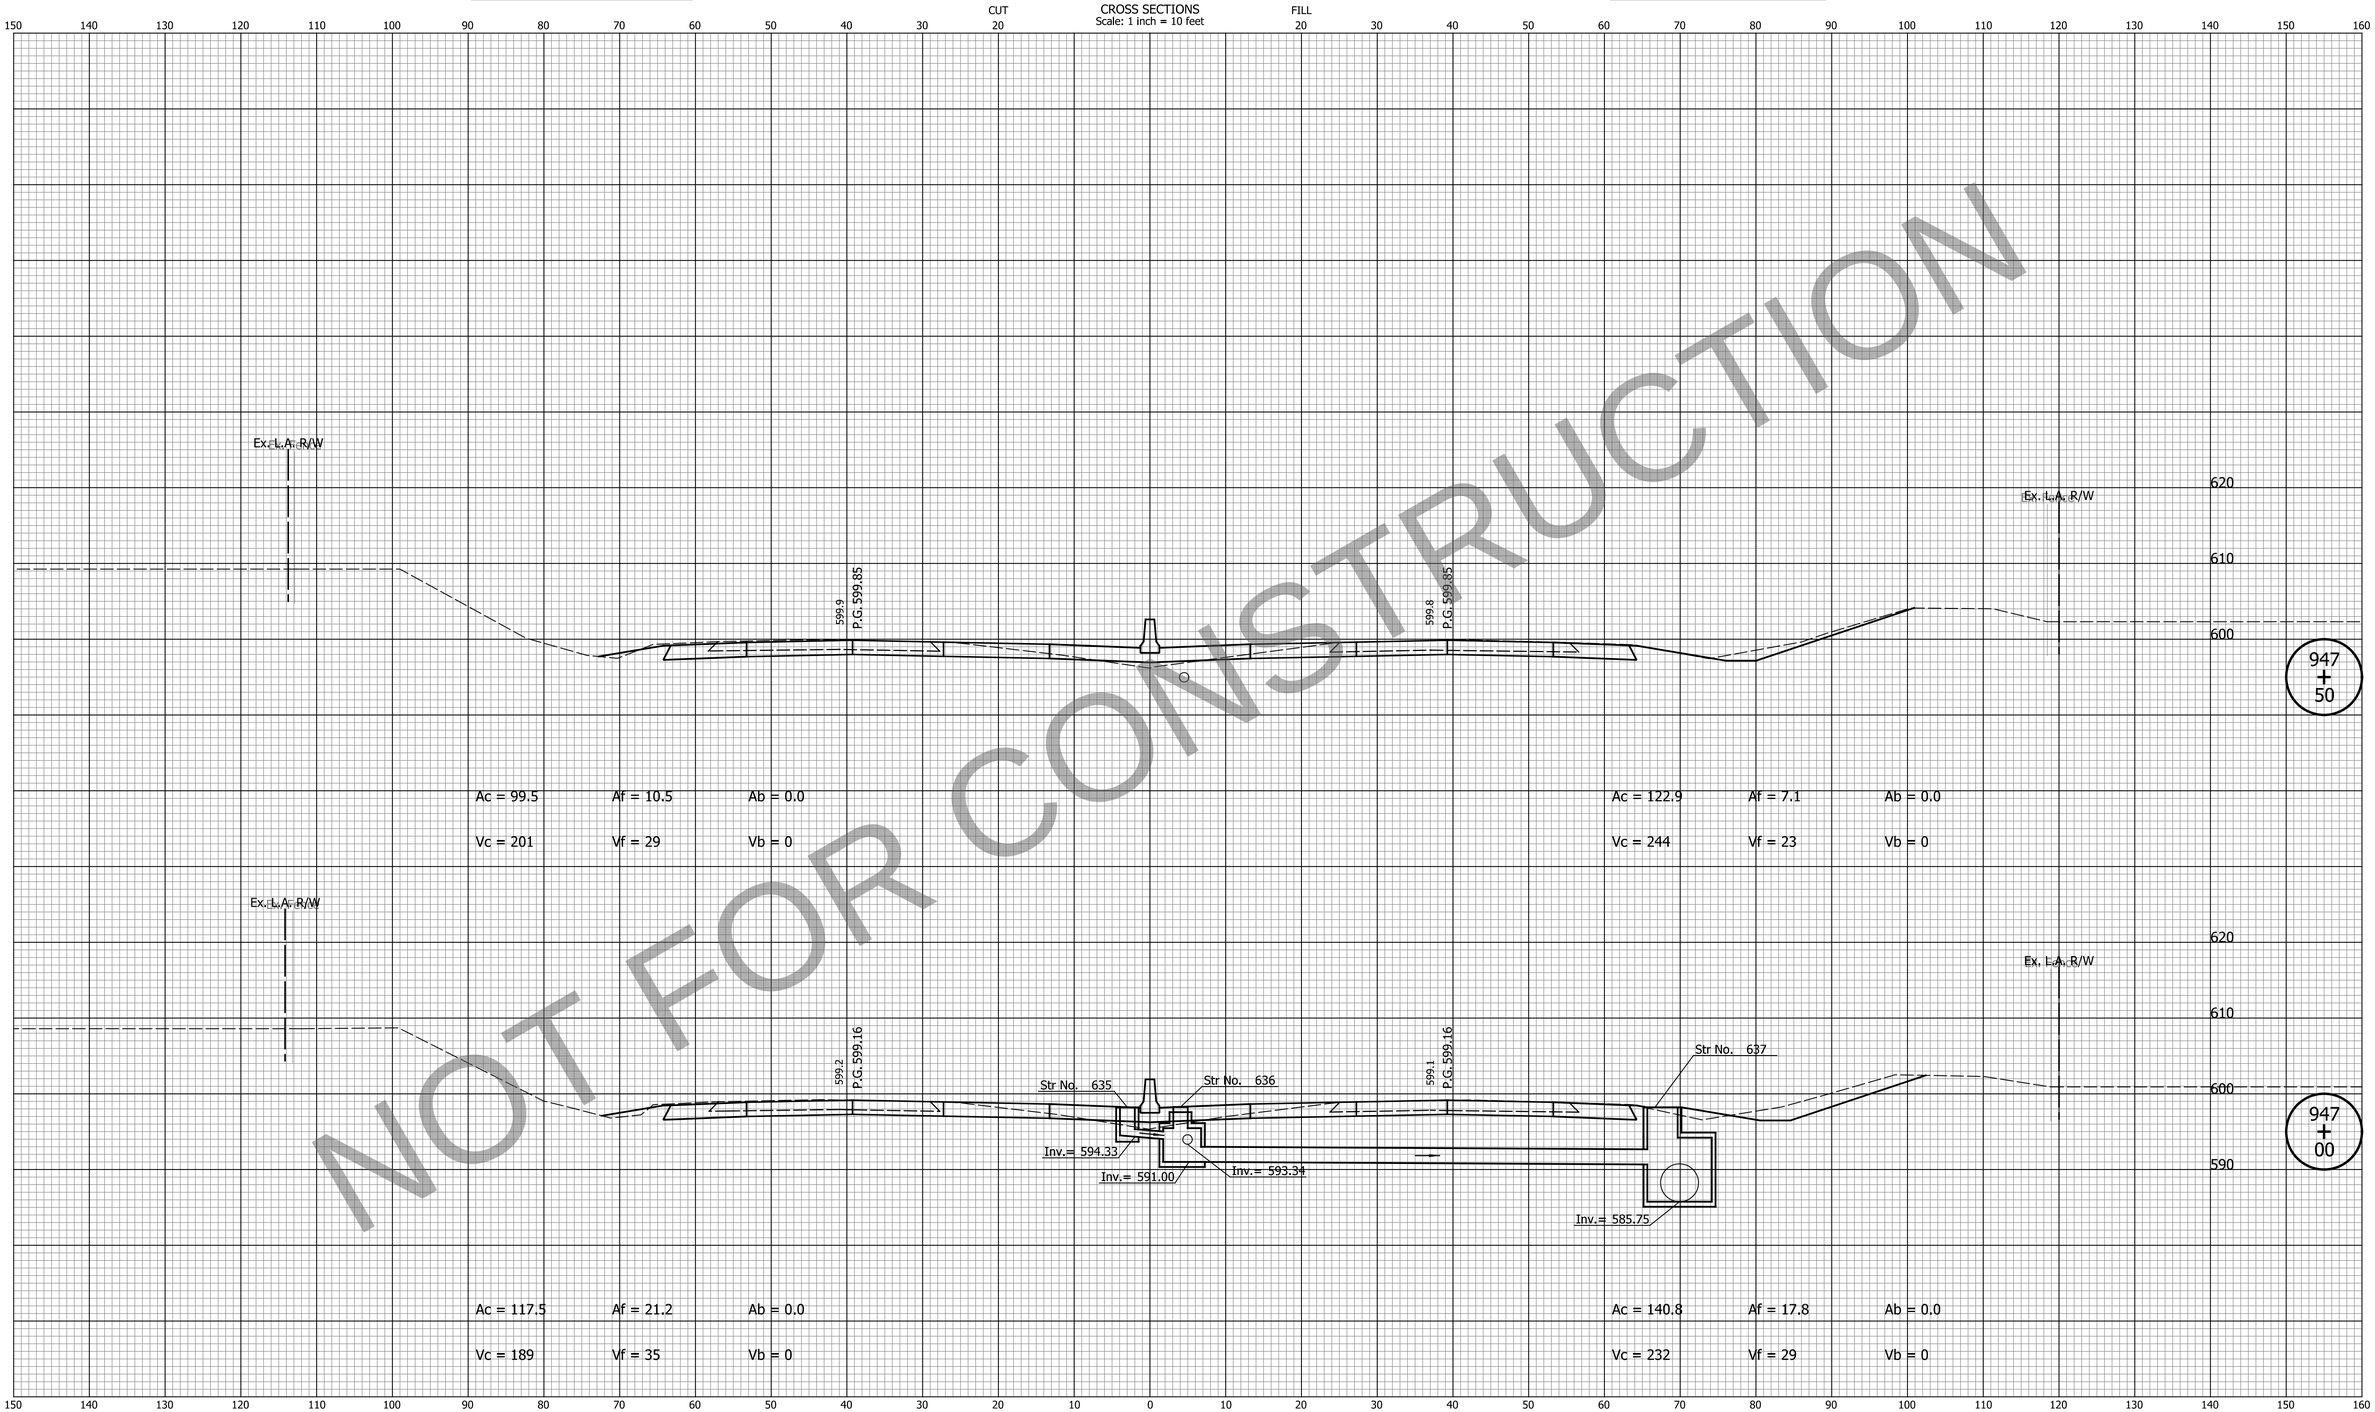

NOT FOR CONSTRUCTION

DATE	REVISION

FOR INFORMATION ONLY
Project scope, including project limits and identified work within, will change based on what the Design-Build Contractor can provide for the fixed-price identified in the RFP documents.

Note:
Proposed Cross Sections Show HMA Pavement Alternative Only.

DESIGNED: ZLM	DRAWN: BAD
CHECKED: CDH	CHECKED: PKW

INDIANA
DEPARTMENT OF TRANSPORTATION

CROSS SECTIONS
LINE "Q"

HORIZONTAL SCALE	BRIDGE FILE
1" = 10'	N/A
VERTICAL SCALE	DESIGNATION
1" = 10'	1700135
SURVEY BOOK	SHEETS
N/A	170 of 252
CONTRACT	PROJECT
R-41529	1700135

Indy-pdf.pltcfg
Indiana_Shade.tbl

cherr 10/19/2023 10:33:57 AM P:\2019\00172\D. Drawings\201900172.0001.RD.CS.03.dgn

PCCP Earthwork Values

HMA Earthwork Values

CROSS SECTIONS
Scale: 1 inch = 10 feet

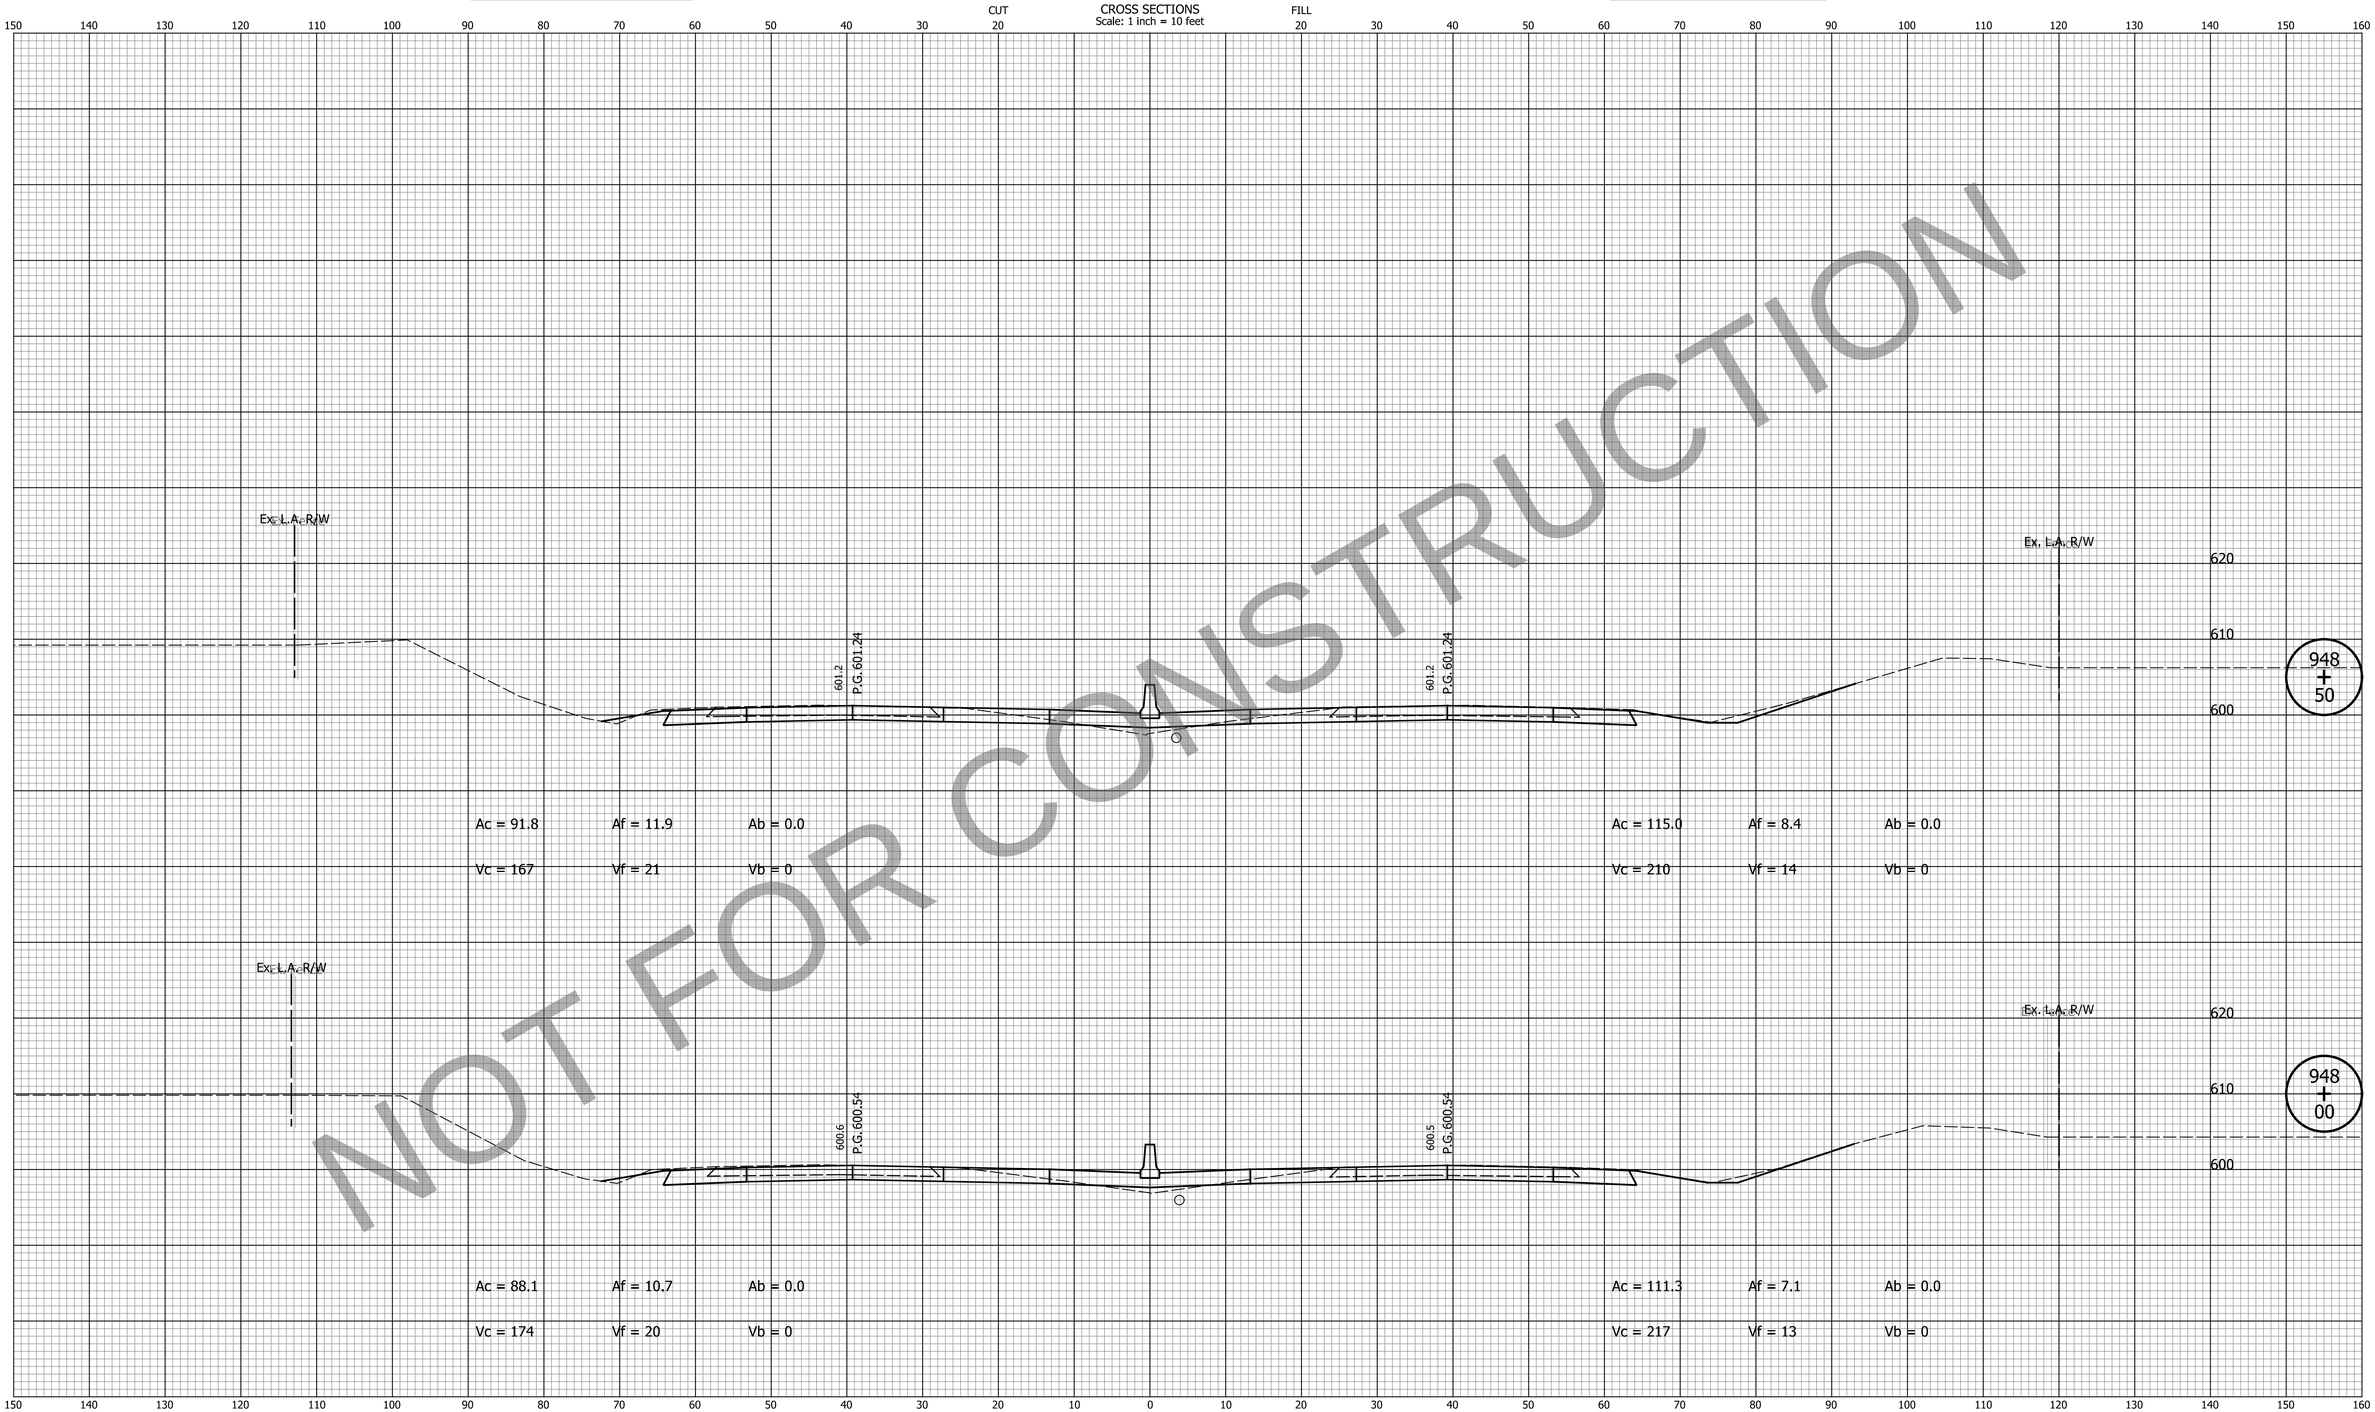

NOT FOR CONSTRUCTION

DATE	REVISION

FOR INFORMATION ONLY

Project scope, including project limits and identified work within, will change based on what the Design-Build Contractor can provide for the fixed-price identified in the RFP documents.

Note:
Proposed Cross Sections Show HMA Pavement Alternative Only.

DESIGNED: ZLM	DRAWN: BAD
CHECKED: CDH	CHECKED: PKW

INDIANA
DEPARTMENT OF TRANSPORTATION

CROSS SECTIONS
LINE "Q"

HORIZONTAL SCALE	BRIDGE FILE
1" = 10'	N/A
VERTICAL SCALE	DESIGNATION
1" = 10'	1700135
SURVEY BOOK	SHEETS
N/A	171 of 252
CONTRACT	PROJECT
R-41529	1700135

PCCP Earthwork Values

HMA Earthwork Values

CROSS SECTIONS
Scale: 1 inch = 10 feet

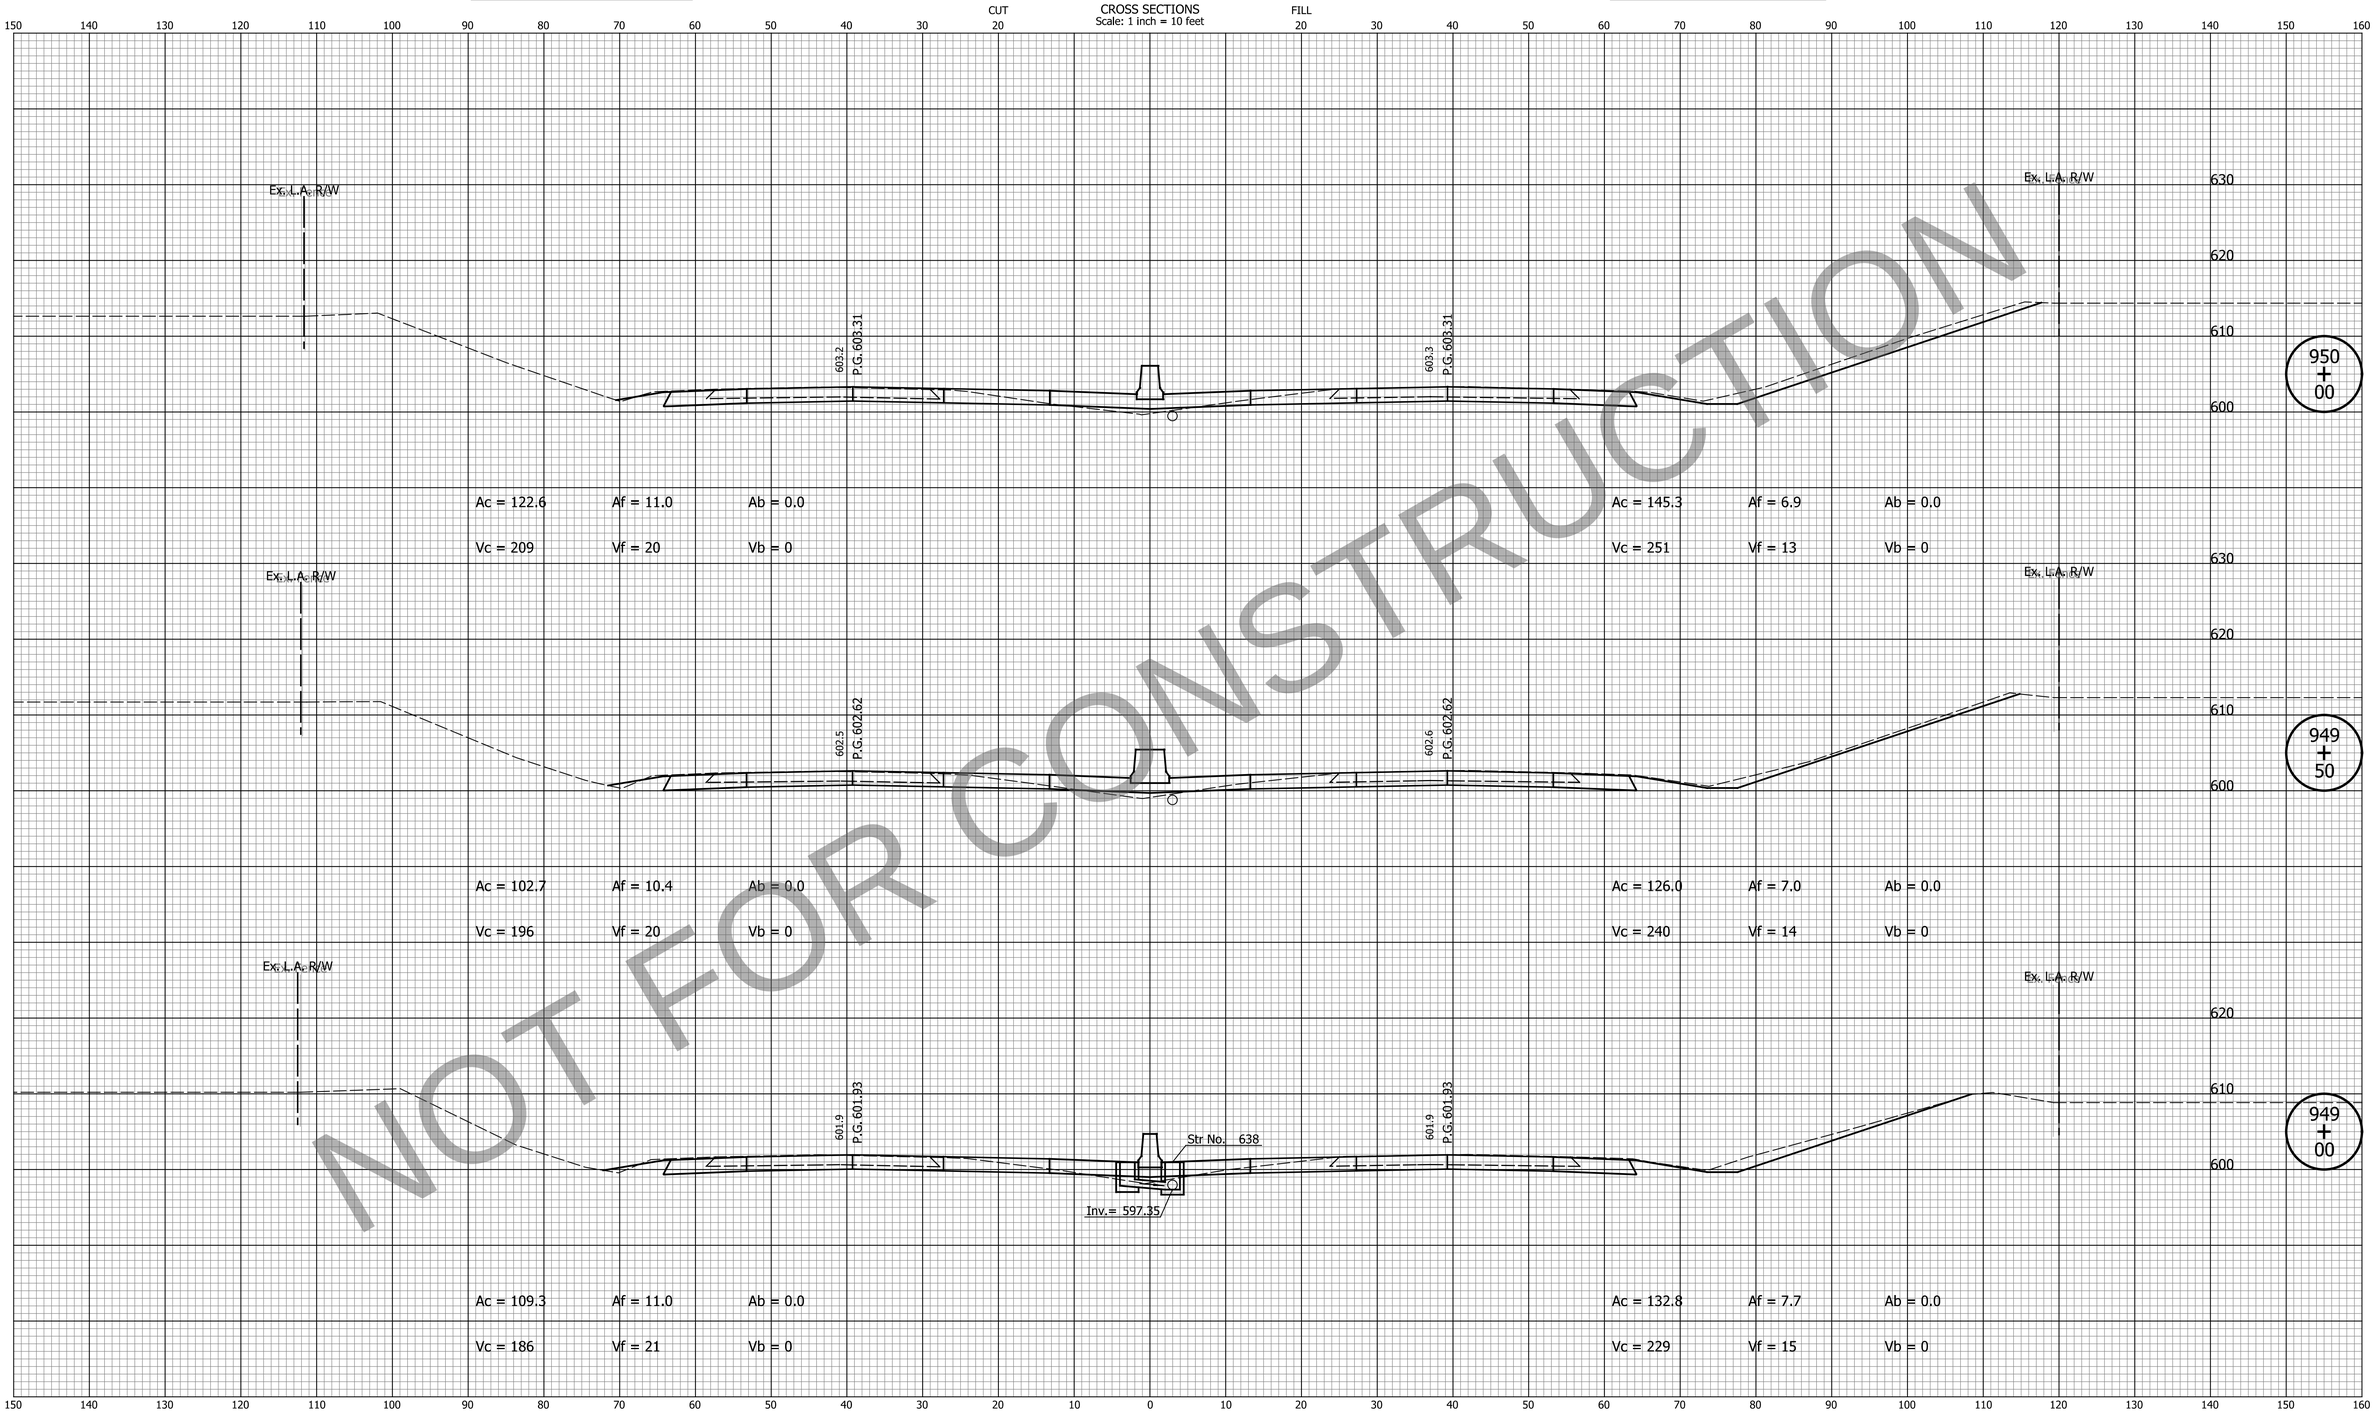

NOT FOR CONSTRUCTION

DATE	REVISION

FOR INFORMATION ONLY
Project scope, including project limits and identified work within, will change based on what the Design-Build Contractor can provide for the fixed-price identified in the RFP documents.

Note:
Proposed Cross Sections Show HMA Pavement Alternative Only.

DESIGNED: ZLM	DRAWN: BAD
CHECKED: CDH	CHECKED: PKW

INDIANA
DEPARTMENT OF TRANSPORTATION

CROSS SECTIONS
LINE "Q"

HORIZONTAL SCALE	BRIDGE FILE
1" = 10'	N/A
VERTICAL SCALE	DESIGNATION
1" = 10'	1700135
SURVEY BOOK	SHEETS
N/A	172 of 252
CONTRACT	PROJECT
R-41529	1700135

Indy-mdf.dfcfg
Indiana_Shade.tbl

cherr 10/19/2023 10:34:01 AM P:\2019\00172\D. Drawings\201900172.0001.RD.CS.03.dgn

PCCP Earthwork Values

HMA Earthwork Values

CROSS SECTIONS
Scale: 1 inch = 10 feet

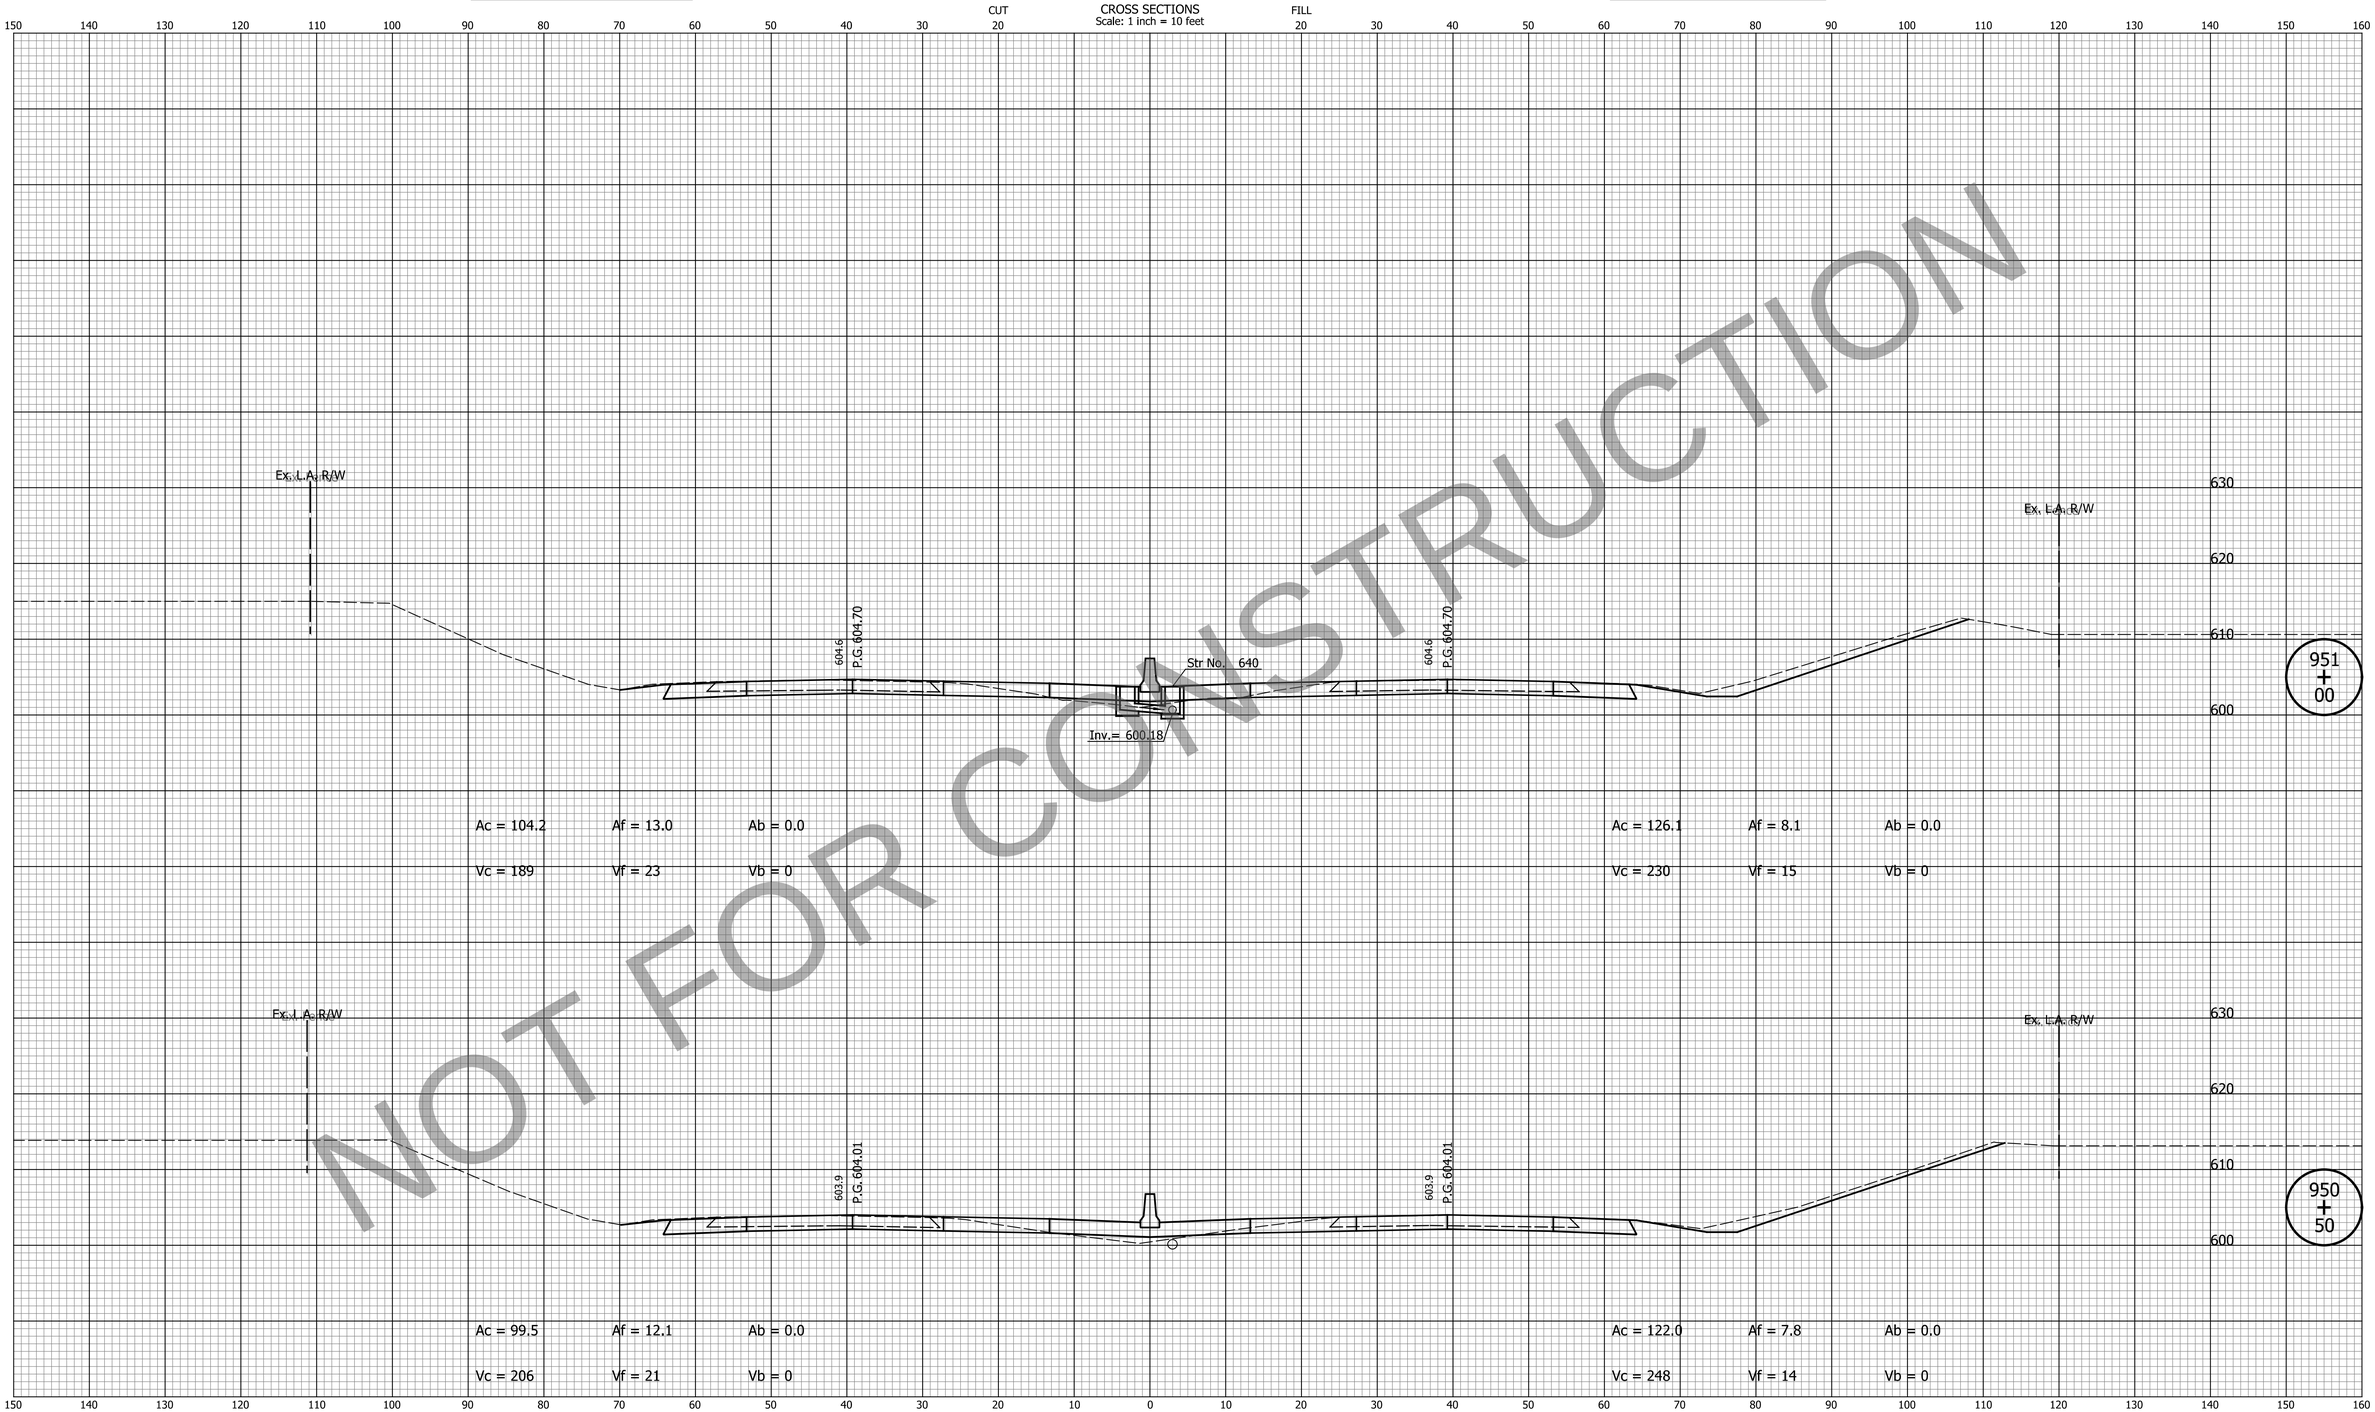

NOT FOR CONSTRUCTION

DATE	REVISION

FOR INFORMATION ONLY

Project scope, including project limits and identified work within, will change based on what the Design-Build Contractor can provide for the fixed-price identified in the RFP documents.

Note:
Proposed Cross Sections Show HMA Pavement Alternative Only.

DESIGNED: ZLM	DRAWN: BAD
CHECKED: CDH	CHECKED: PKW

INDIANA
DEPARTMENT OF TRANSPORTATION

CROSS SECTIONS
LINE "Q"

HORIZONTAL SCALE	BRIDGE FILE
1" = 10'	N/A
VERTICAL SCALE	DESIGNATION
1" = 10'	1700135
SURVEY BOOK	SHEETS
N/A	173 of 252
CONTRACT	PROJECT
R-41529	1700135

Indy+Pdf,dftCfg
Indiana_Shade.tbl

cherr 10/19/2023 10:34:04 AM P:\2019\00172\D. Drawings\201900172.0001.RD.CS.03.dgn

PCCP Earthwork Values

HMA Earthwork Values

CROSS SECTIONS
Scale: 1 inch = 10 feet

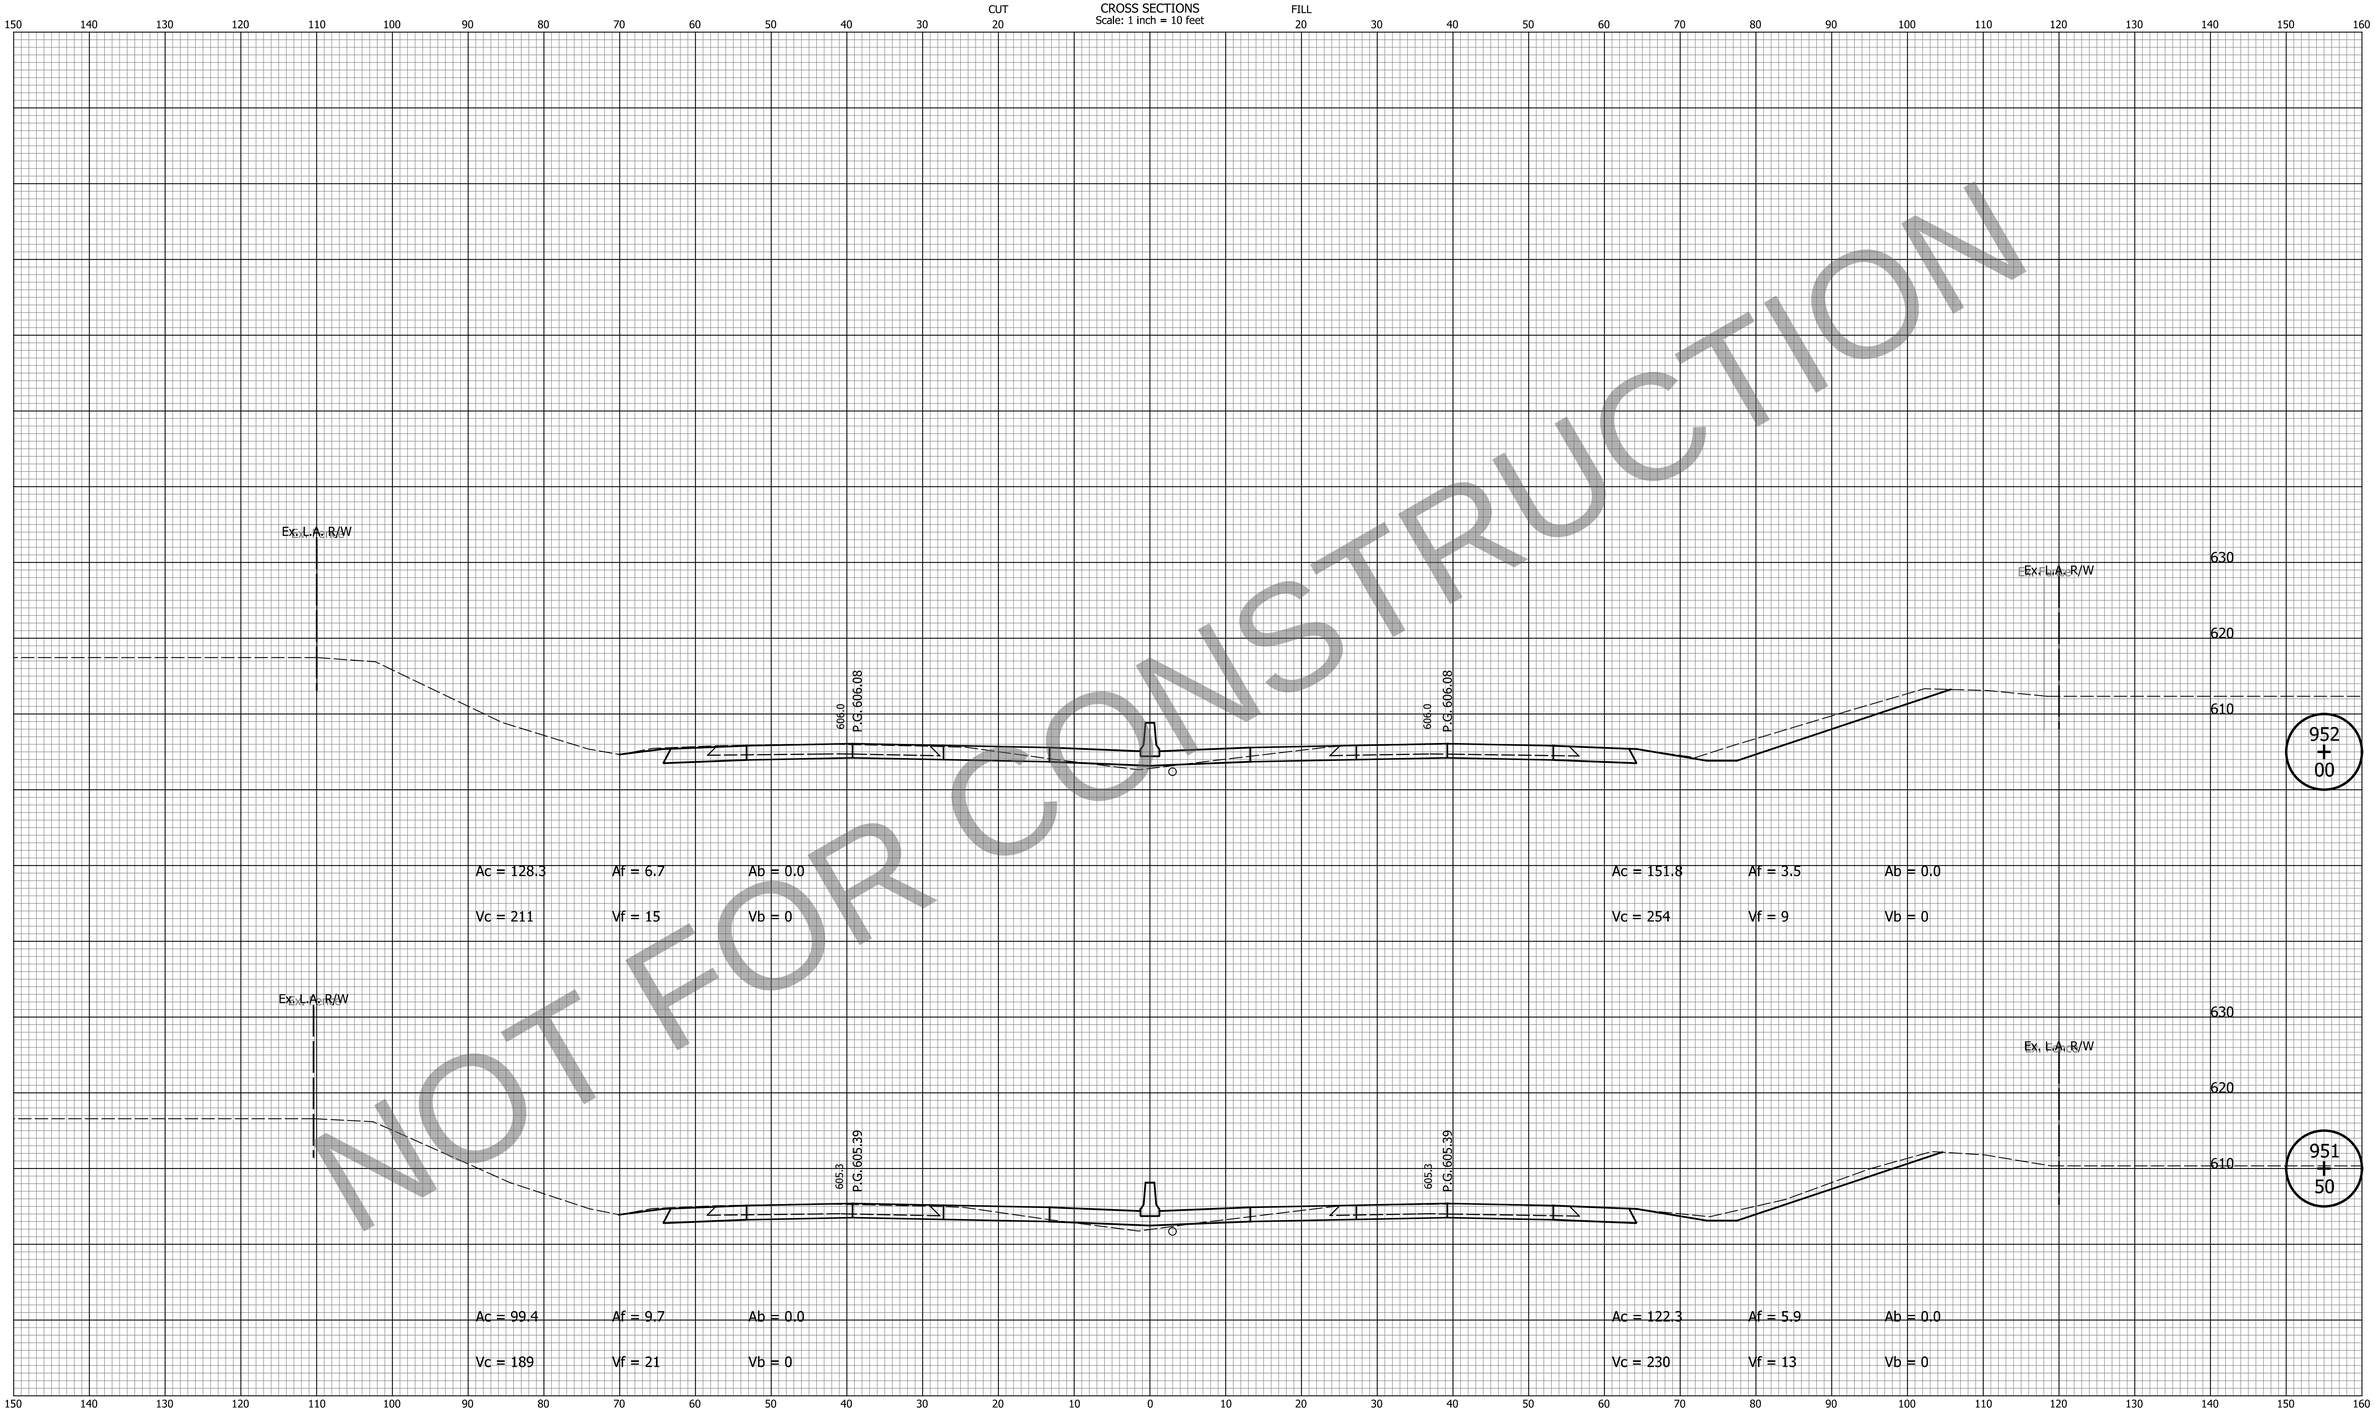

NOT FOR CONSTRUCTION

DATE	REVISION

FOR INFORMATION ONLY
Project scope, including project limits and identified work within, will change based on what the Design-Build Contractor can provide for the fixed-price identified in the RFP documents.

Note:
Proposed Cross Sections Show HMA Pavement Alternative Only.

DESIGNED: ZLM	DRAWN: BAD
CHECKED: CDH	CHECKED: PKW

INDIANA
DEPARTMENT OF TRANSPORTATION

CROSS SECTIONS
LINE "Q"

HORIZONTAL SCALE	BRIDGE FILE
1" = 10'	N/A
VERTICAL SCALE	DESIGNATION
1" = 10'	1700135
SURVEY BOOK	SHEETS
N/A	174 of 252
CONTRACT	PROJECT
R-41529	1700135

Indy-dhf.cfg\cfg
Indiana_Shade.tbl

cherr 10/19/2023 10:34:06 AM P:\2019\00172\D. Drawings\201900172.0001.RD.CS.03.dgn

PCCP Earthwork Values

HMA Earthwork Values

CROSS SECTIONS
Scale: 1 inch = 10 feet

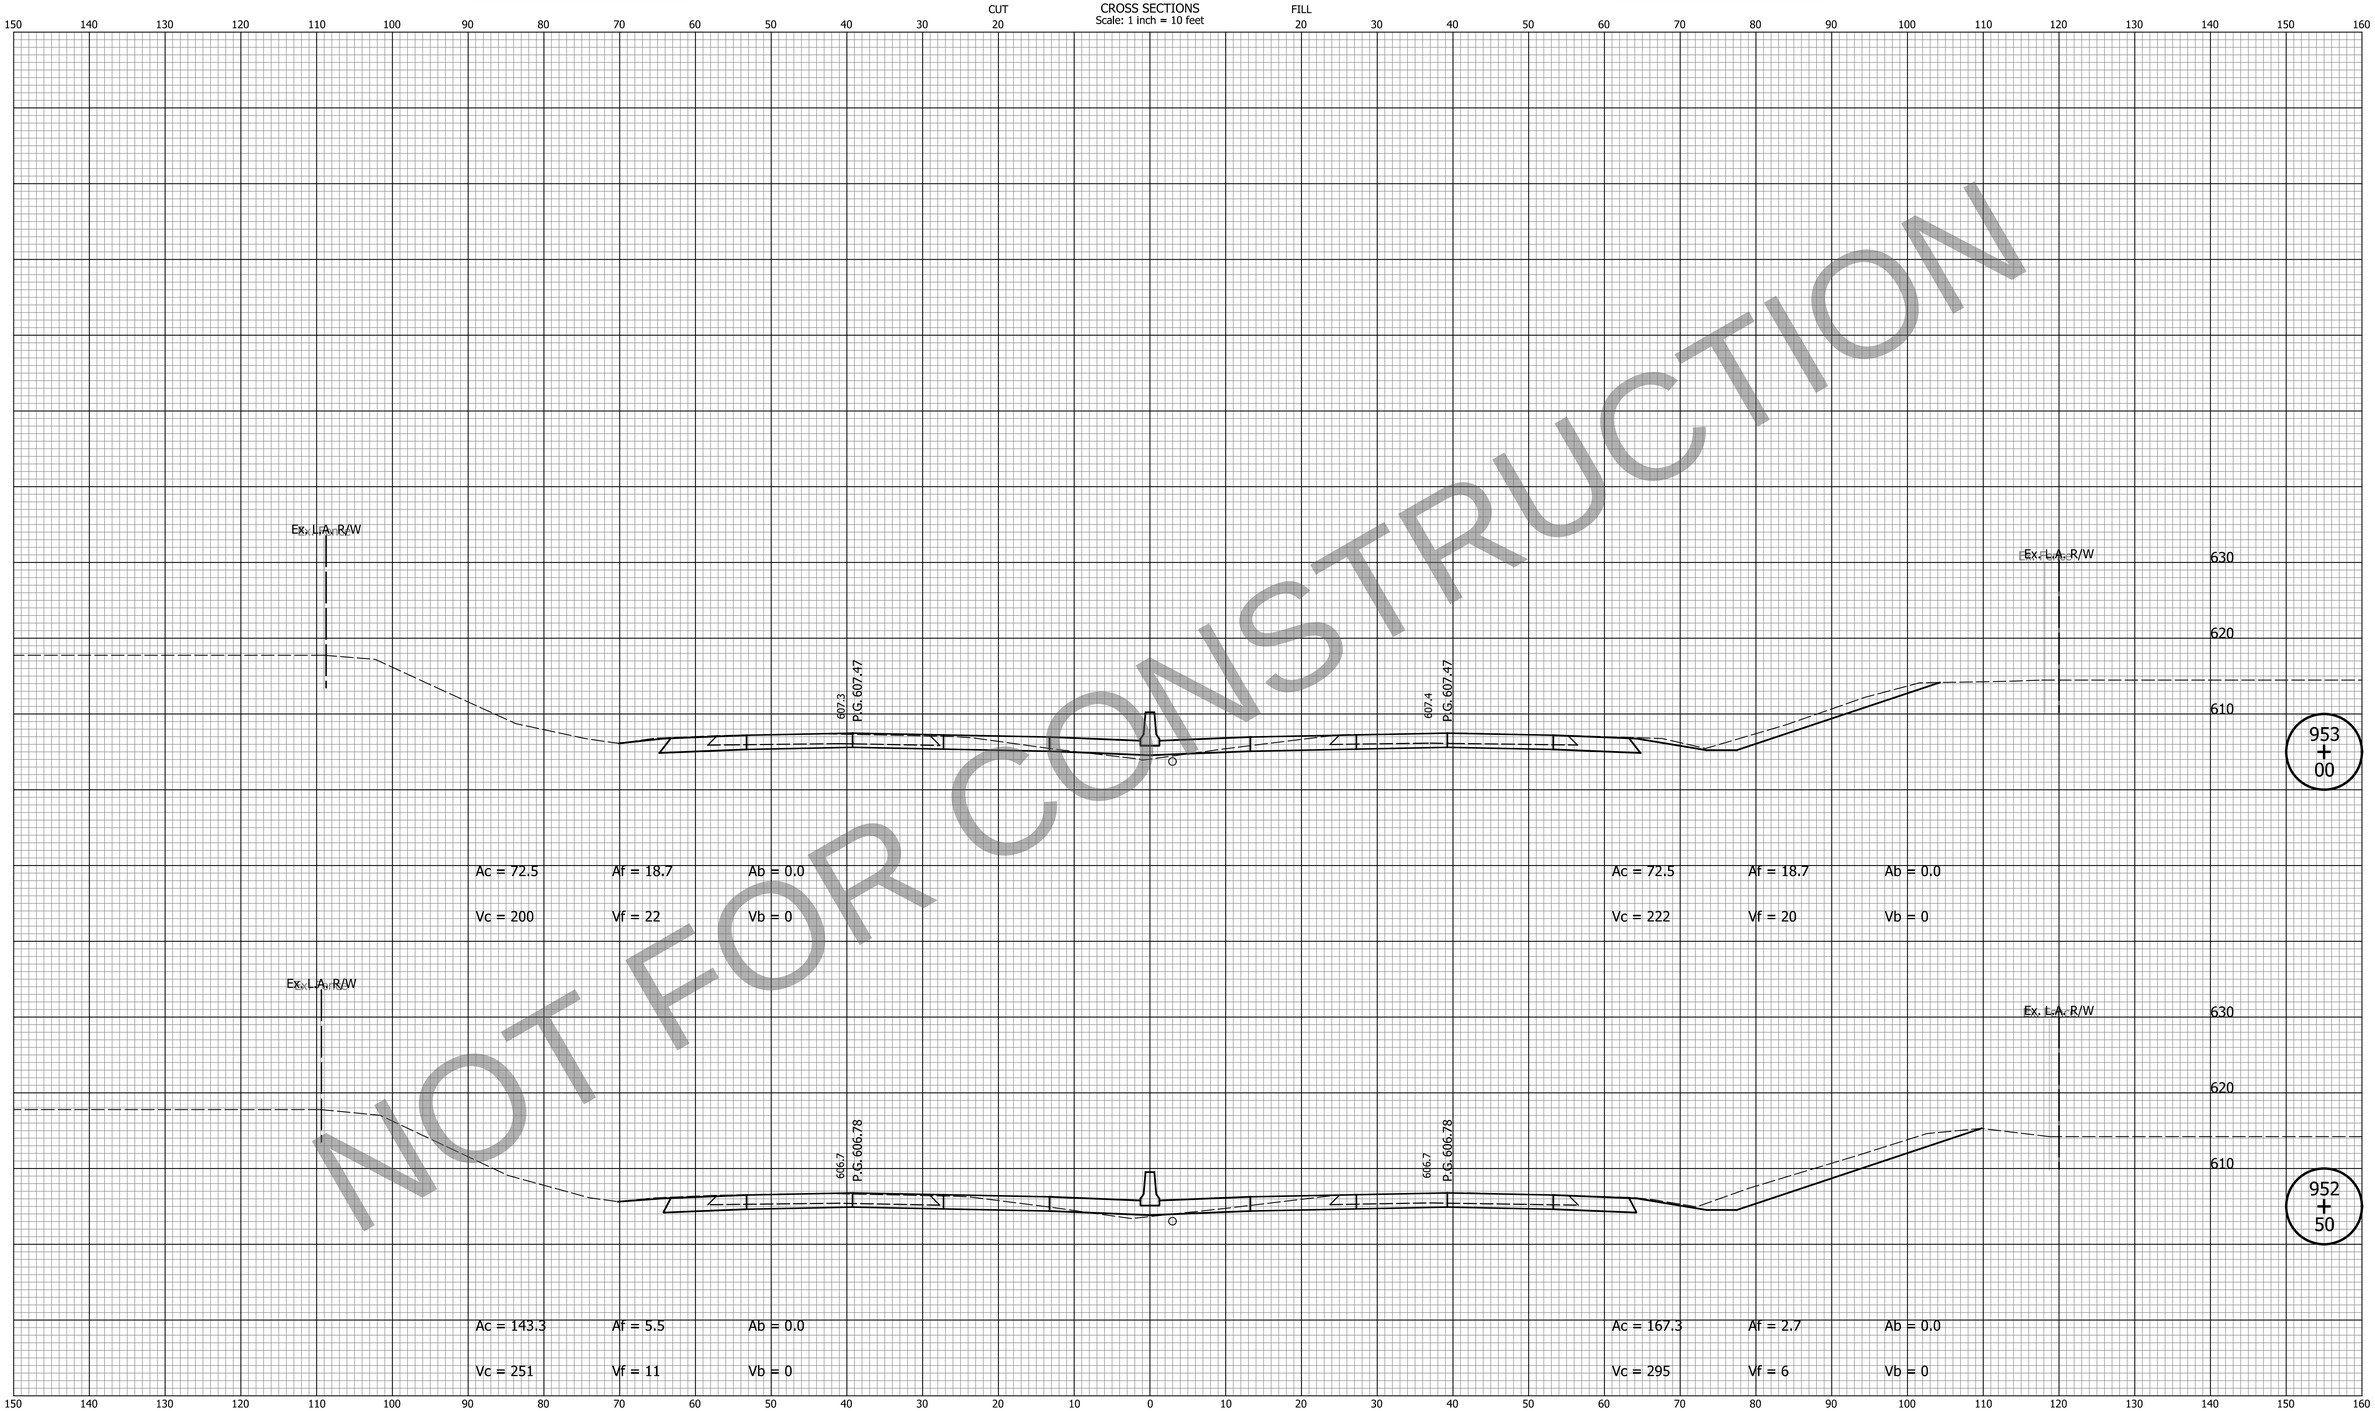

NOT FOR CONSTRUCTION

DATE	REVISION

FOR INFORMATION ONLY
Project scope, including project limits and identified work within, will change based on what the Design-Build Contractor can provide for the fixed-price identified in the RFP documents.

Note:
Proposed Cross Sections Show HMA Pavement Alternative Only.

DESIGNED: ZLM	DRAWN: BAD
CHECKED: CDH	CHECKED: PKW

INDIANA
DEPARTMENT OF TRANSPORTATION

CROSS SECTIONS
LINE "Q"

HORIZONTAL SCALE	BRIDGE FILE
1" = 10'	N/A
VERTICAL SCALE	DESIGNATION
1" = 10'	1700135
SURVEY BOOK	SHEETS
N/A	175 of 252
CONTRACT	PROJECT
R-41529	1700135

Indy-chef.pltcfg
Indiana_Shade.tbl

cherr 10/19/2023 10:34:08 AM P:\2019\00172\D. Drawings\201900172.0001.RD.CS.03.dgn

PCCP Earthwork Values

HMA Earthwork Values

CROSS SECTIONS
Scale: 1 inch = 10 feet

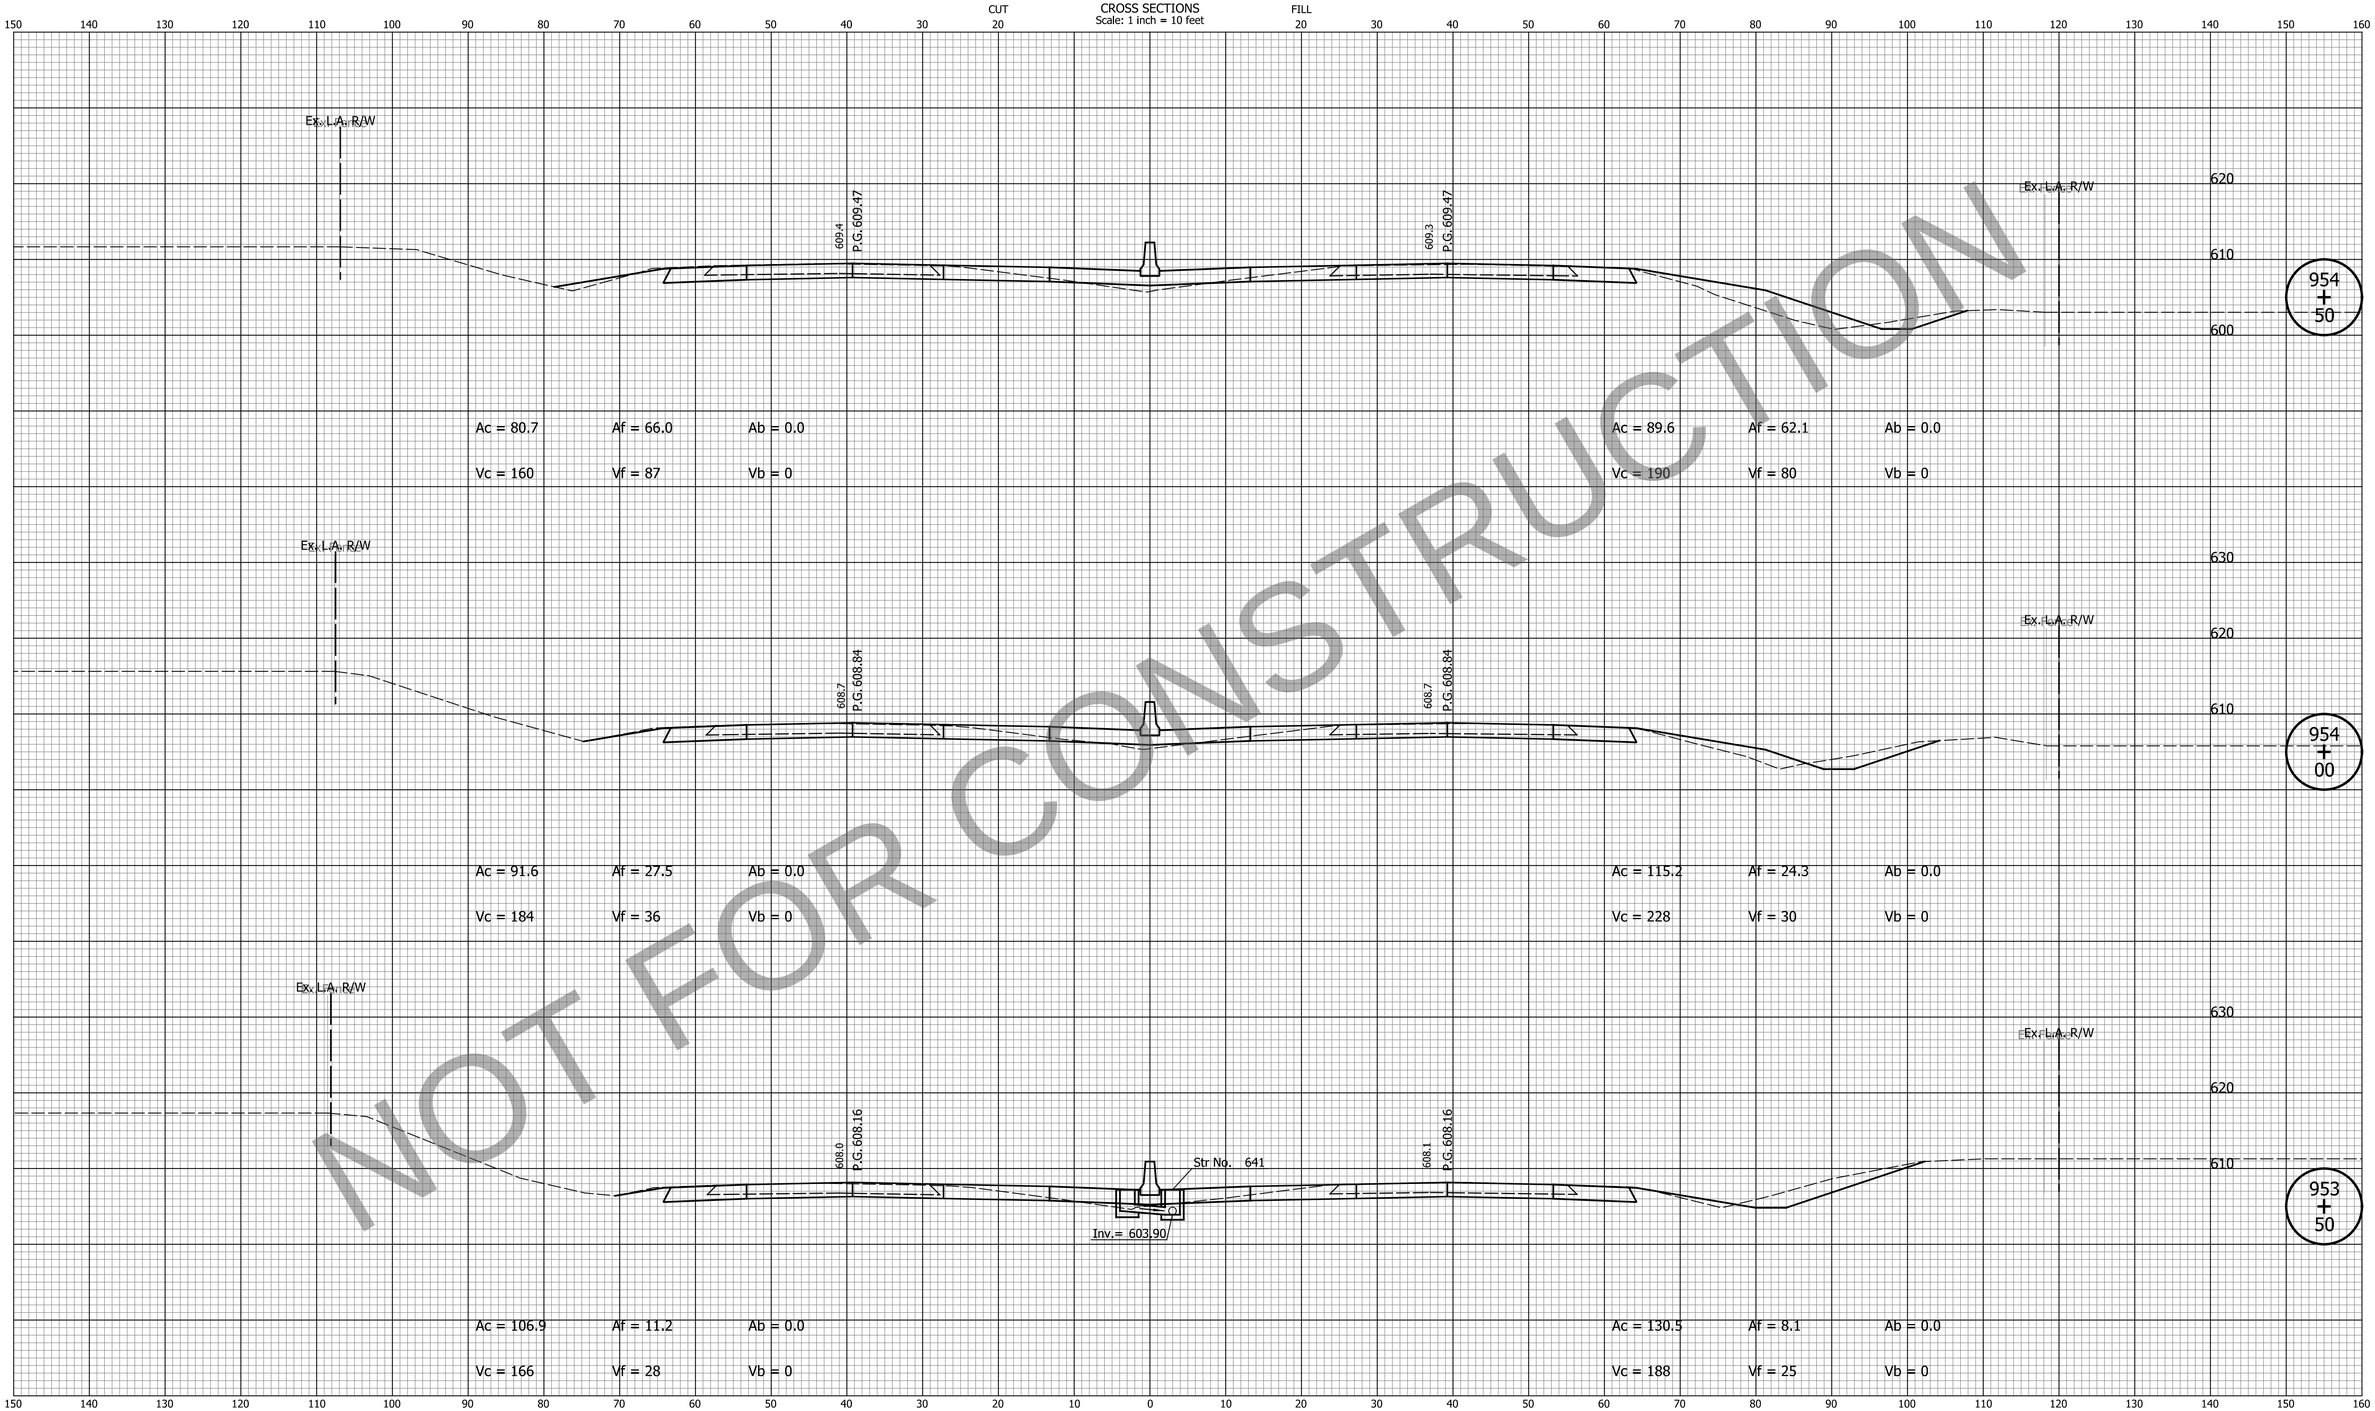

NOT FOR CONSTRUCTION

DATE	REVISION

FOR INFORMATION ONLY

Project scope, including project limits and identified work within, will change based on what the Design-Build Contractor can provide for the fixed-price identified in the RFP documents.

Note:
Proposed Cross Sections Show HMA Pavement Alternative Only.

DESIGNED: ZLM	DRAWN: BAD
CHECKED: CDH	CHECKED: PKW

INDIANA
DEPARTMENT OF TRANSPORTATION

CROSS SECTIONS
LINE "Q"

HORIZONTAL SCALE	BRIDGE FILE
1" = 10'	N/A
VERTICAL SCALE	DESIGNATION
1" = 10'	1700135
SURVEY BOOK	SHEETS
N/A	176 of 252
CONTRACT	PROJECT
R-41529	1700135

Indy-chief.cfg/cfg
Indiana_Shade.tbl

cherr 10/19/2023 10:34:11 AM P:\2019\00172\D. Drawings\201900172.0001.RD.CS.03.dgn

PCCP Earthwork Values

HMA Earthwork Values

CROSS SECTIONS
Scale: 1 inch = 10 feet

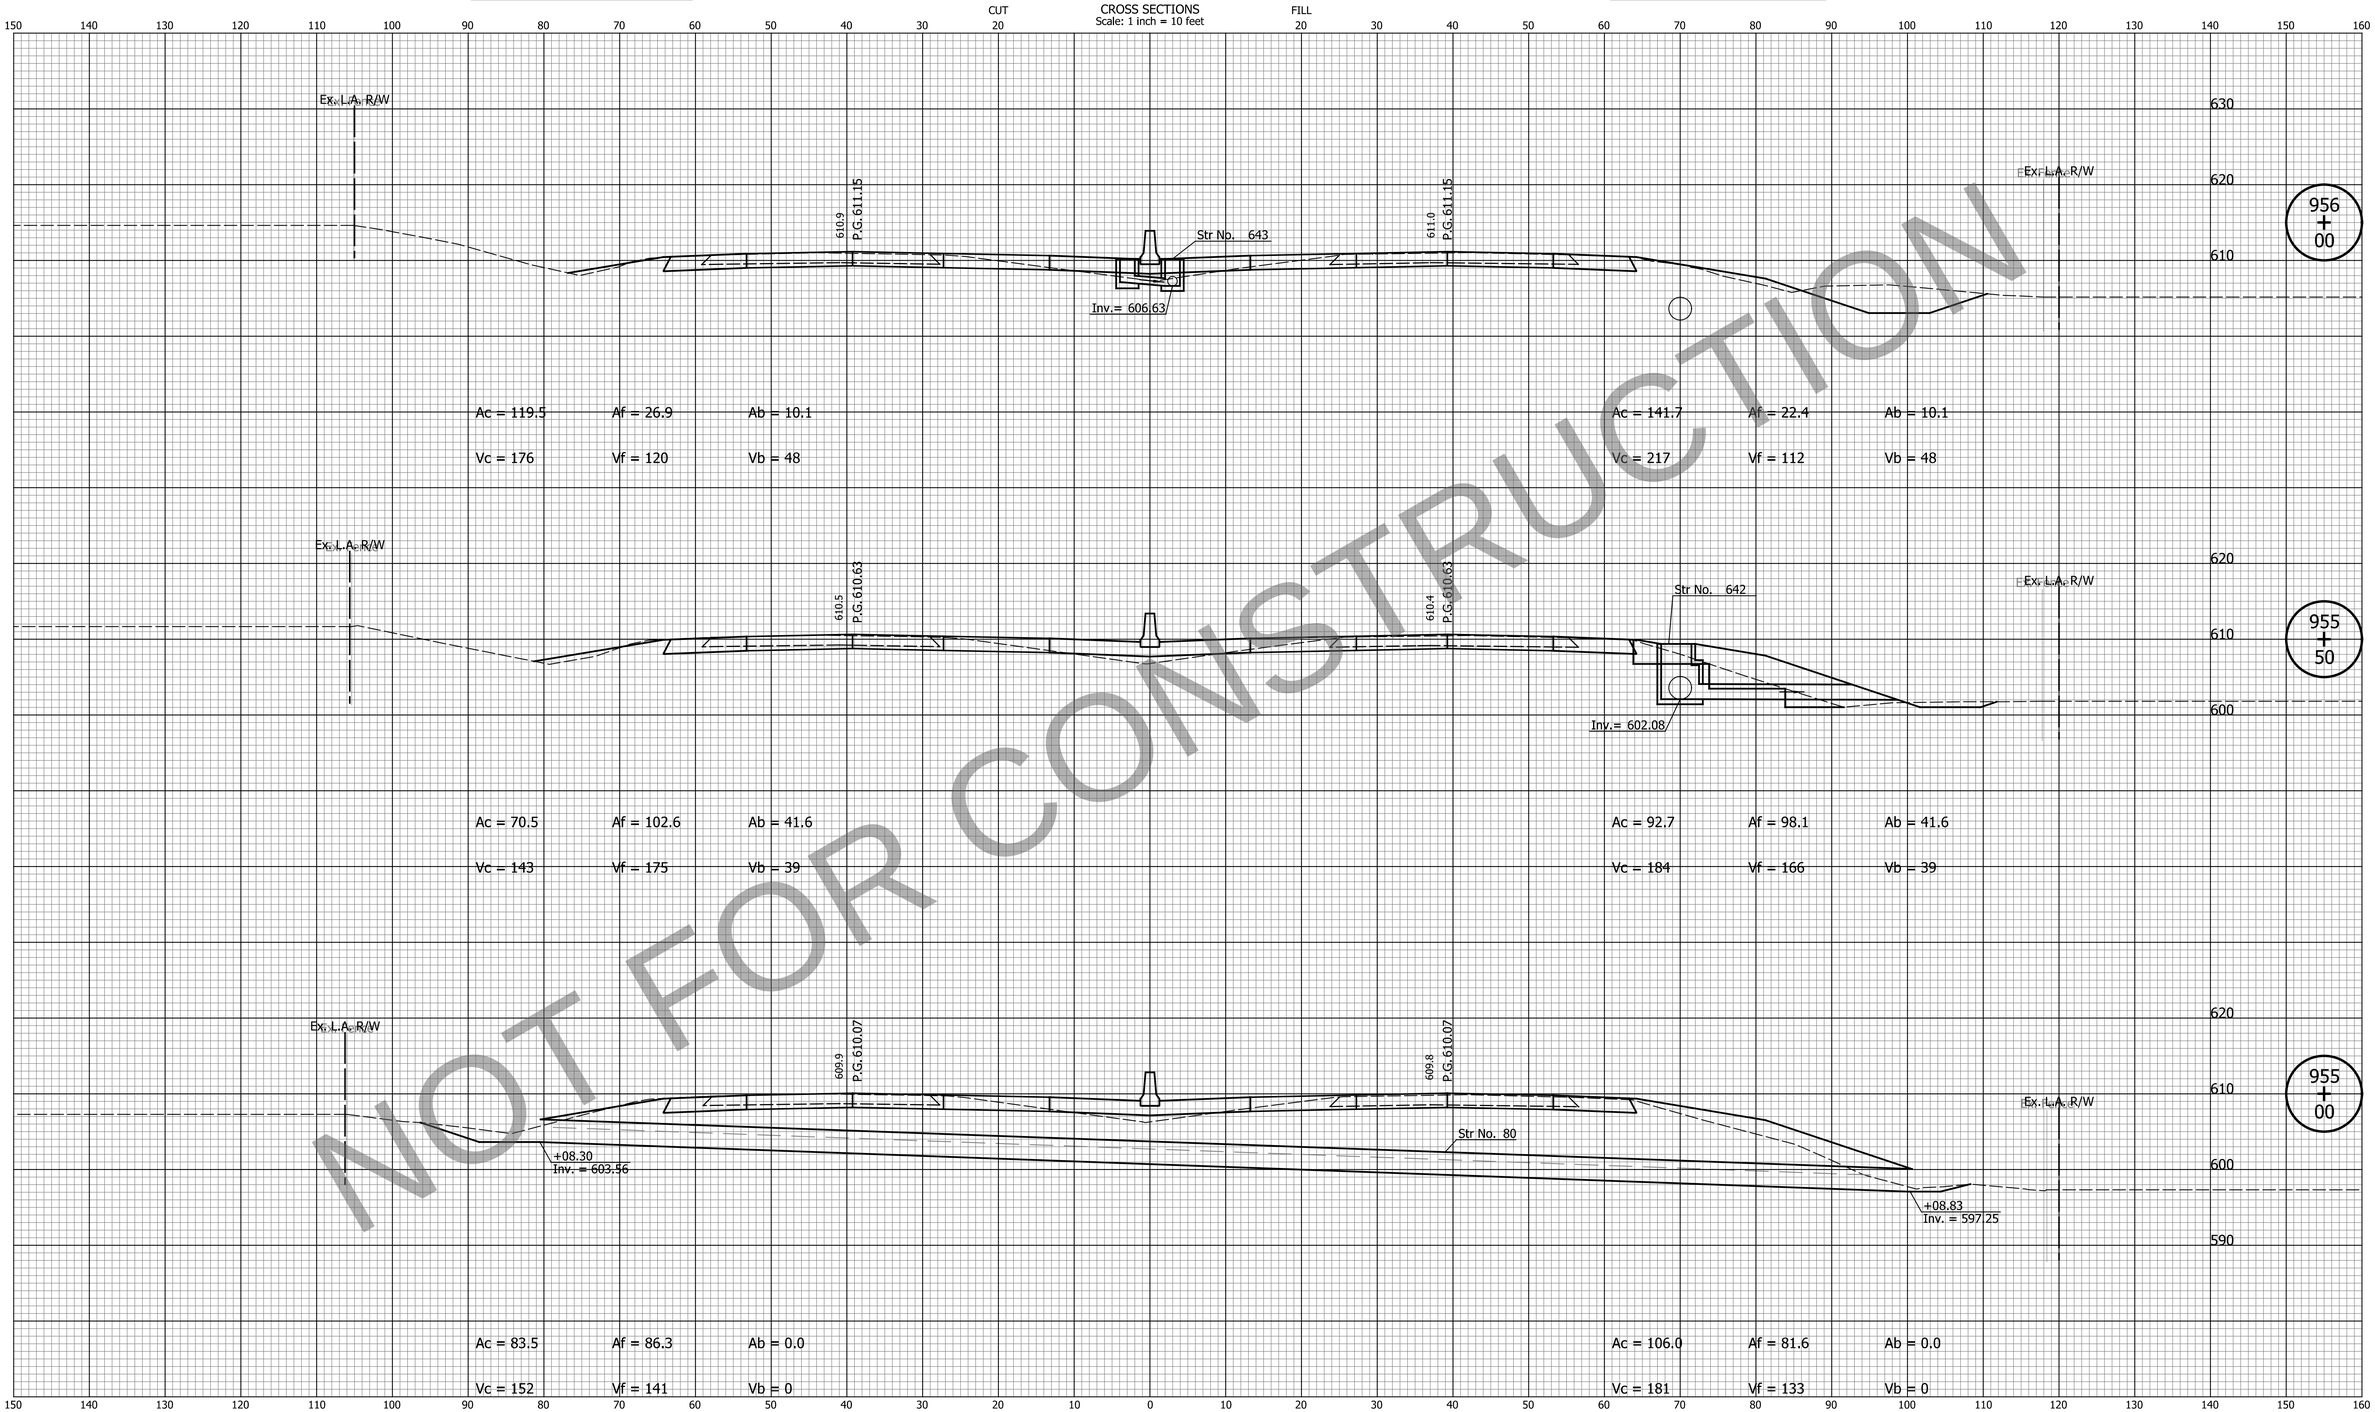

NOT FOR CONSTRUCTION

DATE	REVISION

FOR INFORMATION ONLY
Project scope, including project limits and identified work within, will change based on what the Design-Build Contractor can provide for the fixed-price identified in the RFP documents.

Note:
Proposed Cross Sections Show HMA Pavement Alternative Only.

DESIGNED: ZLM	DRAWN: BAD
CHECKED: CDH	CHECKED: PKW

INDIANA
DEPARTMENT OF TRANSPORTATION

CROSS SECTIONS
LINE "Q"

HORIZONTAL SCALE	BRIDGE FILE
1" = 10'	N/A
VERTICAL SCALE	DESIGNATION
1" = 10'	1700135
SURVEY BOOK	SHEETS
N/A	177 of 252
CONTRACT	PROJECT
R-41529	1700135

Indy-pdf.pltcfg
Indiana_Shade.tbl

cherr 10/19/2023 10:34:13 AM P:\2019\00172\D. Drawings\201900172.0001.RD.CS.03.dgn

PCCP Earthwork Values | **HMA Earthwork Values**

CROSS SECTIONS
Scale: 1 inch = 10 feet

NOT FOR CONSTRUCTION

DATE	REVISION

FOR INFORMATION ONLY
Project scope, including project limits and identified work within, will change based on what the Design-Build Contractor can provide for the fixed-price identified in the RFP documents.

Note:
Proposed Cross Sections Show HMA Pavement Alternative Only.

DESIGNED: ZLM	DRAWN: BAD
CHECKED: CDH	CHECKED: PKW

INDIANA
DEPARTMENT OF TRANSPORTATION

CROSS SECTIONS
LINE "Q"

HORIZONTAL SCALE	BRIDGE FILE
1" = 10'	N/A
VERTICAL SCALE	DESIGNATION
1" = 10'	1700135
SURVEY BOOK	SHEETS
N/A	178 of 252
CONTRACT	PROJECT
R-41529	1700135

PCCP Earthwork Values

HMA Earthwork Values

CROSS SECTIONS
Scale: 1 inch = 10 feet

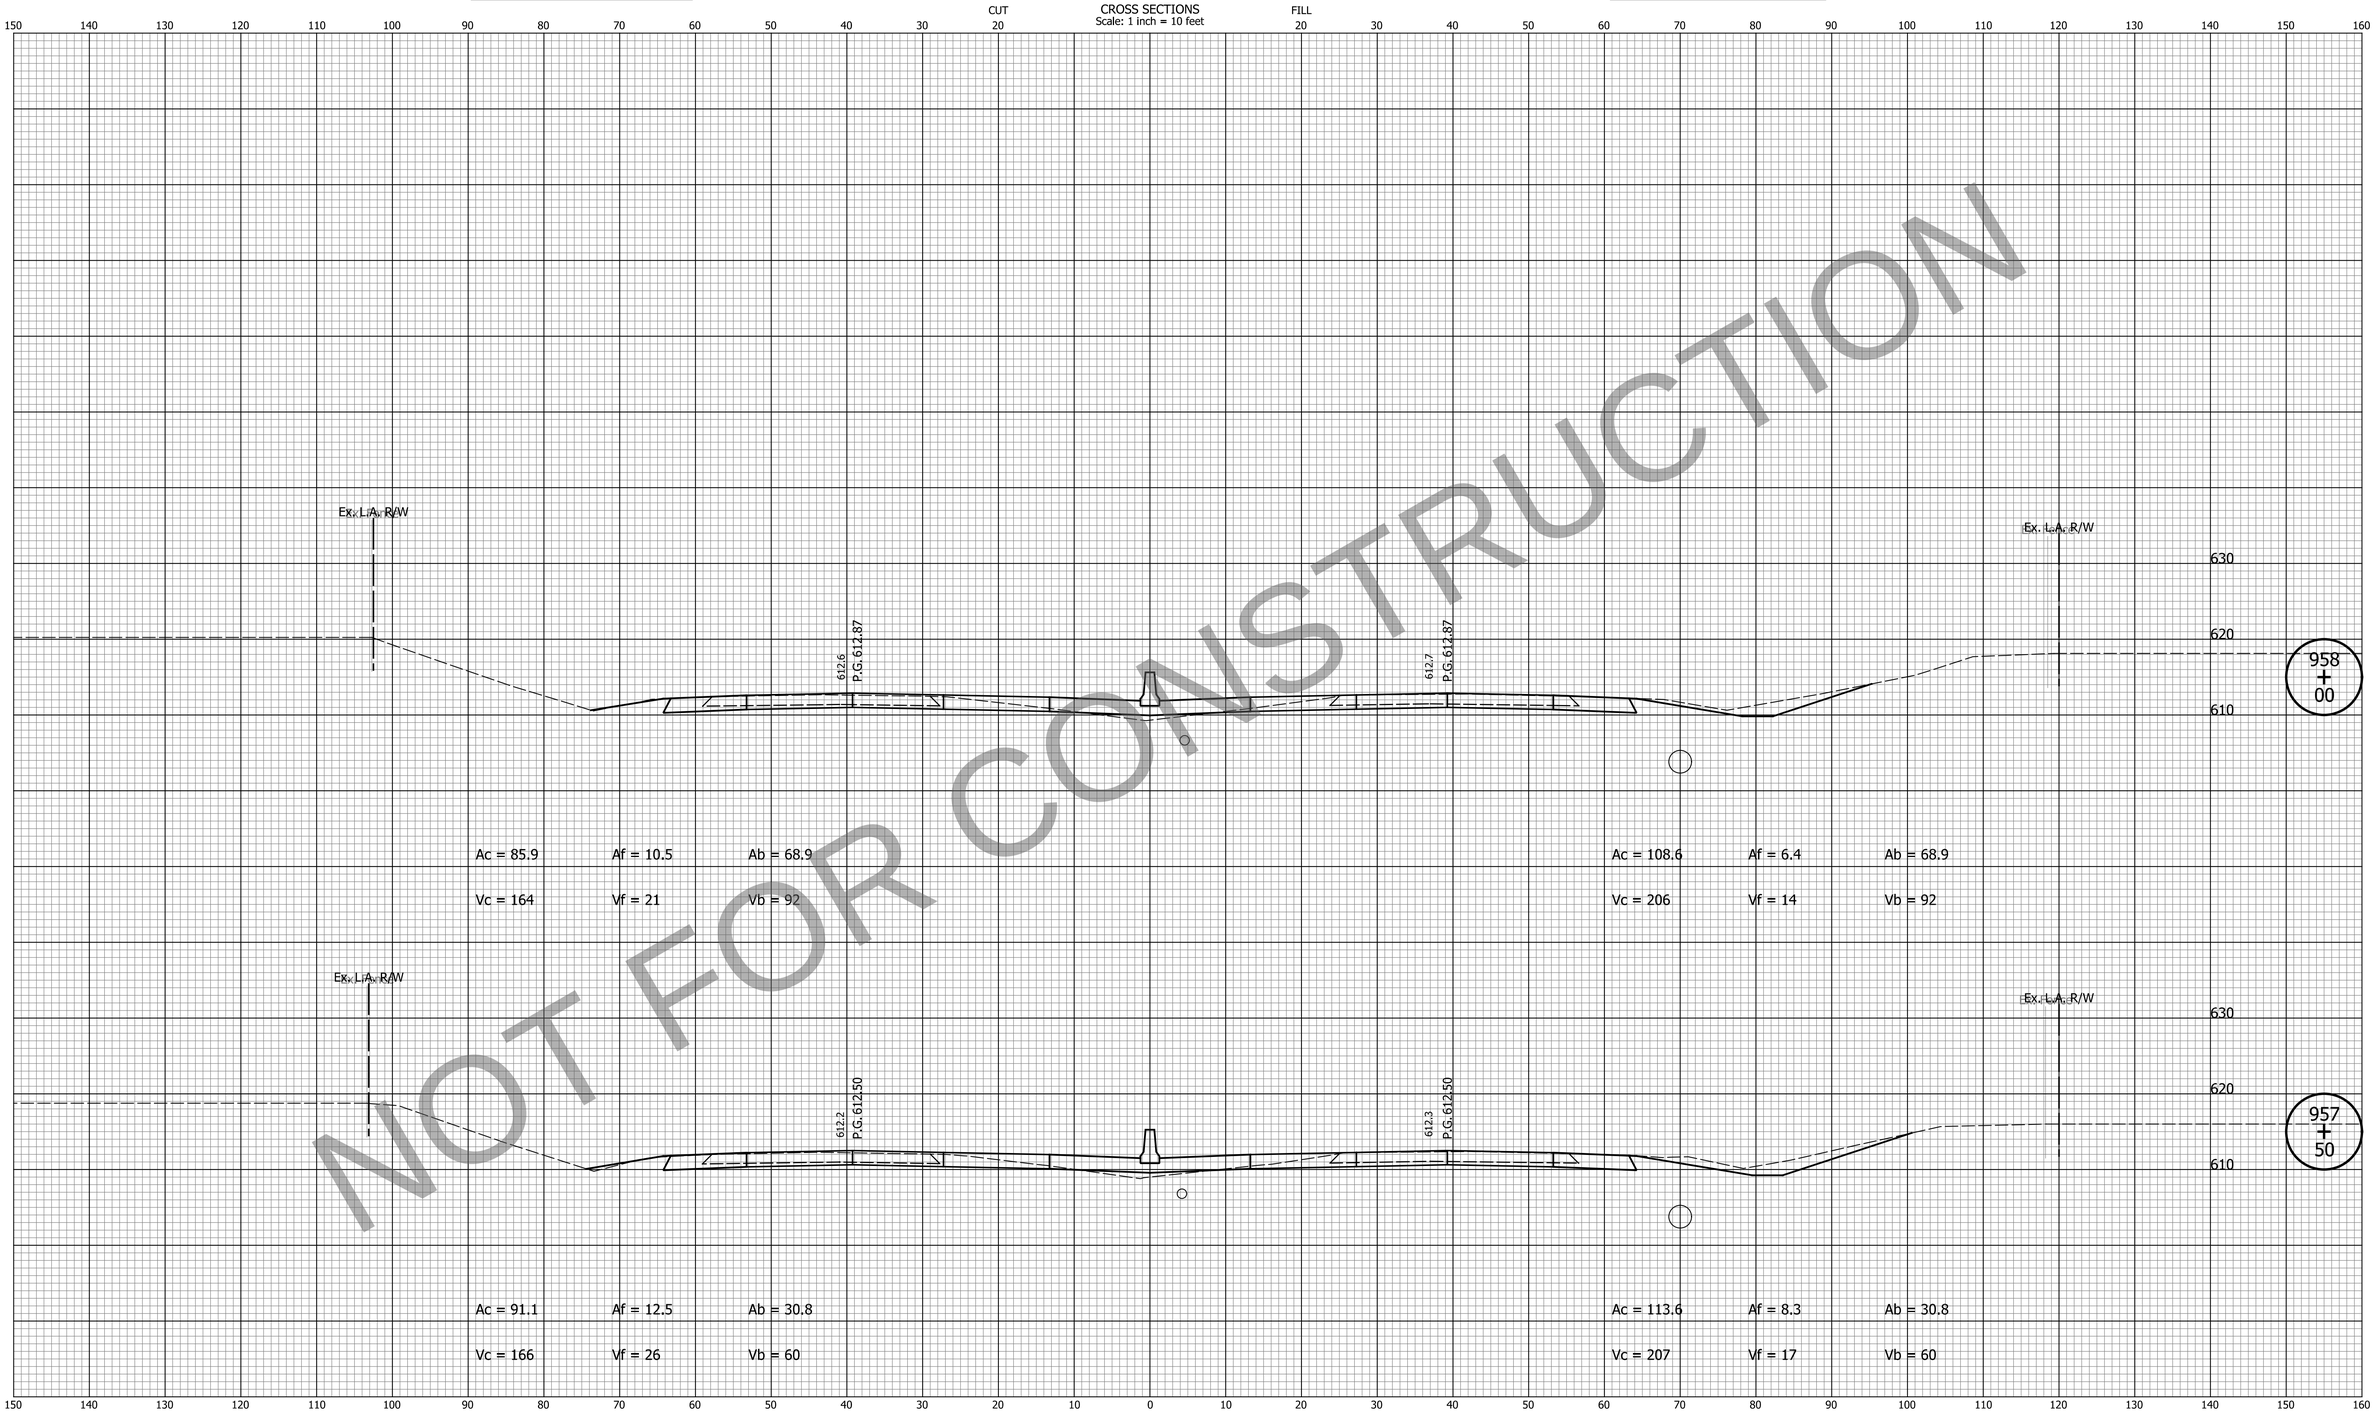

NOT FOR CONSTRUCTION

DATE	REVISION

FOR INFORMATION ONLY
Project scope, including project limits and identified work within, will change based on what the Design-Build Contractor can provide for the fixed-price identified in the RFP documents.

Note:
Proposed Cross Sections Show HMA Pavement Alternative Only.

DESIGNED: ZLM	DRAWN: BAD
CHECKED: CDH	CHECKED: PKW

INDIANA
DEPARTMENT OF TRANSPORTATION

CROSS SECTIONS
LINE "Q"

HORIZONTAL SCALE	BRIDGE FILE
1" = 10'	N/A
VERTICAL SCALE	DESIGNATION
1" = 10'	1700135
SURVEY BOOK	SHEETS
N/A	179 of 252
CONTRACT	PROJECT
R-41529	1700135

Indy-mdf.pltcfg
Indiana_Shade.tbl

cherr 10/19/2023 10:34:17 AM P:\2019\00172\D. Drawings\201900172.0001.RD.CS.03.dgn

PCCP Earthwork Values

HMA Earthwork Values

CROSS SECTIONS
Scale: 1 inch = 10 feet

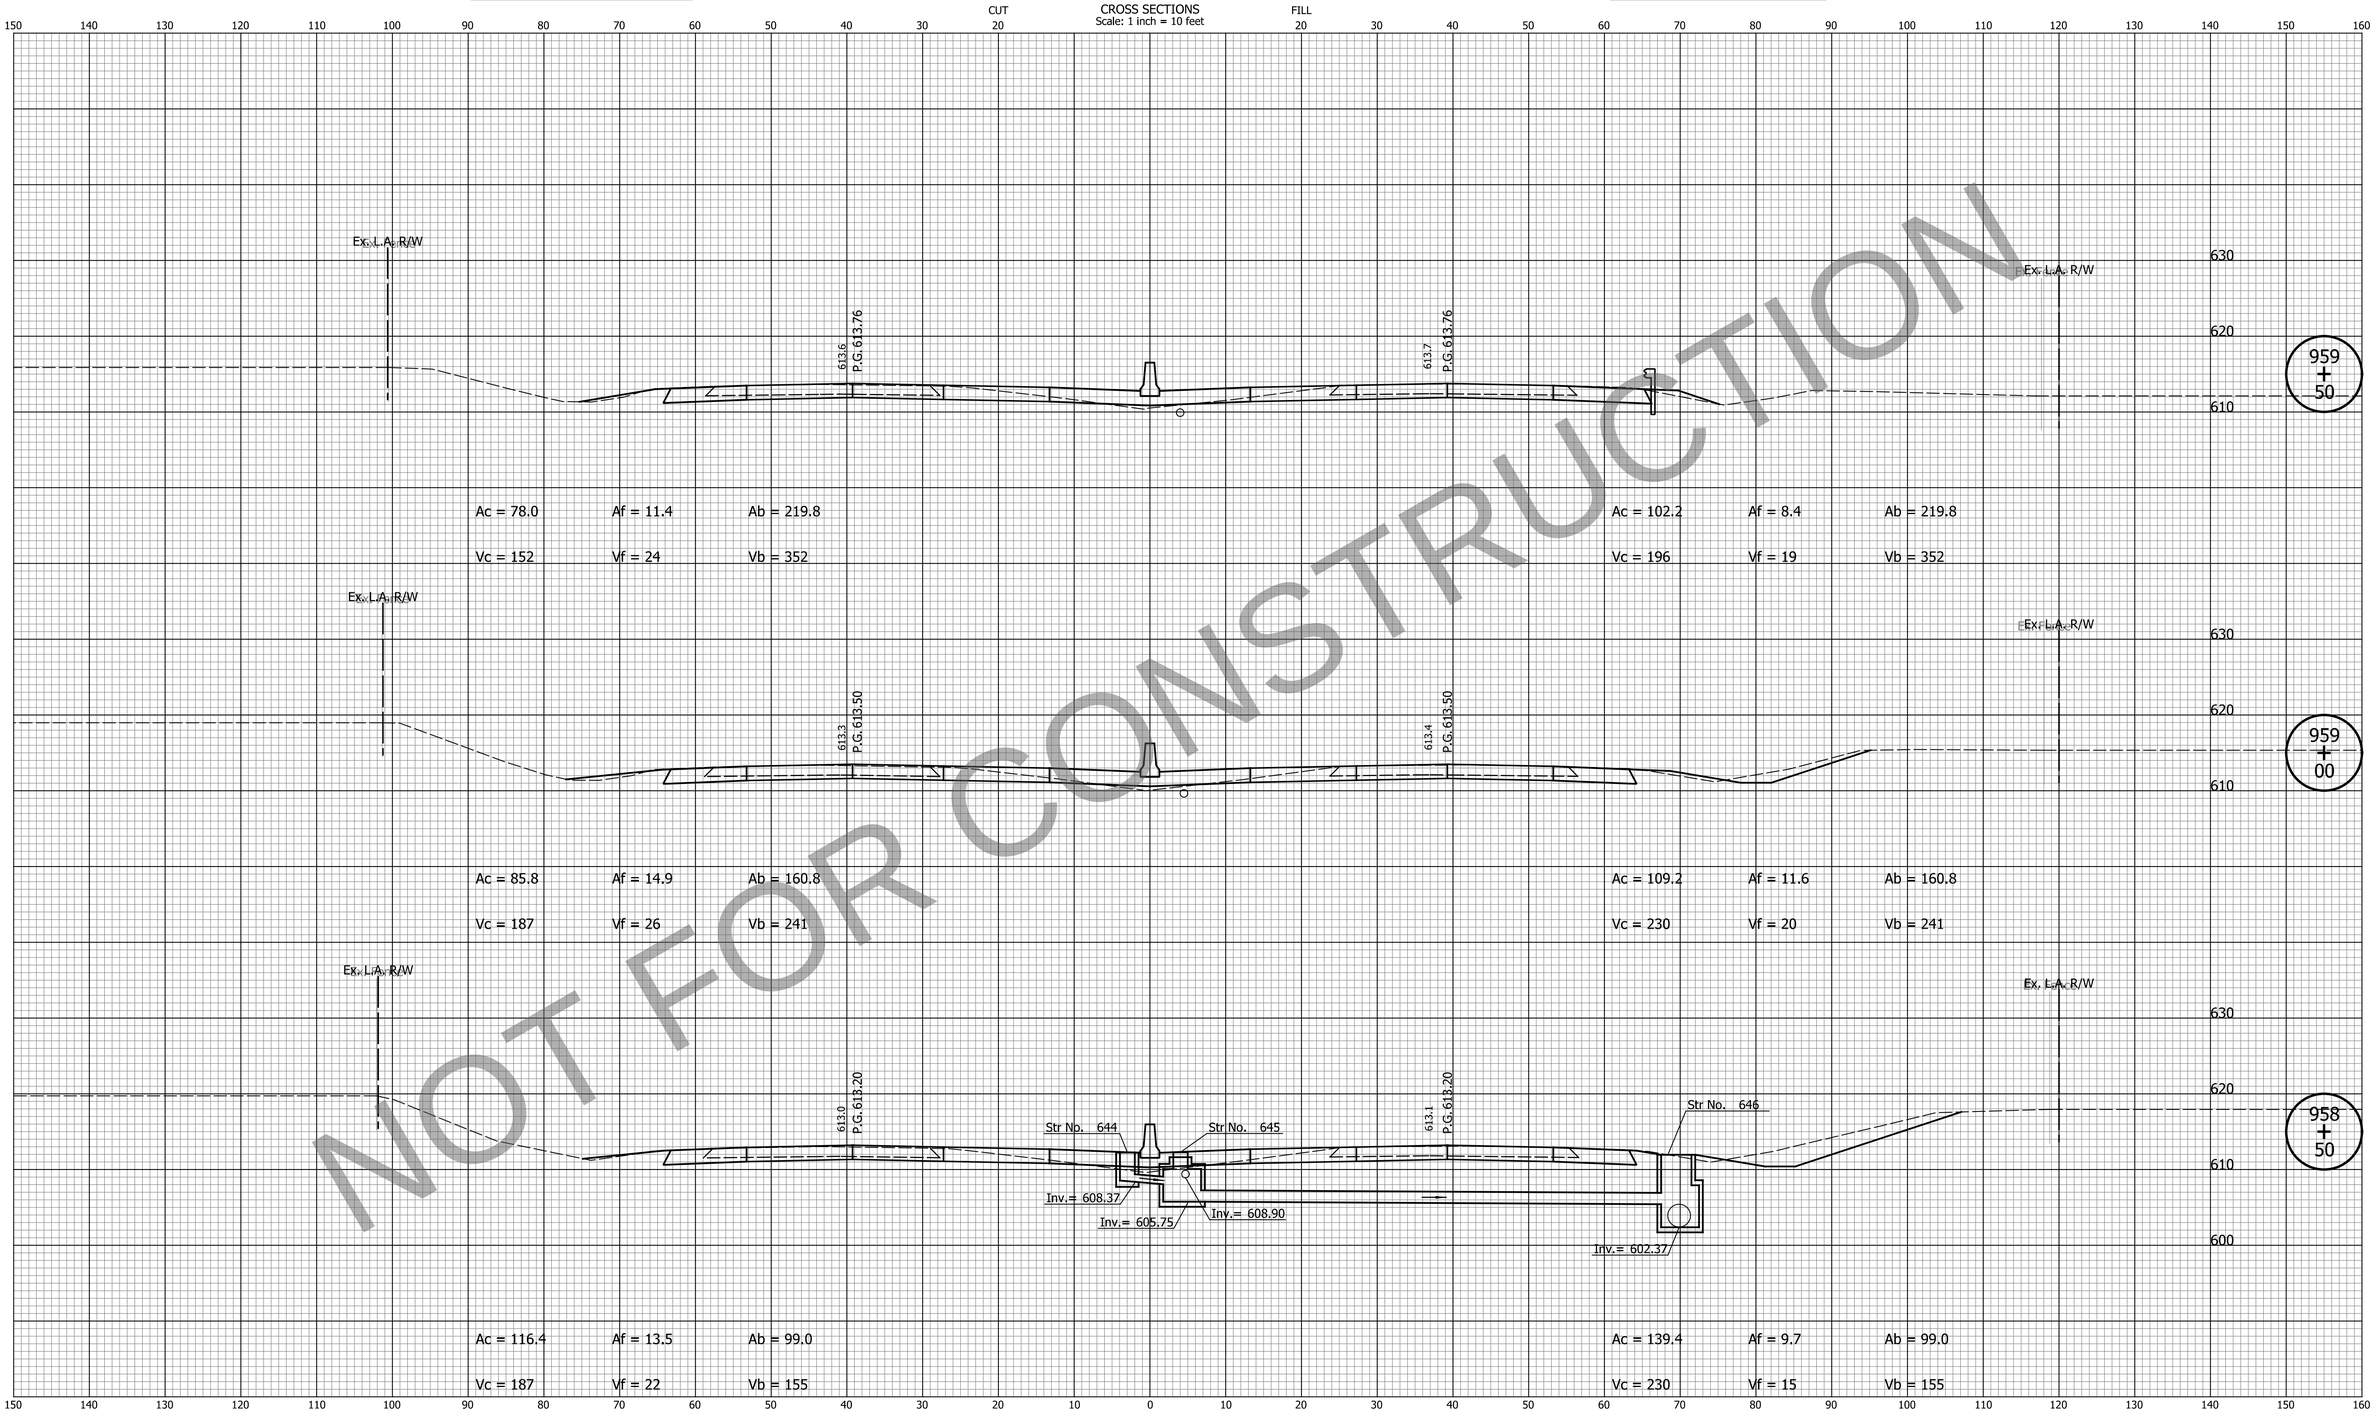

NOT FOR CONSTRUCTION

DATE	REVISION

FOR INFORMATION ONLY

Project scope, including project limits and identified work within, will change based on what the Design-Build Contractor can provide for the fixed-price identified in the RFP documents.

Note:
Proposed Cross Sections Show HMA Pavement Alternative Only.

DESIGNED: ZLM	DRAWN: BAD
CHECKED: CDH	CHECKED: PKW

INDIANA
DEPARTMENT OF TRANSPORTATION

CROSS SECTIONS
LINE "Q"

HORIZONTAL SCALE	BRIDGE FILE
1" = 10'	N/A
VERTICAL SCALE	DESIGNATION
1" = 10'	1700135
SURVEY BOOK	SHEETS
N/A	180 of 252
CONTRACT	PROJECT
R-41529	1700135

PCCP Earthwork Values

HMA Earthwork Values

CROSS SECTIONS
Scale: 1 inch = 10 feet

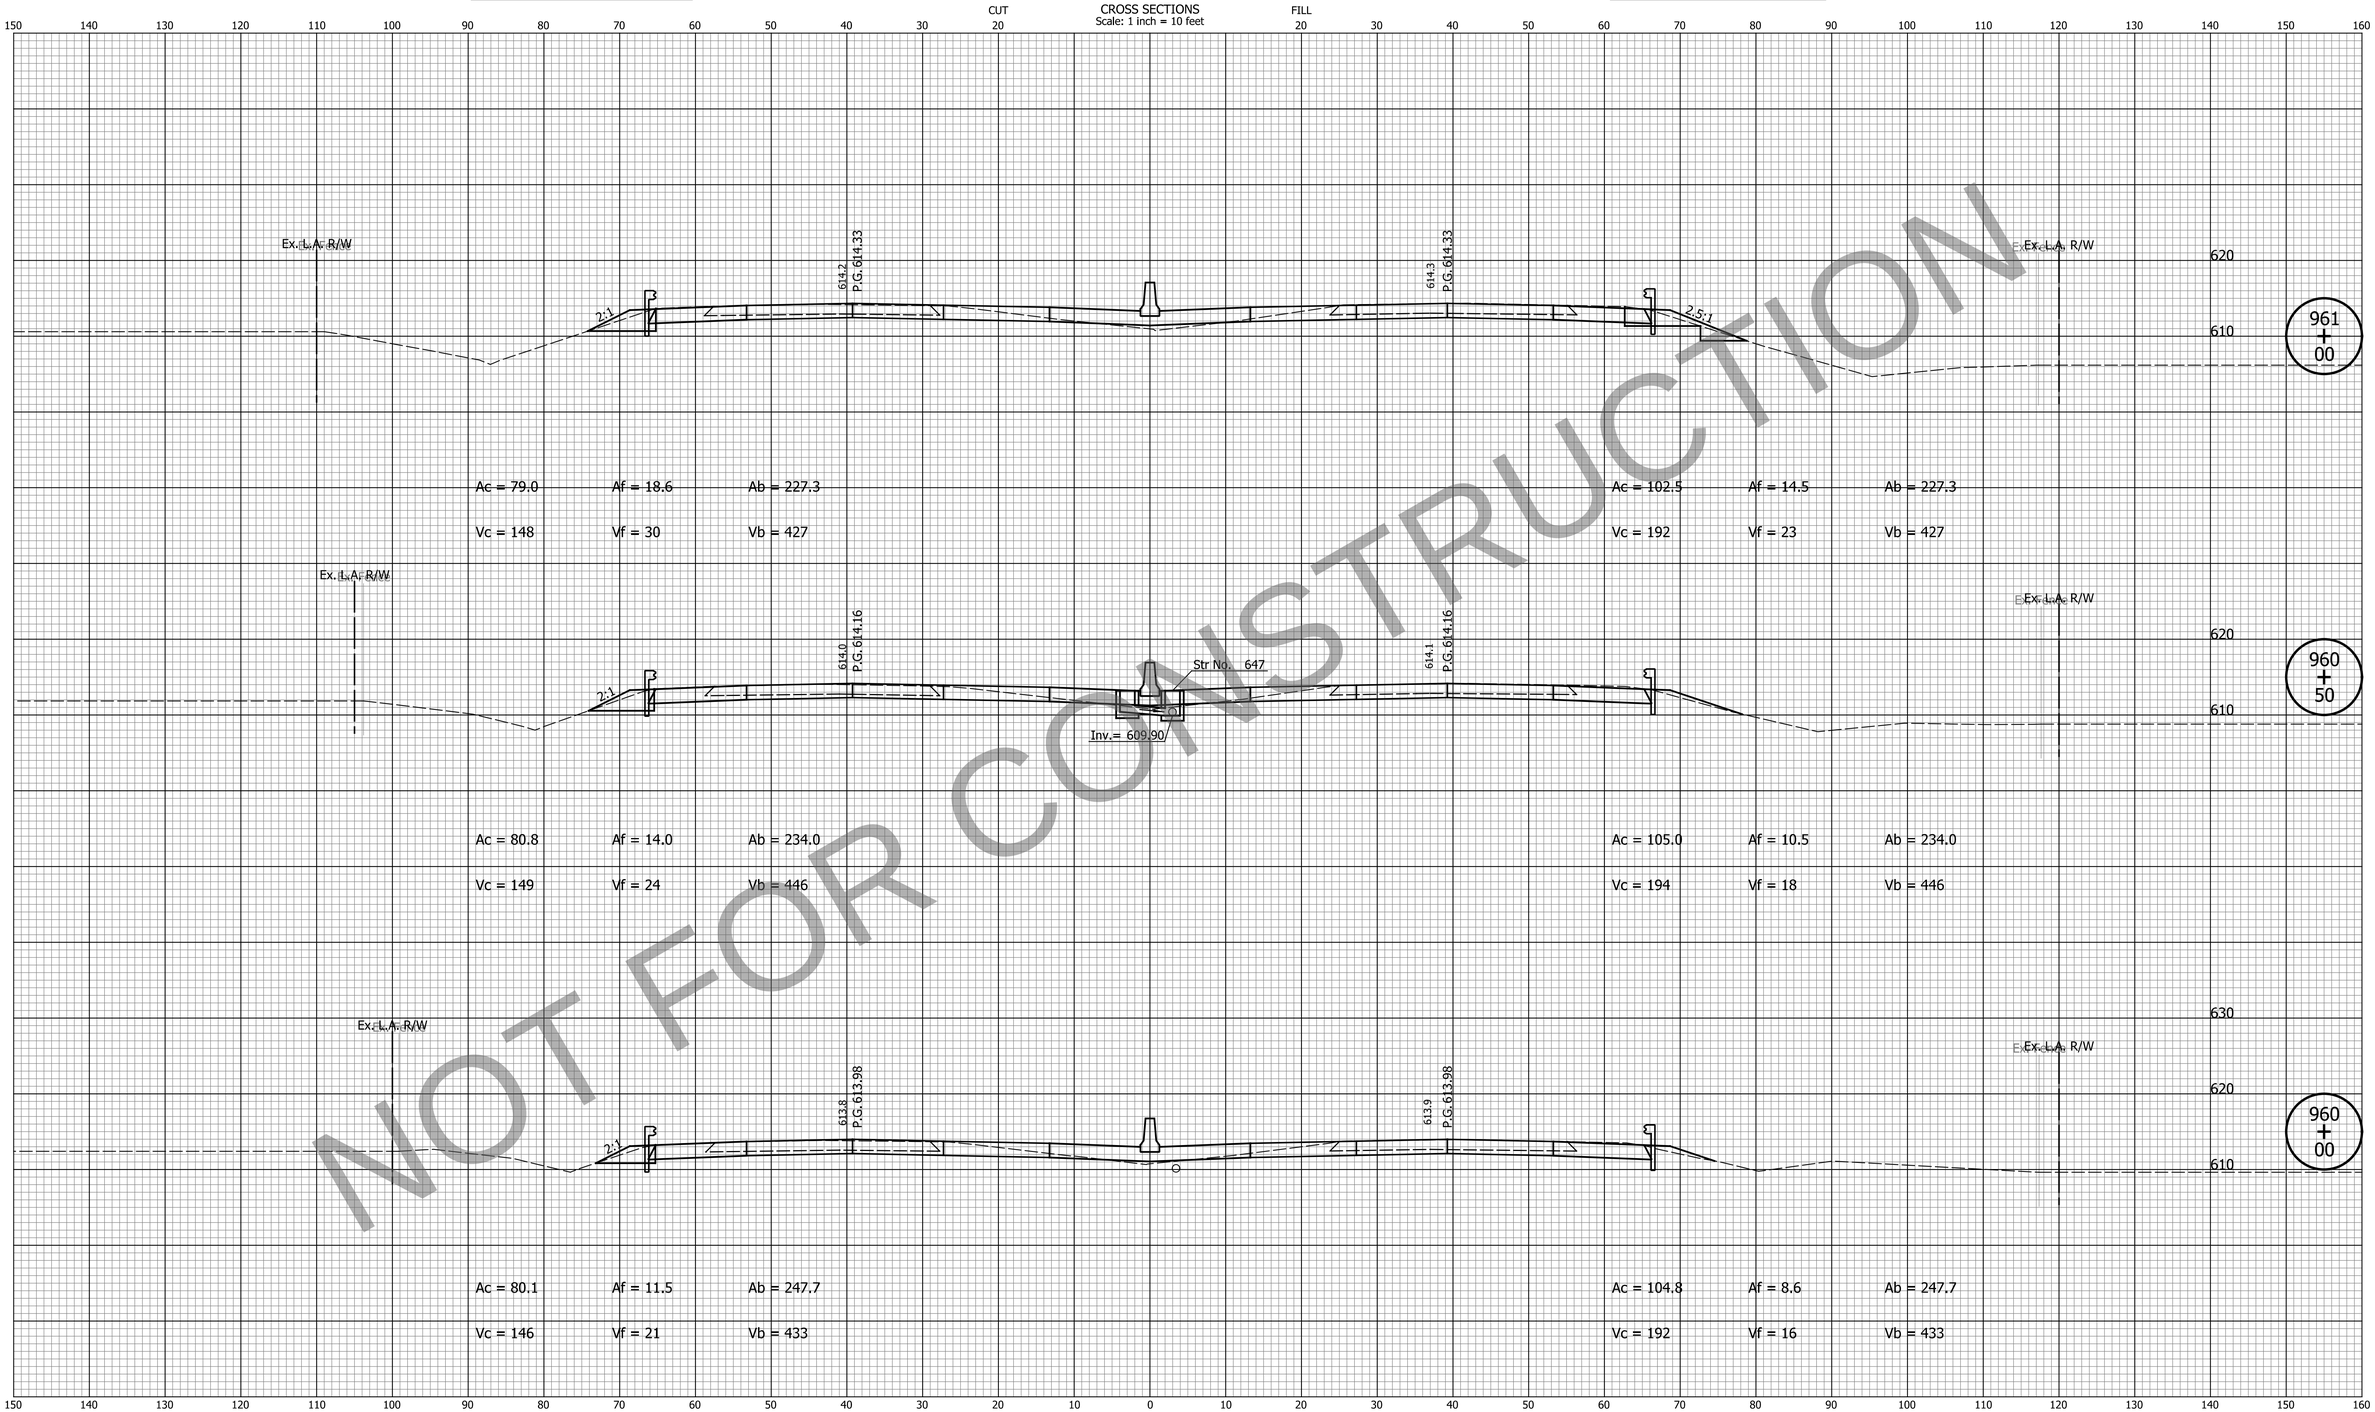

NOT FOR CONSTRUCTION

DATE	REVISION

FOR INFORMATION ONLY

Project scope, including project limits and identified work within, will change based on what the Design-Build Contractor can provide for the fixed-price identified in the RFP documents.

Note:
Proposed Cross Sections Show HMA Pavement Alternative Only.

DESIGNED: ZLM	DRAWN: BAD
CHECKED: CDH	CHECKED: PKW

INDIANA
DEPARTMENT OF TRANSPORTATION

CROSS SECTIONS
LINE "Q"

HORIZONTAL SCALE	BRIDGE FILE
1" = 10'	N/A
VERTICAL SCALE	DESIGNATION
1" = 10'	1700135
SURVEY BOOK	SHEETS
N/A	181 of 252
CONTRACT	PROJECT
R-41529	1700135

PCCP Earthwork Values

HMA Earthwork Values

CROSS SECTIONS
Scale: 1 inch = 10 feet

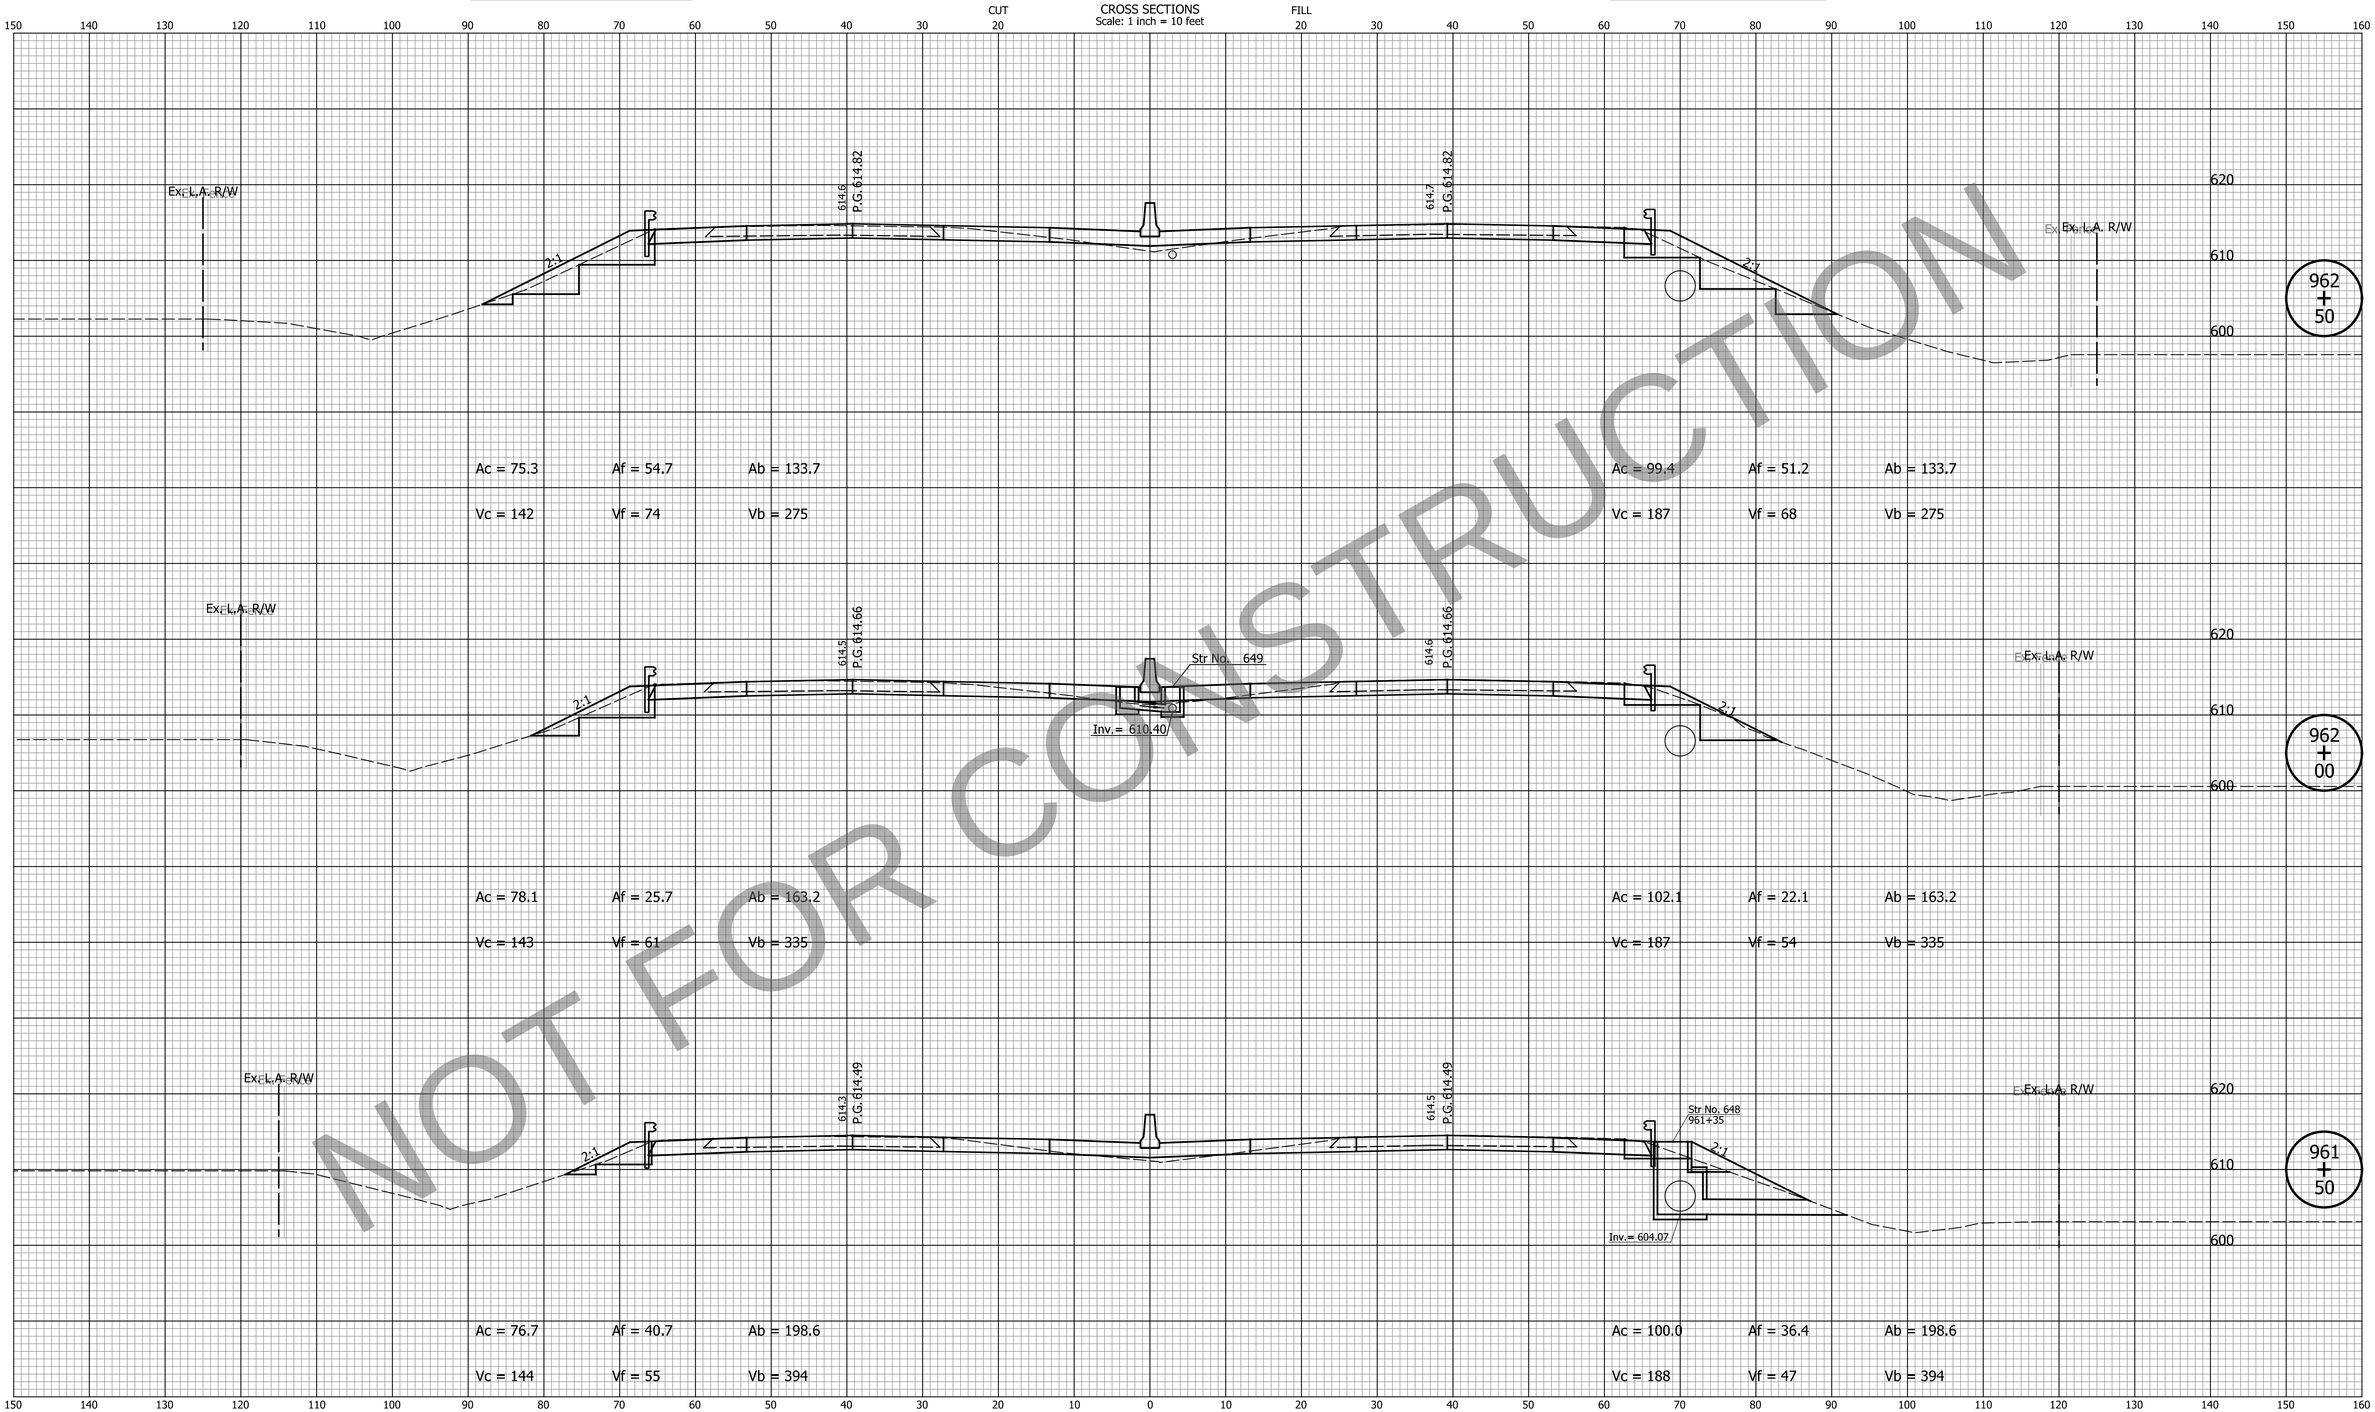

NOT FOR CONSTRUCTION

DATE	REVISION

FOR INFORMATION ONLY

Project scope, including project limits and identified work within, will change based on what the Design-Build Contractor can provide for the fixed-price identified in the RFP documents.

Note:
Proposed Cross Sections Show HMA Pavement Alternative Only.

DESIGNED: ZLM	DRAWN: BAD
CHECKED: CDH	CHECKED: PKW

INDIANA
DEPARTMENT OF TRANSPORTATION

CROSS SECTIONS
LINE "Q"

HORIZONTAL SCALE	BRIDGE FILE
1" = 10'	N/A
VERTICAL SCALE	DESIGNATION
1" = 10'	1700135
SURVEY BOOK	SHEETS
N/A	182 of 252
CONTRACT	PROJECT
R-41529	1700135

PCCP Earthwork Values

HMA Earthwork Values

CROSS SECTIONS
Scale: 1 inch = 10 feet

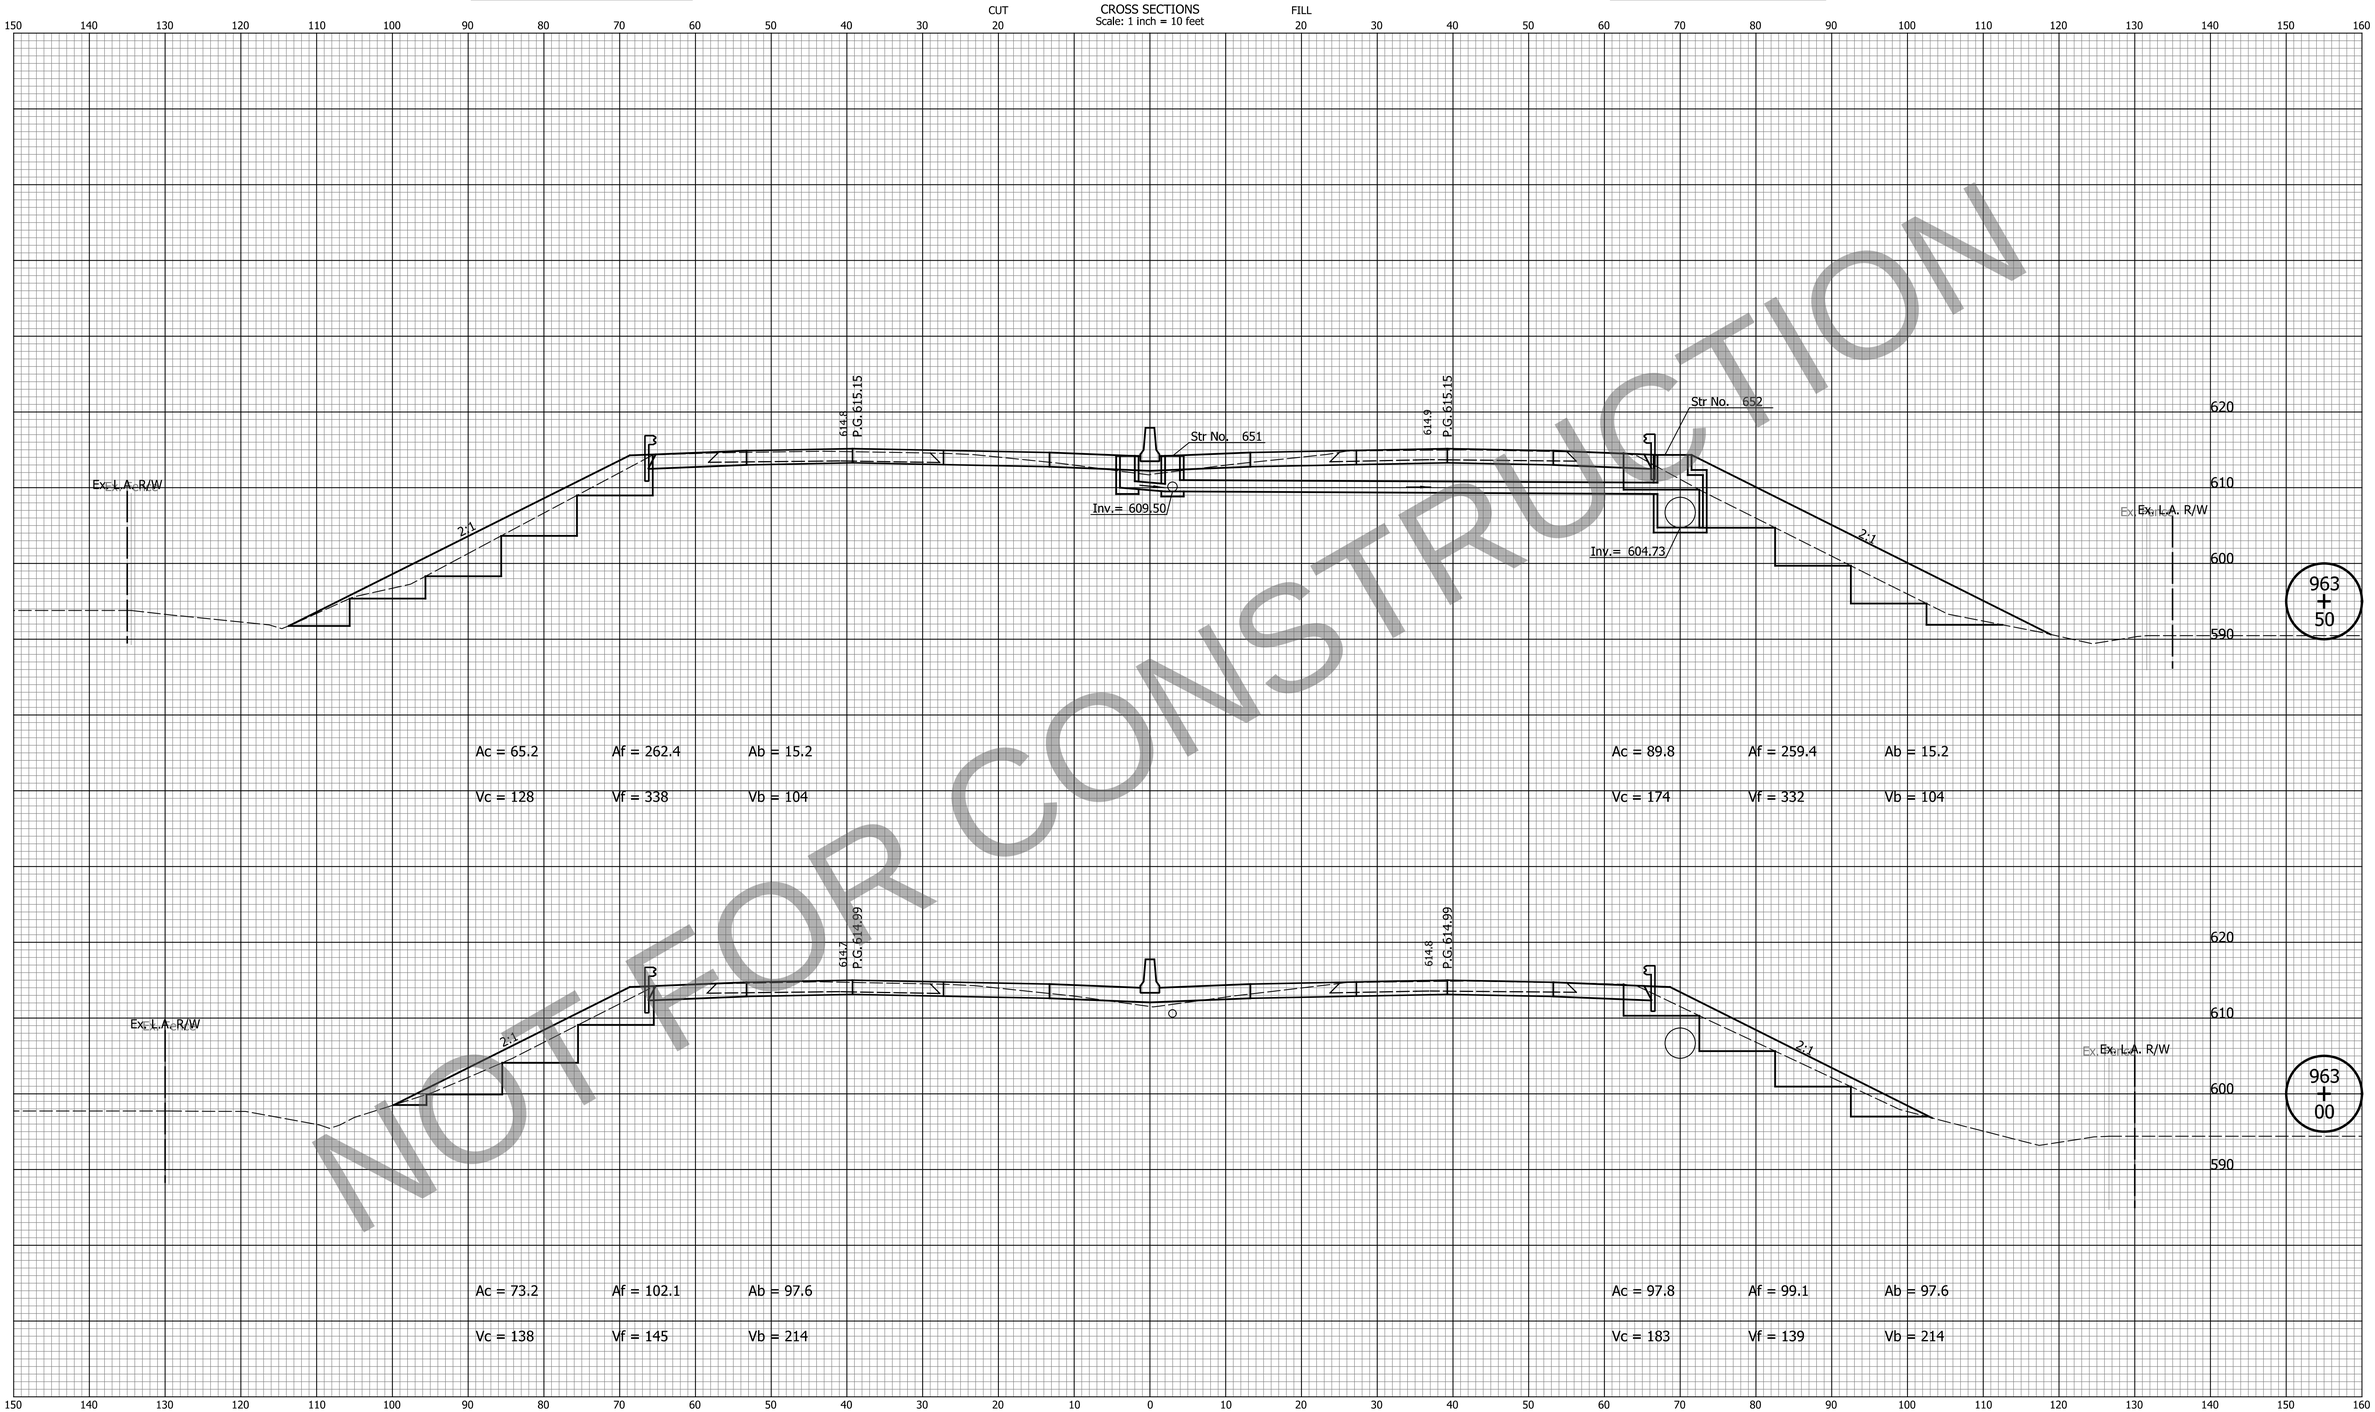

NOT FOR CONSTRUCTION

DATE	REVISION

FOR INFORMATION ONLY
Project scope, including project limits and identified work within, will change based on what the Design-Build Contractor can provide for the fixed-price identified in the RFP documents.

Note:
Proposed Cross Sections Show HMA Pavement Alternative Only.

DESIGNED: ZLM	DRAWN: BAD
CHECKED: CDH	CHECKED: PKW

INDIANA
DEPARTMENT OF TRANSPORTATION

CROSS SECTIONS
LINE "Q"

HORIZONTAL SCALE	BRIDGE FILE
1" = 10'	N/A
VERTICAL SCALE	DESIGNATION
1" = 10'	1700135
SURVEY BOOK	SHEETS
N/A	183 of 252
CONTRACT	PROJECT
R-41529	1700135

Indy-mdf.dgnlib
Indiana_Shade.tbl

cherr 10/19/2023 10:34:27 AM P:\2019\00172\D. Drawings\201900172.0001.RD.CS.03.dgn

PCCP Earthwork Values

HMA Earthwork Values

CROSS SECTIONS
Scale: 1 inch = 10 feet

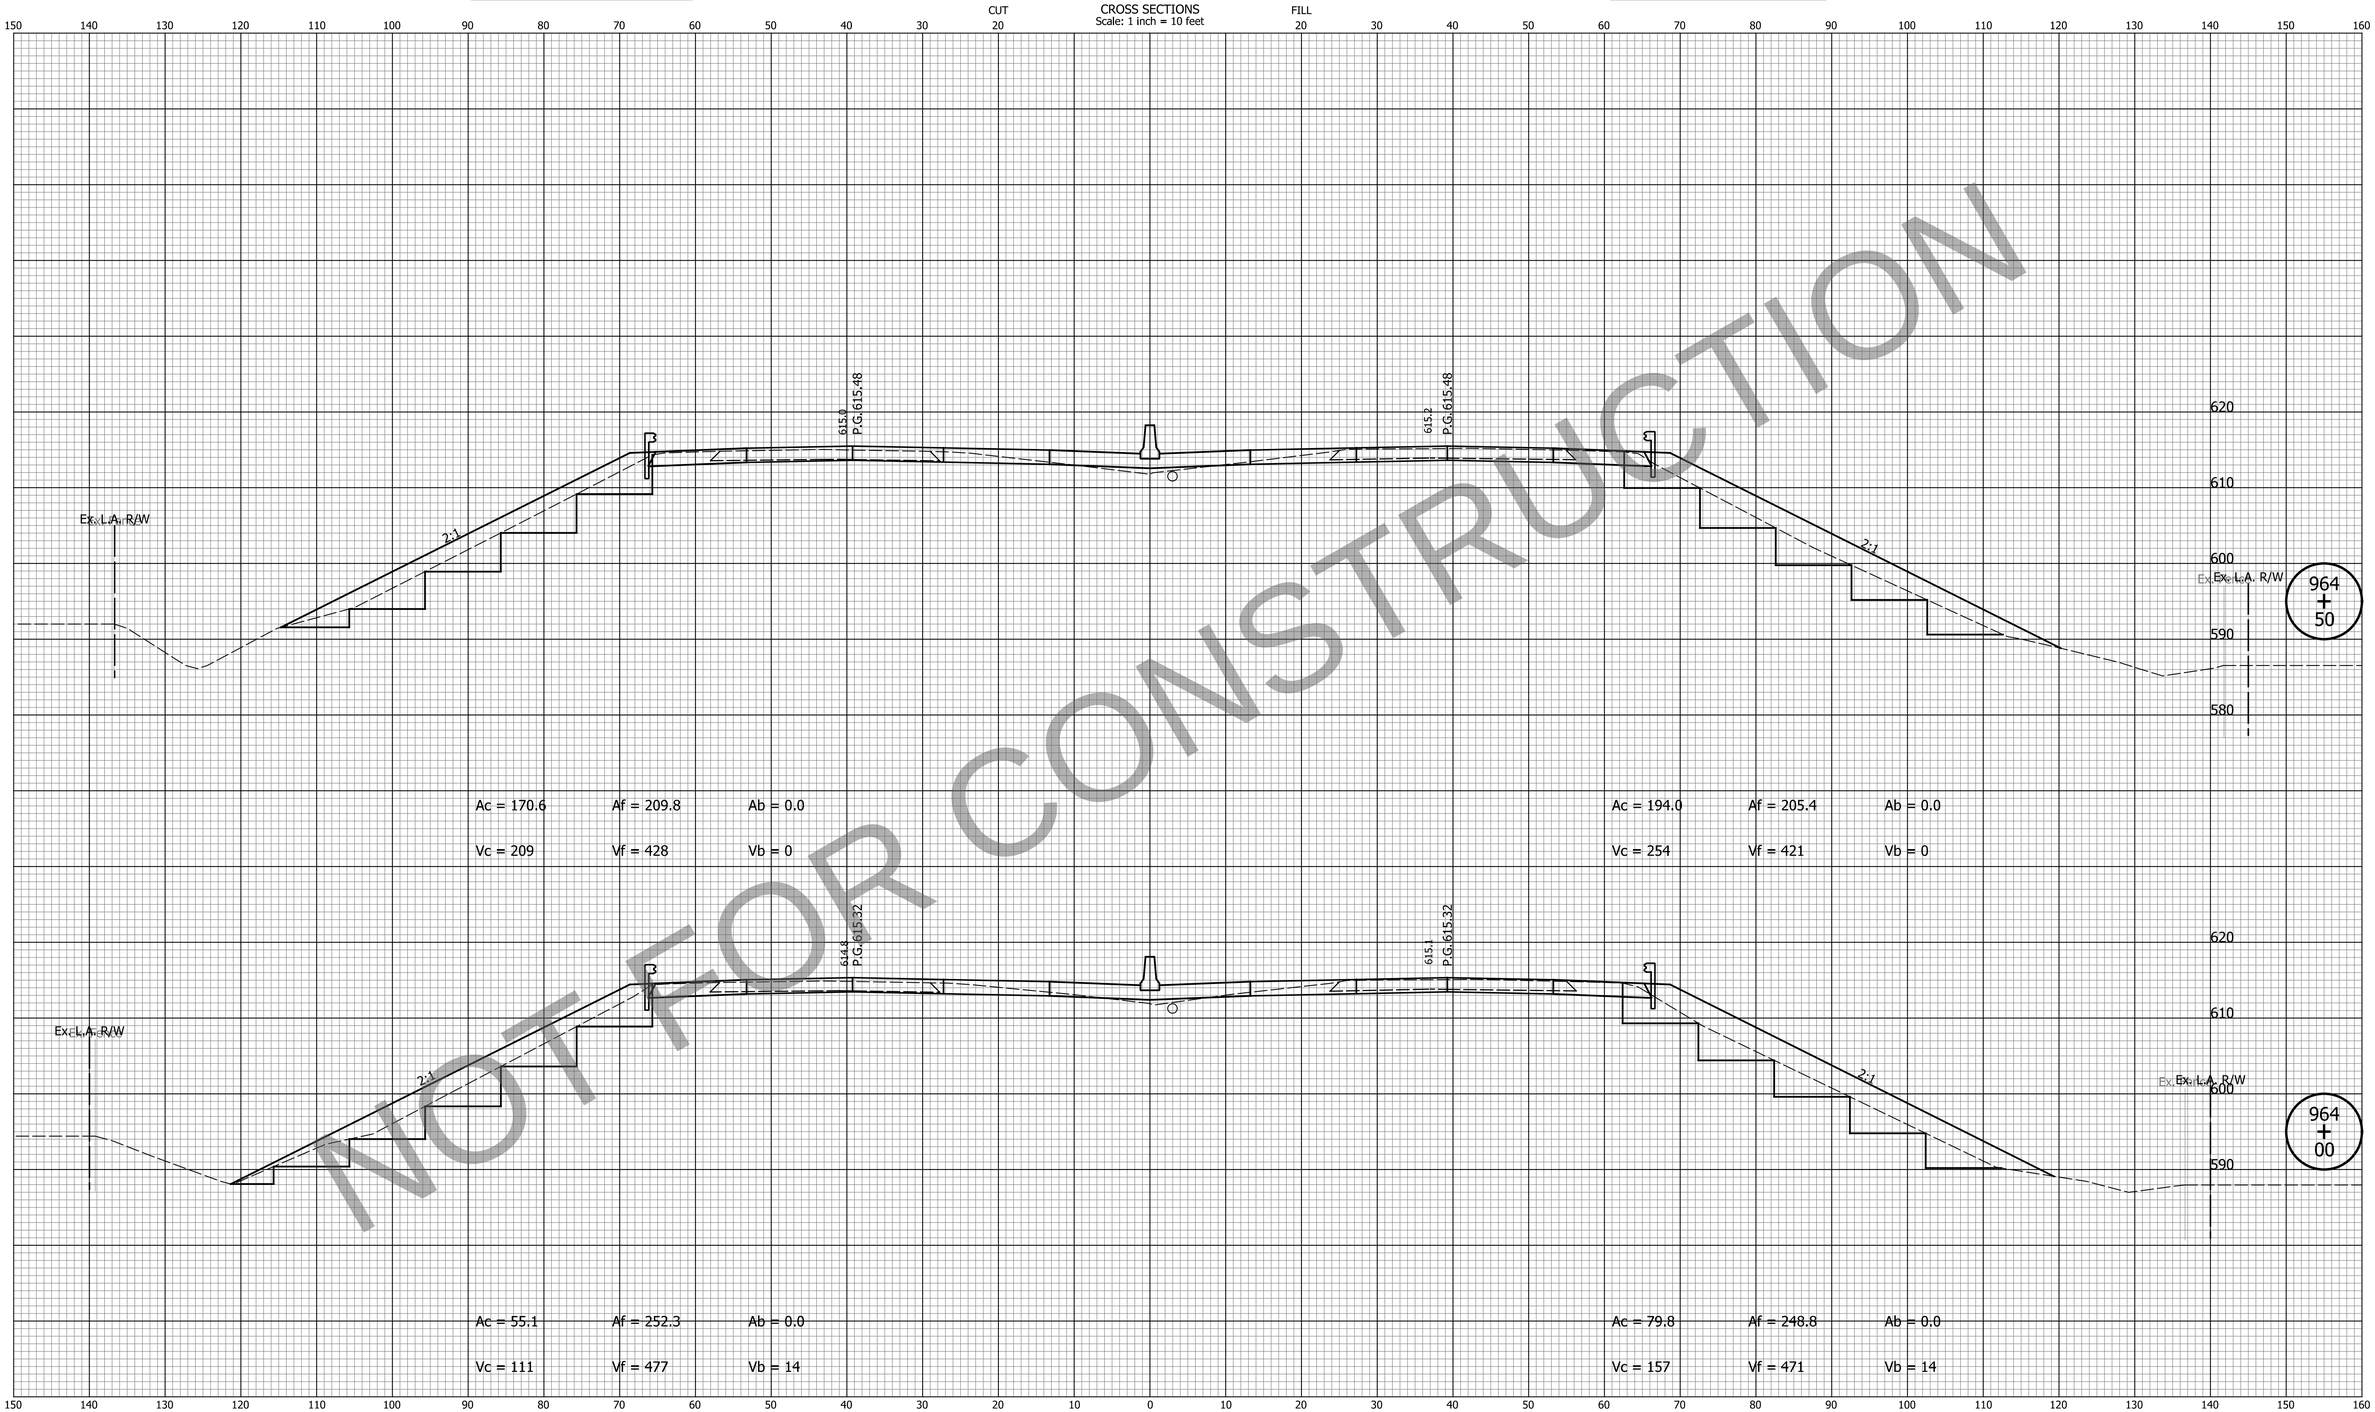

NOT FOR CONSTRUCTION

DATE	REVISION

FOR INFORMATION ONLY
Project scope, including project limits and identified work within, will change based on what the Design-Build Contractor can provide for the fixed-price identified in the RFP documents.

Note:
Proposed Cross Sections Show HMA Pavement Alternative Only.

DESIGNED: ZLM	DRAWN: BAD
CHECKED: CDH	CHECKED: PKW

INDIANA
DEPARTMENT OF TRANSPORTATION

CROSS SECTIONS
LINE "Q"

HORIZONTAL SCALE	BRIDGE FILE
1" = 10'	N/A
VERTICAL SCALE	DESIGNATION
1" = 10'	1700135
SURVEY BOOK	SHEETS
N/A	184 of 252
CONTRACT	PROJECT
R-41529	1700135

Indy-mdf.dgnfg
Indiana_Shade.tbl

cherr 10/19/2023 10:34:29 AM P:\2019\00172\D. Drawings\201900172.0001.RD.CS.03.dgn

PCCP Earthwork Values

HMA Earthwork Values

CROSS SECTIONS
Scale: 1 inch = 10 feet

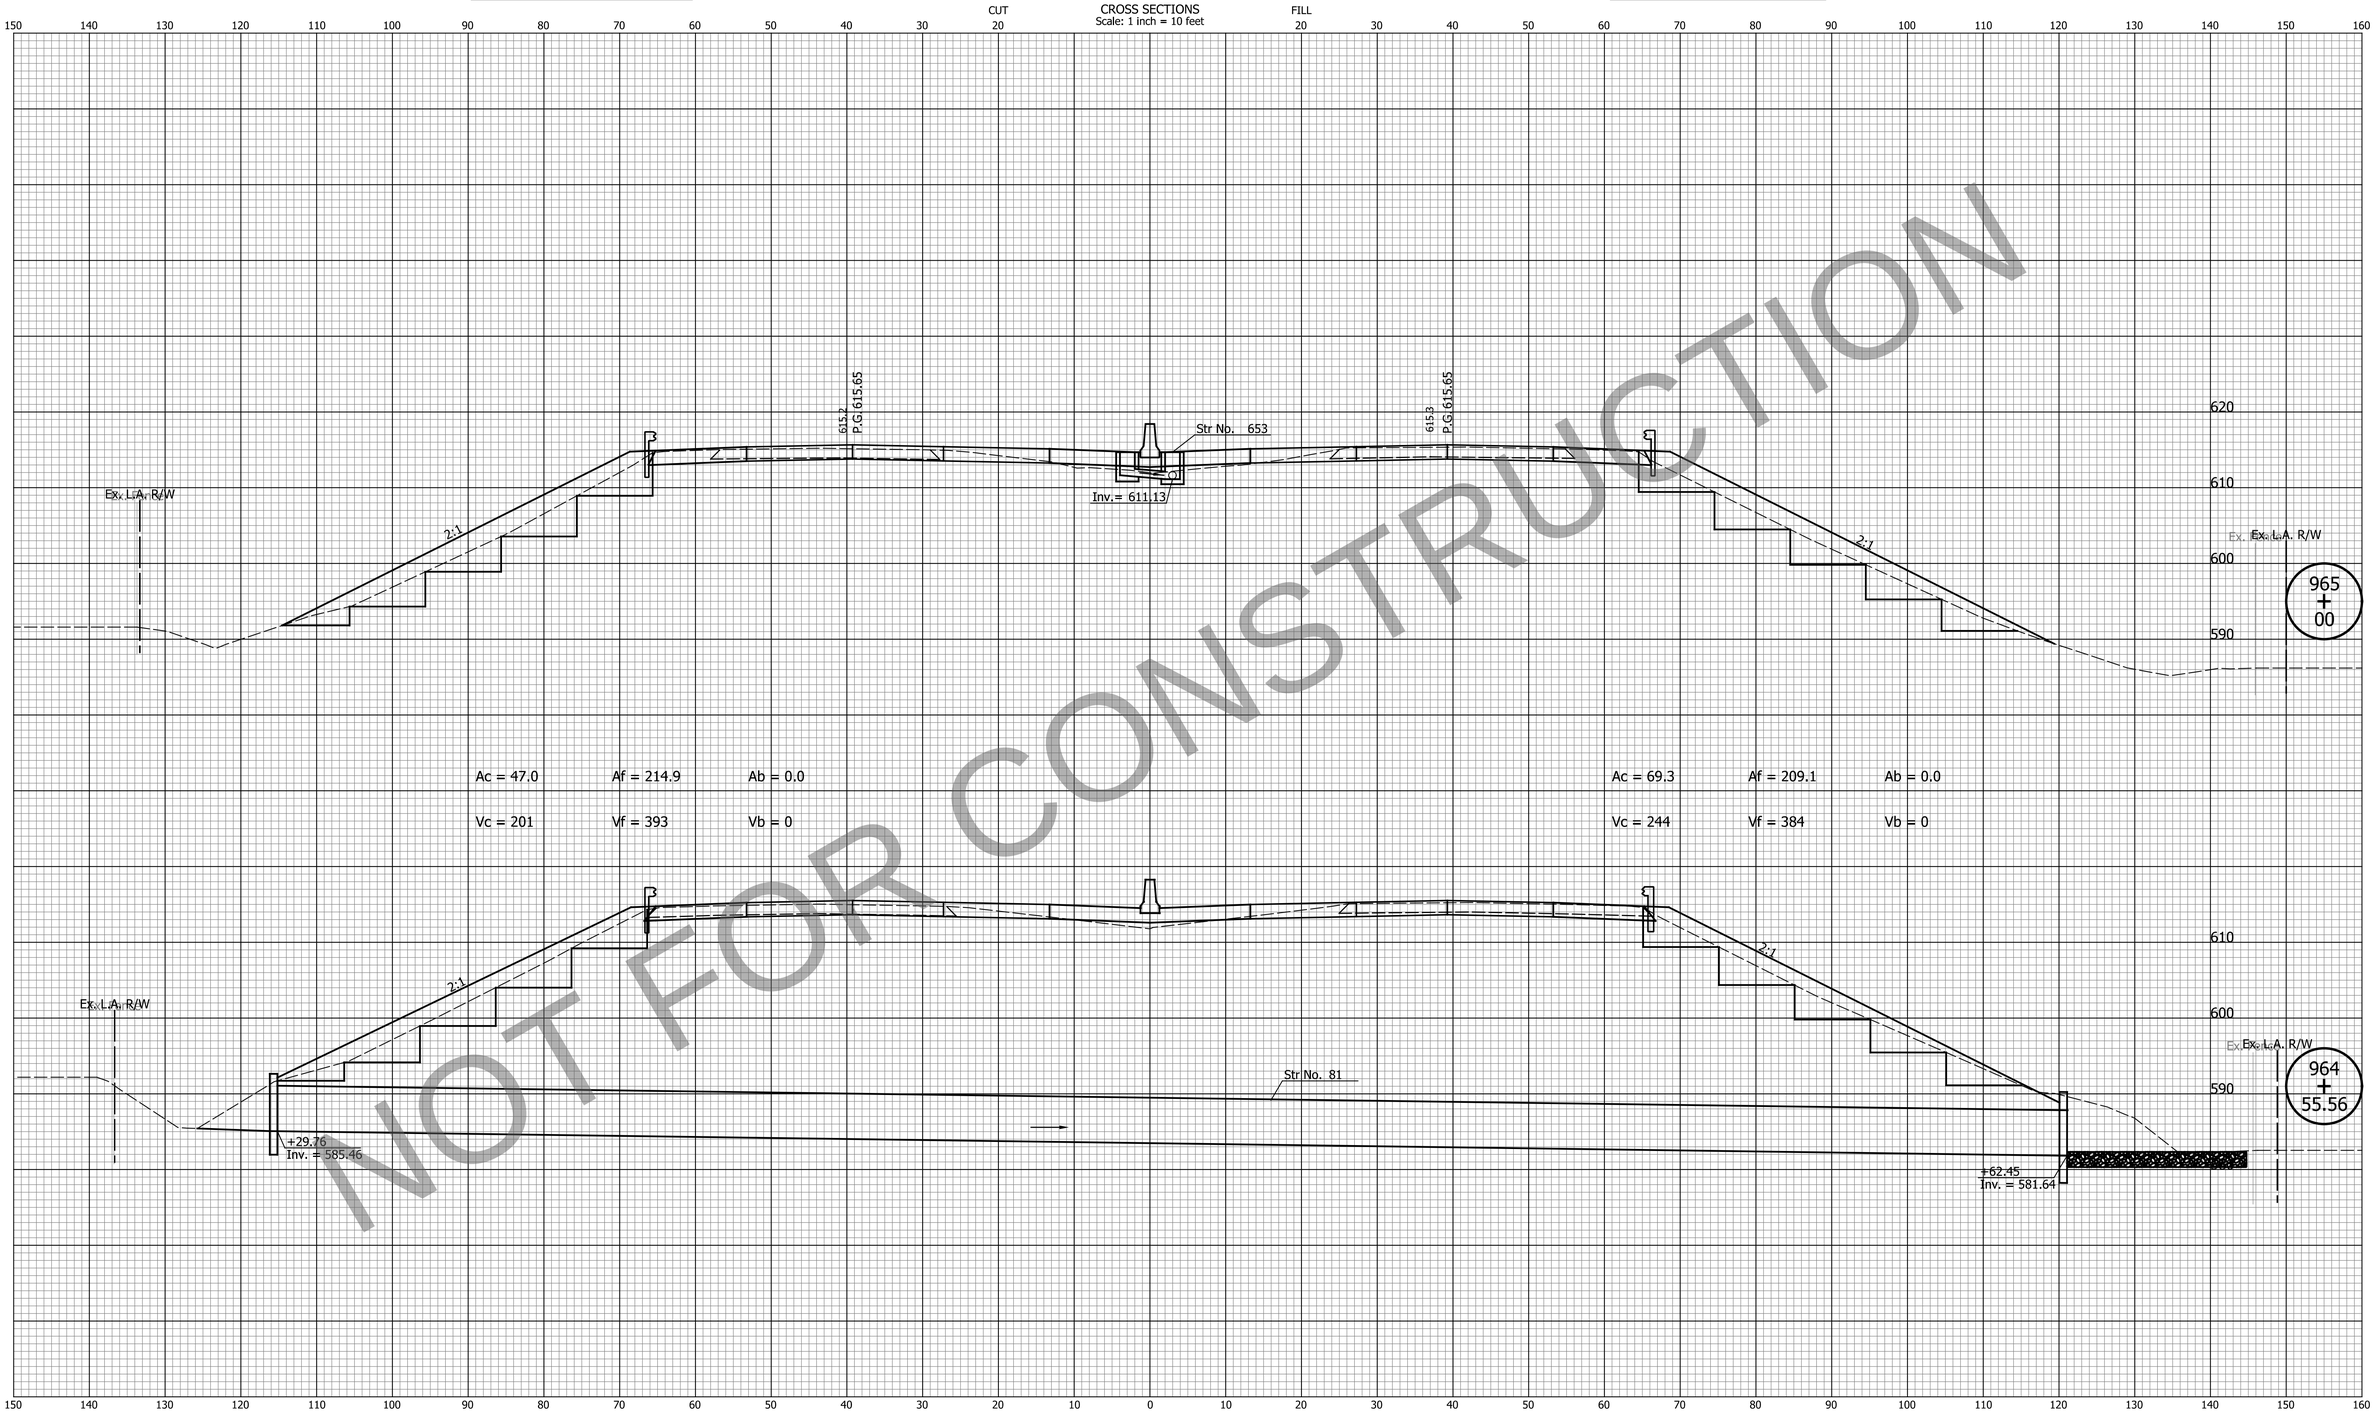

NOT FOR CONSTRUCTION

DATE	REVISION

FOR INFORMATION ONLY
Project scope, including project limits and identified work within, will change based on what the Design-Build Contractor can provide for the fixed-price identified in the RFP documents.

Note:
Proposed Cross Sections Show HMA Pavement Alternative Only.

DESIGNED: ZLM	DRAWN: BAD
CHECKED: CDH	CHECKED: PKW

INDIANA
DEPARTMENT OF TRANSPORTATION

CROSS SECTIONS
LINE "Q"

HORIZONTAL SCALE	BRIDGE FILE
1" = 10'	N/A
VERTICAL SCALE	DESIGNATION
1" = 10'	1700135
SURVEY BOOK	SHEETS
N/A	185 of 252
CONTRACT	PROJECT
R-41529	1700135

Indy-mdf.dgnlib
Indiana_Shade.tbl

cherr 10/19/2023 10:34:32 AM P:\2019\00172\D. Drawings\201900172.0001.RD.CS.03.dgn

PCCP Earthwork Values

HMA Earthwork Values

CROSS SECTIONS
Scale: 1 inch = 10 feet

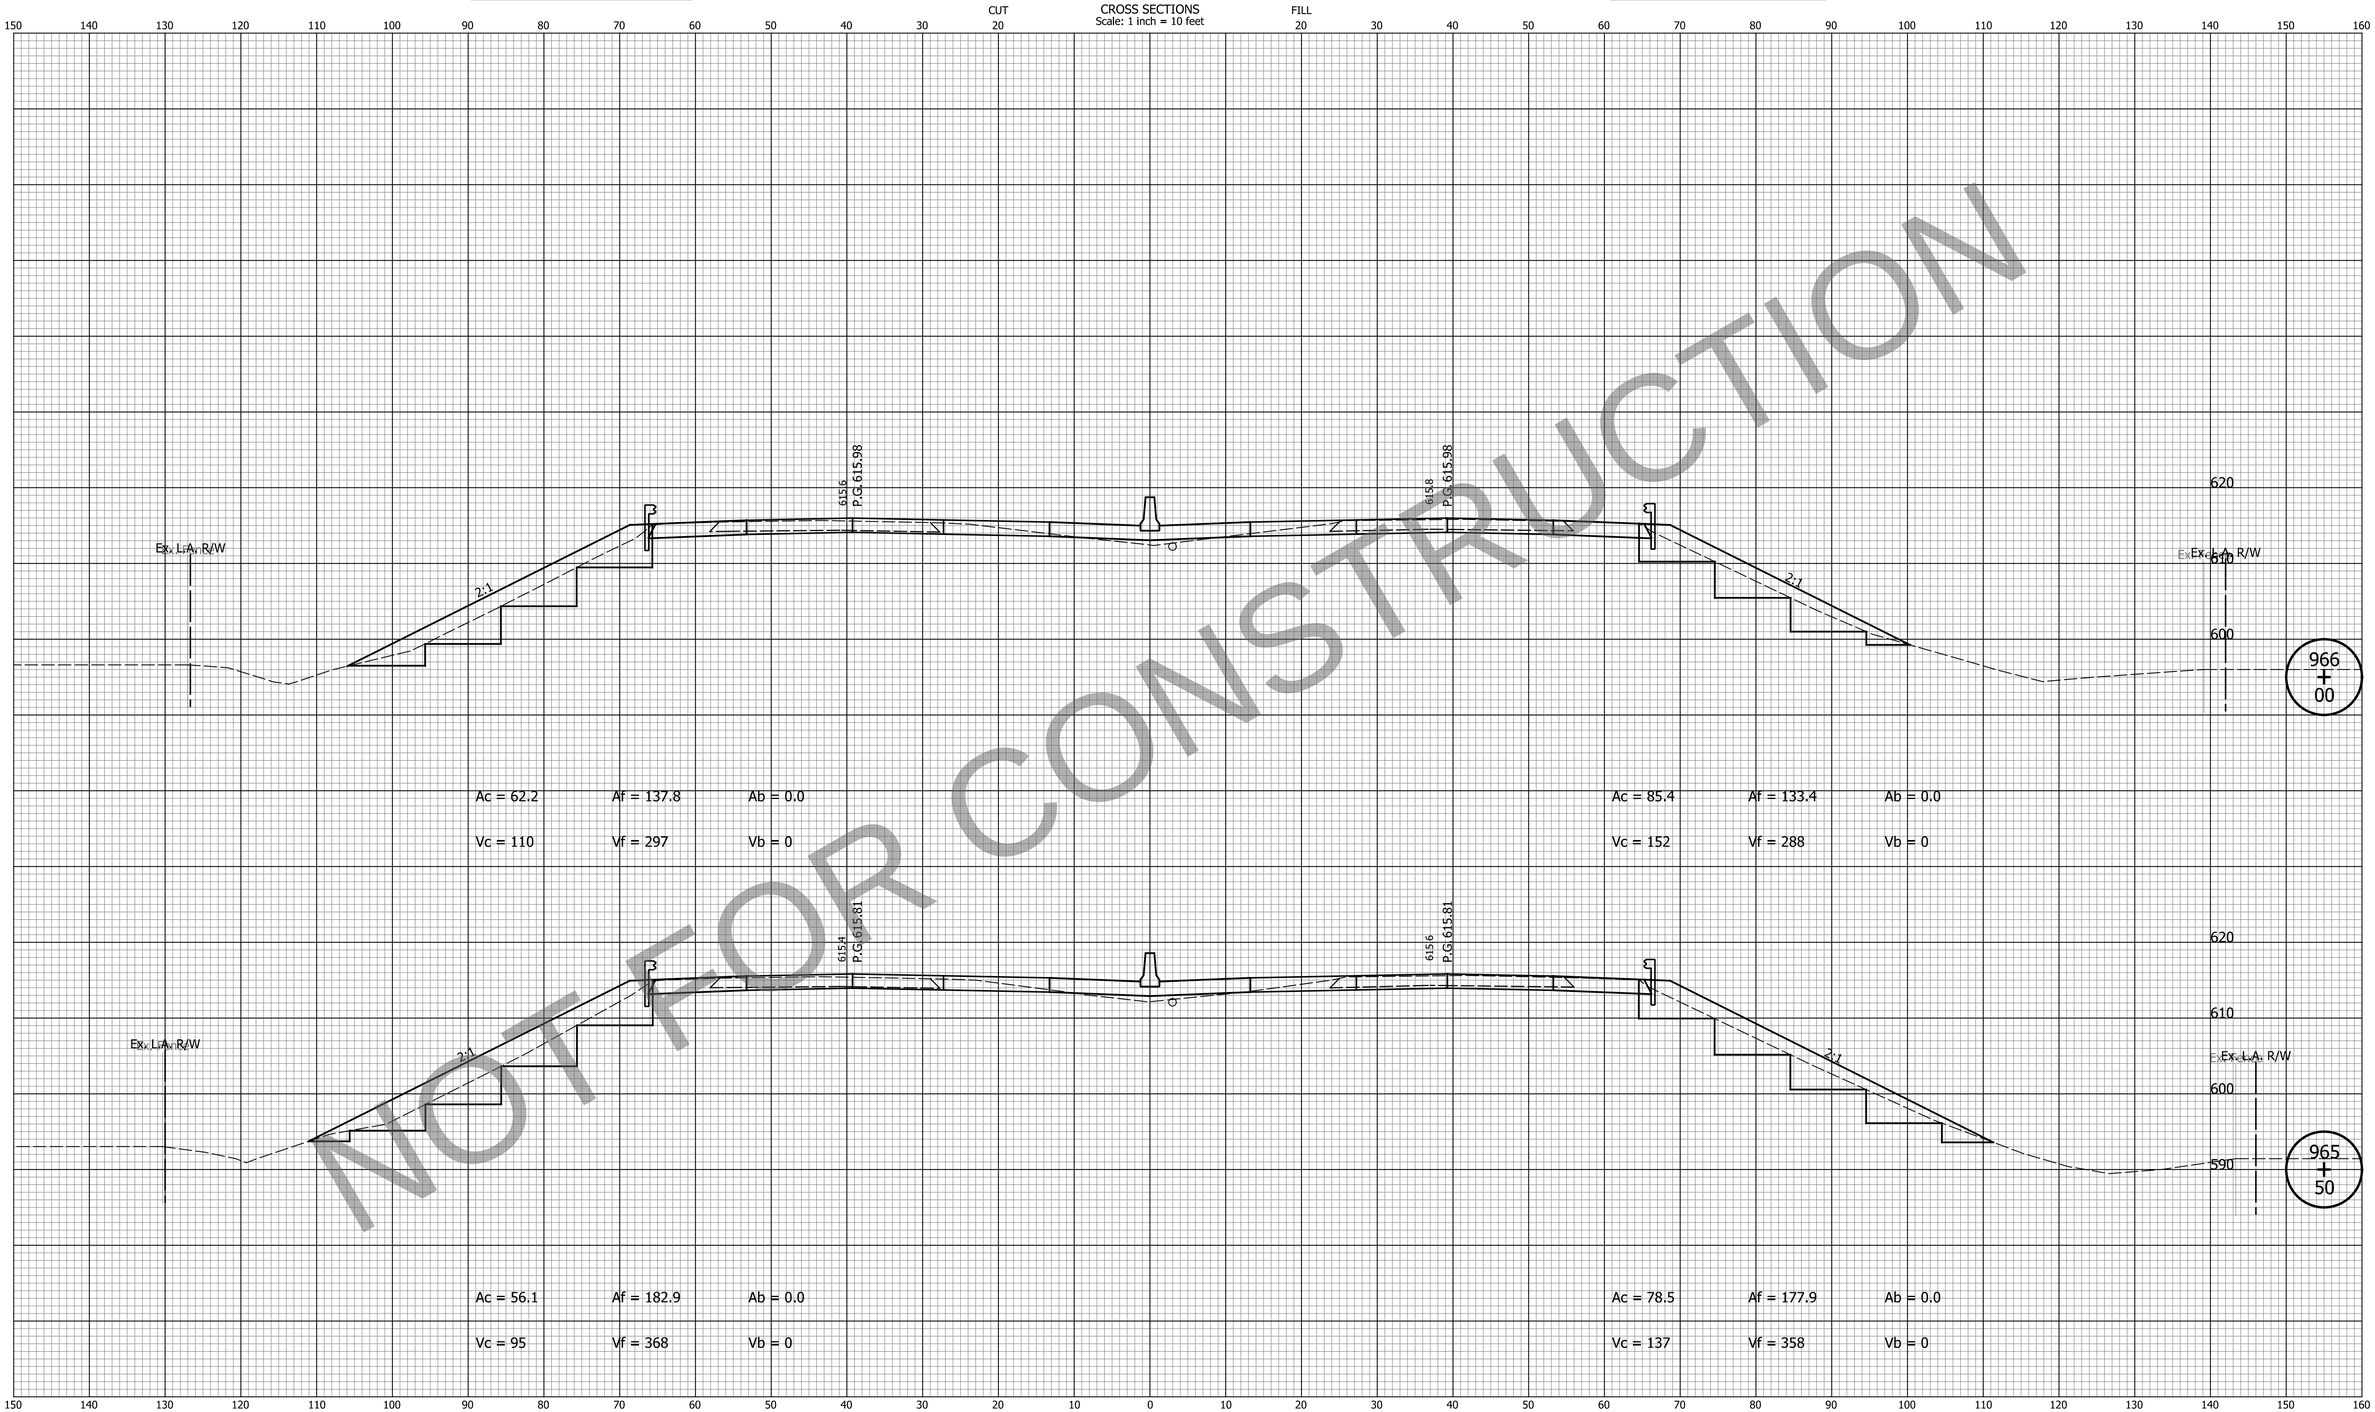

NOT FOR CONSTRUCTION

DATE	REVISION

FOR INFORMATION ONLY
Project scope, including project limits and identified work within, will change based on what the Design-Build Contractor can provide for the fixed-price identified in the RFP documents.

Note:
Proposed Cross Sections Show HMA Pavement Alternative Only.

DESIGNED: ZLM	DRAWN: BAD
CHECKED: CDH	CHECKED: PKW

INDIANA
DEPARTMENT OF TRANSPORTATION

CROSS SECTIONS
LINE "Q"

HORIZONTAL SCALE	BRIDGE FILE
1" = 10'	N/A
VERTICAL SCALE	DESIGNATION
1" = 10'	1700135
SURVEY BOOK	SHEETS
N/A	186 of 252
CONTRACT	PROJECT
R-41529	1700135

Indy-mdf.pltcfg
Indiana_Shade.tbl

cherr 10/19/2023 10:34:34 AM P:\2019\00172\D. Drawings\201900172.0001.RD.CS.03.dgn

PCCP Earthwork Values

HMA Earthwork Values

CROSS SECTIONS
Scale: 1 inch = 10 feet

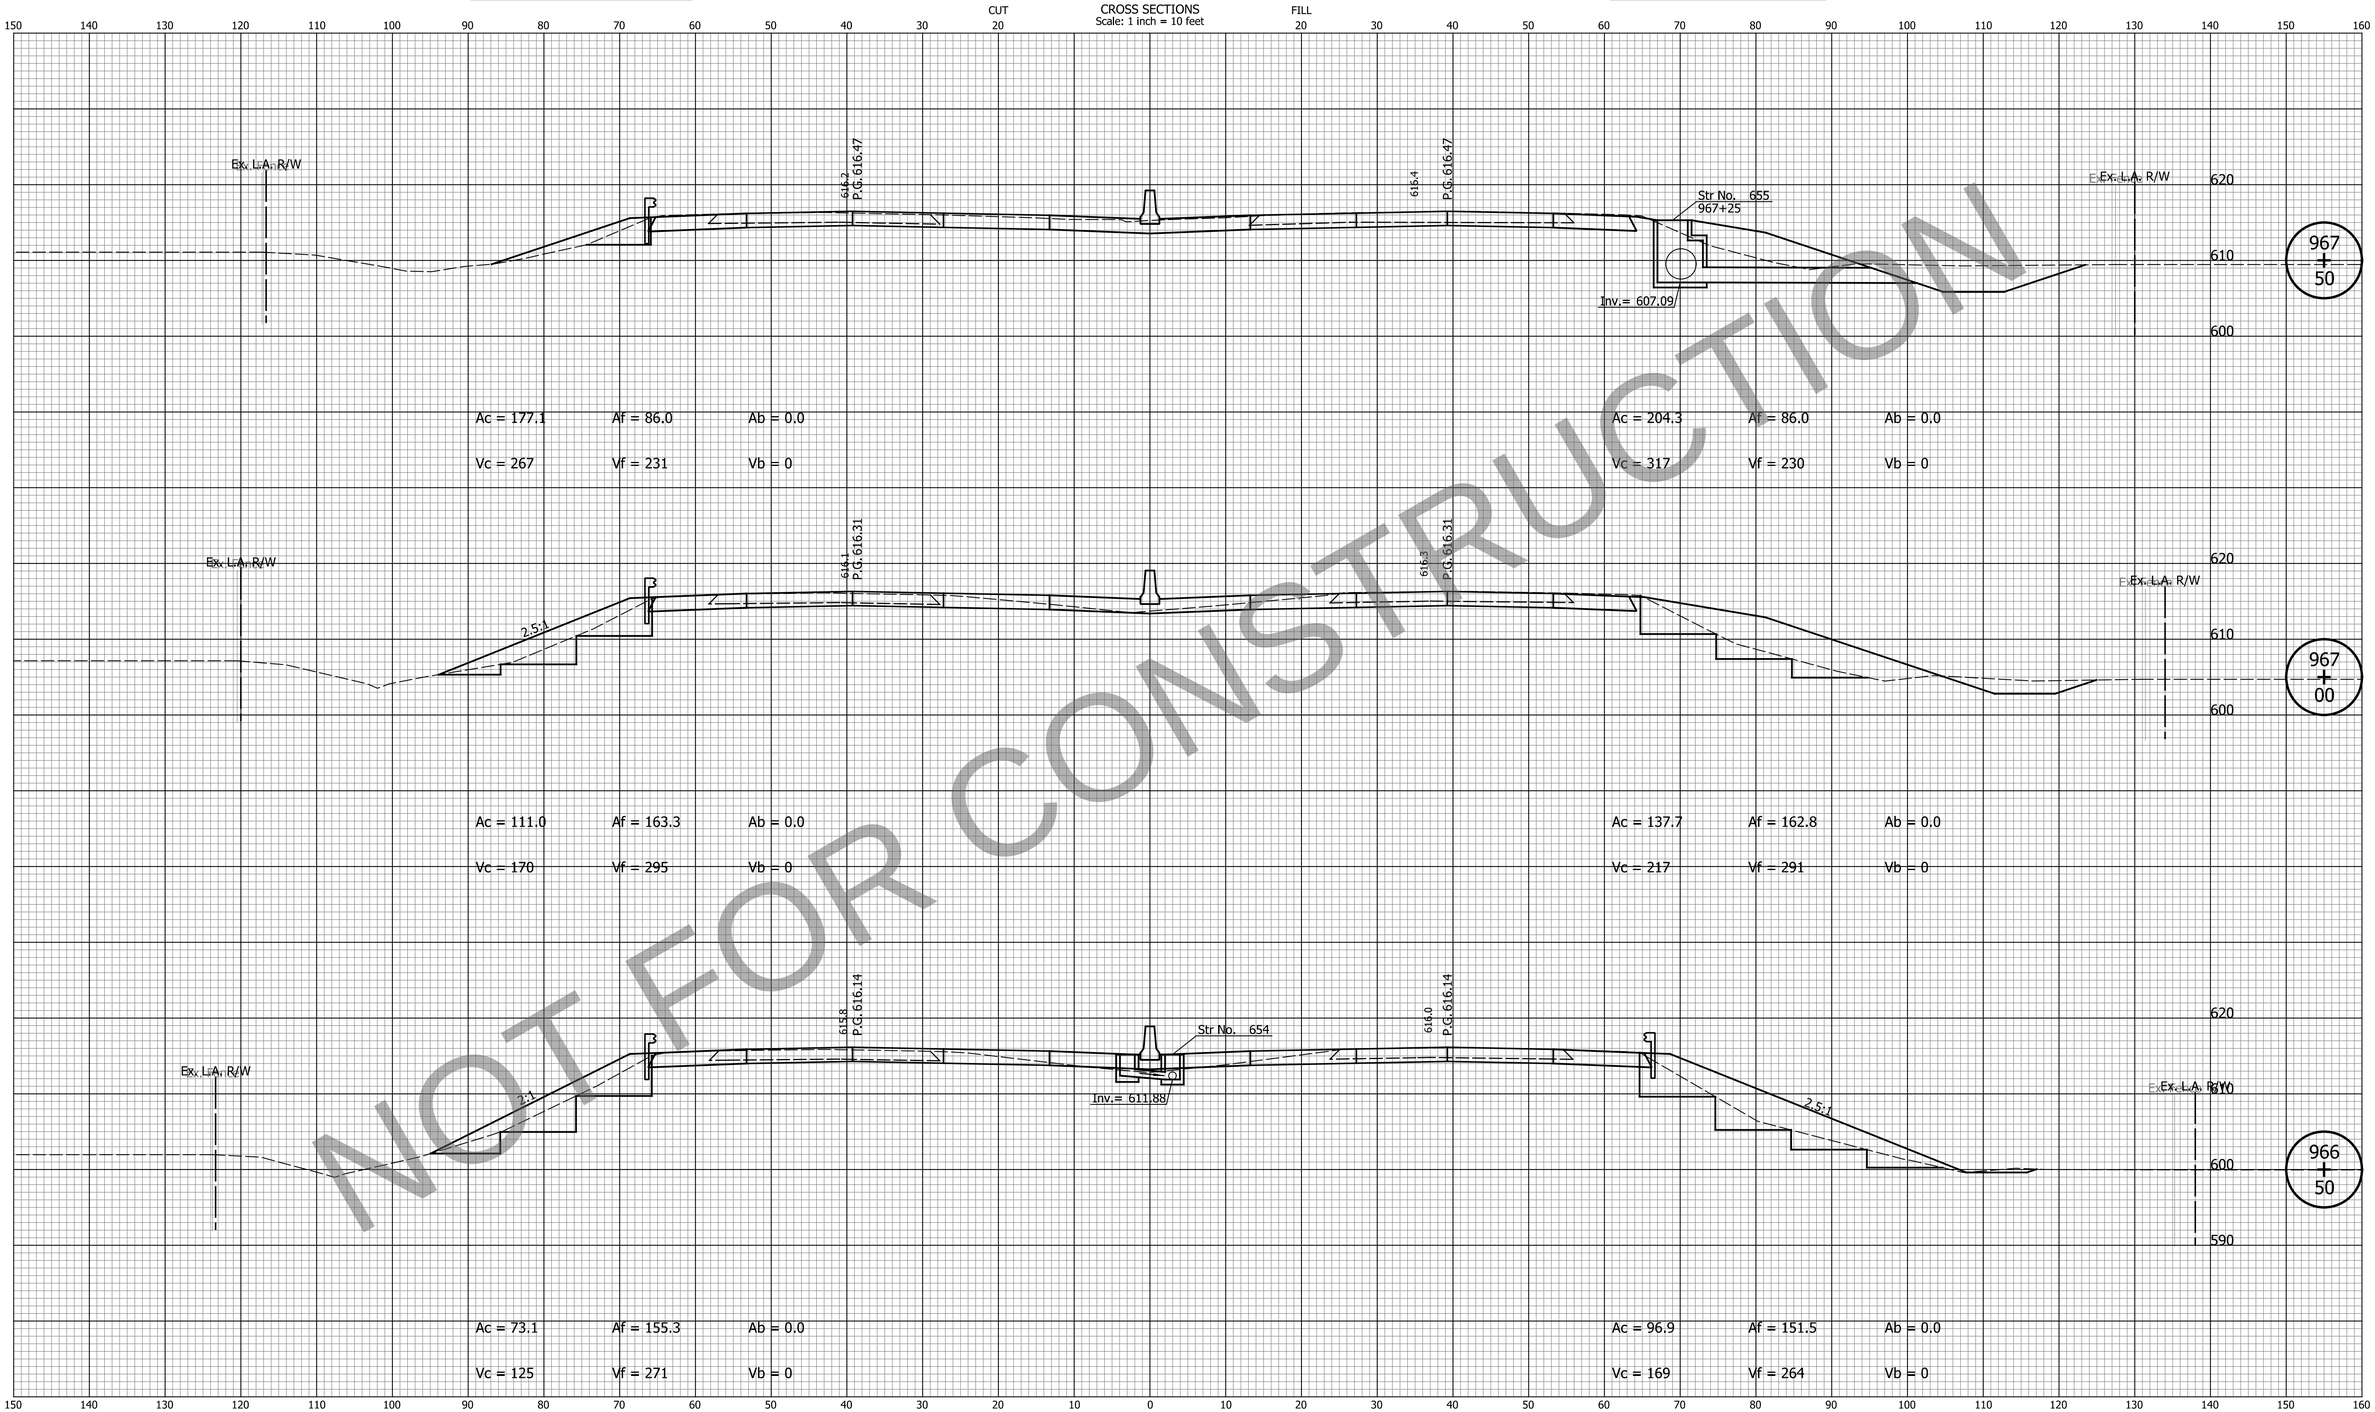

NOT FOR CONSTRUCTION

DATE	REVISION

FOR INFORMATION ONLY

Project scope, including project limits and identified work within, will change based on what the Design-Build Contractor can provide for the fixed-price identified in the RFP documents.

Note:
Proposed Cross Sections Show HMA Pavement Alternative Only.

DESIGNED: ZLM	DRAWN: BAD
CHECKED: CDH	CHECKED: PKW

INDIANA
DEPARTMENT OF TRANSPORTATION

CROSS SECTIONS
LINE "Q"

HORIZONTAL SCALE	BRIDGE FILE
1" = 10'	N/A
VERTICAL SCALE	DESIGNATION
1" = 10'	1700135
SURVEY BOOK	SHEETS
N/A	187 of 252
CONTRACT	PROJECT
R-41529	1700135

PCCP Earthwork Values

HMA Earthwork Values

CROSS SECTIONS
Scale: 1 inch = 10 feet

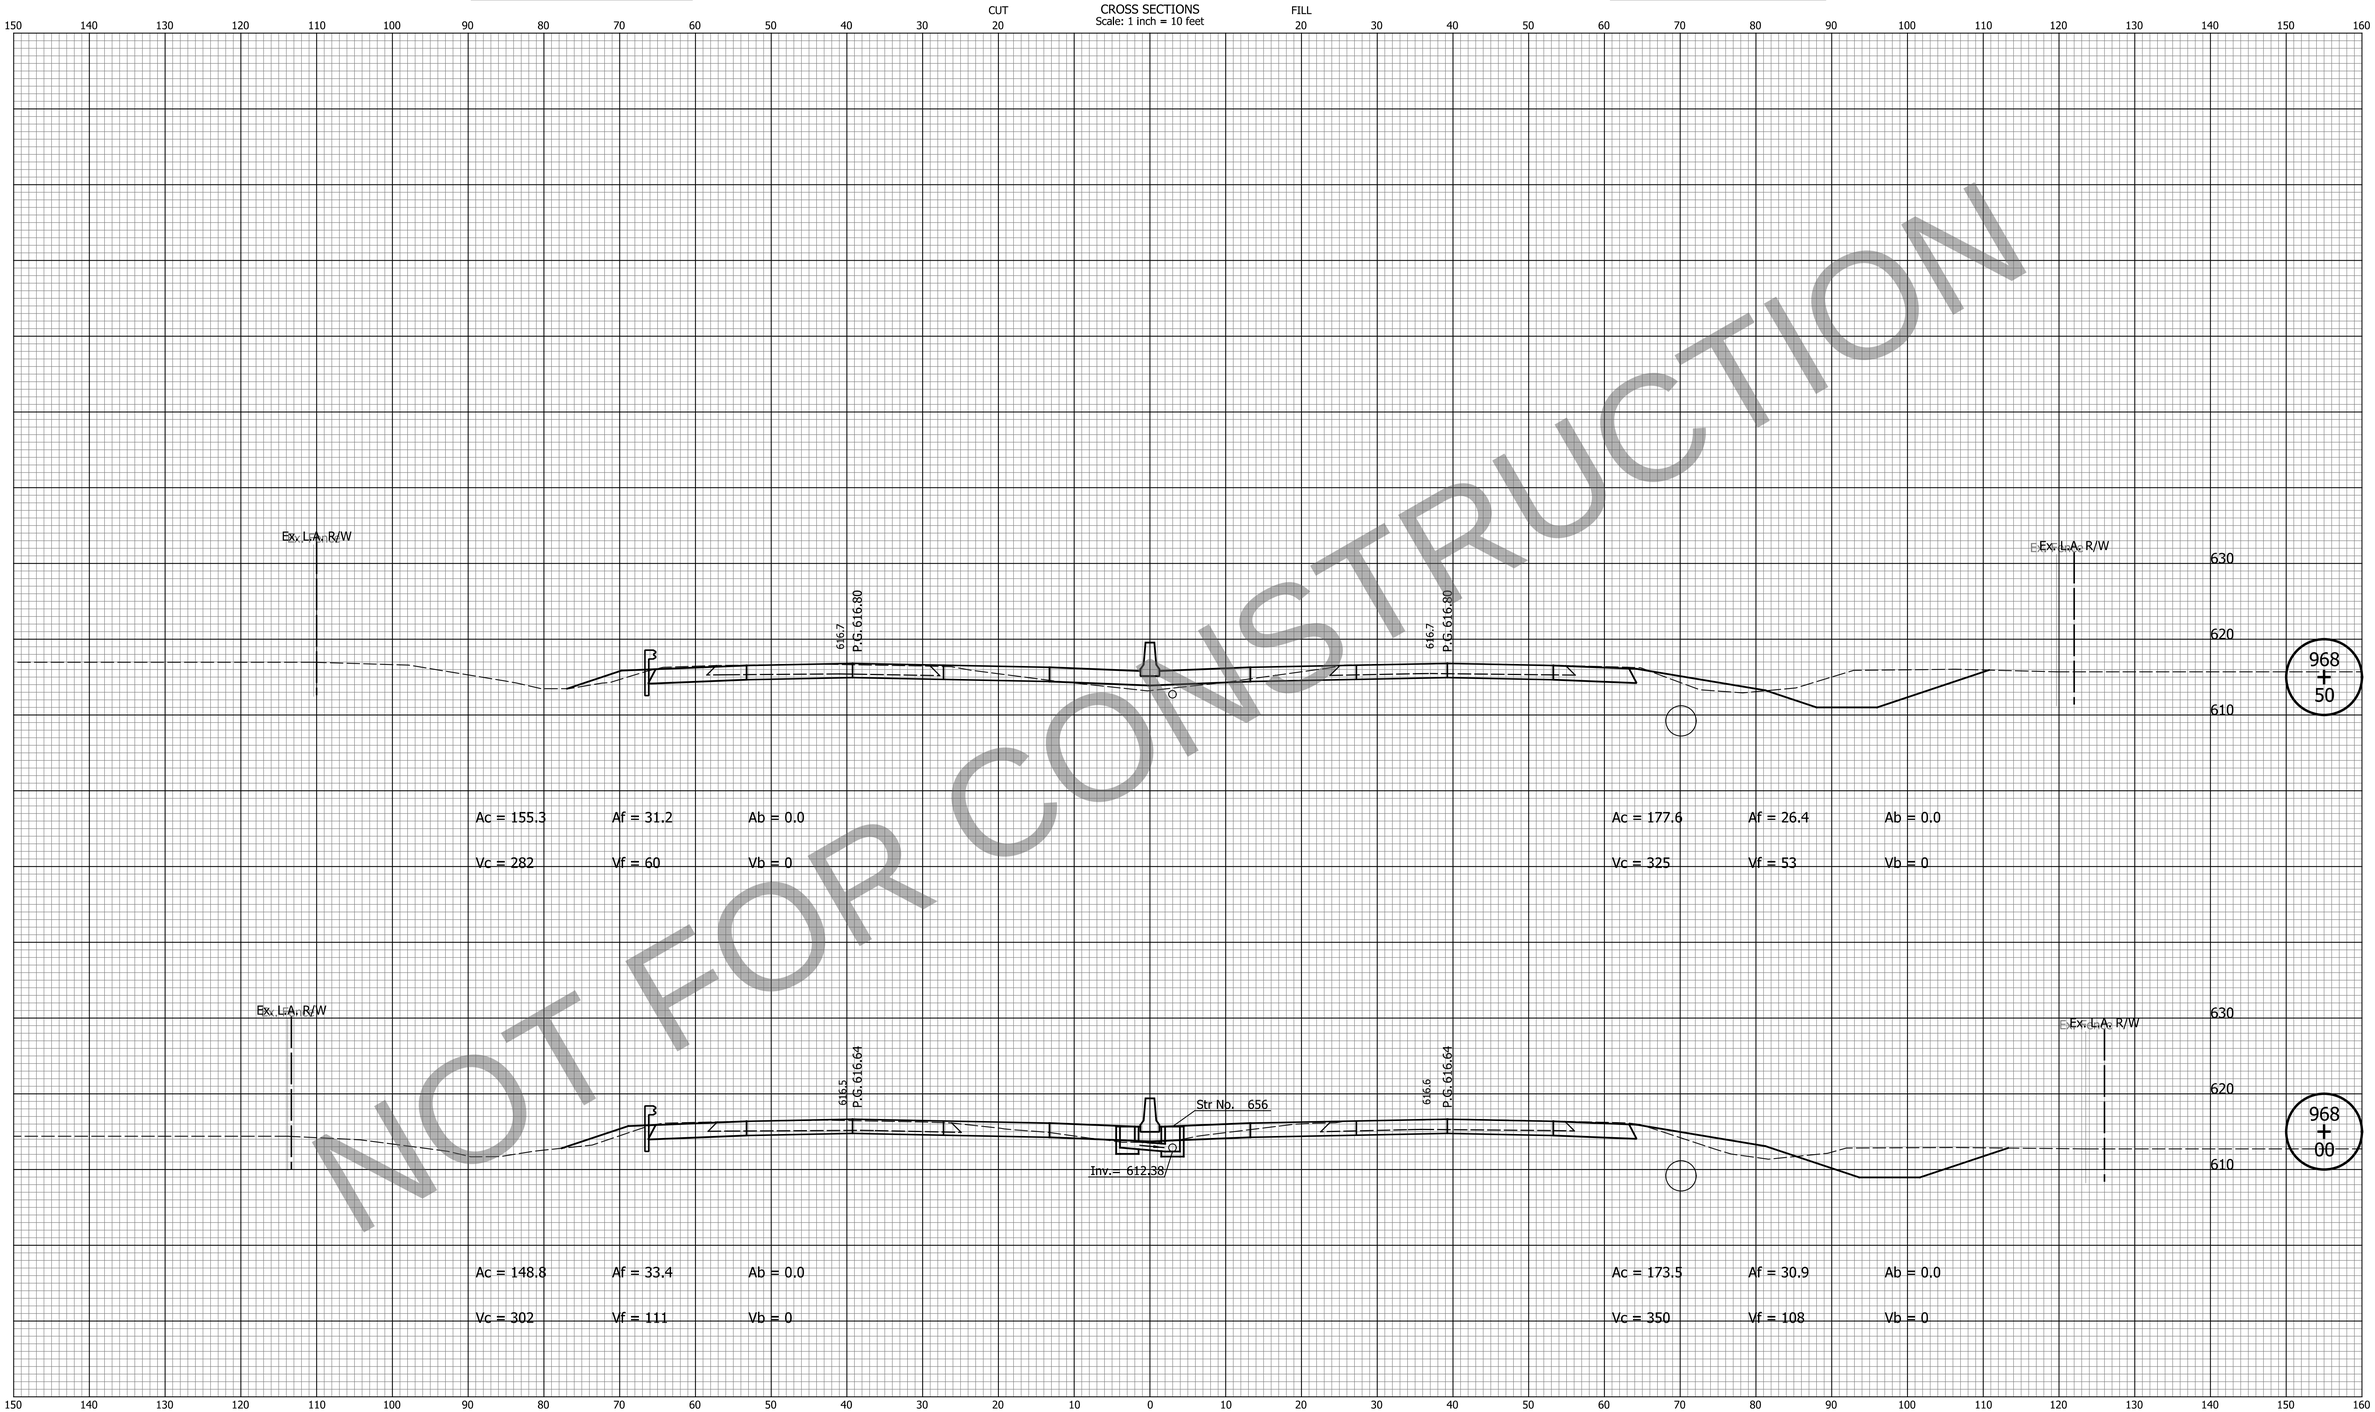

NOT FOR CONSTRUCTION

DATE	REVISION

FOR INFORMATION ONLY
Project scope, including project limits and identified work within, will change based on what the Design-Build Contractor can provide for the fixed-price identified in the RFP documents.

Note:
Proposed Cross Sections Show HMA Pavement Alternative Only.

DESIGNED: ZLM	DRAWN: BAD
CHECKED: CDH	CHECKED: PKW

INDIANA
DEPARTMENT OF TRANSPORTATION

CROSS SECTIONS
LINE "Q"

HORIZONTAL SCALE	BRIDGE FILE
1" = 10'	N/A
VERTICAL SCALE	DESIGNATION
1" = 10'	1700135
SURVEY BOOK	SHEETS
N/A	188 of 252
CONTRACT	PROJECT
R-41529	1700135

Indy-pdf.pltcfg
Indiana_Shade.tbl

cherr 10/19/2023 10:34:39 AM P:\2019\00172\D. Drawings\201900172.0001.RD.CS.03.dgn

PCCP Earthwork Values

HMA Earthwork Values

CROSS SECTIONS
Scale: 1 inch = 10 feet

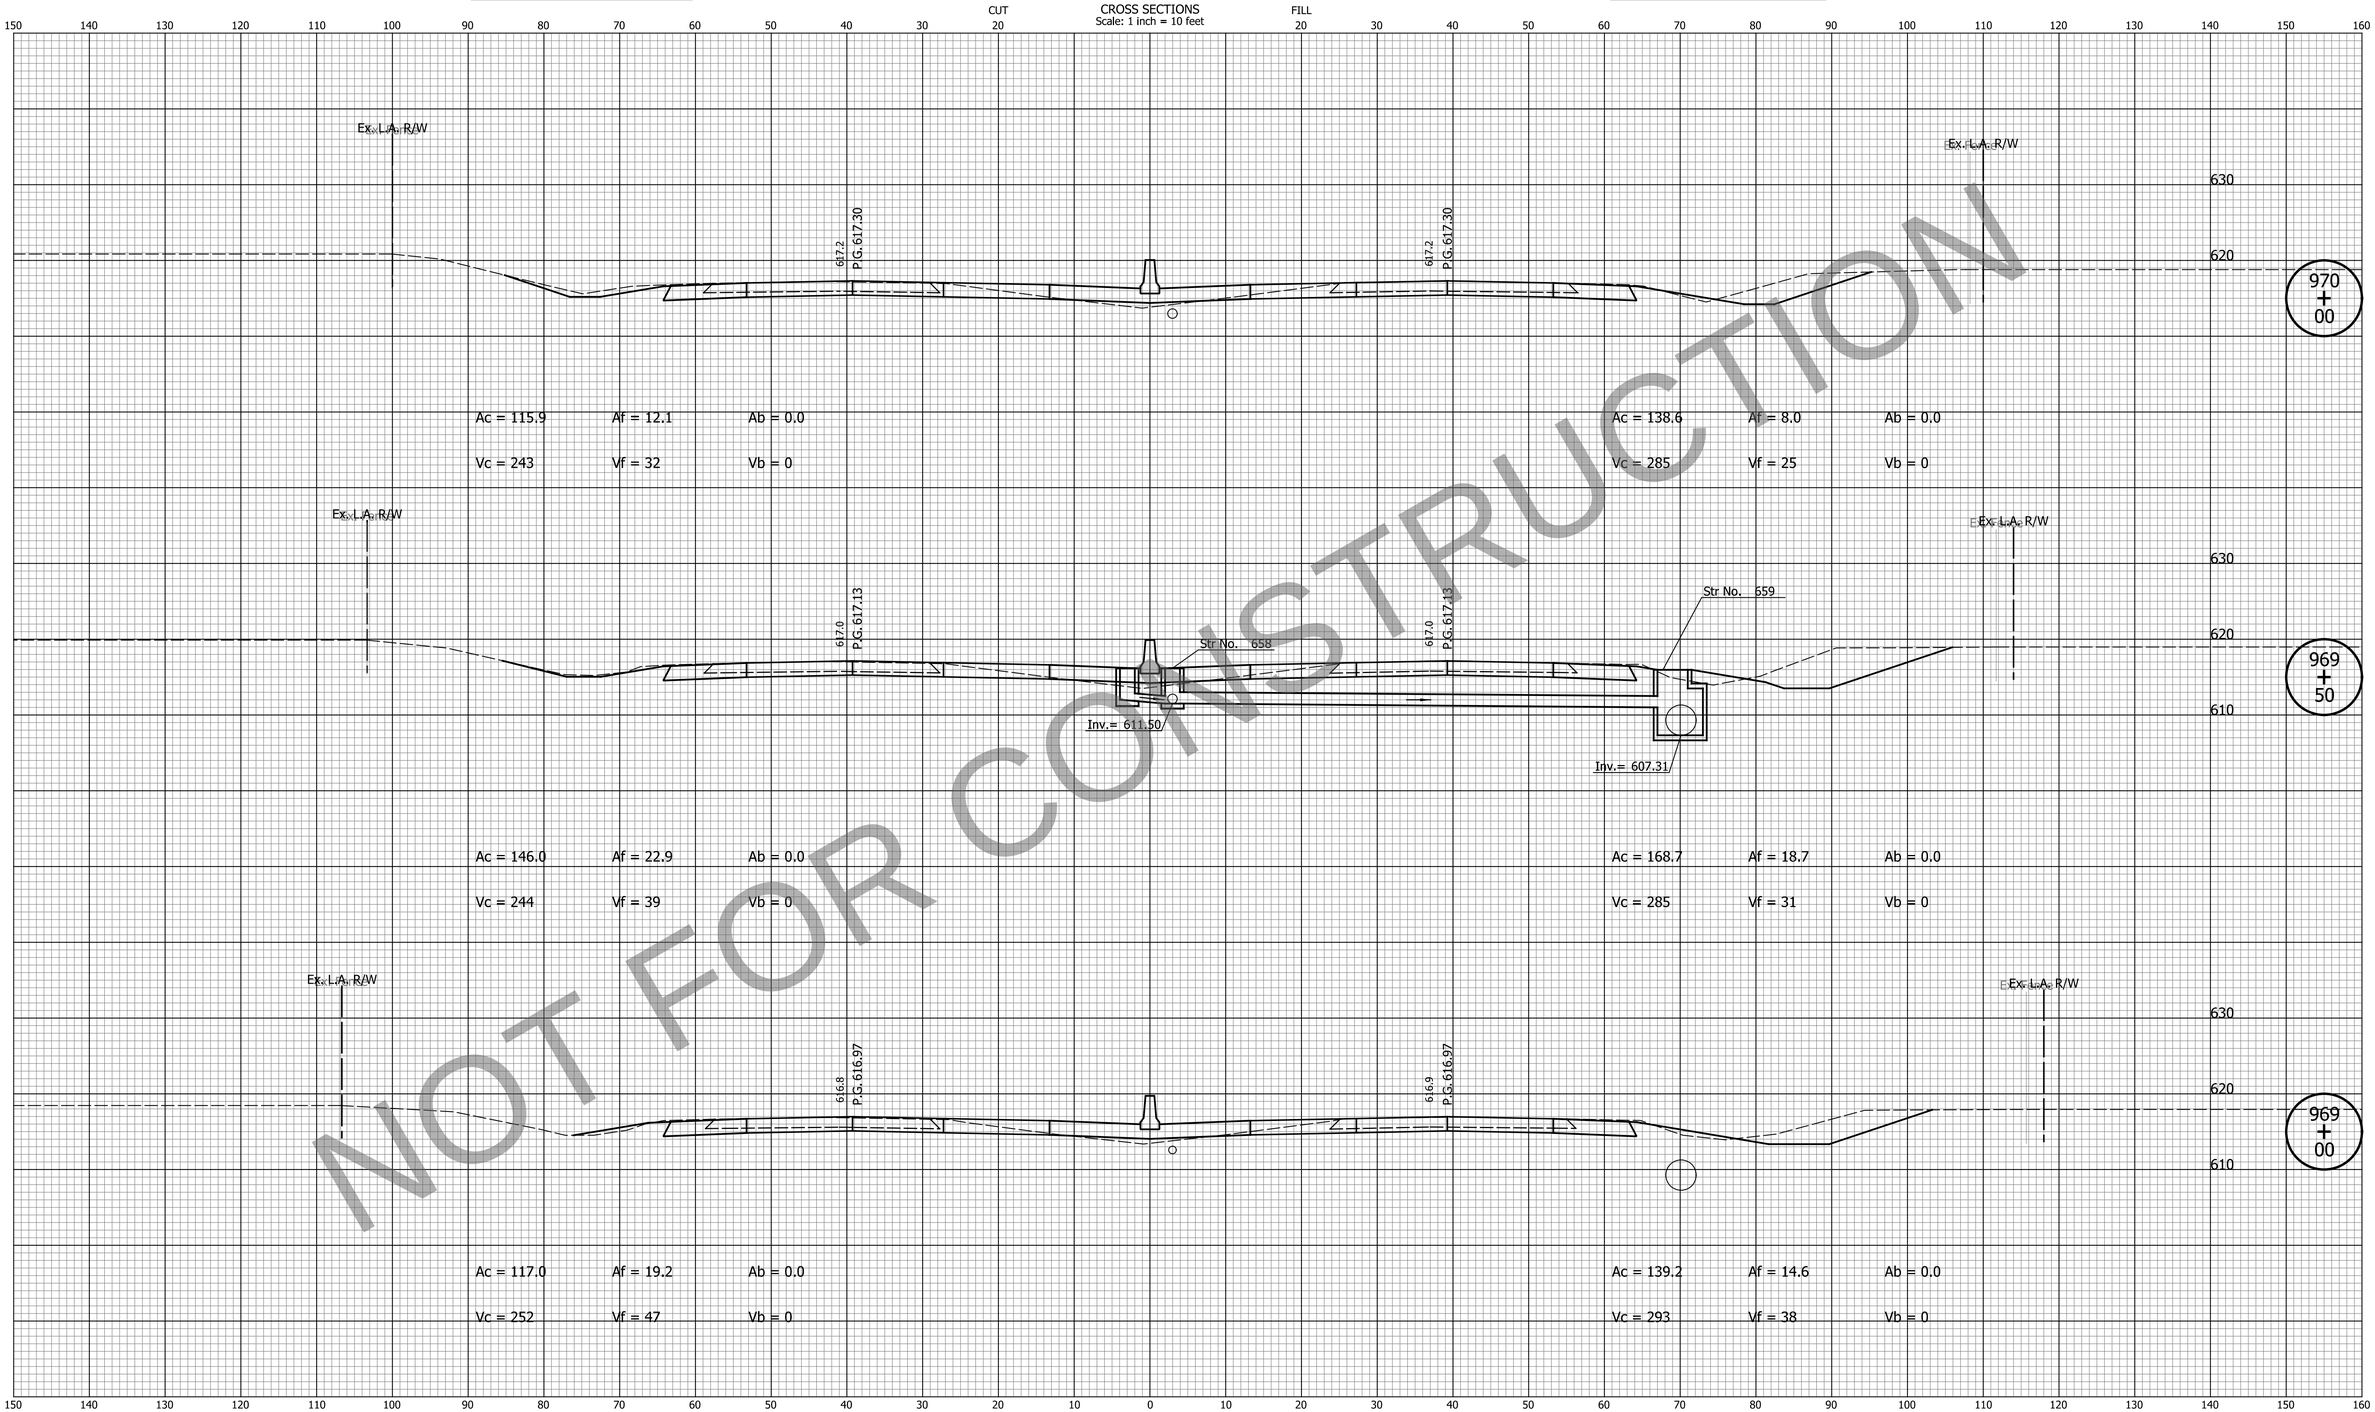

NOT FOR CONSTRUCTION

DATE	REVISION

FOR INFORMATION ONLY

Project scope, including project limits and identified work within, will change based on what the Design-Build Contractor can provide for the fixed-price identified in the RFP documents.

Note:
Proposed Cross Sections Show HMA Pavement Alternative Only.

DESIGNED: ZLM	DRAWN: BAD
CHECKED: CDH	CHECKED: PKW

INDIANA
DEPARTMENT OF TRANSPORTATION

CROSS SECTIONS
LINE "Q"

HORIZONTAL SCALE	BRIDGE FILE
1" = 10'	N/A
VERTICAL SCALE	DESIGNATION
1" = 10'	1700135
SURVEY BOOK	SHEETS
N/A	189 of 252
CONTRACT	PROJECT
R-41529	1700135

Indy+Pdf.dfcfg
Indiana_Shade.tbl

cherr 10/19/2023 10:34:41 AM P:\2019\00172\D. Drawings\201900172.0001.RD.CS.03.dgn

PCCP Earthwork Values

HMA Earthwork Values

CROSS SECTIONS
Scale: 1 inch = 10 feet

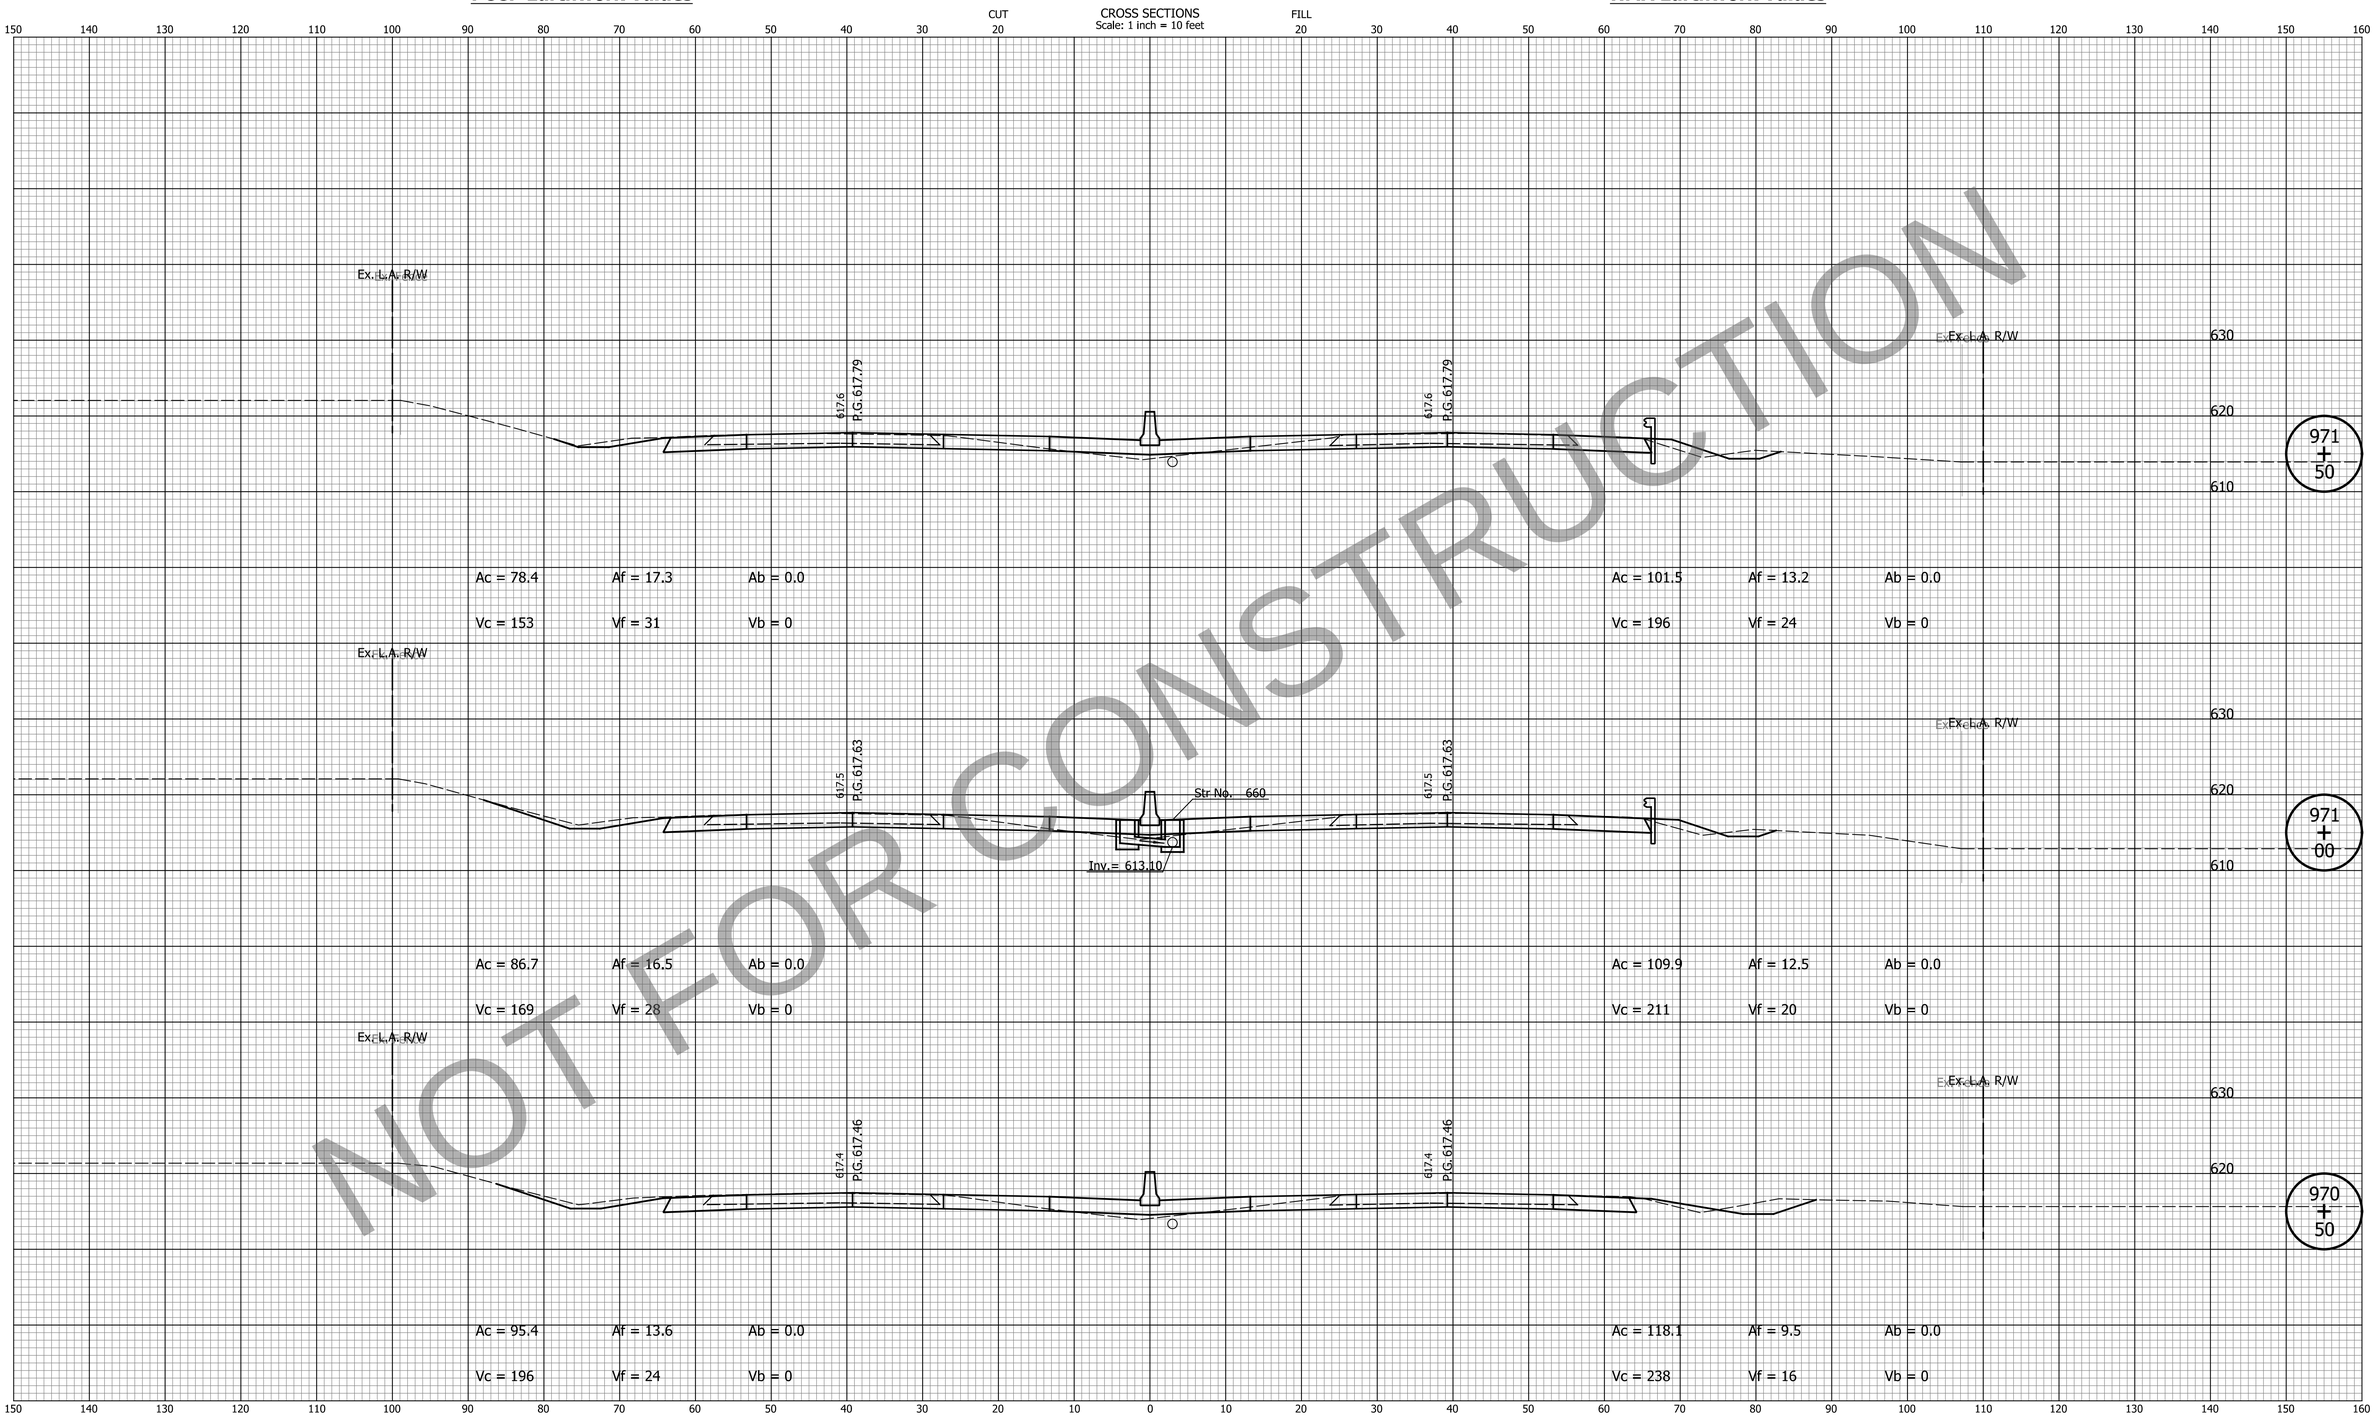

NOT FOR CONSTRUCTION

DATE	REVISION

FOR INFORMATION ONLY

Project scope, including project limits and identified work within, will change based on what the Design-Build Contractor can provide for the fixed-price identified in the RFP documents.

Note:
Proposed Cross Sections Show HMA Pavement Alternative Only.

DESIGNED: ZLM DRAWN: BAD
CHECKED: CDH CHECKED: PKW

INDIANA
DEPARTMENT OF TRANSPORTATION

CROSS SECTIONS
LINE "Q"

HORIZONTAL SCALE	BRIDGE FILE
1" = 10'	N/A
VERTICAL SCALE	DESIGNATION
1" = 10'	1700135
SURVEY BOOK	SHEETS
N/A	190 of 252
CONTRACT	PROJECT
R-41529	1700135

PCCP Earthwork Values

HMA Earthwork Values

CROSS SECTIONS
Scale: 1 inch = 10 feet

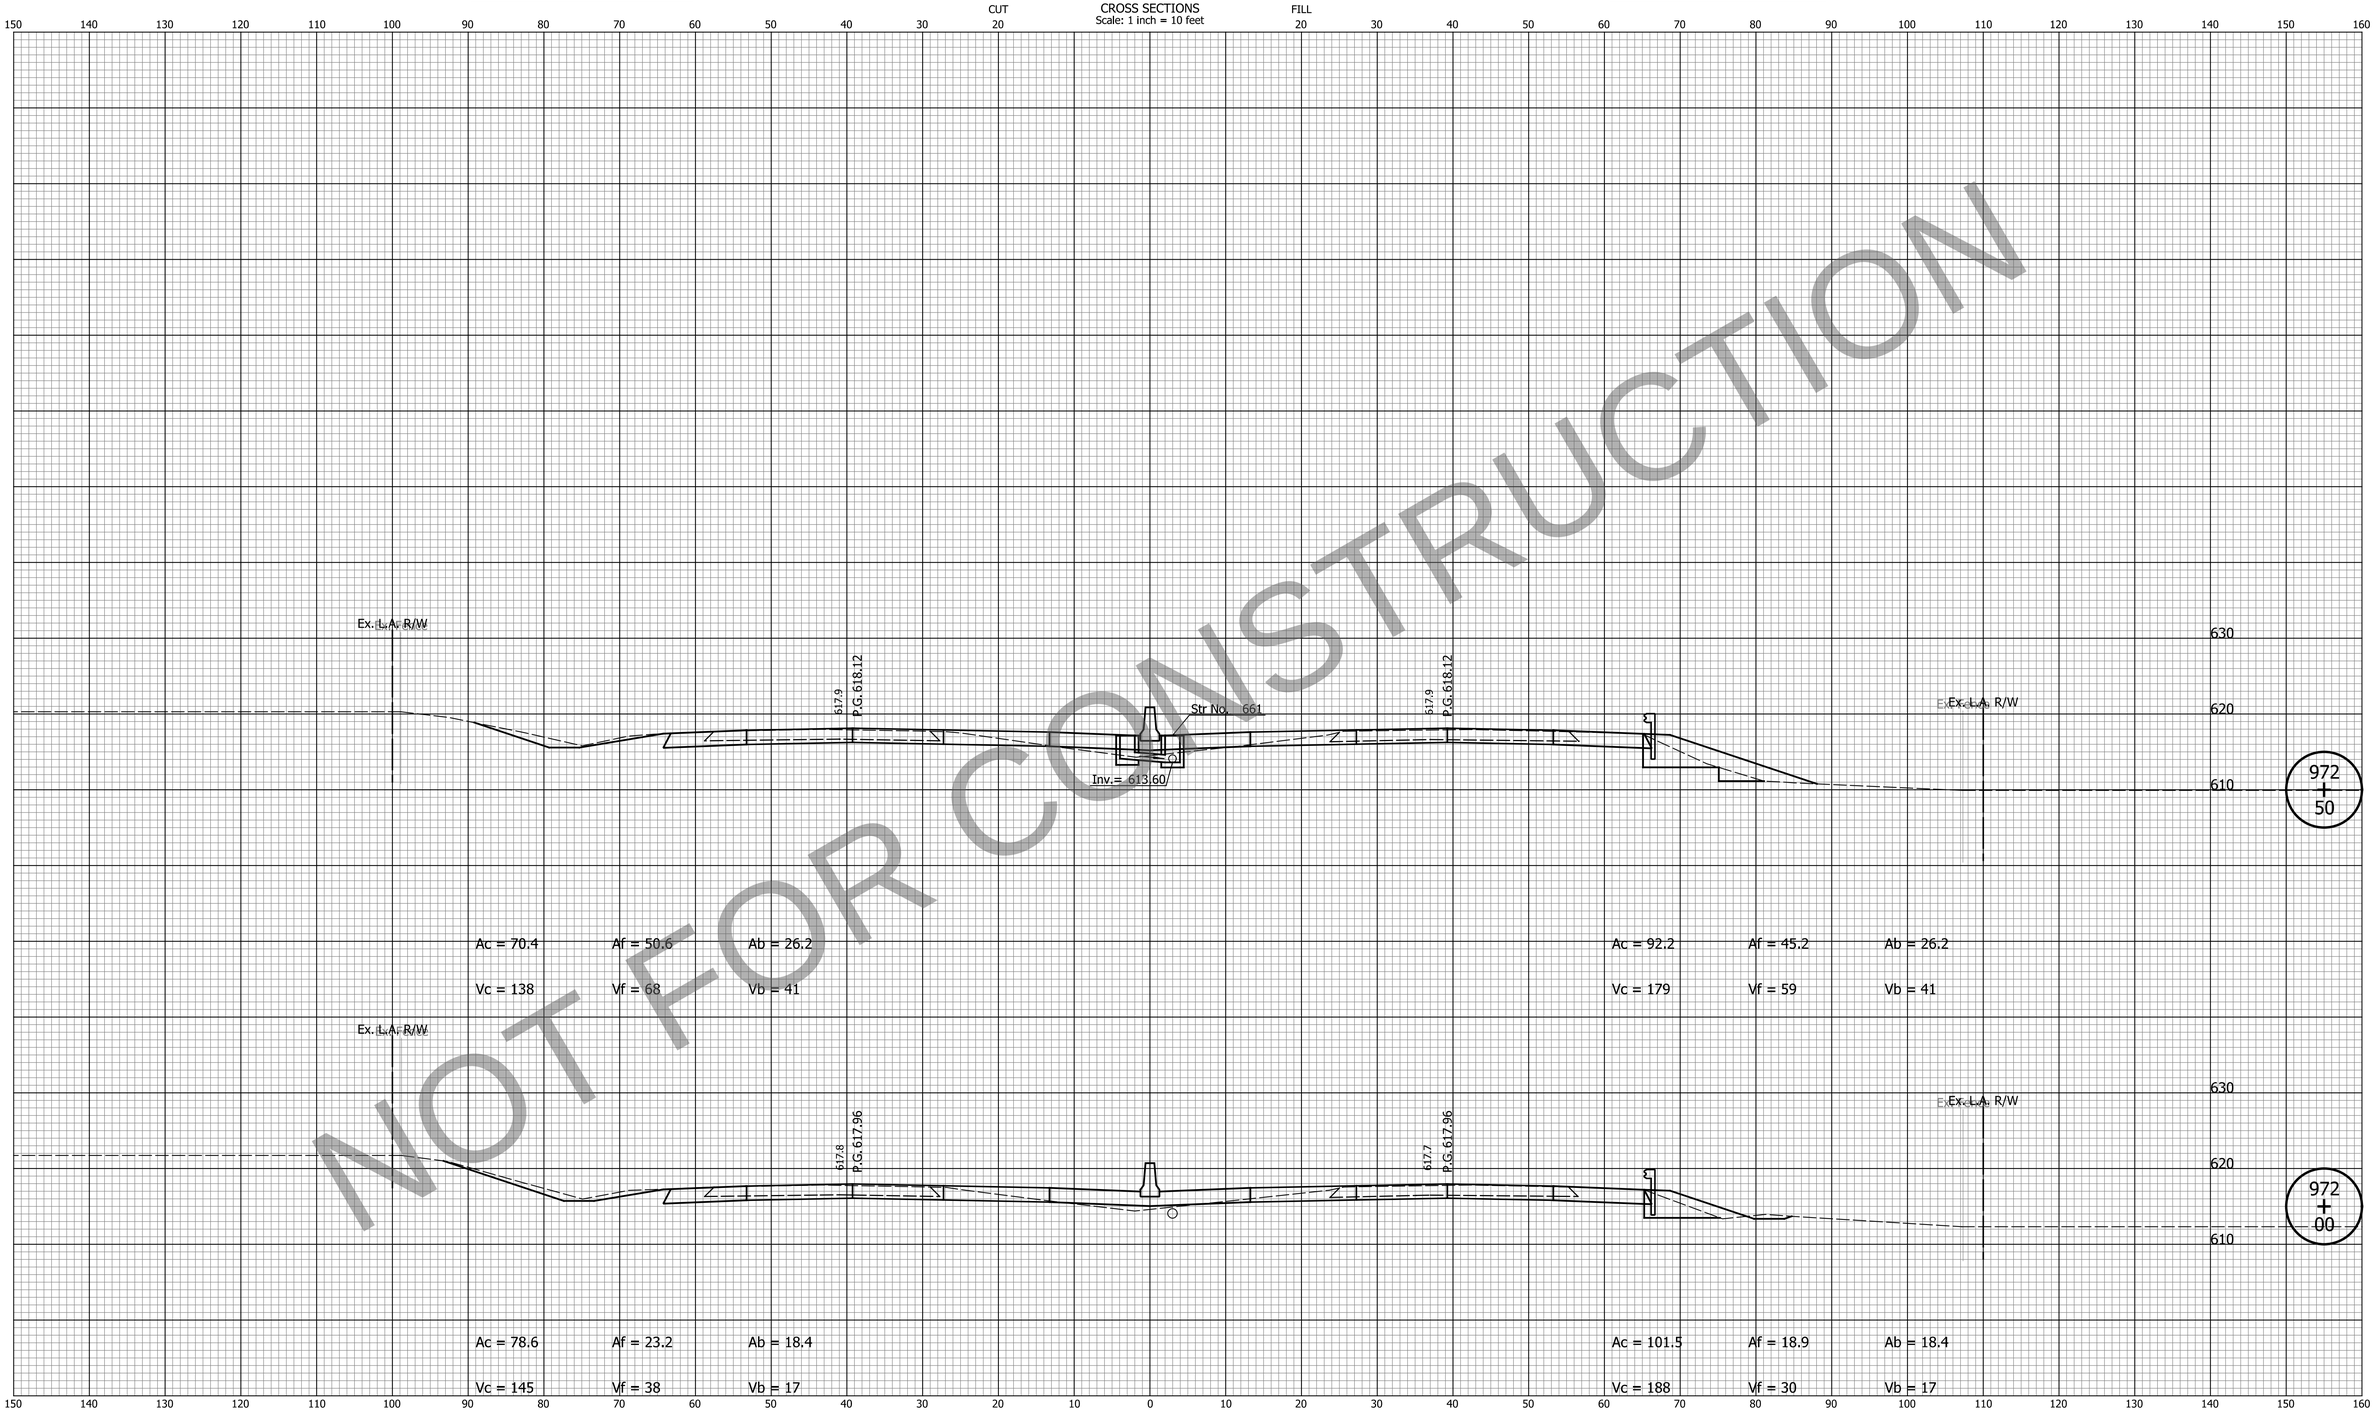

NOT FOR CONSTRUCTION

DATE	REVISION

FOR INFORMATION ONLY
Project scope, including project limits and identified work within, will change based on what the Design-Build Contractor can provide for the fixed-price identified in the RFP documents.

Note:
Proposed Cross Sections Show HMA Pavement Alternative Only.

DESIGNED: ZLM	DRAWN: BAD
CHECKED: CDH	CHECKED: PKW

INDIANA
DEPARTMENT OF TRANSPORTATION

CROSS SECTIONS
LINE "Q"

HORIZONTAL SCALE	BRIDGE FILE
1" = 10'	N/A
VERTICAL SCALE	DESIGNATION
1" = 10'	1700135
SURVEY BOOK	SHEETS
N/A	191 of 252
CONTRACT	PROJECT
R-41529	1700135

Indy-mdf.dfcfg
Indiana_Shade.tbl

cherr 10/19/2023 10:34:46 AM P:\2019\00172\D. Drawings\201900172.0001.RD.CS.03.dgn

PCCP Earthwork Values

HMA Earthwork Values

CROSS SECTIONS
Scale: 1 inch = 10 feet

NOT FOR CONSTRUCTION

DATE	REVISION

FOR INFORMATION ONLY
Project scope, including project limits and identified work within, will change based on what the Design-Build Contractor can provide for the fixed-price identified in the RFP documents.

Note:
Proposed Cross Sections Show HMA Pavement Alternative Only.

DESIGNED: ZLM	DRAWN: BAD
CHECKED: CDH	CHECKED: PKW

INDIANA
DEPARTMENT OF TRANSPORTATION

CROSS SECTIONS
LINE "Q"

HORIZONTAL SCALE	BRIDGE FILE
1" = 10'	N/A
VERTICAL SCALE	DESIGNATION
1" = 10'	1700135
SURVEY BOOK	SHEETS
N/A	192 of 252
CONTRACT	PROJECT
R-41529	1700135

Indy-mdf.pltcfg
Indiana_Shade.tbl

cherr 10/19/2023 10:34:48 AM P:\2019\00172\D. Drawings\201900172.0001.RD.CS.03.dgn

PCCP Earthwork Values

HMA Earthwork Values

CROSS SECTIONS
Scale: 1 inch = 10 feet

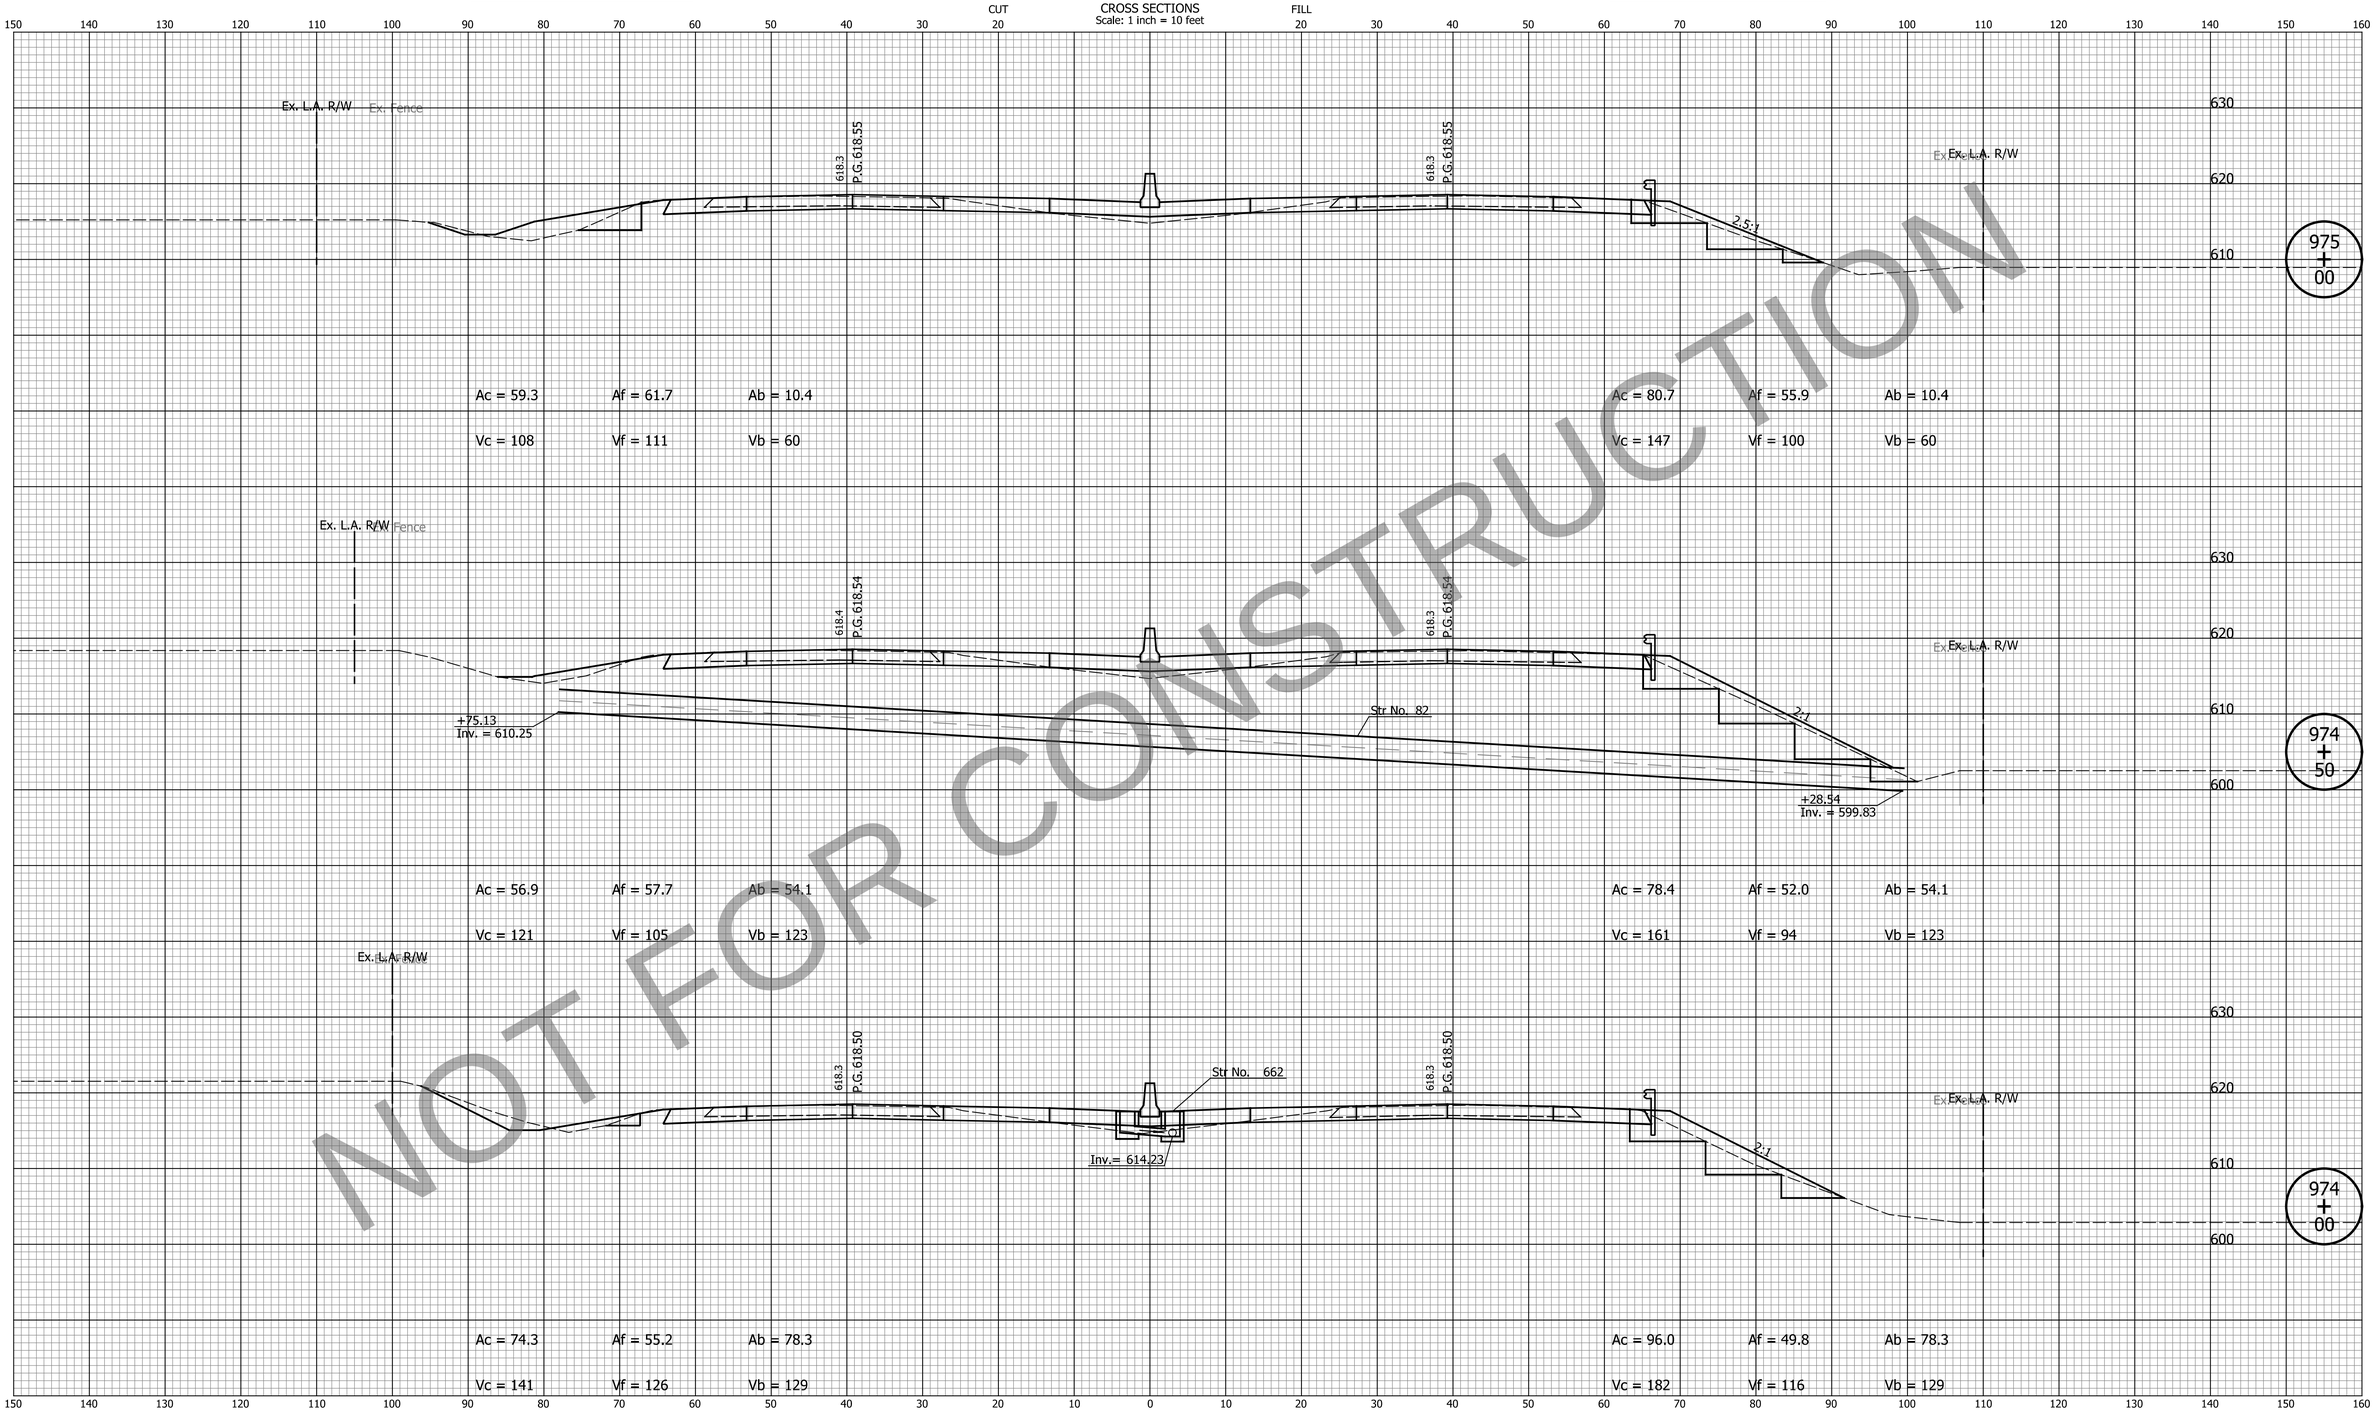

NOT FOR CONSTRUCTION

DATE	REVISION

FOR INFORMATION ONLY
Project scope, including project limits and identified work within, will change based on what the Design-Build Contractor can provide for the fixed-price identified in the RFP documents.

Note:
Proposed Cross Sections Show HMA Pavement Alternative Only.

DESIGNED: ZLM	DRAWN: BAD
CHECKED: CDH	CHECKED: PKW

INDIANA
DEPARTMENT OF TRANSPORTATION

CROSS SECTIONS
LINE "Q"

HORIZONTAL SCALE	BRIDGE FILE
1" = 10'	N/A
VERTICAL SCALE	DESIGNATION
1" = 10'	1700135
SURVEY BOOK	SHEETS
N/A	193 of 252
CONTRACT	PROJECT
R-41529	1700135

Indy-mdf.dfcfg
Indiana_Shade.tbl

cherr 10/19/2023 10:34:50 AM P:\2019\00172\D. Drawings\201900172.0001.RD.CS.03.dgn

PCCP Earthwork Values

HMA Earthwork Values

CROSS SECTIONS
Scale: 1 inch = 10 feet

NOT FOR CONSTRUCTION

DATE	REVISION

FOR INFORMATION ONLY

Project scope, including project limits and identified work within, will change based on what the Design-Build Contractor can provide for the fixed-price identified in the RFP documents.

Note:
Proposed Cross Sections Show HMA Pavement Alternative Only.

DESIGNED: ZLM	DRAWN: BAD
CHECKED: CDH	CHECKED: PKW

INDIANA
DEPARTMENT OF TRANSPORTATION

CROSS SECTIONS
LINE "Q"

HORIZONTAL SCALE	BRIDGE FILE
1" = 10'	N/A
VERTICAL SCALE	DESIGNATION
1" = 10'	1700135
SURVEY BOOK	SHEETS
N/A	194 of 252
CONTRACT	PROJECT
R-41529	1700135

PCCP Earthwork Values

HMA Earthwork Values

CROSS SECTIONS
Scale: 1 inch = 10 feet

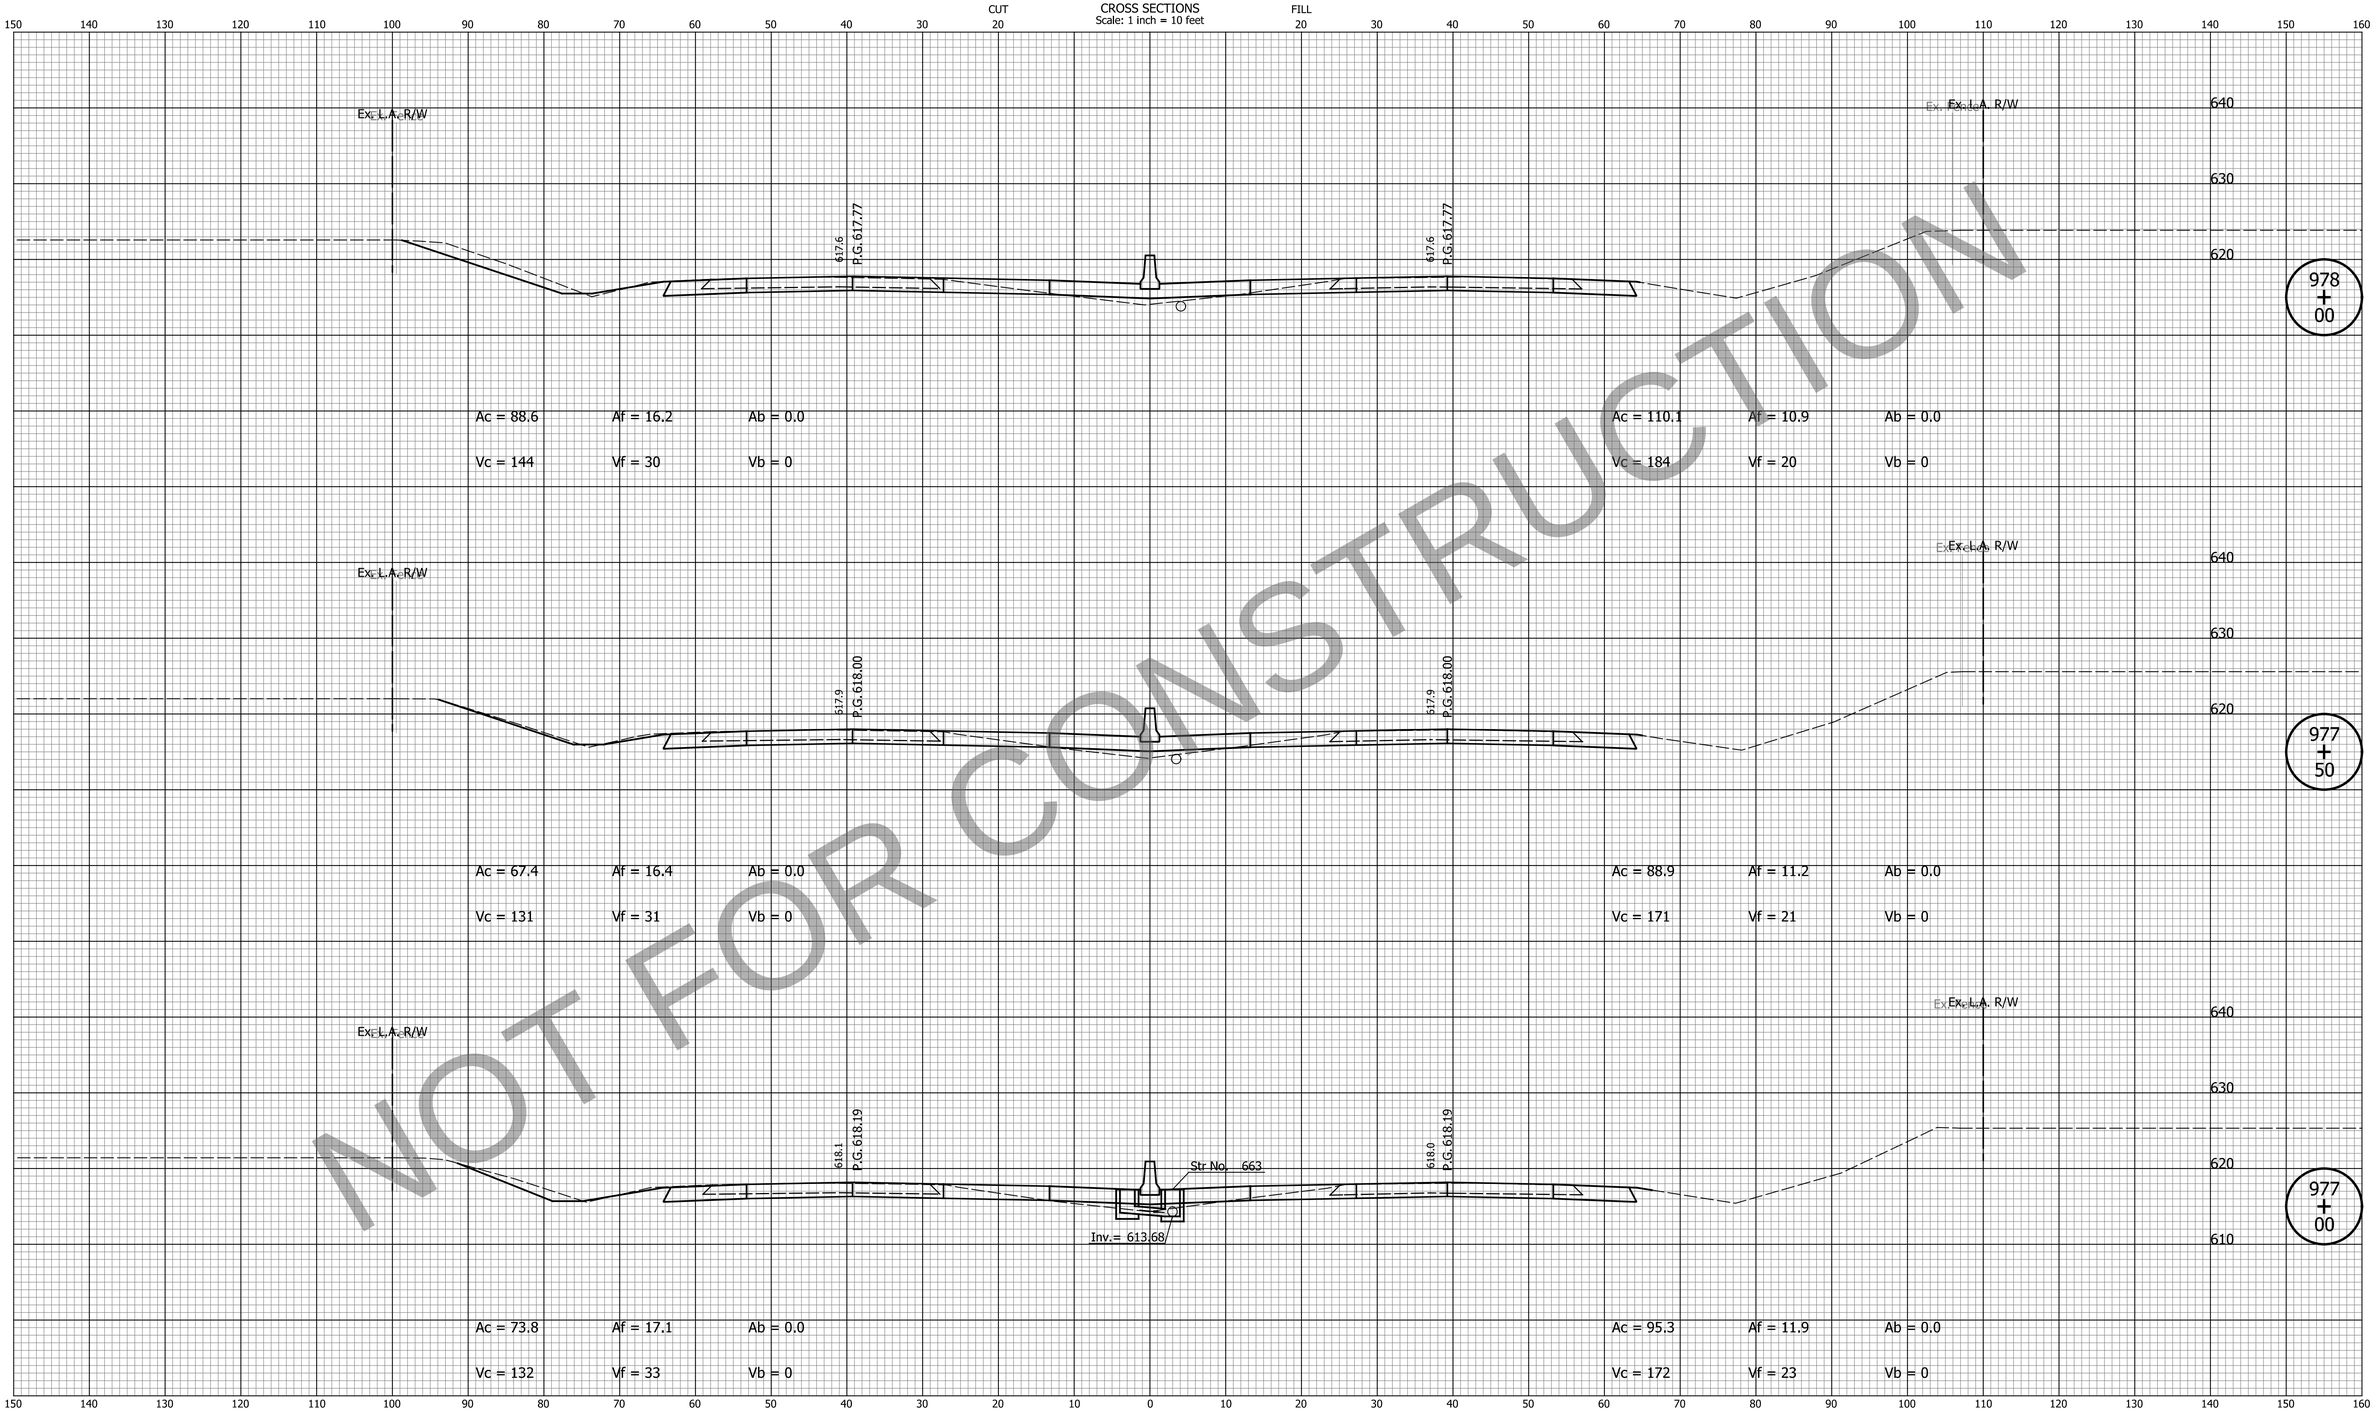

NOT FOR CONSTRUCTION

DATE	REVISION

FOR INFORMATION ONLY

Project scope, including project limits and identified work within, will change based on what the Design-Build Contractor can provide for the fixed-price identified in the RFP documents.

Note:
Proposed Cross Sections Show HMA Pavement Alternative Only.

DESIGNED: ZLM	DRAWN: BAD
CHECKED: CDH	CHECKED: PKW

INDIANA
DEPARTMENT OF TRANSPORTATION

CROSS SECTIONS
LINE "Q"

HORIZONTAL SCALE	BRIDGE FILE
1" = 10'	N/A
VERTICAL SCALE	DESIGNATION
1" = 10'	1700135
SURVEY BOOK	SHEETS
N/A	195 of 252
CONTRACT	PROJECT
R-41529	1700135

Indy-hdf.pltcfg
Indiana_Shade.tbl

cherr 10/19/2023 10:34:55 AM P:\2019\00172\D. Drawings\201900172.0001.RD.CS.03.dgn

PCCP Earthwork Values

HMA Earthwork Values

CROSS SECTIONS
Scale: 1 inch = 10 feet

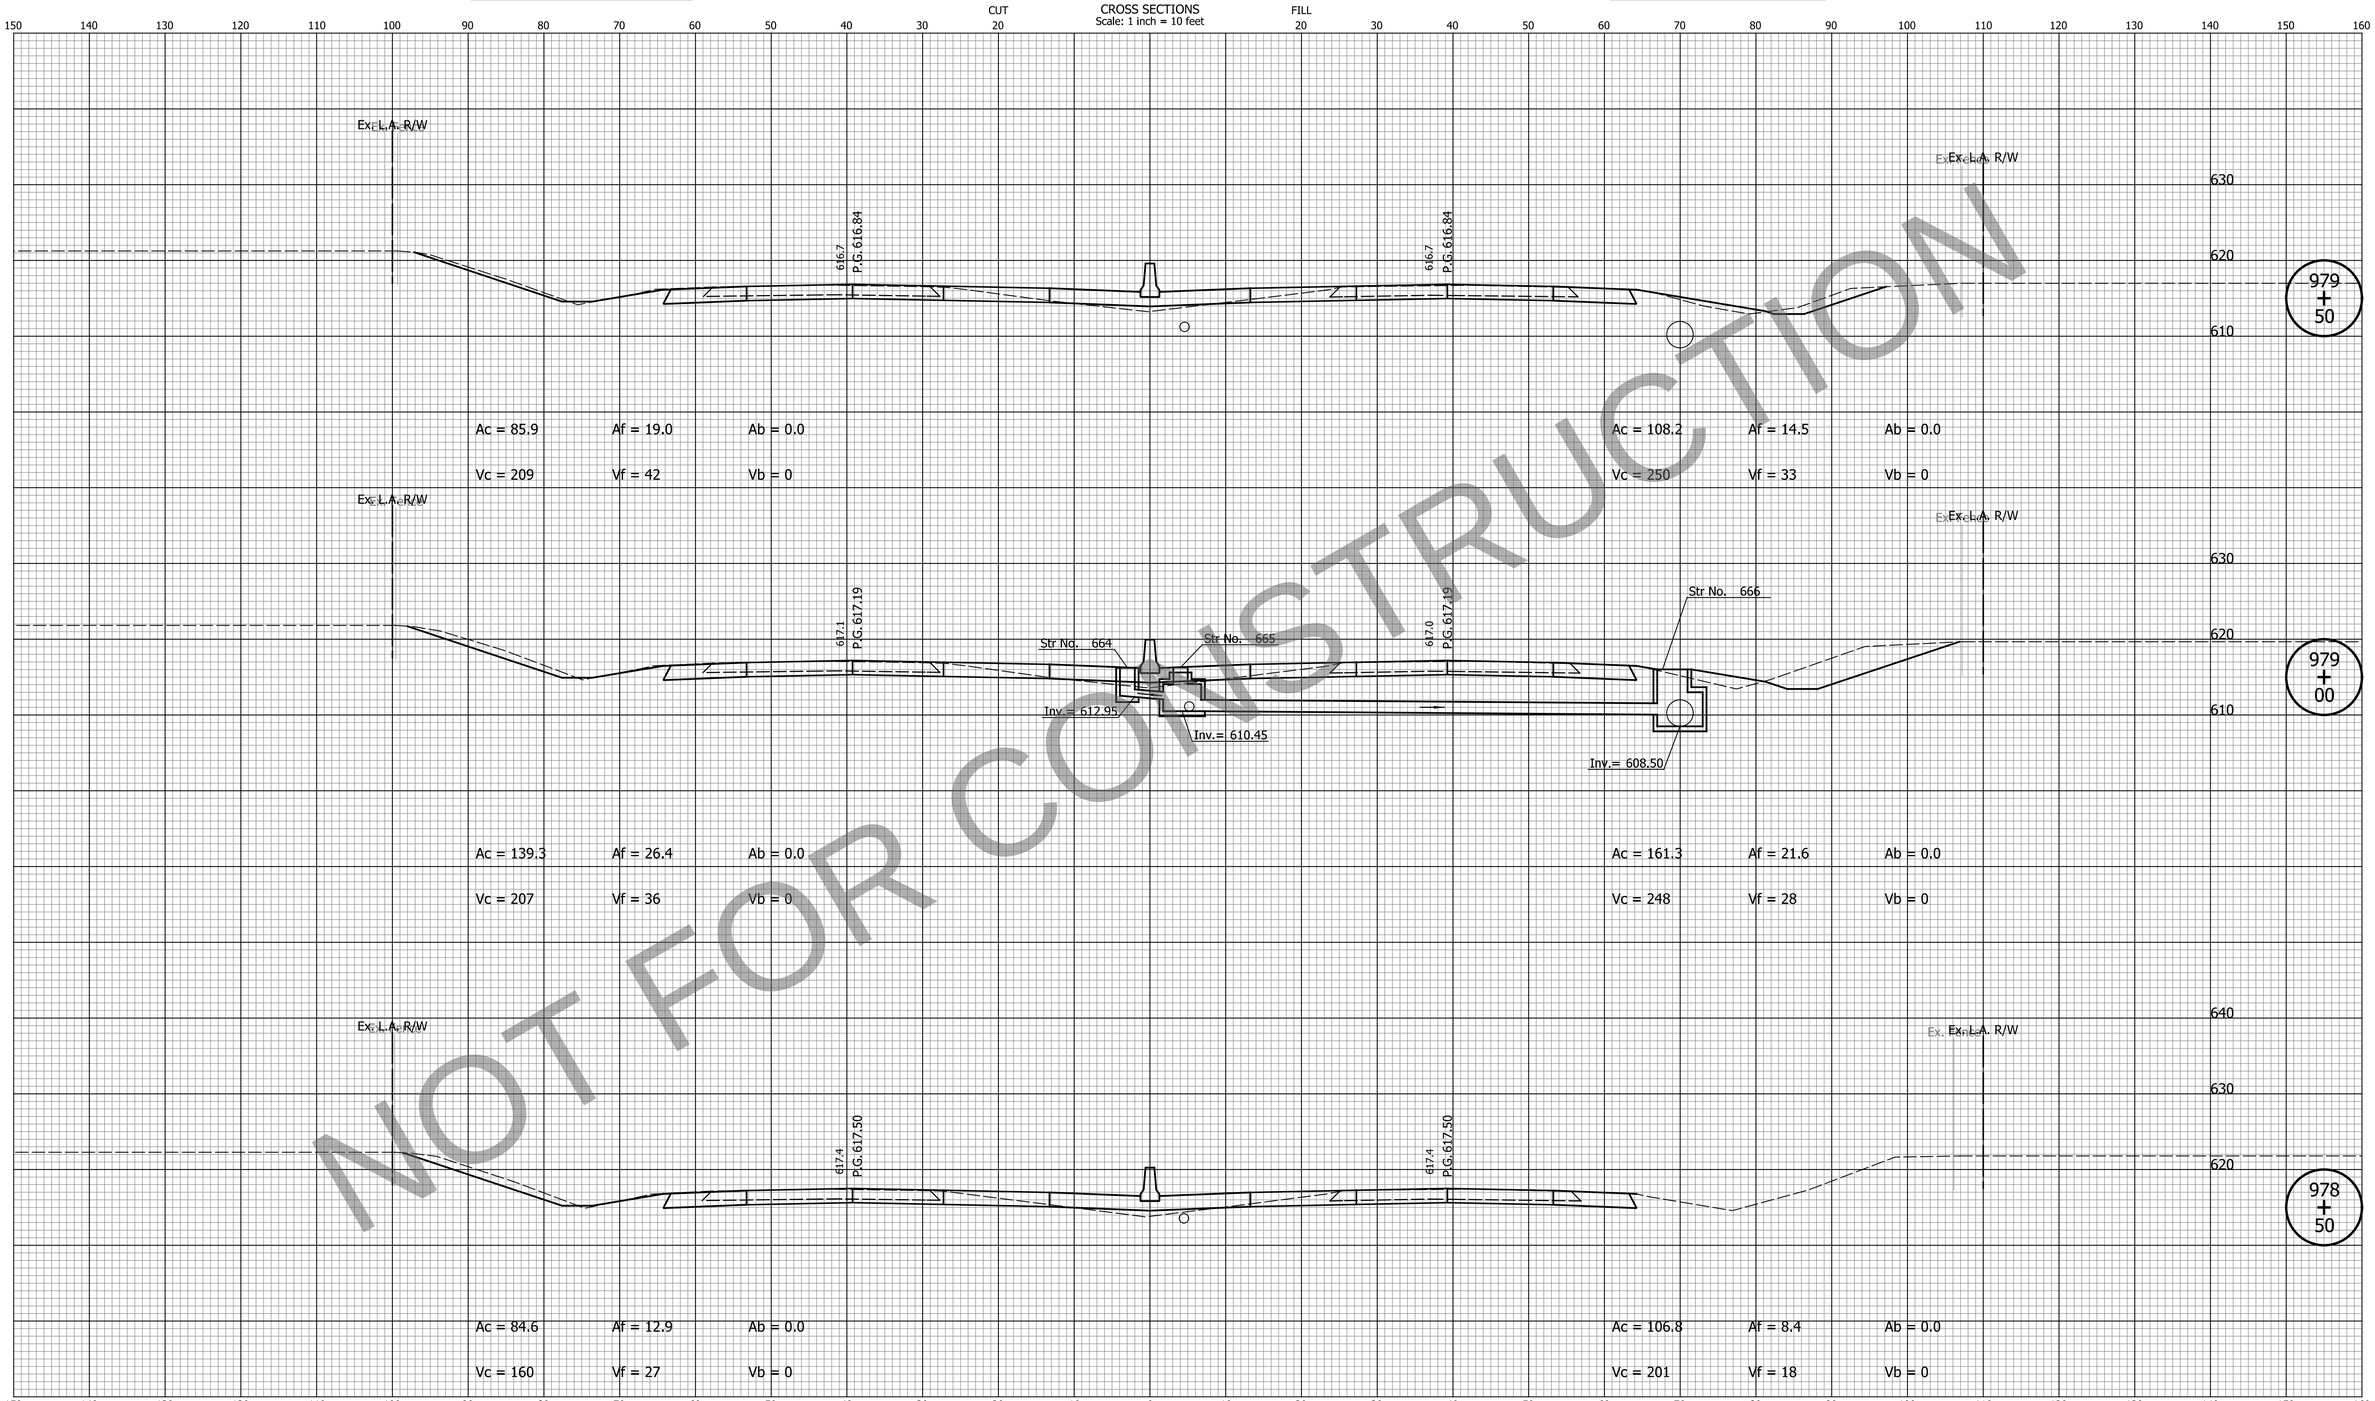

NOT FOR CONSTRUCTION

DATE	REVISION

FOR INFORMATION ONLY

Project scope, including project limits and identified work within, will change based on what the Design-Build Contractor can provide for the fixed-price identified in the RFP documents.

Note:
Proposed Cross Sections Show HMA Pavement Alternative Only.

DESIGNED: ZLM
DRAWN: BAD
CHECKED: CDH
CHECKED: PKW

INDIANA
DEPARTMENT OF TRANSPORTATION

CROSS SECTIONS
LINE "Q"

HORIZONTAL SCALE	BRIDGE FILE
1" = 10'	N/A
VERTICAL SCALE	DESIGNATION
1" = 10'	1700135
SURVEY BOOK	SHEETS
N/A	196 of 252
CONTRACT	PROJECT
R-41529	1700135

Indy+Pdf.dfcfg
Indiana_Shade.tbl

cherr 10/19/2023 10:34:57 AM P:\2019\00172\D. Drawings\201900172.0001.RD.CS.03.dgn

PCCP Earthwork Values

HMA Earthwork Values

CROSS SECTIONS
Scale: 1 inch = 10 feet

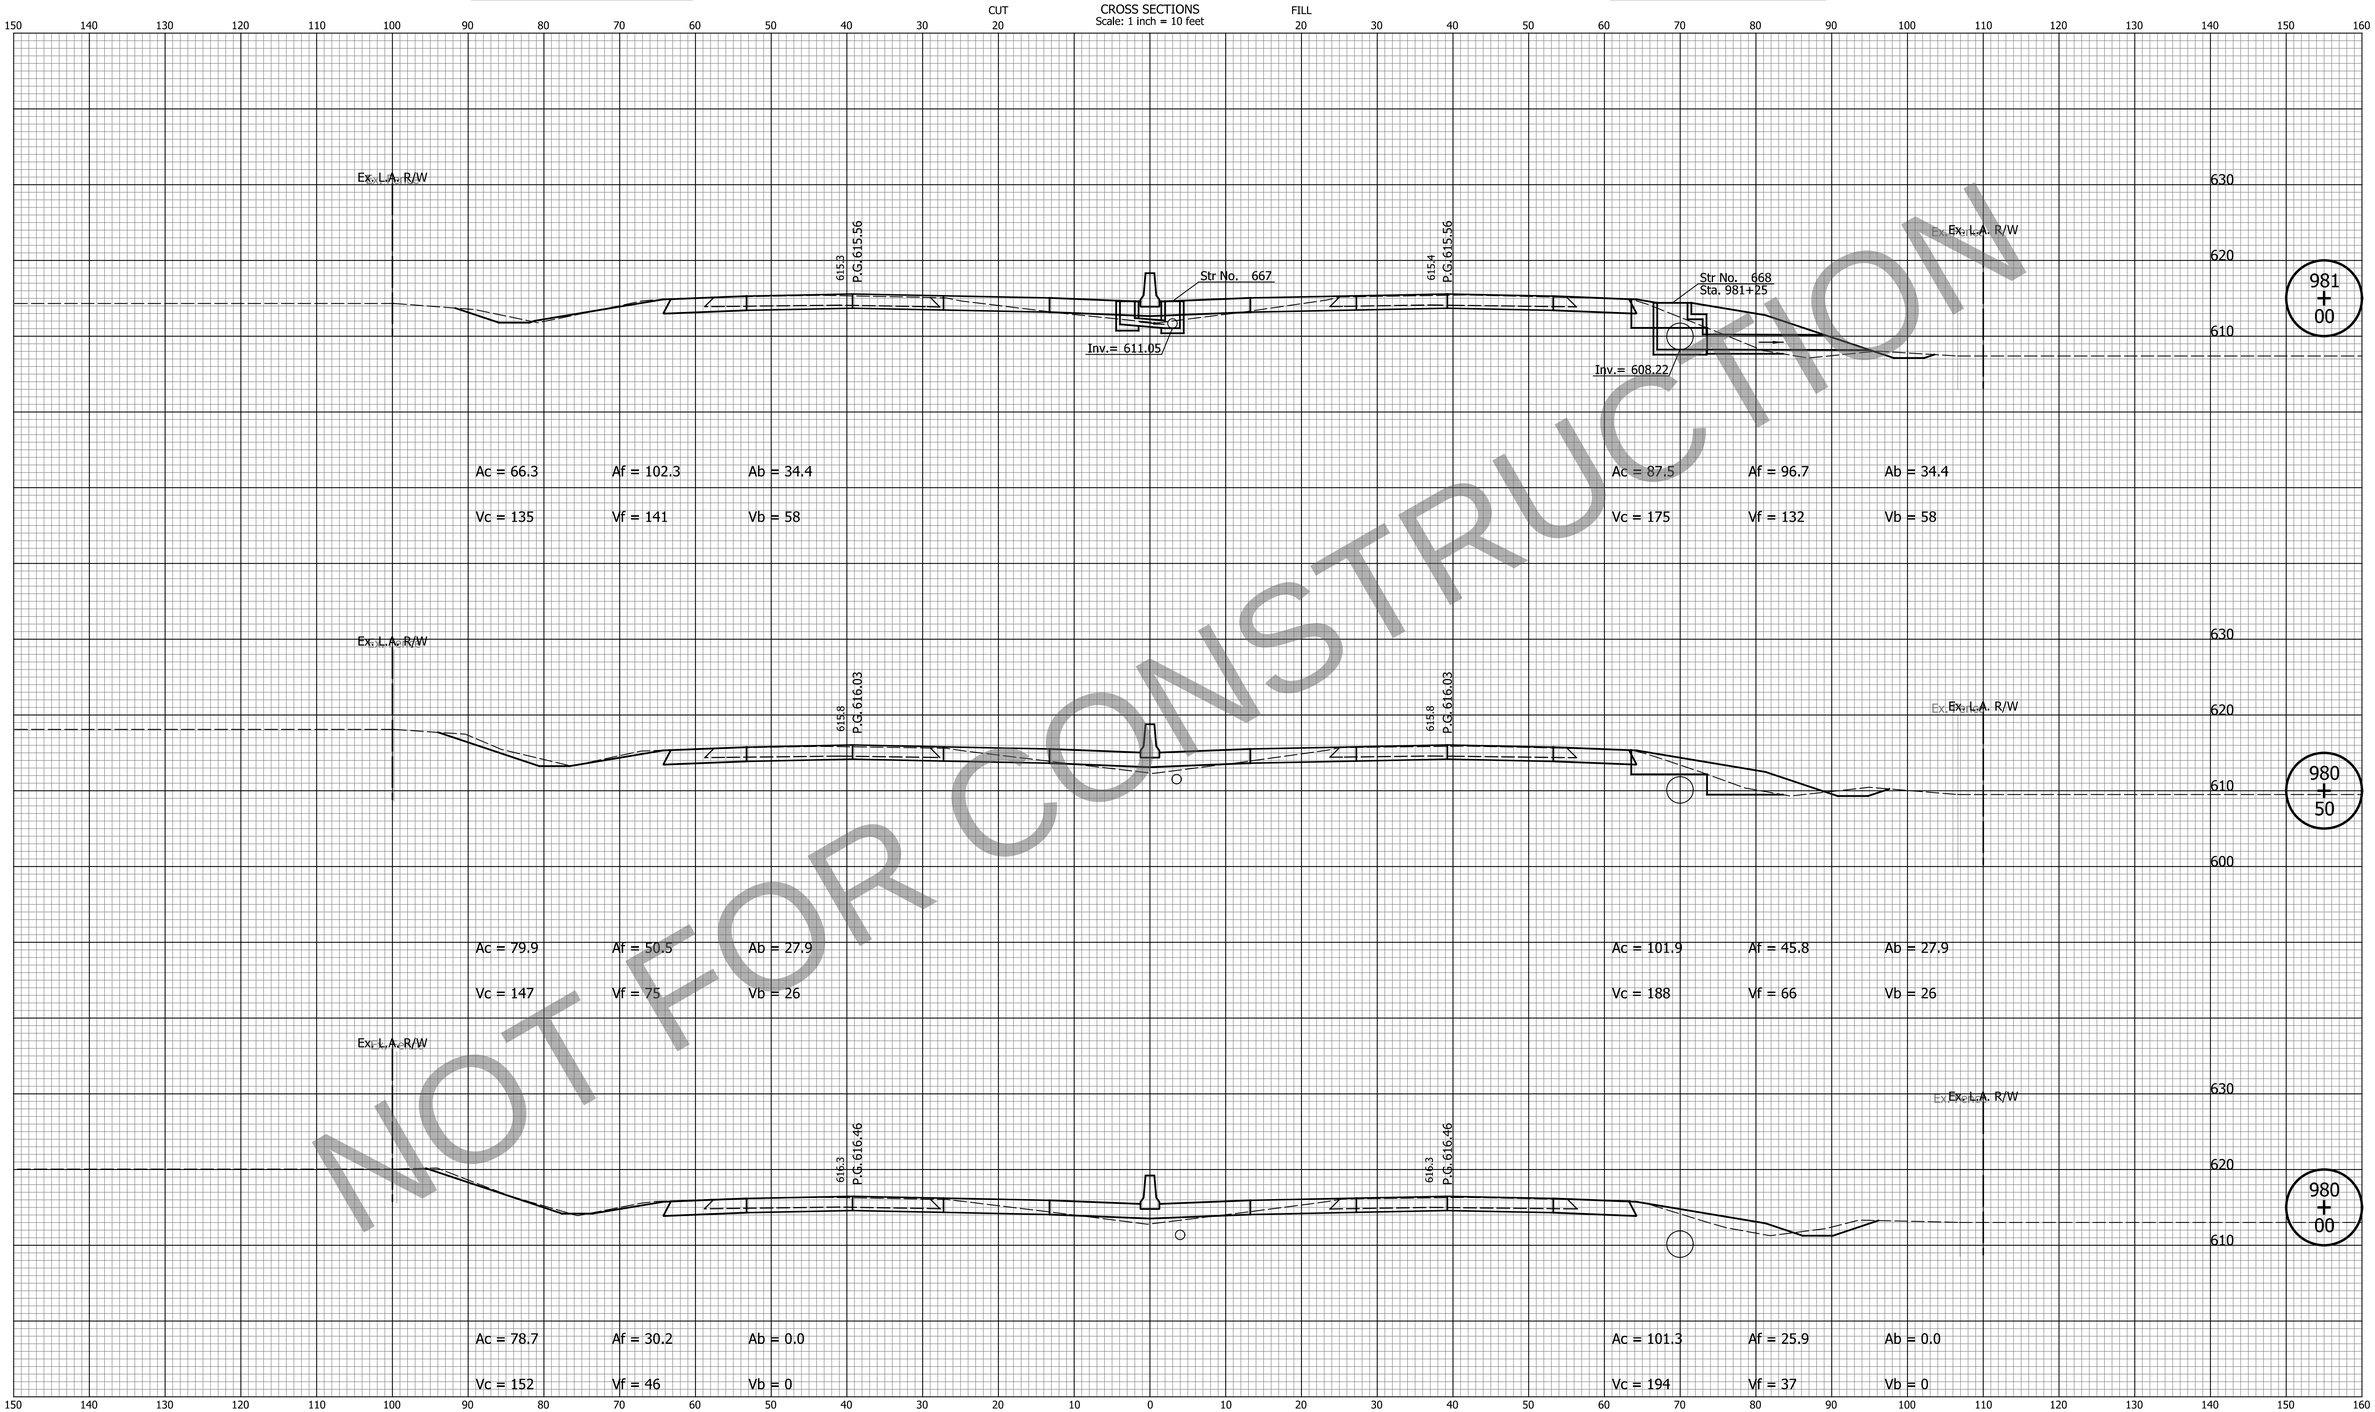

NOT FOR CONSTRUCTION

DATE	REVISION

FOR INFORMATION ONLY
Project scope, including project limits and identified work within, will change based on what the Design-Build Contractor can provide for the fixed-price identified in the RFP documents.

Note:
Proposed Cross Sections Show HMA Pavement Alternative Only.

DESIGNED: ZLM	DRAWN: BAD
CHECKED: CDH	CHECKED: PKW

INDIANA
DEPARTMENT OF TRANSPORTATION

CROSS SECTIONS
LINE "Q"

HORIZONTAL SCALE	BRIDGE FILE
1" = 10'	N/A
VERTICAL SCALE	DESIGNATION
1" = 10'	1700135
SURVEY BOOK	SHEETS
N/A	197 of 252
CONTRACT	PROJECT
R-41529	1700135

Indy-mdf.dgnlib
Indiana_Shade.tbl

cherr 10/19/2023 10:35:00 AM P:\2019\00172\D. Drawings\201900172.0001.RD.CS.03.dgn

PCCP Earthwork Values

HMA Earthwork Values

CROSS SECTIONS
Scale: 1 inch = 10 feet

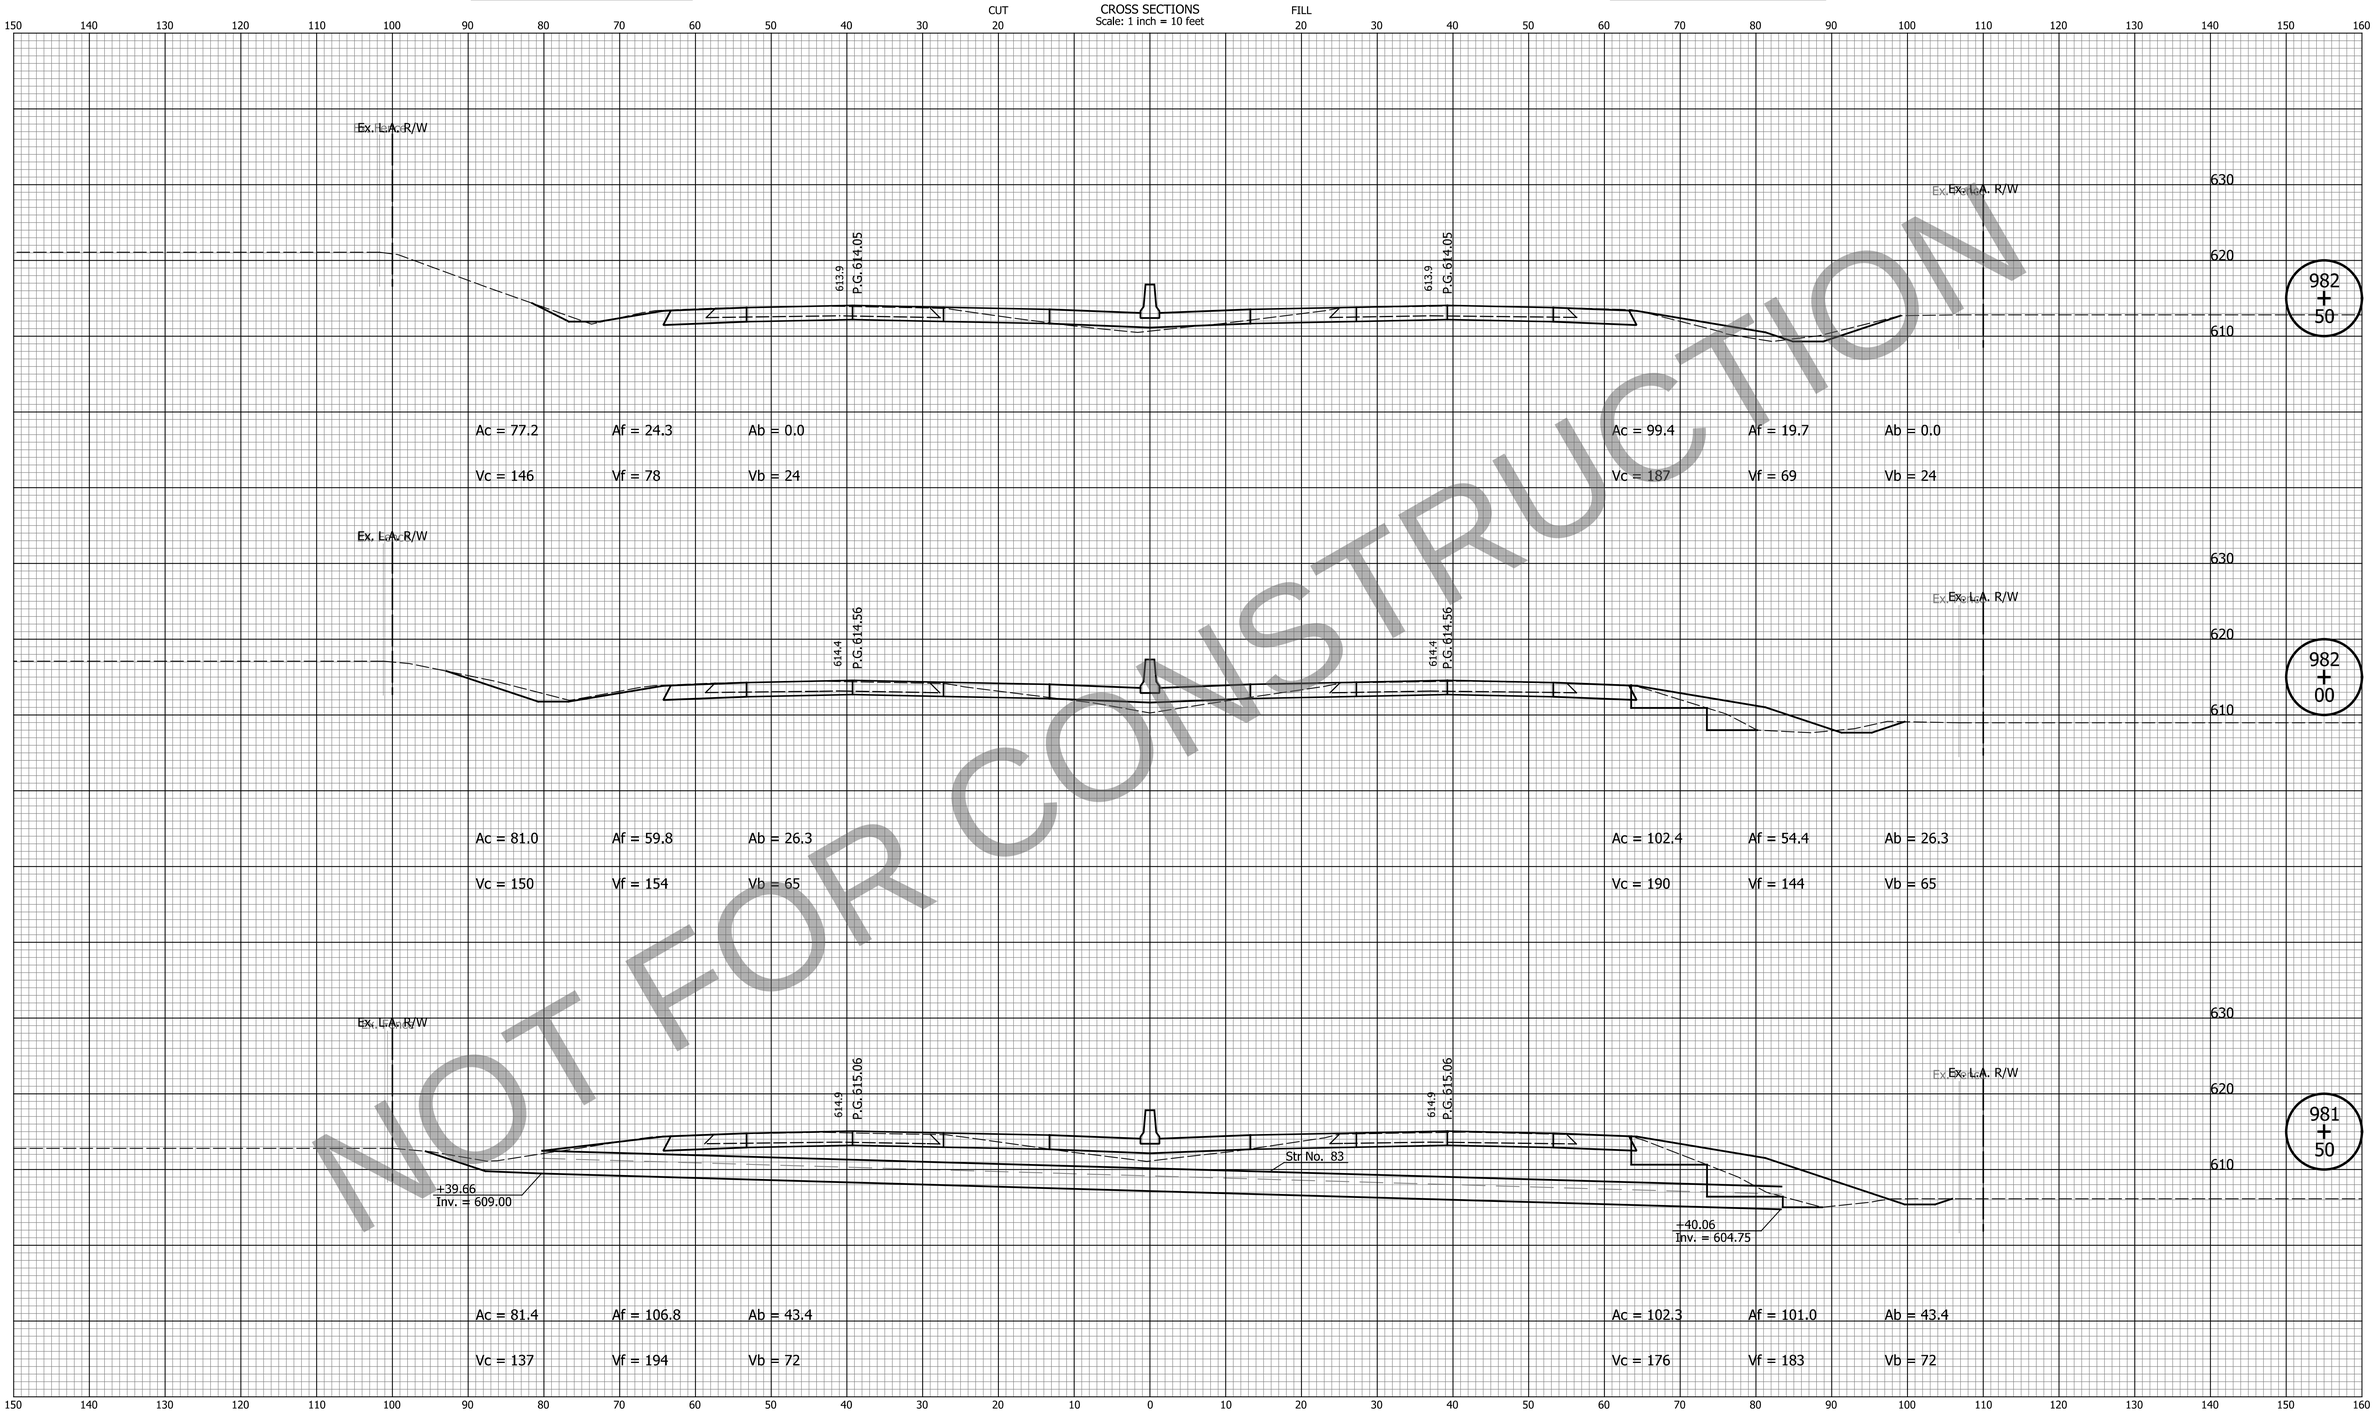

NOT FOR CONSTRUCTION

DATE	REVISION

FOR INFORMATION ONLY
Project scope, including project limits and identified work within, will change based on what the Design-Build Contractor can provide for the fixed-price identified in the RFP documents.

Note:
Proposed Cross Sections Show HMA Pavement Alternative Only.

DESIGNED: ZLM	DRAWN: BAD
CHECKED: CDH	CHECKED: PKW

INDIANA
DEPARTMENT OF TRANSPORTATION

CROSS SECTIONS
LINE "Q"

HORIZONTAL SCALE	BRIDGE FILE
1" = 10'	N/A
VERTICAL SCALE	DESIGNATION
1" = 10'	1700135
SURVEY BOOK	SHEETS
N/A	198 of 252
CONTRACT	PROJECT
R-41529	1700135

Indy-mdf.dgnfg
Indiana_Shade.tbl

cherr 10/19/2023 10:35:02 AM P:\2019\00172\D. Drawings\201900172.0001.RD.CS.03.dgn

PCCP Earthwork Values

HMA Earthwork Values

CROSS SECTIONS
Scale: 1 inch = 10 feet

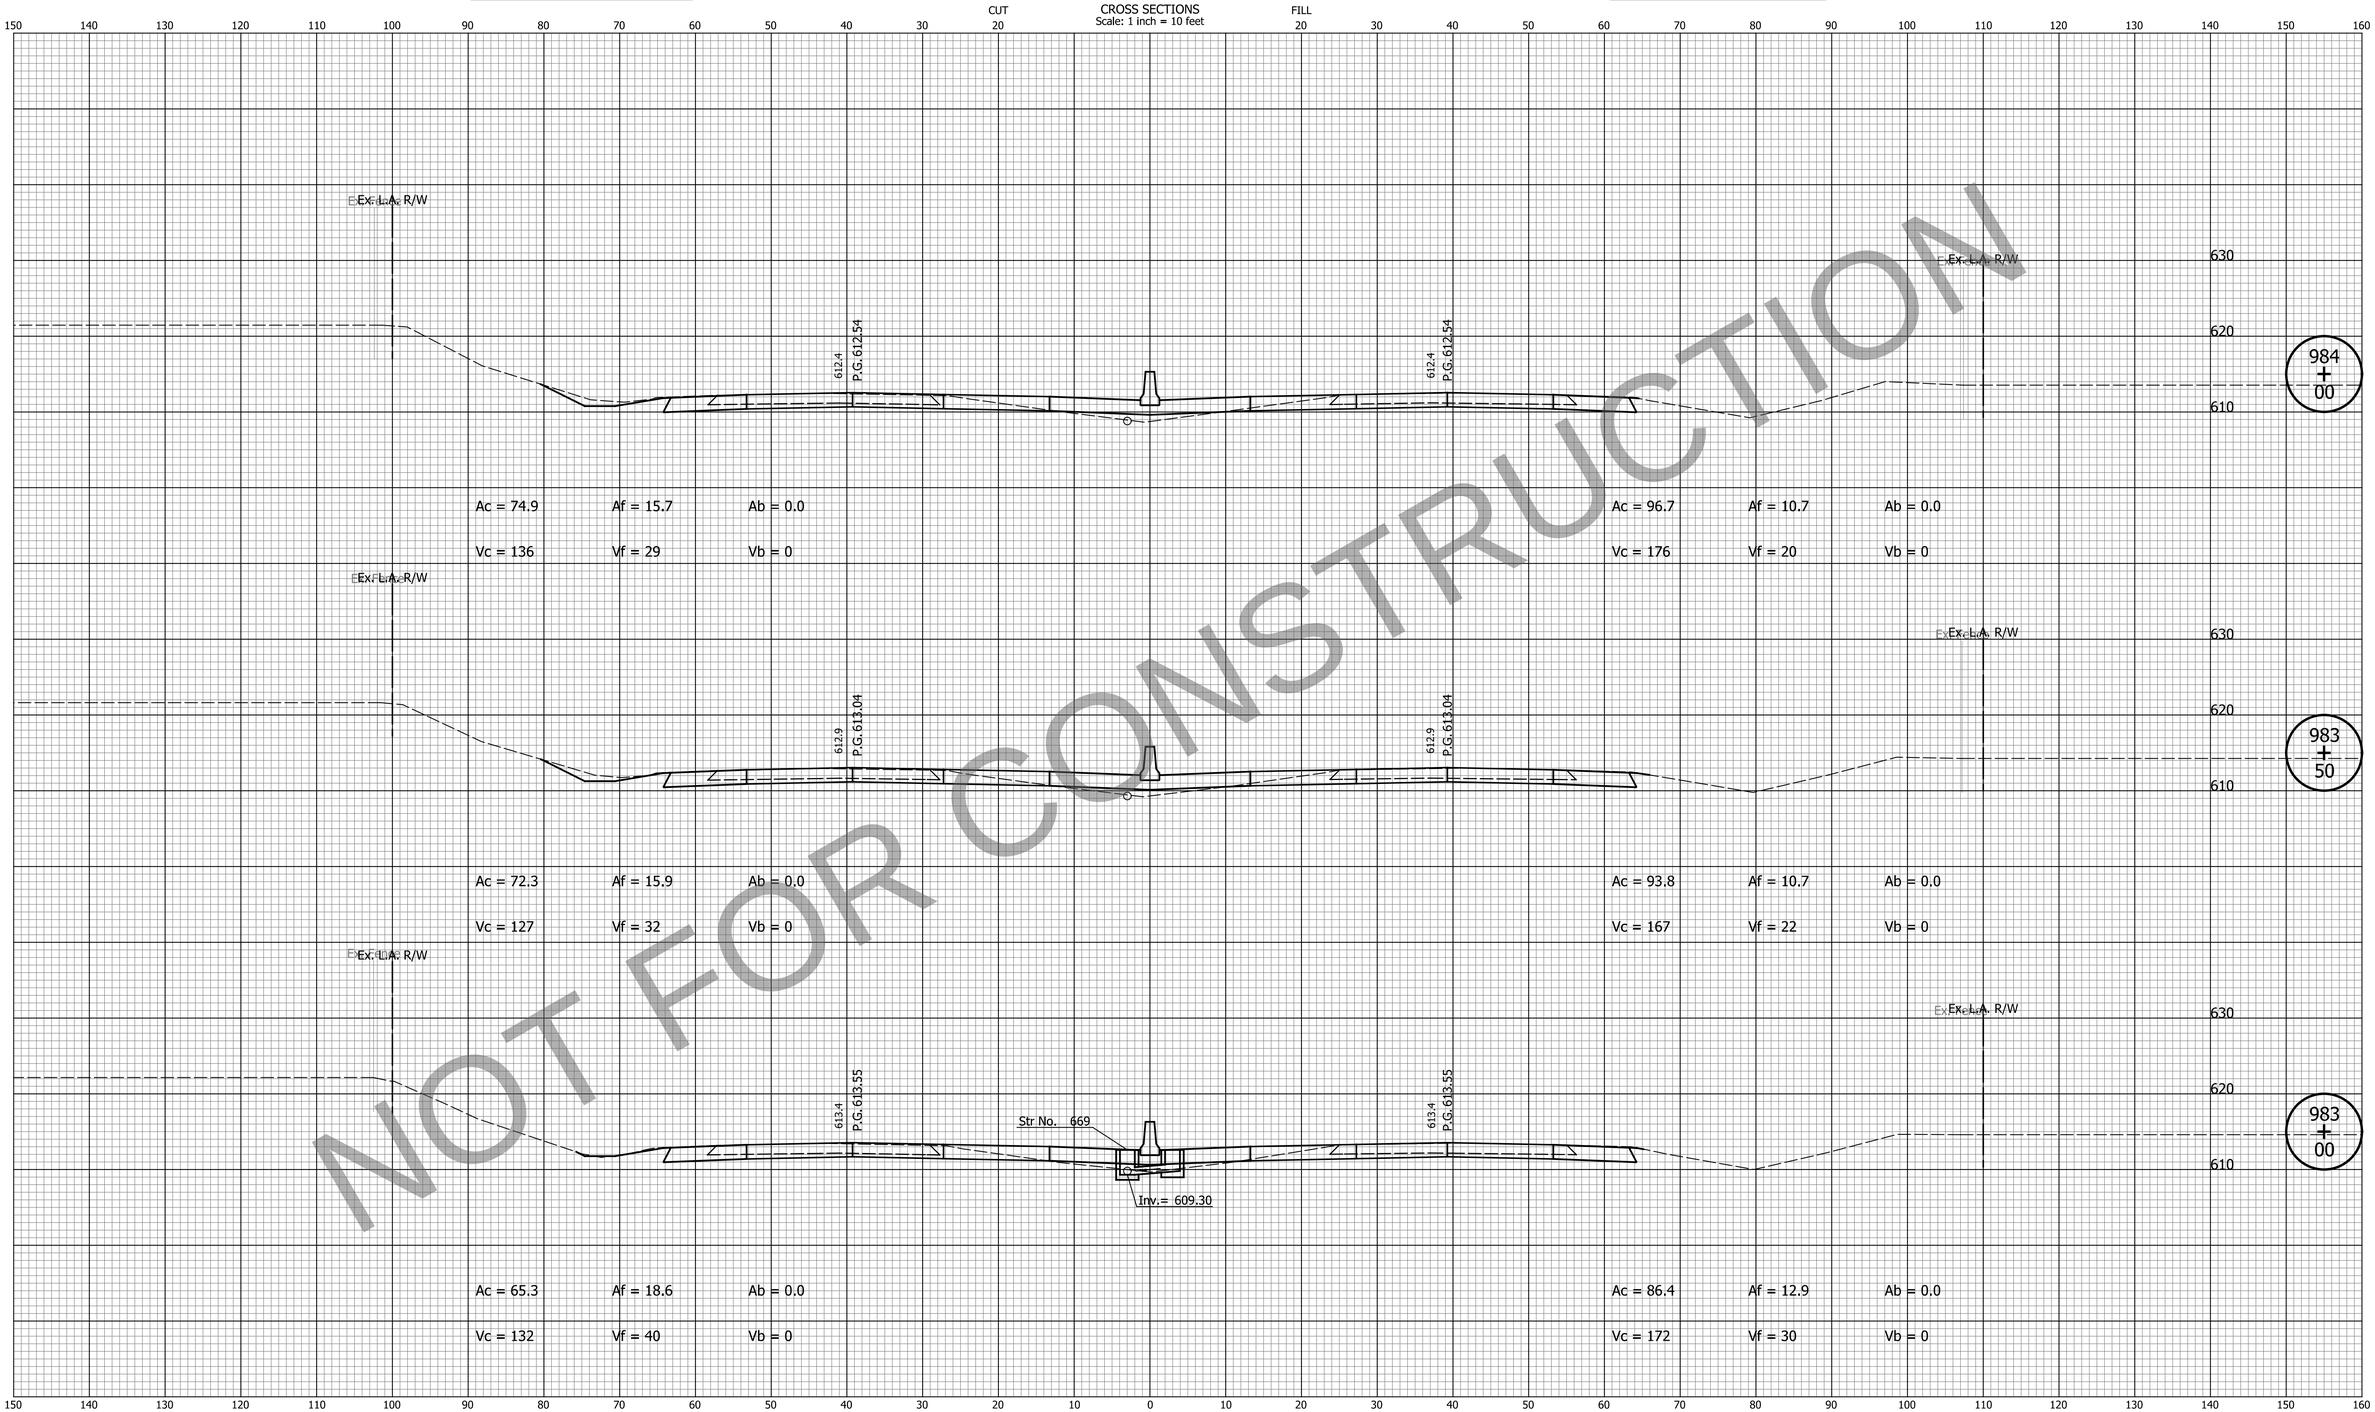

NOT FOR CONSTRUCTION

DATE	REVISION

FOR INFORMATION ONLY

Project scope, including project limits and identified work within, will change based on what the Design-Build Contractor can provide for the fixed-price identified in the RFP documents.

Note:
Proposed Cross Sections Show HMA Pavement Alternative Only.

DESIGNED: ZLM	DRAWN: BAD
CHECKED: CDH	CHECKED: PKW

INDIANA
DEPARTMENT OF TRANSPORTATION

CROSS SECTIONS
LINE "Q"

HORIZONTAL SCALE	BRIDGE FILE
1" = 10'	N/A
VERTICAL SCALE	DESIGNATION
1" = 10'	1700135
SURVEY BOOK	SHEETS
N/A	199 of 252
CONTRACT	PROJECT
R-41529	1700135

Indy-Pdf.pltcfg
Indiana_Shade.tbl

cherr 10/19/2023 10:35:04 AM P:\2019\00172\D. Drawings\201900172.0001.RD.CS.03.dgn

PCCP Earthwork Values

HMA Earthwork Values

CROSS SECTIONS
Scale: 1 inch = 10 feet

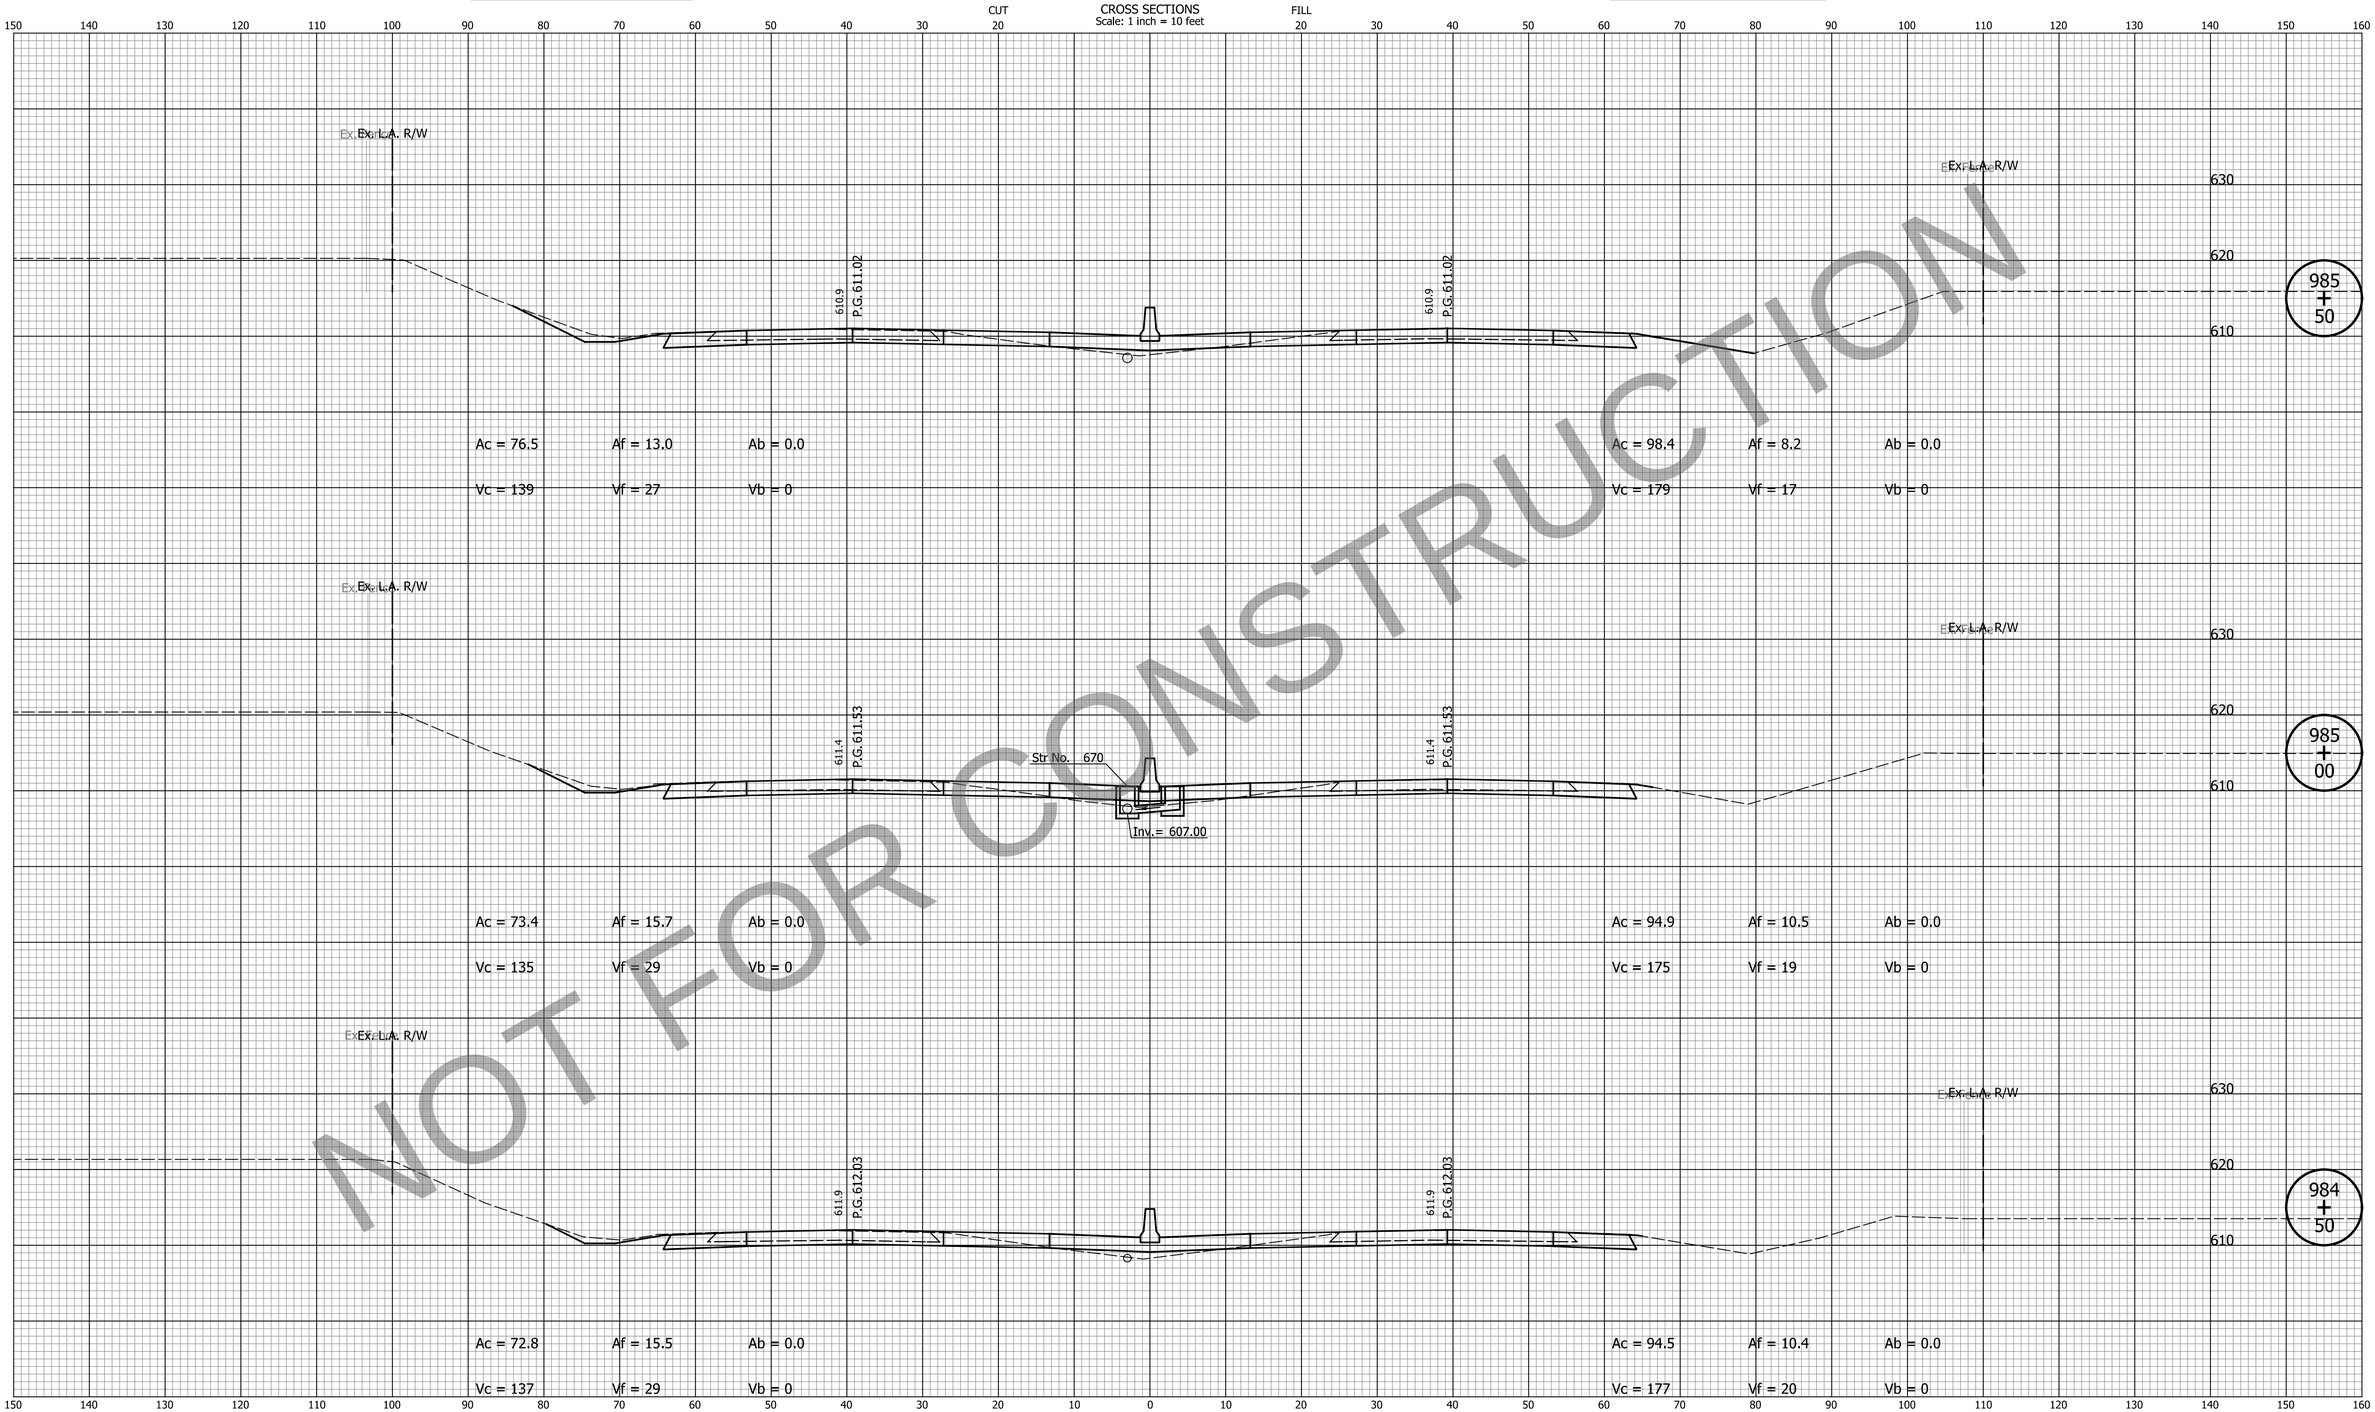

NOT FOR CONSTRUCTION

DATE	REVISION

FOR INFORMATION ONLY

Project scope, including project limits and identified work within, will change based on what the Design-Build Contractor can provide for the fixed-price identified in the RFP documents.

Note:
Proposed Cross Sections Show HMA Pavement Alternative Only.

DESIGNED: ZLM	DRAWN: BAD
CHECKED: CDH	CHECKED: PKW

INDIANA
DEPARTMENT OF TRANSPORTATION

CROSS SECTIONS
LINE "Q"

HORIZONTAL SCALE	BRIDGE FILE
1" = 10'	N/A
VERTICAL SCALE	DESIGNATION
1" = 10'	1700135
SURVEY BOOK	SHEETS
N/A	200 of 252
CONTRACT	PROJECT
R-41529	1700135

Indy+Pdf.cfg
Indiana_Shade.tbl

cherr 10/19/2023 10:35:07 AM P:\2019\00172\D. Drawings\201900172.0001.RD.CS.03.dgn

PCCP Earthwork Values

HMA Earthwork Values

CROSS SECTIONS
Scale: 1 inch = 10 feet

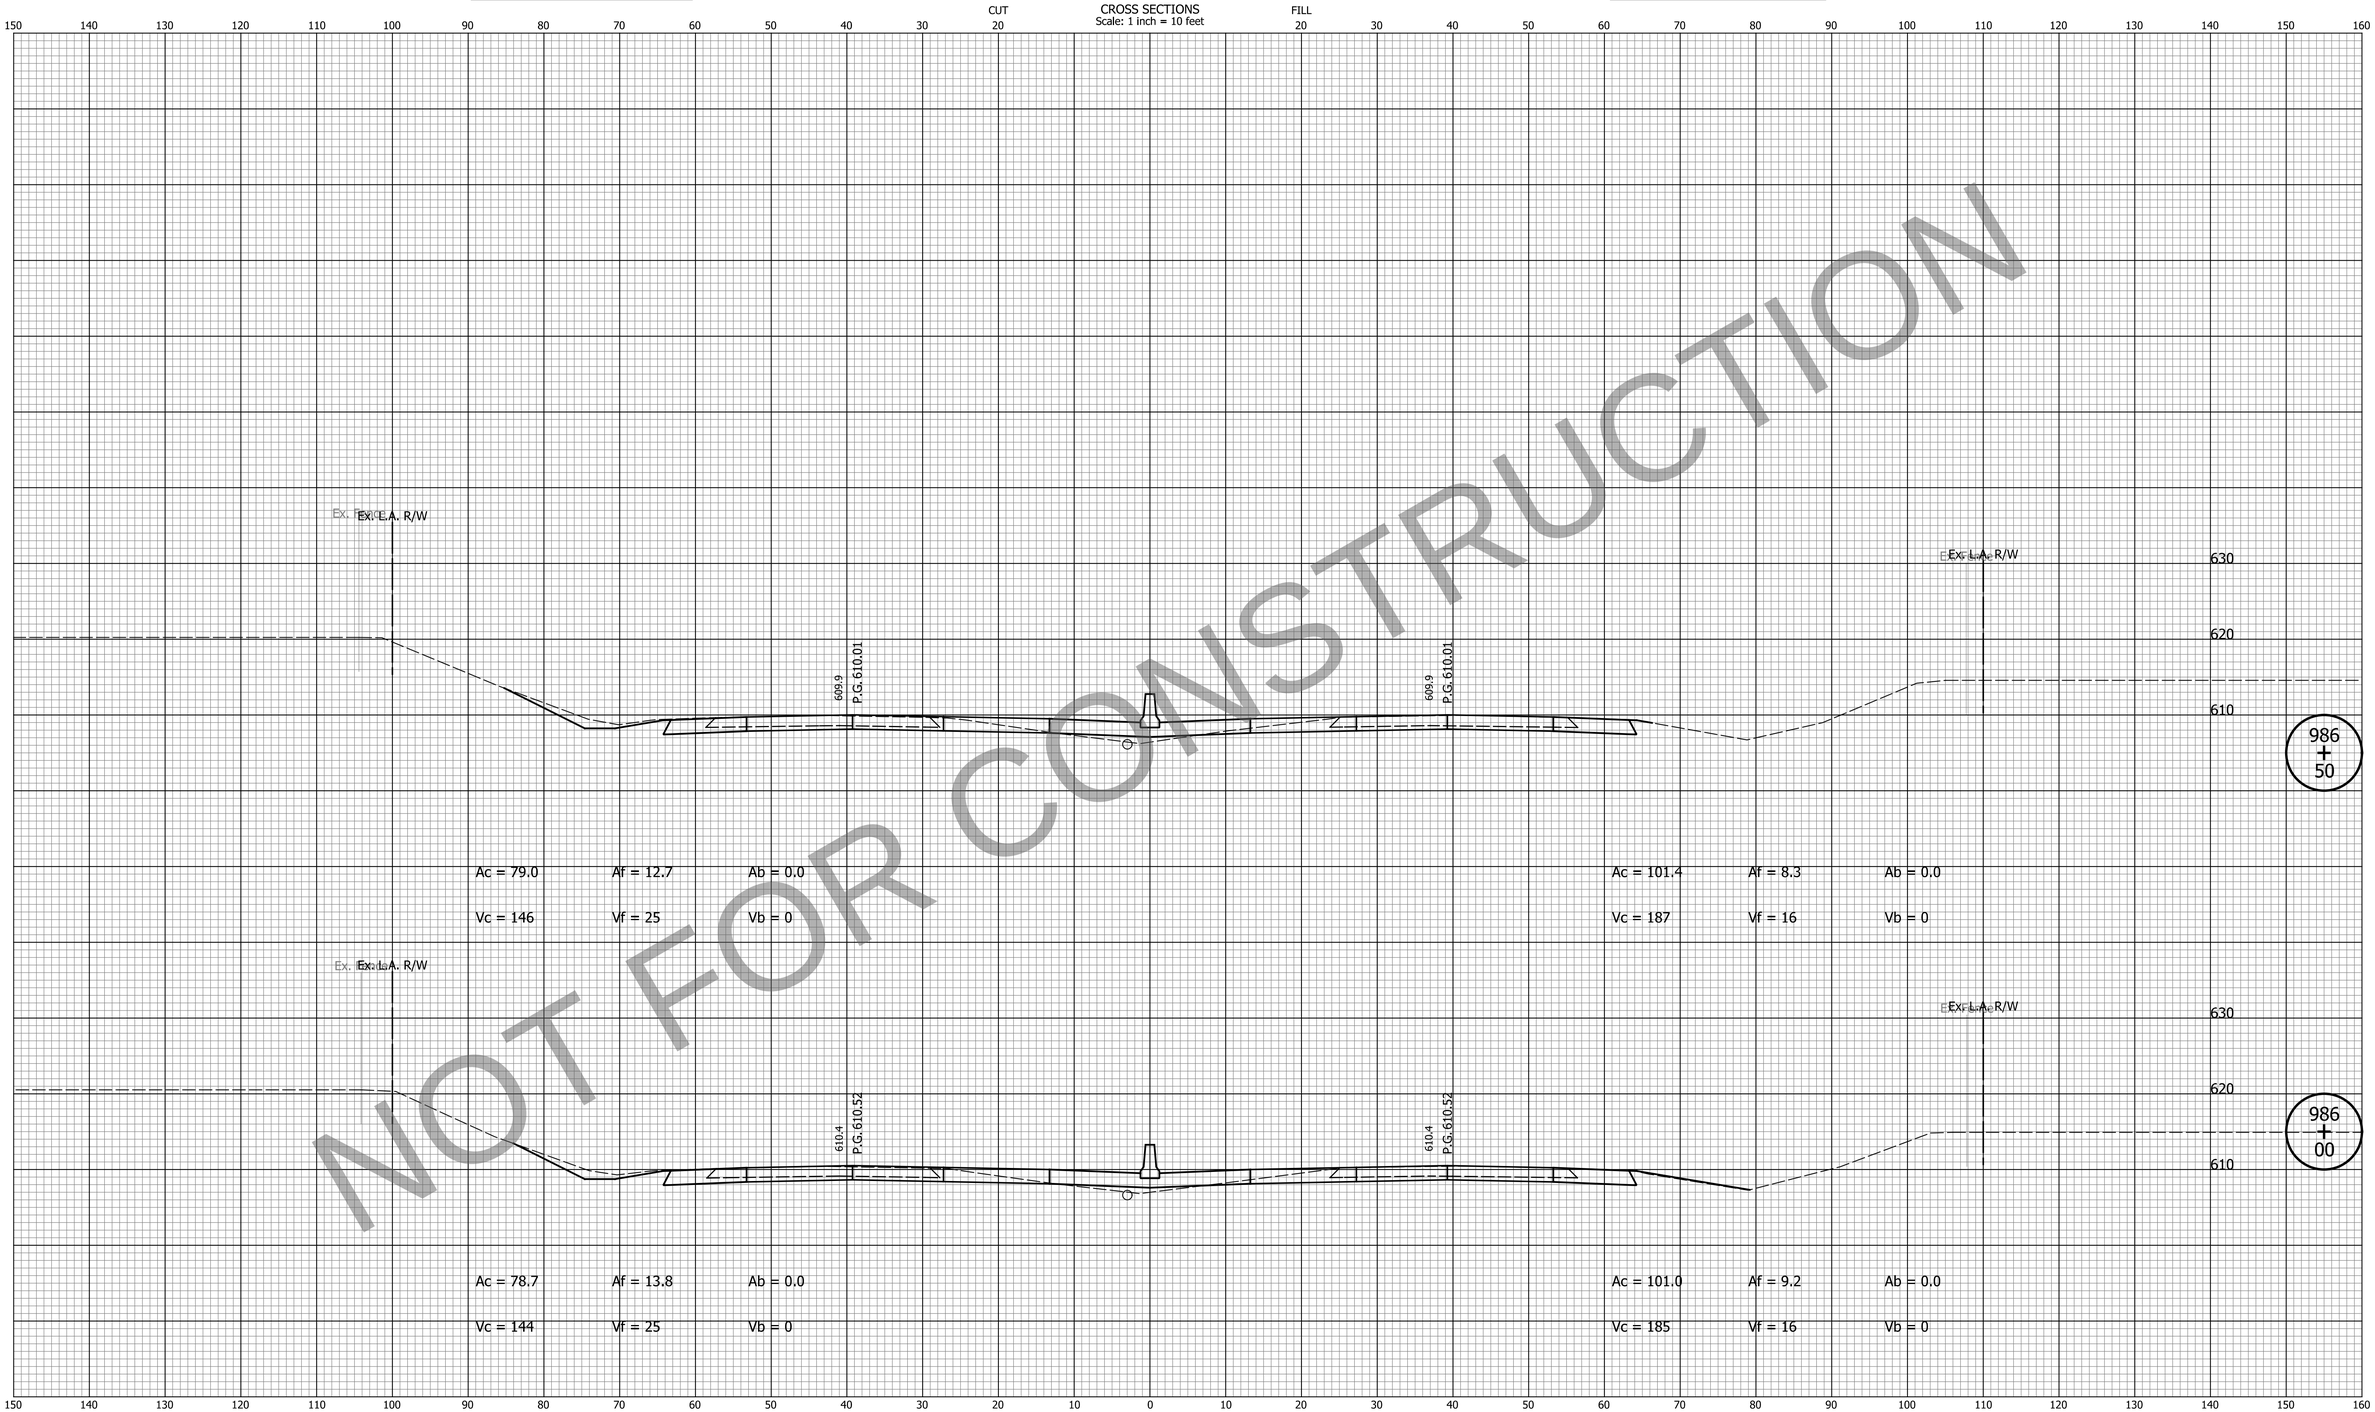

NOT FOR CONSTRUCTION

DATE	REVISION

FOR INFORMATION ONLY

Project scope, including project limits and identified work within, will change based on what the Design-Build Contractor can provide for the fixed-price identified in the RFP documents.

Note:
Proposed Cross Sections Show HMA Pavement Alternative Only.

DESIGNED: ZLM	DRAWN: BAD
CHECKED: CDH	CHECKED: PKW

INDIANA
DEPARTMENT OF TRANSPORTATION

CROSS SECTIONS
LINE "Q"

HORIZONTAL SCALE	BRIDGE FILE
1" = 10'	N/A
VERTICAL SCALE	DESIGNATION
1" = 10'	1700135
SURVEY BOOK	SHEETS
N/A	201 of 252
CONTRACT	PROJECT
R-41529	1700135

PCCP Earthwork Values

HMA Earthwork Values

CROSS SECTIONS
Scale: 1 inch = 10 feet

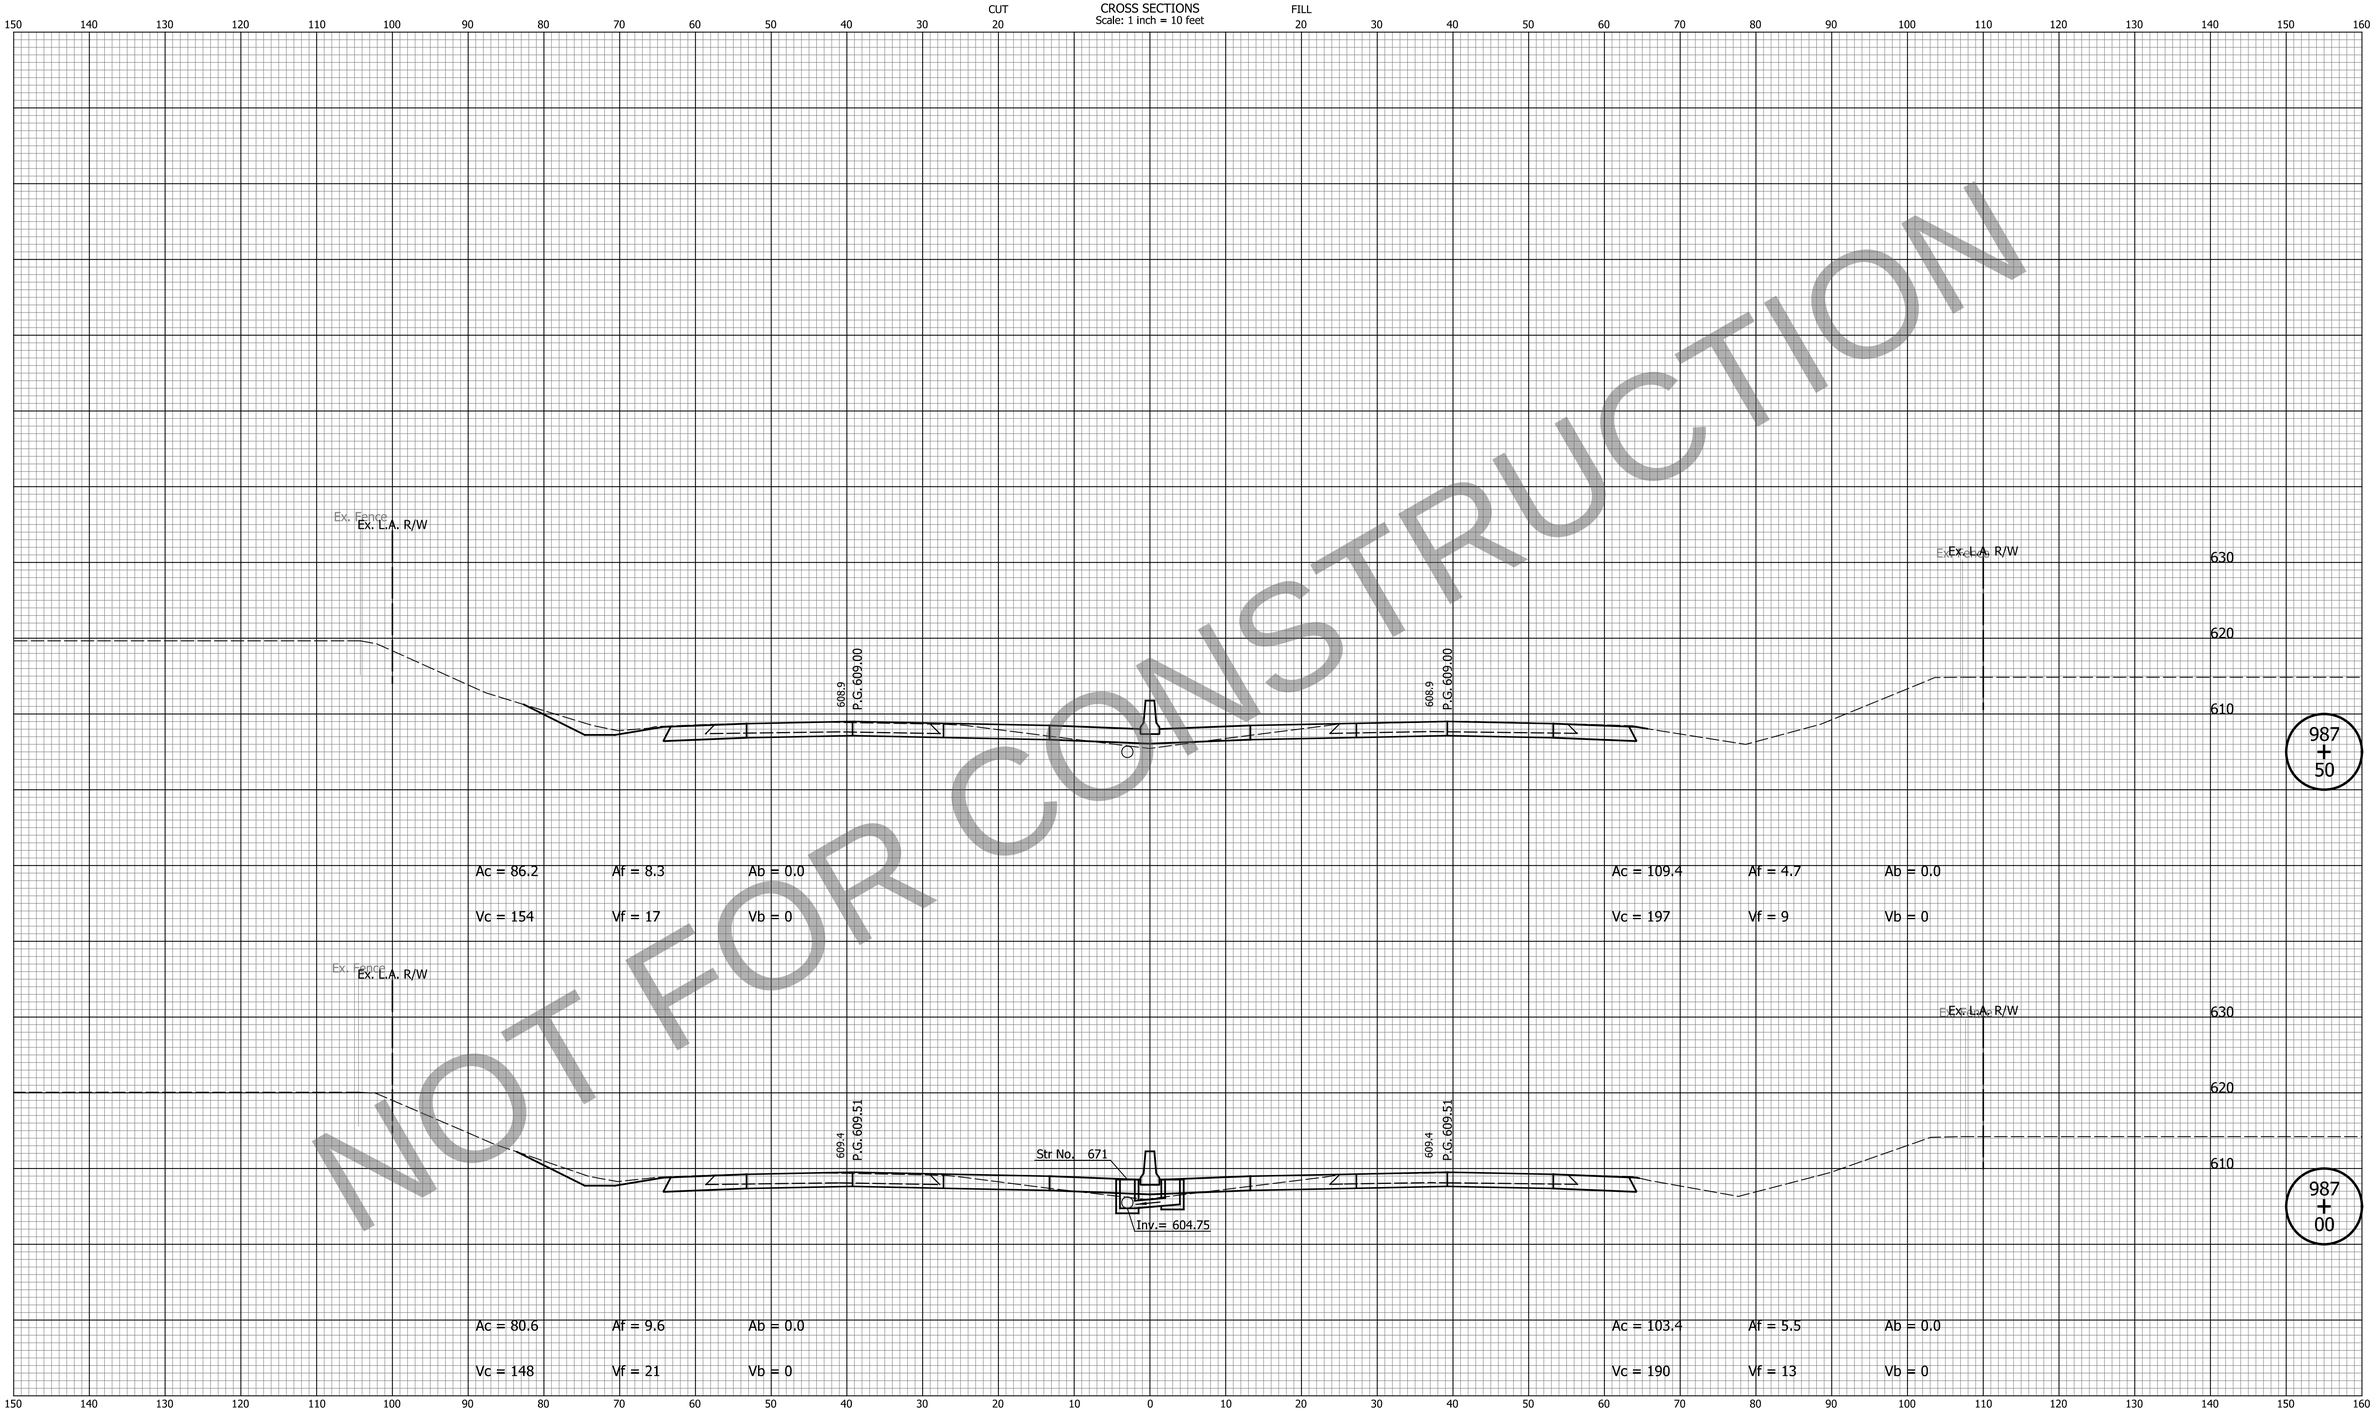

NOT FOR CONSTRUCTION

DATE	REVISION

FOR INFORMATION ONLY
Project scope, including project limits and identified work within, will change based on what the Design-Build Contractor can provide for the fixed-price identified in the RFP documents.

Note:
Proposed Cross Sections Show HMA Pavement Alternative Only.

DESIGNED: ZLM	DRAWN: BAD
CHECKED: CDH	CHECKED: PKW

INDIANA
DEPARTMENT OF TRANSPORTATION

CROSS SECTIONS
LINE "Q"

HORIZONTAL SCALE	BRIDGE FILE
1" = 10'	N/A
VERTICAL SCALE	DESIGNATION
1" = 10'	1700135
SURVEY BOOK	SHEETS
N/A	202 of 252
CONTRACT	PROJECT
R-41529	1700135

Indy-chief.cfg/cfg
Indiana_Shade.tbl

cherr 10/19/2023 10:35:11 AM P:\2019\00172\D. Drawings\201900172.0001.RD.CS.03.dgn

PCCP Earthwork Values

HMA Earthwork Values

CROSS SECTIONS
Scale: 1 inch = 10 feet

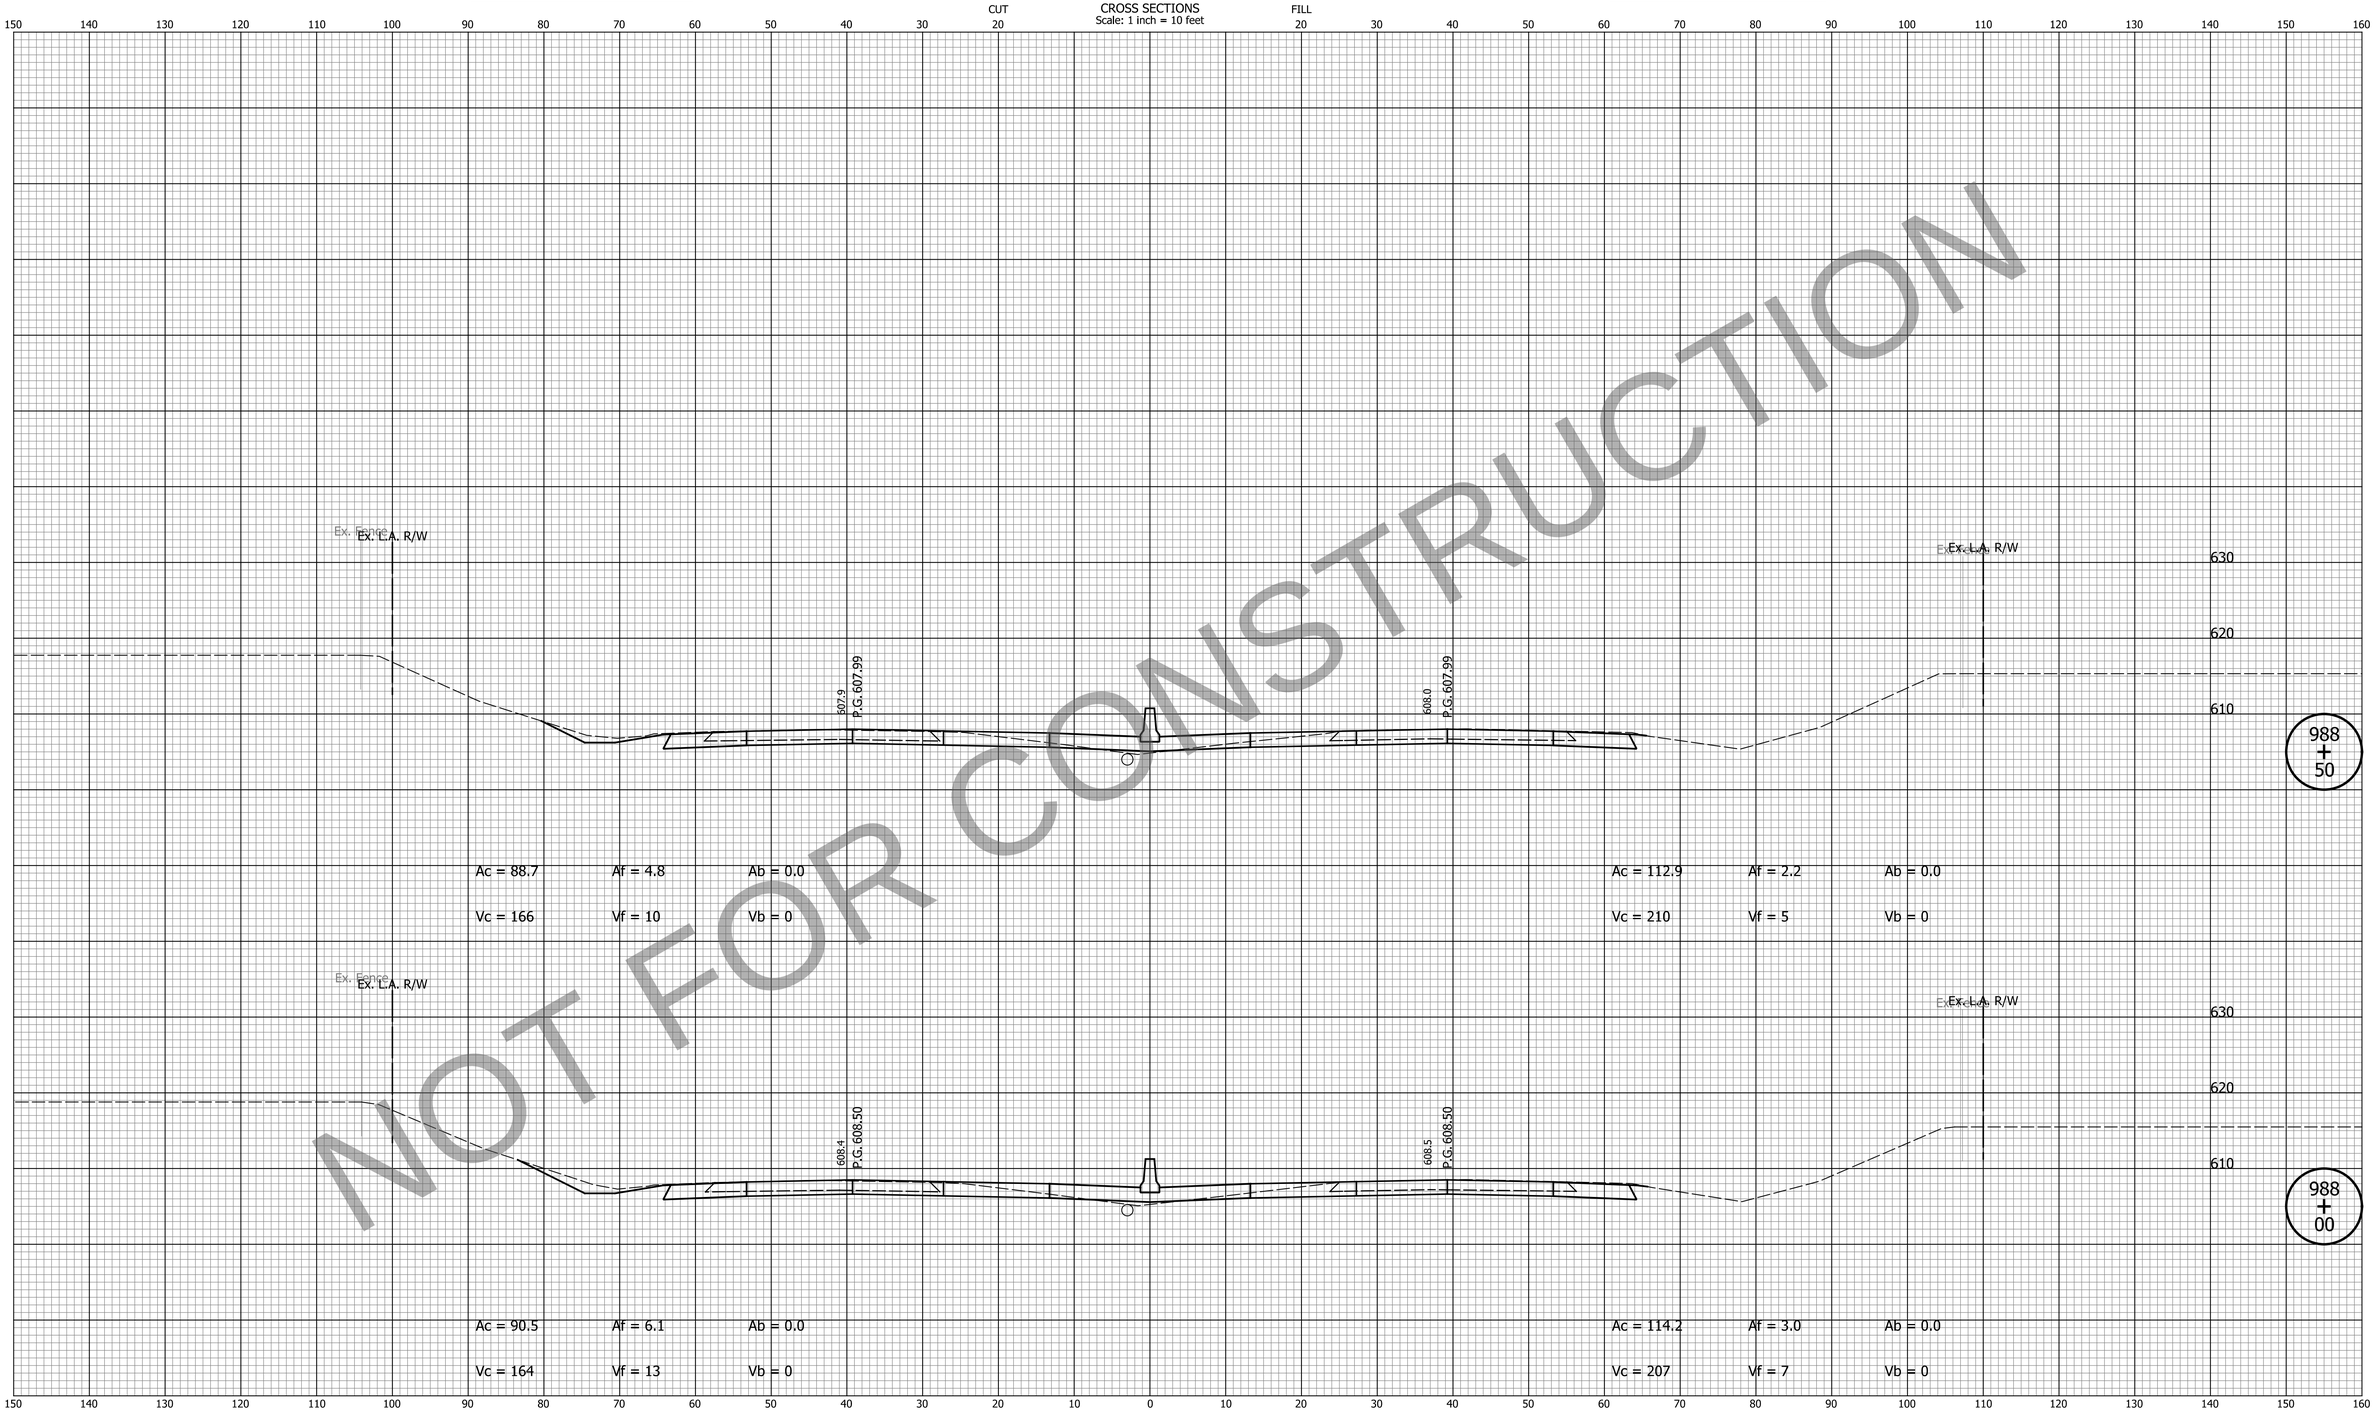

NOT FOR CONSTRUCTION

DATE	REVISION

FOR INFORMATION ONLY
Project scope, including project limits and identified work within, will change based on what the Design-Build Contractor can provide for the fixed-price identified in the RFP documents.

Note:
Proposed Cross Sections Show HMA Pavement Alternative Only.

DESIGNED: ZLM	DRAWN: BAD
CHECKED: CDH	CHECKED: PKW

INDIANA
DEPARTMENT OF TRANSPORTATION

CROSS SECTIONS
LINE "Q"

HORIZONTAL SCALE	BRIDGE FILE
1" = 10'	N/A
VERTICAL SCALE	DESIGNATION
1" = 10'	1700135
SURVEY BOOK	SHEETS
N/A	203 of 252
CONTRACT	PROJECT
R-41529	1700135

Indy-hdf.pltcfg
Indiana_Shade.tbl

cherr 10/19/2023 10:35:14 AM P:\2019\00172\D. Drawings\201900172.0001.RD.CS.03.dgn

PCCP Earthwork Values

HMA Earthwork Values

CROSS SECTIONS
Scale: 1 inch = 10 feet

NOT FOR CONSTRUCTION

DATE	REVISION

FOR INFORMATION ONLY

Project scope, including project limits and identified work within, will change based on what the Design-Build Contractor can provide for the fixed-price identified in the RFP documents.

Note:
Proposed Cross Sections Show HMA Pavement Alternative Only.

DESIGNED: ZLM
DRAWN: BAD
CHECKED: CDH
CHECKED: PKW

INDIANA
DEPARTMENT OF TRANSPORTATION

CROSS SECTIONS
LINE "Q"

HORIZONTAL SCALE	BRIDGE FILE
1" = 10'	N/A
VERTICAL SCALE	DESIGNATION
1" = 10'	1700135
SURVEY BOOK	SHEETS
N/A	204 of 252
CONTRACT	PROJECT
R-41529	1700135

PCCP Earthwork Values

HMA Earthwork Values

CROSS SECTIONS
Scale: 1 inch = 10 feet

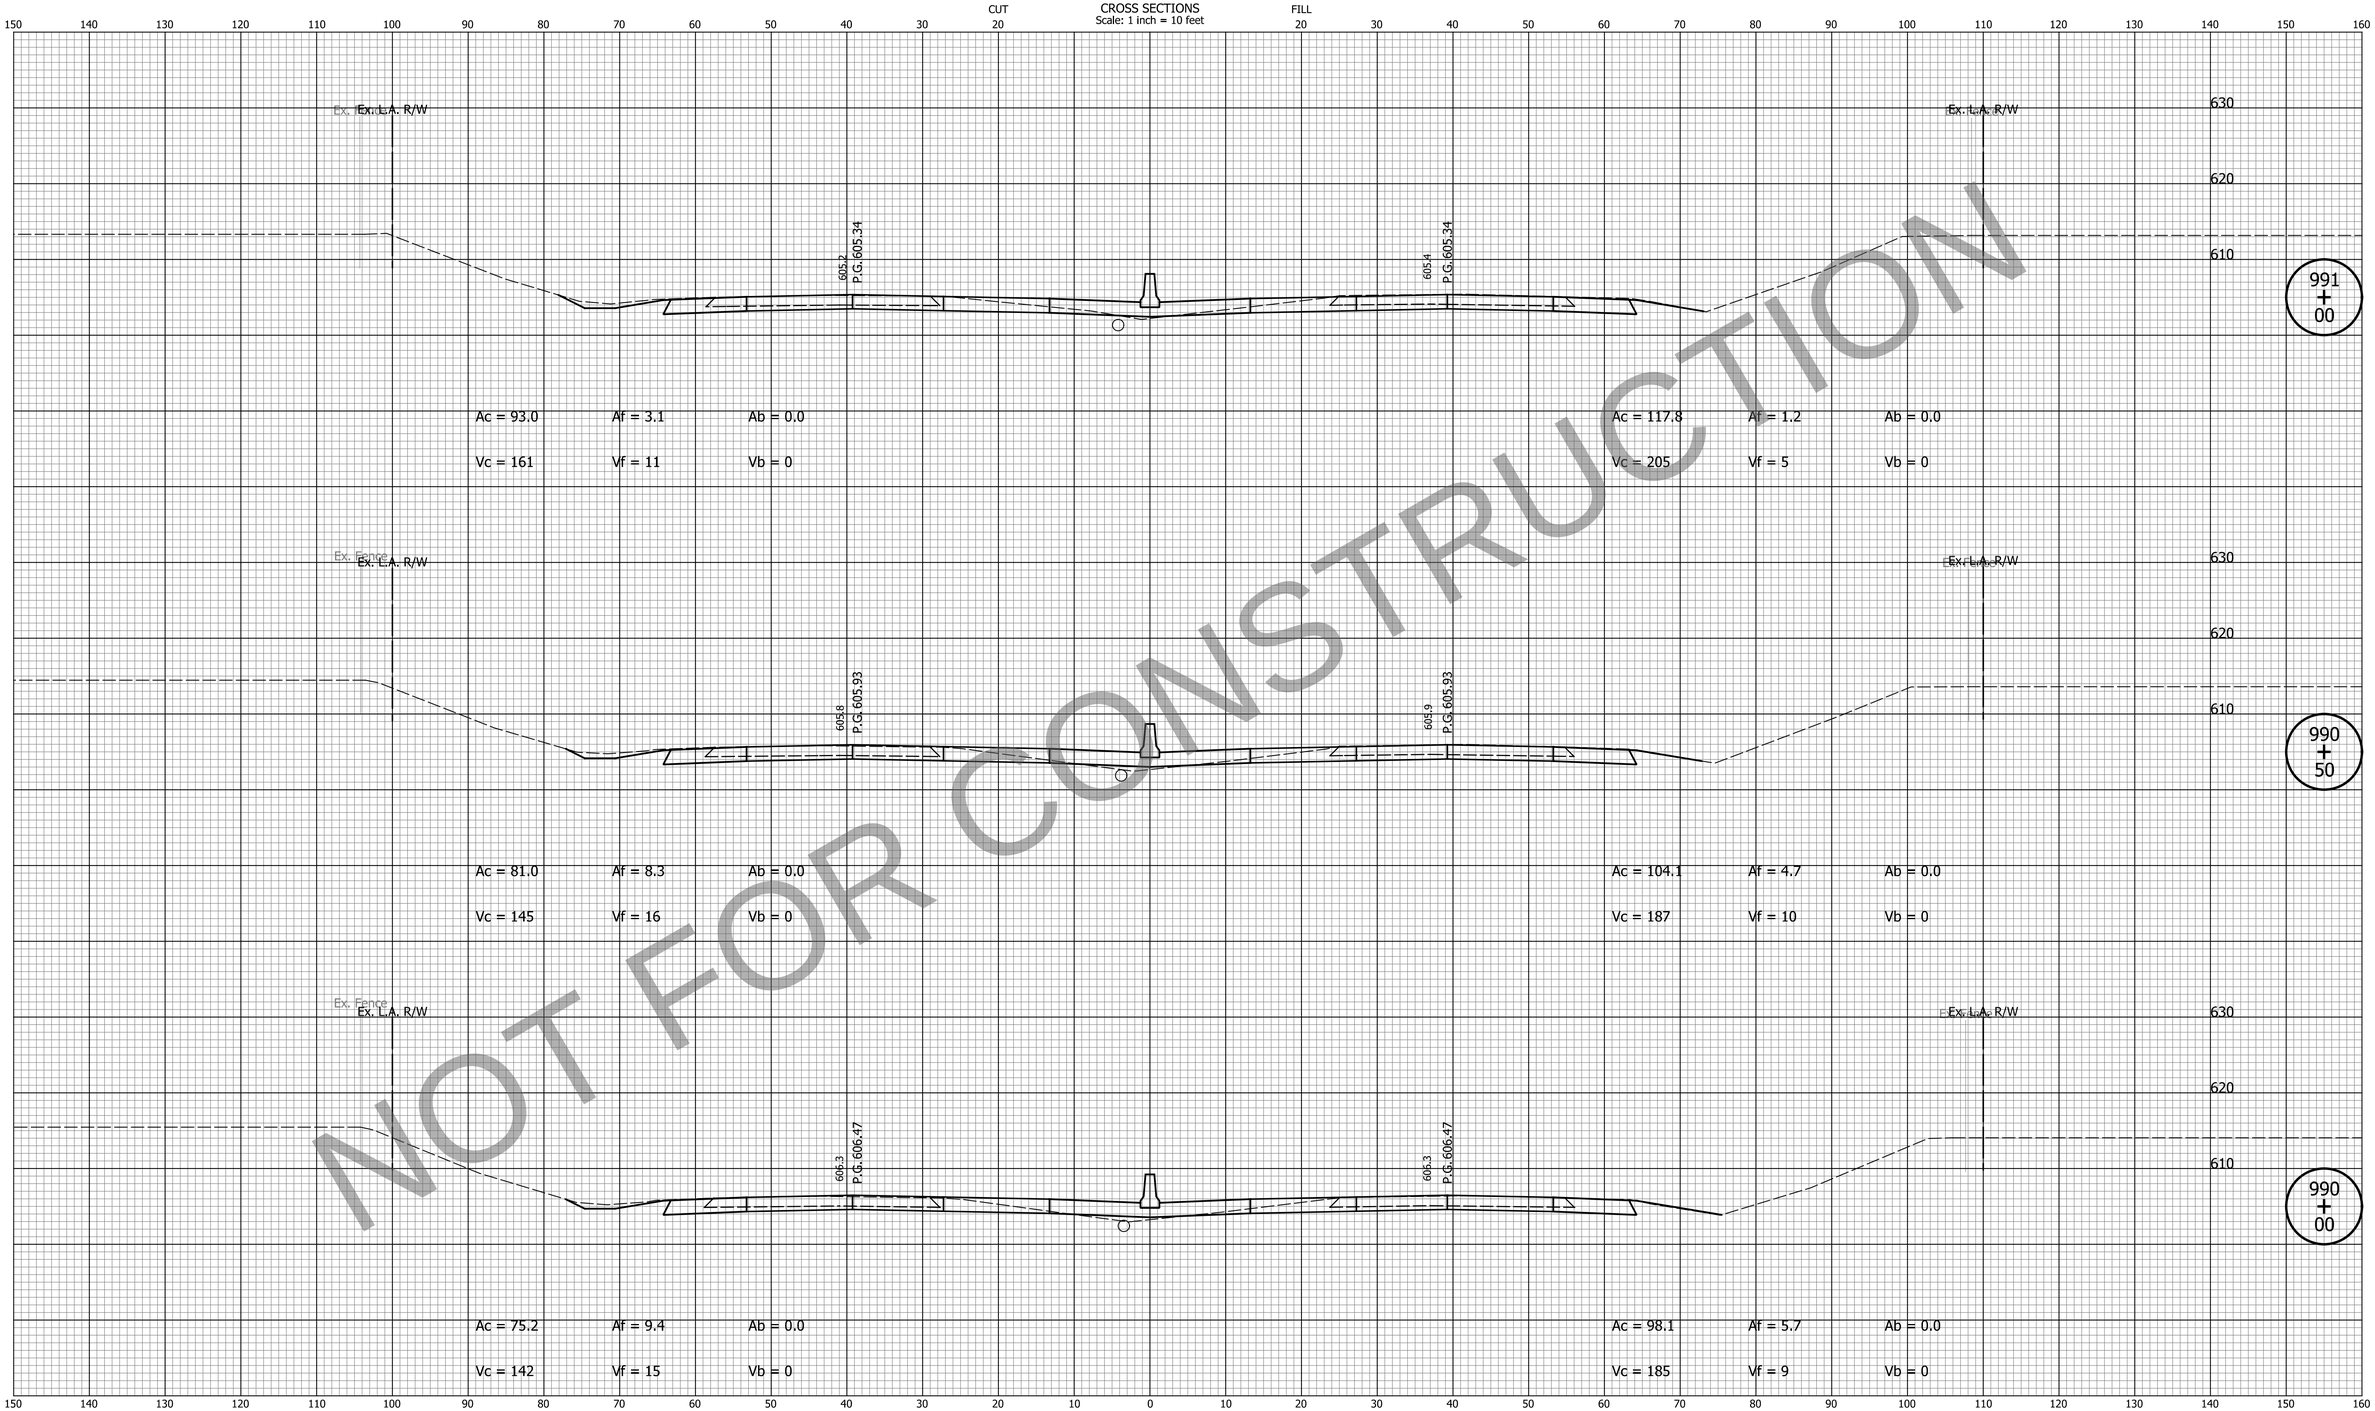

NOT FOR CONSTRUCTION

DATE	REVISION

FOR INFORMATION ONLY

Project scope, including project limits and identified work within, will change based on what the Design-Build Contractor can provide for the fixed-price identified in the RFP documents.

Note:
Proposed Cross Sections Show HMA Pavement Alternative Only.

DESIGNED: ZLM	DRAWN: BAD
CHECKED: CDH	CHECKED: PKW

INDIANA
DEPARTMENT OF TRANSPORTATION

CROSS SECTIONS
LINE "Q"

HORIZONTAL SCALE	BRIDGE FILE
1" = 10'	N/A
VERTICAL SCALE	DESIGNATION
1" = 10'	1700135
SURVEY BOOK	SHEETS
N/A	205 of 252
CONTRACT	PROJECT
R-41529	1700135

Indy-chief_cfg\cfg
Indiana_Shade.tbl

cherr 10/19/2023 10:35:18 AM P:\2019\00172\D. Drawings\201900172.0001.RD.CS.03.dgn

PCCP Earthwork Values

HMA Earthwork Values

CROSS SECTIONS
Scale: 1 inch = 10 feet

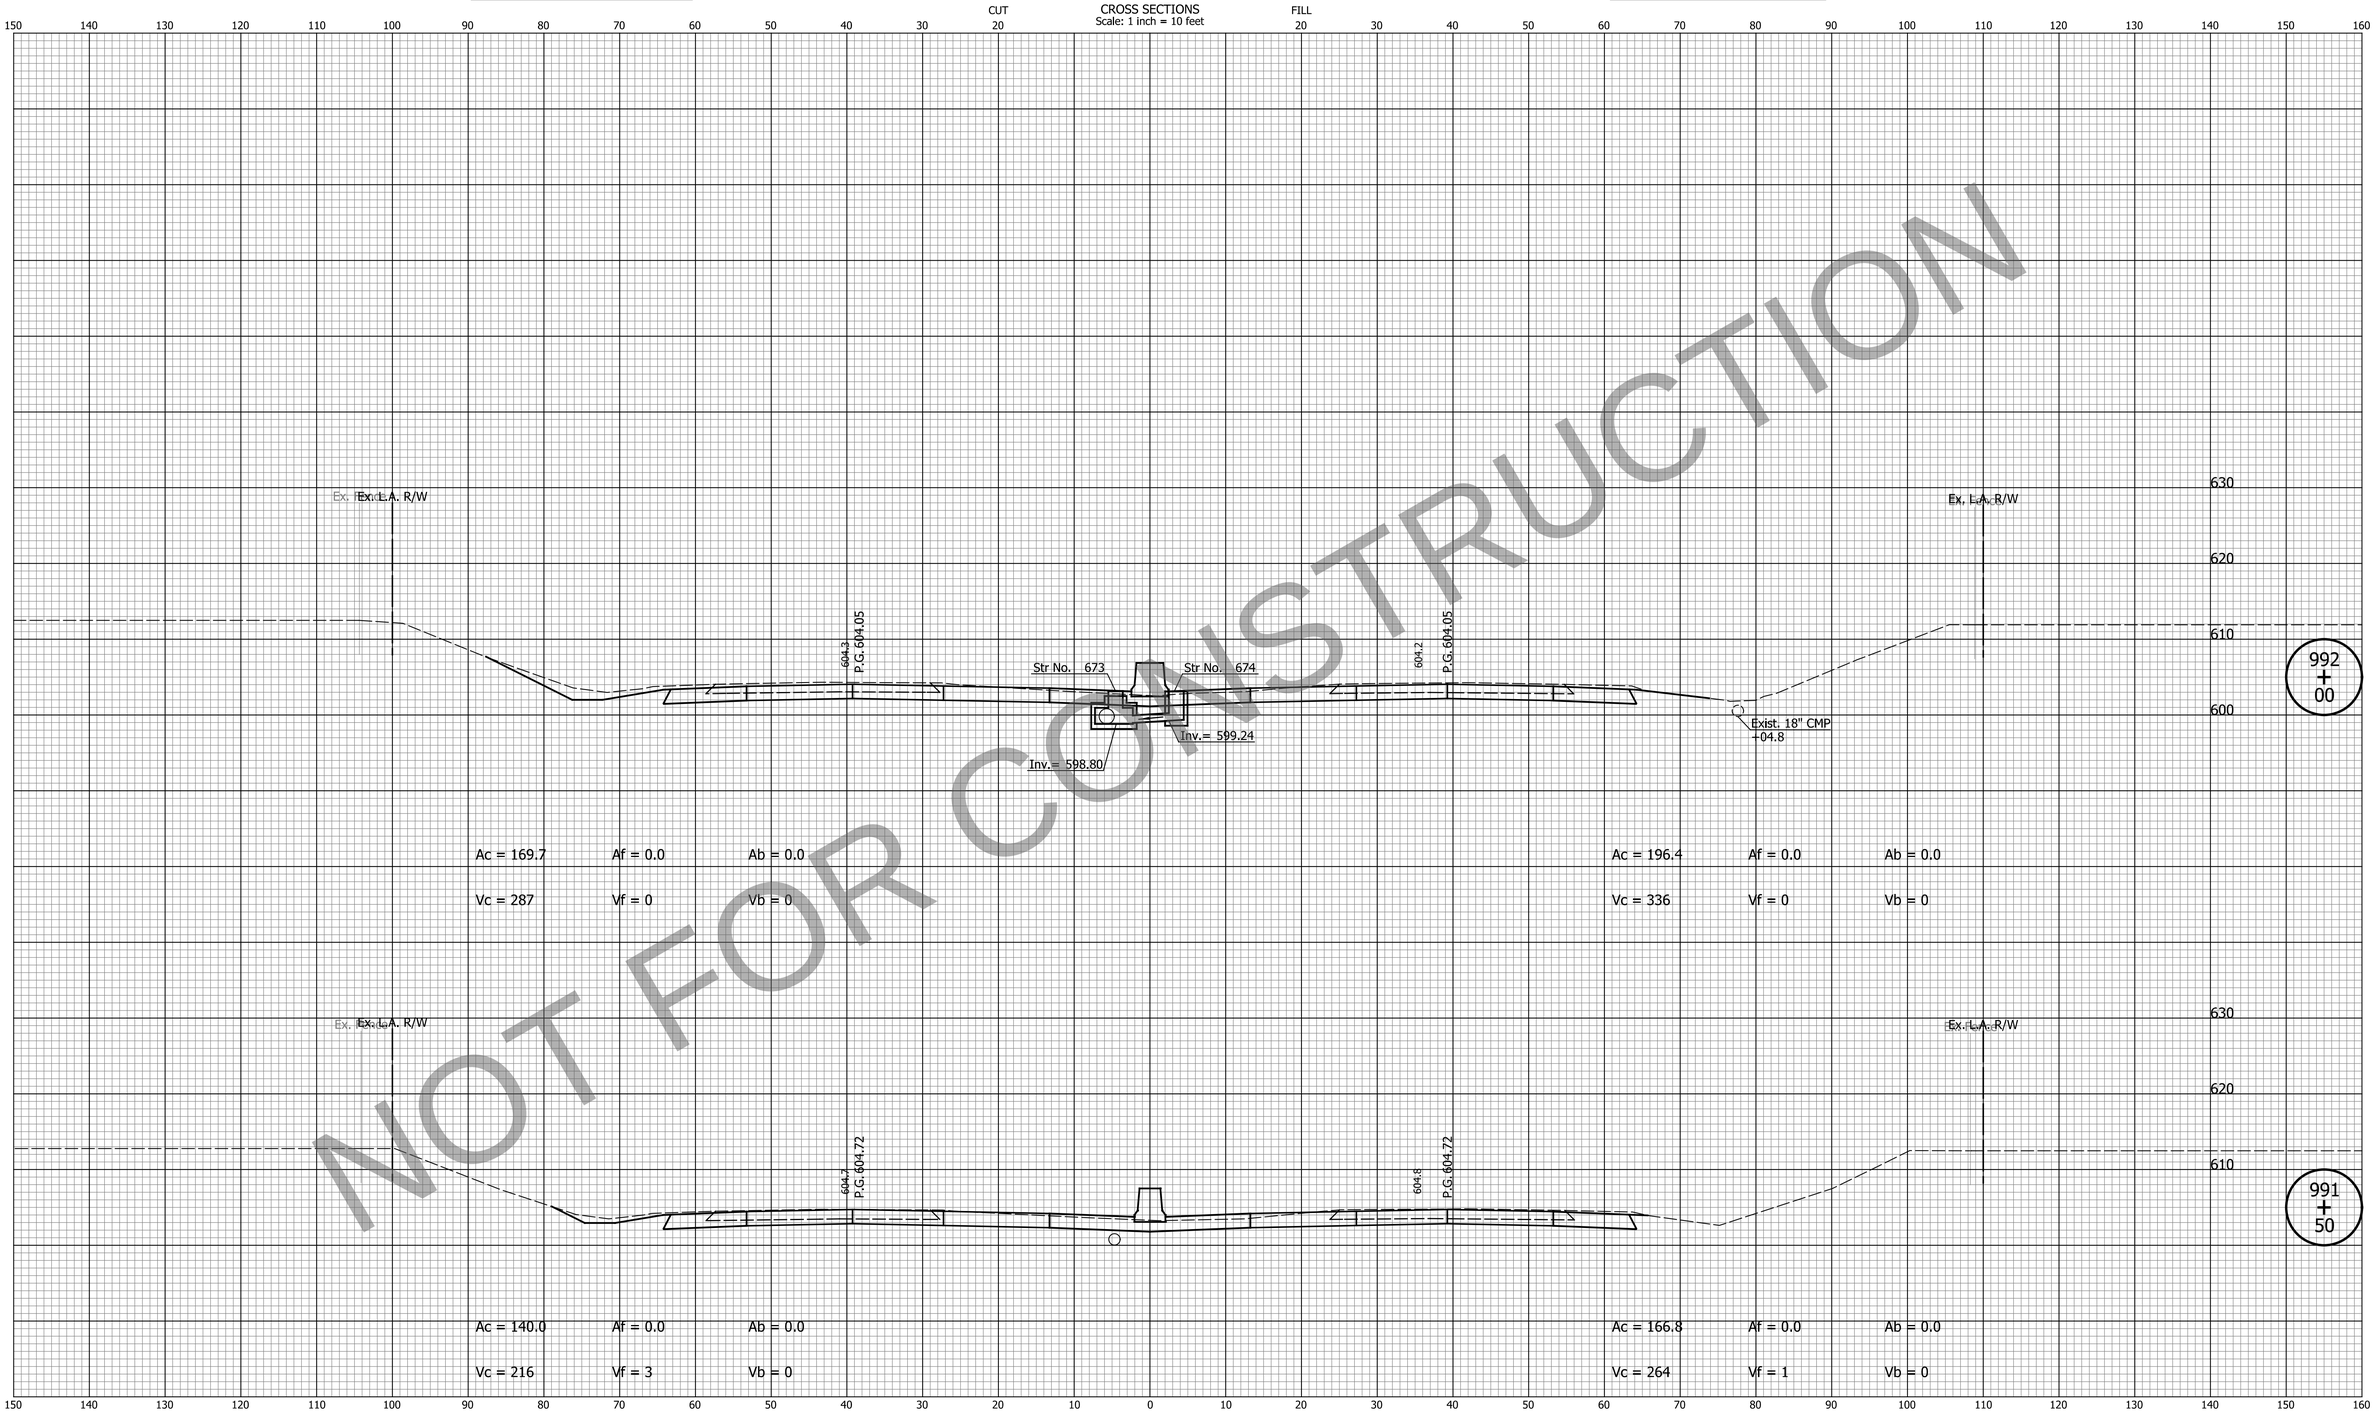

NOT FOR CONSTRUCTION

DATE	REVISION

FOR INFORMATION ONLY

Project scope, including project limits and identified work within, will change based on what the Design-Build Contractor can provide for the fixed-price identified in the RFP documents.

Note:
Proposed Cross Sections Show HMA Pavement Alternative Only.

DESIGNED: ZLM	DRAWN: BAD
CHECKED: CDH	CHECKED: PKW

INDIANA
DEPARTMENT OF TRANSPORTATION

CROSS SECTIONS
LINE "Q"

HORIZONTAL SCALE	BRIDGE FILE
1" = 10'	N/A
VERTICAL SCALE	DESIGNATION
1" = 10'	1700135
SURVEY BOOK	SHEETS
N/A	206 of 252
CONTRACT	PROJECT
R-41529	1700135

PCCP Earthwork Values

HMA Earthwork Values

CROSS SECTIONS
Scale: 1 inch = 10 feet

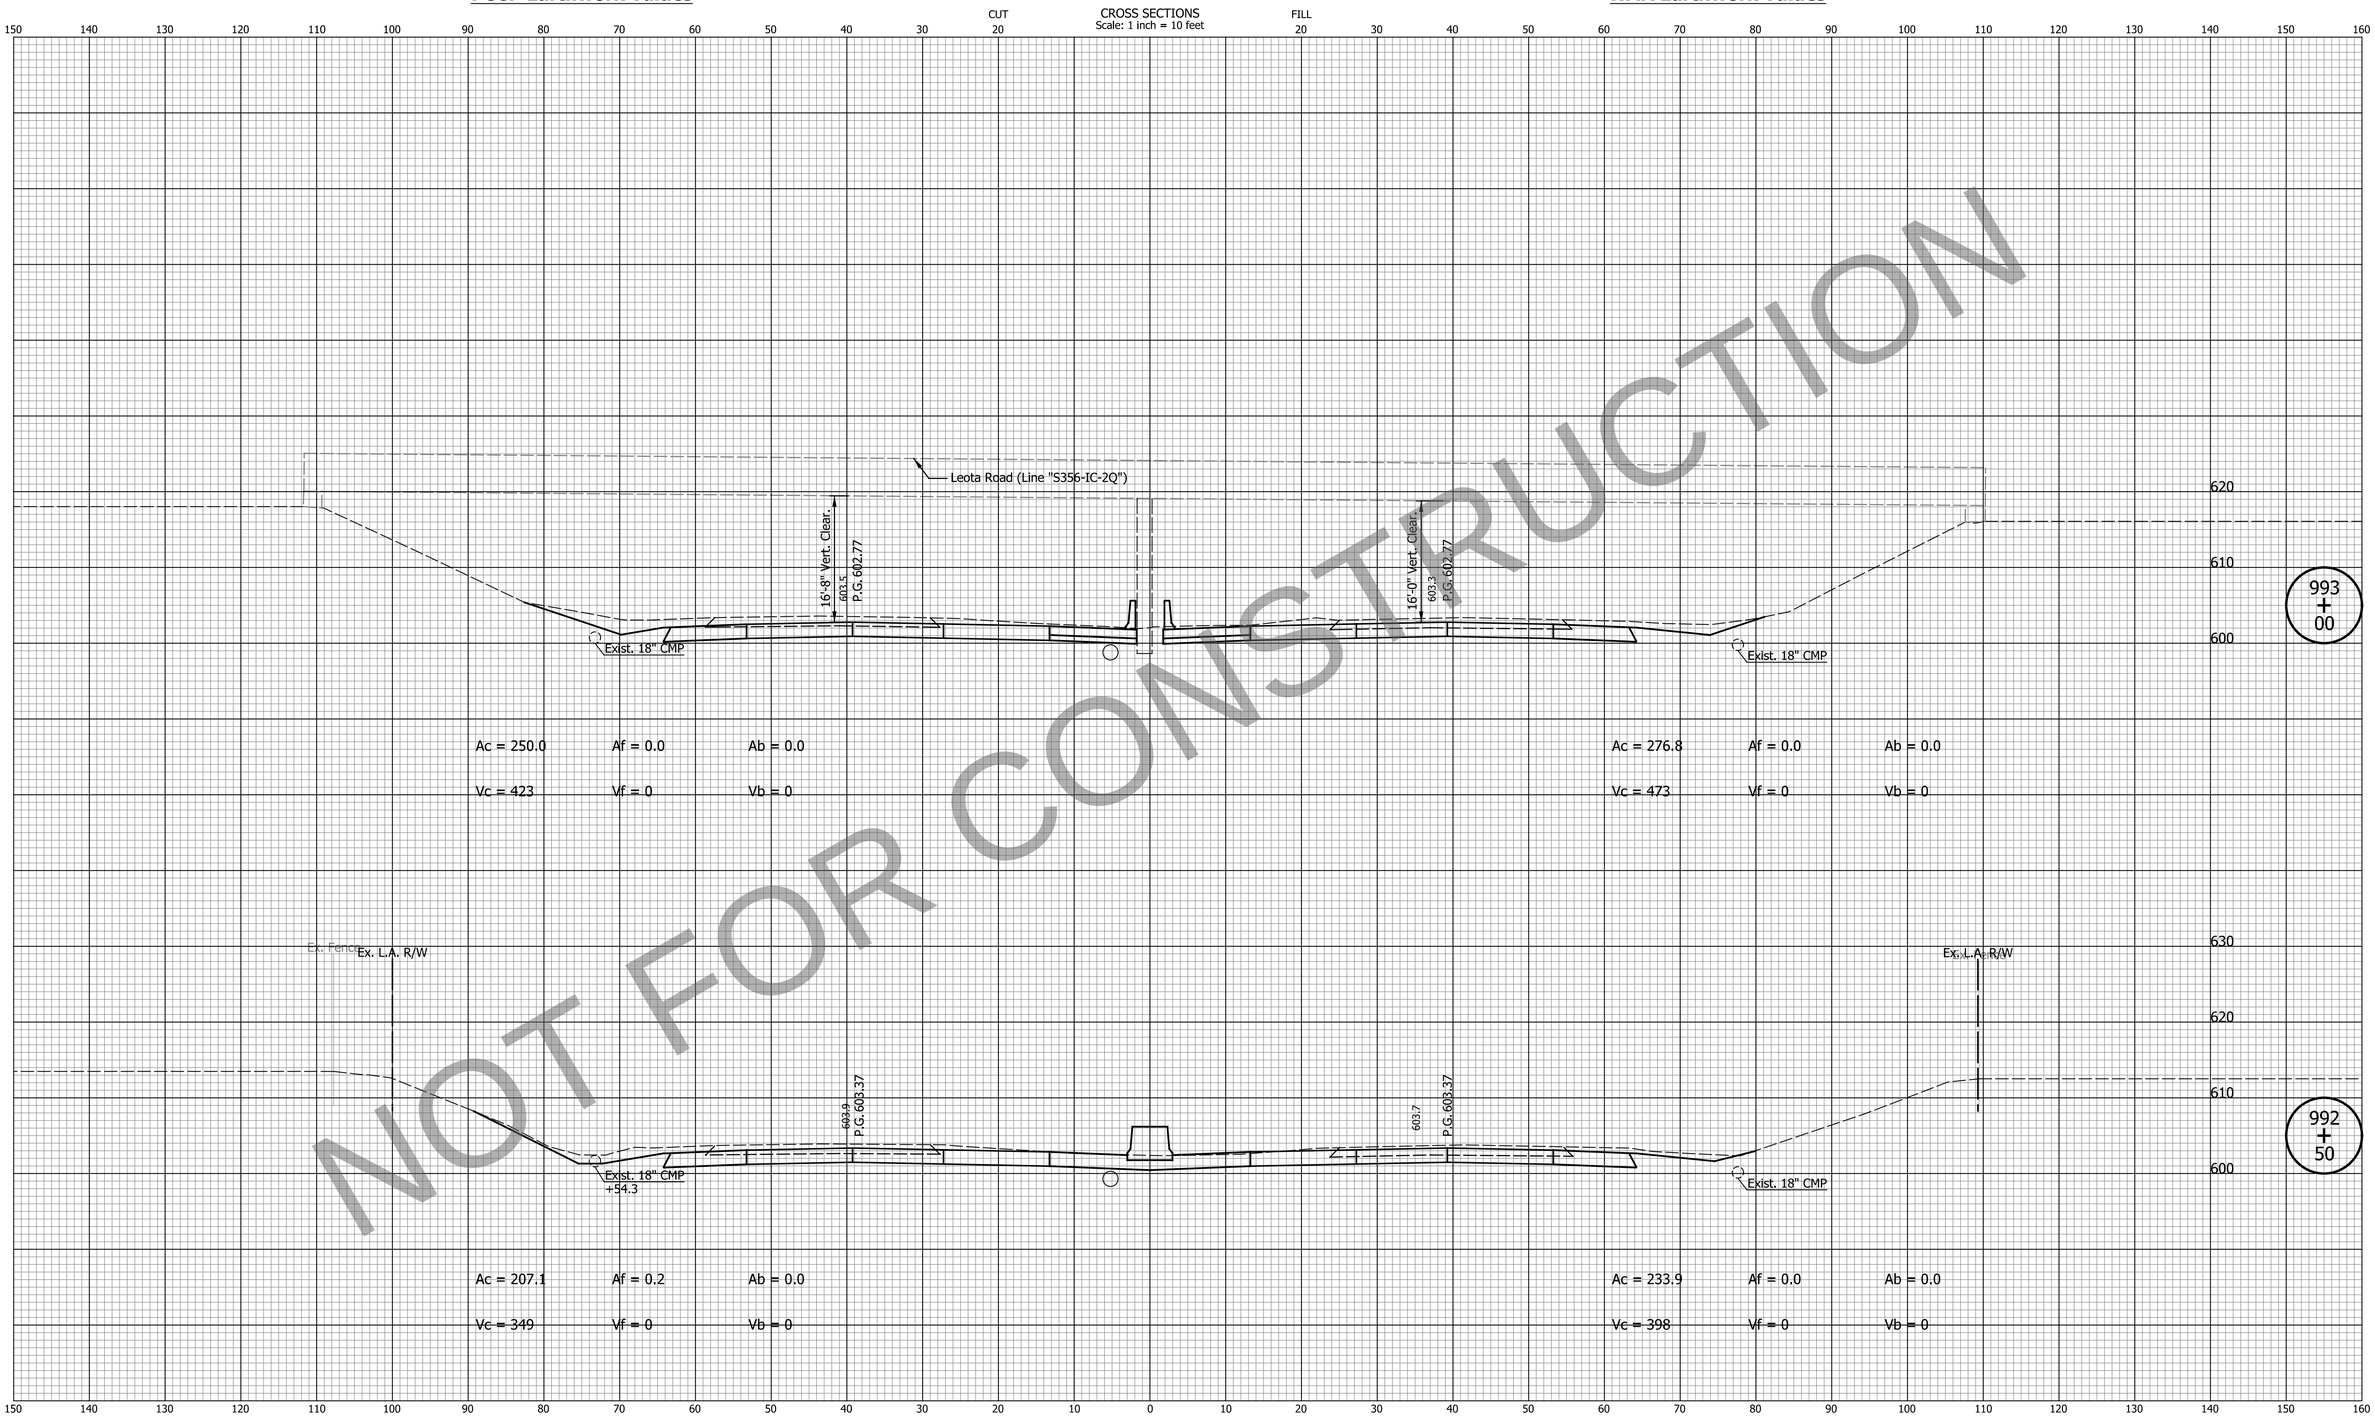

NOT FOR CONSTRUCTION

DATE	REVISION

FOR INFORMATION ONLY

Project scope, including project limits and identified work within, will change based on what the Design-Build Contractor can provide for the fixed-price identified in the RFP documents.

Note:
Proposed Cross Sections Show HMA Pavement Alternative Only.

DESIGNED: ZLM
DRAWN: BAD
CHECKED: CDH
CHECKED: PKW

INDIANA
DEPARTMENT OF TRANSPORTATION

CROSS SECTIONS
LINE "Q"

HORIZONTAL SCALE	BRIDGE FILE
1" = 10'	N/A
VERTICAL SCALE	DESIGNATION
1" = 10'	1700135
SURVEY BOOK	SHEETS
N/A	207 of 252
CONTRACT	PROJECT
R-41529	1700135

Indy-Pdf.cfg
Indiana_Shade.tbl

cherr 10/19/2023 10:35:23 AM P:\2019\00172\D. Drawings\201900172.0001.RD.CS.03.dgn

PCCP Earthwork Values

HMA Earthwork Values

CROSS SECTIONS
Scale: 1 inch = 10 feet

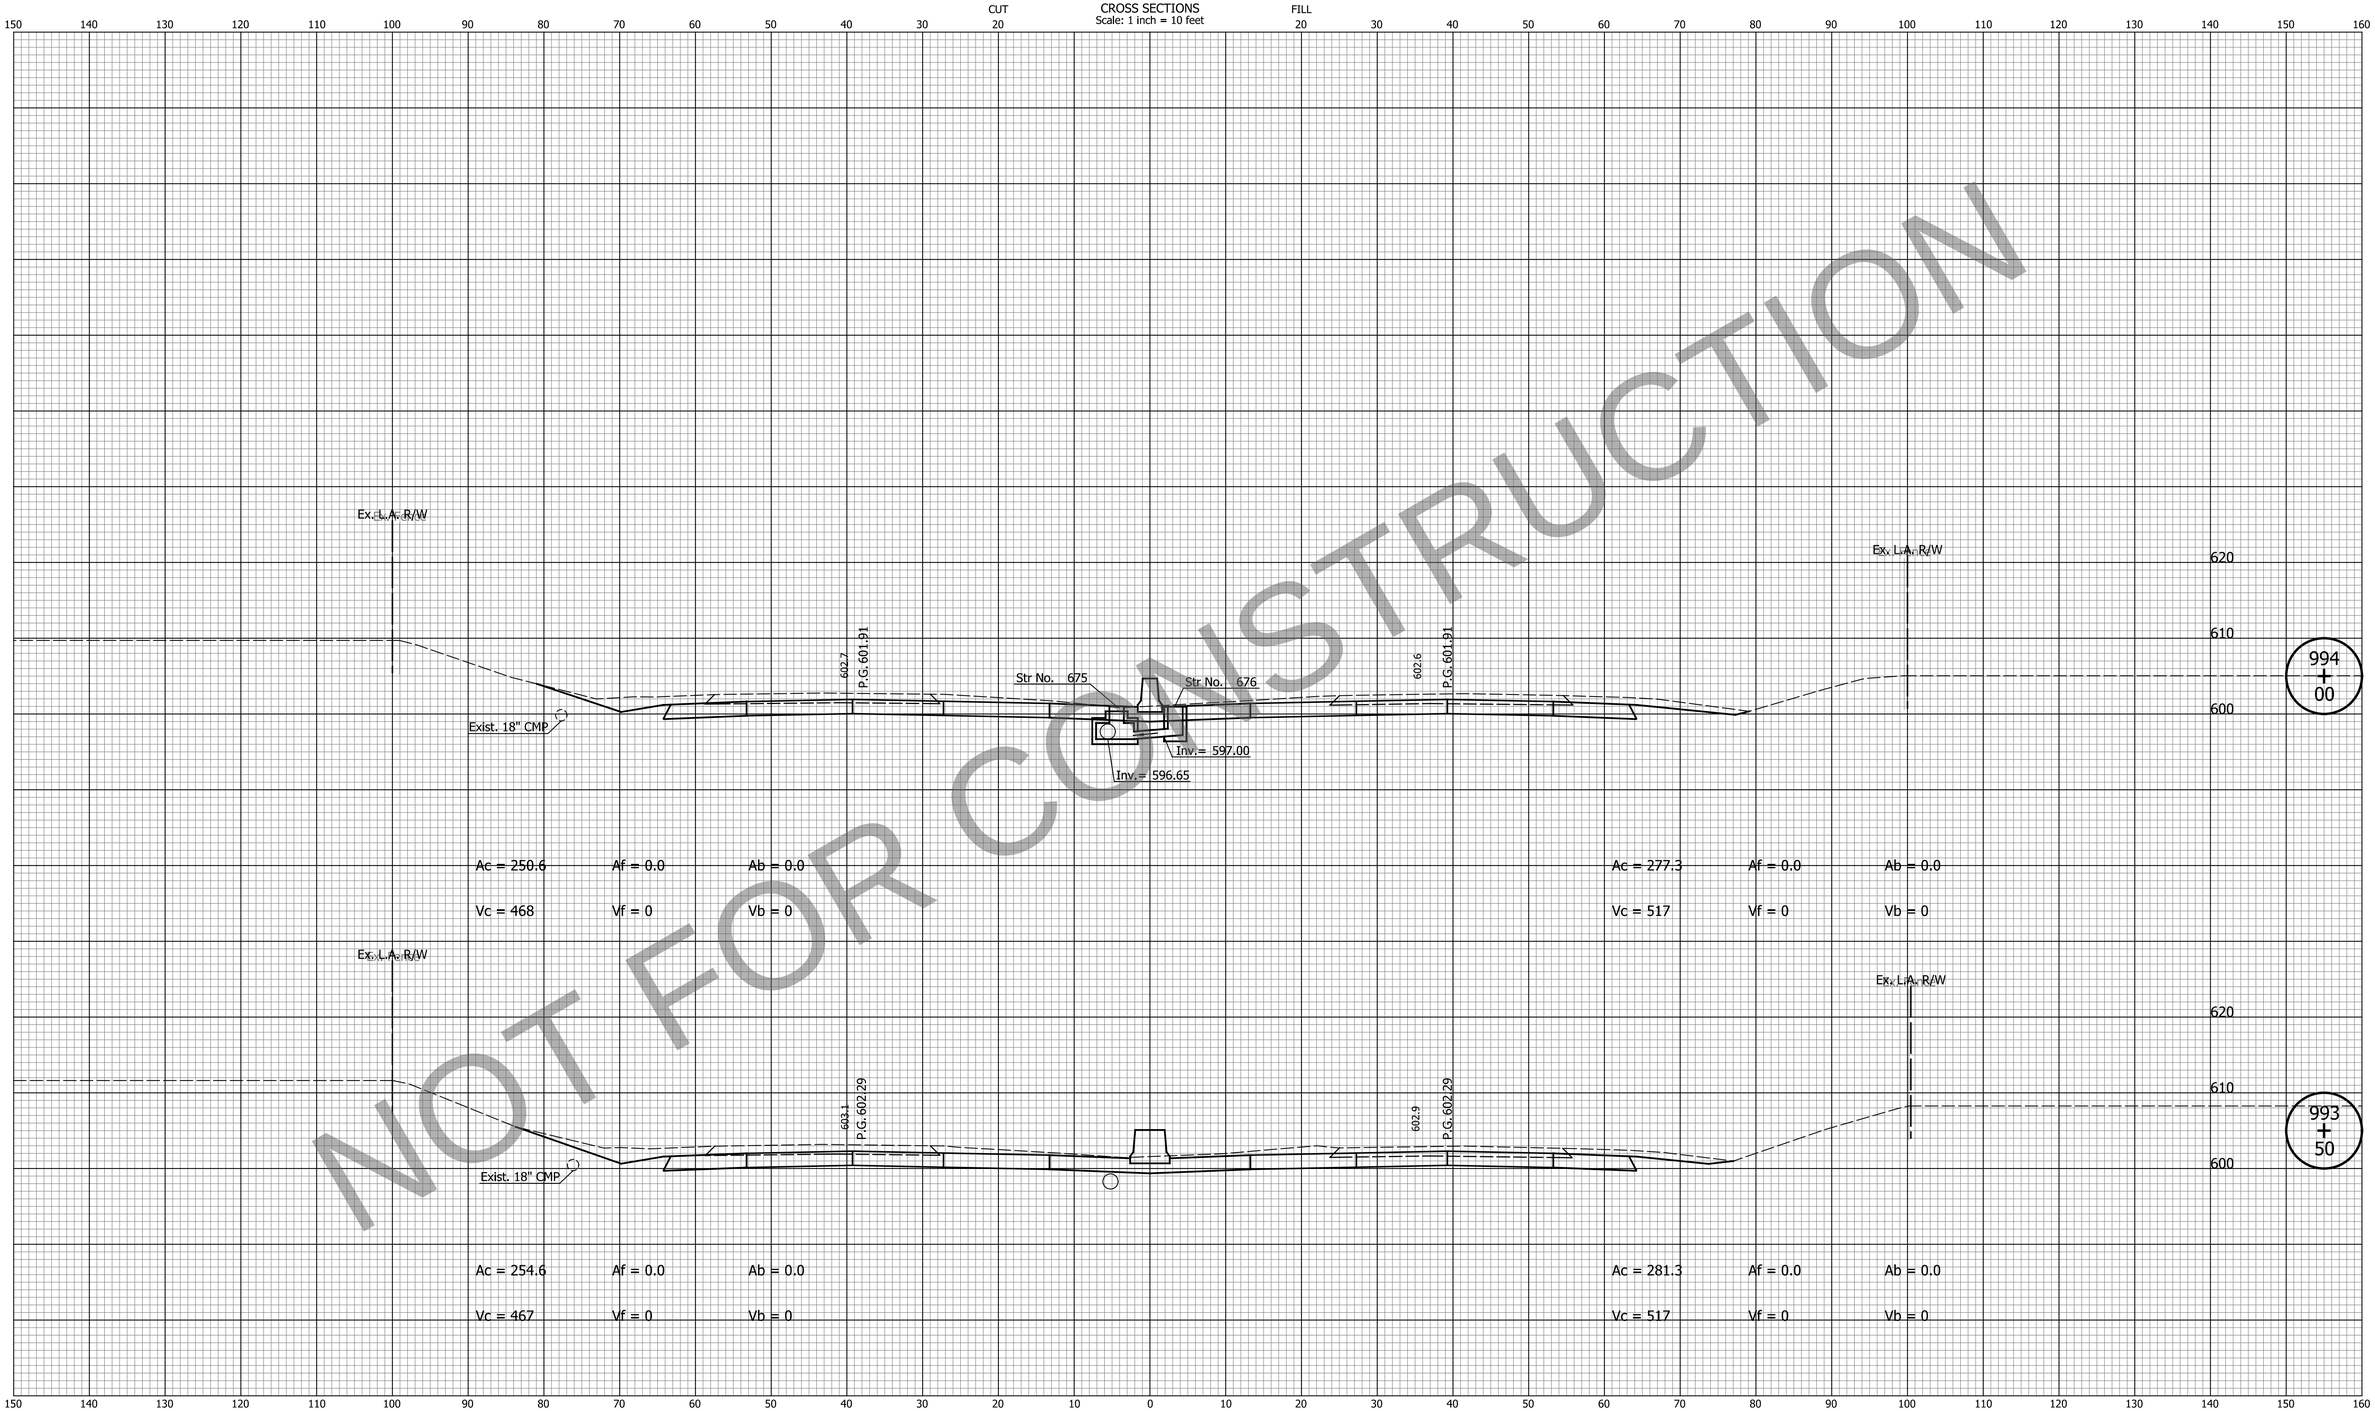

NOT FOR CONSTRUCTION

DATE	REVISION

FOR INFORMATION ONLY

Project scope, including project limits and identified work within, will change based on what the Design-Build Contractor can provide for the fixed-price identified in the RFP documents.

Note:
Proposed Cross Sections Show HMA Pavement Alternative Only.

DESIGNED: ZLM	DRAWN: BAD
CHECKED: CDH	CHECKED: PKW

INDIANA
DEPARTMENT OF TRANSPORTATION

CROSS SECTIONS
LINE "Q"

HORIZONTAL SCALE	BRIDGE FILE
1" = 10'	N/A
VERTICAL SCALE	DESIGNATION
1" = 10'	1700135
SURVEY BOOK	SHEETS
N/A	208 of 252
CONTRACT	PROJECT
R-41529	1700135

Indy-chief_pltcfg
Indiana_Shade.tbl

cherr 10/19/2023 10:35:25 AM P:\2019\00172\D. Drawings\201900172.0001.RD.CS.03.dgn

PCCP Earthwork Values

HMA Earthwork Values

CROSS SECTIONS
Scale: 1 inch = 10 feet

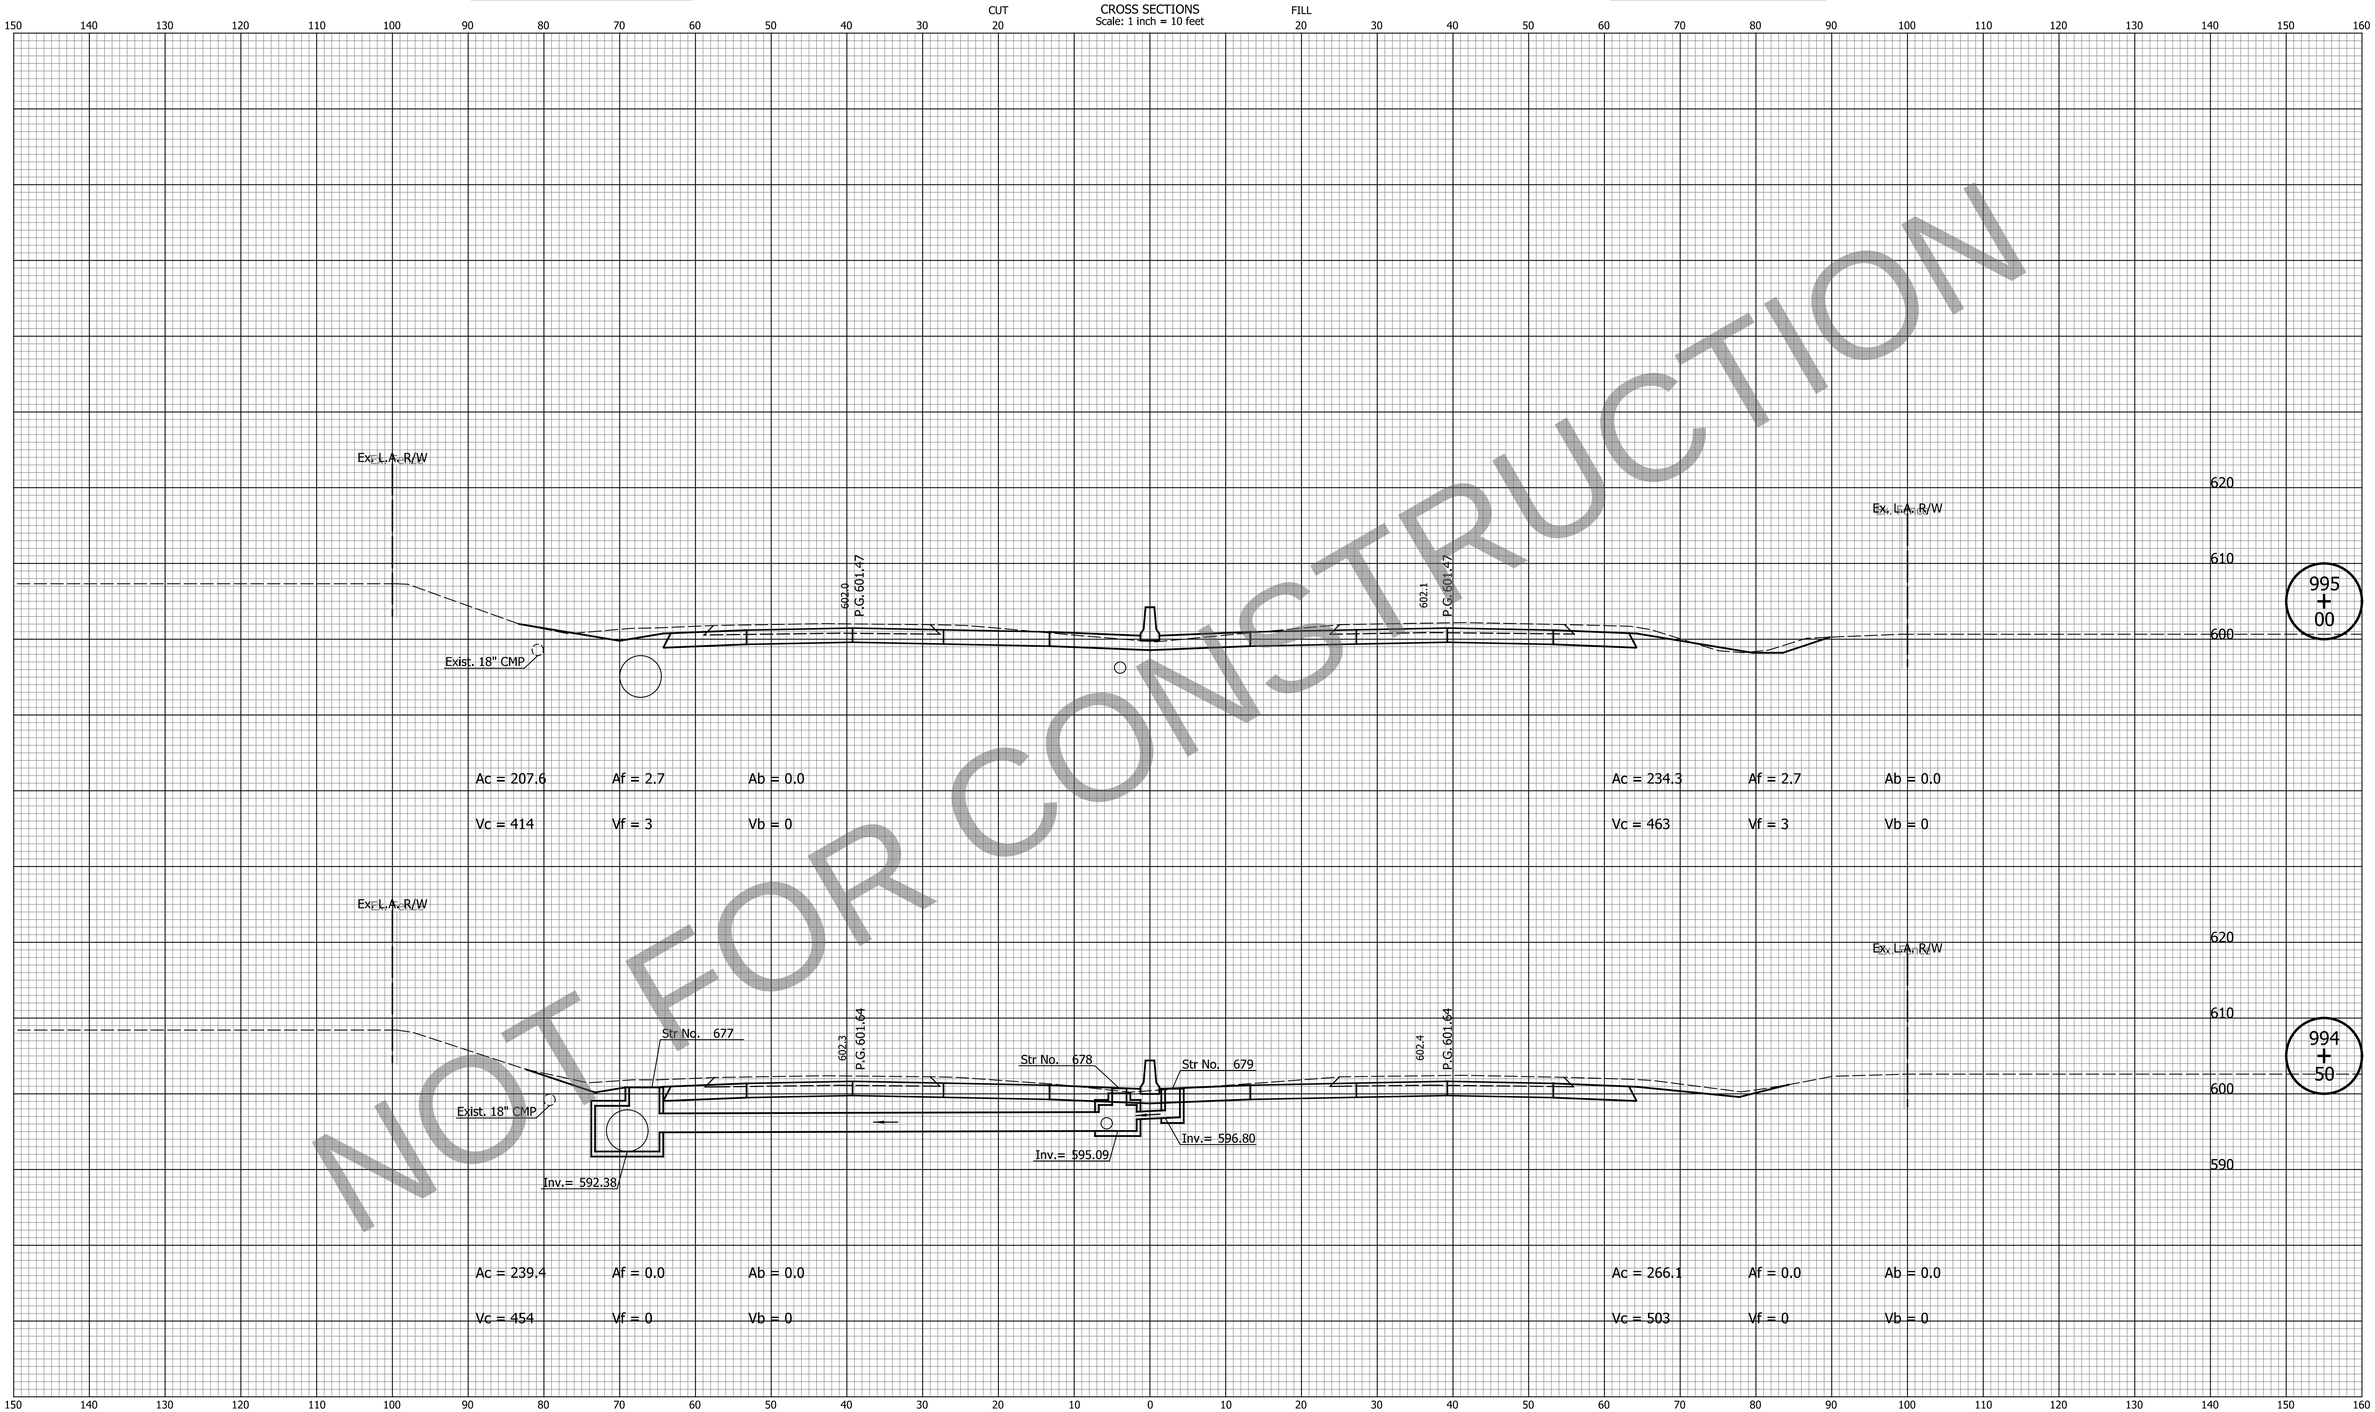

NOT FOR CONSTRUCTION

DATE	REVISION

FOR INFORMATION ONLY
Project scope, including project limits and identified work within, will change based on what the Design-Build Contractor can provide for the fixed-price identified in the RFP documents.

Note:
Proposed Cross Sections Show HMA Pavement Alternative Only.

DESIGNED: ZLM	DRAWN: BAD
CHECKED: CDH	CHECKED: PKW

INDIANA
DEPARTMENT OF TRANSPORTATION

CROSS SECTIONS
LINE "Q"

HORIZONTAL SCALE	BRIDGE FILE
1" = 10'	N/A
VERTICAL SCALE	DESIGNATION
1" = 10'	1700135
SURVEY BOOK	SHEETS
N/A	209 of 252
CONTRACT	PROJECT
R-41529	1700135

Indy-mdf.dgnlib
Indiana_Shade.tbl

cherr 10/19/2023 10:35:27 AM P:\2019\00172\D. Drawings\201900172.0001.RD.CS.03.dgn

PCCP Earthwork Values

HMA Earthwork Values

CROSS SECTIONS
Scale: 1 inch = 10 feet

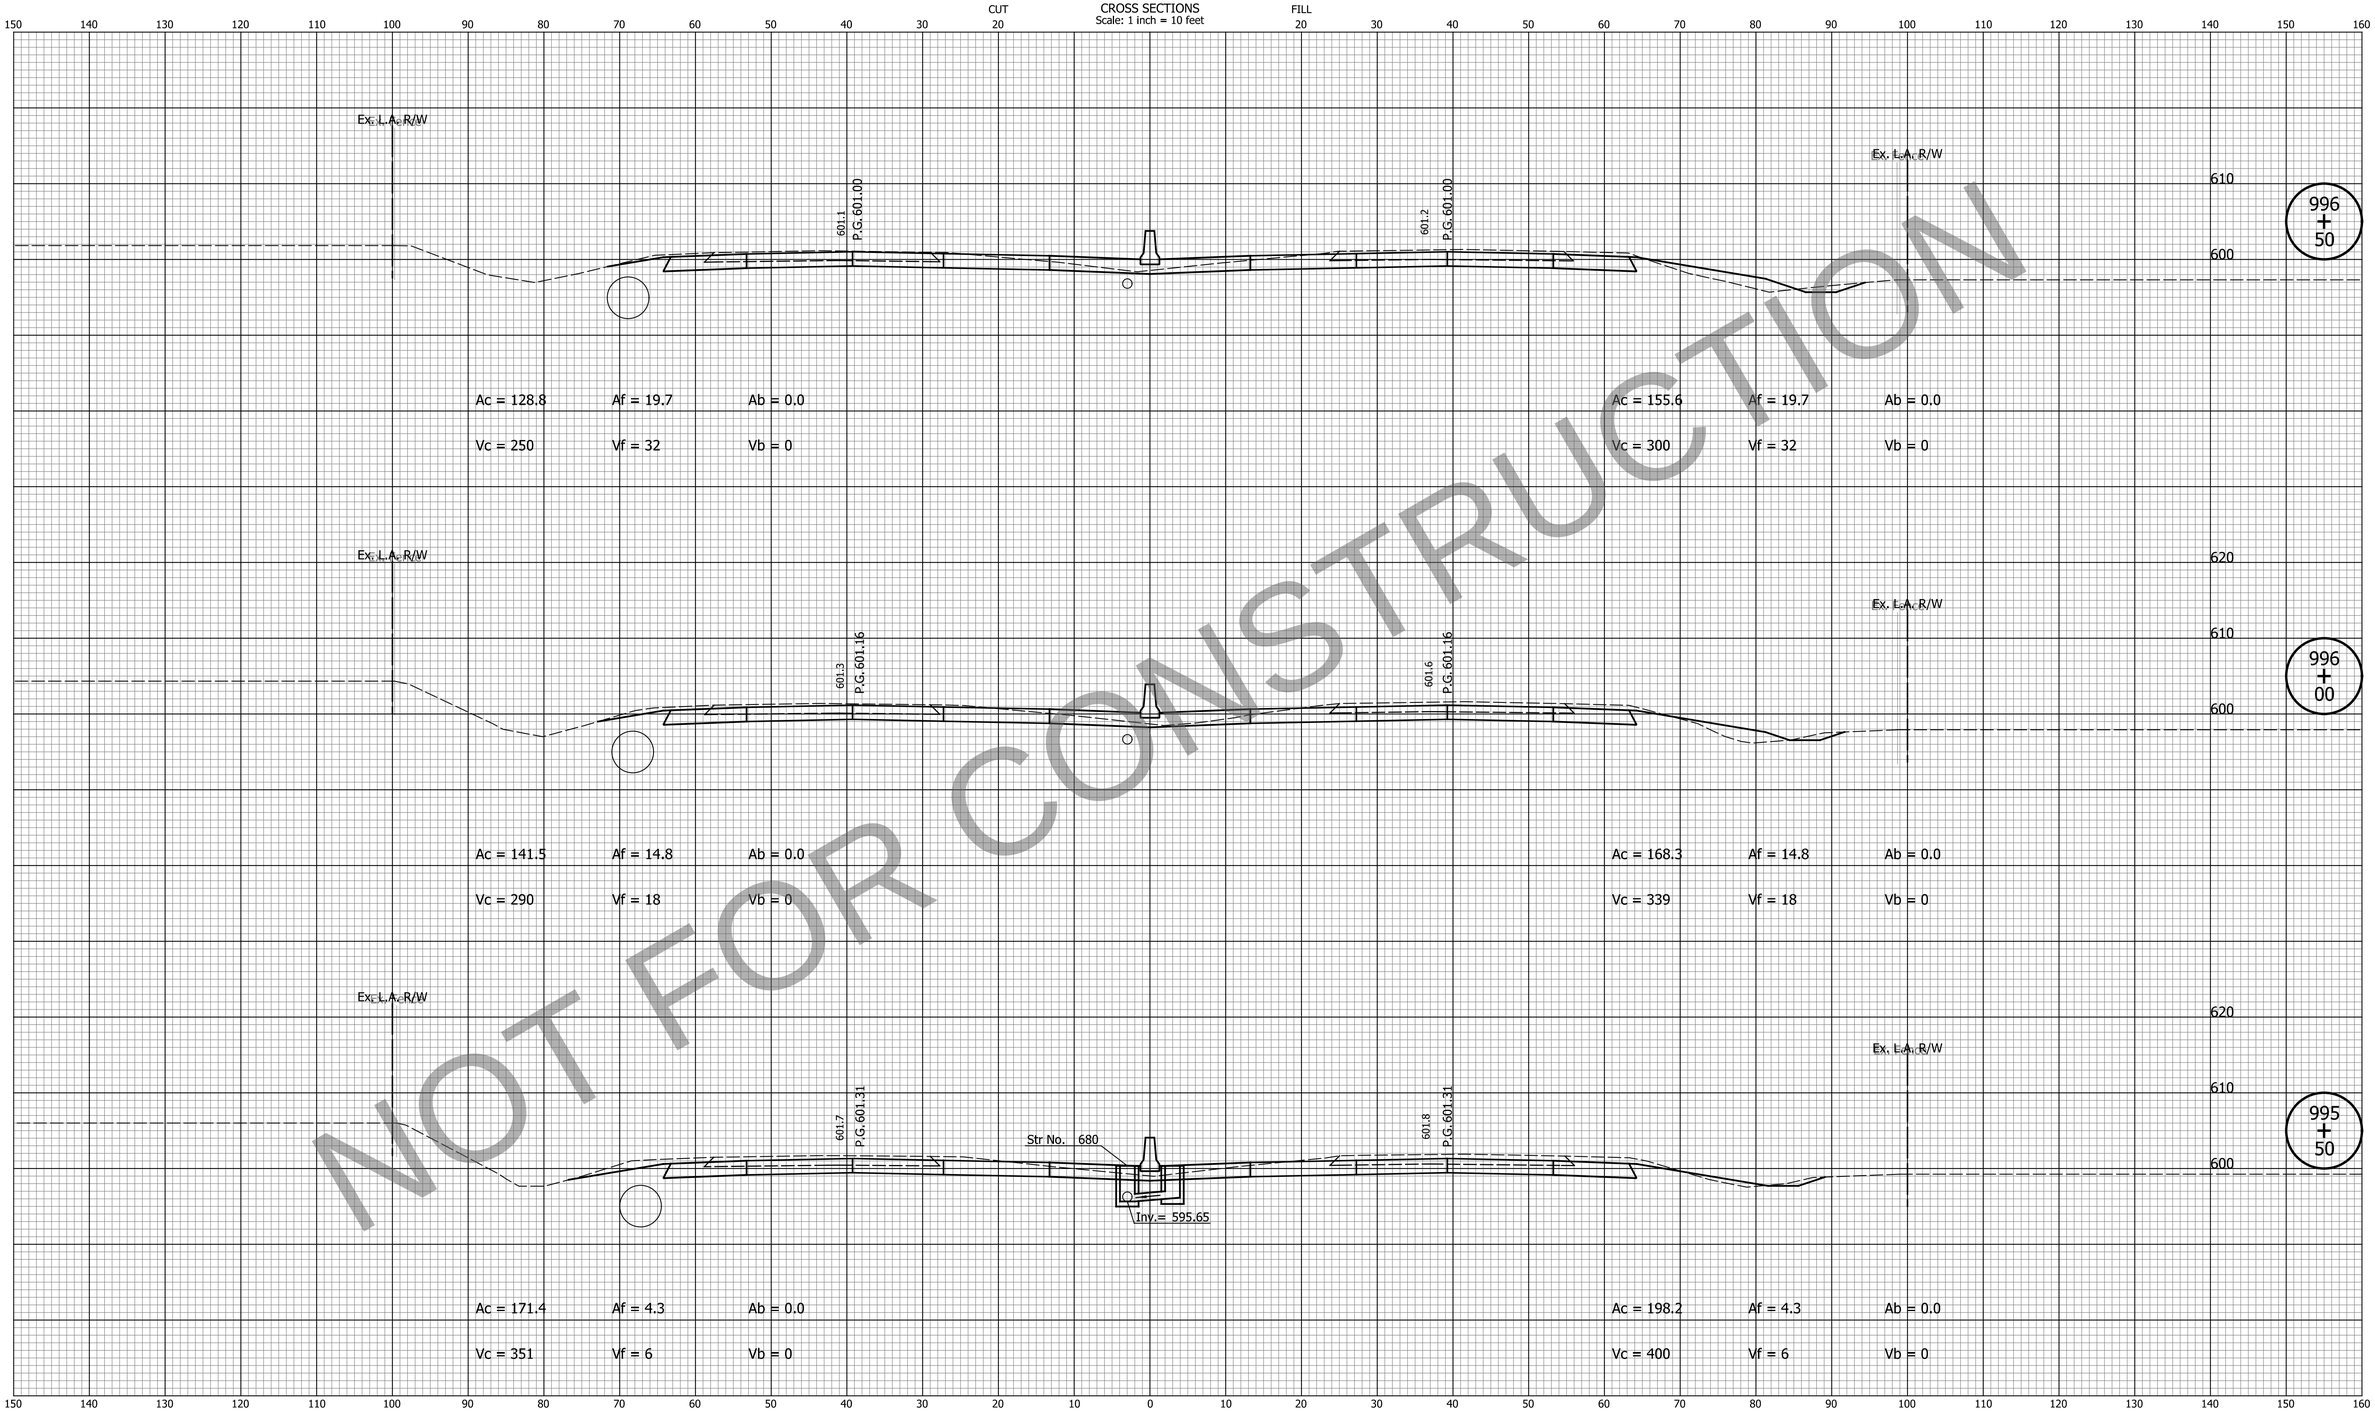

NOT FOR CONSTRUCTION

DATE	REVISION

FOR INFORMATION ONLY
Project scope, including project limits and identified work within, will change based on what the Design-Build Contractor can provide for the fixed-price identified in the RFP documents.

Note:
Proposed Cross Sections Show HMA Pavement Alternative Only.

DESIGNED: ZLM	DRAWN: BAD
CHECKED: CDH	CHECKED: PKW

INDIANA
DEPARTMENT OF TRANSPORTATION

CROSS SECTIONS
LINE "Q"

HORIZONTAL SCALE	BRIDGE FILE
1" = 10'	N/A
VERTICAL SCALE	DESIGNATION
1" = 10'	1700135
SURVEY BOOK	SHEETS
N/A	210 of 252
CONTRACT	PROJECT
R-41529	1700135

Indy-dhf.cfg
Indiana_Shade.tbl

cherr 10/19/2023 10:35:30 AM P:\2019\00172\D. Drawings\201900172.0001.RD.CS.03.dgn

PCCP Earthwork Values

HMA Earthwork Values

CROSS SECTIONS
Scale: 1 inch = 10 feet

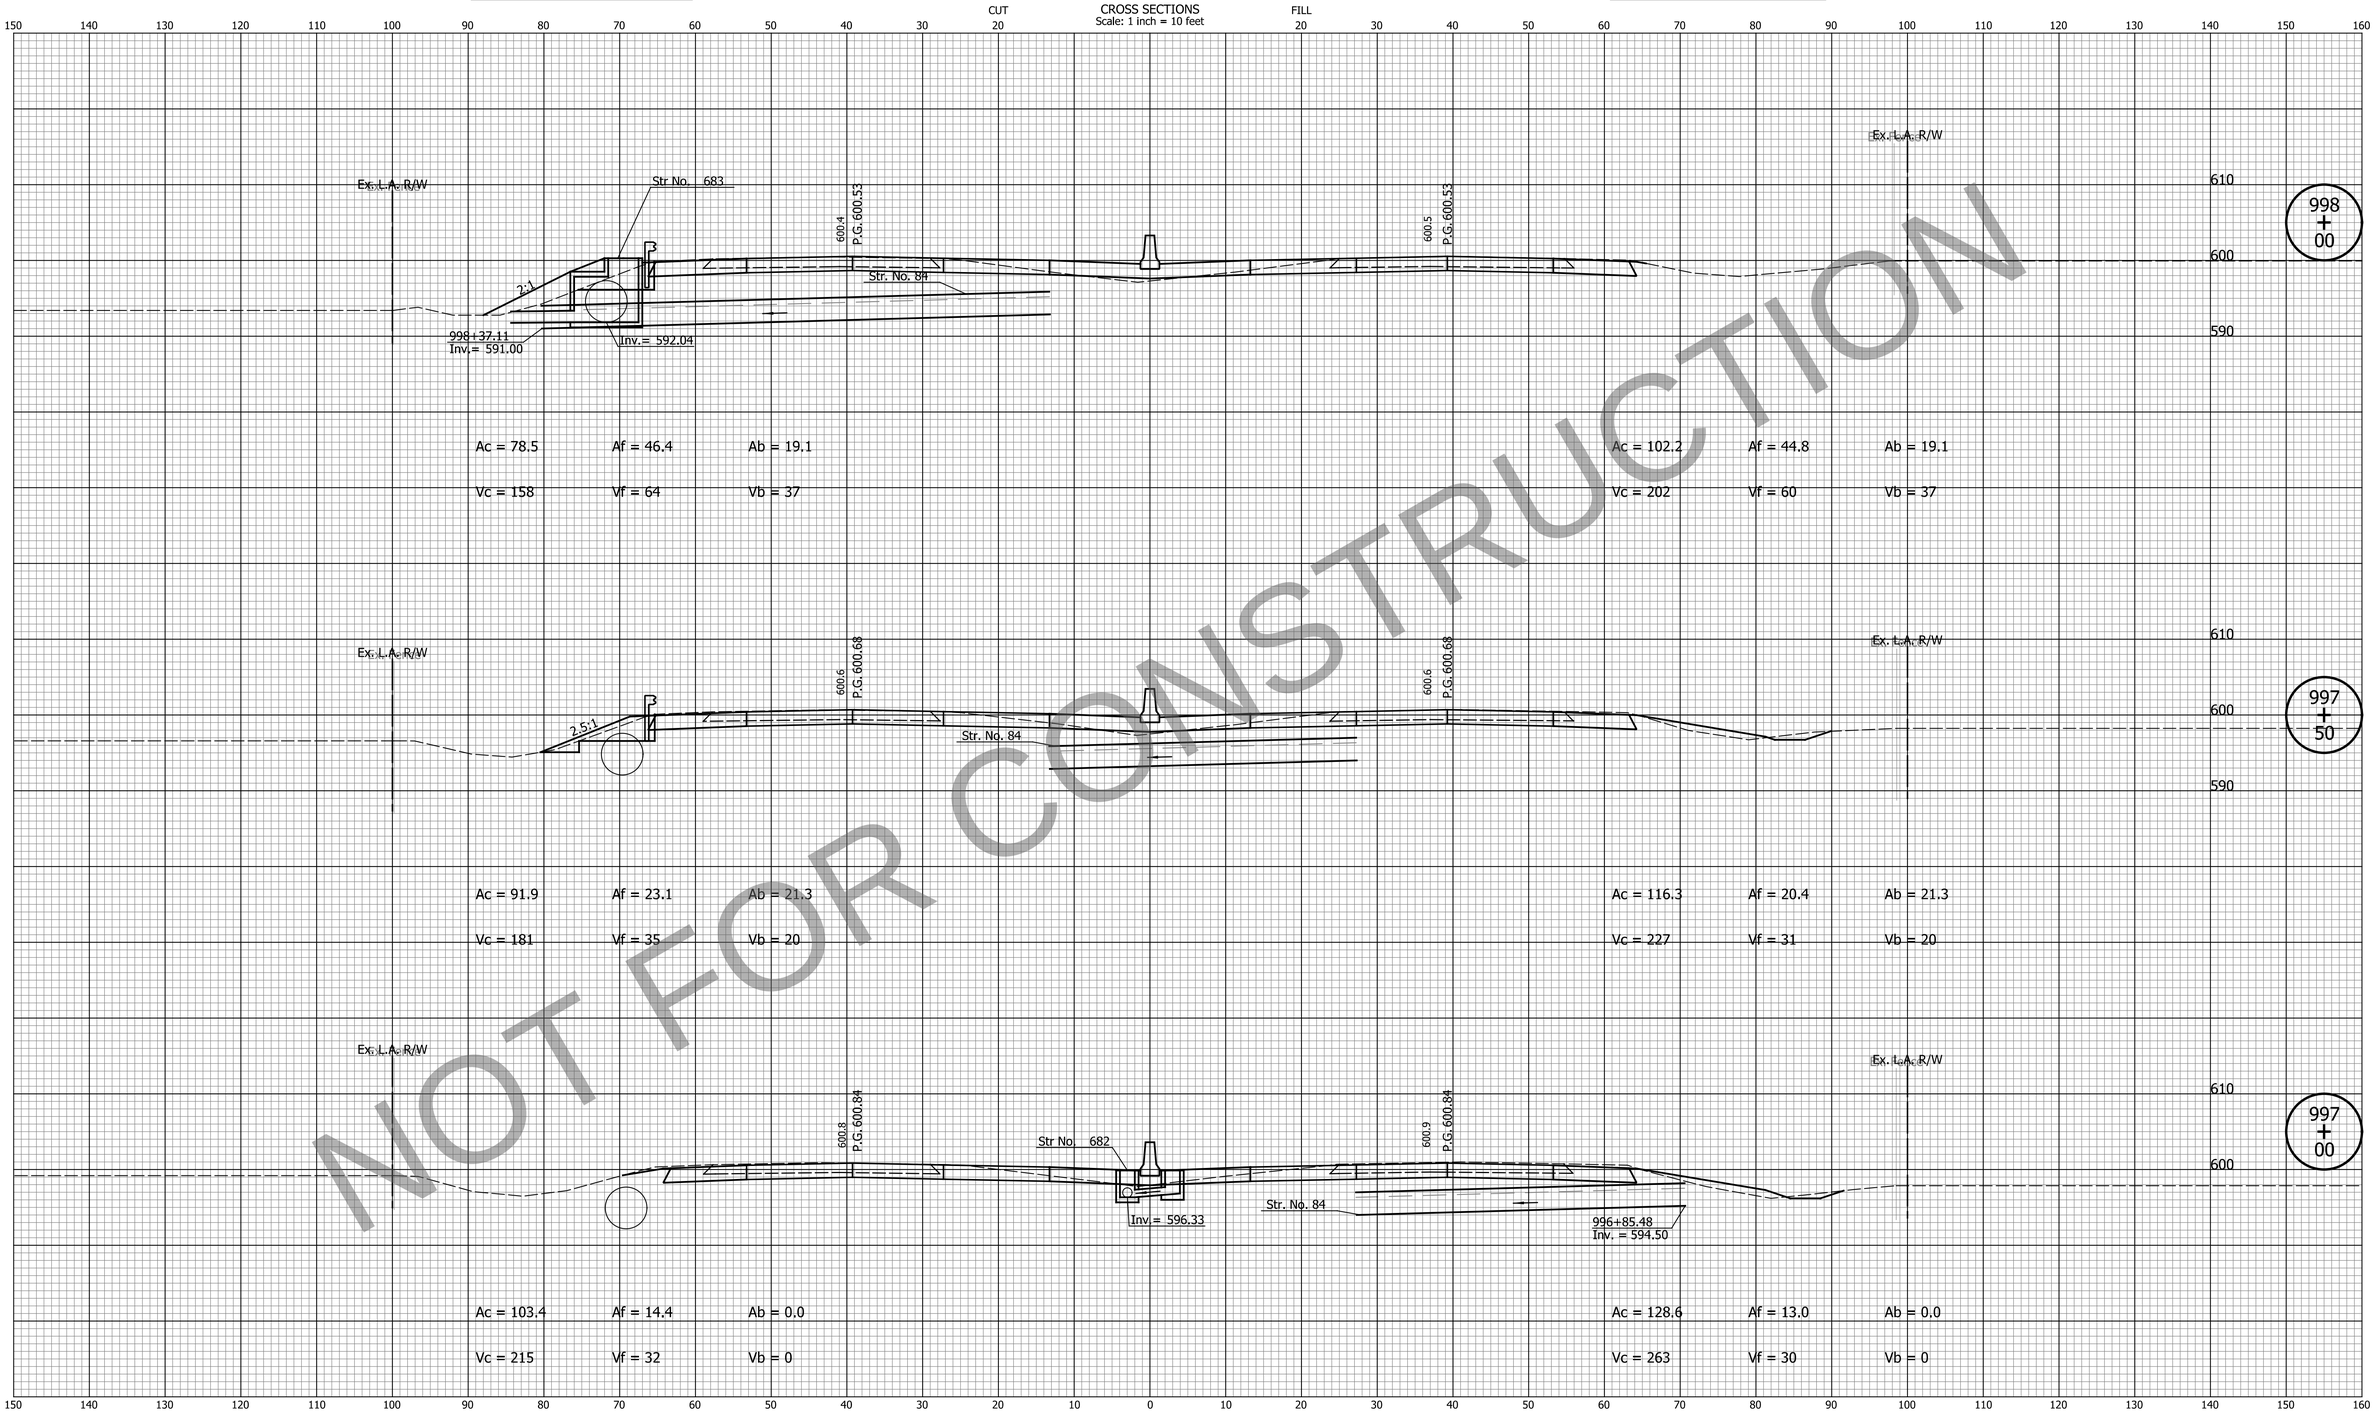

NOT FOR CONSTRUCTION

DATE	REVISION

FOR INFORMATION ONLY
Project scope, including project limits and identified work within, will change based on what the Design-Build Contractor can provide for the fixed-price identified in the RFP documents.

Note:
Proposed Cross Sections Show HMA Pavement Alternative Only.

DESIGNED: ZLM	DRAWN: BAD
CHECKED: CDH	CHECKED: PKW

INDIANA
DEPARTMENT OF TRANSPORTATION

CROSS SECTIONS
LINE "Q"

HORIZONTAL SCALE	BRIDGE FILE
1" = 10'	N/A
VERTICAL SCALE	DESIGNATION
1" = 10'	1700135
SURVEY BOOK	SHEETS
N/A	211 of 252
CONTRACT	PROJECT
R-41529	1700135

Indy-mdf.pltcfg
Indiana_Shade.tbl

cherr 10/19/2023 10:35:32 AM P:\2019\00172\D. Drawings\201900172.0001.RD.CS.03.dgn

PCCP Earthwork Values

HMA Earthwork Values

CROSS SECTIONS
Scale: 1 inch = 10 feet

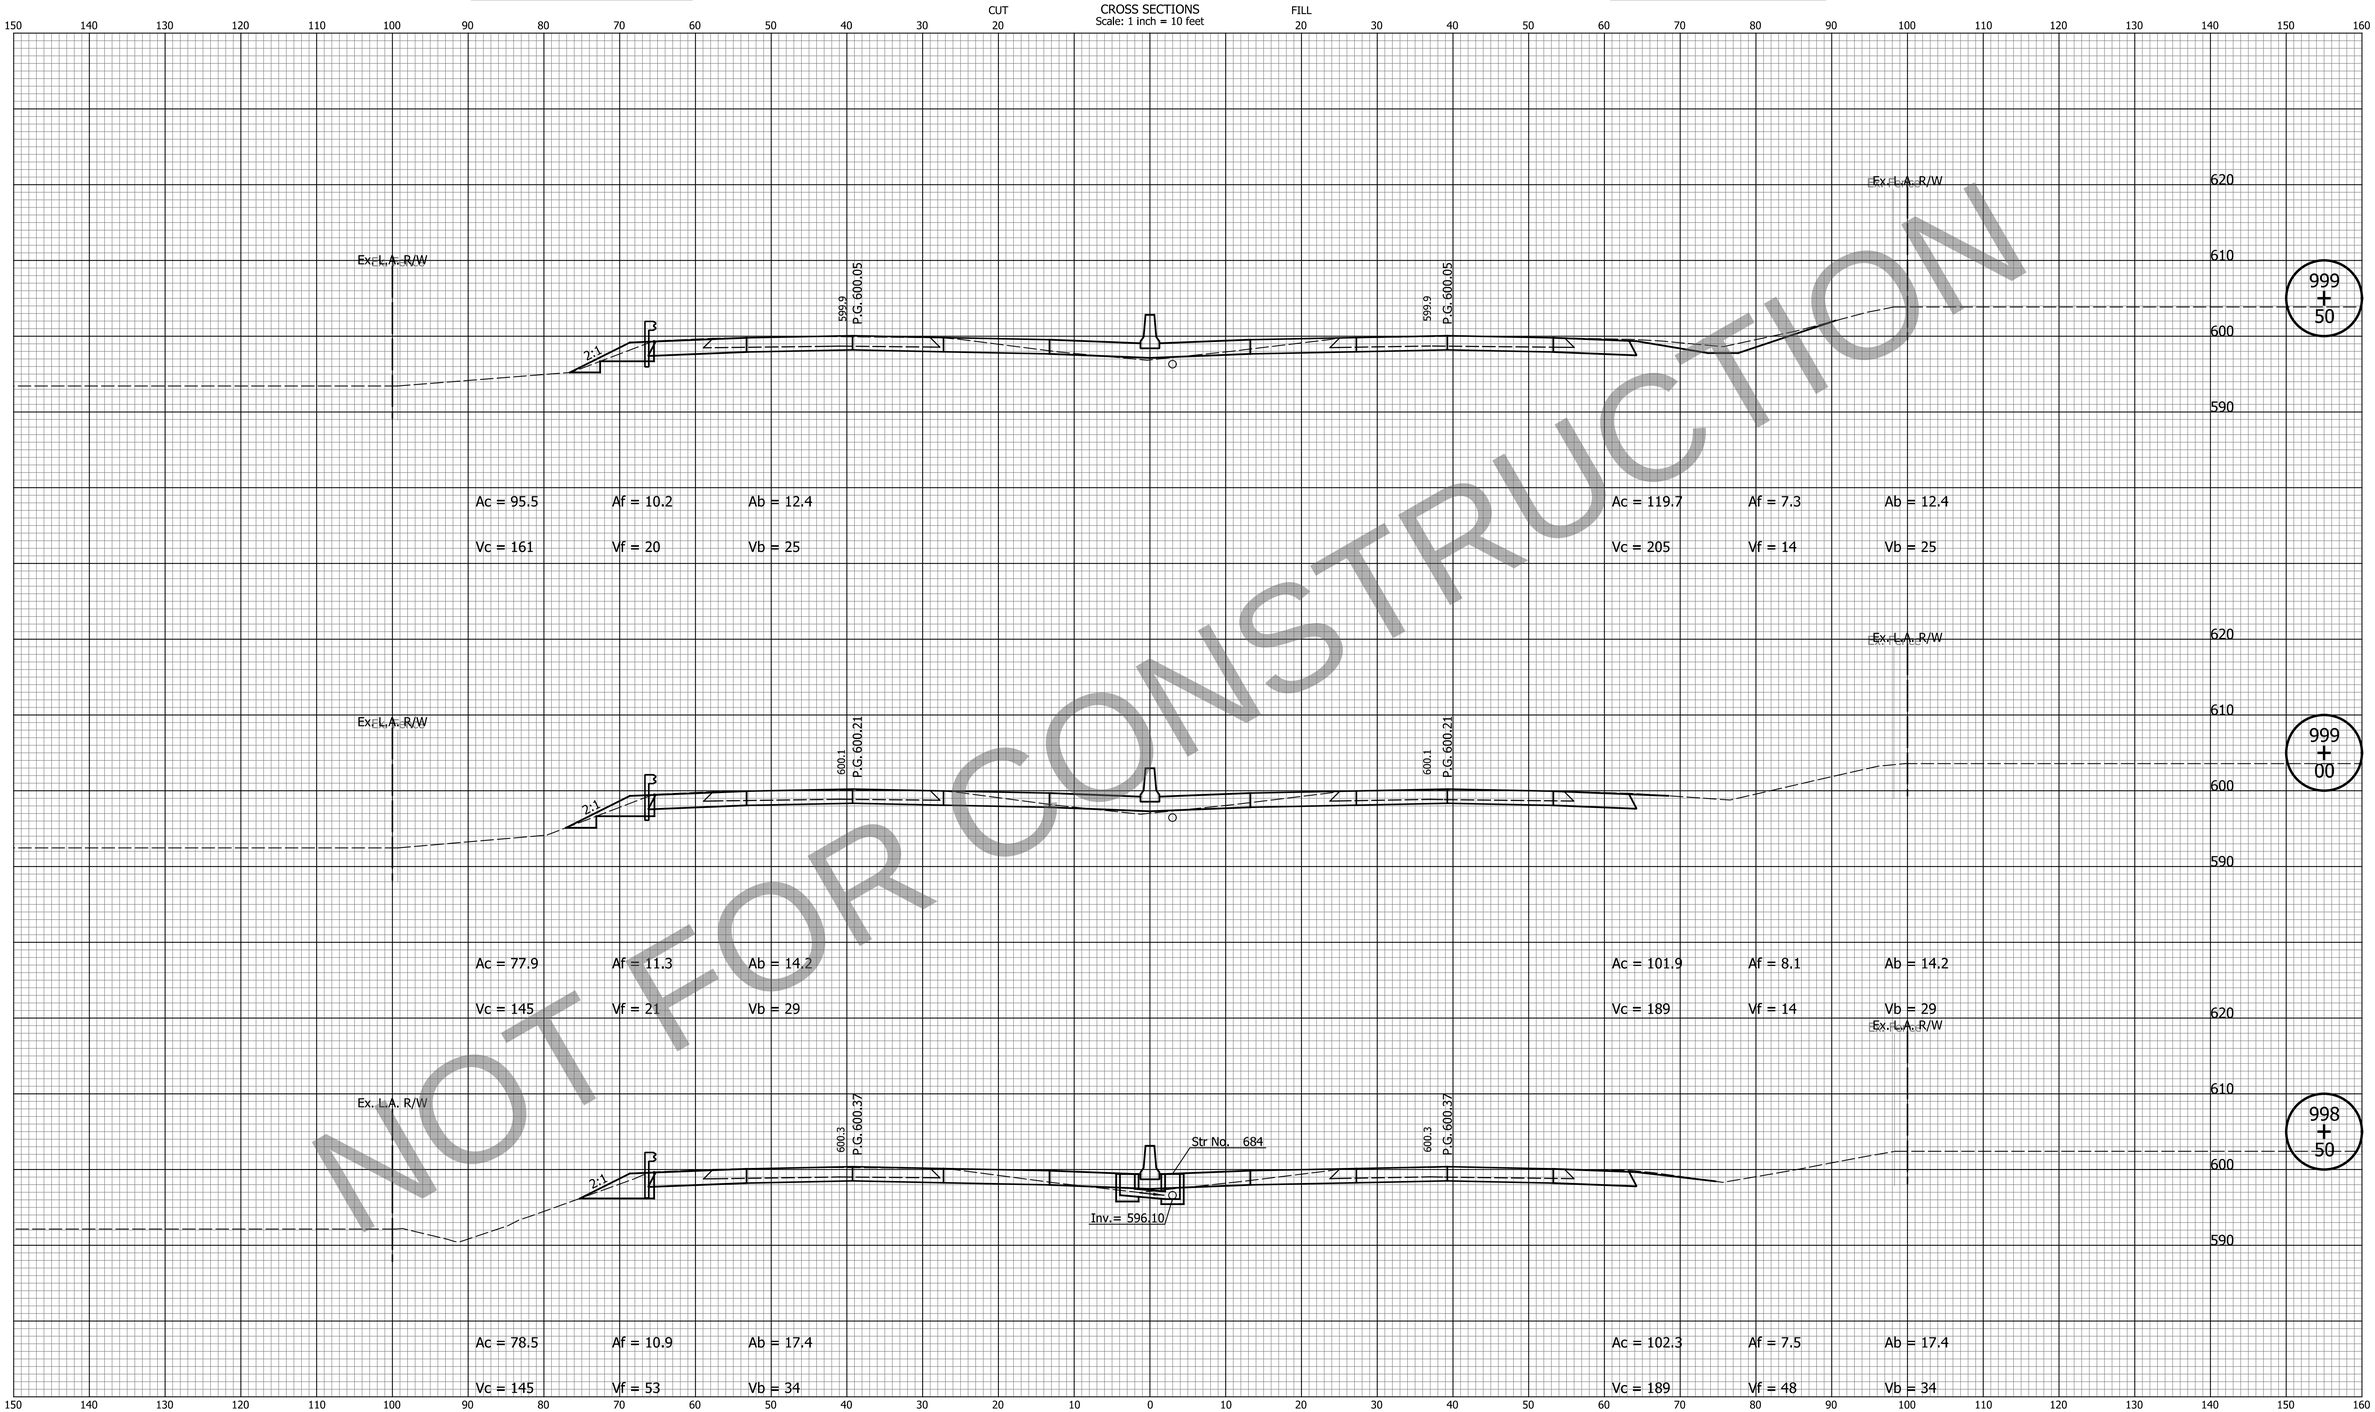

NOT FOR CONSTRUCTION

DATE	REVISION

FOR INFORMATION ONLY

Project scope, including project limits and identified work within, will change based on what the Design-Build Contractor can provide for the fixed-price identified in the RFP documents.

Note:
Proposed Cross Sections Show HMA Pavement Alternative Only.

DESIGNED: ZLM	DRAWN: BAD
CHECKED: CDH	CHECKED: PKW

INDIANA
DEPARTMENT OF TRANSPORTATION

CROSS SECTIONS
LINE "Q"

HORIZONTAL SCALE	BRIDGE FILE
1" = 10'	N/A
VERTICAL SCALE	DESIGNATION
1" = 10'	1700135
SURVEY BOOK	SHEETS
N/A	212 of 252
CONTRACT	PROJECT
R-41529	1700135

PCCP Earthwork Values

HMA Earthwork Values

CROSS SECTIONS
Scale: 1 inch = 10 feet

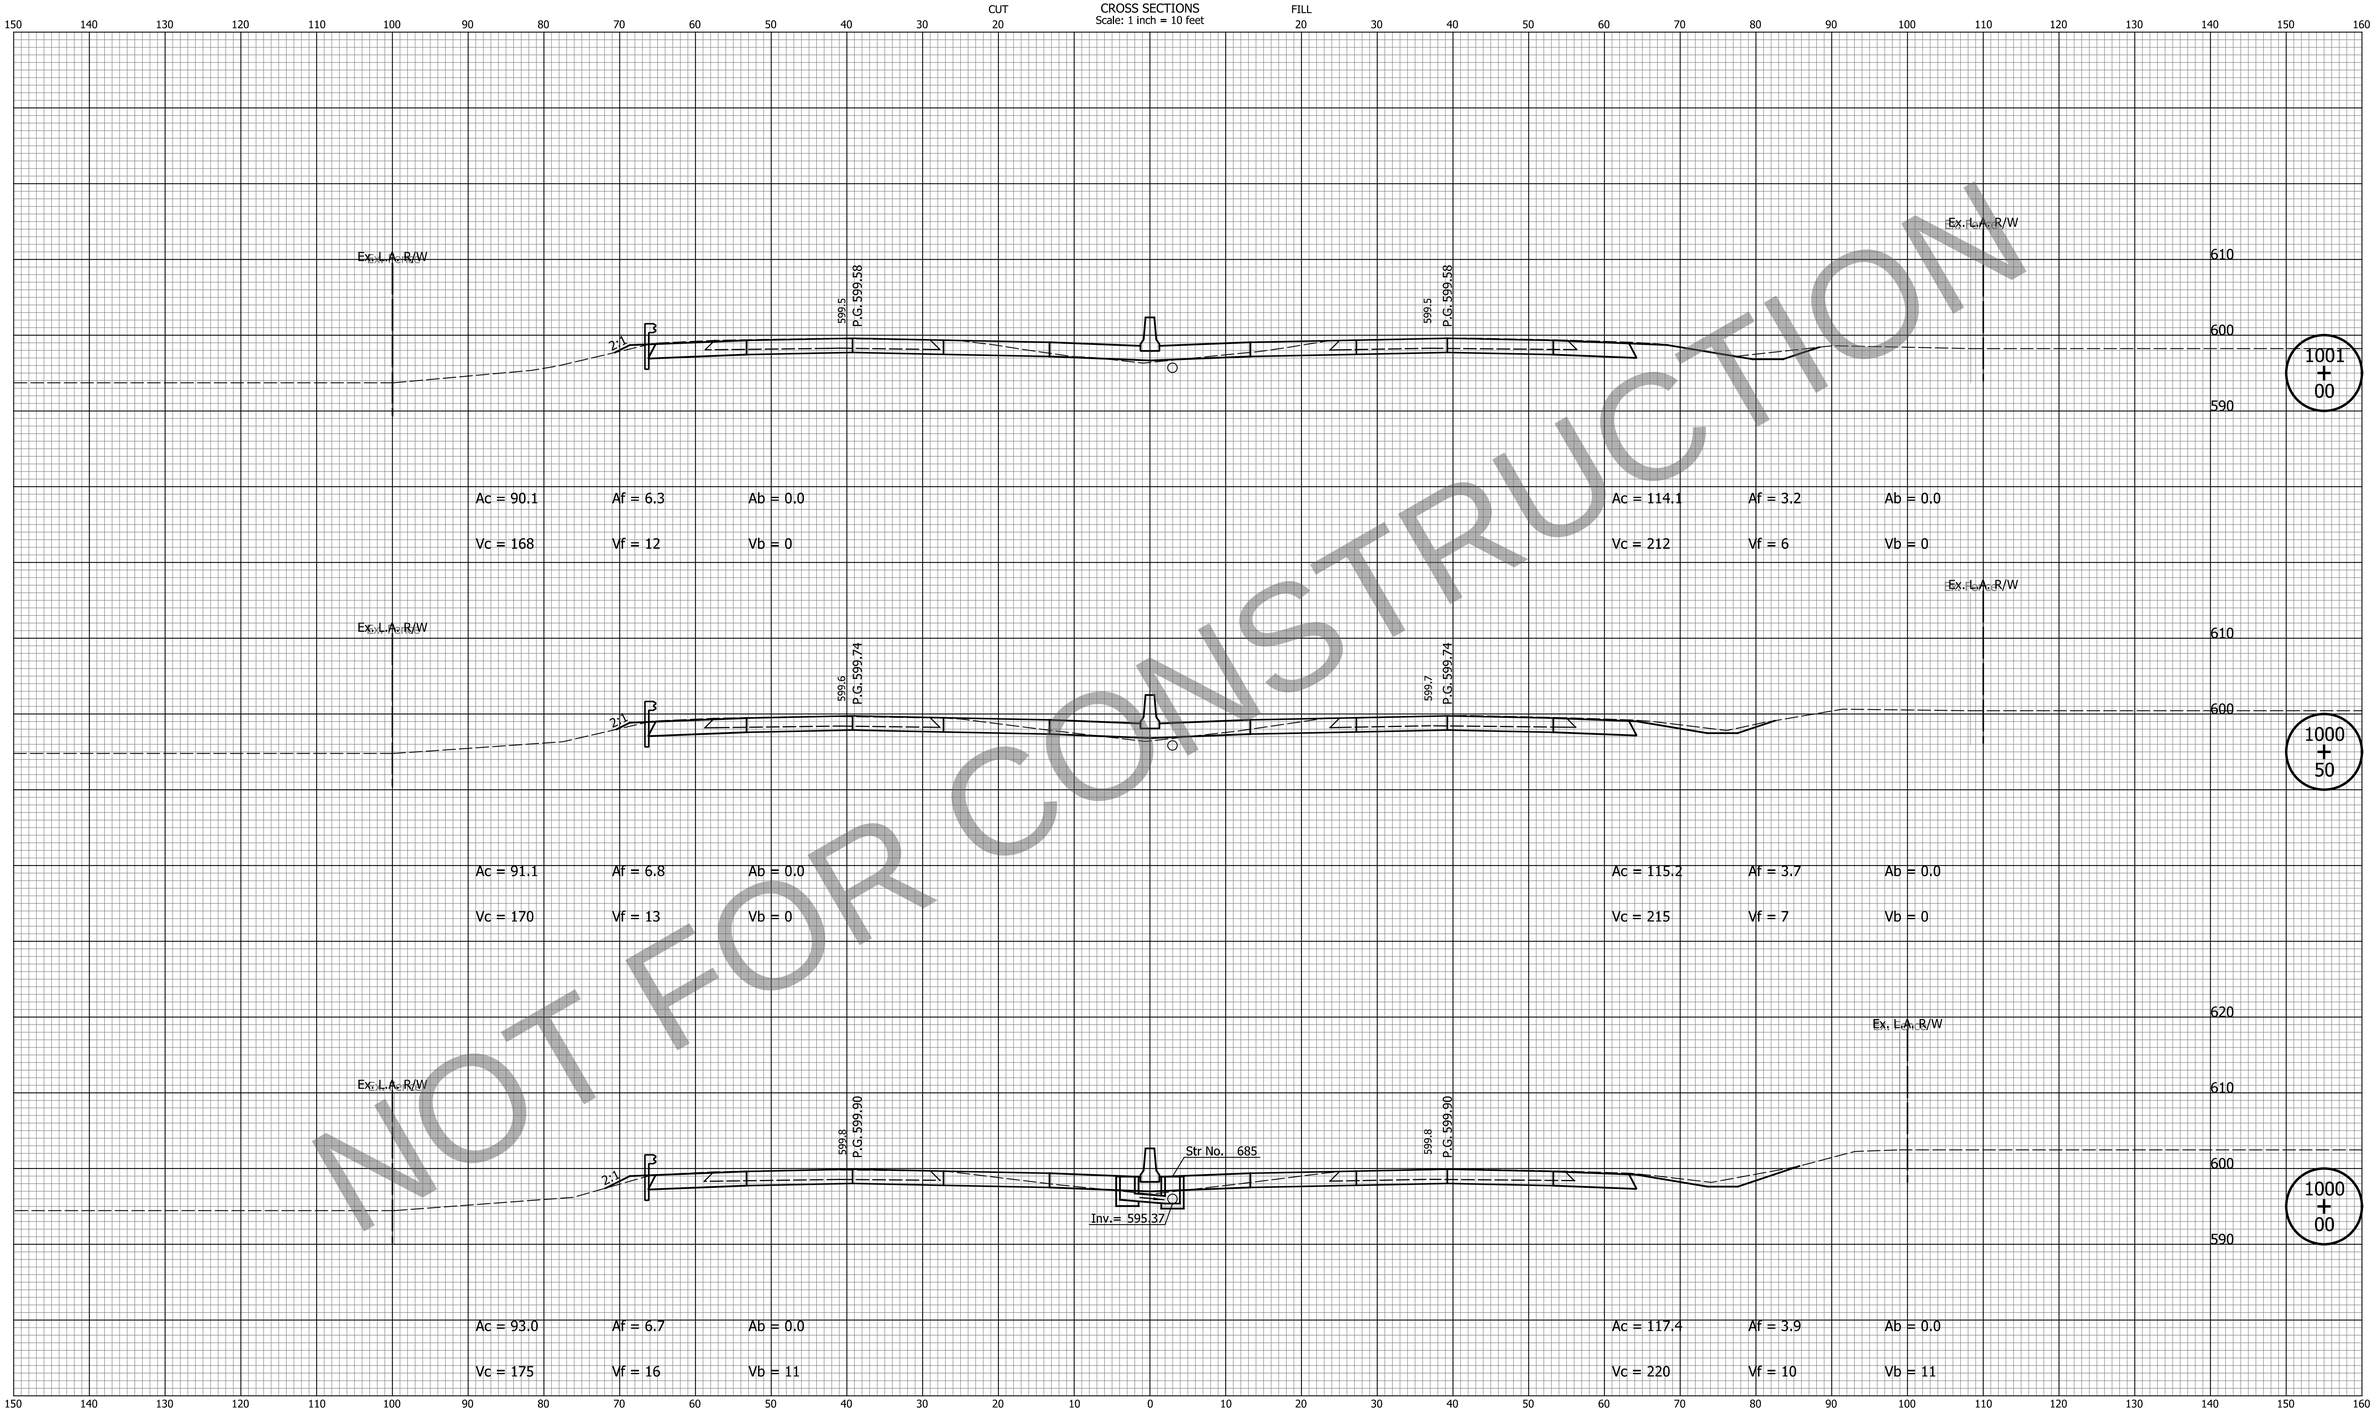

NOT FOR CONSTRUCTION

DATE	REVISION

FOR INFORMATION ONLY
Project scope, including project limits and identified work within, will change based on what the Design-Build Contractor can provide for the fixed-price identified in the RFP documents.

Note:
Proposed Cross Sections Show HMA Pavement Alternative Only.

DESIGNED: ZLM	DRAWN: BAD
CHECKED: CDH	CHECKED: PKW

INDIANA
DEPARTMENT OF TRANSPORTATION

CROSS SECTIONS
LINE "Q"

HORIZONTAL SCALE	BRIDGE FILE
1" = 10'	N/A
VERTICAL SCALE	DESIGNATION
1" = 10'	1700135
SURVEY BOOK	SHEETS
N/A	213 of 252
CONTRACT	PROJECT
R-41529	1700135

Indy-chef.cfg/cfg
Indiana_Shade.tbl

cherr 10/19/2023 10:35:36 AM P:\2019\00172\D. Drawings\201900172.0001.RD.CS.03.dgn

PCCP Earthwork Values

HMA Earthwork Values

CROSS SECTIONS
Scale: 1 inch = 10 feet

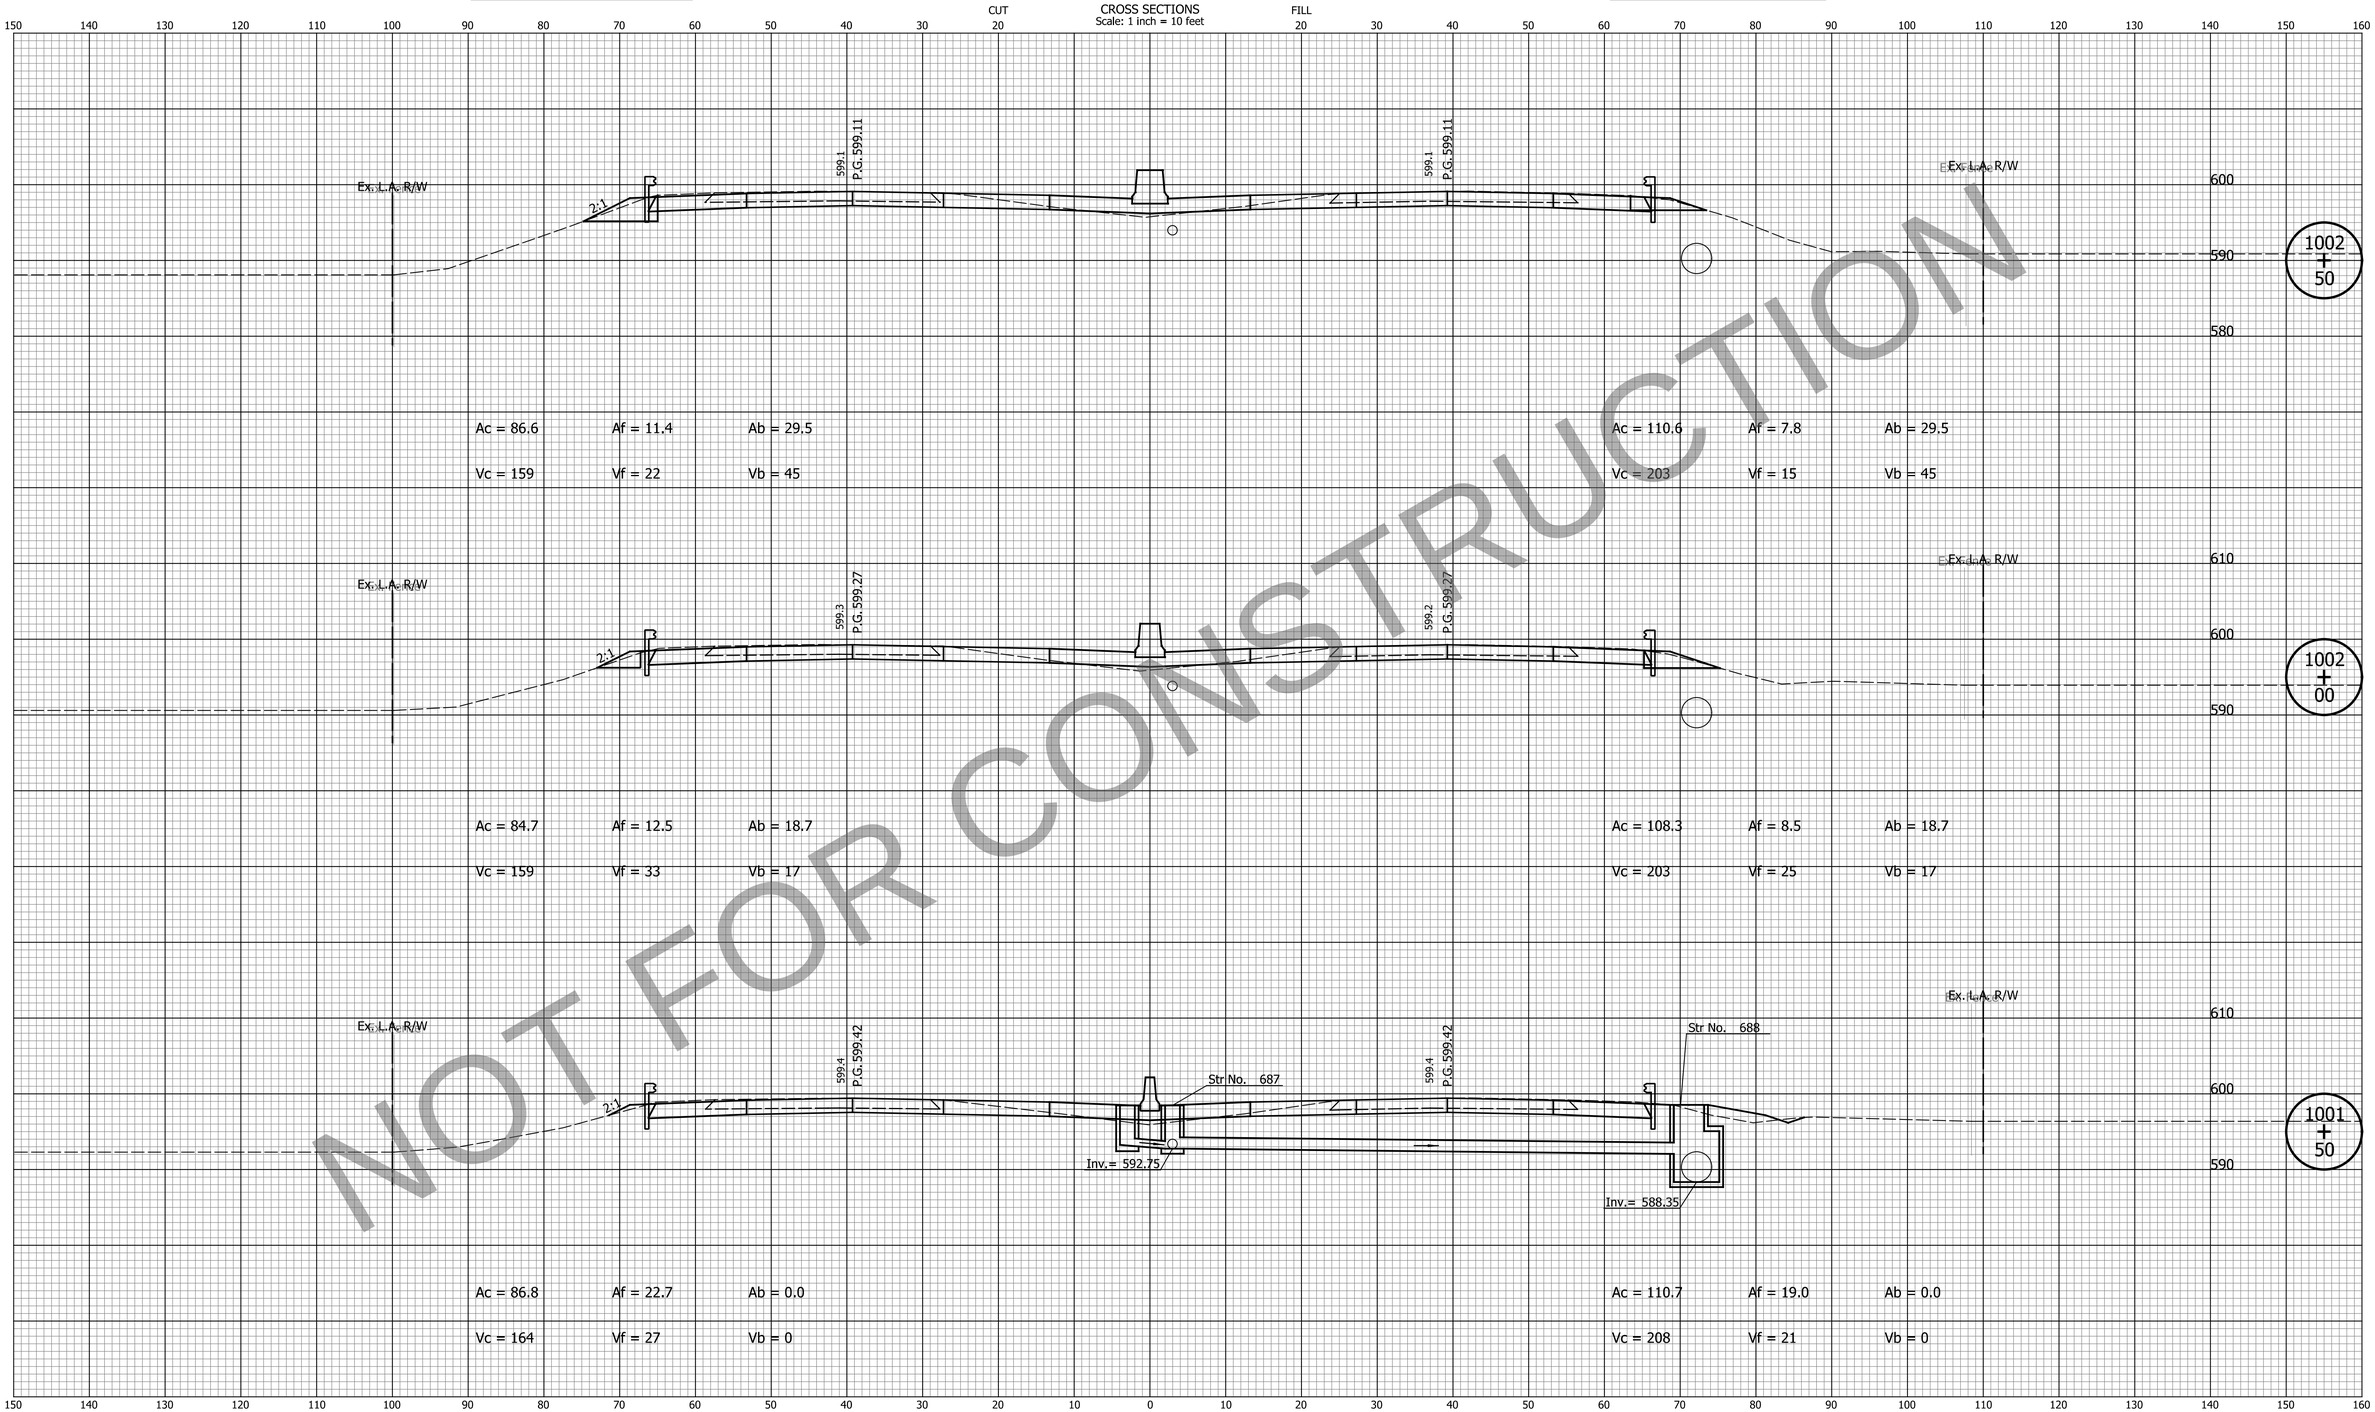

NOT FOR CONSTRUCTION

DATE	REVISION

FOR INFORMATION ONLY

Project scope, including project limits and identified work within, will change based on what the Design-Build Contractor can provide for the fixed-price identified in the RFP documents.

Note:
Proposed Cross Sections Show HMA Pavement Alternative Only.

DESIGNED: ZLM
DRAWN: BAD
CHECKED: CDH
CHECKED: PKW

INDIANA
DEPARTMENT OF TRANSPORTATION

CROSS SECTIONS
LINE "Q"

HORIZONTAL SCALE	BRIDGE FILE
1" = 10'	N/A
VERTICAL SCALE	DESIGNATION
1" = 10'	1700135
SURVEY BOOK	SHEETS
N/A	214 of 252
CONTRACT	PROJECT
R-41529	1700135

PCCP Earthwork Values

HMA Earthwork Values

CROSS SECTIONS
Scale: 1 inch = 10 feet

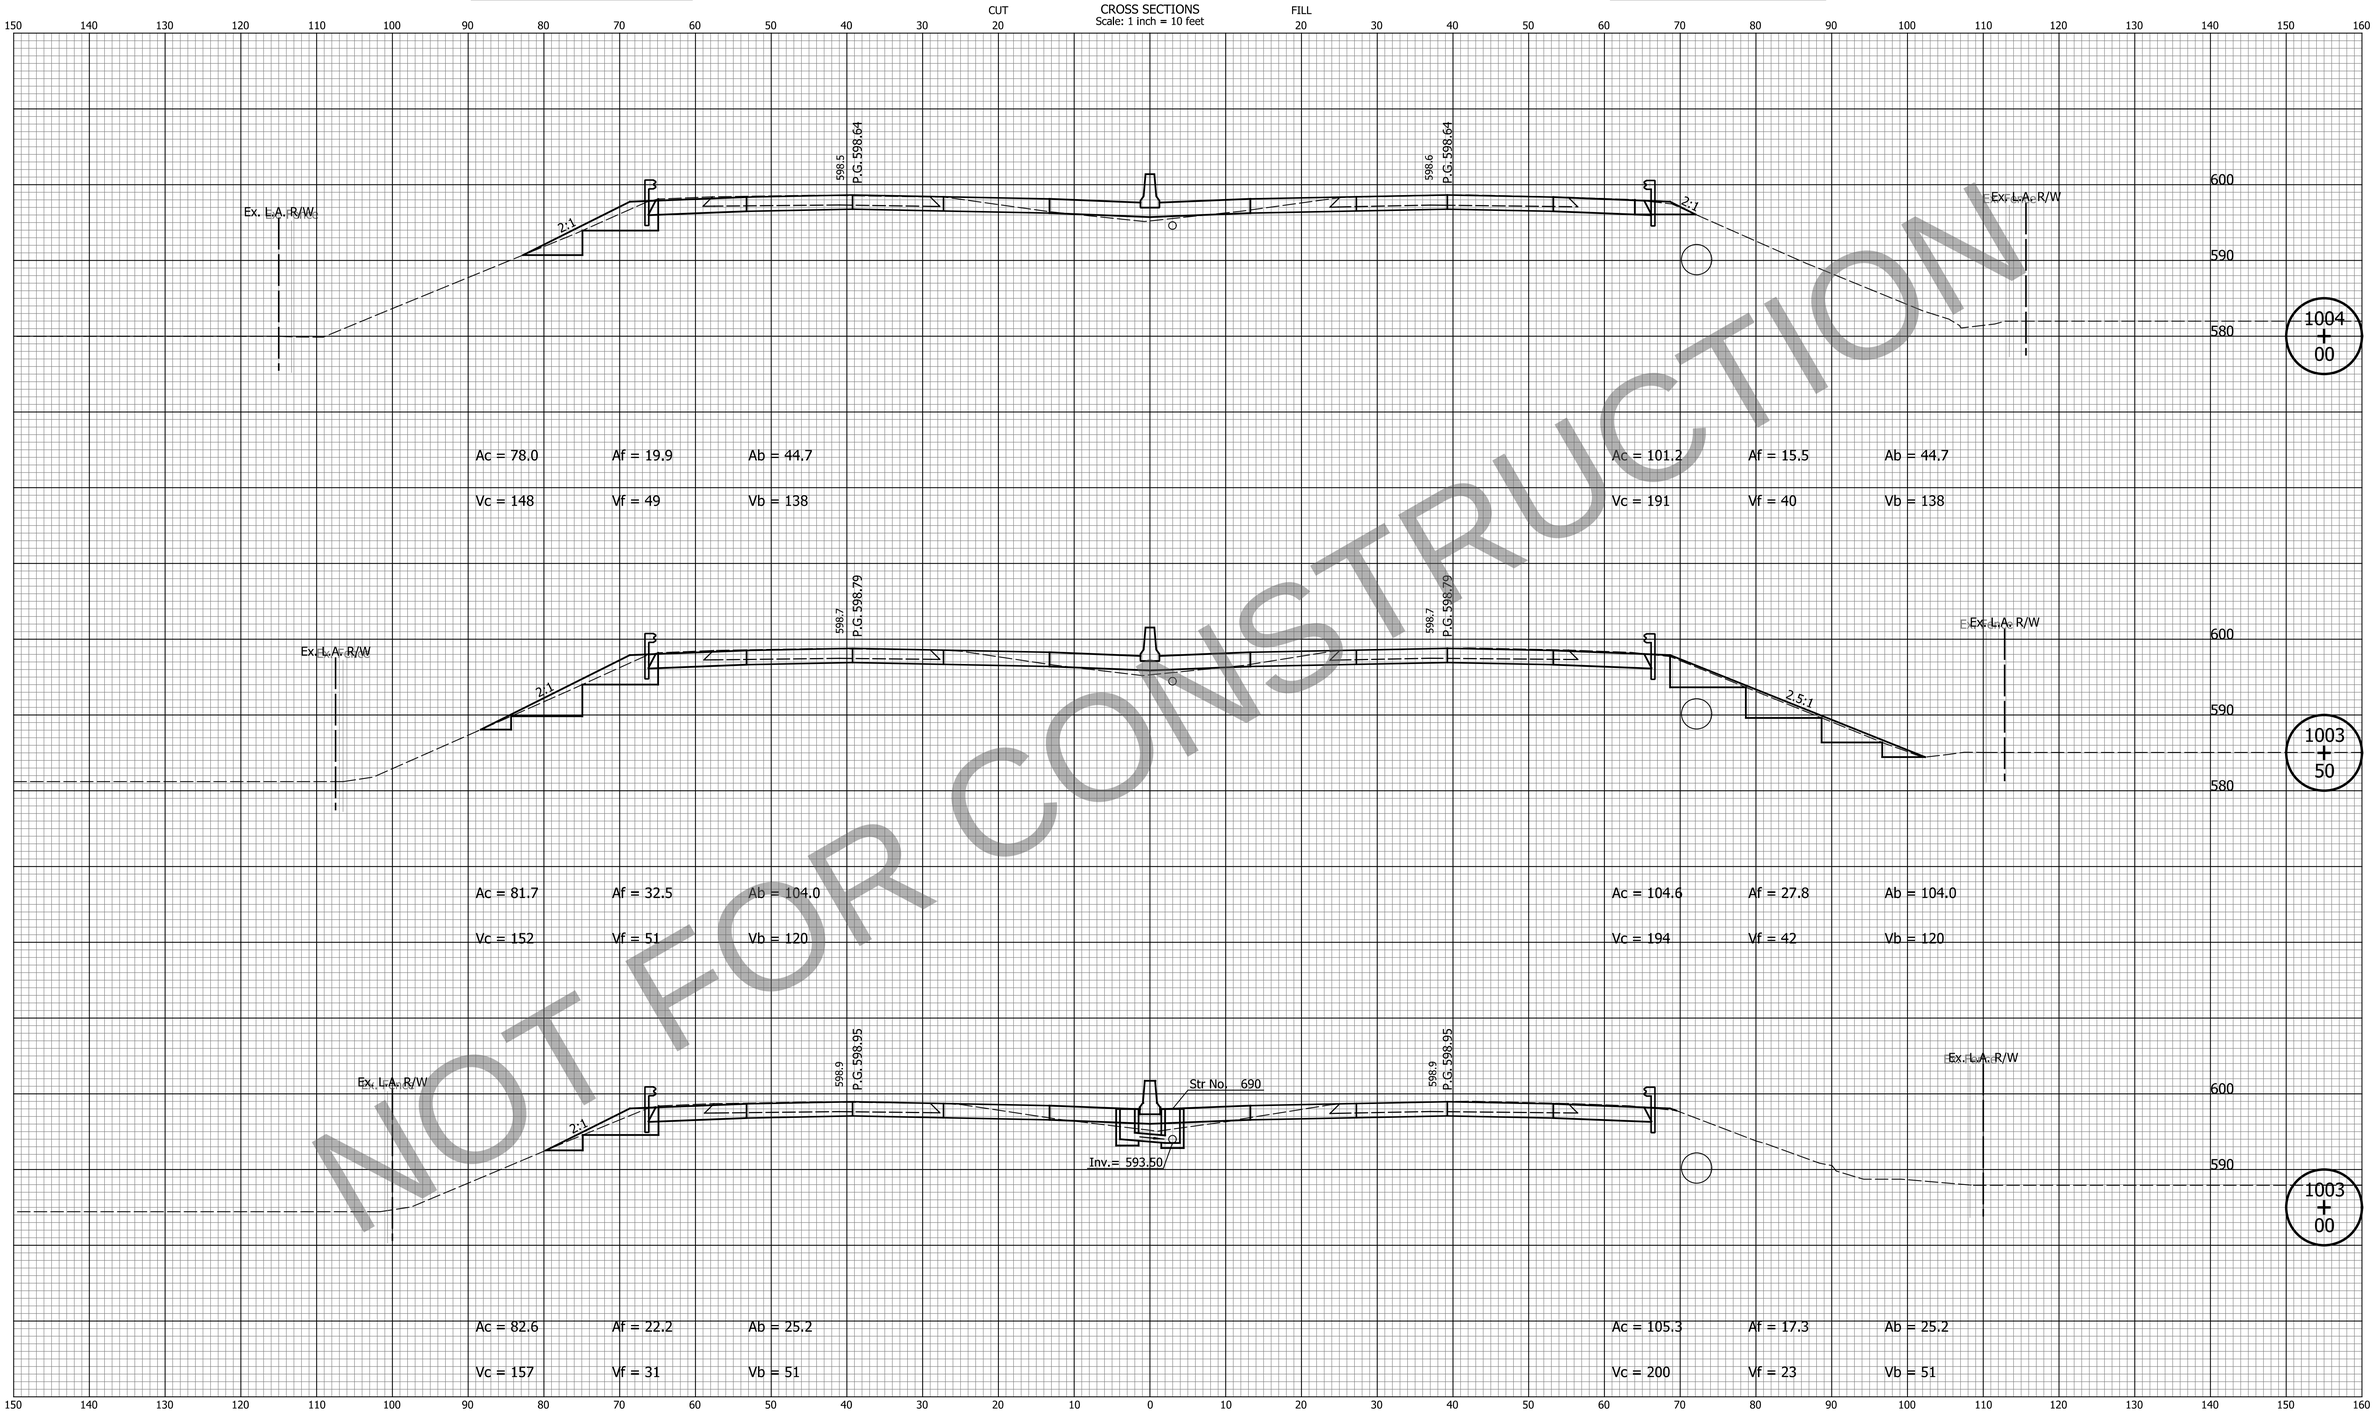

NOT FOR CONSTRUCTION

DATE	REVISION

FOR INFORMATION ONLY
Project scope, including project limits and identified work within, will change based on what the Design-Build Contractor can provide for the fixed-price identified in the RFP documents.

Note:
Proposed Cross Sections Show HMA Pavement Alternative Only.

DESIGNED: ZLM	DRAWN: BAD
CHECKED: CDH	CHECKED: PKW

INDIANA
DEPARTMENT OF TRANSPORTATION

CROSS SECTIONS
LINE "Q"

HORIZONTAL SCALE	BRIDGE FILE
1" = 10'	N/A
VERTICAL SCALE	DESIGNATION
1" = 10'	1700135
SURVEY BOOK	SHEETS
N/A	215 of 252
CONTRACT	PROJECT
R-41529	1700135

Indy-mdf.dgnfg
Indiana_Shade.tbl

cherr 10/19/2023 10:35:41 AM P:\2019\00172\D. Drawings\201900172.0001.RD.CS.03.dgn

PCCP Earthwork Values

HMA Earthwork Values

CROSS SECTIONS
Scale: 1 inch = 10 feet

NOT FOR CONSTRUCTION

DATE	REVISION

FOR INFORMATION ONLY

Project scope, including project limits and identified work within, will change based on what the Design-Build Contractor can provide for the fixed-price identified in the RFP documents.

Note:
Proposed Cross Sections Show HMA Pavement Alternative Only.

DESIGNED: ZLM	DRAWN: BAD
CHECKED: CDH	CHECKED: PKW

INDIANA
DEPARTMENT OF TRANSPORTATION

CROSS SECTIONS
LINE "Q"

HORIZONTAL SCALE	BRIDGE FILE
1" = 10'	N/A
VERTICAL SCALE	DESIGNATION
1" = 10'	1700135
SURVEY BOOK	SHEETS
N/A	216 of 252
CONTRACT	PROJECT
R-41529	1700135

Indy-hdf_qltc0g
Indiana_Shade.tbl

cherr 10/19/2023 10:35:44 AM P:\2019\00172\D. Drawings\201900172.0001.RD.CS.03.dgn

PCCP Earthwork Values

HMA Earthwork Values

CROSS SECTIONS
Scale: 1 inch = 10 feet

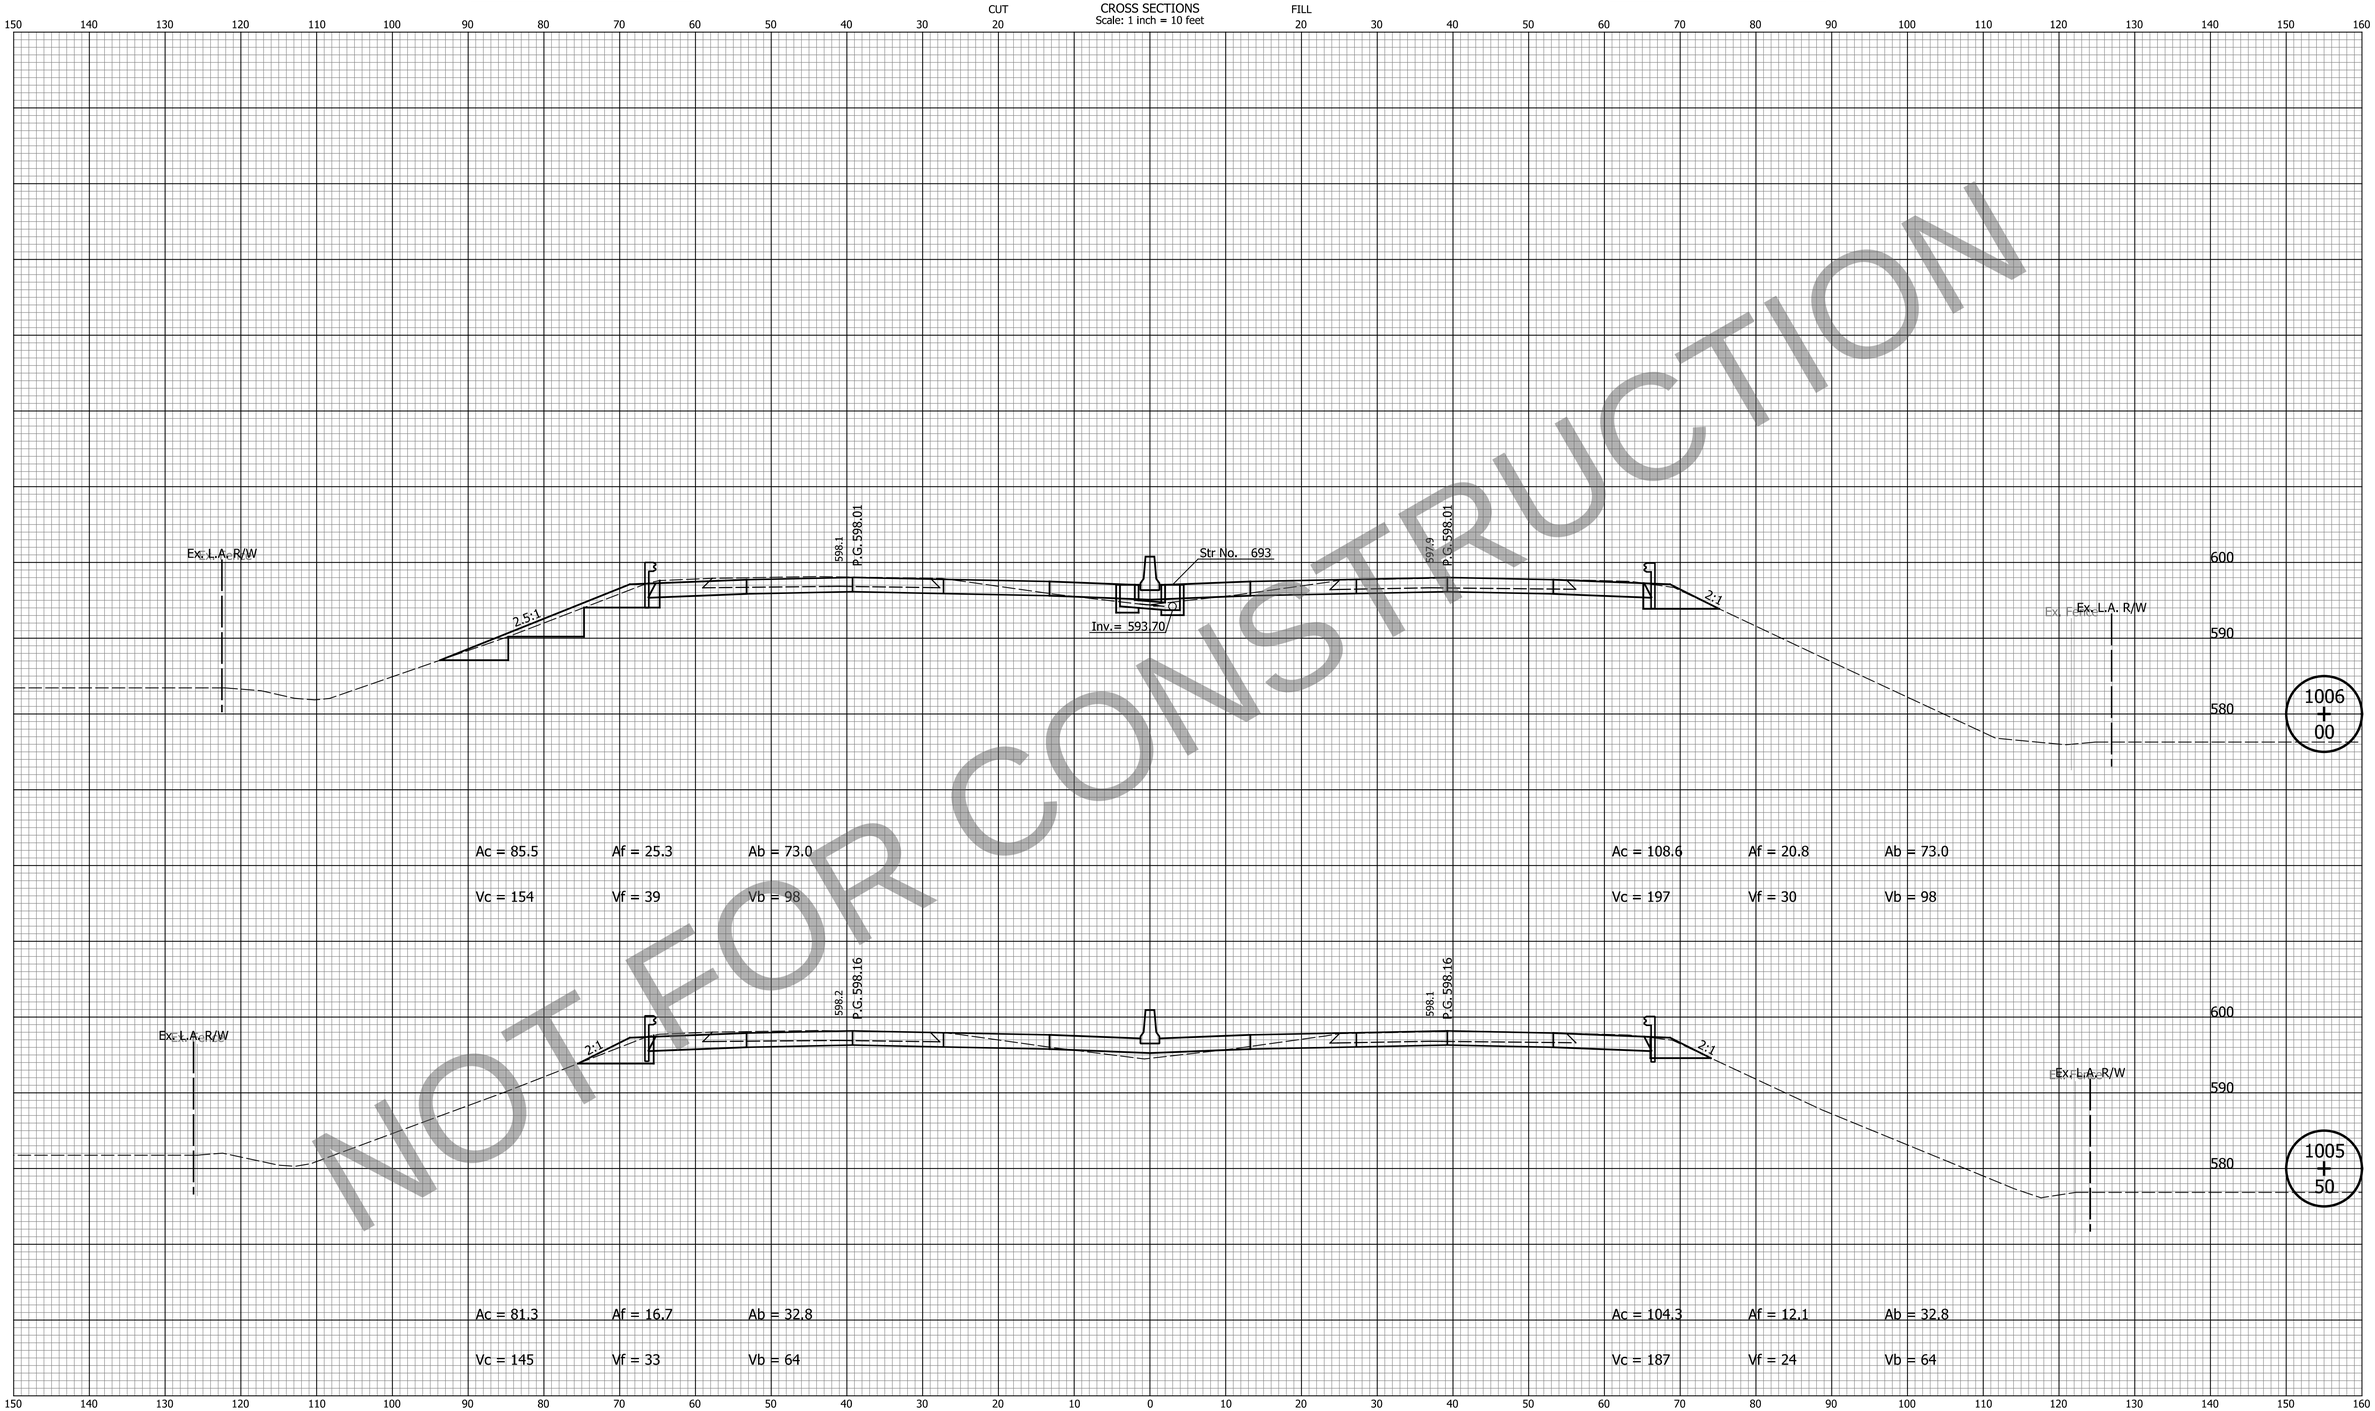

NOT FOR CONSTRUCTION

DATE	REVISION

FOR INFORMATION ONLY
Project scope, including project limits and identified work within, will change based on what the Design-Build Contractor can provide for the fixed-price identified in the RFP documents.

Note:
Proposed Cross Sections Show HMA Pavement Alternative Only.

DESIGNED: ZLM
DRAWN: BAD
CHECKED: CDH
CHECKED: PKW

INDIANA
DEPARTMENT OF TRANSPORTATION

CROSS SECTIONS
LINE "Q"

HORIZONTAL SCALE	BRIDGE FILE
1" = 10'	N/A
VERTICAL SCALE	DESIGNATION
1" = 10'	1700135
SURVEY BOOK	SHEETS
N/A	217 of 252
CONTRACT	PROJECT
R-41529	1700135

Indy-hdf.pltcfg
Indiana_Shade.tbl

cherr 10/19/2023 10:35:46 AM P:\2019\00172\D. Drawings\201900172.0001.RD.CS.03.dgn

PCCP Earthwork Values

HMA Earthwork Values

CROSS SECTIONS
Scale: 1 inch = 10 feet

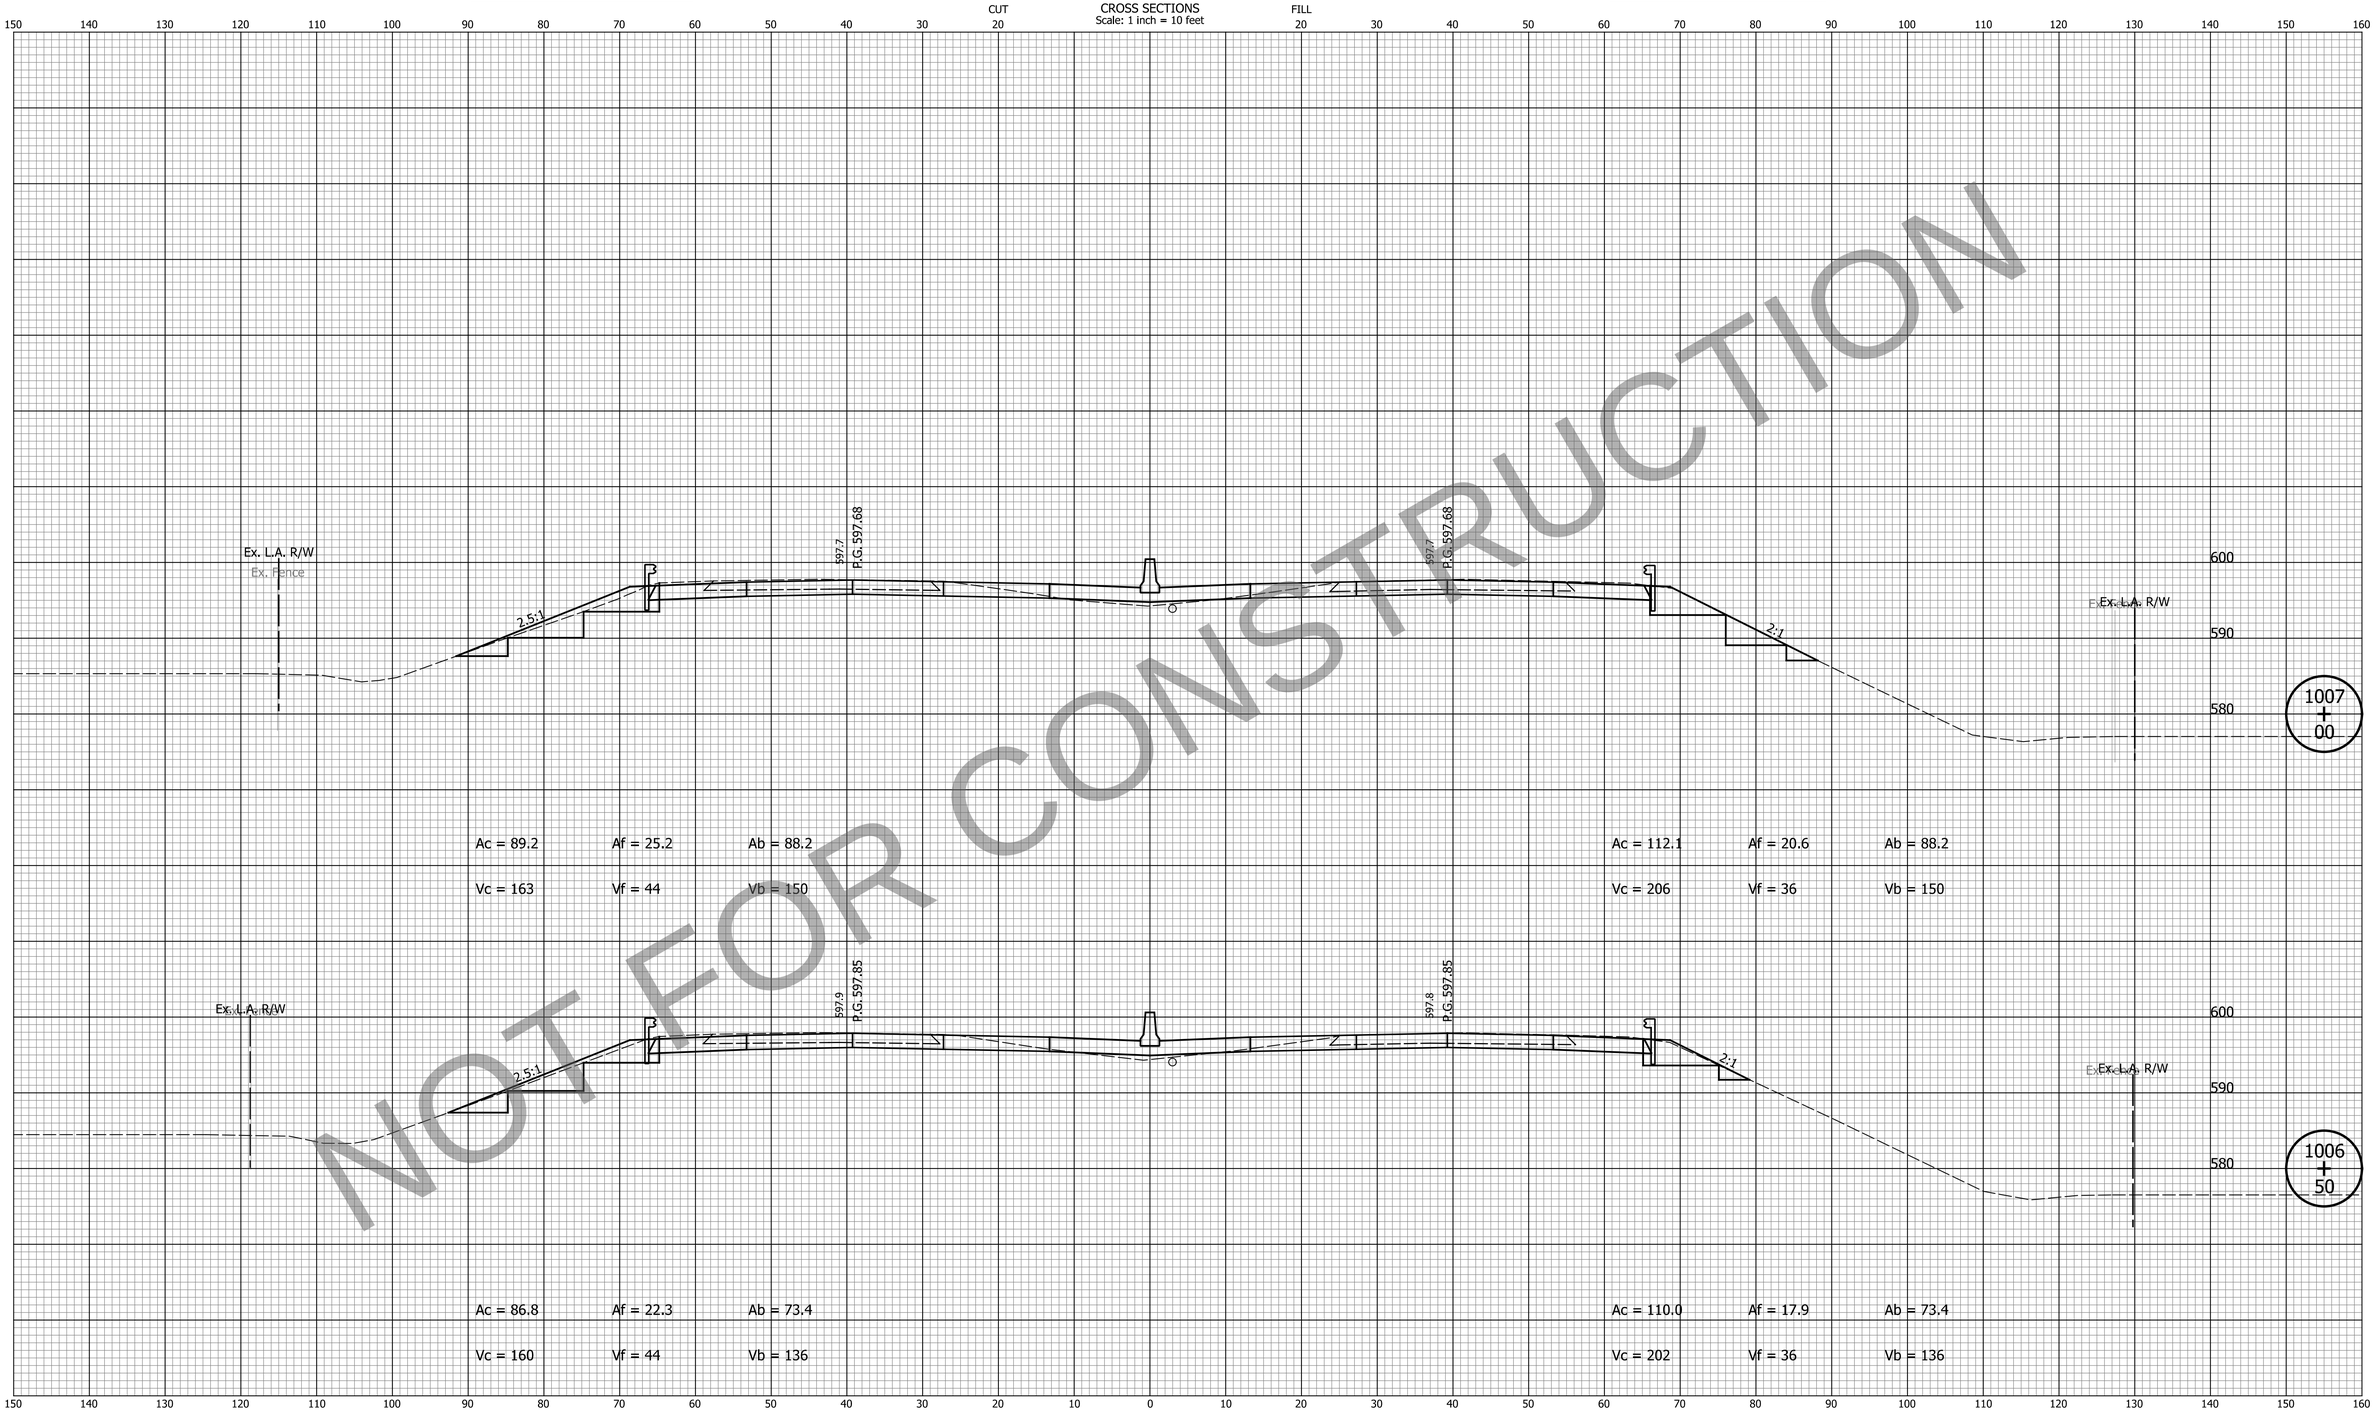

NOT FOR CONSTRUCTION

DATE	REVISION

FOR INFORMATION ONLY

Project scope, including project limits and identified work within, will change based on what the Design-Build Contractor can provide for the fixed-price identified in the RFP documents.

Note:
Proposed Cross Sections Show HMA Pavement Alternative Only.

DESIGNED: ZLM	DRAWN: BAD
CHECKED: CDH	CHECKED: PKW

INDIANA
DEPARTMENT OF TRANSPORTATION

CROSS SECTIONS
LINE "Q"

HORIZONTAL SCALE	BRIDGE FILE
1" = 10'	N/A
VERTICAL SCALE	DESIGNATION
1" = 10'	1700135
SURVEY BOOK	SHEETS
N/A	218 of 252
CONTRACT	PROJECT
R-41529	1700135

Indy-chief_pltcfg
Indiana_Shade.tbl

cherr 10/19/2023 10:35:49 AM P:\2019\00172\D. Drawings\201900172.0001.RD.CS.03.dgn

PCCP Earthwork Values

HMA Earthwork Values

CROSS SECTIONS
Scale: 1 inch = 10 feet

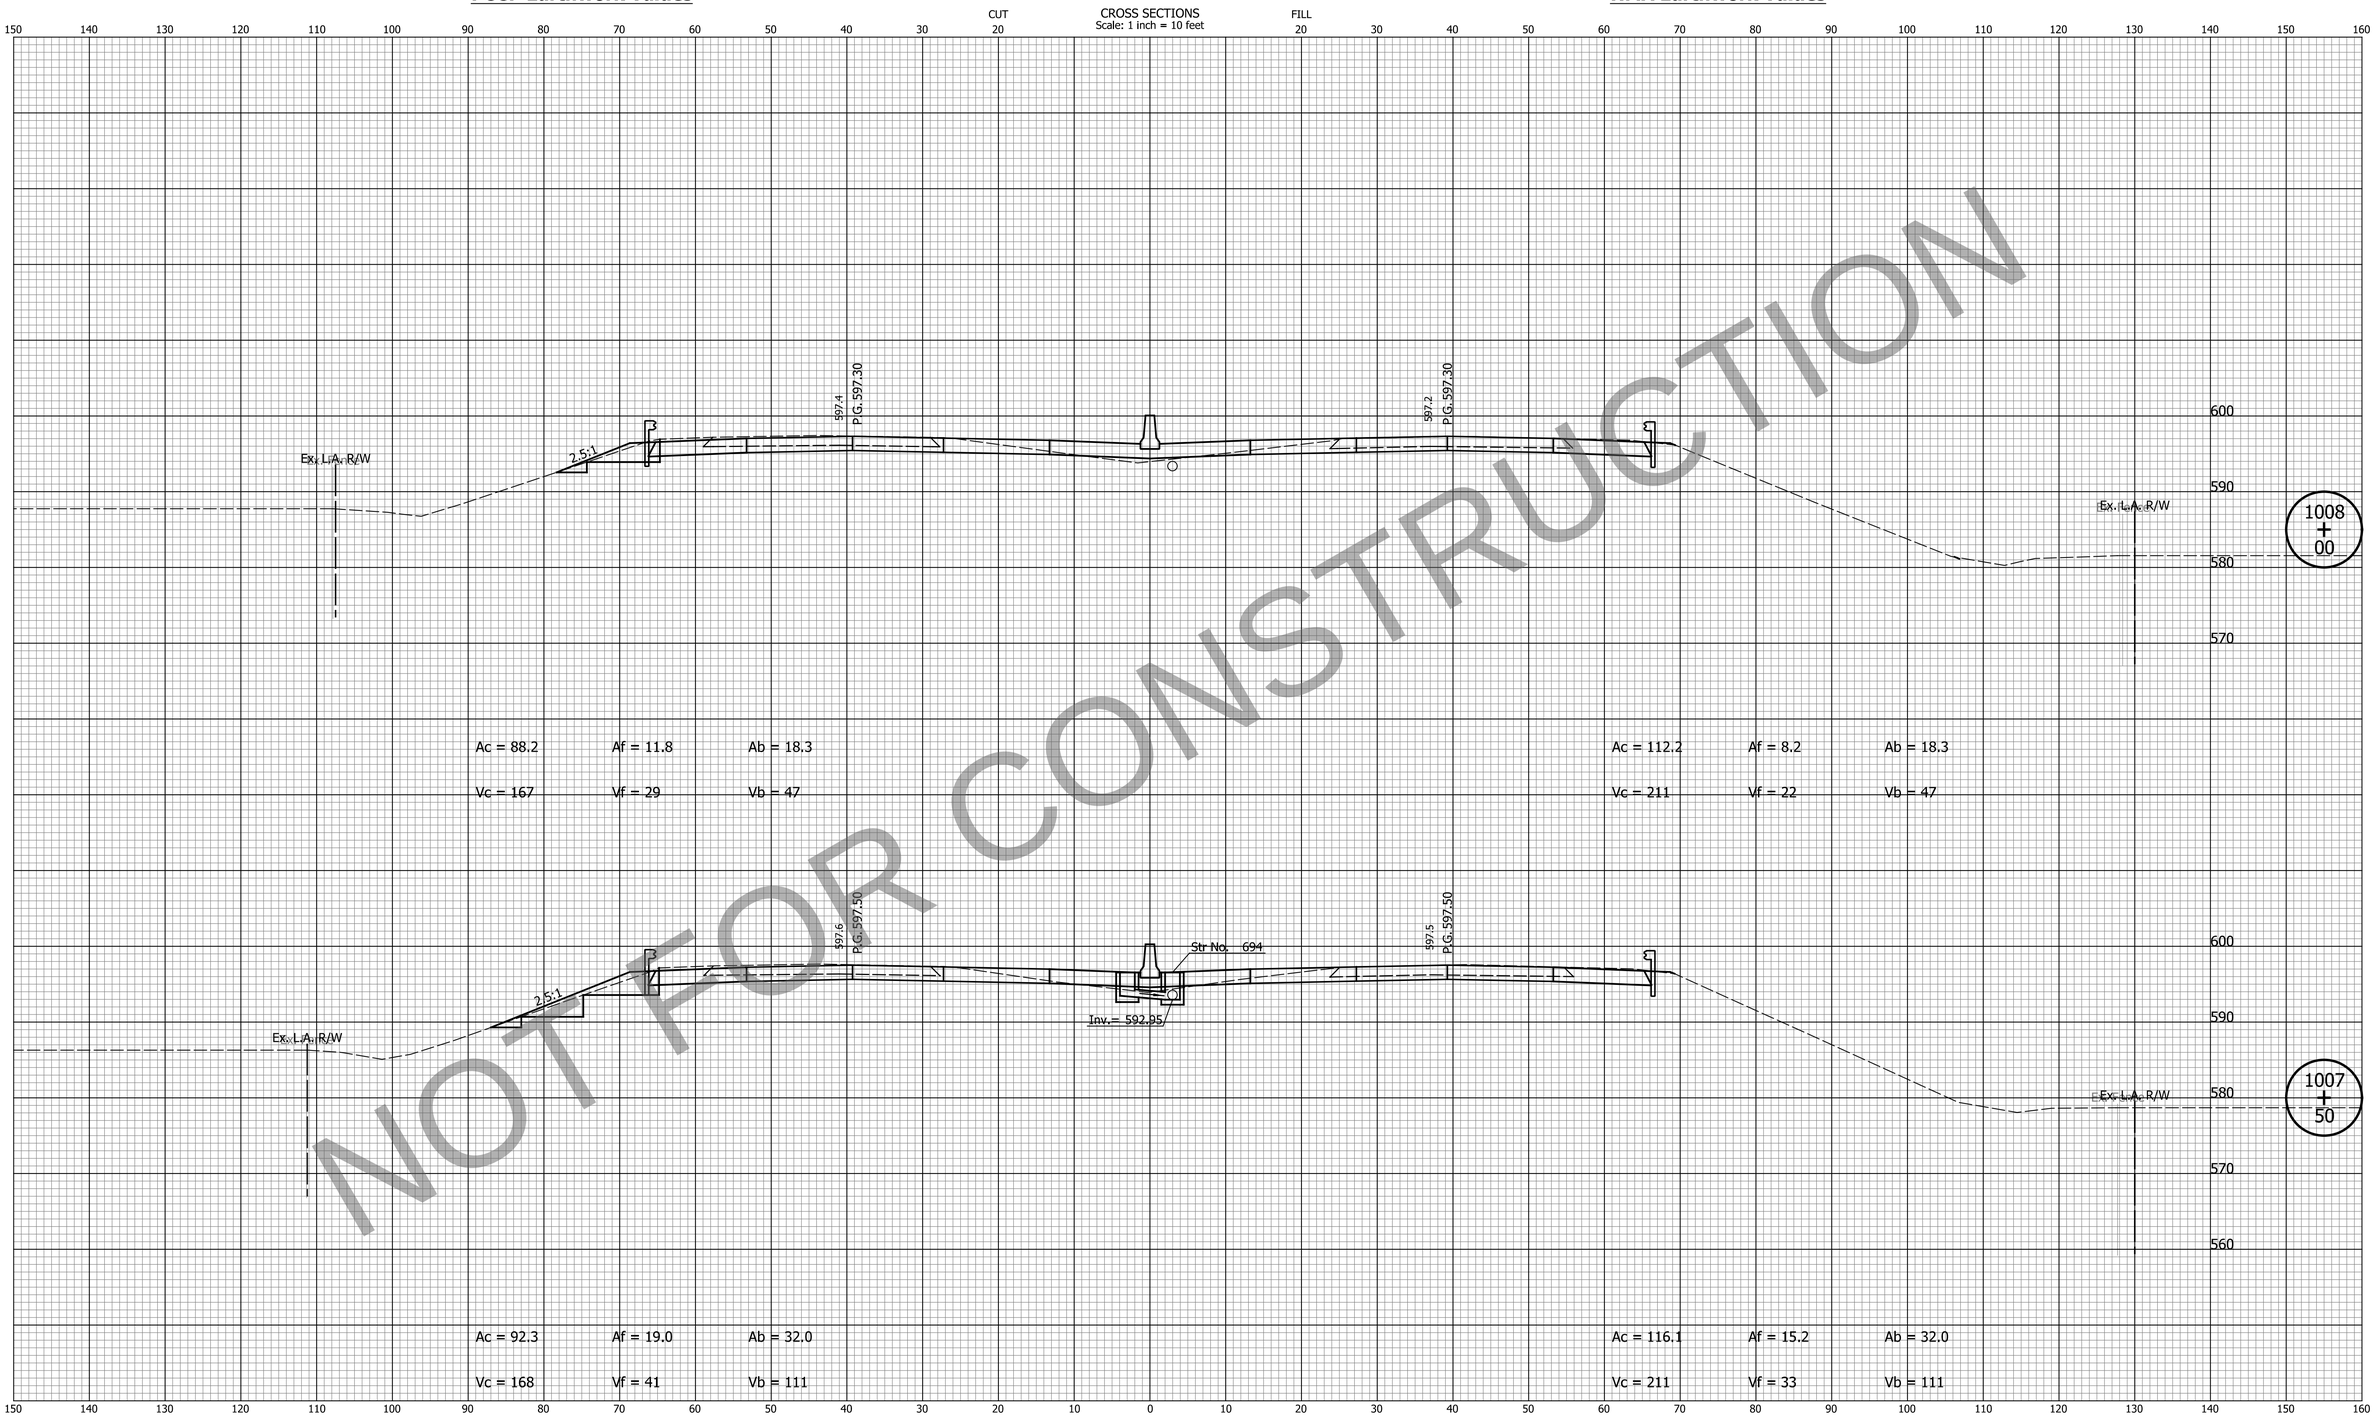

NOT FOR CONSTRUCTION

DATE	REVISION

FOR INFORMATION ONLY

Project scope, including project limits and identified work within, will change based on what the Design-Build Contractor can provide for the fixed-price identified in the RFP documents.

Note:
Proposed Cross Sections Show HMA Pavement Alternative Only.

DESIGNED: ZLM	DRAWN: BAD
CHECKED: CDH	CHECKED: PKW

INDIANA
DEPARTMENT OF TRANSPORTATION

CROSS SECTIONS
LINE "Q"

HORIZONTAL SCALE	BRIDGE FILE
1" = 10'	N/A
VERTICAL SCALE	DESIGNATION
1" = 10'	1700135
SURVEY BOOK	SHEETS
N/A	219 of 252
CONTRACT	PROJECT
R-41529	1700135

PCCP Earthwork Values

HMA Earthwork Values

CROSS SECTIONS
Scale: 1 inch = 10 feet

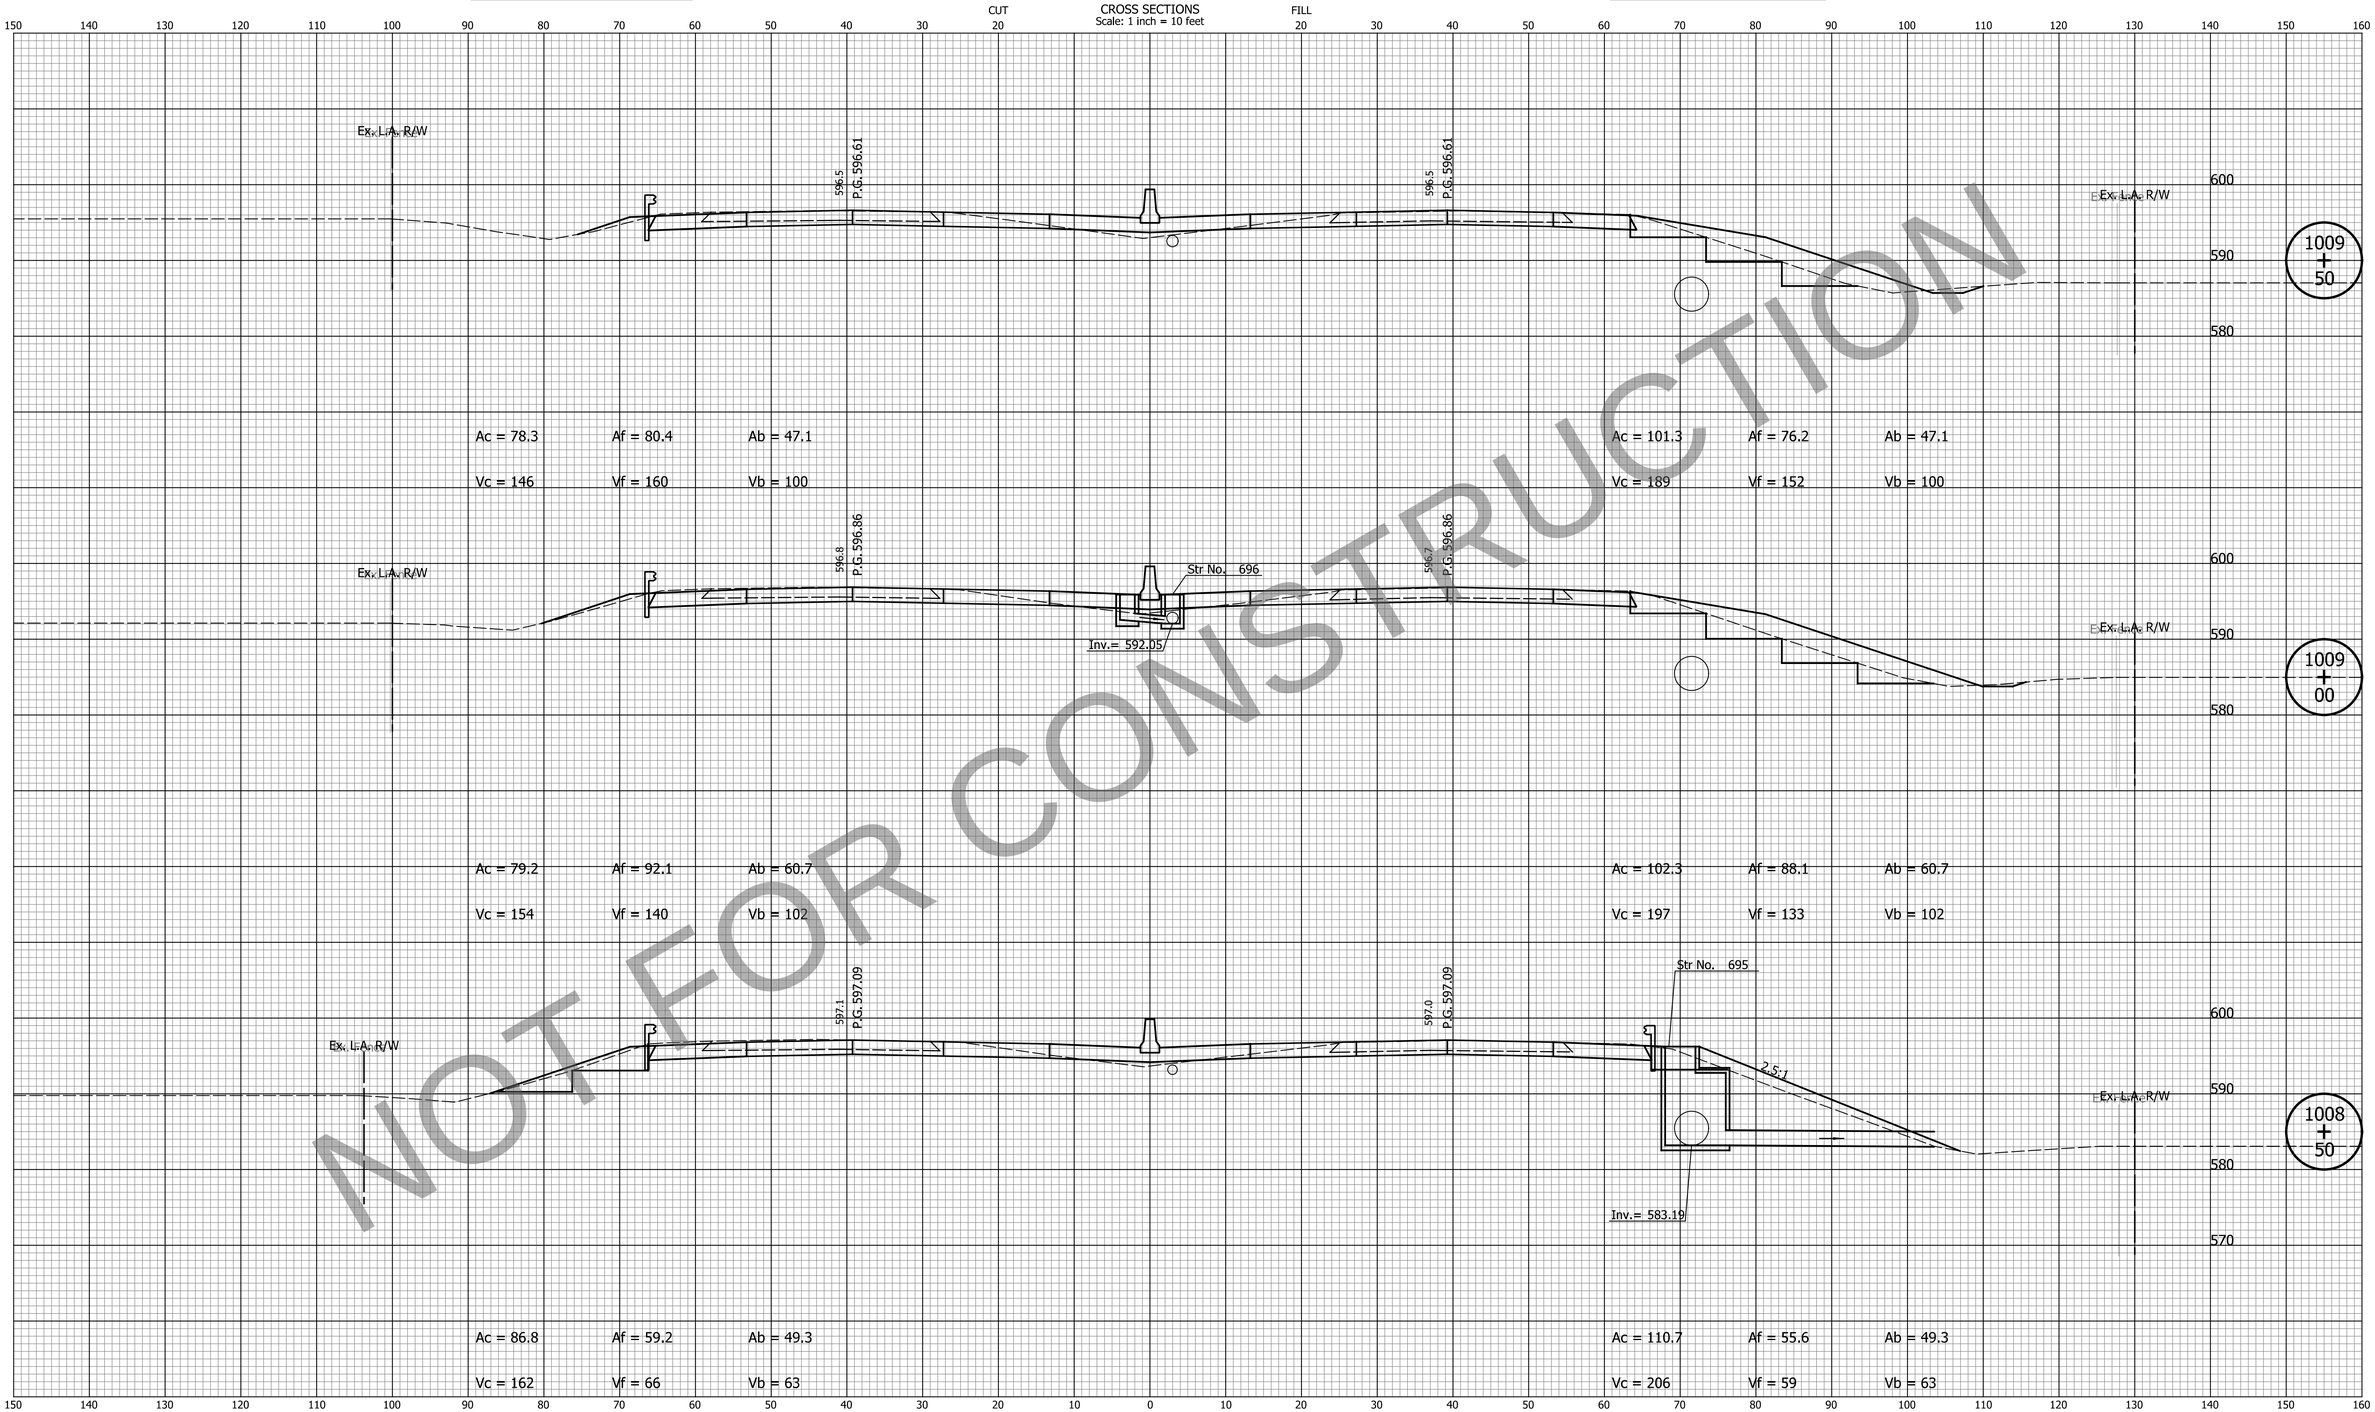

NOT FOR CONSTRUCTION

DATE	REVISION

FOR INFORMATION ONLY
Project scope, including project limits and identified work within, will change based on what the Design-Build Contractor can provide for the fixed-price identified in the RFP documents.

Note:
Proposed Cross Sections Show HMA Pavement Alternative Only.

DESIGNED: ZLM	DRAWN: BAD
CHECKED: CDH	CHECKED: PKW

INDIANA
DEPARTMENT OF TRANSPORTATION

CROSS SECTIONS
LINE "Q"

HORIZONTAL SCALE	BRIDGE FILE
1" = 10'	N/A
VERTICAL SCALE	DESIGNATION
1" = 10'	1700135
SURVEY BOOK	SHEETS
N/A	220 of 252
CONTRACT	PROJECT
R-41529	1700135

Indy-mdf.dgnfg
Indiana_Shade.tbl

cherr 10/19/2023 10:35:53 AM P:\2019\00172\D. Drawings\201900172.0001.RD.CS.03.dgn

PCCP Earthwork Values

HMA Earthwork Values

CROSS SECTIONS
Scale: 1 inch = 10 feet

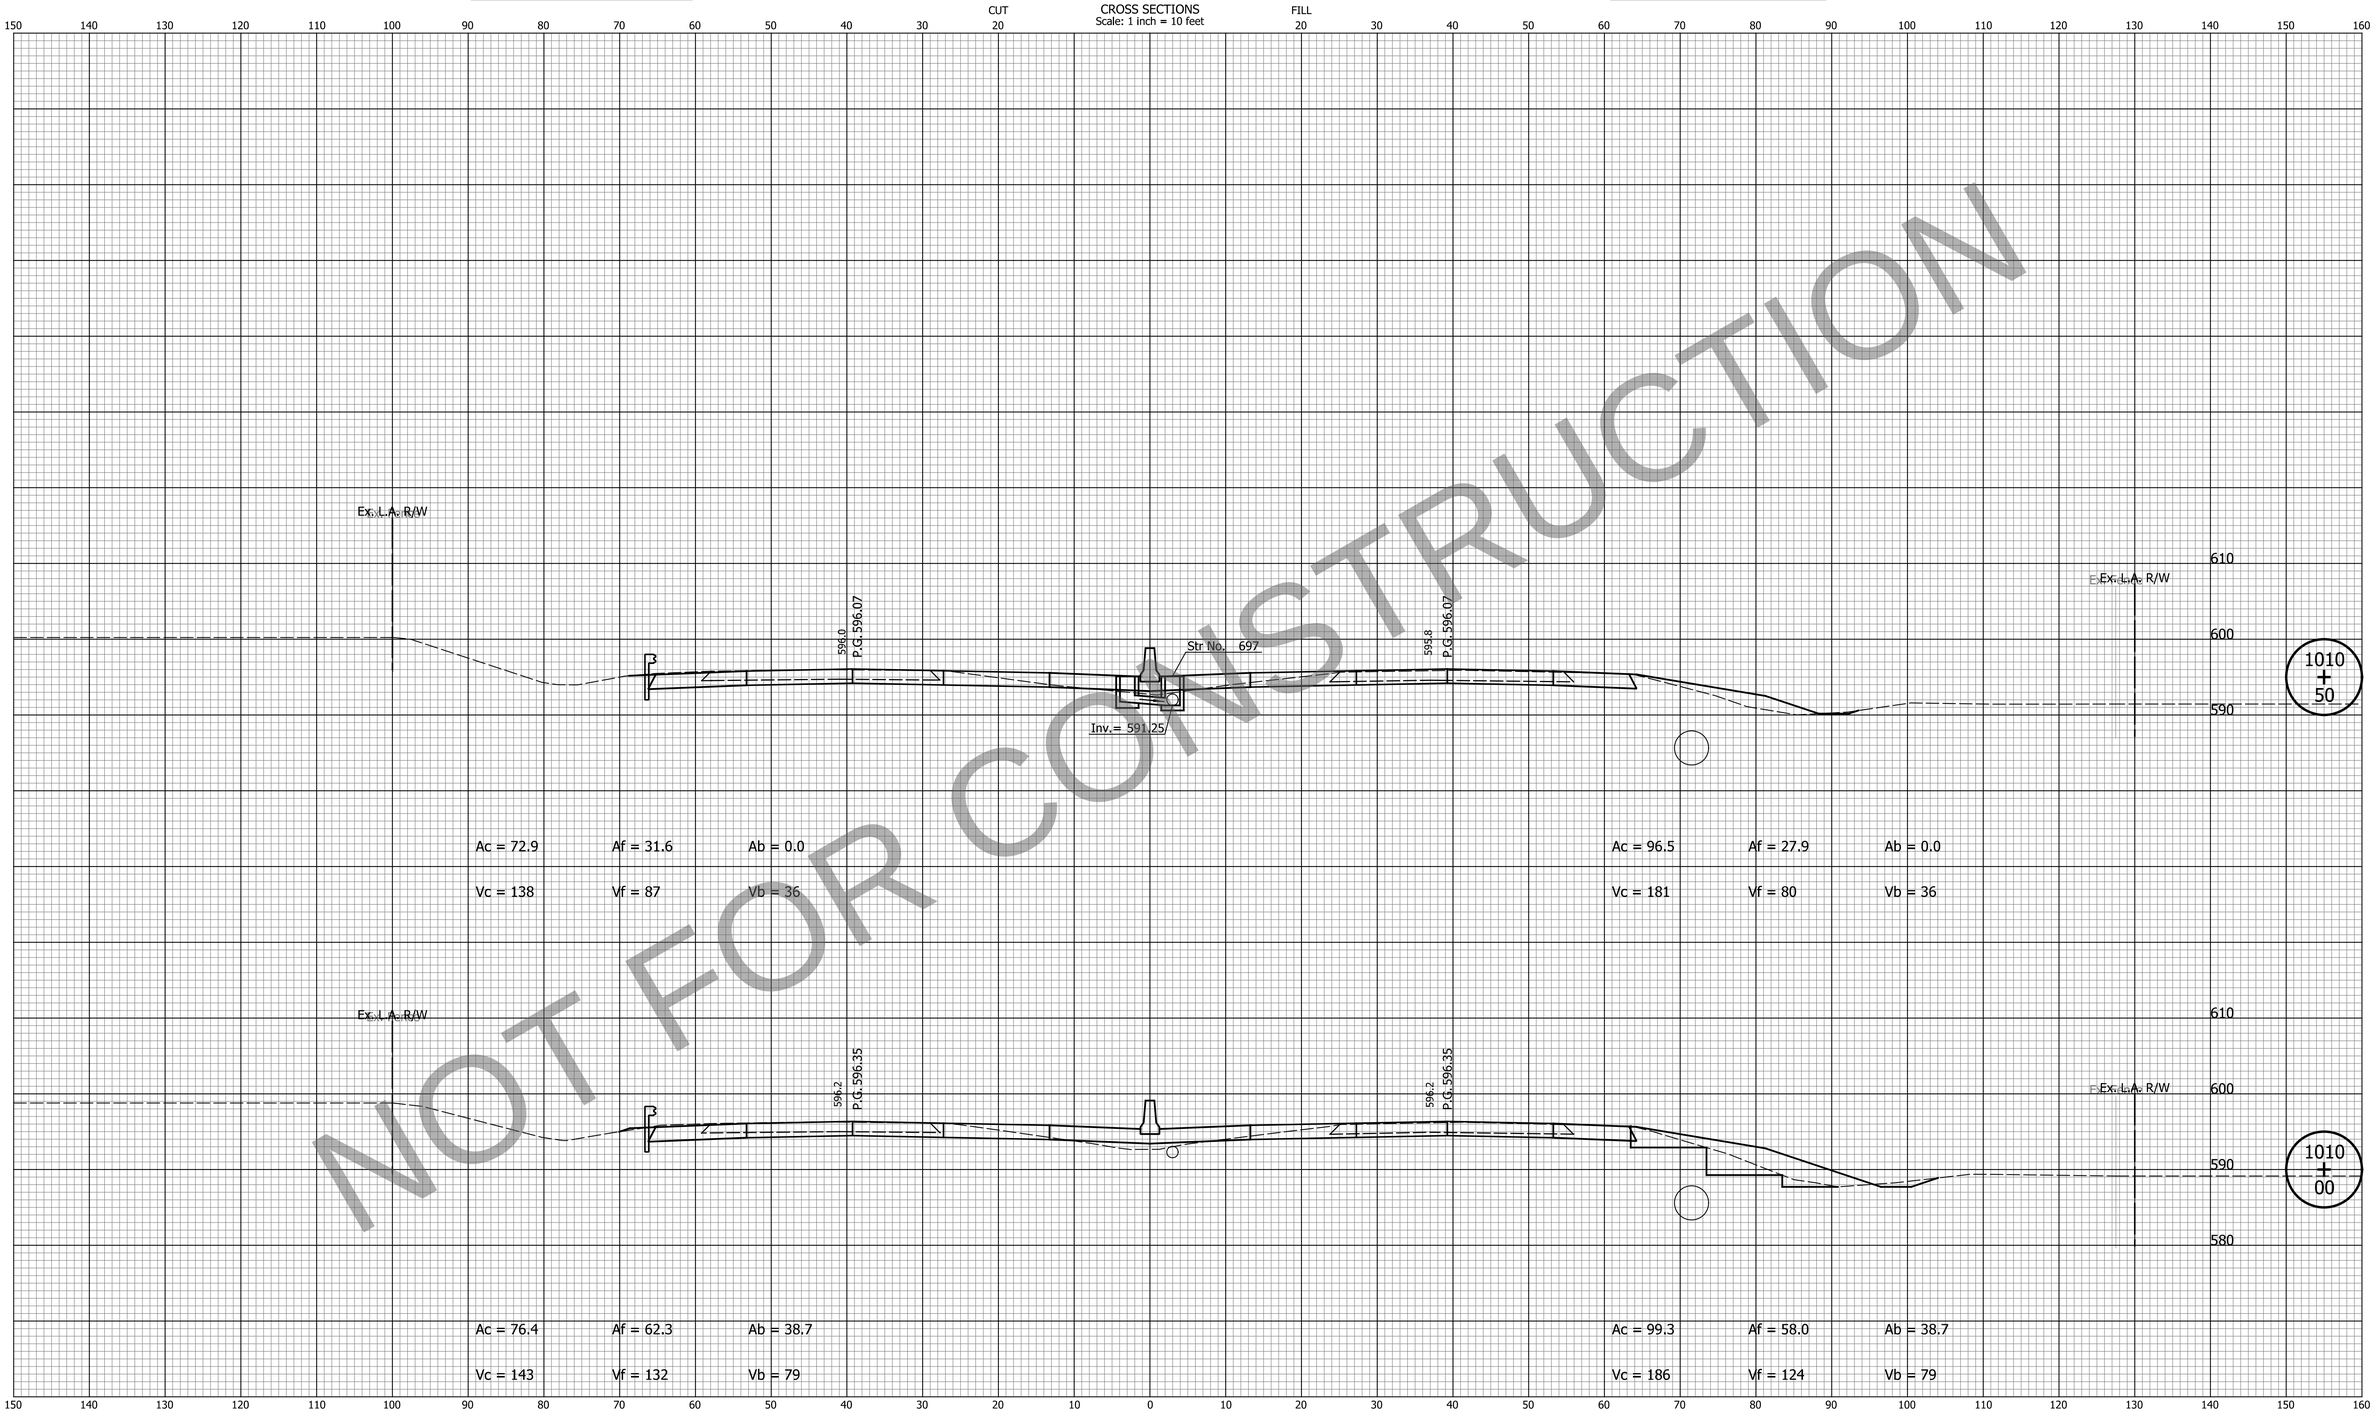

NOT FOR CONSTRUCTION

DATE	REVISION

FOR INFORMATION ONLY

Project scope, including project limits and identified work within, will change based on what the Design-Build Contractor can provide for the fixed-price identified in the RFP documents.

Note:
Proposed Cross Sections Show HMA Pavement Alternative Only.

DESIGNED: ZLM
DRAWN: BAD
CHECKED: CDH
CHECKED: PKW

INDIANA
DEPARTMENT OF TRANSPORTATION

CROSS SECTIONS
LINE "Q"

HORIZONTAL SCALE	BRIDGE FILE
1" = 10'	N/A
VERTICAL SCALE	DESIGNATION
1" = 10'	1700135
SURVEY BOOK	SHEETS
N/A	221 of 252
CONTRACT	PROJECT
R-41529	1700135

Indy+Pdf.dfcfg
Indiana_Shade.tbl

cherr 10/19/2023 10:35:56 AM P:\2019\00172\D. Drawings\201900172.0001.RD.CS.03.dgn

PCCP Earthwork Values

HMA Earthwork Values

CROSS SECTIONS
Scale: 1 inch = 10 feet

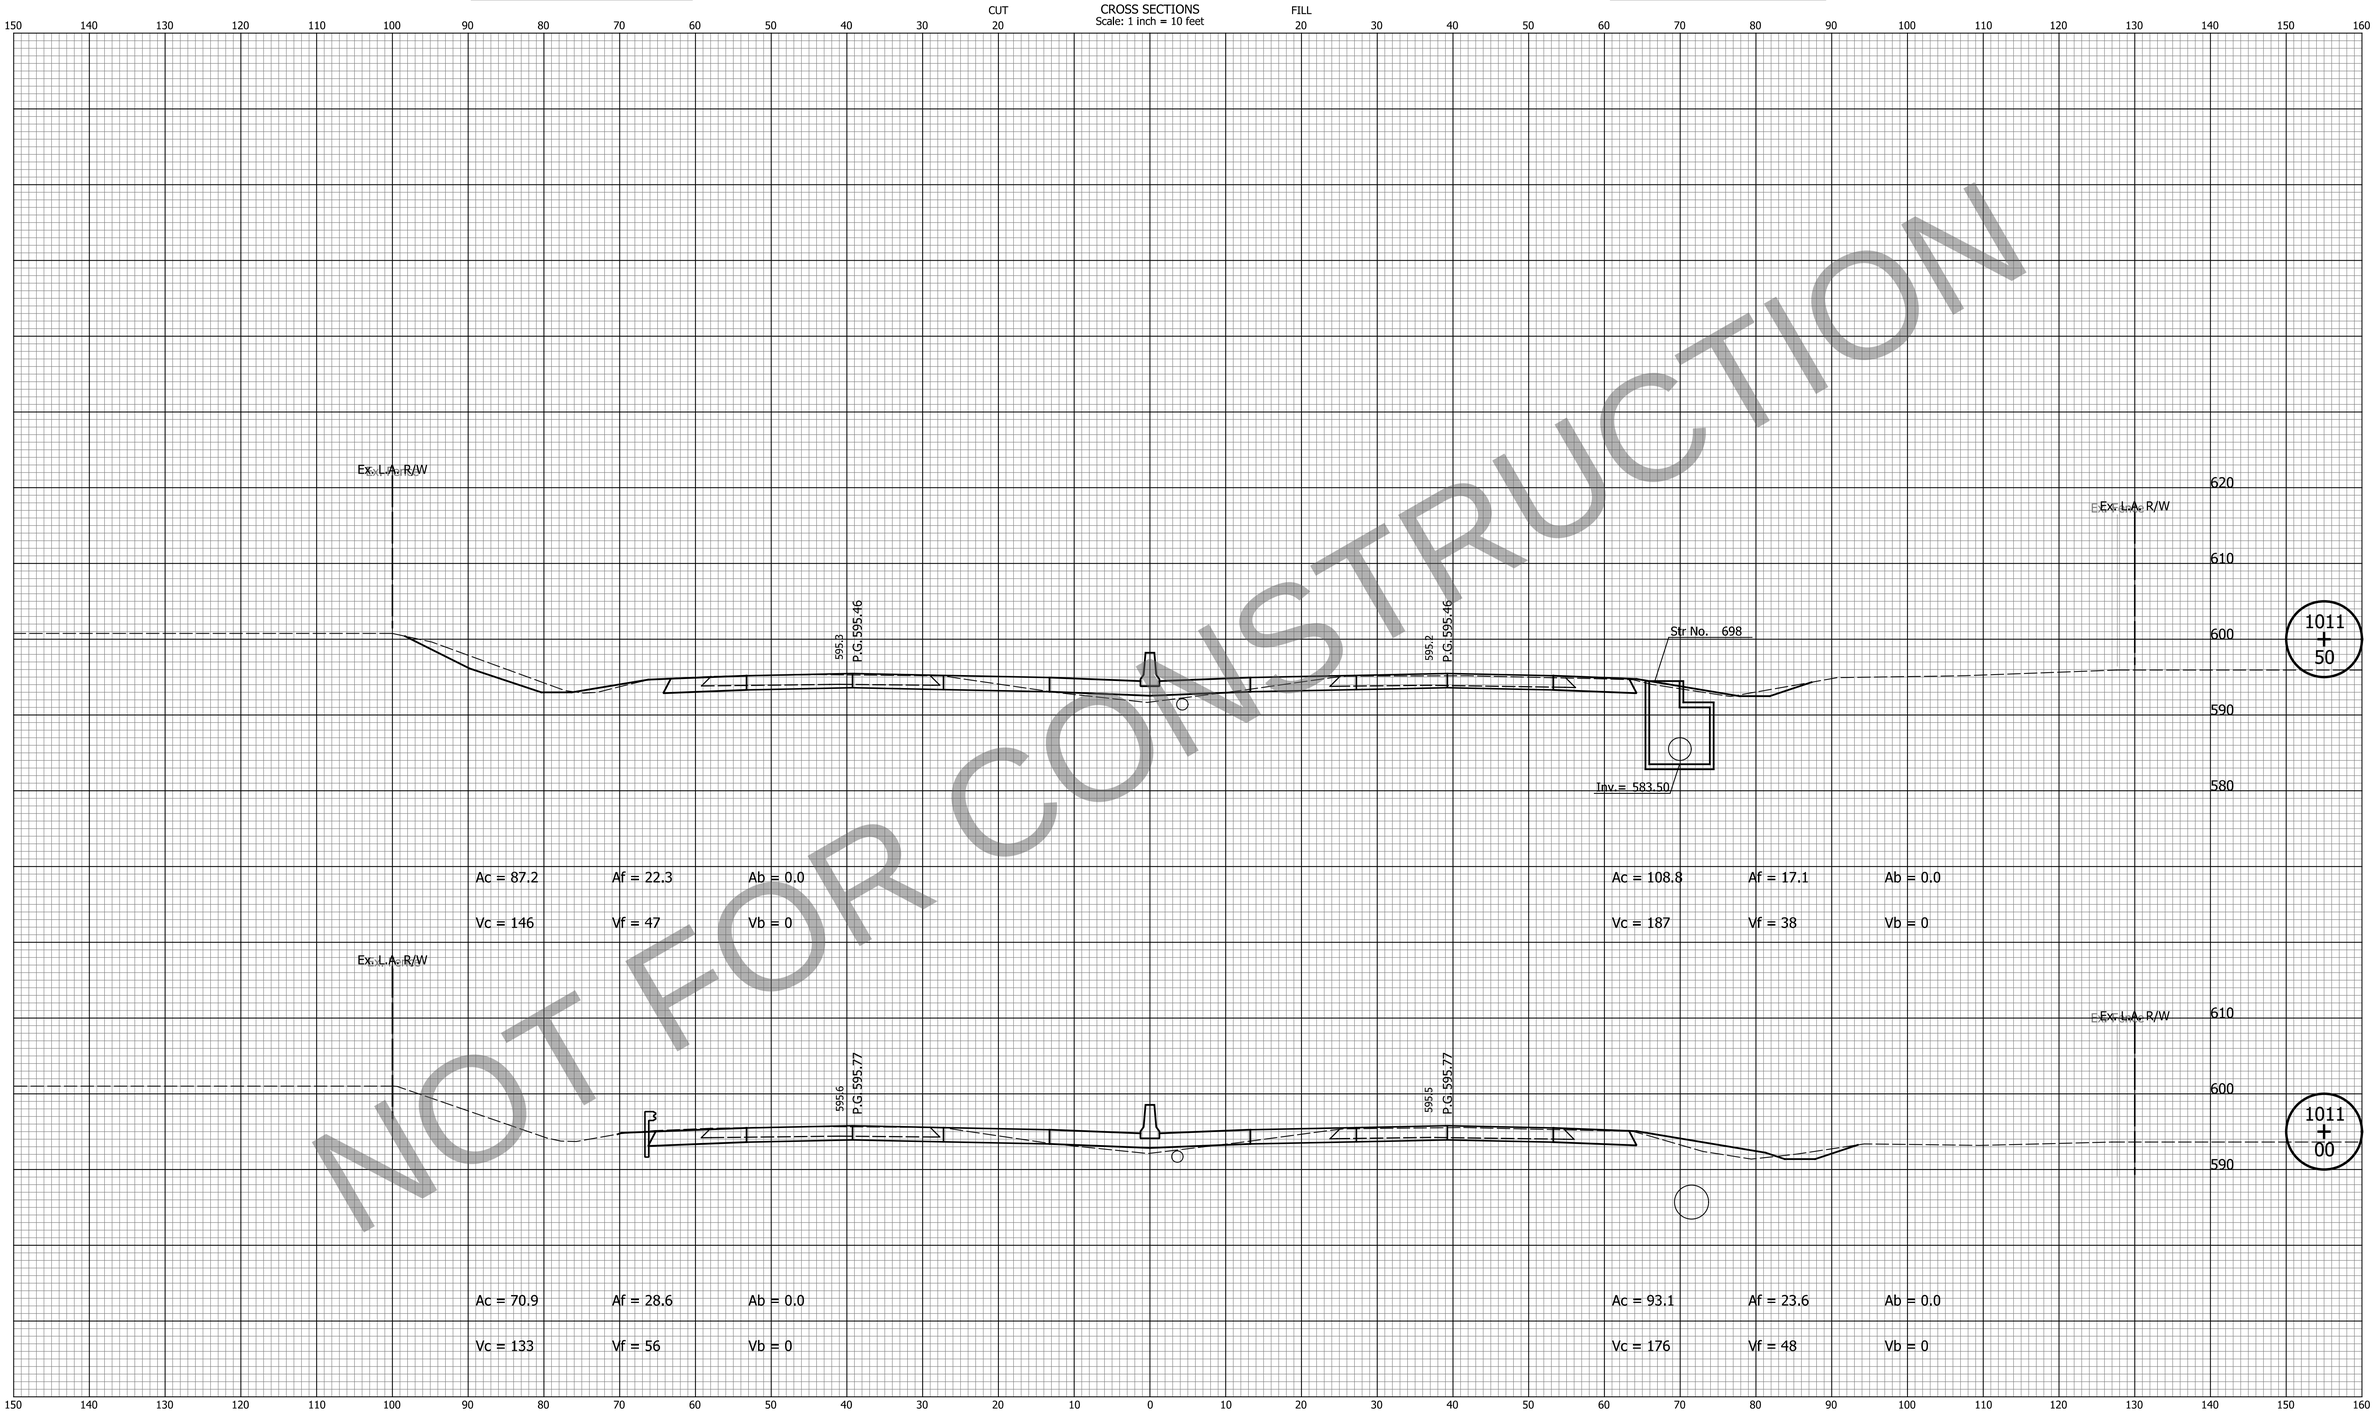

NOT FOR CONSTRUCTION

DATE	REVISION

FOR INFORMATION ONLY

Project scope, including project limits and identified work within, will change based on what the Design-Build Contractor can provide for the fixed-price identified in the RFP documents.

Note:
Proposed Cross Sections Show HMA Pavement Alternative Only.

DESIGNED: ZLM	DRAWN: BAD
CHECKED: CDH	CHECKED: PKW

INDIANA
DEPARTMENT OF TRANSPORTATION

CROSS SECTIONS
LINE "Q"

HORIZONTAL SCALE	BRIDGE FILE
1" = 10'	N/A
VERTICAL SCALE	DESIGNATION
1" = 10'	1700135
SURVEY BOOK	SHEETS
N/A	222 of 252
CONTRACT	PROJECT
R-41529	1700135

Indy+Pdf.dfcfg
Indiana_Shade.tbl

cherr 10/19/2023 10:35:58 AM P:\2019\00172\D. Drawings\201900172.0001.RD.CS.03.dgn

PCCP Earthwork Values

HMA Earthwork Values

CROSS SECTIONS
Scale: 1 inch = 10 feet

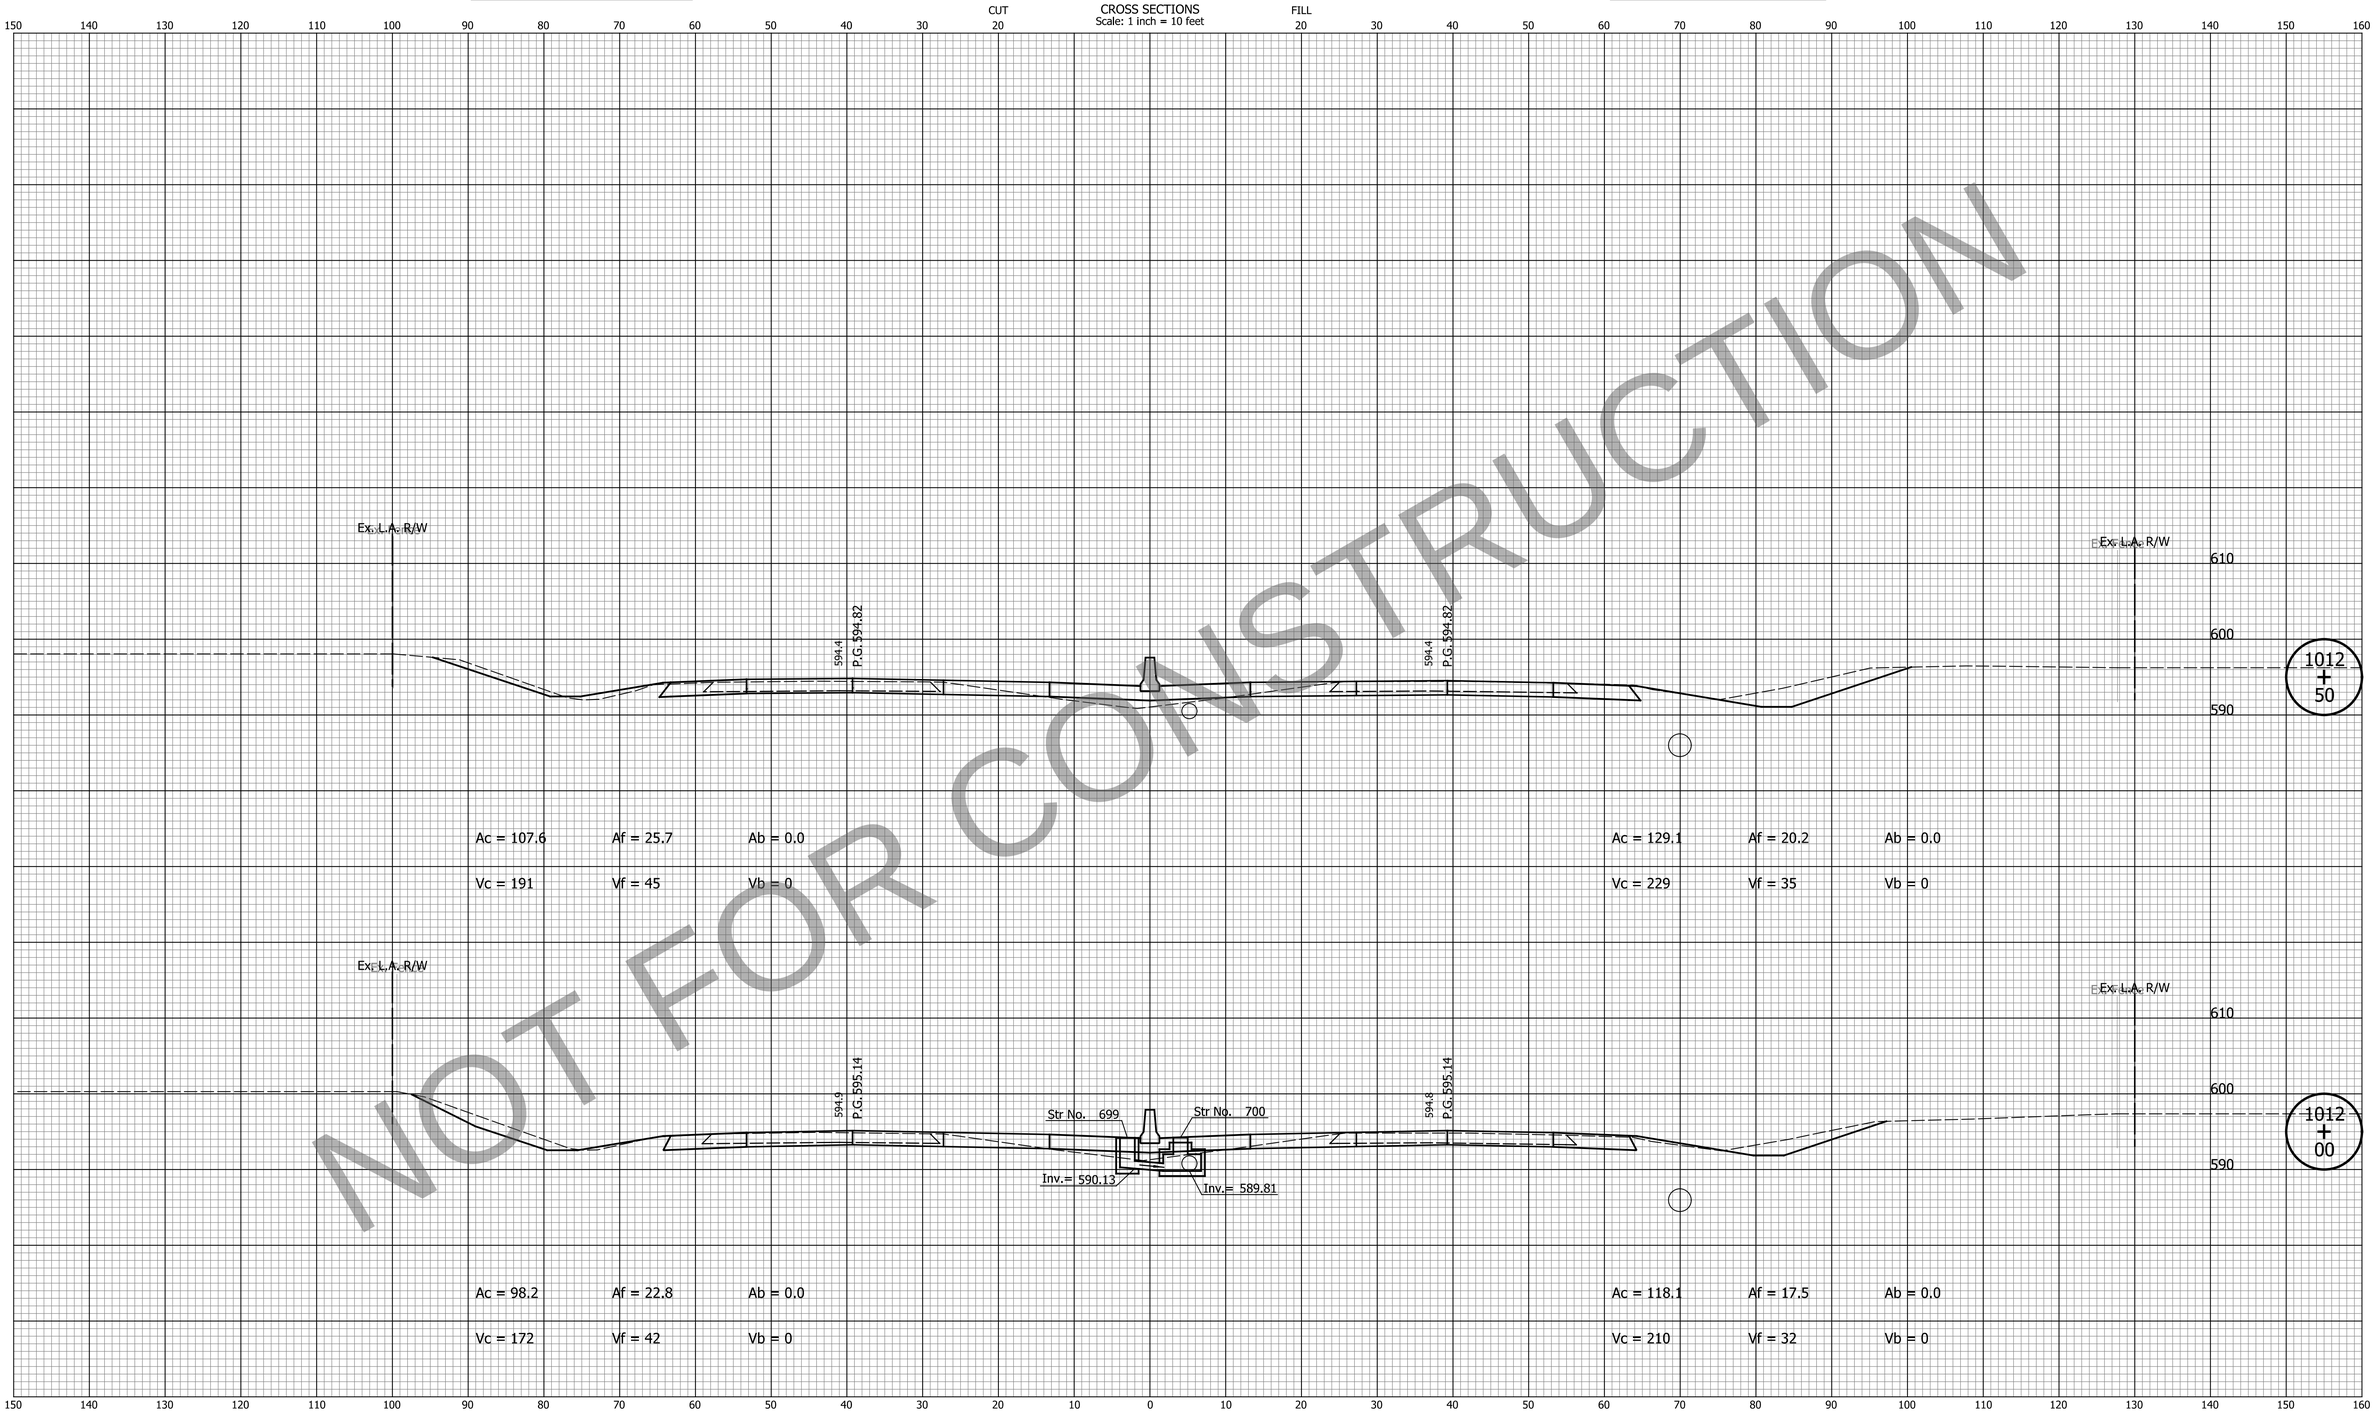

NOT FOR CONSTRUCTION

DATE	REVISION

FOR INFORMATION ONLY

Project scope, including project limits and identified work within, will change based on what the Design-Build Contractor can provide for the fixed-price identified in the RFP documents.

Note:
Proposed Cross Sections Show HMA Pavement Alternative Only.

DESIGNED: ZLM	DRAWN: BAD
CHECKED: CDH	CHECKED: PKW

INDIANA
DEPARTMENT OF TRANSPORTATION

CROSS SECTIONS
LINE "Q"

HORIZONTAL SCALE	BRIDGE FILE
1" = 10'	N/A
VERTICAL SCALE	DESIGNATION
1" = 10'	1700135
SURVEY BOOK	SHEETS
N/A	223 of 252
CONTRACT	PROJECT
R-41529	1700135

PCCP Earthwork Values

HMA Earthwork Values

CROSS SECTIONS
Scale: 1 inch = 10 feet

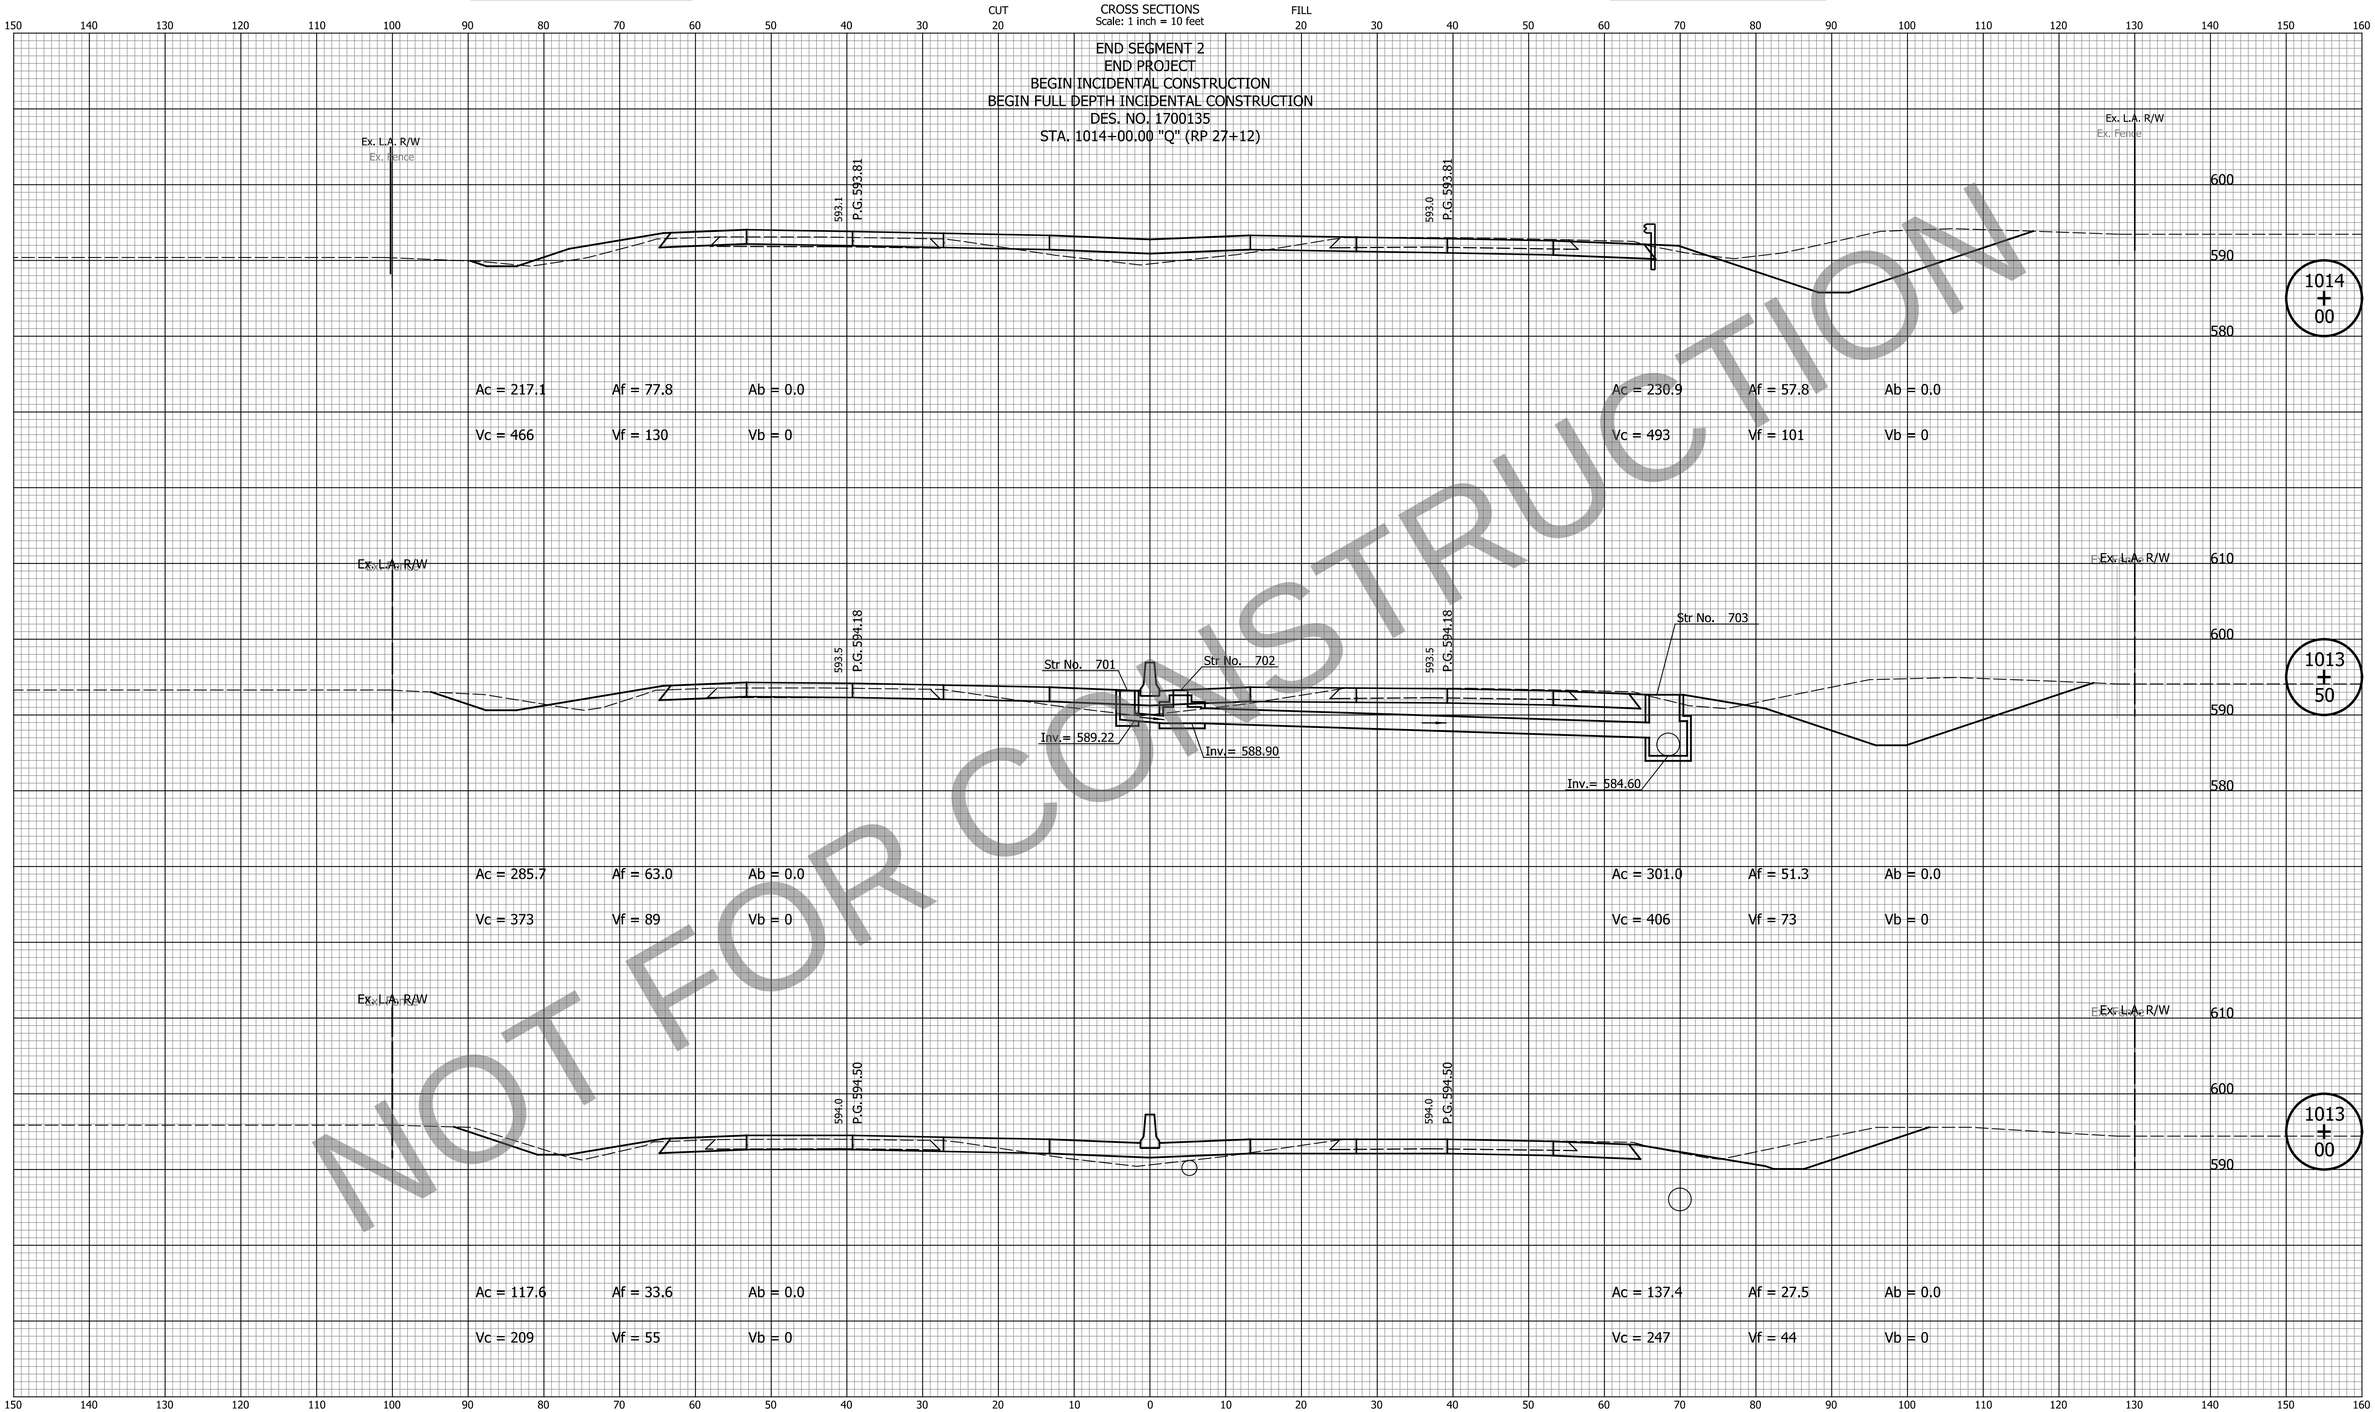

NOT FOR CONSTRUCTION

DATE	REVISION

FOR INFORMATION ONLY

Project scope, including project limits and identified work within, will change based on what the Design-Build Contractor can provide for the fixed-price identified in the RFP documents.

Note:
Proposed Cross Sections Show HMA Pavement Alternative Only.

DESIGNED: ZLM	DRAWN: BAD
CHECKED: CDH	CHECKED: PKW

INDIANA
DEPARTMENT OF TRANSPORTATION

CROSS SECTIONS
LINE "Q"

HORIZONTAL SCALE	BRIDGE FILE
1" = 10'	N/A
VERTICAL SCALE	DESIGNATION
1" = 10'	1700135
SURVEY BOOK	SHEETS
N/A	224 of 252
CONTRACT	PROJECT
R-41529	1700135

PCCP Earthwork Values

HMA Earthwork Values

CROSS SECTIONS
Scale: 1 inch = 10 feet

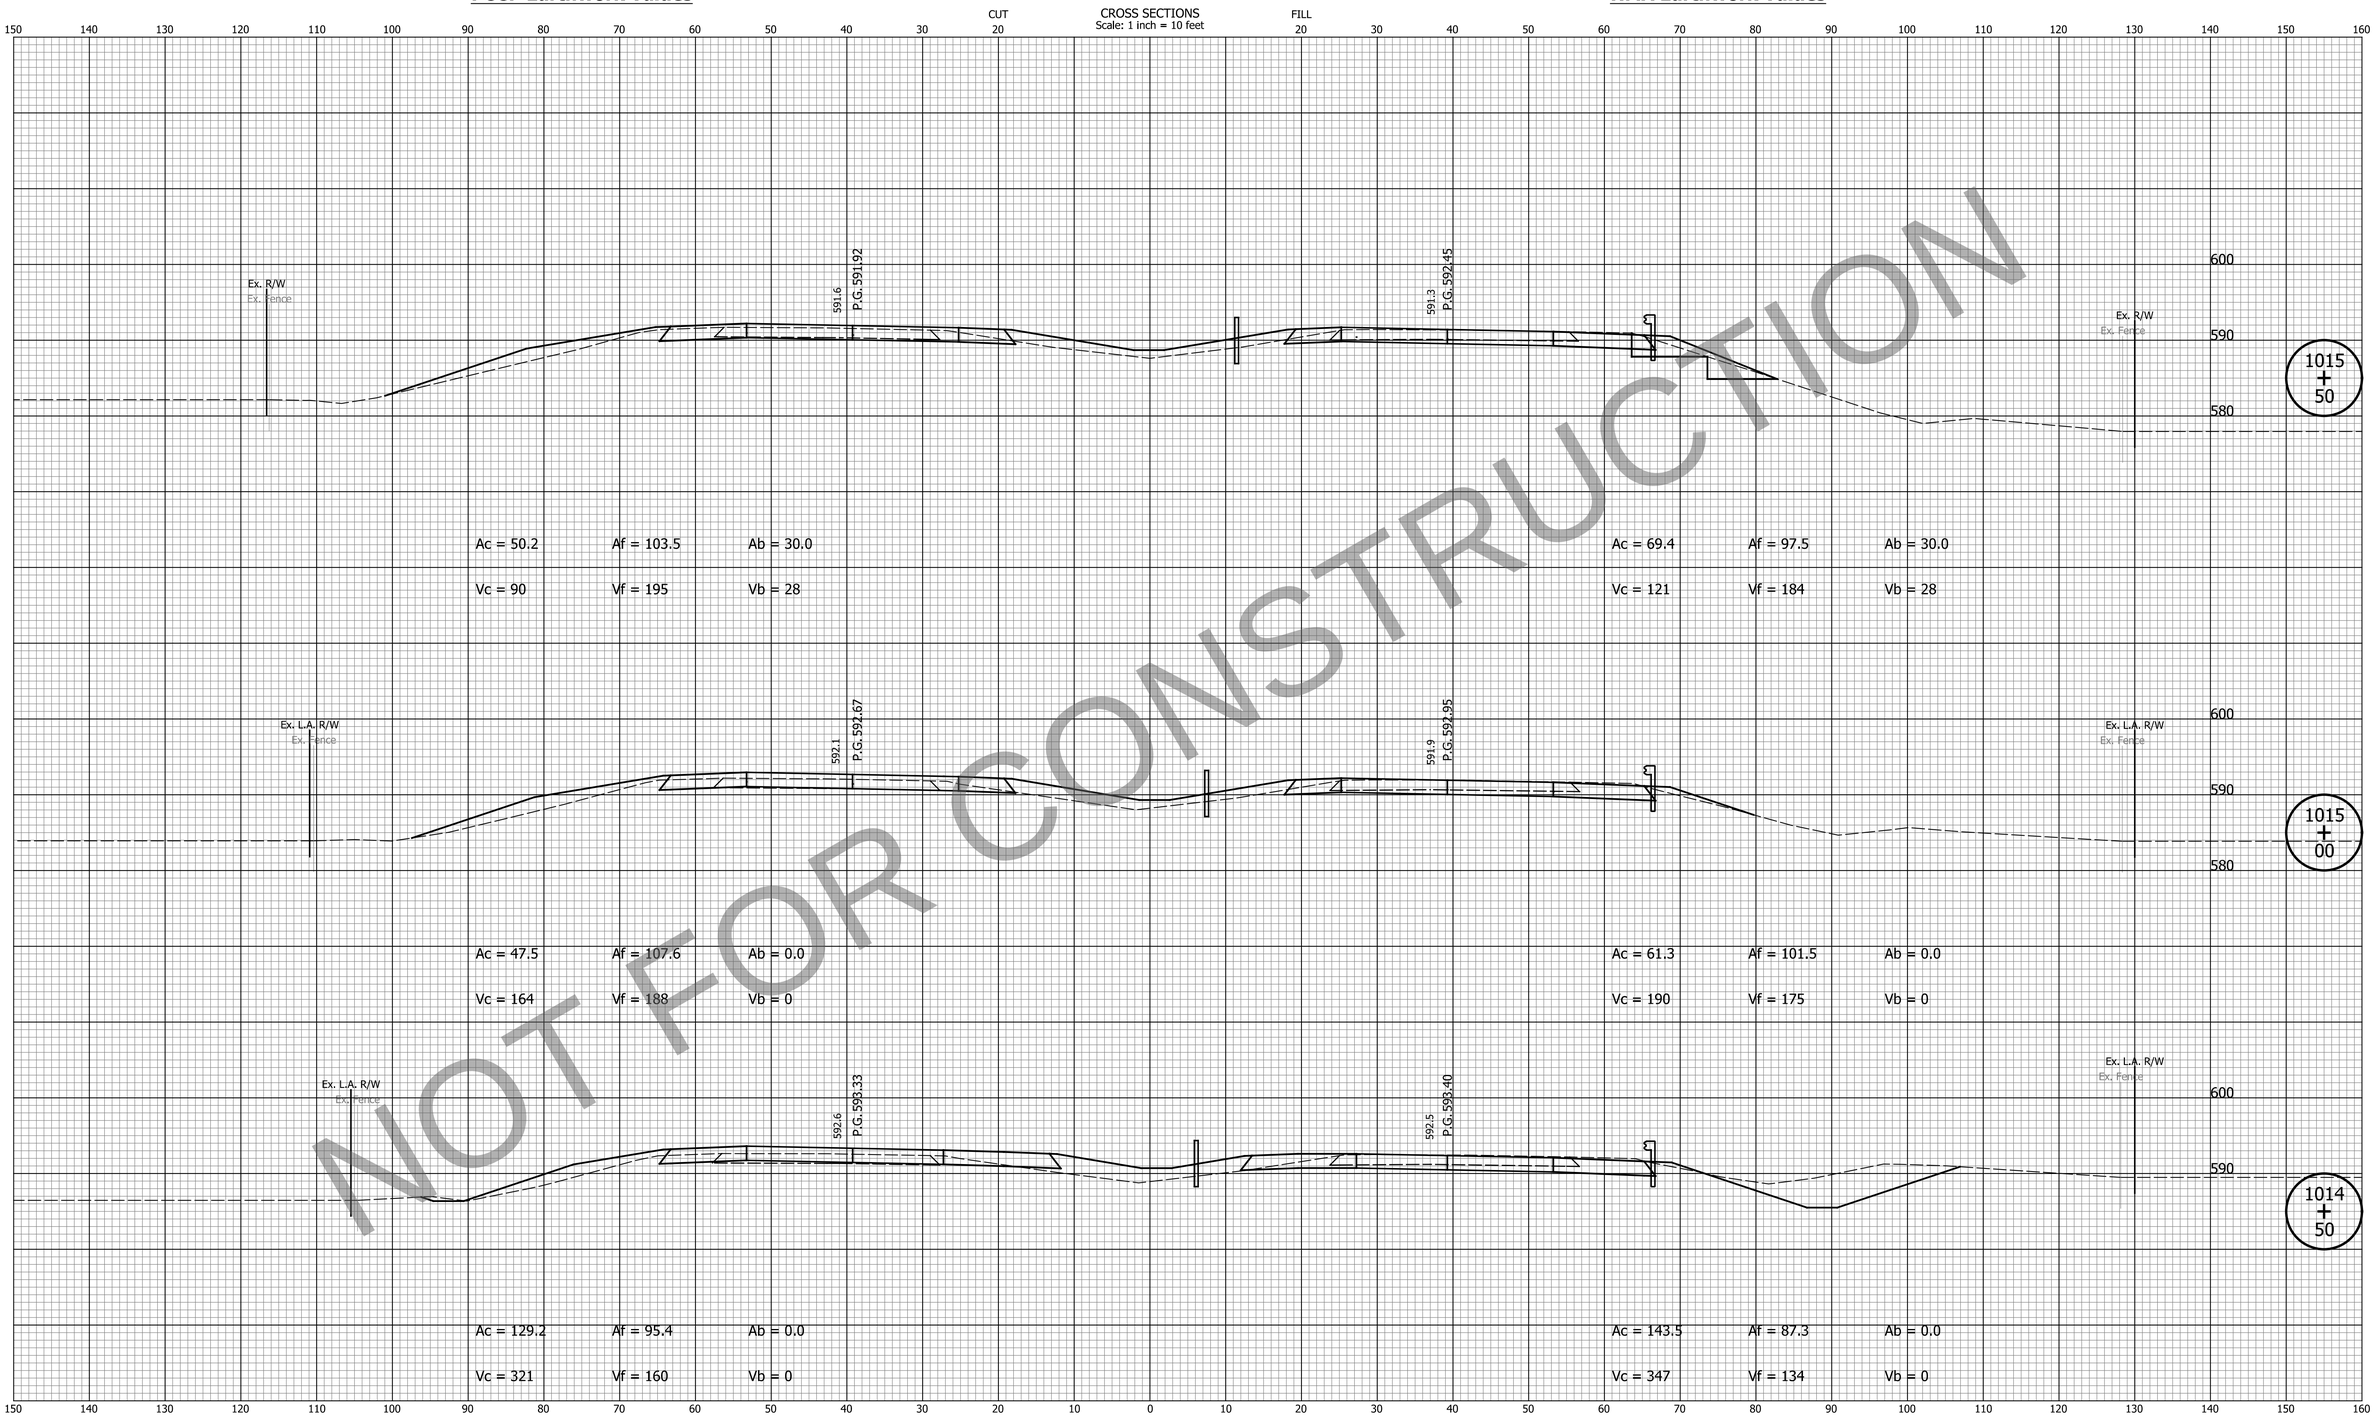

NOT FOR CONSTRUCTION

DATE	REVISION

FOR INFORMATION ONLY

Project scope, including project limits and identified work within, will change based on what the Design-Build Contractor can provide for the fixed-price identified in the RFP documents.

Note:
Proposed Cross Sections Show HMA Pavement Alternative Only.

DESIGNED: ZLM
DRAWN: BAD
CHECKED: CDH
CHECKED: PKW

INDIANA
DEPARTMENT OF TRANSPORTATION

CROSS SECTIONS
LINE "Q"

HORIZONTAL SCALE	BRIDGE FILE
1" = 10'	N/A
VERTICAL SCALE	DESIGNATION
1" = 10'	1700135
SURVEY BOOK	SHEETS
N/A	225 of 252
CONTRACT	PROJECT
R-41529	1700135

Indy-Pdf.dfcfg
Indiana_Shade.tbl

cherr 10/19/2023 10:36:05 AM P:\2019\00172\D. Drawings\201900172.0001.RD.CS.03.dgn

PCCP Earthwork Values

HMA Earthwork Values

CROSS SECTIONS
Scale: 1 inch = 10 feet

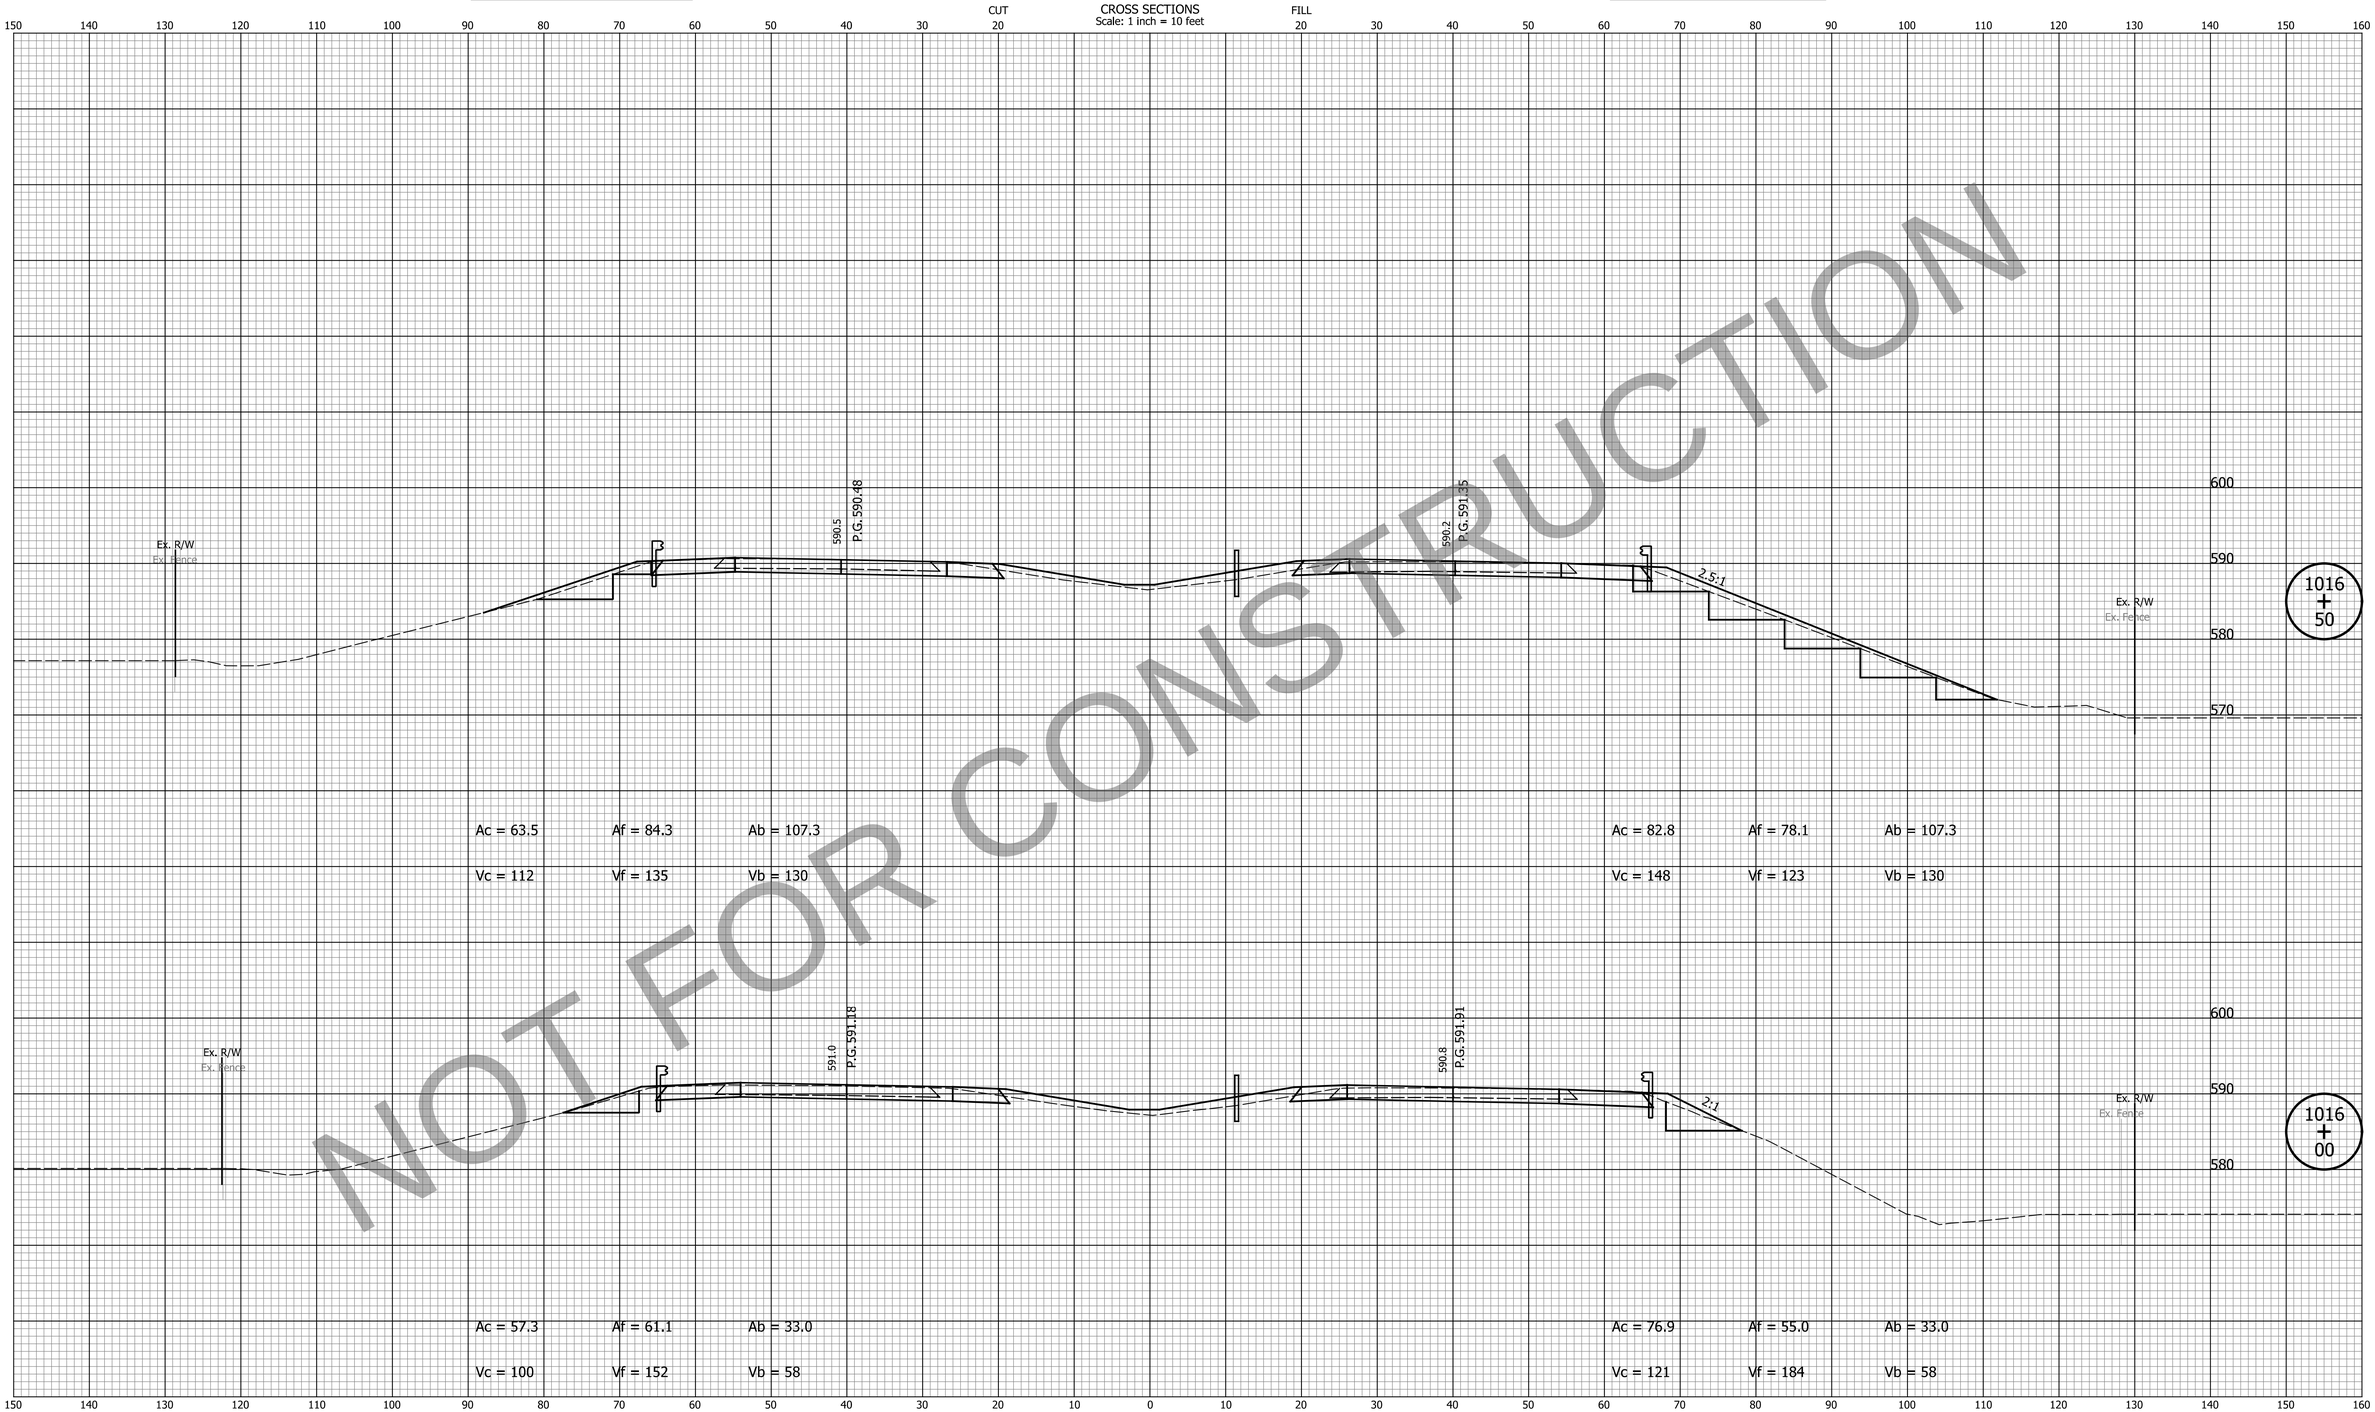

NOT FOR CONSTRUCTION

DATE	REVISION

FOR INFORMATION ONLY
Project scope, including project limits and identified work within, will change based on what the Design-Build Contractor can provide for the fixed-price identified in the RFP documents.

Note:
Proposed Cross Sections Show HMA Pavement Alternative Only.

DESIGNED: ZLM	DRAWN: BAD
CHECKED: CDH	CHECKED: PKW

INDIANA
DEPARTMENT OF TRANSPORTATION

CROSS SECTIONS
LINE "Q"

HORIZONTAL SCALE	BRIDGE FILE
1" = 10'	N/A
VERTICAL SCALE	DESIGNATION
1" = 10'	1700135
SURVEY BOOK	SHEETS
N/A	226 of 252
CONTRACT	PROJECT
R-41529	1700135

Indy-mdf.pltcfg
Indiana_Shade.tbl

cherr 10/19/2023 10:36:08 AM P:\2019\00172\D. Drawings\201900172.0001.RD.CS.03.dgn

PCCP Earthwork Values

HMA Earthwork Values

CROSS SECTIONS
Scale: 1 inch = 10 feet

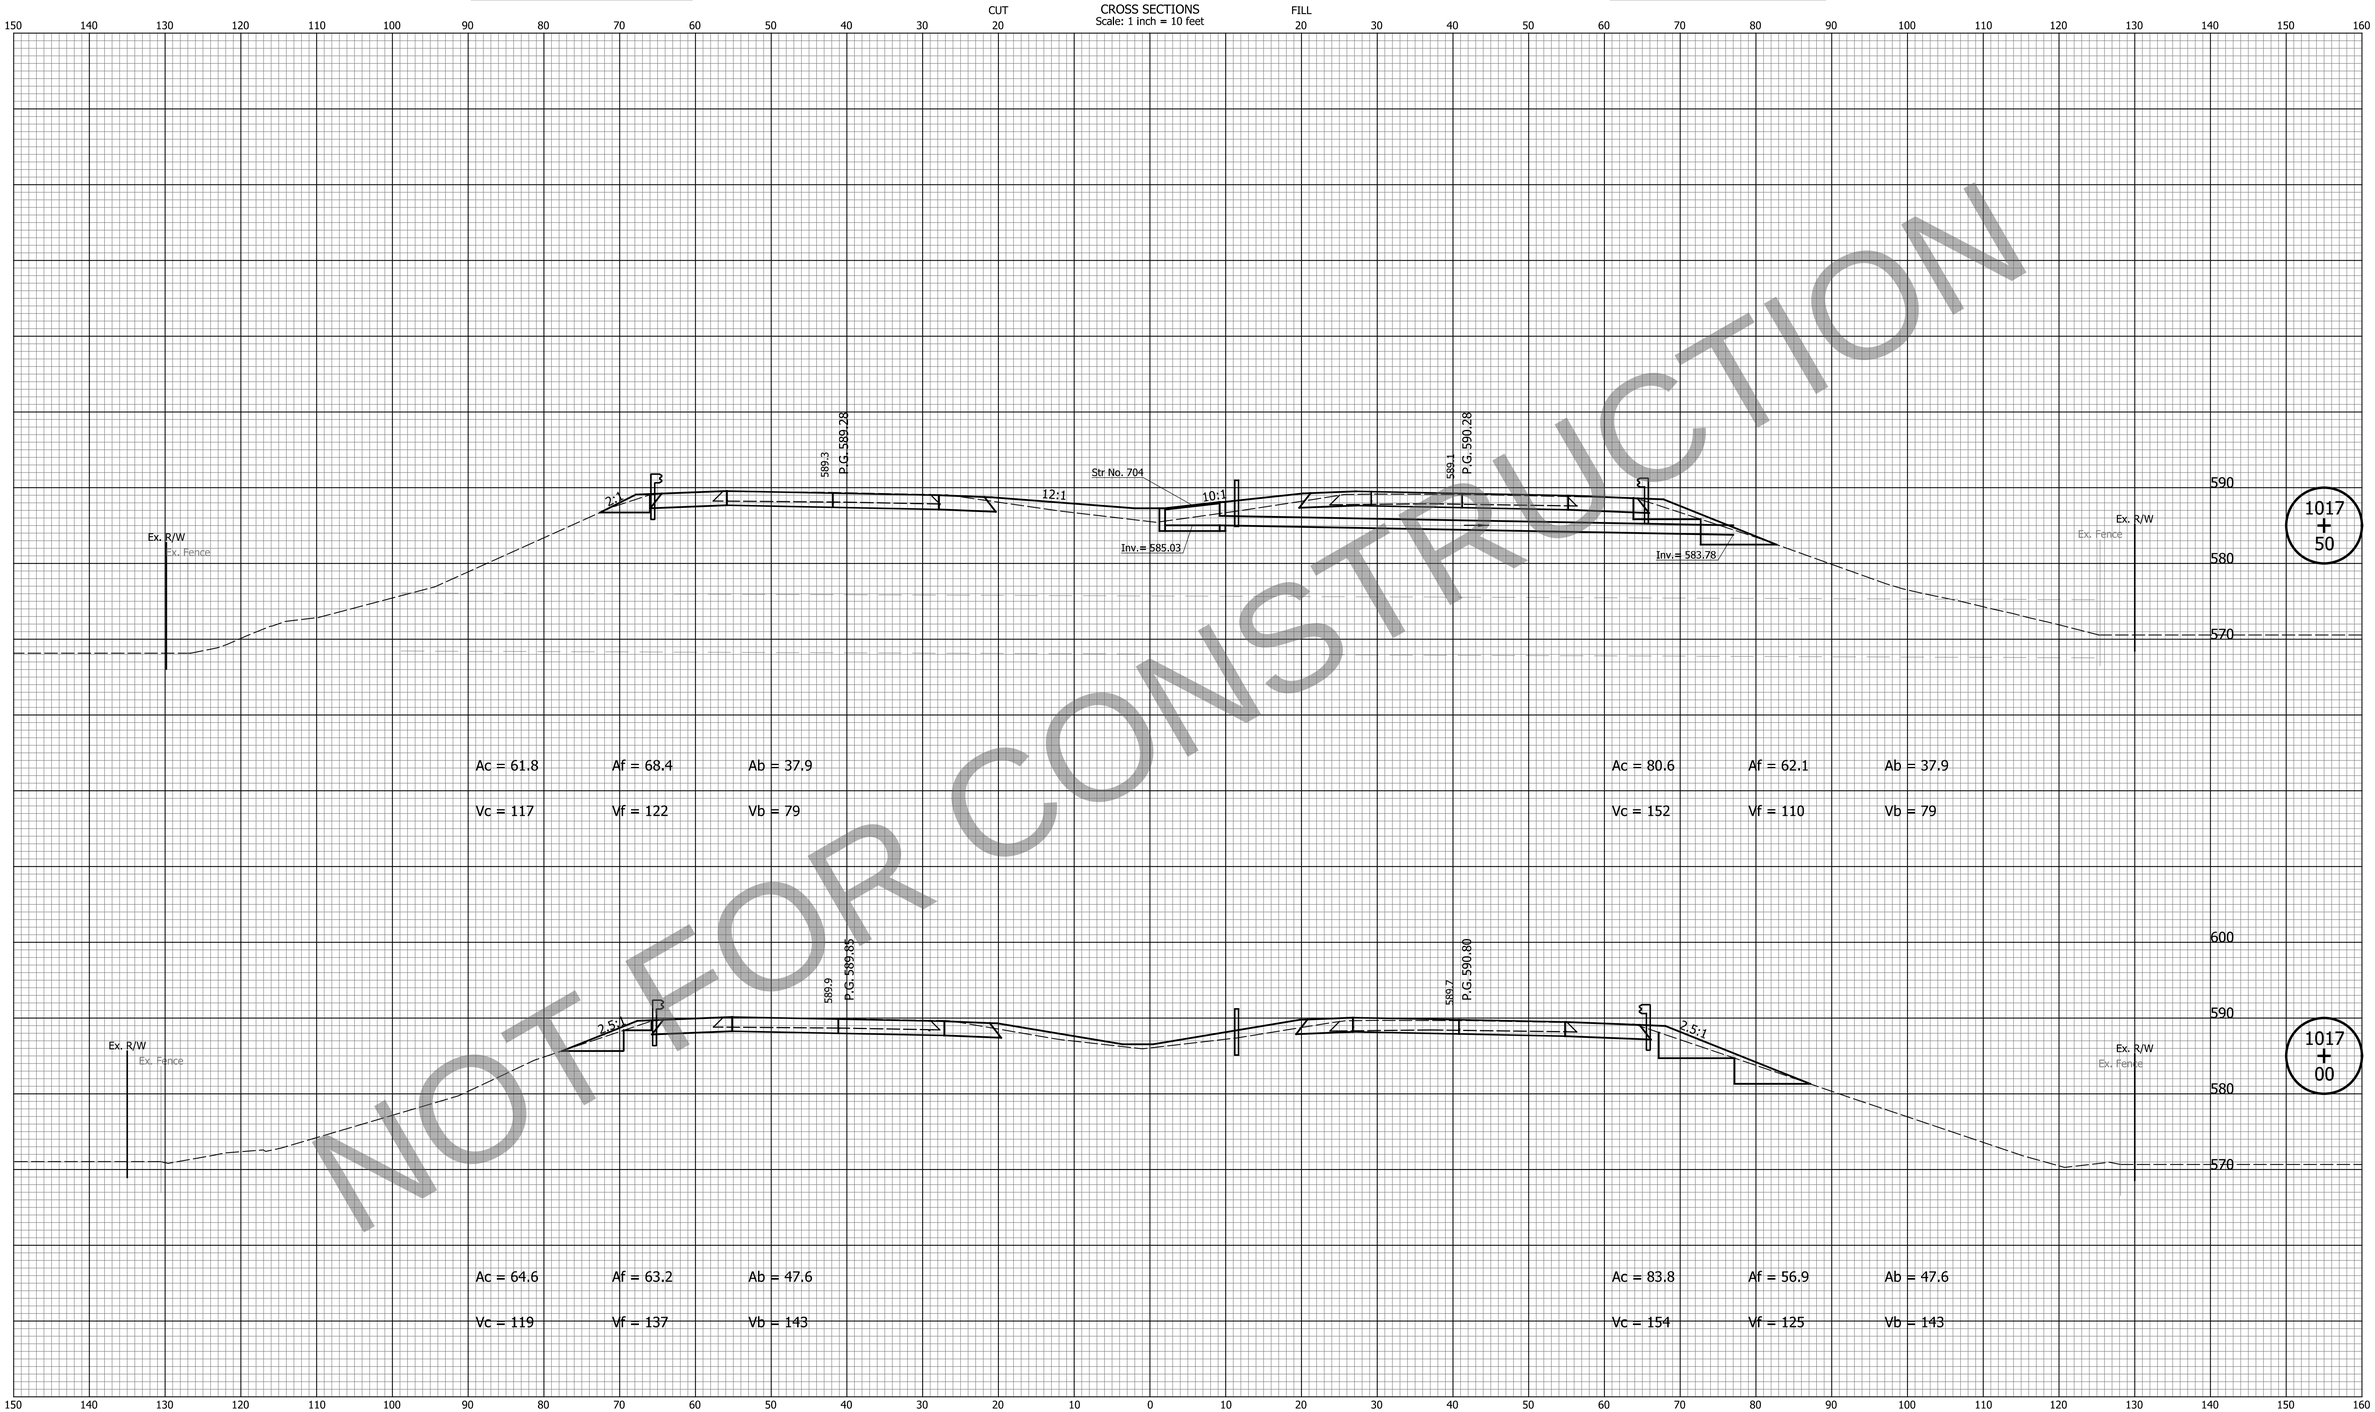

NOT FOR CONSTRUCTION

DATE	REVISION

FOR INFORMATION ONLY
Project scope, including project limits and identified work within, will change based on what the Design-Build Contractor can provide for the fixed-price identified in the RFP documents.

Note:
Proposed Cross Sections Show HMA Pavement Alternative Only.

DESIGNED: ZLM	DRAWN: BAD
CHECKED: CDH	CHECKED: PKW

INDIANA
DEPARTMENT OF TRANSPORTATION

CROSS SECTIONS
LINE "Q"

HORIZONTAL SCALE	BRIDGE FILE
1" = 10'	N/A
VERTICAL SCALE	DESIGNATION
1" = 10'	1700135
SURVEY BOOK	SHEETS
N/A	227 of 252
CONTRACT	PROJECT
R-41529	1700135

Indy-mdf.dgnfg
Indiana_Shade.tbl

cherr 10/19/2023 10:36:10 AM P:\2019\00172\D. Drawings\201900172.0001.RD.CS.03.dgn

PCCP Earthwork Values

HMA Earthwork Values

CROSS SECTIONS
Scale: 1 inch = 10 feet

NOT FOR CONSTRUCTION

DATE	REVISION

FOR INFORMATION ONLY
Project scope, including project limits and identified work within, will change based on what the Design-Build Contractor can provide for the fixed-price identified in the RFP documents.

Note:
Proposed Cross Sections Show HMA Pavement Alternative Only.

DESIGNED: ZLM	DRAWN: BAD
CHECKED: CDH	CHECKED: PKW

INDIANA
DEPARTMENT OF TRANSPORTATION

CROSS SECTIONS
LINE "Q"

HORIZONTAL SCALE	BRIDGE FILE
1" = 10'	N/A
VERTICAL SCALE	DESIGNATION
1" = 10'	1700135
SURVEY BOOK	SHEETS
N/A	228 of 252
CONTRACT	PROJECT
R-41529	1700135

Indy-mdf.pltcfg
Indiana_Shade.tbl

cherr 10/19/2023 10:36:13 AM P:\2019\00172\D. Drawings\201900172.0001.RD.CS.03.dgn

PCCP Earthwork Values

HMA Earthwork Values

CROSS SECTIONS
Scale: 1 inch = 10 feet

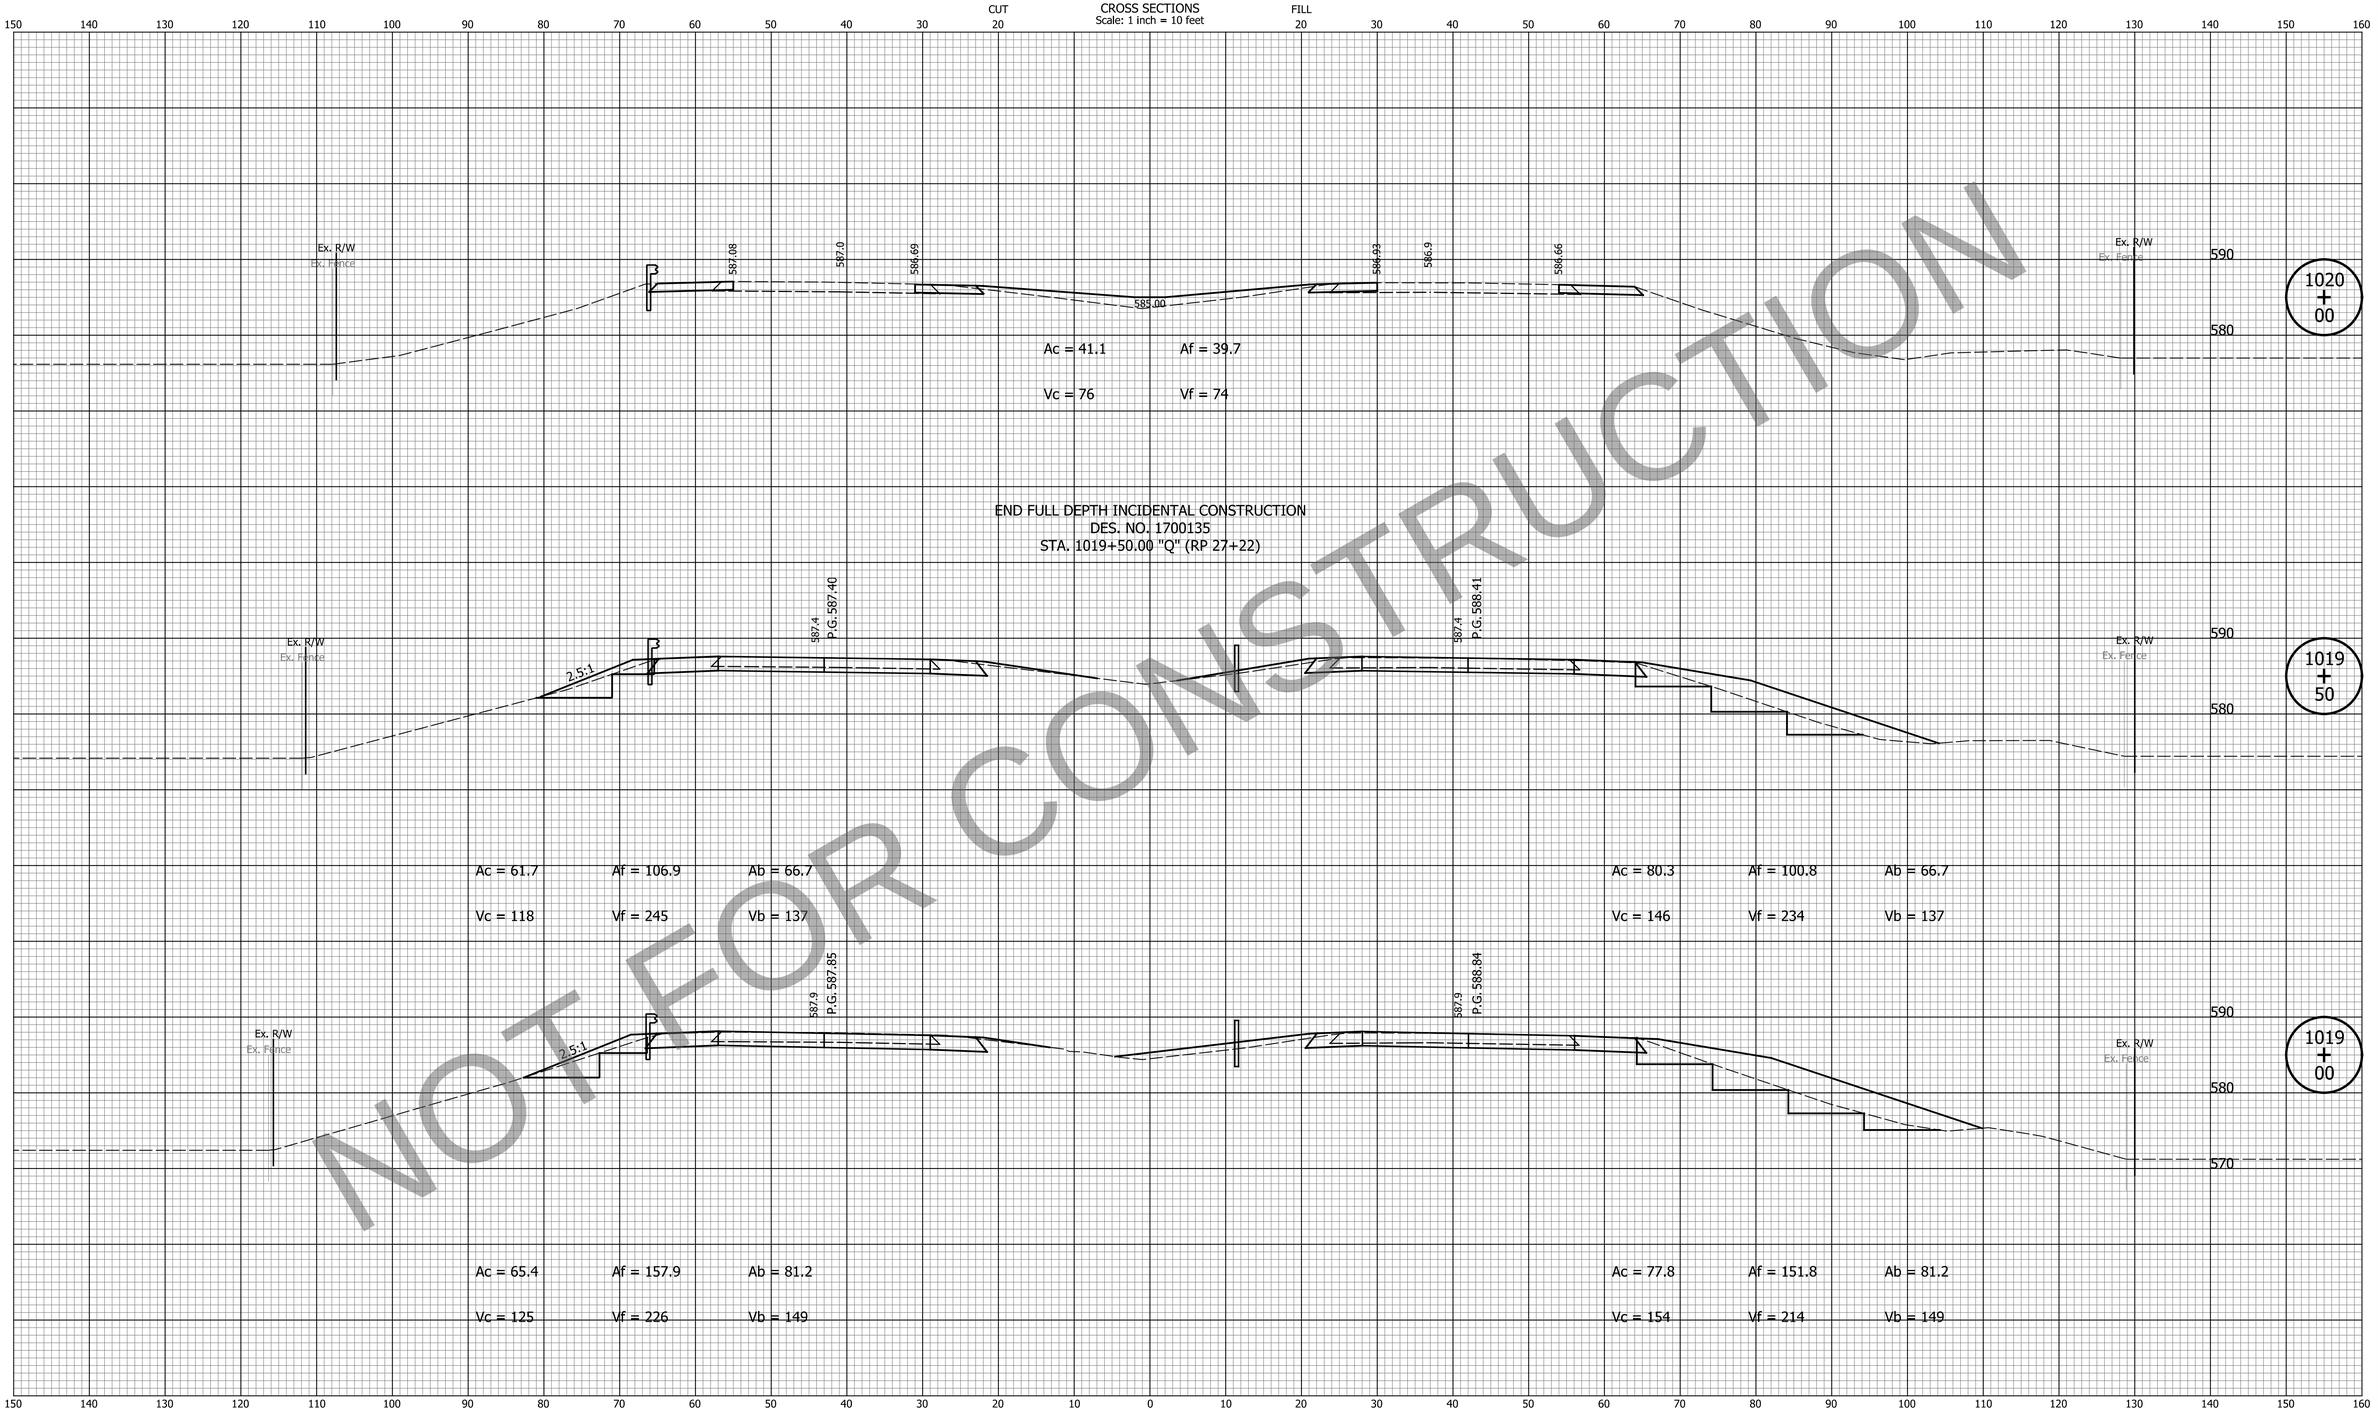

NOT FOR CONSTRUCTION

DATE	REVISION

FOR INFORMATION ONLY
Project scope, including project limits and identified work within, will change based on what the Design-Build Contractor can provide for the fixed-price identified in the RFP documents.

Note:
Proposed Cross Sections Show HMA Pavement Alternative Only.

DESIGNED: ZLM	DRAWN: BAD
CHECKED: CDH	CHECKED: PKW

INDIANA
DEPARTMENT OF TRANSPORTATION

CROSS SECTIONS
LINE "Q"

HORIZONTAL SCALE	BRIDGE FILE
1" = 10'	N/A
VERTICAL SCALE	DESIGNATION
1" = 10'	1700135
SURVEY BOOK	SHEETS
N/A	229 of 252
CONTRACT	PROJECT
R-41529	1700135

Indy-def.cfg
Indiana_Shade.tbl

cherr 10/19/2023 10:36:15 AM P:\2019\00172\D. Drawings\201900172.0001.RD.CS.03.dgn

PCCP Earthwork Values

HMA Earthwork Values

CROSS SECTIONS
Scale: 1 inch = 10 feet

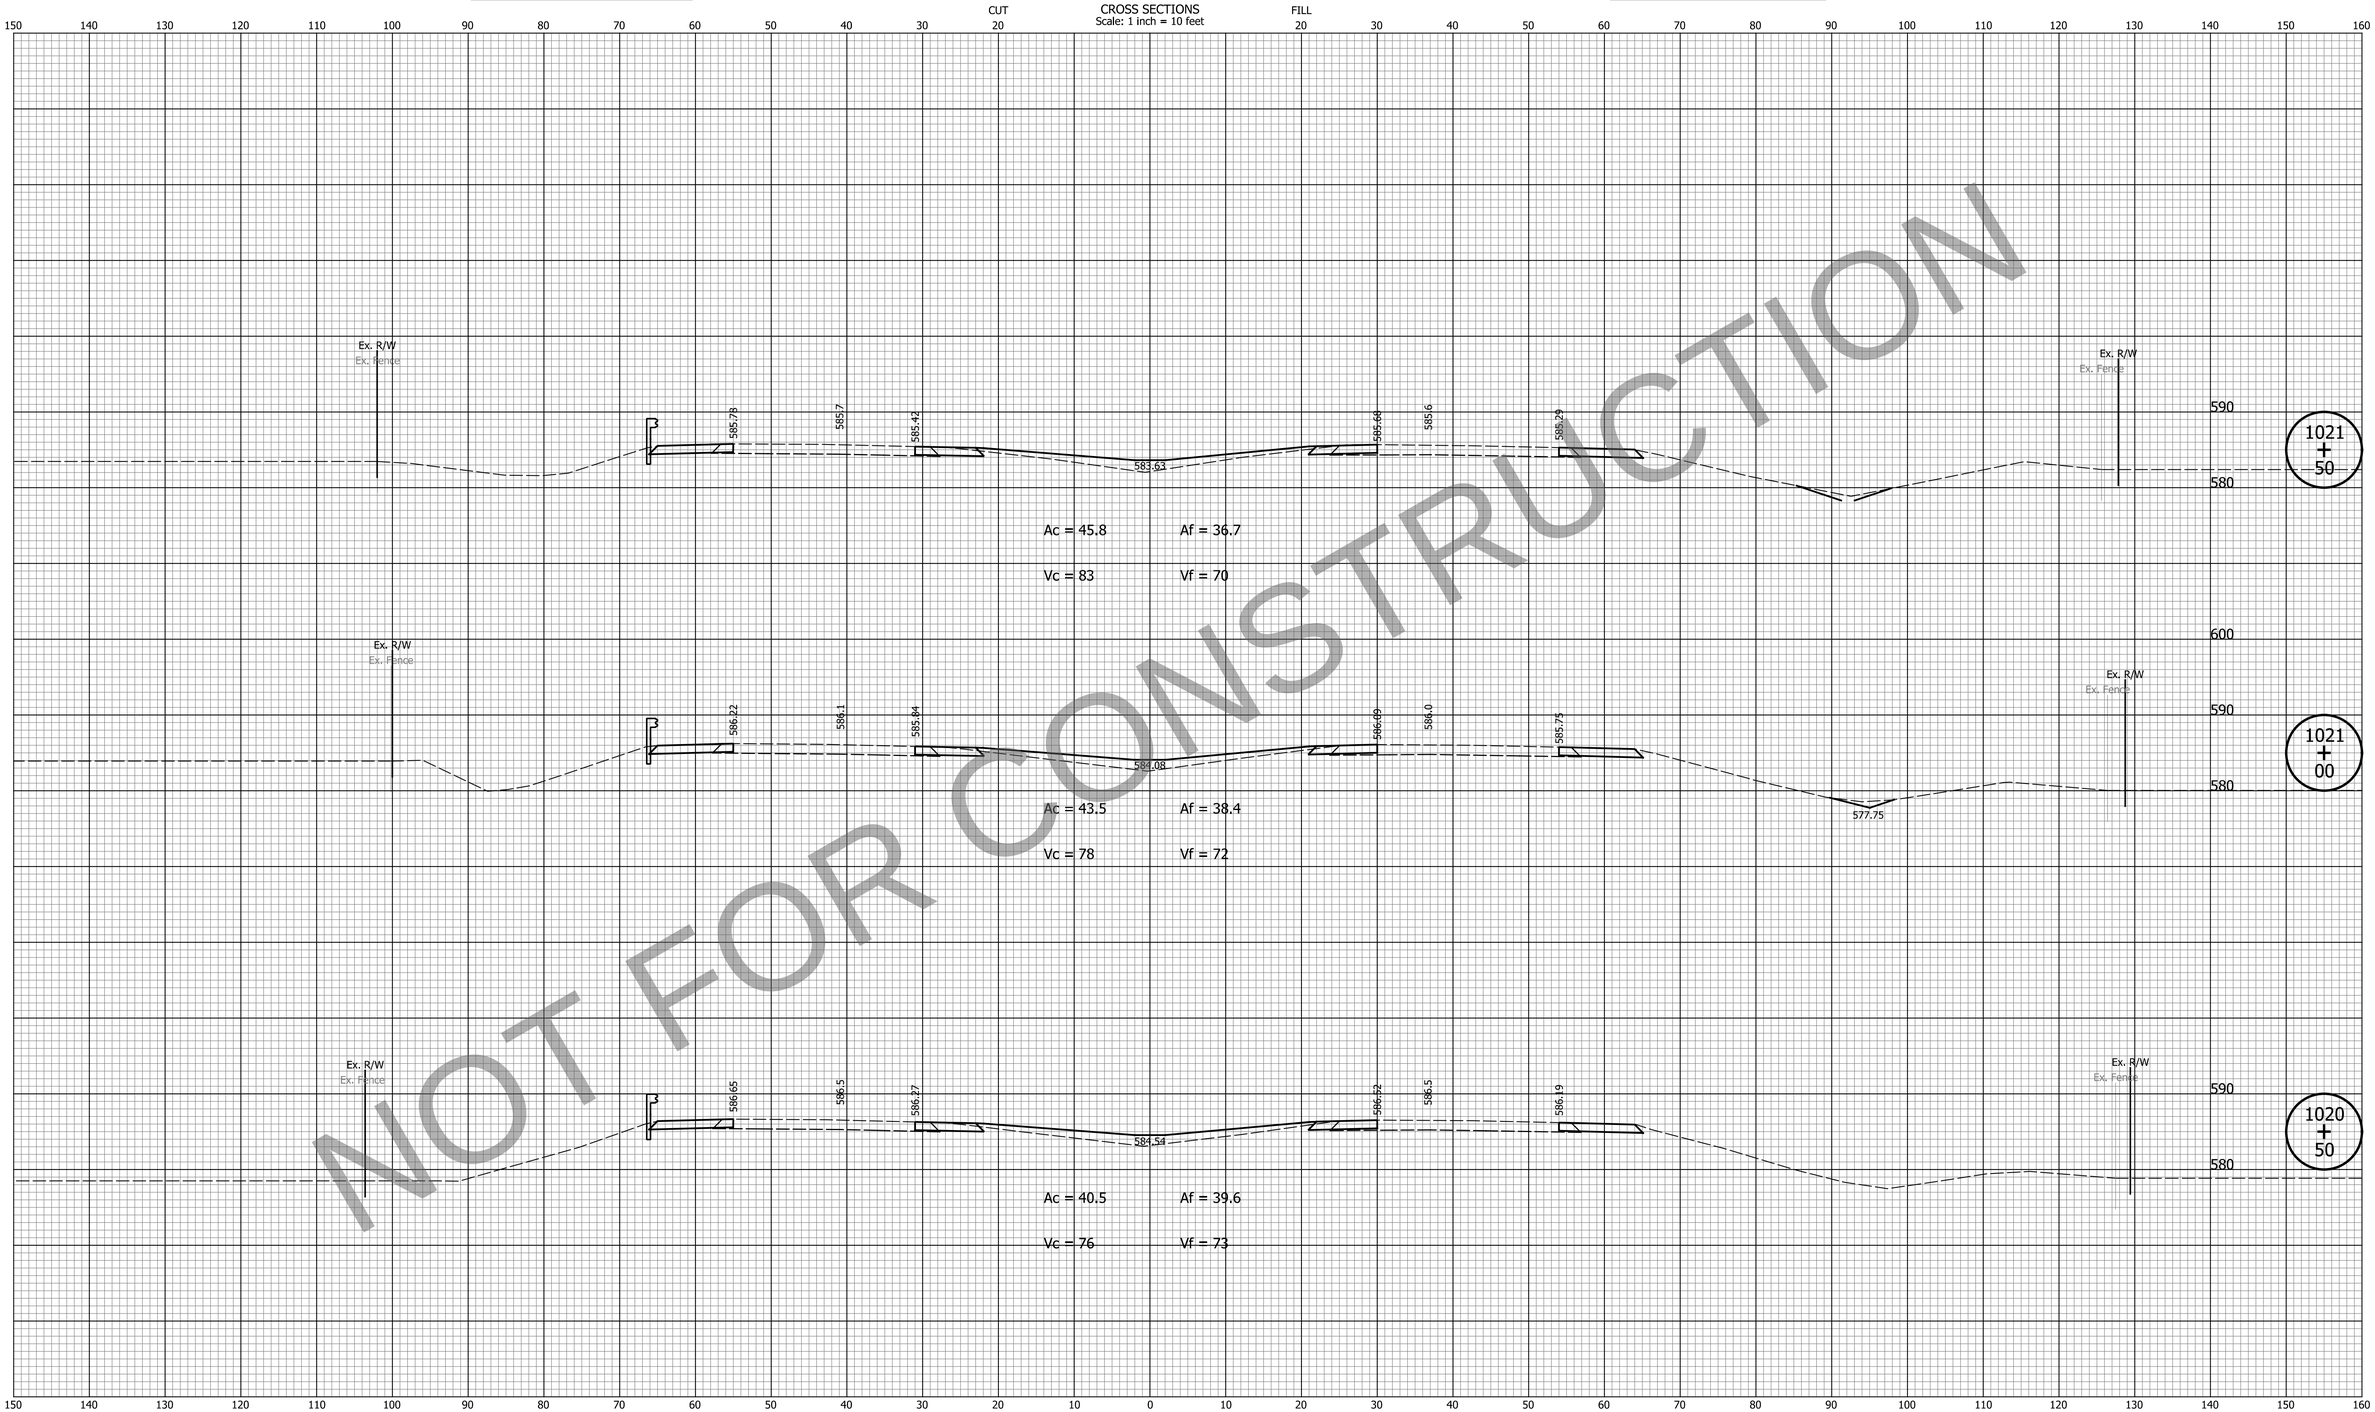

NOT FOR CONSTRUCTION

DATE	REVISION

FOR INFORMATION ONLY
Project scope, including project limits and identified work within, will change based on what the Design-Build Contractor can provide for the fixed-price identified in the RFP documents.

Note:
Proposed Cross Sections Show HMA Pavement Alternative Only.

DESIGNED: ZLM	DRAWN: BAD
CHECKED: CDH	CHECKED: PKW

INDIANA
DEPARTMENT OF TRANSPORTATION

CROSS SECTIONS
LINE "Q"

HORIZONTAL SCALE	BRIDGE FILE
1" = 10'	N/A
VERTICAL SCALE	DESIGNATION
1" = 10'	1700135
SURVEY BOOK	SHEETS
N/A	230 of 252
CONTRACT	PROJECT
R-41529	1700135

Indy-mdf.dgnfg
Indiana_Shade.tbl

cherr 10/19/2023 10:36:18 AM P:\2019\00172\D. Drawings\201900172.0001.RD.CS.03.dgn

PCCP Earthwork Values

HMA Earthwork Values

CROSS SECTIONS
Scale: 1 inch = 10 feet

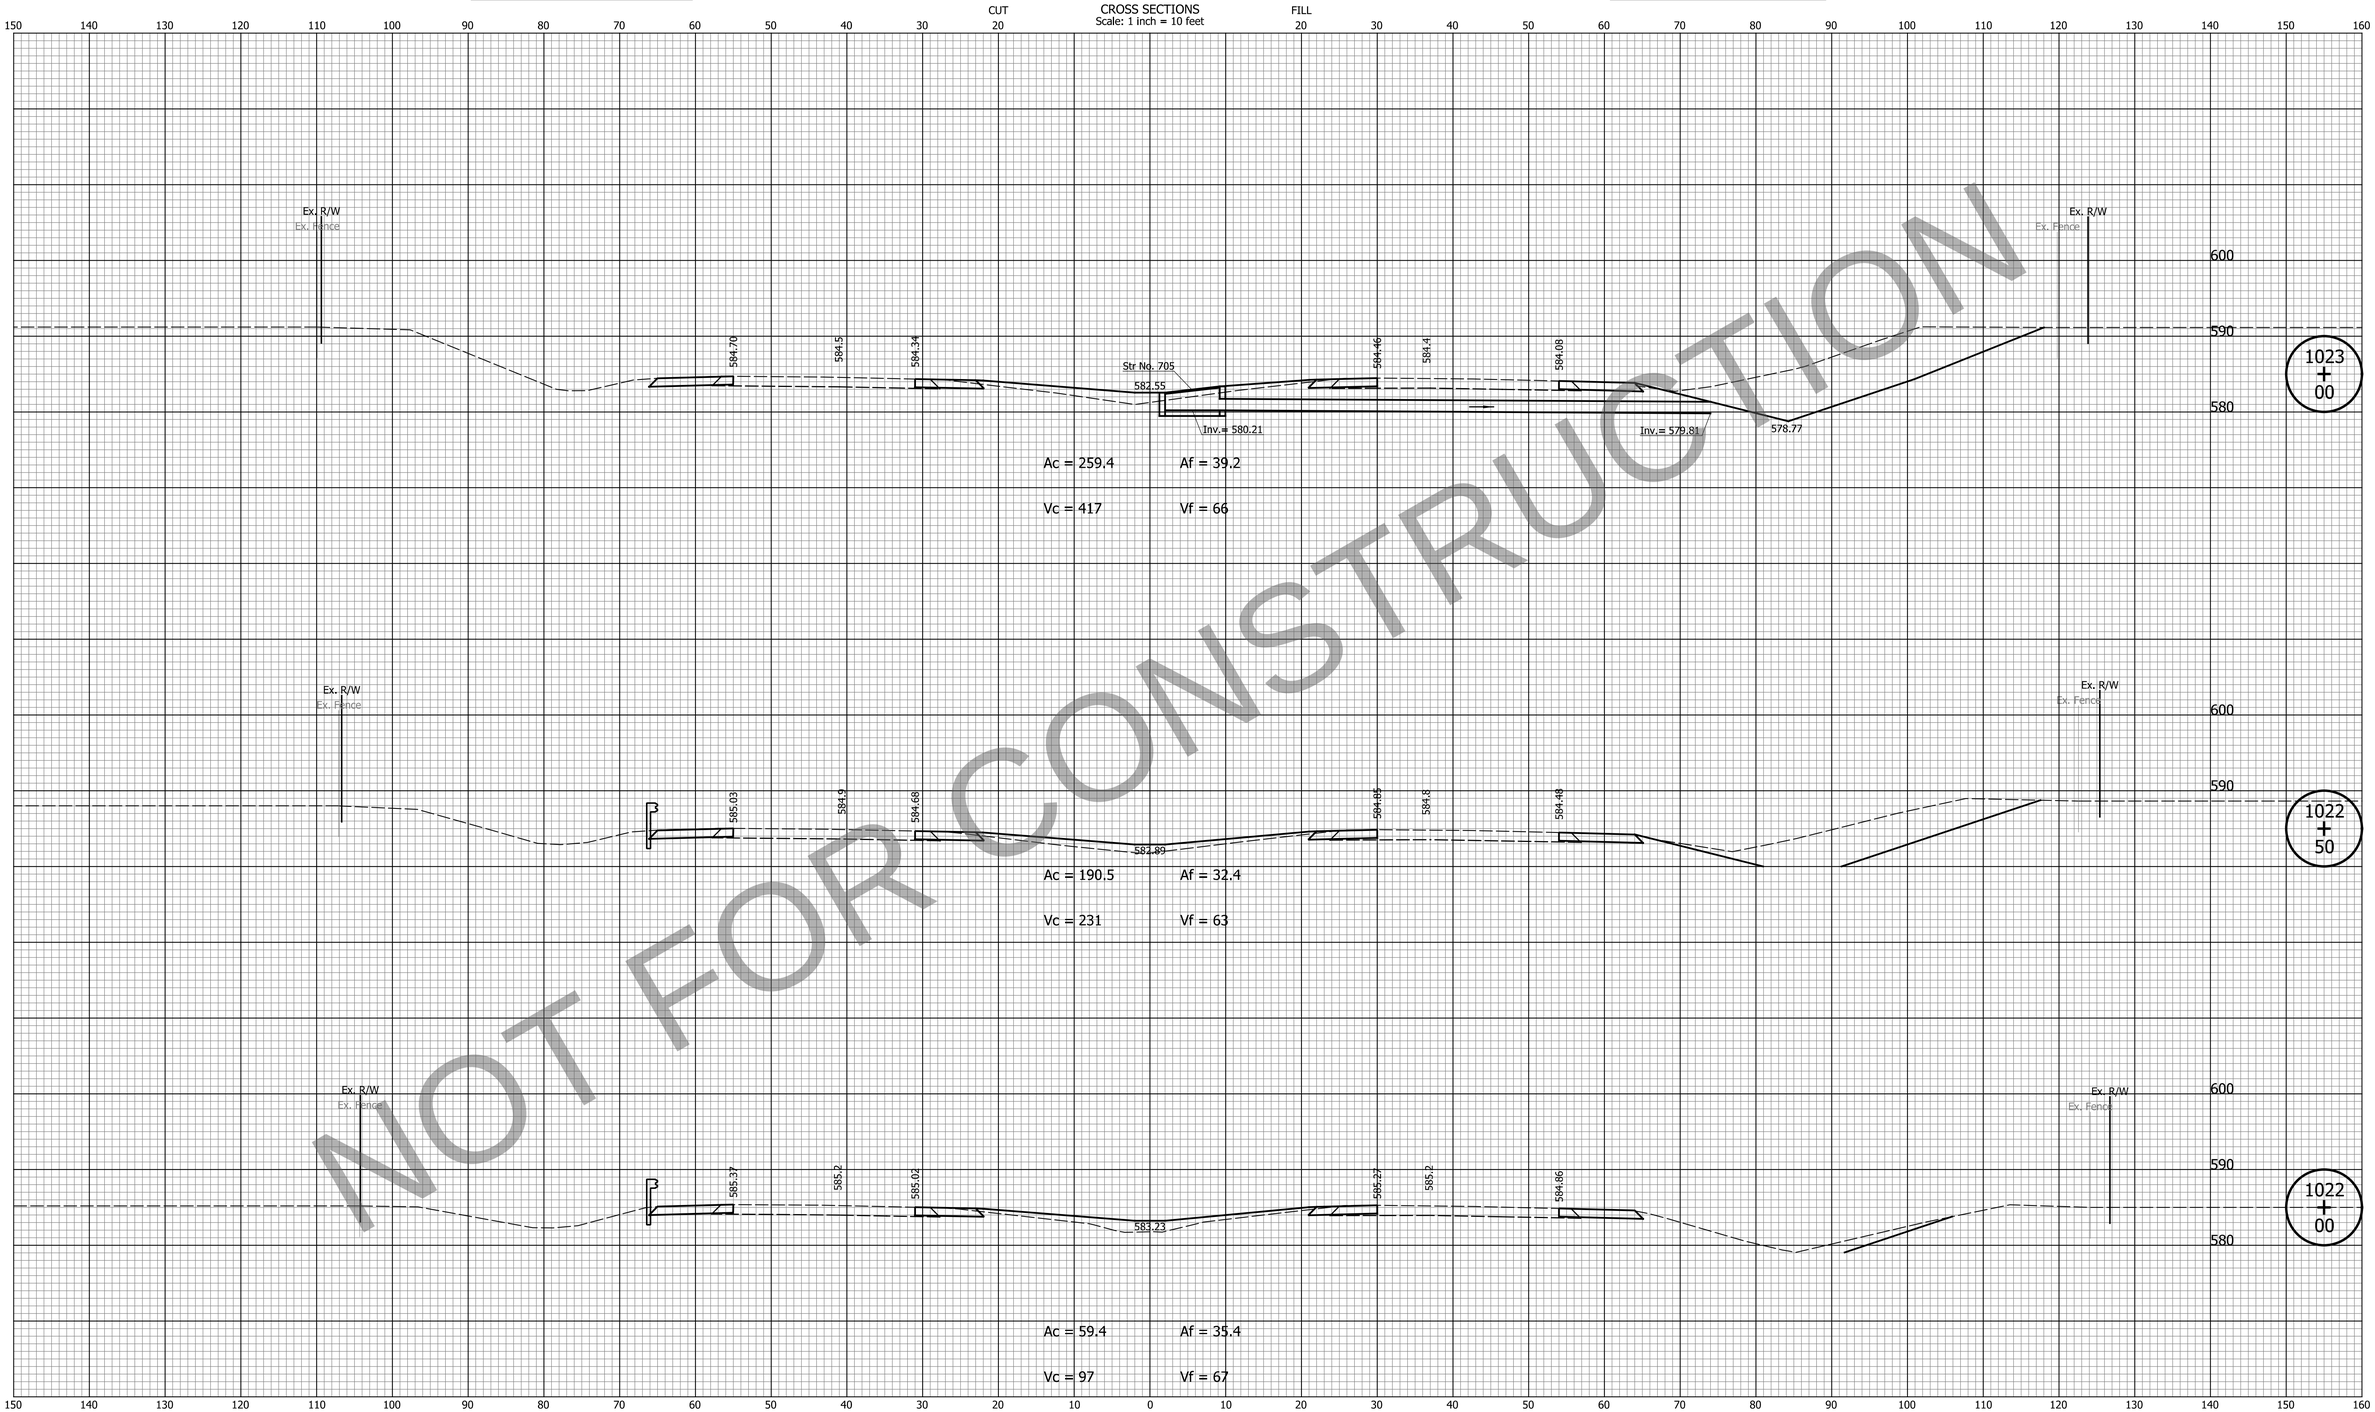

NOT FOR CONSTRUCTION

DATE	REVISION

FOR INFORMATION ONLY

Project scope, including project limits and identified work within, will change based on what the Design-Build Contractor can provide for the fixed-price identified in the RFP documents.

Note:
Proposed Cross Sections Show HMA Pavement Alternative Only.

DESIGNED: ZLM	DRAWN: BAD
CHECKED: CDH	CHECKED: PKW

INDIANA
DEPARTMENT OF TRANSPORTATION

CROSS SECTIONS
LINE "Q"

HORIZONTAL SCALE	BRIDGE FILE
1" = 10'	N/A
VERTICAL SCALE	DESIGNATION
1" = 10'	1700135
SURVEY BOOK	SHEETS
N/A	231 of 252
CONTRACT	PROJECT
R-41529	1700135

Indy-pdf.pltcfg
Indiana_Shade.tbl

PCCP Earthwork Values

HMA Earthwork Values

CROSS SECTIONS
Scale: 1 inch = 10 feet

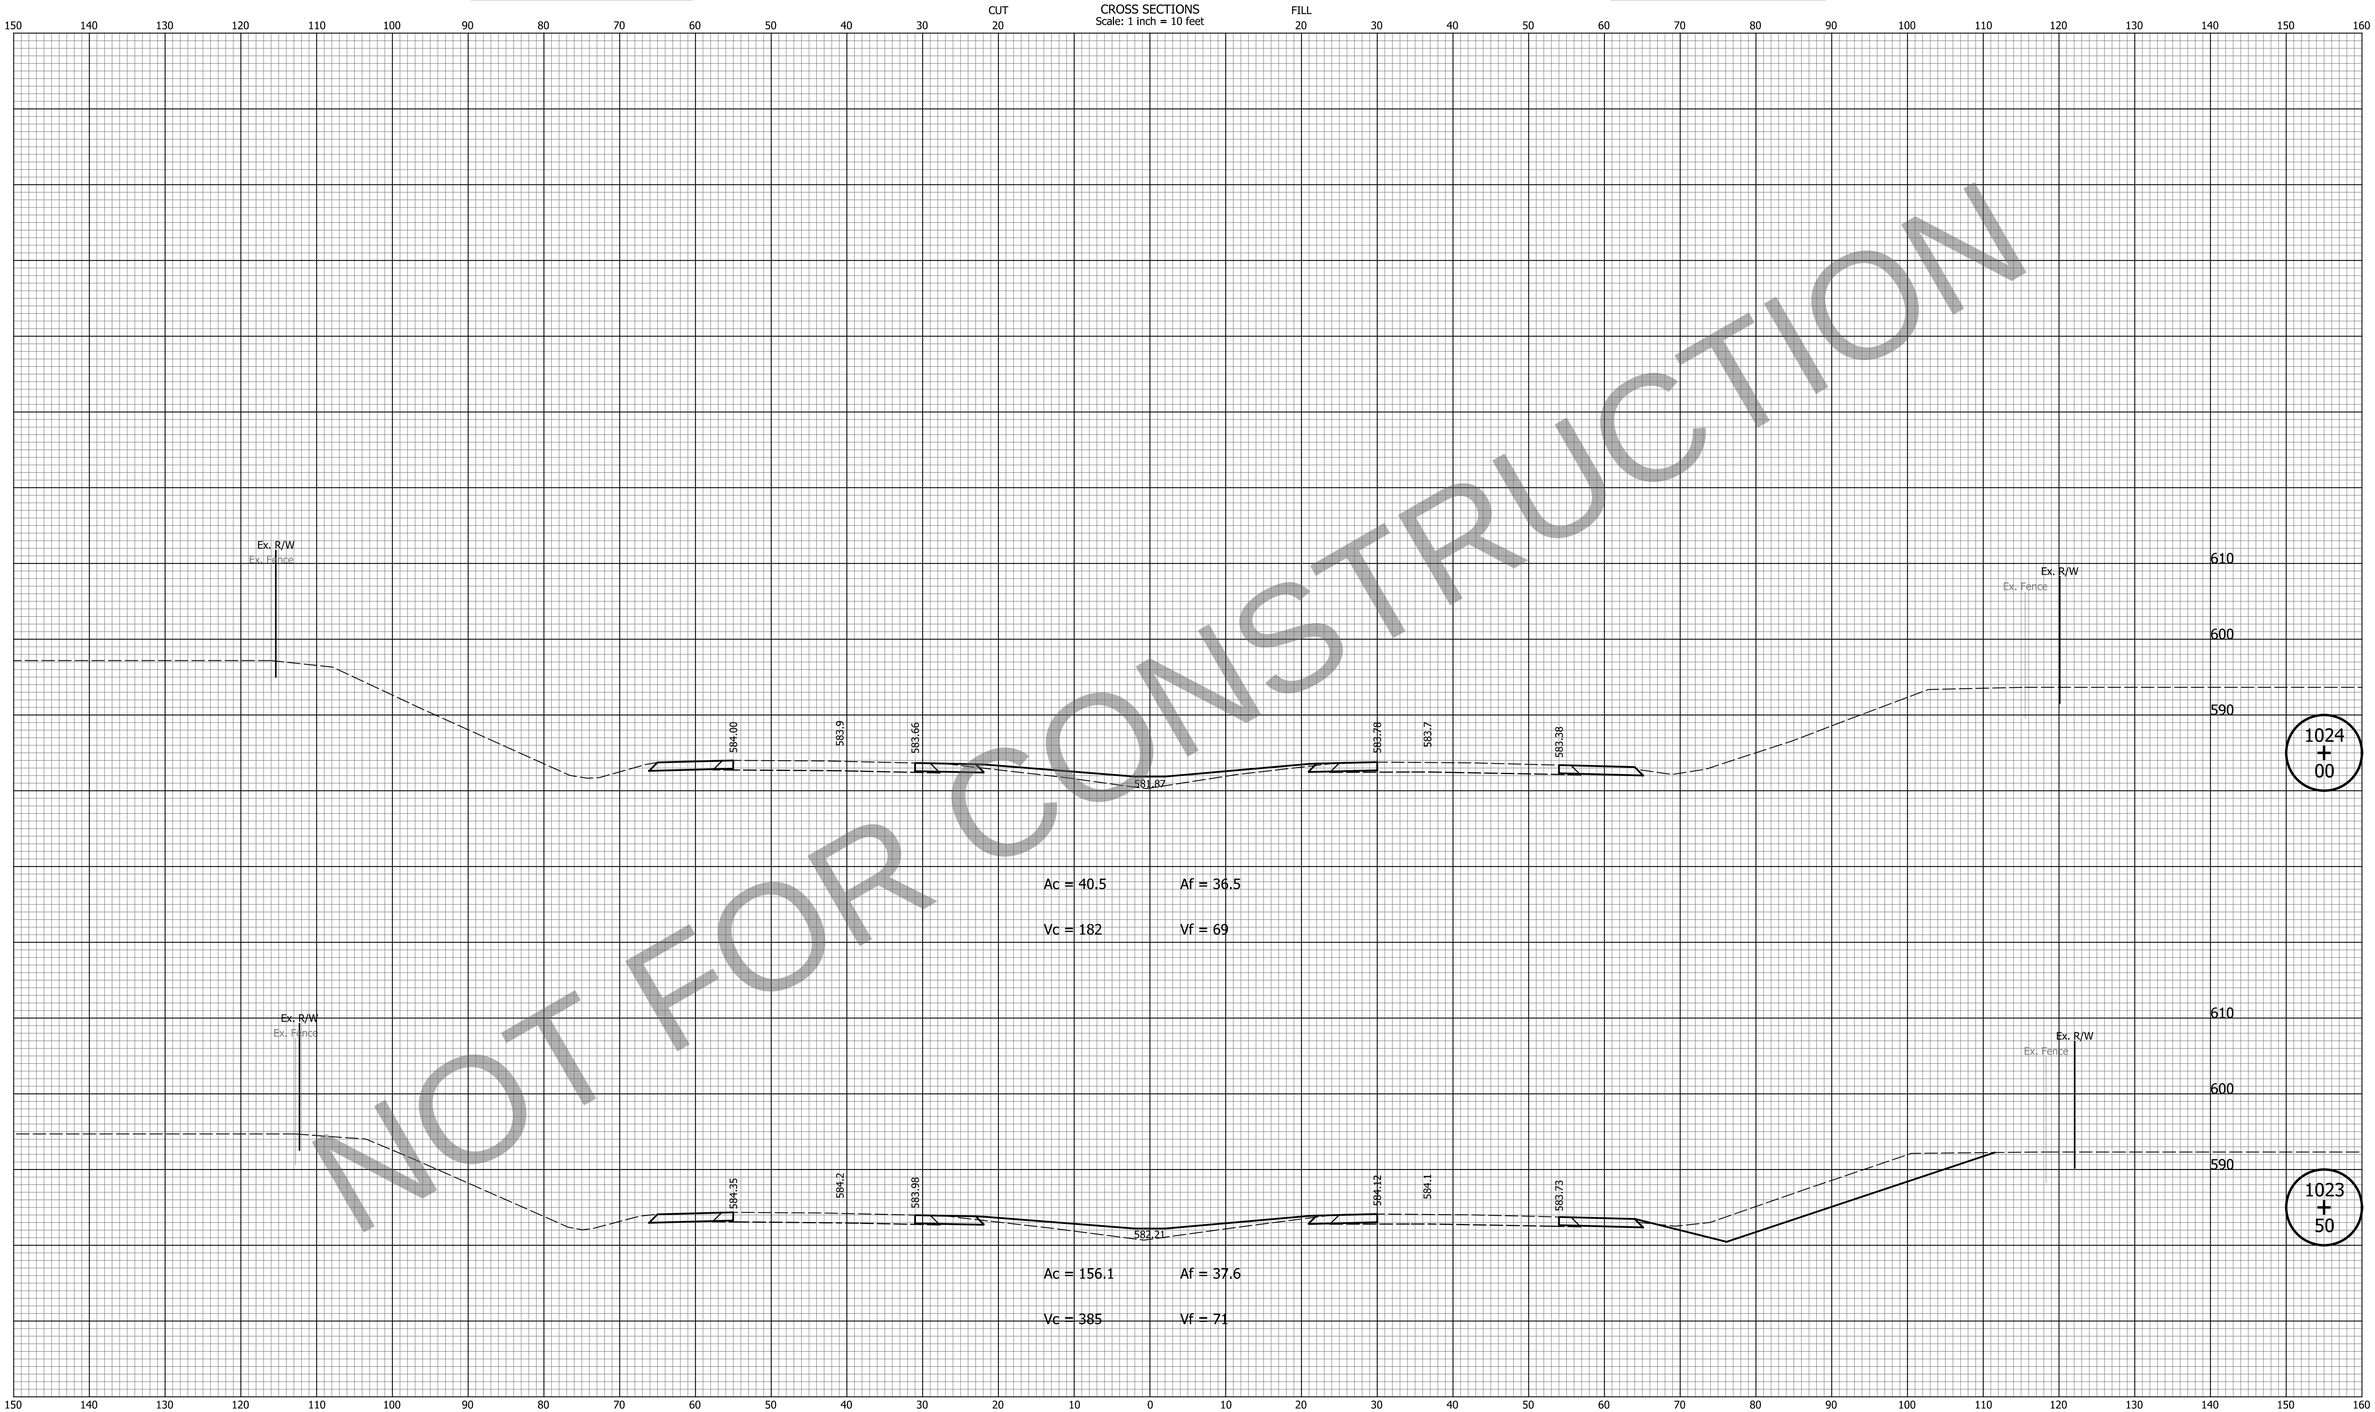

NOT FOR CONSTRUCTION

DATE	REVISION

FOR INFORMATION ONLY

Project scope, including project limits and identified work within, will change based on what the Design-Build Contractor can provide for the fixed-price identified in the RFP documents.

Note:
Proposed Cross Sections Show HMA Pavement Alternative Only.

DESIGNED: ZLM	DRAWN: BAD
CHECKED: CDH	CHECKED: PKW

INDIANA
DEPARTMENT OF TRANSPORTATION

CROSS SECTIONS
LINE "Q"

HORIZONTAL SCALE	BRIDGE FILE
1" = 10'	N/A
VERTICAL SCALE	DESIGNATION
1" = 10'	1700135
SURVEY BOOK	SHEETS
N/A	232 of 252
CONTRACT	PROJECT
R-41529	1700135

Indy-Pdf.dftcfg
Indiana_Shade.tbl

cherr 10/19/2023 10:36:22 AM P:\2019\00172\D. Drawings\201900172.0001.RD.CS.03.dgn

PCCP Earthwork Values

HMA Earthwork Values

CROSS SECTIONS
Scale: 1 inch = 10 feet

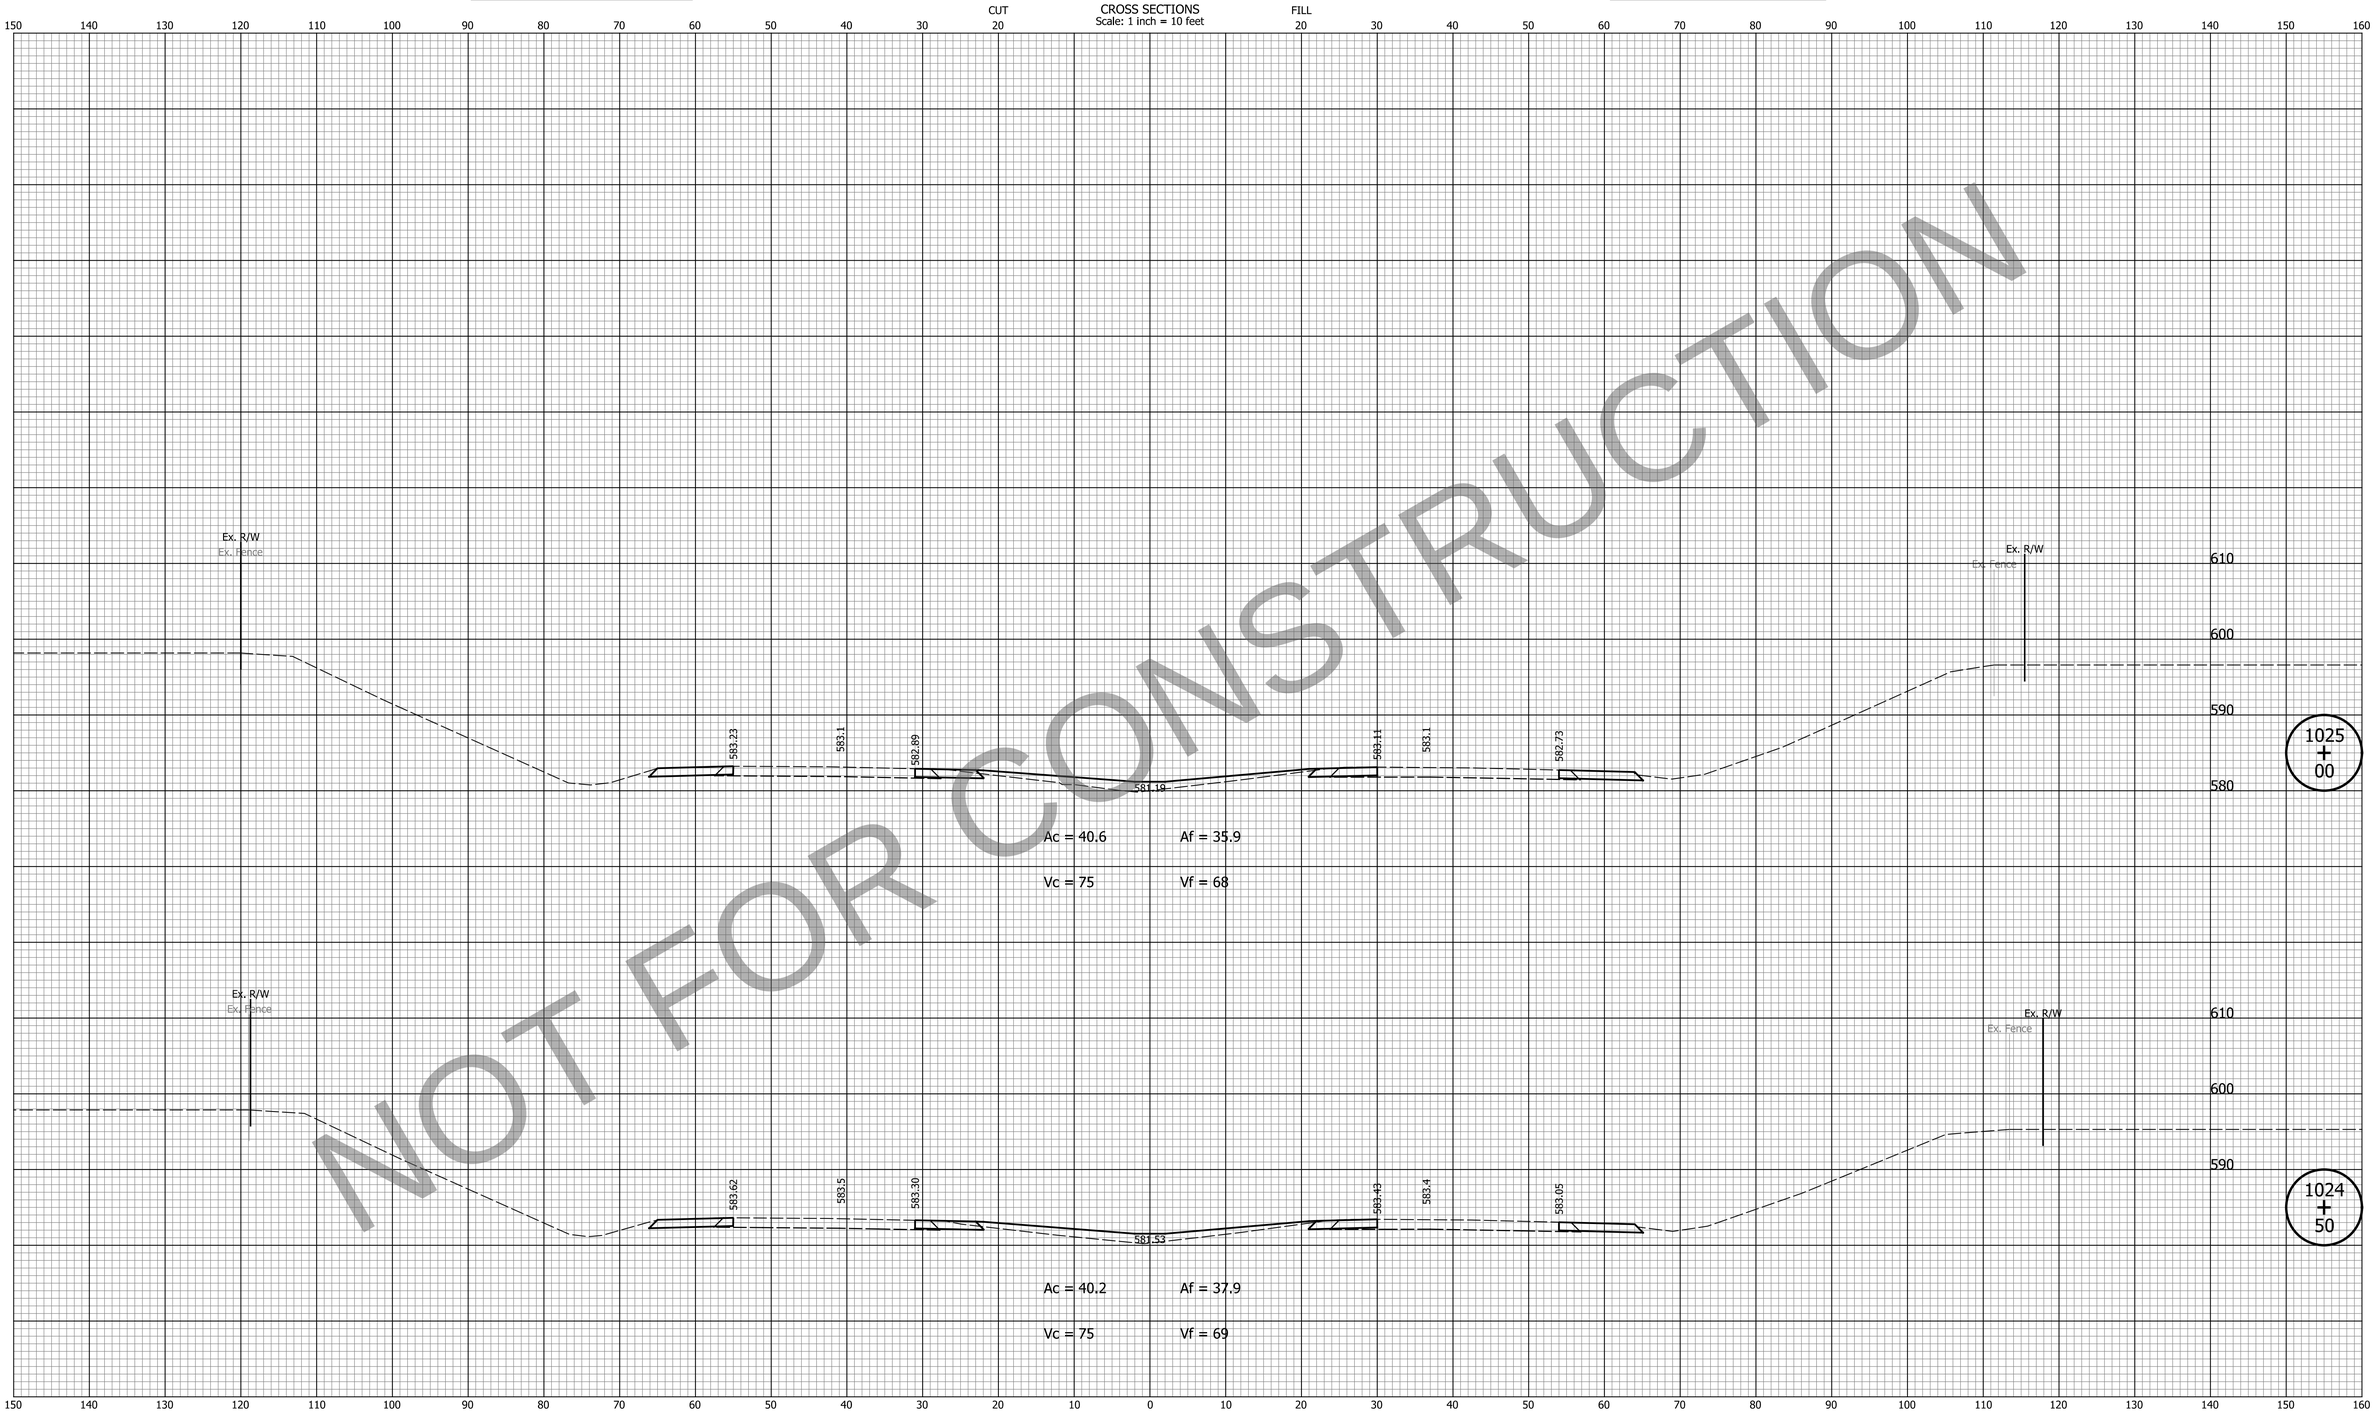

NOT FOR CONSTRUCTION

DATE	REVISION

FOR INFORMATION ONLY

Project scope, including project limits and identified work within, will change based on what the Design-Build Contractor can provide for the fixed-price identified in the RFP documents.

Note:
Proposed Cross Sections Show HMA Pavement Alternative Only.

DESIGNED: ZLM	DRAWN: BAD
CHECKED: CDH	CHECKED: PKW

INDIANA
DEPARTMENT OF TRANSPORTATION

CROSS SECTIONS
LINE "Q"

HORIZONTAL SCALE	BRIDGE FILE
1" = 10'	N/A
VERTICAL SCALE	DESIGNATION
1" = 10'	1700135
SURVEY BOOK	SHEETS
N/A	233 of 252
CONTRACT	PROJECT
R-41529	1700135

Indy-Pdf.pltcfg
Indiana_Shade.tbl

cherr 10/19/2023 10:36:24 AM P:\2019\00172\D. Drawings\201900172.0001.RD.CS.03.dgn

PCCP Earthwork Values

HMA Earthwork Values

CROSS SECTIONS
Scale: 1 inch = 10 feet

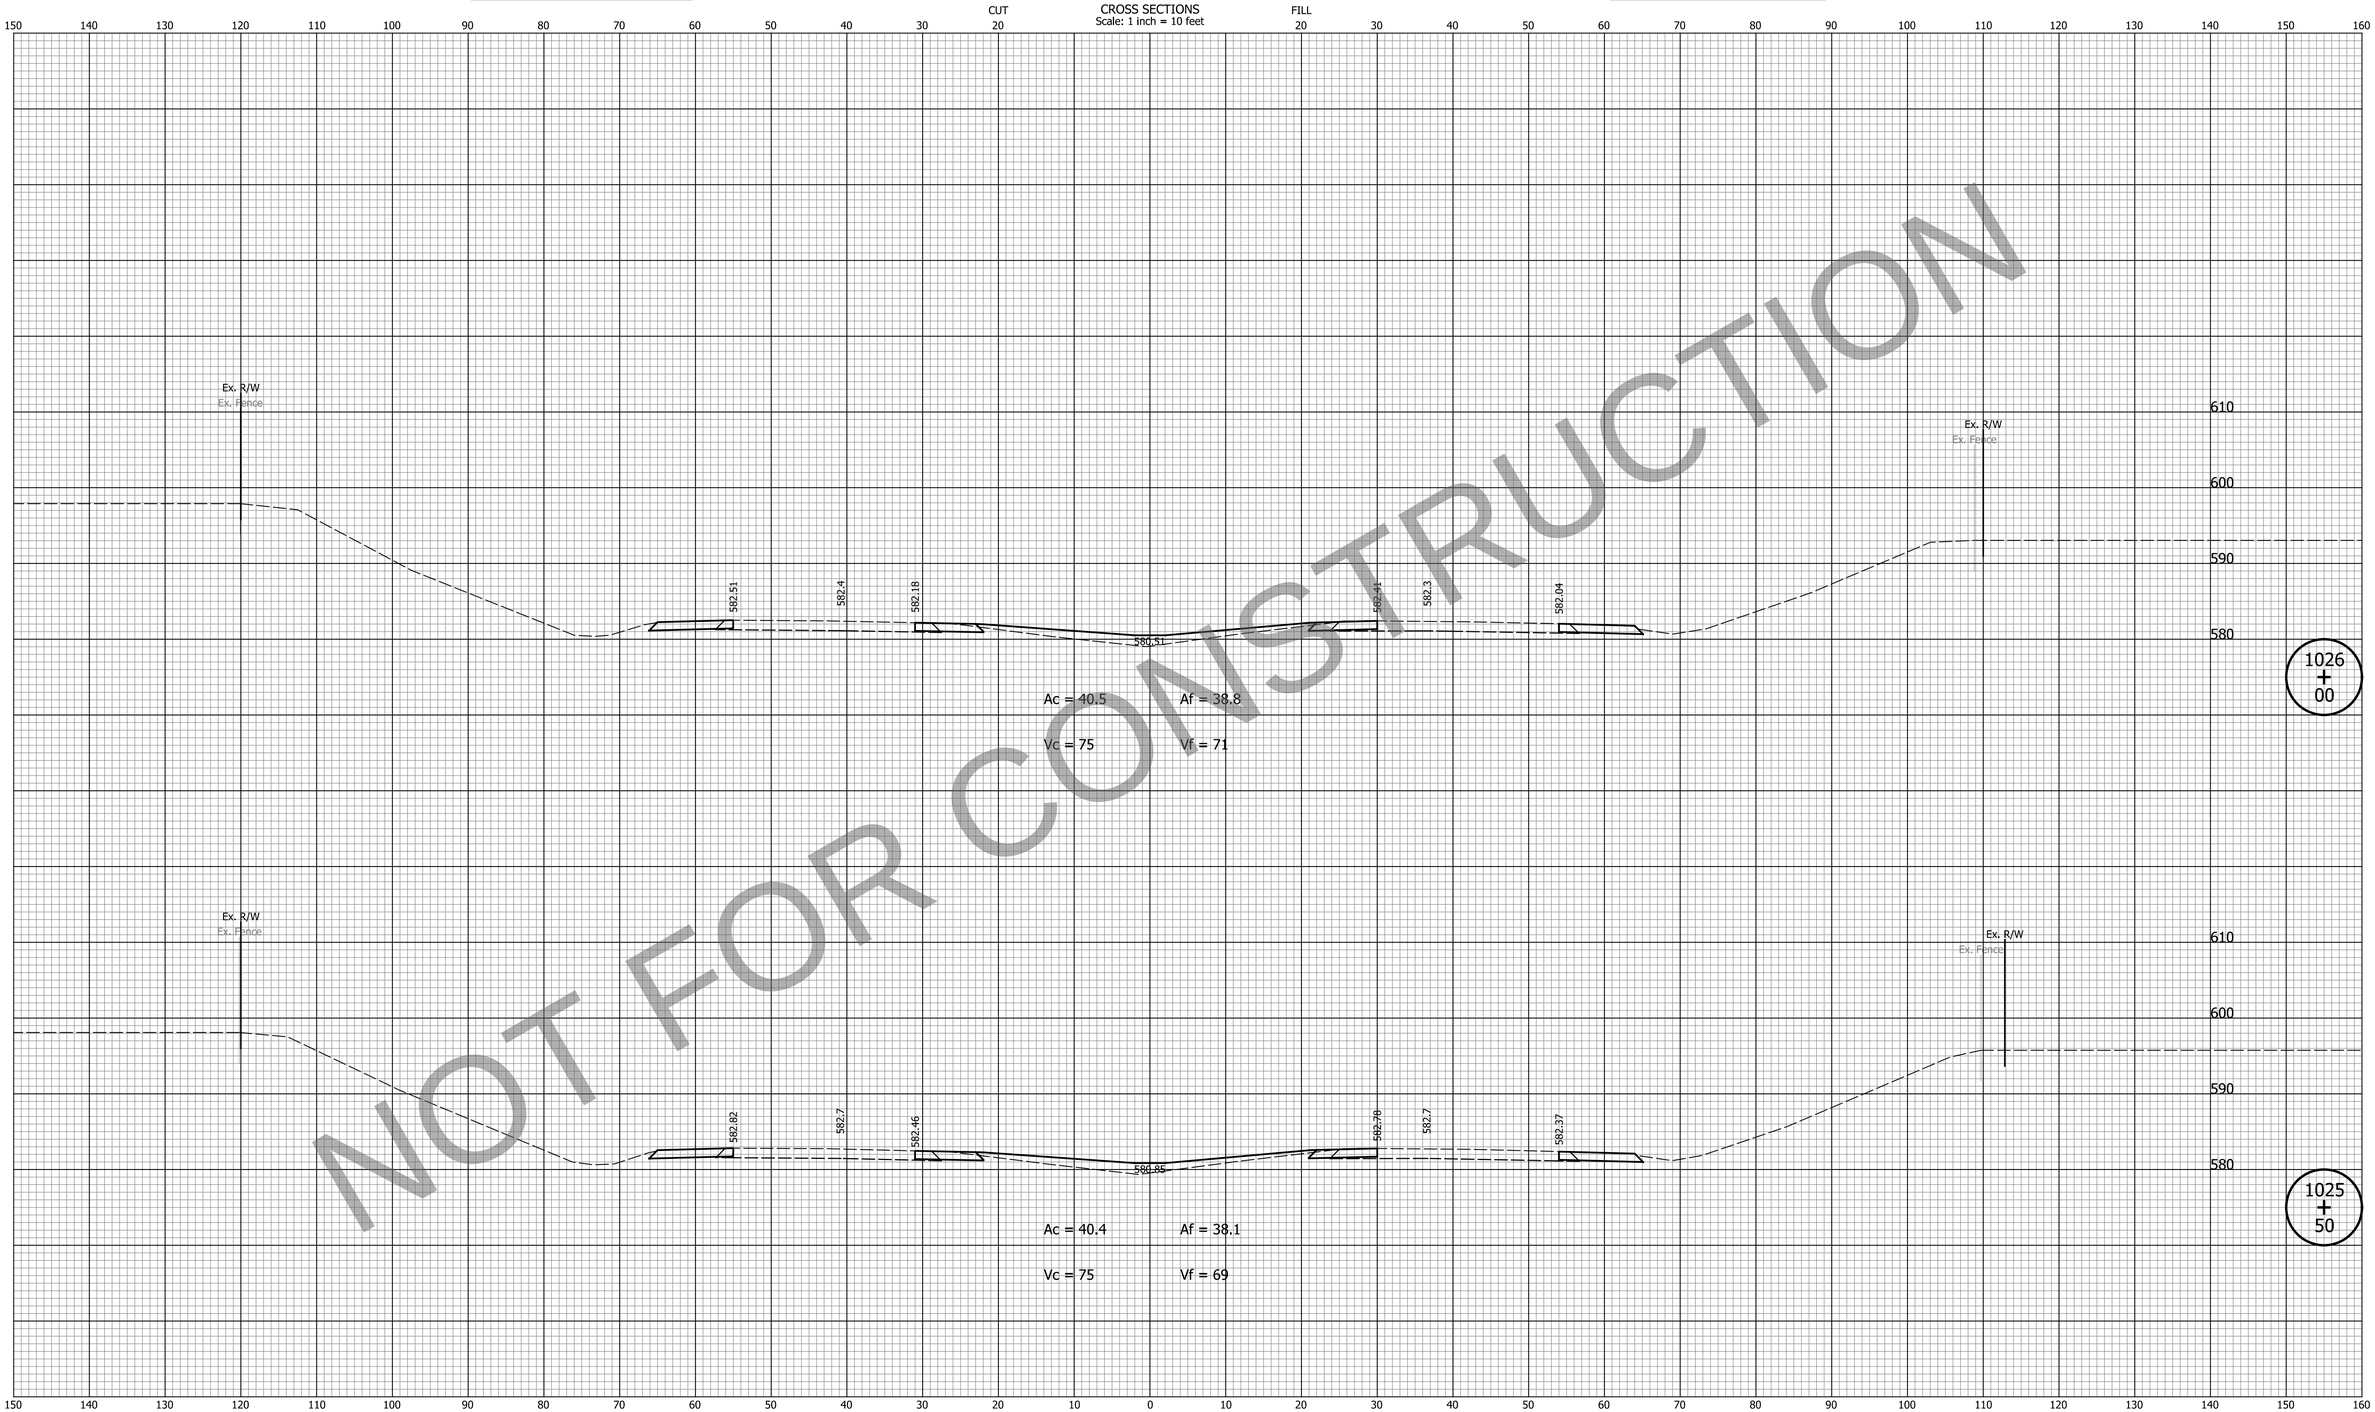

NOT FOR CONSTRUCTION

DATE	REVISION

FOR INFORMATION ONLY
Project scope, including project limits and identified work within, will change based on what the Design-Build Contractor can provide for the fixed-price identified in the RFP documents.

Note:
Proposed Cross Sections Show HMA Pavement Alternative Only.

DESIGNED: ZLM	DRAWN: BAD
CHECKED: CDH	CHECKED: PKW

INDIANA
DEPARTMENT OF TRANSPORTATION

CROSS SECTIONS
LINE "Q"

HORIZONTAL SCALE	BRIDGE FILE
1" = 10'	N/A
VERTICAL SCALE	DESIGNATION
1" = 10'	1700135
SURVEY BOOK	SHEETS
N/A	234 of 252
CONTRACT	PROJECT
R-41529	1700135

Indy-mdf.pltcfg
Indiana_Shade.tbl

cherr 10/19/2023 10:36:27 AM P:\2019\00172\D. Drawings\201900172.0001.RD.CS.03.dgn

PCCP Earthwork Values

HMA Earthwork Values

CROSS SECTIONS
Scale: 1 inch = 10 feet

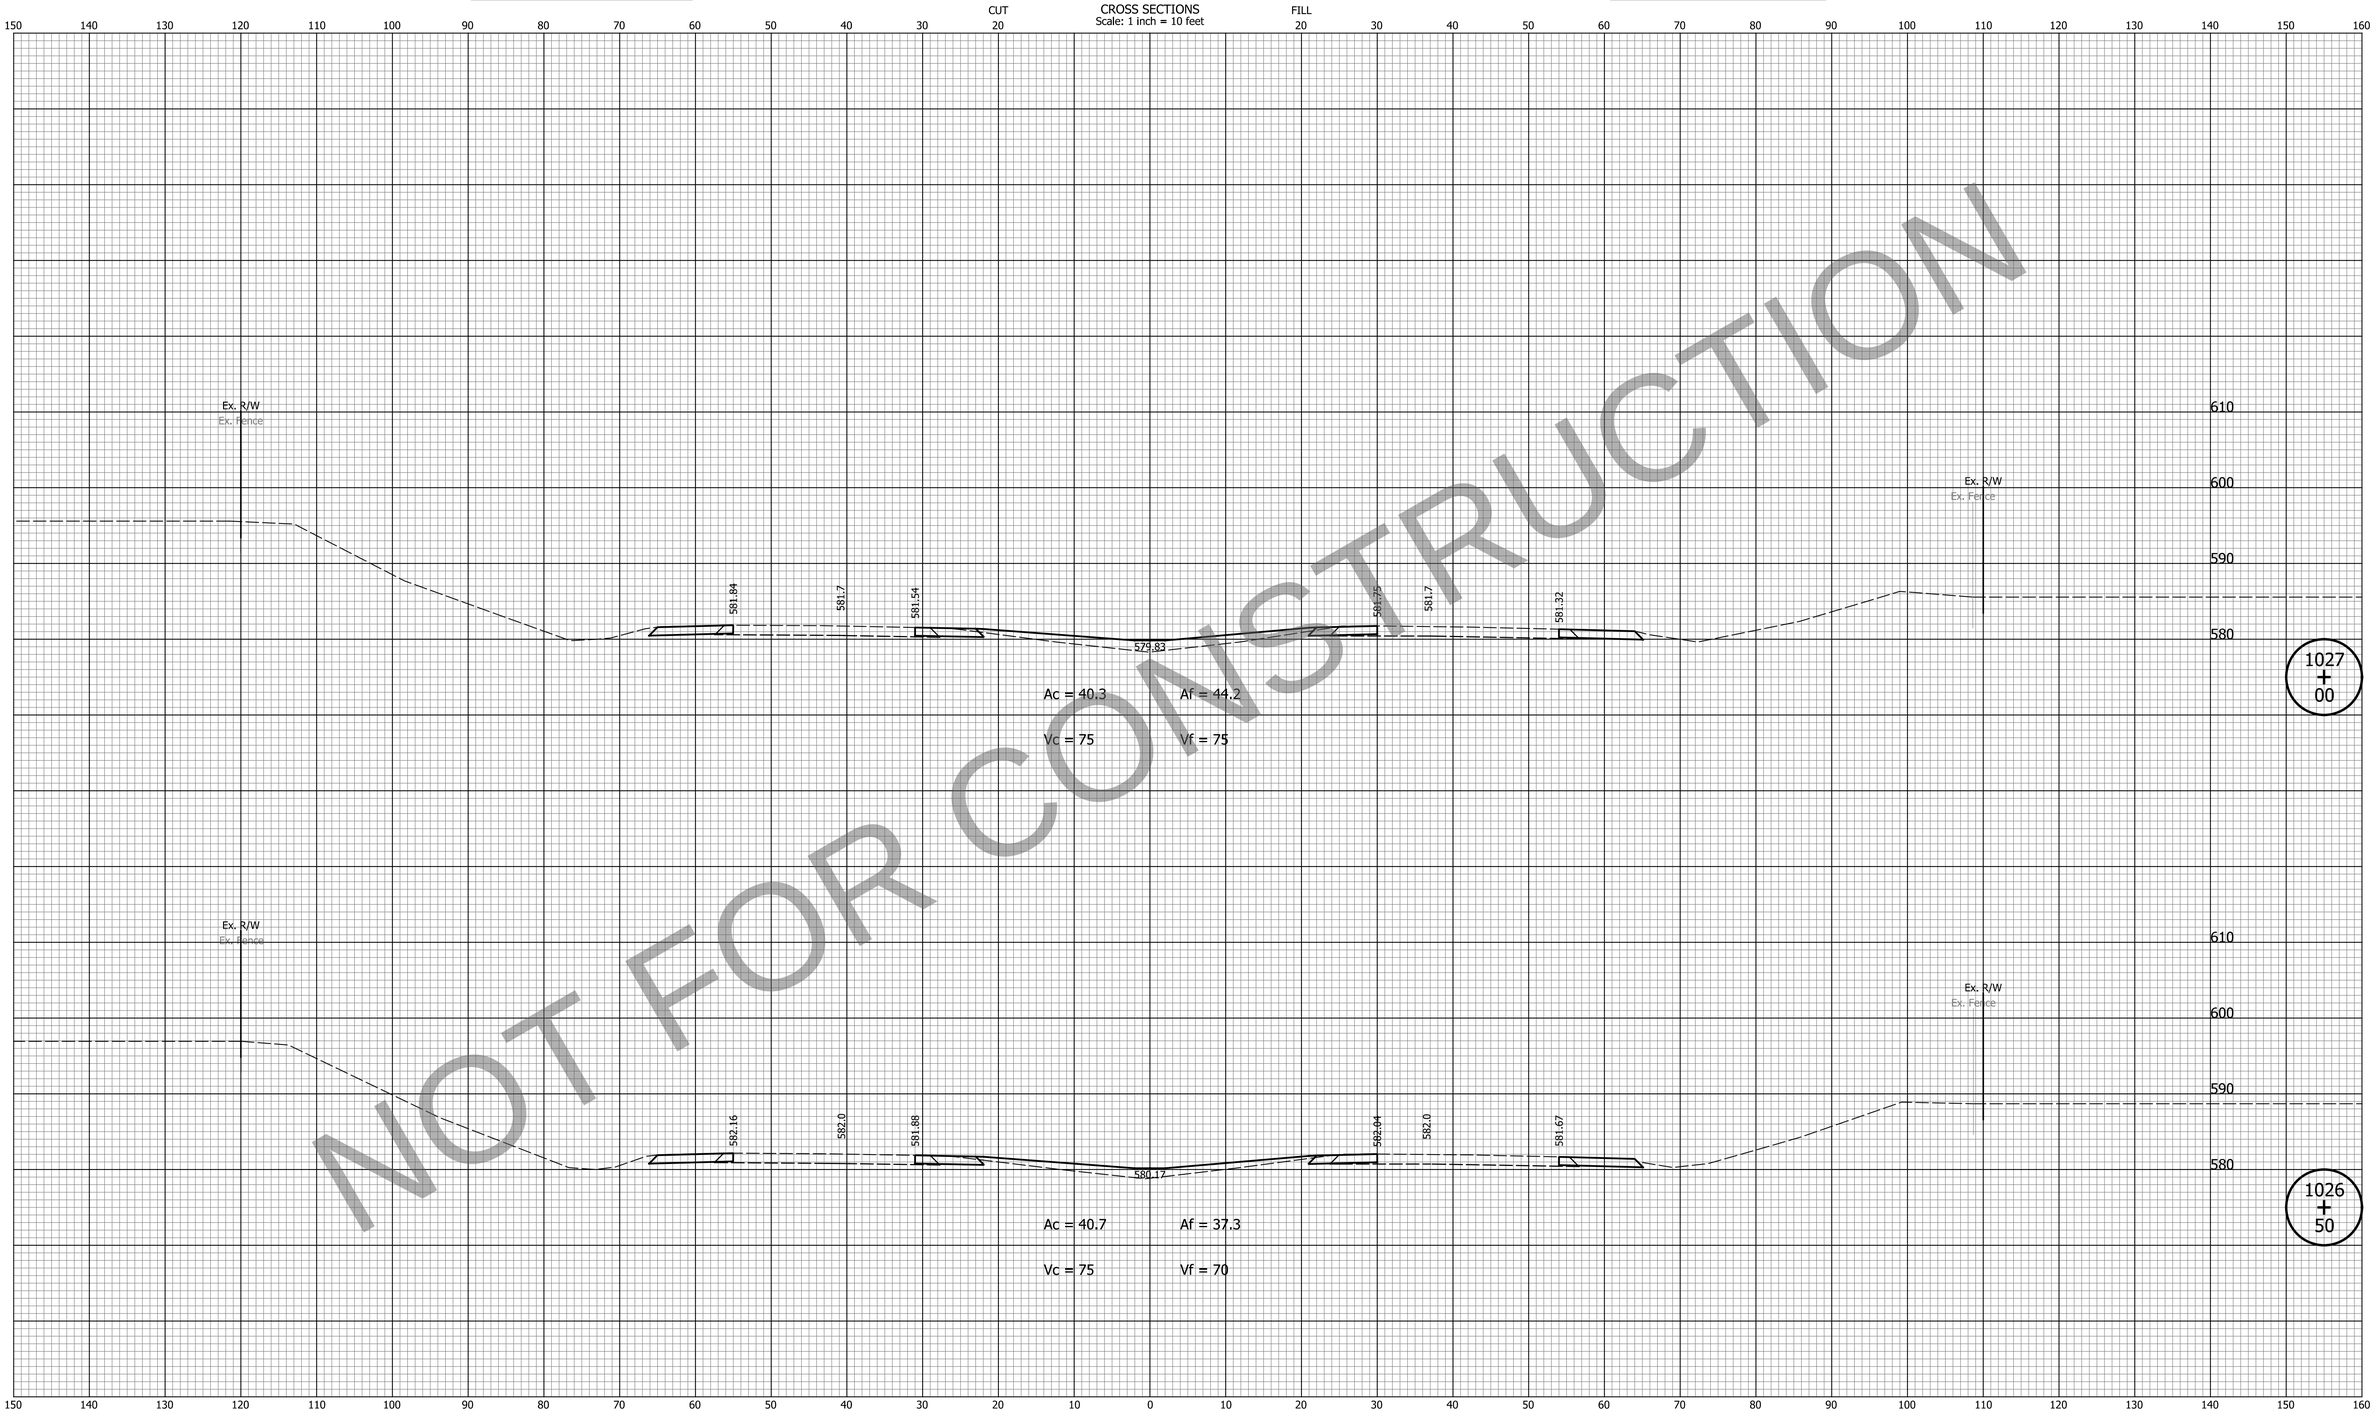

NOT FOR CONSTRUCTION

DATE	REVISION

FOR INFORMATION ONLY

Project scope, including project limits and identified work within, will change based on what the Design-Build Contractor can provide for the fixed-price identified in the RFP documents.

Note:
Proposed Cross Sections Show HMA Pavement Alternative Only.

DESIGNED: ZLM	DRAWN: BAD
CHECKED: CDH	CHECKED: PKW

INDIANA
DEPARTMENT OF TRANSPORTATION

CROSS SECTIONS
LINE "Q"

HORIZONTAL SCALE	BRIDGE FILE
1" = 10'	N/A
VERTICAL SCALE	DESIGNATION
1" = 10'	1700135
SURVEY BOOK	SHEETS
N/A	235 of 252
CONTRACT	PROJECT
R-41529	1700135

Indy+Pdf.dftcfg
Indiana_Shade.tbl

cherr 10/19/2023 10:36:29 AM P:\2019\00172\D. Drawings\201900172.0001.RD.CS.03.dgn

PCCP Earthwork Values

HMA Earthwork Values

CROSS SECTIONS
Scale: 1 inch = 10 feet

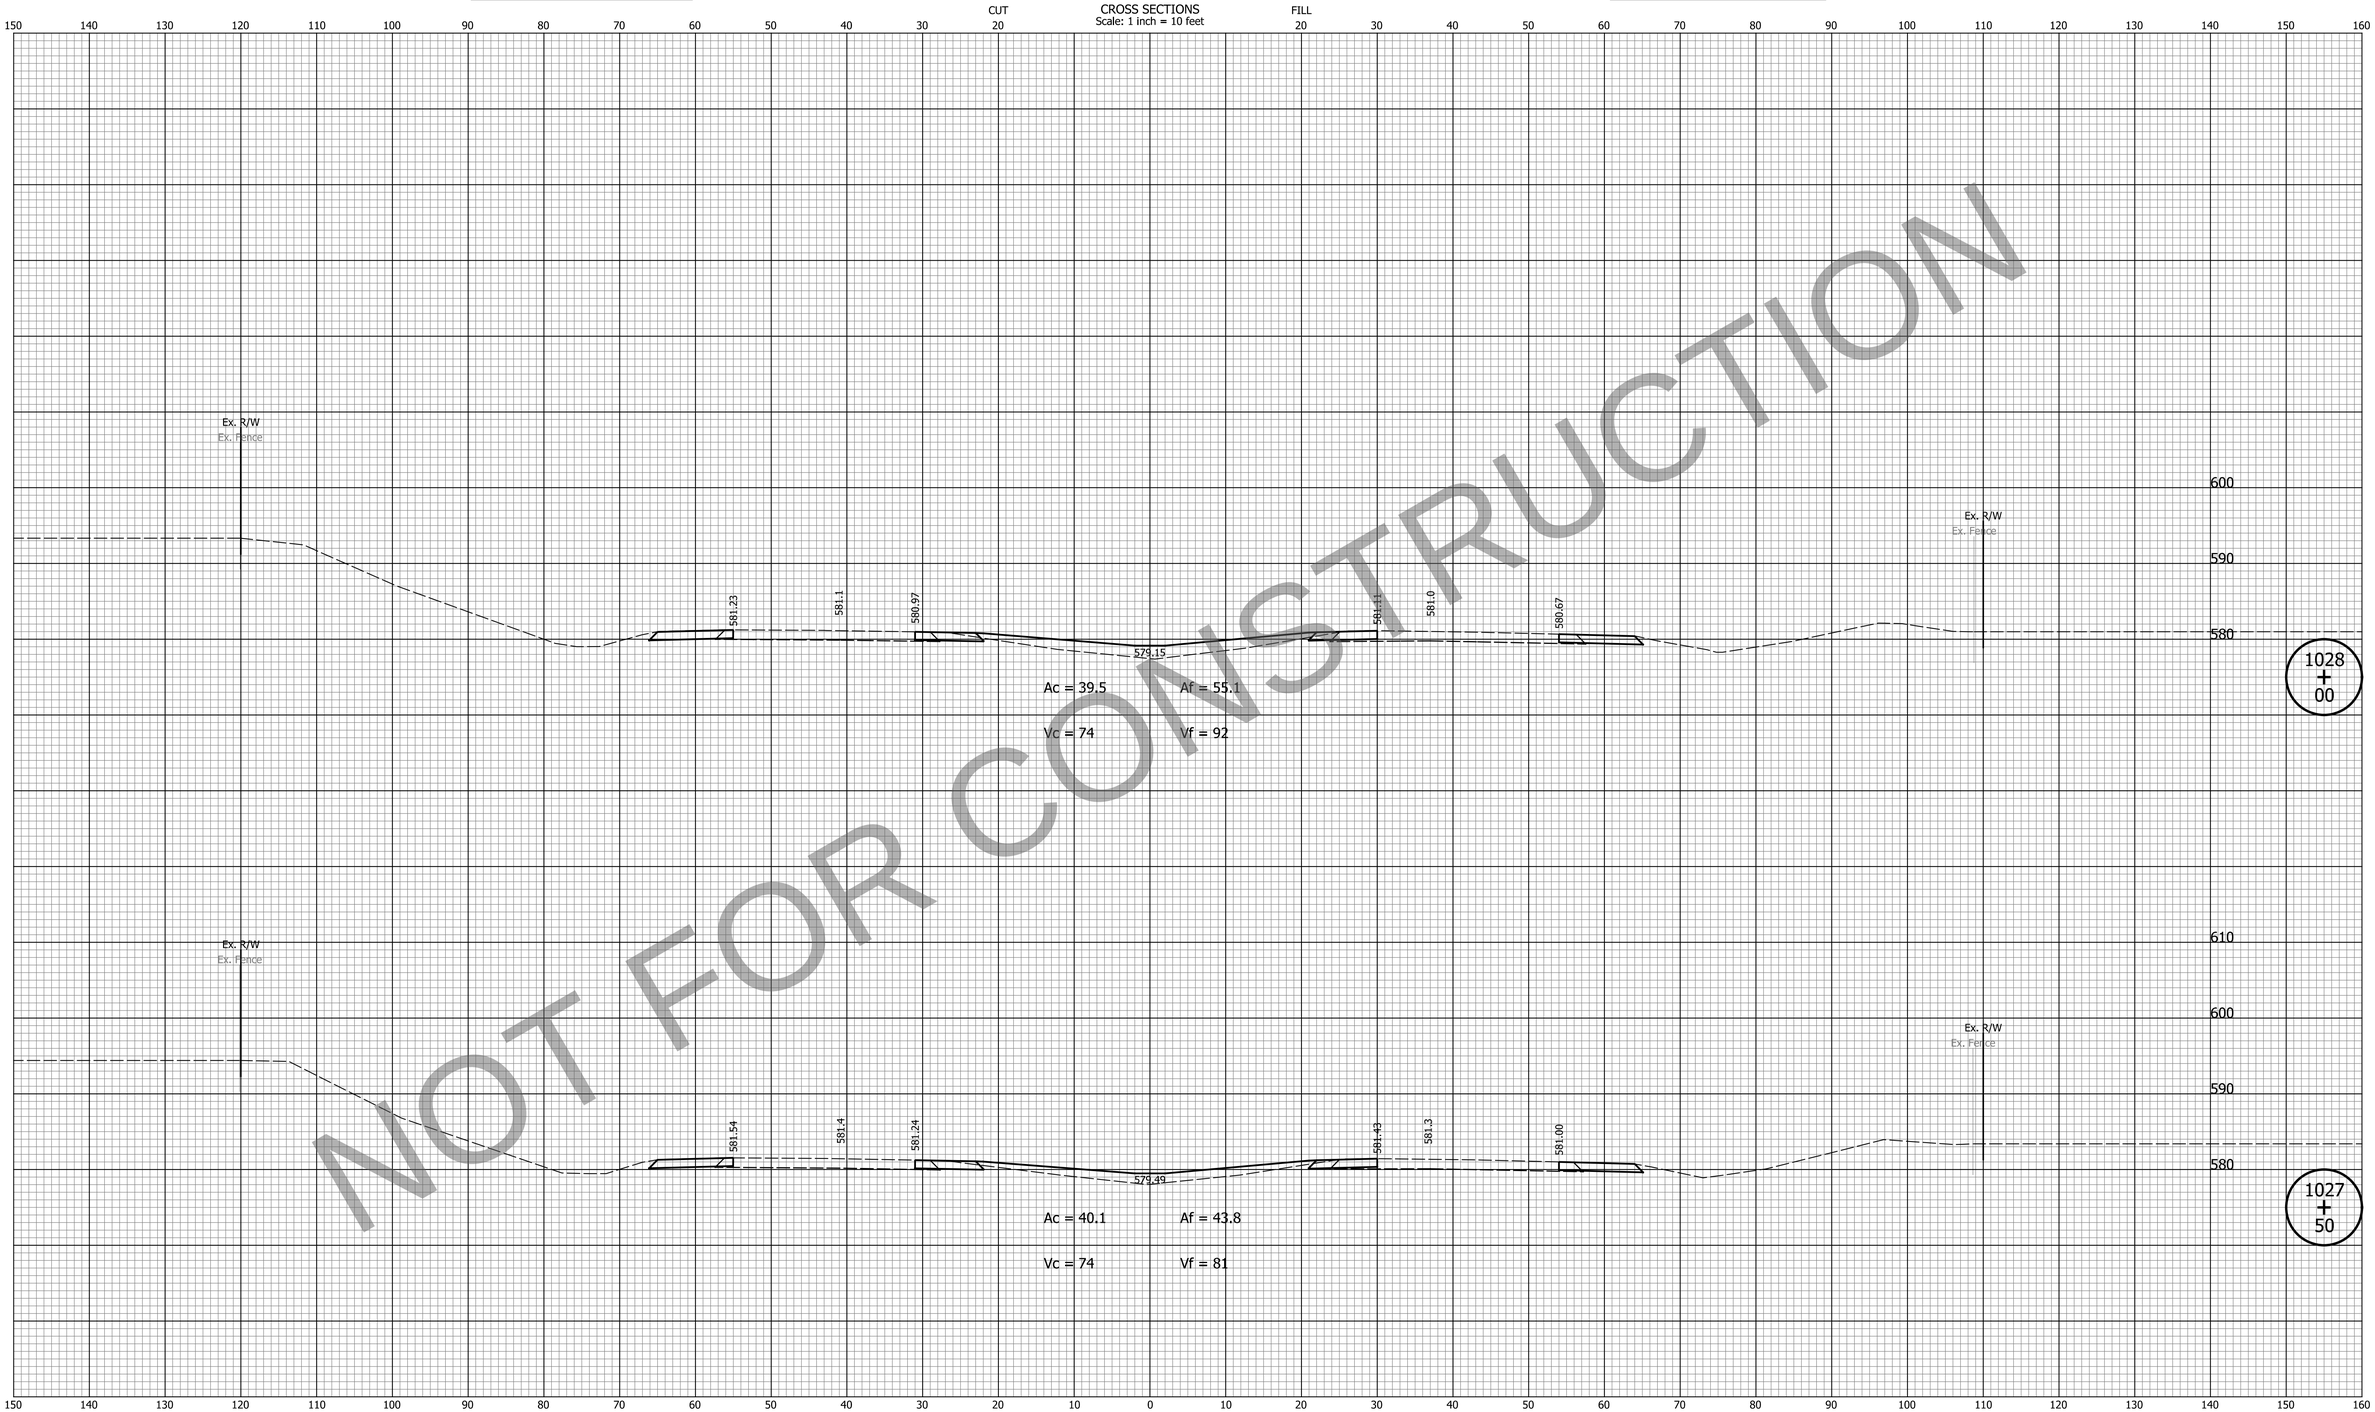

NOT FOR CONSTRUCTION

DATE	REVISION

FOR INFORMATION ONLY

Project scope, including project limits and identified work within, will change based on what the Design-Build Contractor can provide for the fixed-price identified in the RFP documents.

Note:
Proposed Cross Sections Show HMA Pavement Alternative Only.

DESIGNED: ZLM	DRAWN: BAD
CHECKED: CDH	CHECKED: PKW

INDIANA
DEPARTMENT OF TRANSPORTATION

CROSS SECTIONS
LINE "Q"

HORIZONTAL SCALE	BRIDGE FILE
1" = 10'	N/A
VERTICAL SCALE	DESIGNATION
1" = 10'	1700135
SURVEY BOOK	SHEETS
N/A	236 of 252
CONTRACT	PROJECT
R-41529	1700135

Indy+Pdf.dftcfg
Indiana_Shade.tbl

cherr 10/19/2023 10:36:32 AM P:\2019\00172\D. Drawings\201900172.0001.RD.CS.03.dgn

PCCP Earthwork Values

HMA Earthwork Values

CROSS SECTIONS
Scale: 1 inch = 10 feet

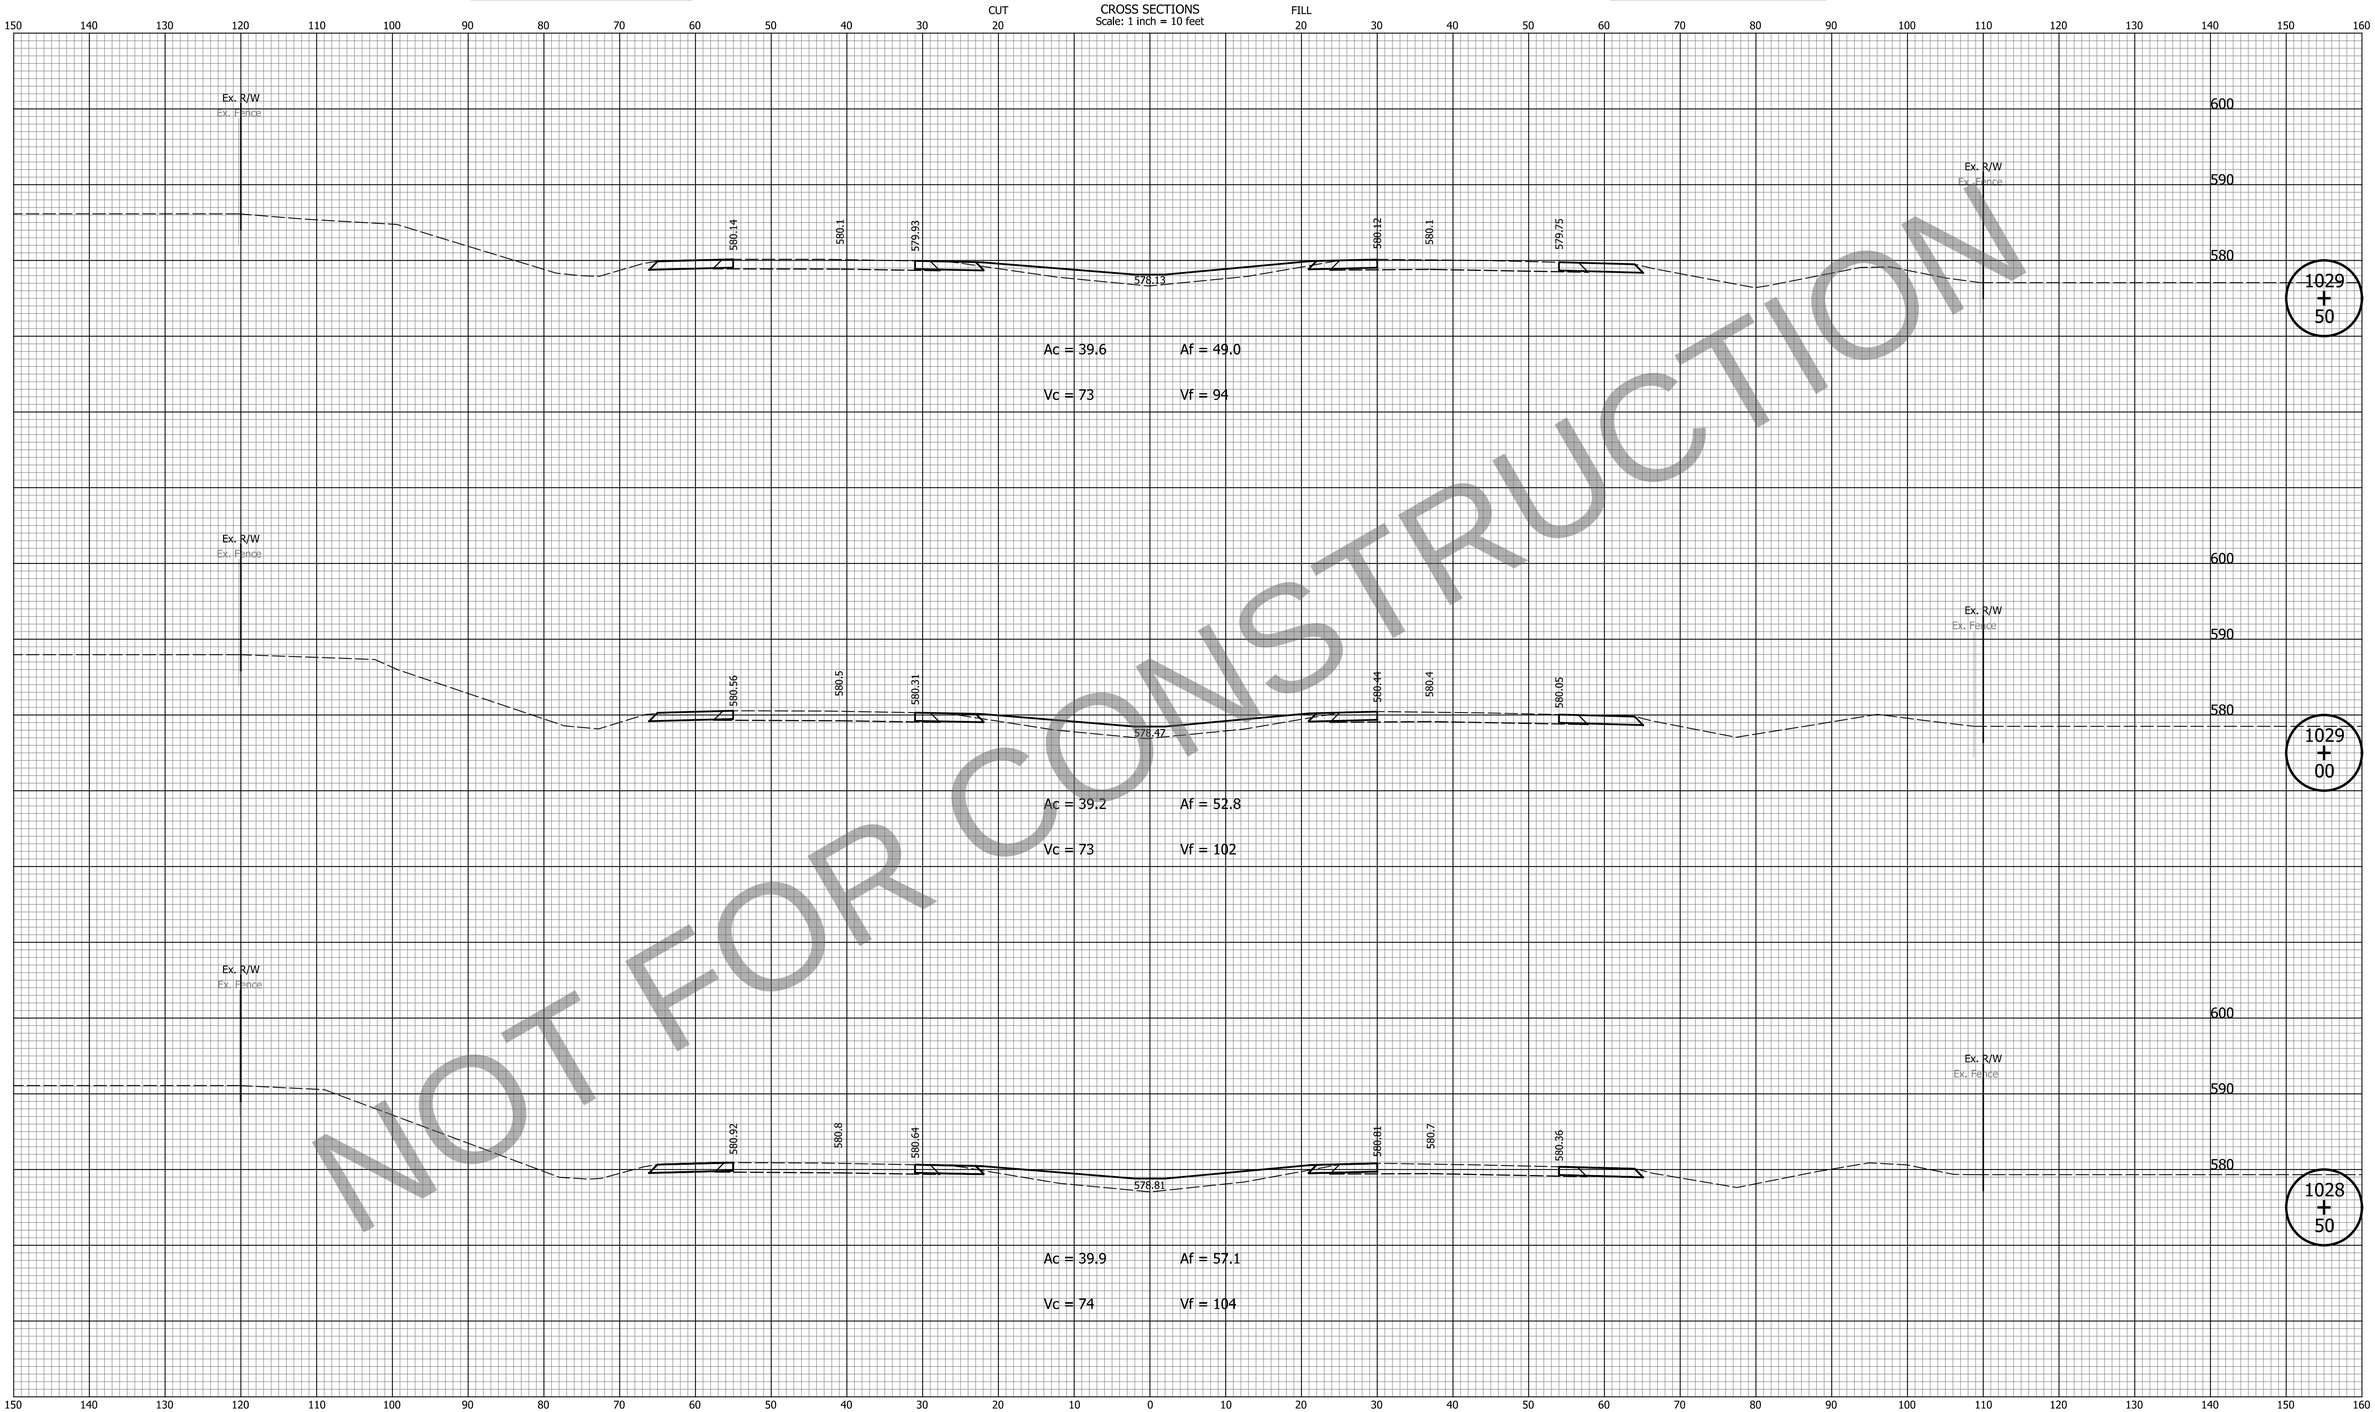

NOT FOR CONSTRUCTION

DATE	REVISION

FOR INFORMATION ONLY

Project scope, including project limits and identified work within, will change based on what the Design-Build Contractor can provide for the fixed-price identified in the RFP documents.

Note:
Proposed Cross Sections Show HMA Pavement Alternative Only.

DESIGNED: ZLM	DRAWN: BAD
CHECKED: CDH	CHECKED: PKW

INDIANA
DEPARTMENT OF TRANSPORTATION

CROSS SECTIONS
LINE "Q"

HORIZONTAL SCALE	BRIDGE FILE
1" = 10'	N/A
VERTICAL SCALE	DESIGNATION
1" = 10'	1700135
SURVEY BOOK	SHEETS
N/A	237 of 252
CONTRACT	PROJECT
R-41529	1700135

PCCP Earthwork Values

HMA Earthwork Values

CROSS SECTIONS
Scale: 1 inch = 10 feet

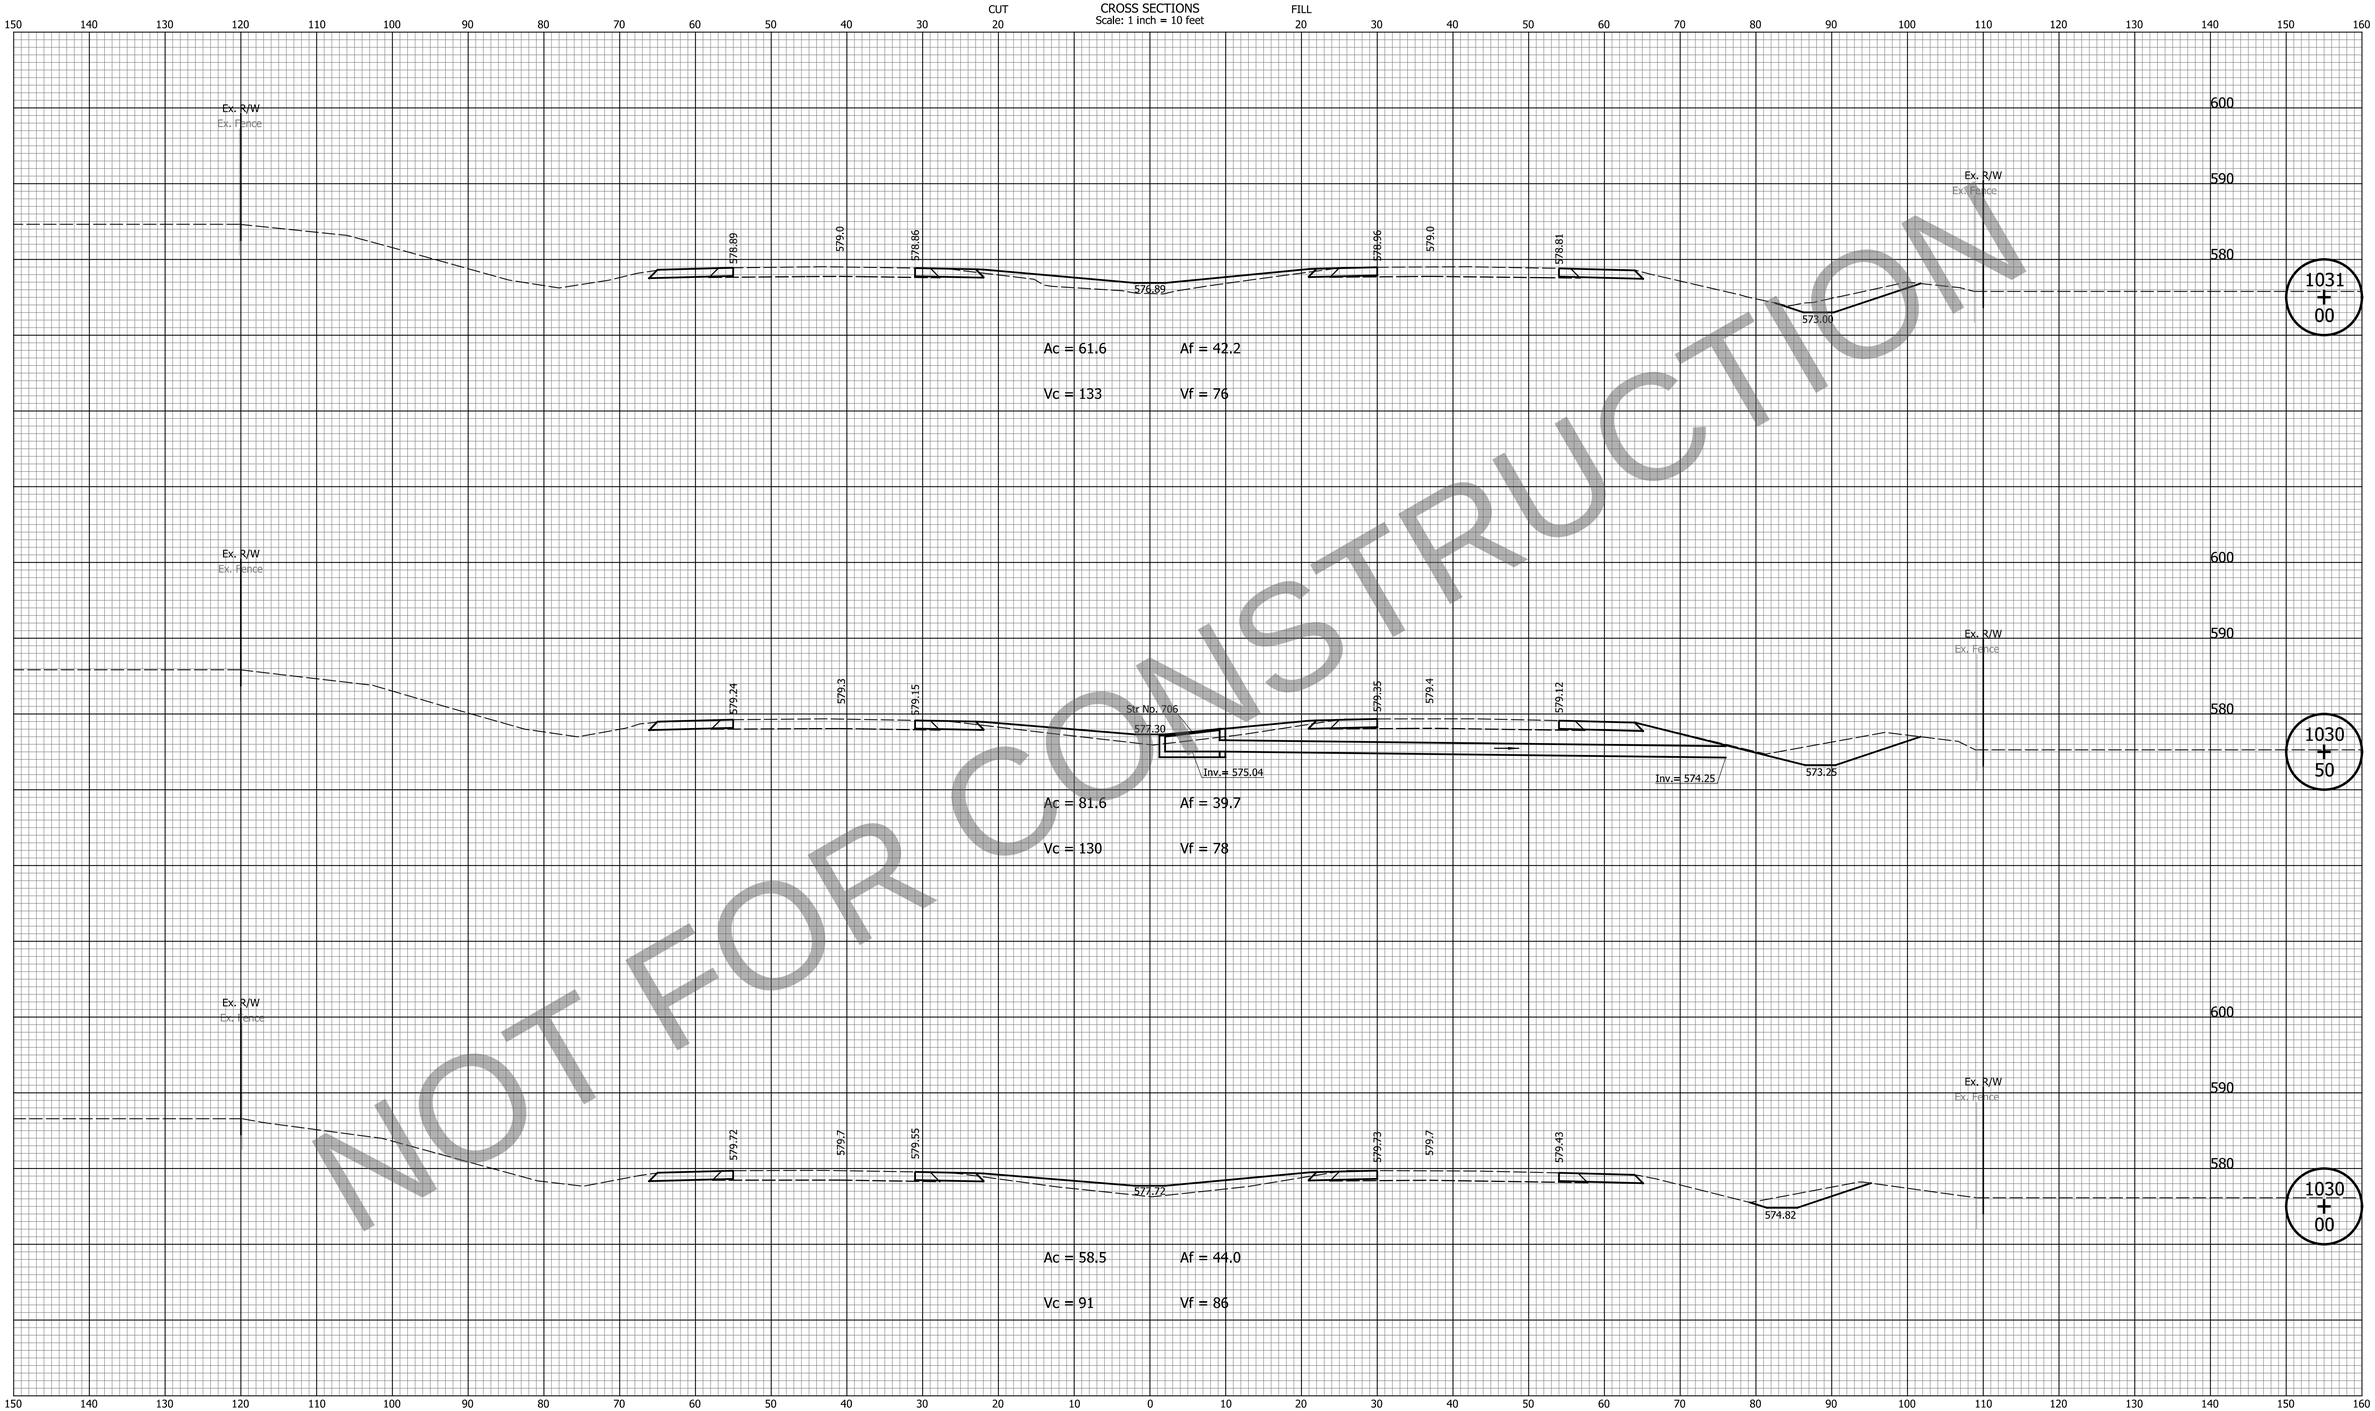

NOT FOR CONSTRUCTION

DATE	REVISION

FOR INFORMATION ONLY

Project scope, including project limits and identified work within, will change based on what the Design-Build Contractor can provide for the fixed-price identified in the RFP documents.

Note:
Proposed Cross Sections Show HMA Pavement Alternative Only.

DESIGNED: ZLM	DRAWN: BAD
CHECKED: CDH	CHECKED: PKW

INDIANA
DEPARTMENT OF TRANSPORTATION

CROSS SECTIONS
LINE "Q"

HORIZONTAL SCALE	BRIDGE FILE
1" = 10'	N/A
VERTICAL SCALE	DESIGNATION
1" = 10'	1700135

SURVEY BOOK	SHEETS		
N/A	238	of	252
CONTRACT	PROJECT		
R-41529	1700135		

Indy-def.cfg\cfg
Indiana_Shade.tbl

cherr 10/19/2023 10:36:37 AM P:\2019\00172\D. Drawings\201900172.0001.RD.CS.03.dgn

PCCP Earthwork Values | **HMA Earthwork Values**

CROSS SECTIONS
Scale: 1 inch = 10 feet

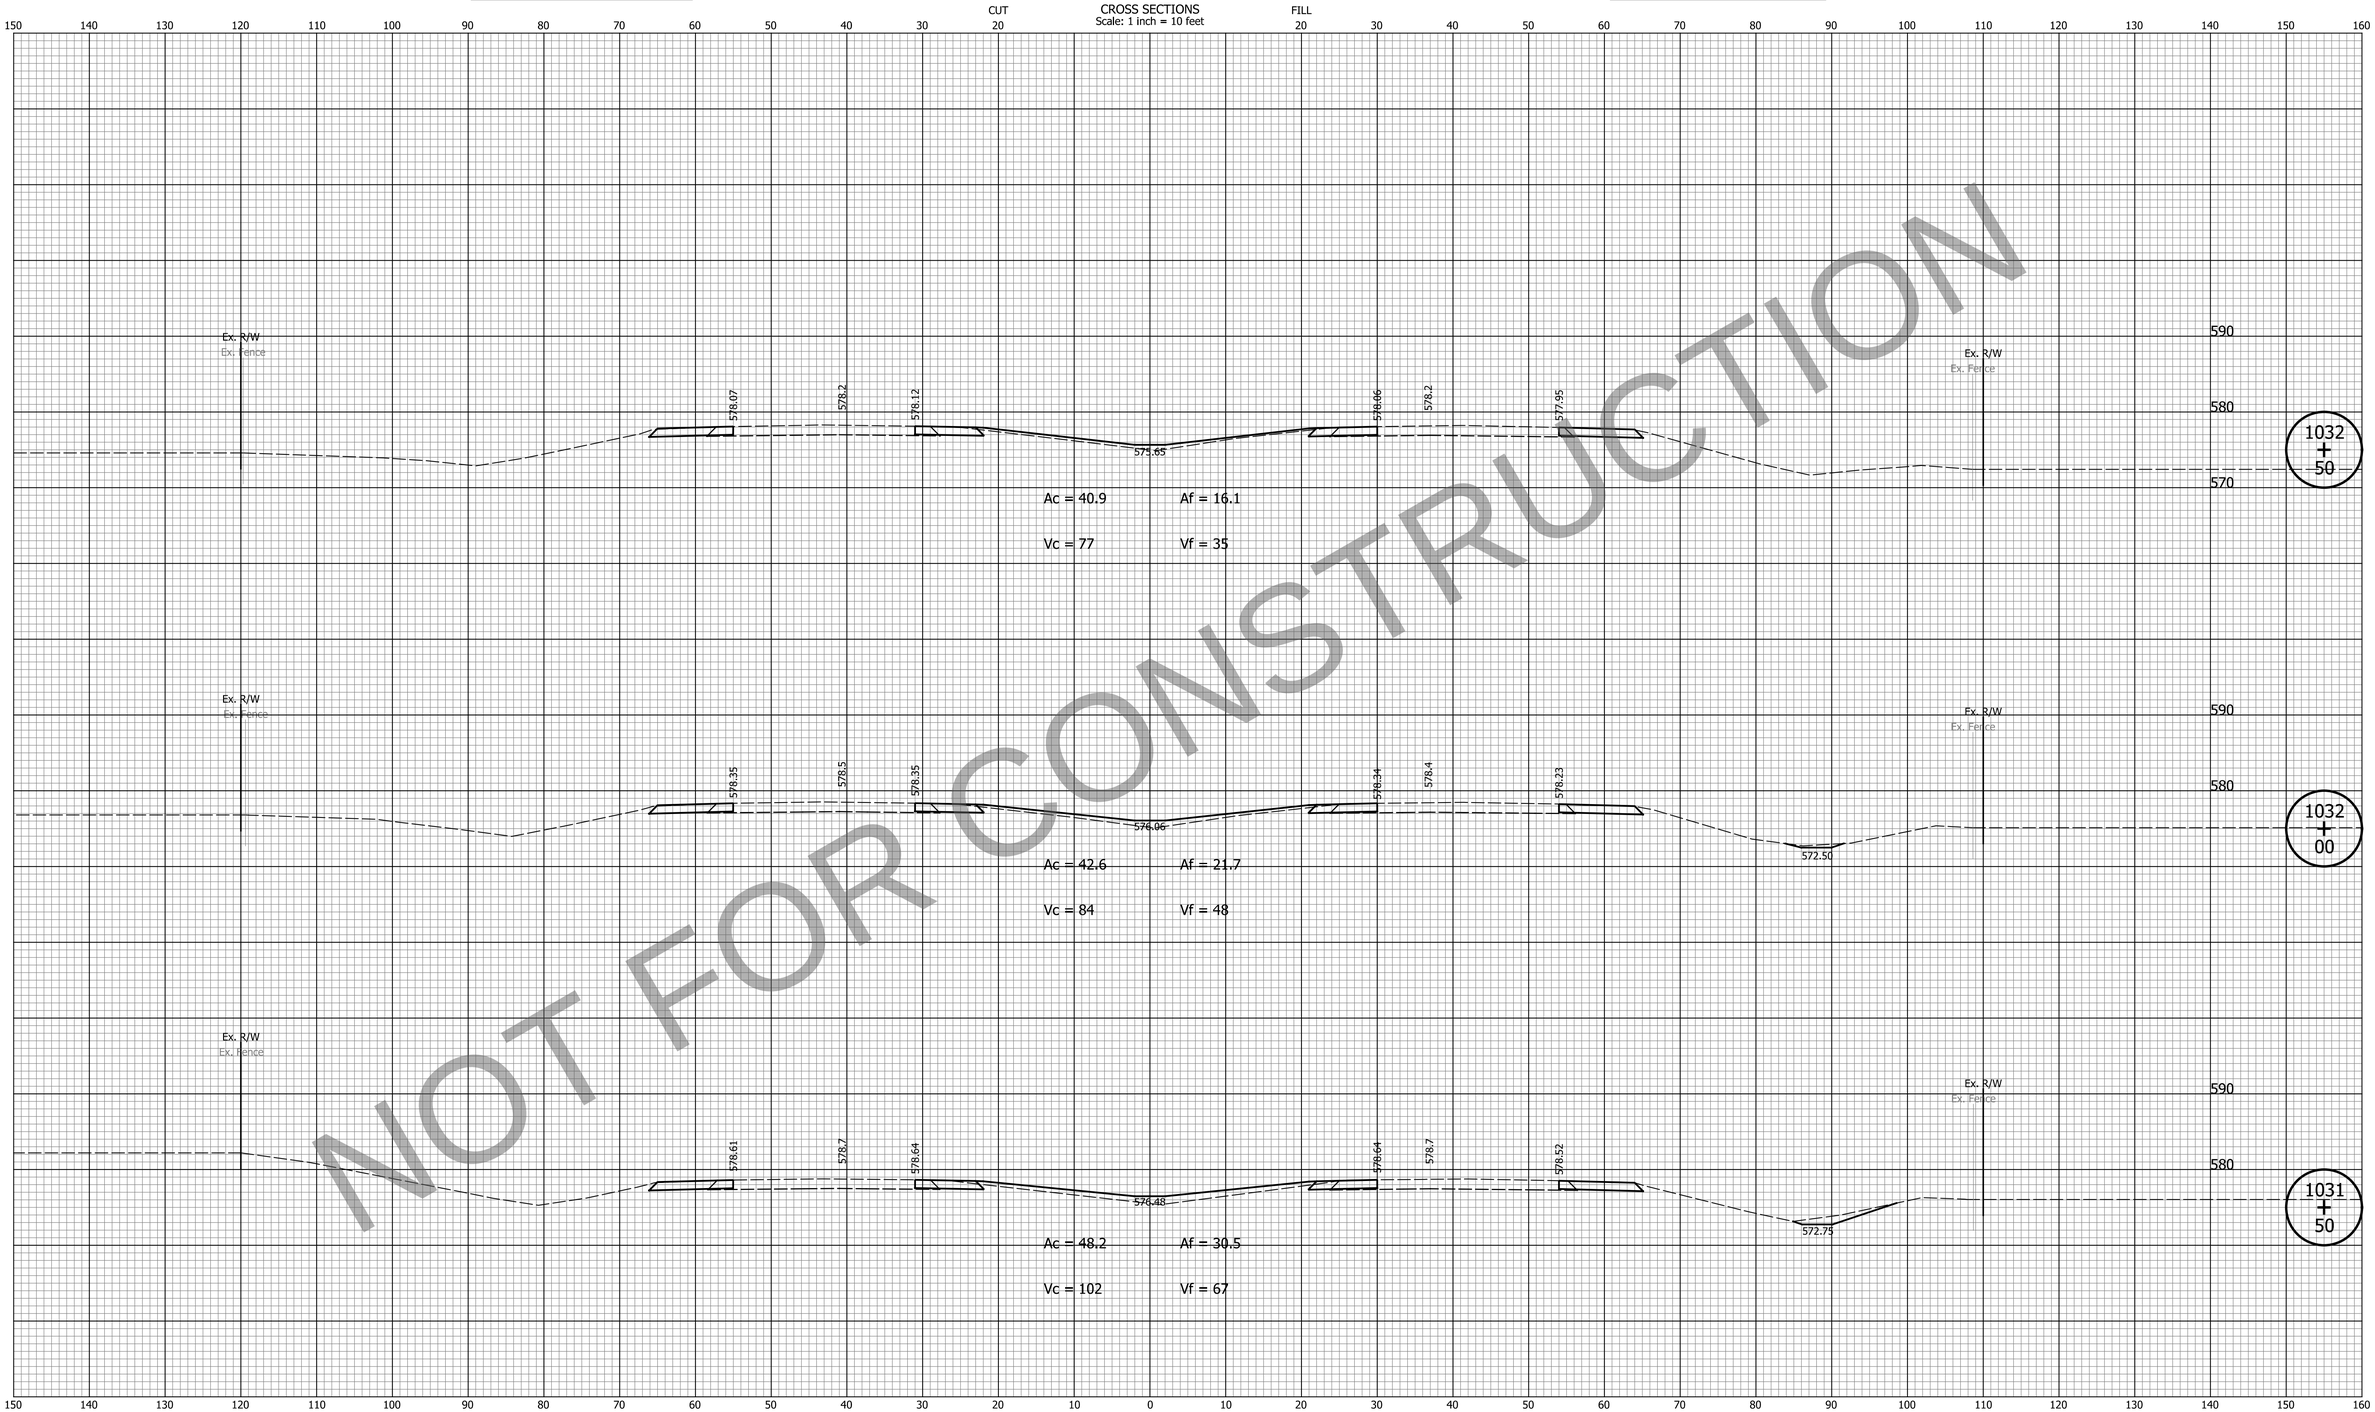

NOT FOR CONSTRUCTION

DATE	REVISION

FOR INFORMATION ONLY
Project scope, including project limits and identified work within, will change based on what the Design-Build Contractor can provide for the fixed-price identified in the RFP documents.

Note:
Proposed Cross Sections Show HMA Pavement Alternative Only.

DESIGNED: ZLM	DRAWN: BAD
CHECKED: CDH	CHECKED: PKW

INDIANA
DEPARTMENT OF TRANSPORTATION

CROSS SECTIONS
LINE "Q"

HORIZONTAL SCALE	BRIDGE FILE
1" = 10'	N/A
VERTICAL SCALE	DESIGNATION
1" = 10'	1700135
SURVEY BOOK	SHEETS
N/A	239 of 252
CONTRACT	PROJECT
R-41529	1700135

Indy-mdf.pltcfg
Indiana_Shade.tbl

cherr 10/19/2023 10:36:40 AM P:\2019\00172\D. Drawings\201900172.0001.RD.CS.03.dgn

PCCP Earthwork Values | **HMA Earthwork Values**

CROSS SECTIONS
Scale: 1 inch = 10 feet

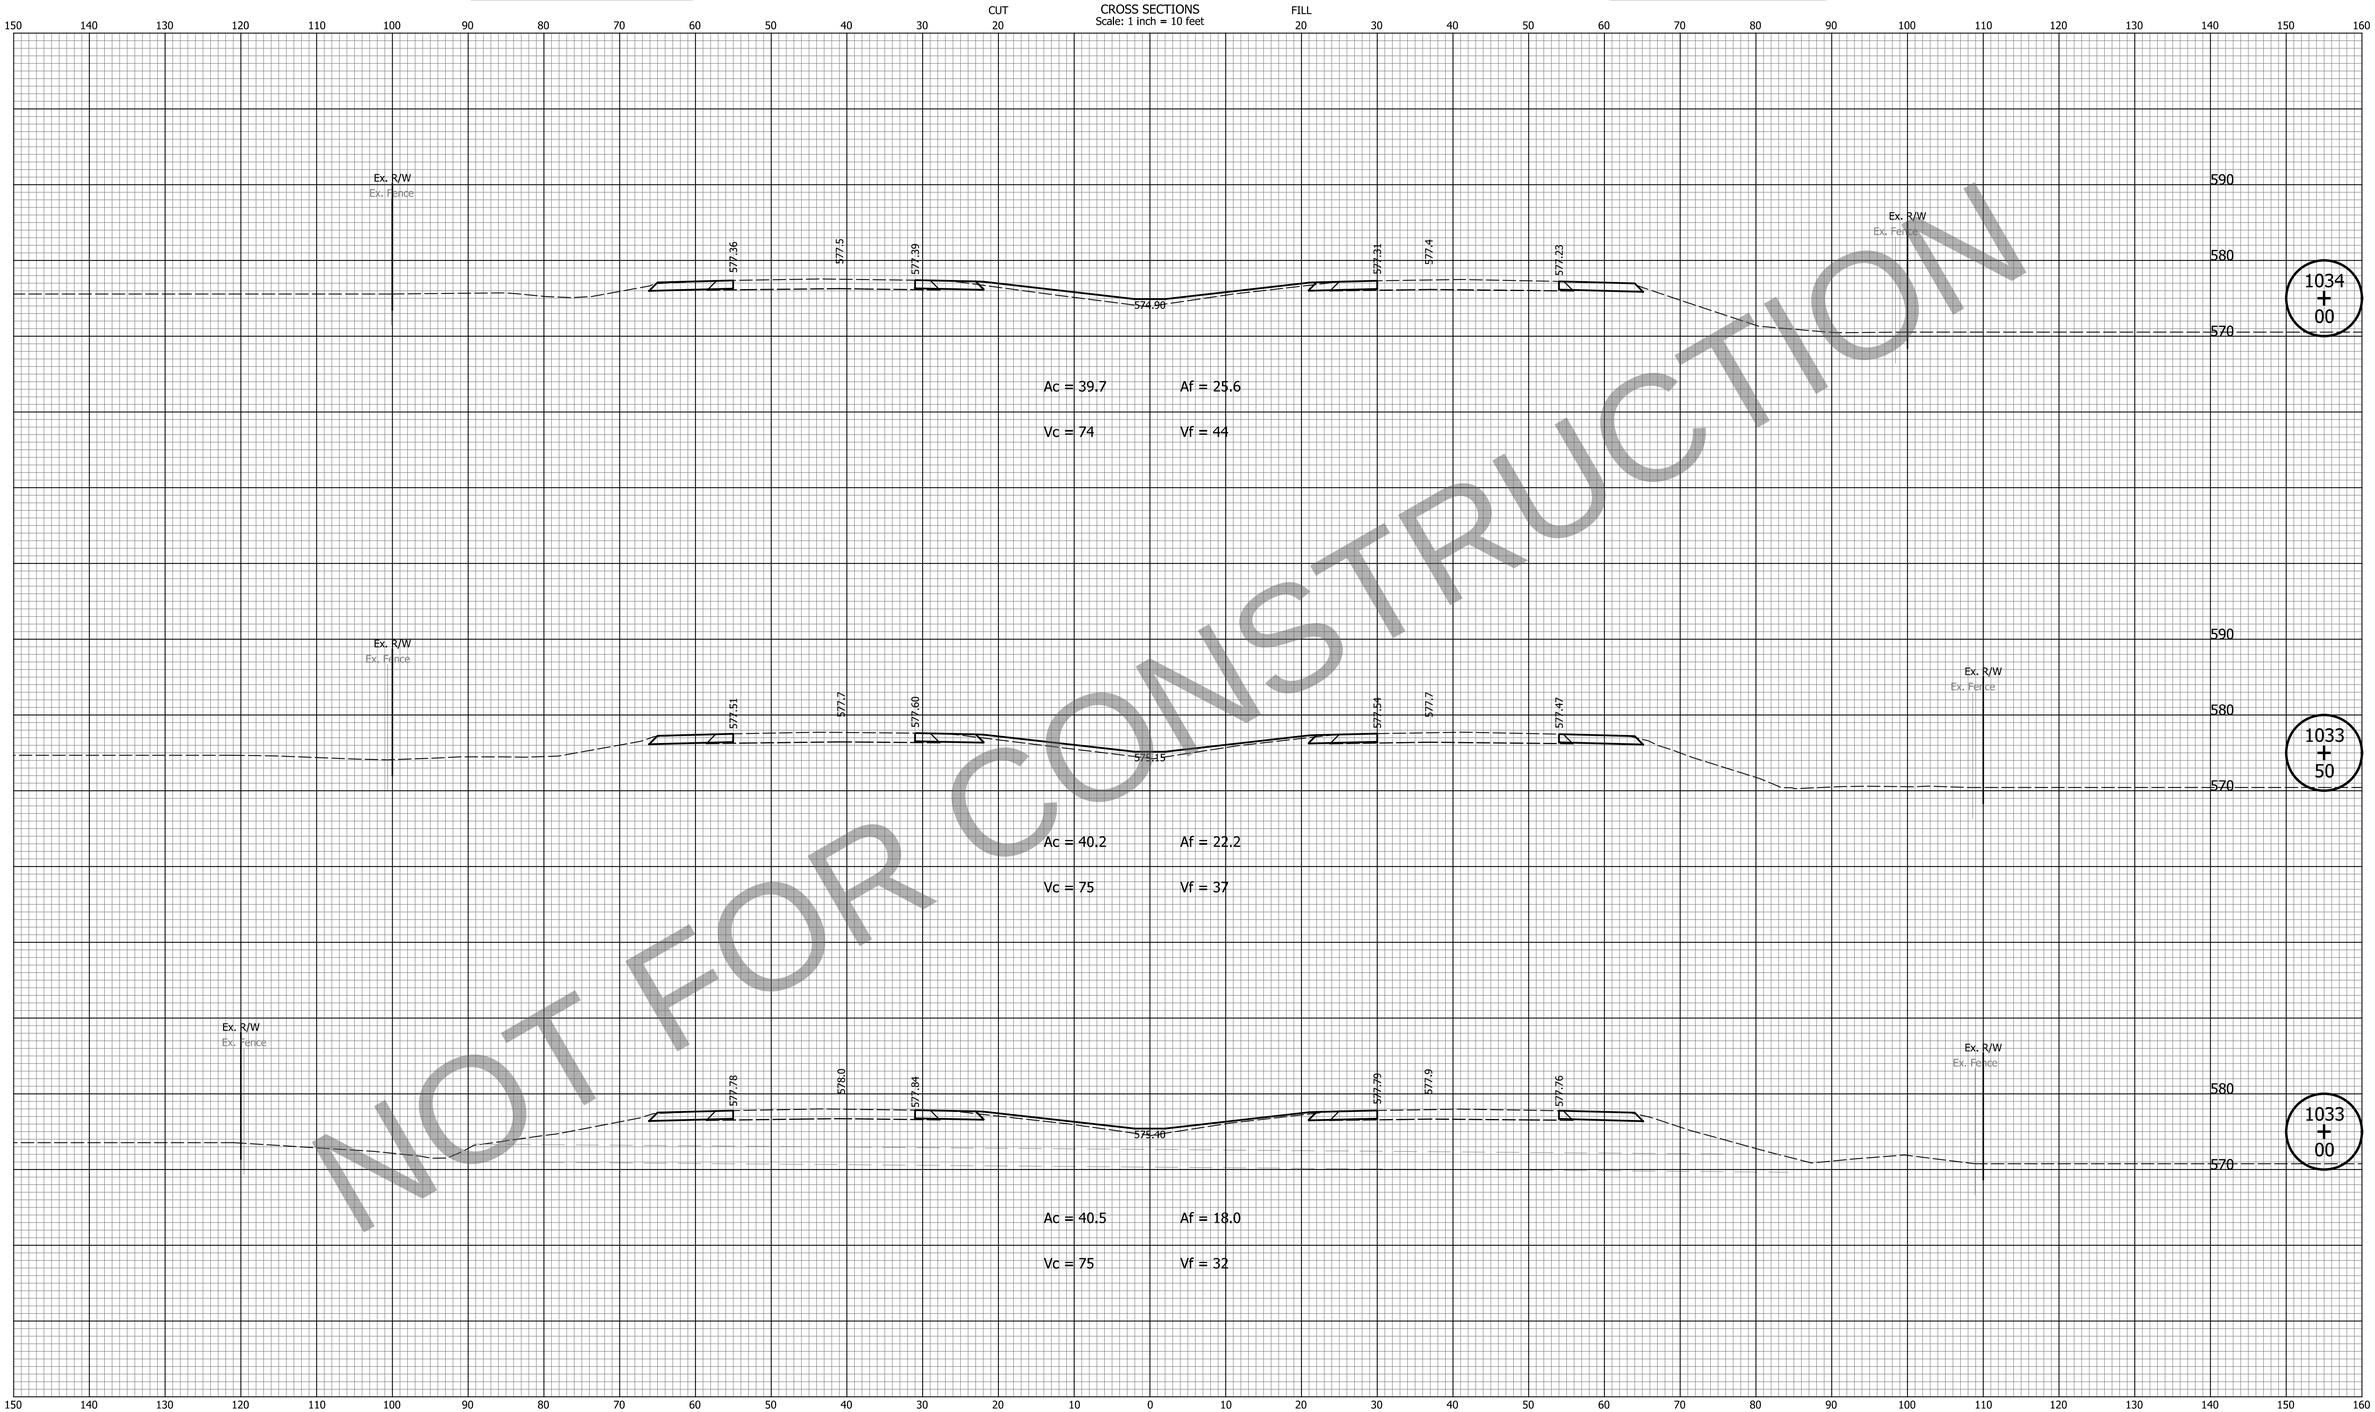

NOT FOR CONSTRUCTION

DATE	REVISION

FOR INFORMATION ONLY
Project scope, including project limits and identified work within, will change based on what the Design-Build Contractor can provide for the fixed-price identified in the RFP documents.

Note:
Proposed Cross Sections Show HMA Pavement Alternative Only.

DESIGNED: ZLM	DRAWN: BAD
CHECKED: CDH	CHECKED: PKW

INDIANA
DEPARTMENT OF TRANSPORTATION

CROSS SECTIONS
LINE "Q"

HORIZONTAL SCALE	BRIDGE FILE
1" = 10'	N/A
VERTICAL SCALE	DESIGNATION
1" = 10'	1700135
SURVEY BOOK	SHEETS
N/A	240 of 252
CONTRACT	PROJECT
R-41529	1700135

Indy-Pdf.pltcfg
Indiana_Shade.tbl

cherr 10/19/2023 10:36:42 AM P:\2019\00172\D. Drawings\201900172.0001.RD.CS.03.dgn

PCCP Earthwork Values

HMA Earthwork Values

CROSS SECTIONS
Scale: 1 inch = 10 feet

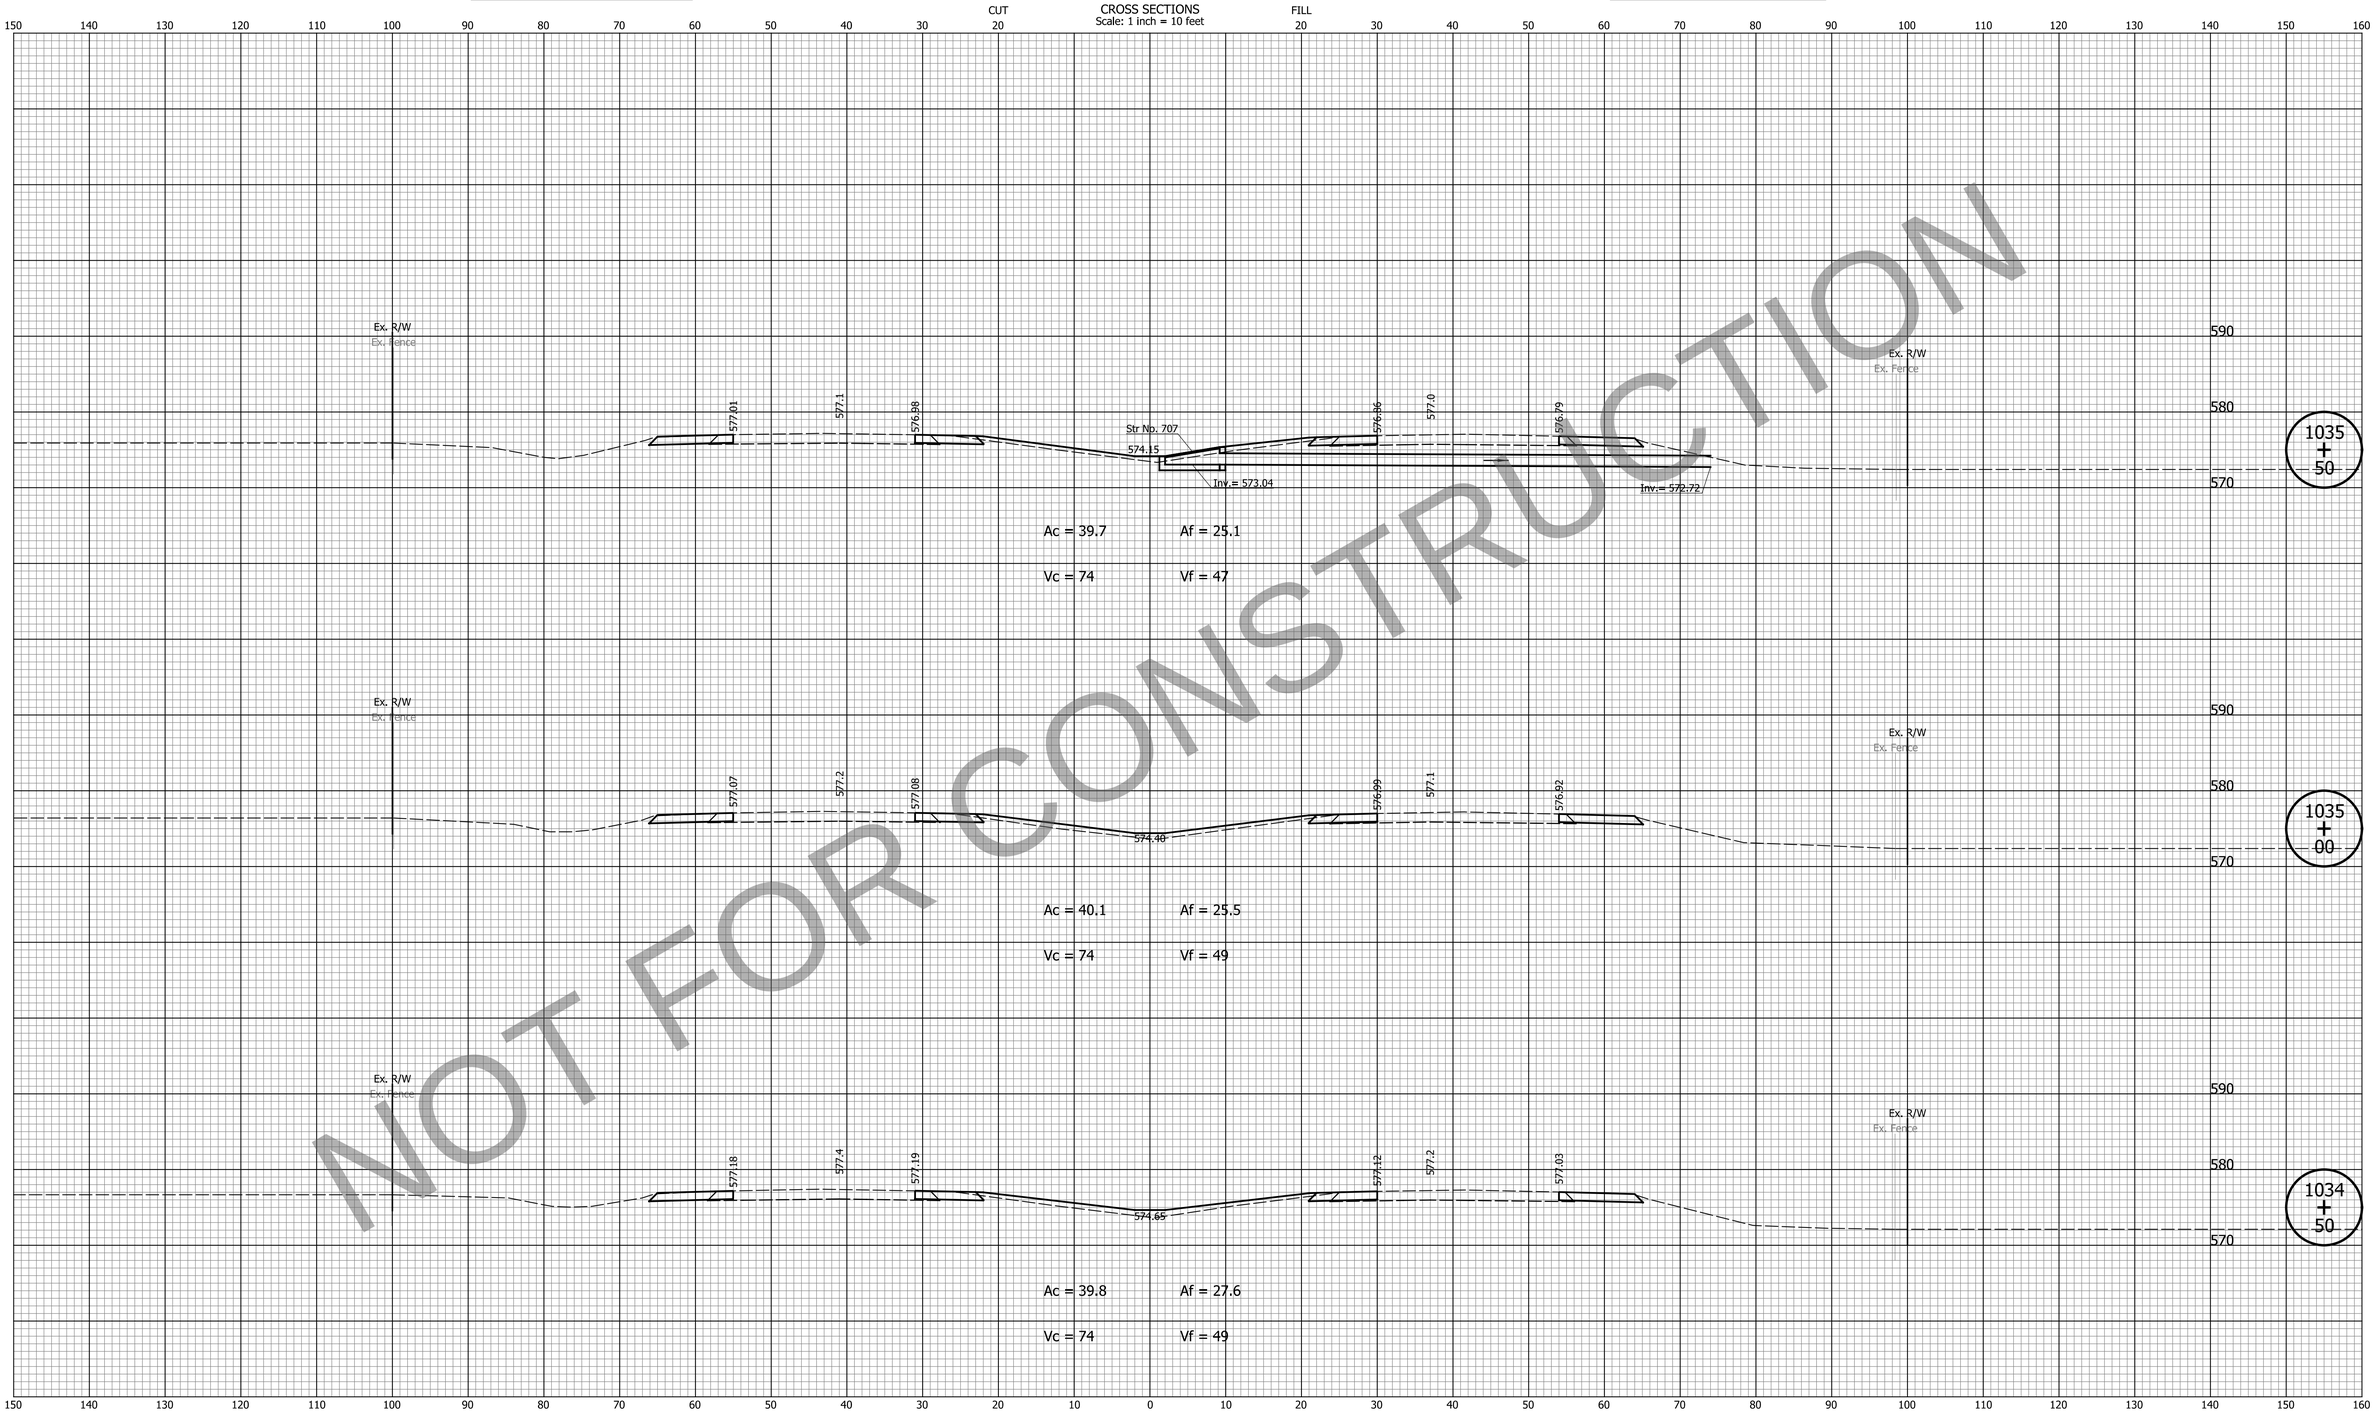

NOT FOR CONSTRUCTION

DATE	REVISION

FOR INFORMATION ONLY
Project scope, including project limits and identified work within, will change based on what the Design-Build Contractor can provide for the fixed-price identified in the RFP documents.

Note:
Proposed Cross Sections Show HMA Pavement Alternative Only.

DESIGNED: ZLM	DRAWN: BAD
CHECKED: CDH	CHECKED: PKW

INDIANA
DEPARTMENT OF TRANSPORTATION

CROSS SECTIONS
LINE "Q"

HORIZONTAL SCALE	BRIDGE FILE
1" = 10'	N/A
VERTICAL SCALE	DESIGNATION
1" = 10'	1700135
SURVEY BOOK	SHEETS
N/A	241 of 252
CONTRACT	PROJECT
R-41529	1700135

Indy-pdf.pltcfg
Indiana_Shade.tbl

cherr 10/19/2023 10:36:44 AM P:\2019\00172\D. Drawings\201900172.0001.RD.CS.03.dgn

PCCP Earthwork Values | **HMA Earthwork Values**

CROSS SECTIONS
Scale: 1 inch = 10 feet

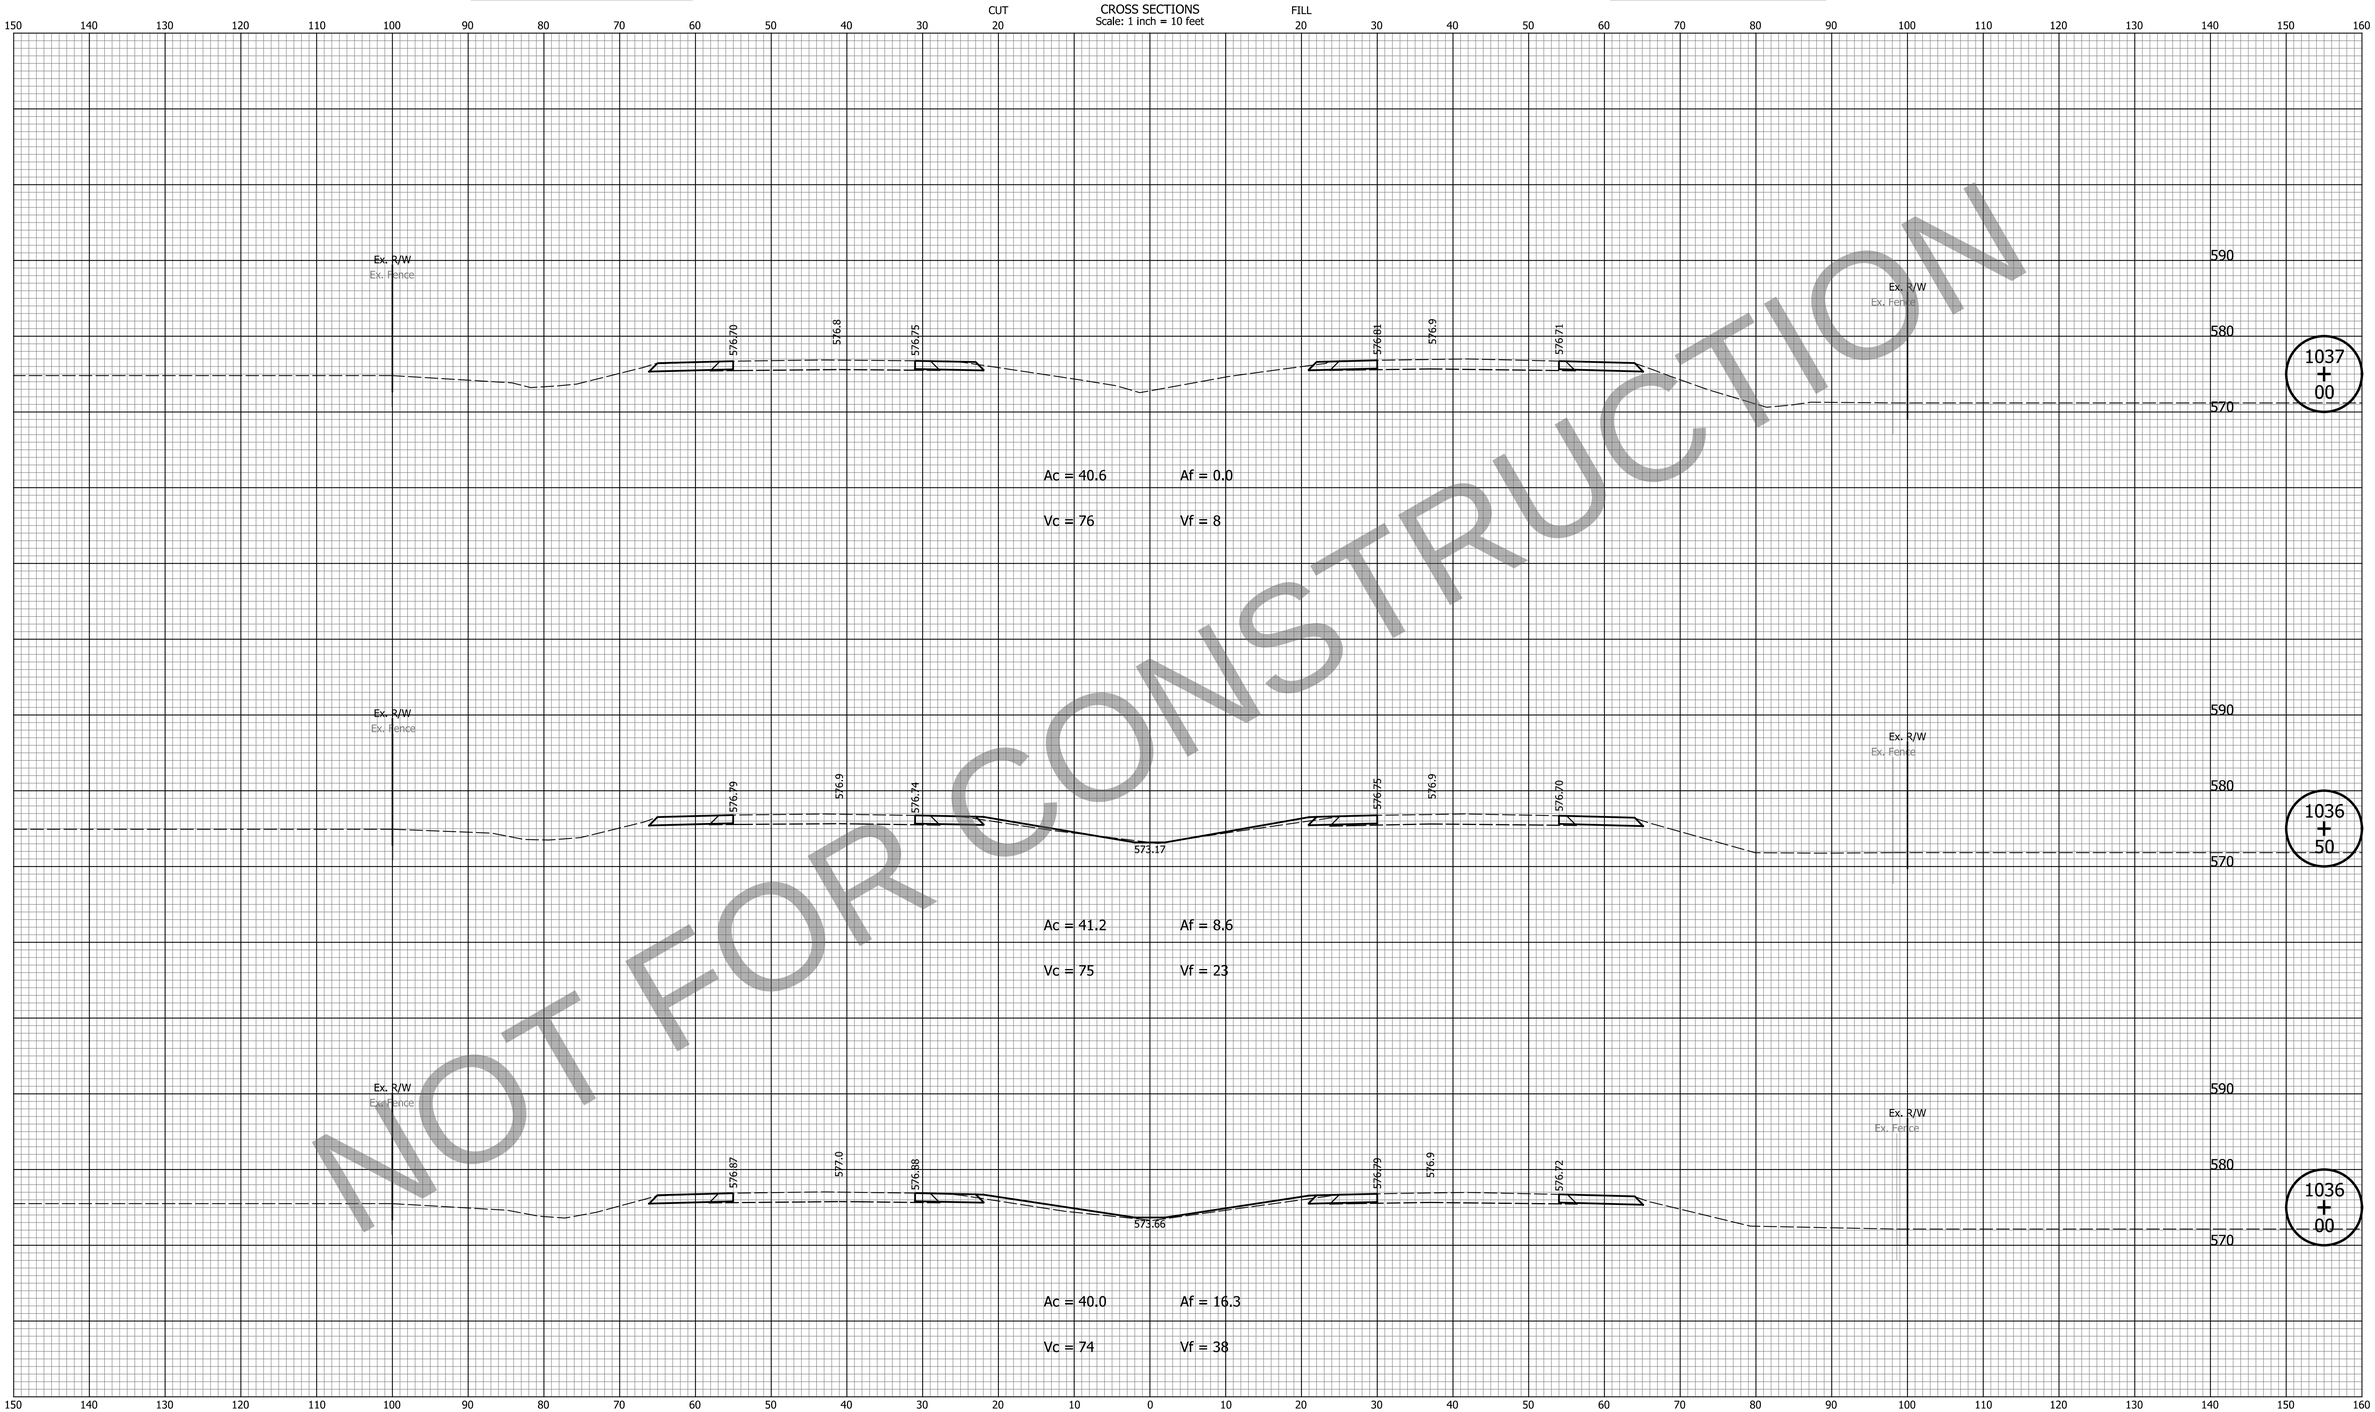

NOT FOR CONSTRUCTION

DATE	REVISION

FOR INFORMATION ONLY

Project scope, including project limits and identified work within, will change based on what the Design-Build Contractor can provide for the fixed-price identified in the RFP documents.

Note:
Proposed Cross Sections Show HMA Pavement Alternative Only.

DESIGNED: ZLM	DRAWN: BAD
CHECKED: CDH	CHECKED: PKW

INDIANA
DEPARTMENT OF TRANSPORTATION

CROSS SECTIONS
LINE "Q"

HORIZONTAL SCALE	BRIDGE FILE
1" = 10'	N/A
VERTICAL SCALE	DESIGNATION
1" = 10'	1700135
SURVEY BOOK	SHEETS
N/A	242 of 252
CONTRACT	PROJECT
R-41529	1700135

Indy+Pdf.dfcfg
Indiana_Shade.tbl

cherr 10/19/2023 10:36:47 AM P:\2019\00172\D. Drawings\201900172.0001.RD.CS.03.dgn

PCCP Earthwork Values

HMA Earthwork Values

CROSS SECTIONS
Scale: 1 inch = 10 feet

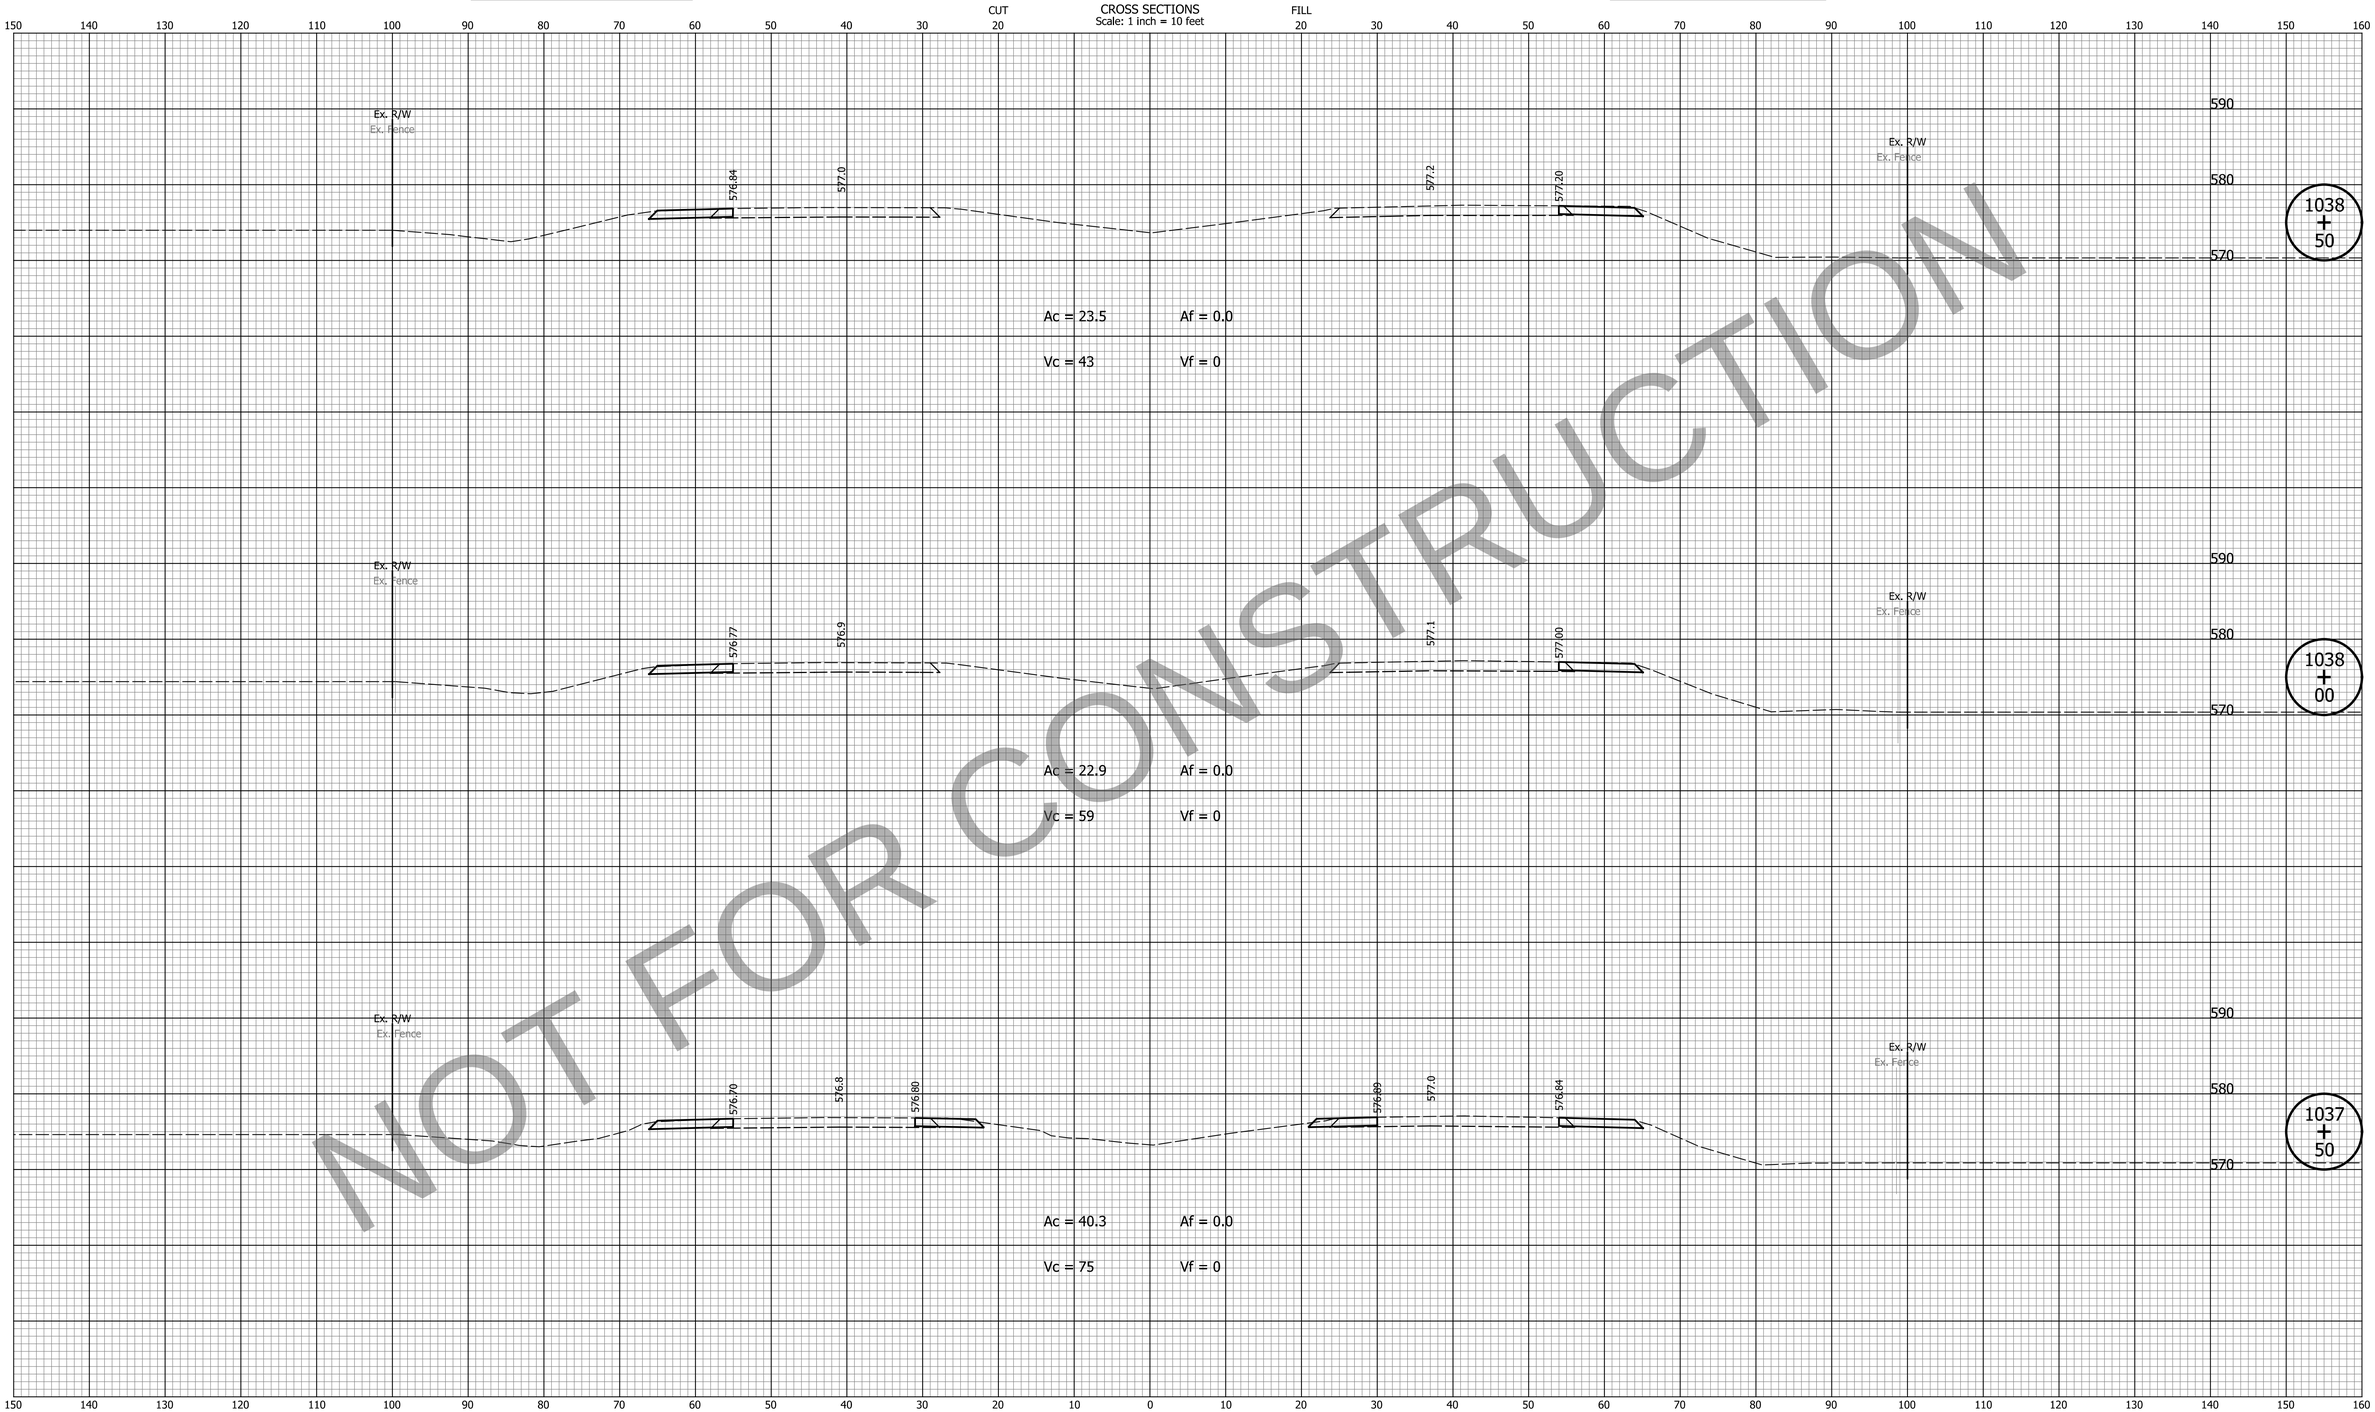

NOT FOR CONSTRUCTION

DATE	REVISION

FOR INFORMATION ONLY
Project scope, including project limits and identified work within, will change based on what the Design-Build Contractor can provide for the fixed-price identified in the RFP documents.

Note:
Proposed Cross Sections Show HMA Pavement Alternative Only.

DESIGNED: ZLM	DRAWN: BAD
CHECKED: CDH	CHECKED: PKW

INDIANA
DEPARTMENT OF TRANSPORTATION

CROSS SECTIONS
LINE "Q"

HORIZONTAL SCALE	BRIDGE FILE
1" = 10'	N/A
VERTICAL SCALE	DESIGNATION
1" = 10'	1700135
SURVEY BOOK	SHEETS
N/A	243 of 252
CONTRACT	PROJECT
R-41529	1700135

Indy-mdf.pltcfg
Indiana_Shade.tbl

cherr 10/19/2023 10:36:49 AM P:\2019\00172\D. Drawings\201900172.0001.RD.CS.03.dgn

PCCP Earthwork Values

HMA Earthwork Values

CROSS SECTIONS
Scale: 1 inch = 10 feet

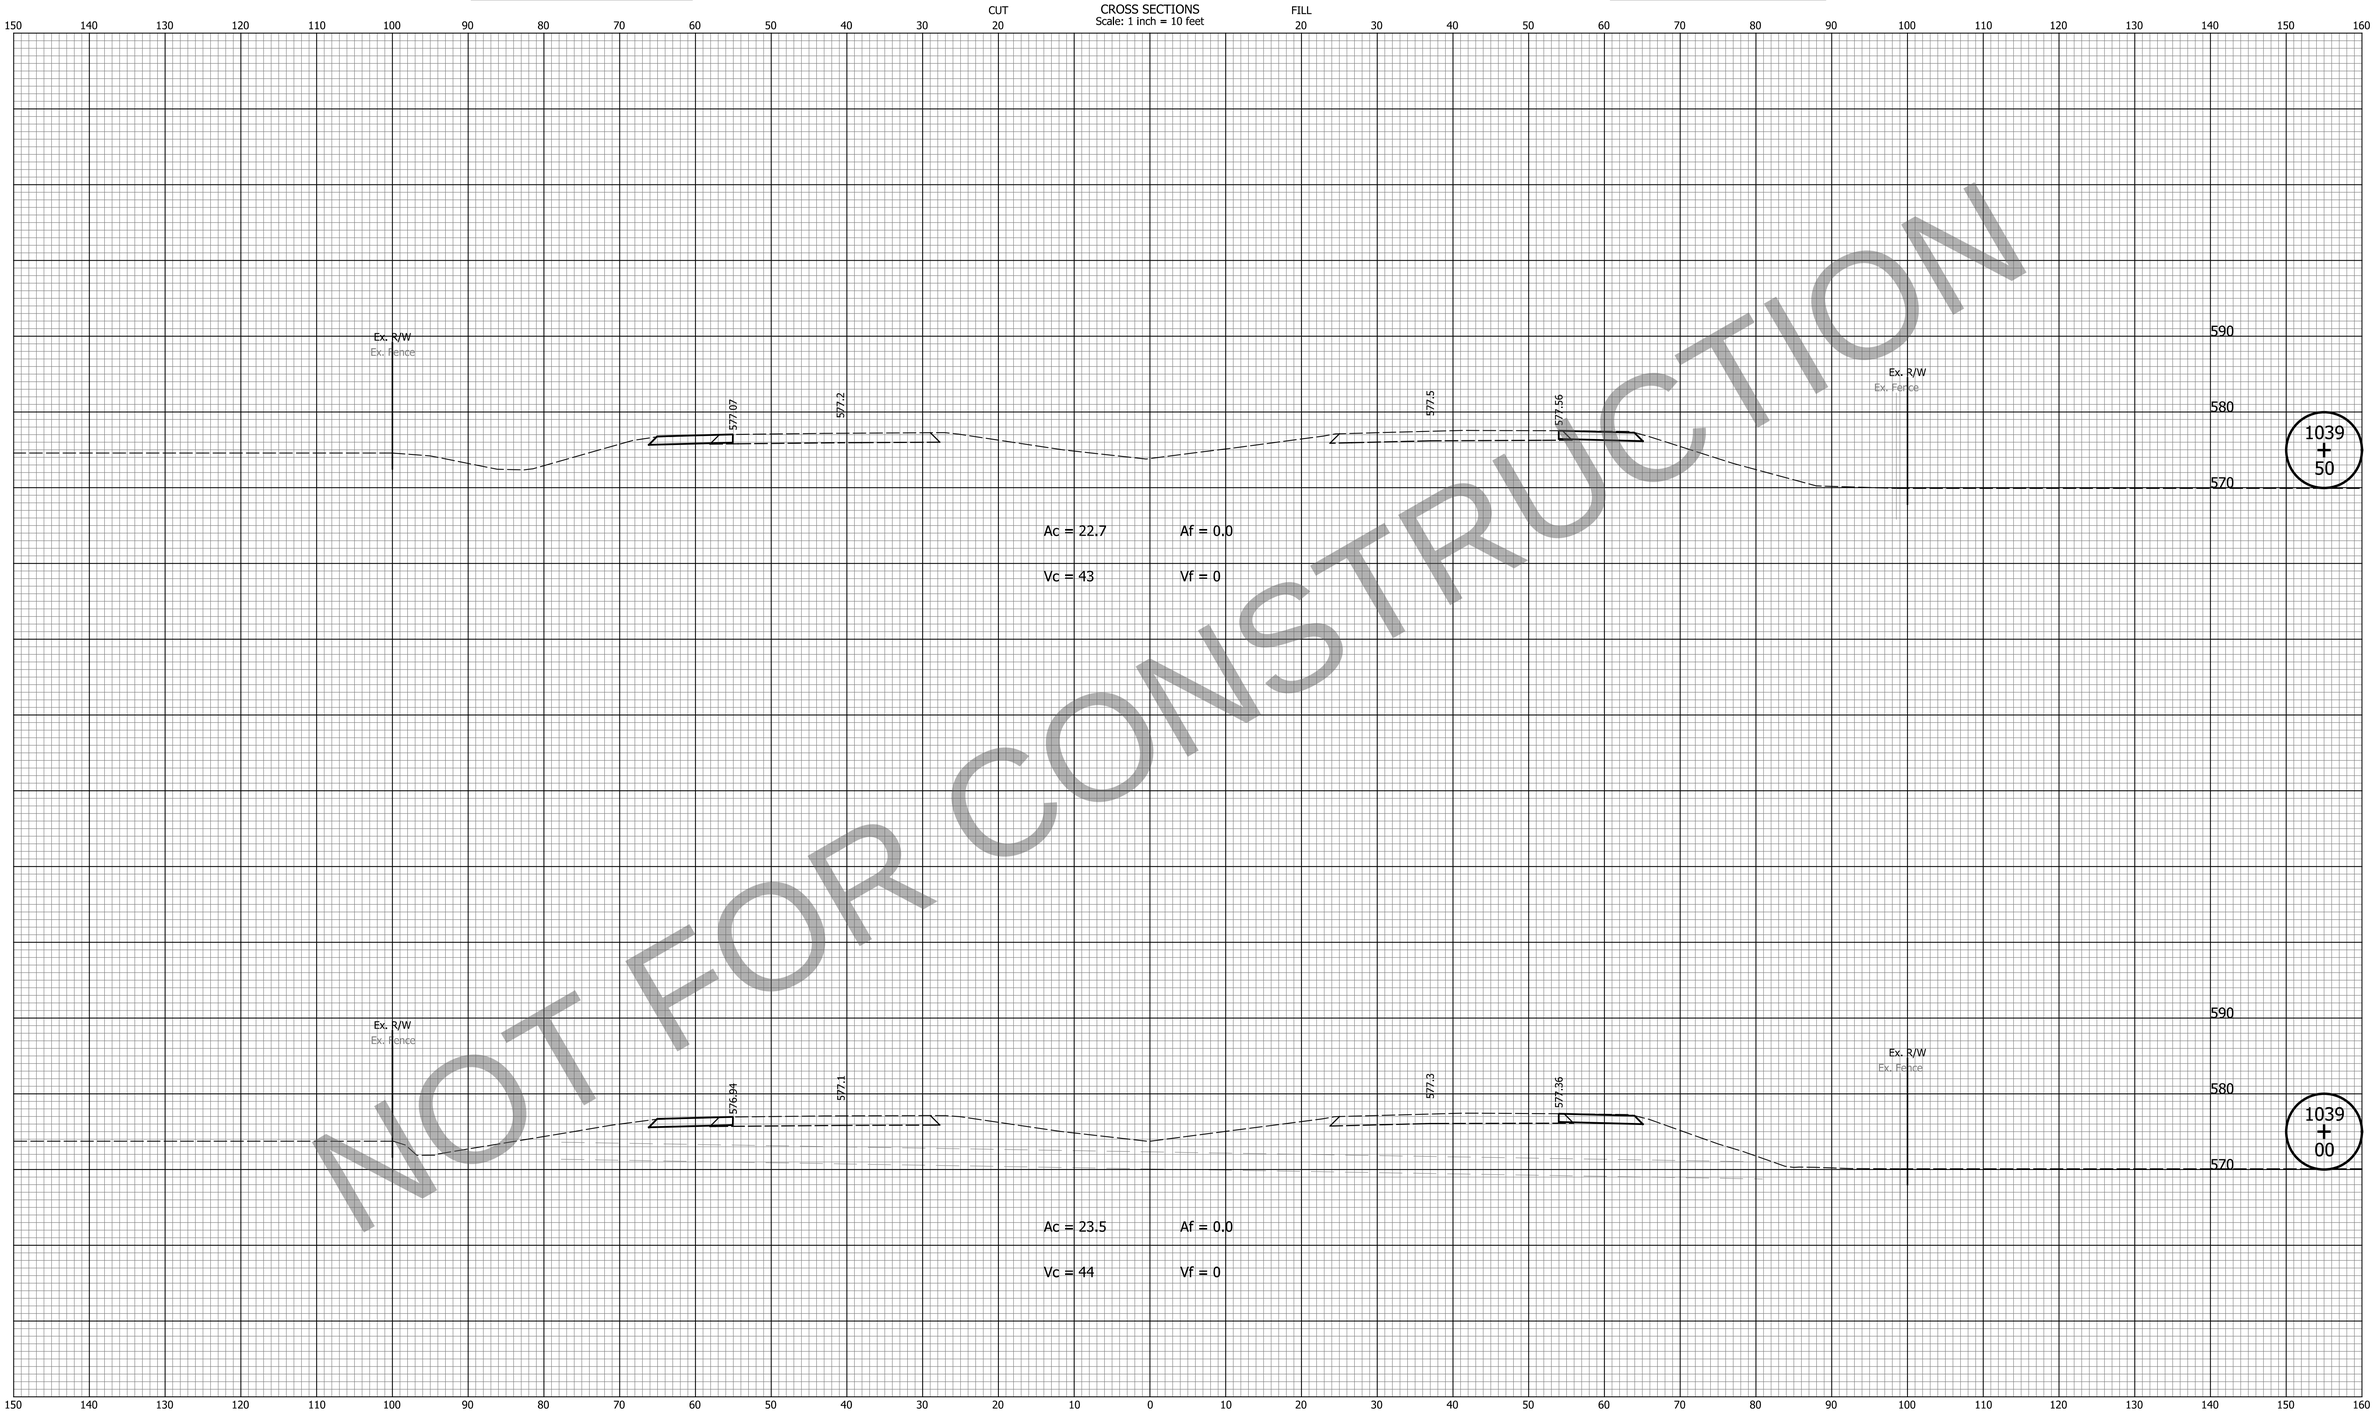

NOT FOR CONSTRUCTION

DATE	REVISION

FOR INFORMATION ONLY
Project scope, including project limits and identified work within, will change based on what the Design-Build Contractor can provide for the fixed-price identified in the RFP documents.

Note:
Proposed Cross Sections Show HMA Pavement Alternative Only.

DESIGNED: ZLM	DRAWN: BAD
CHECKED: CDH	CHECKED: PKW

INDIANA
DEPARTMENT OF TRANSPORTATION

CROSS SECTIONS
LINE "Q"

HORIZONTAL SCALE	BRIDGE FILE
1" = 10'	N/A
VERTICAL SCALE	DESIGNATION
1" = 10'	1700135
SURVEY BOOK	SHEETS
N/A	244 of 252
CONTRACT	PROJECT
R-41529	1700135

Indy-mdf.pltcfg
Indiana_Shade.tbl

cherr 10/19/2023 10:36:51 AM P:\2019\00172\D. Drawings\201900172.0001.RD.CS.03.dgn

PCCP Earthwork Values

HMA Earthwork Values

CROSS SECTIONS
Scale: 1 inch = 10 feet

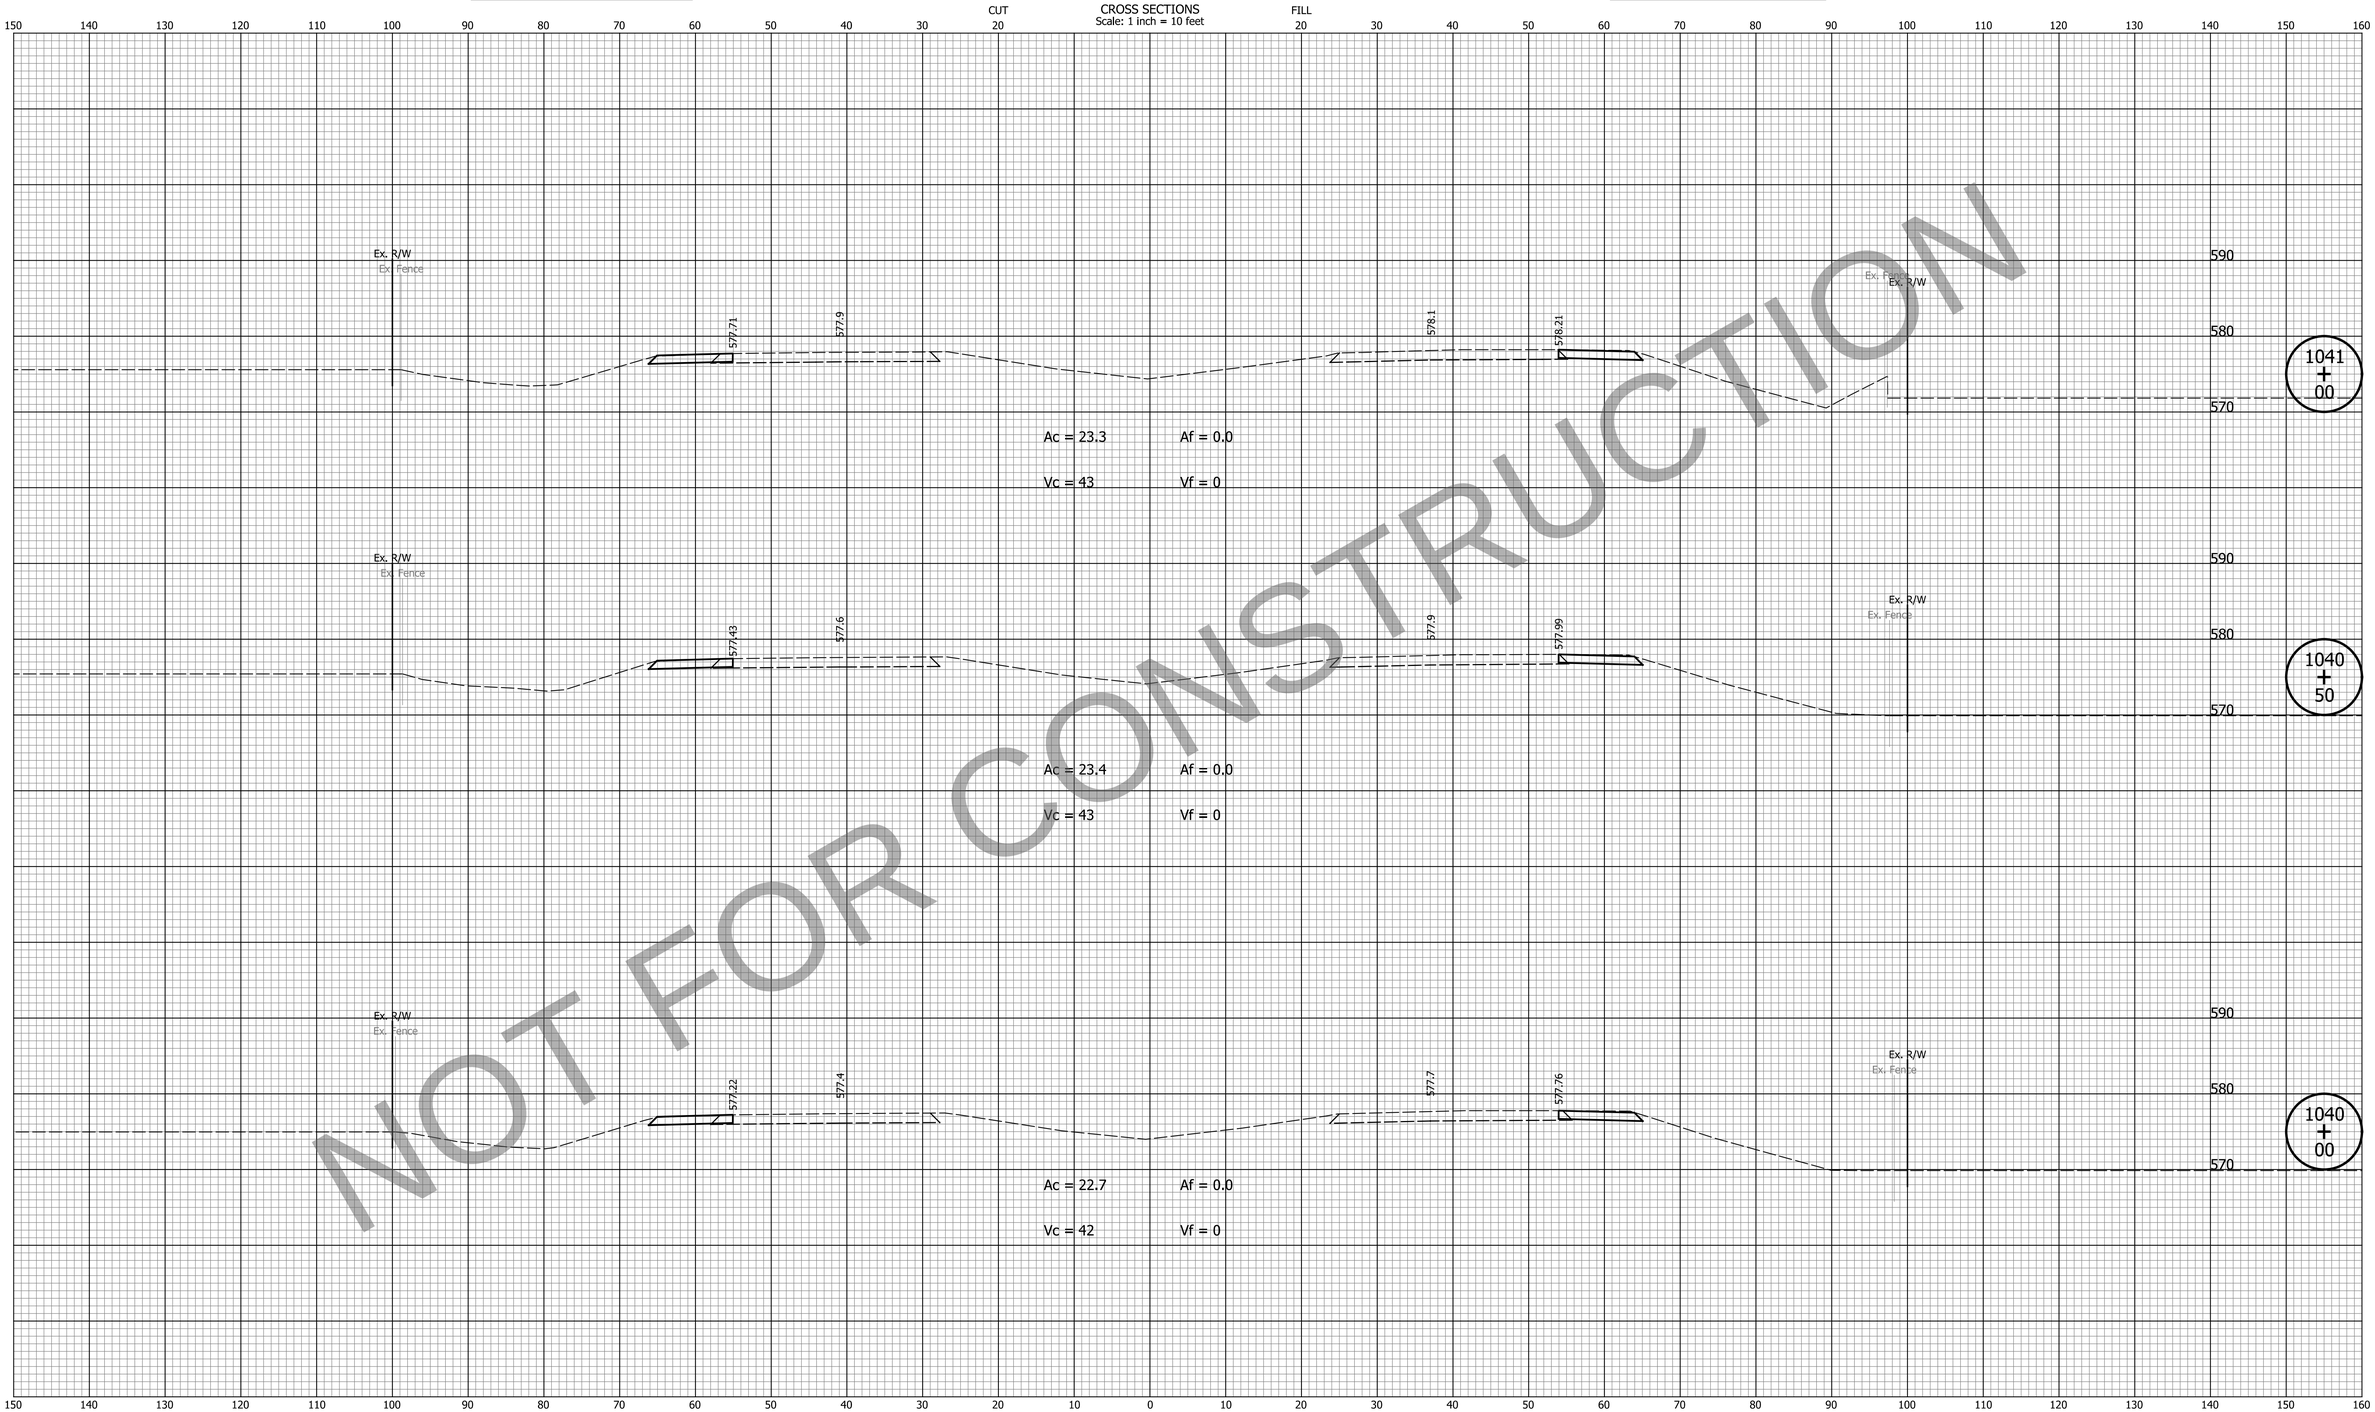

DATE	REVISION

FOR INFORMATION ONLY
Project scope, including project limits and identified work within, will change based on what the Design-Build Contractor can provide for the fixed-price identified in the RFP documents.

Note:
Proposed Cross Sections Show HMA Pavement Alternative Only.

DESIGNED: ZLM	DRAWN: BAD
CHECKED: CDH	CHECKED: PKW

INDIANA
DEPARTMENT OF TRANSPORTATION

CROSS SECTIONS
LINE "Q"

HORIZONTAL SCALE	BRIDGE FILE
1" = 10'	N/A
VERTICAL SCALE	DESIGNATION
1" = 10'	1700135
SURVEY BOOK	SHEETS
N/A	245 of 252
CONTRACT	PROJECT
R-41529	1700135

Indy-mdf.dgnlib
Indiana_Shade.tbl

cherr 10/19/2023 10:36:54 AM P:\2019\00172\D. Drawings\201900172.0001.RD.CS.03.dgn

PCCP Earthwork Values

HMA Earthwork Values

CROSS SECTIONS
Scale: 1 inch = 10 feet

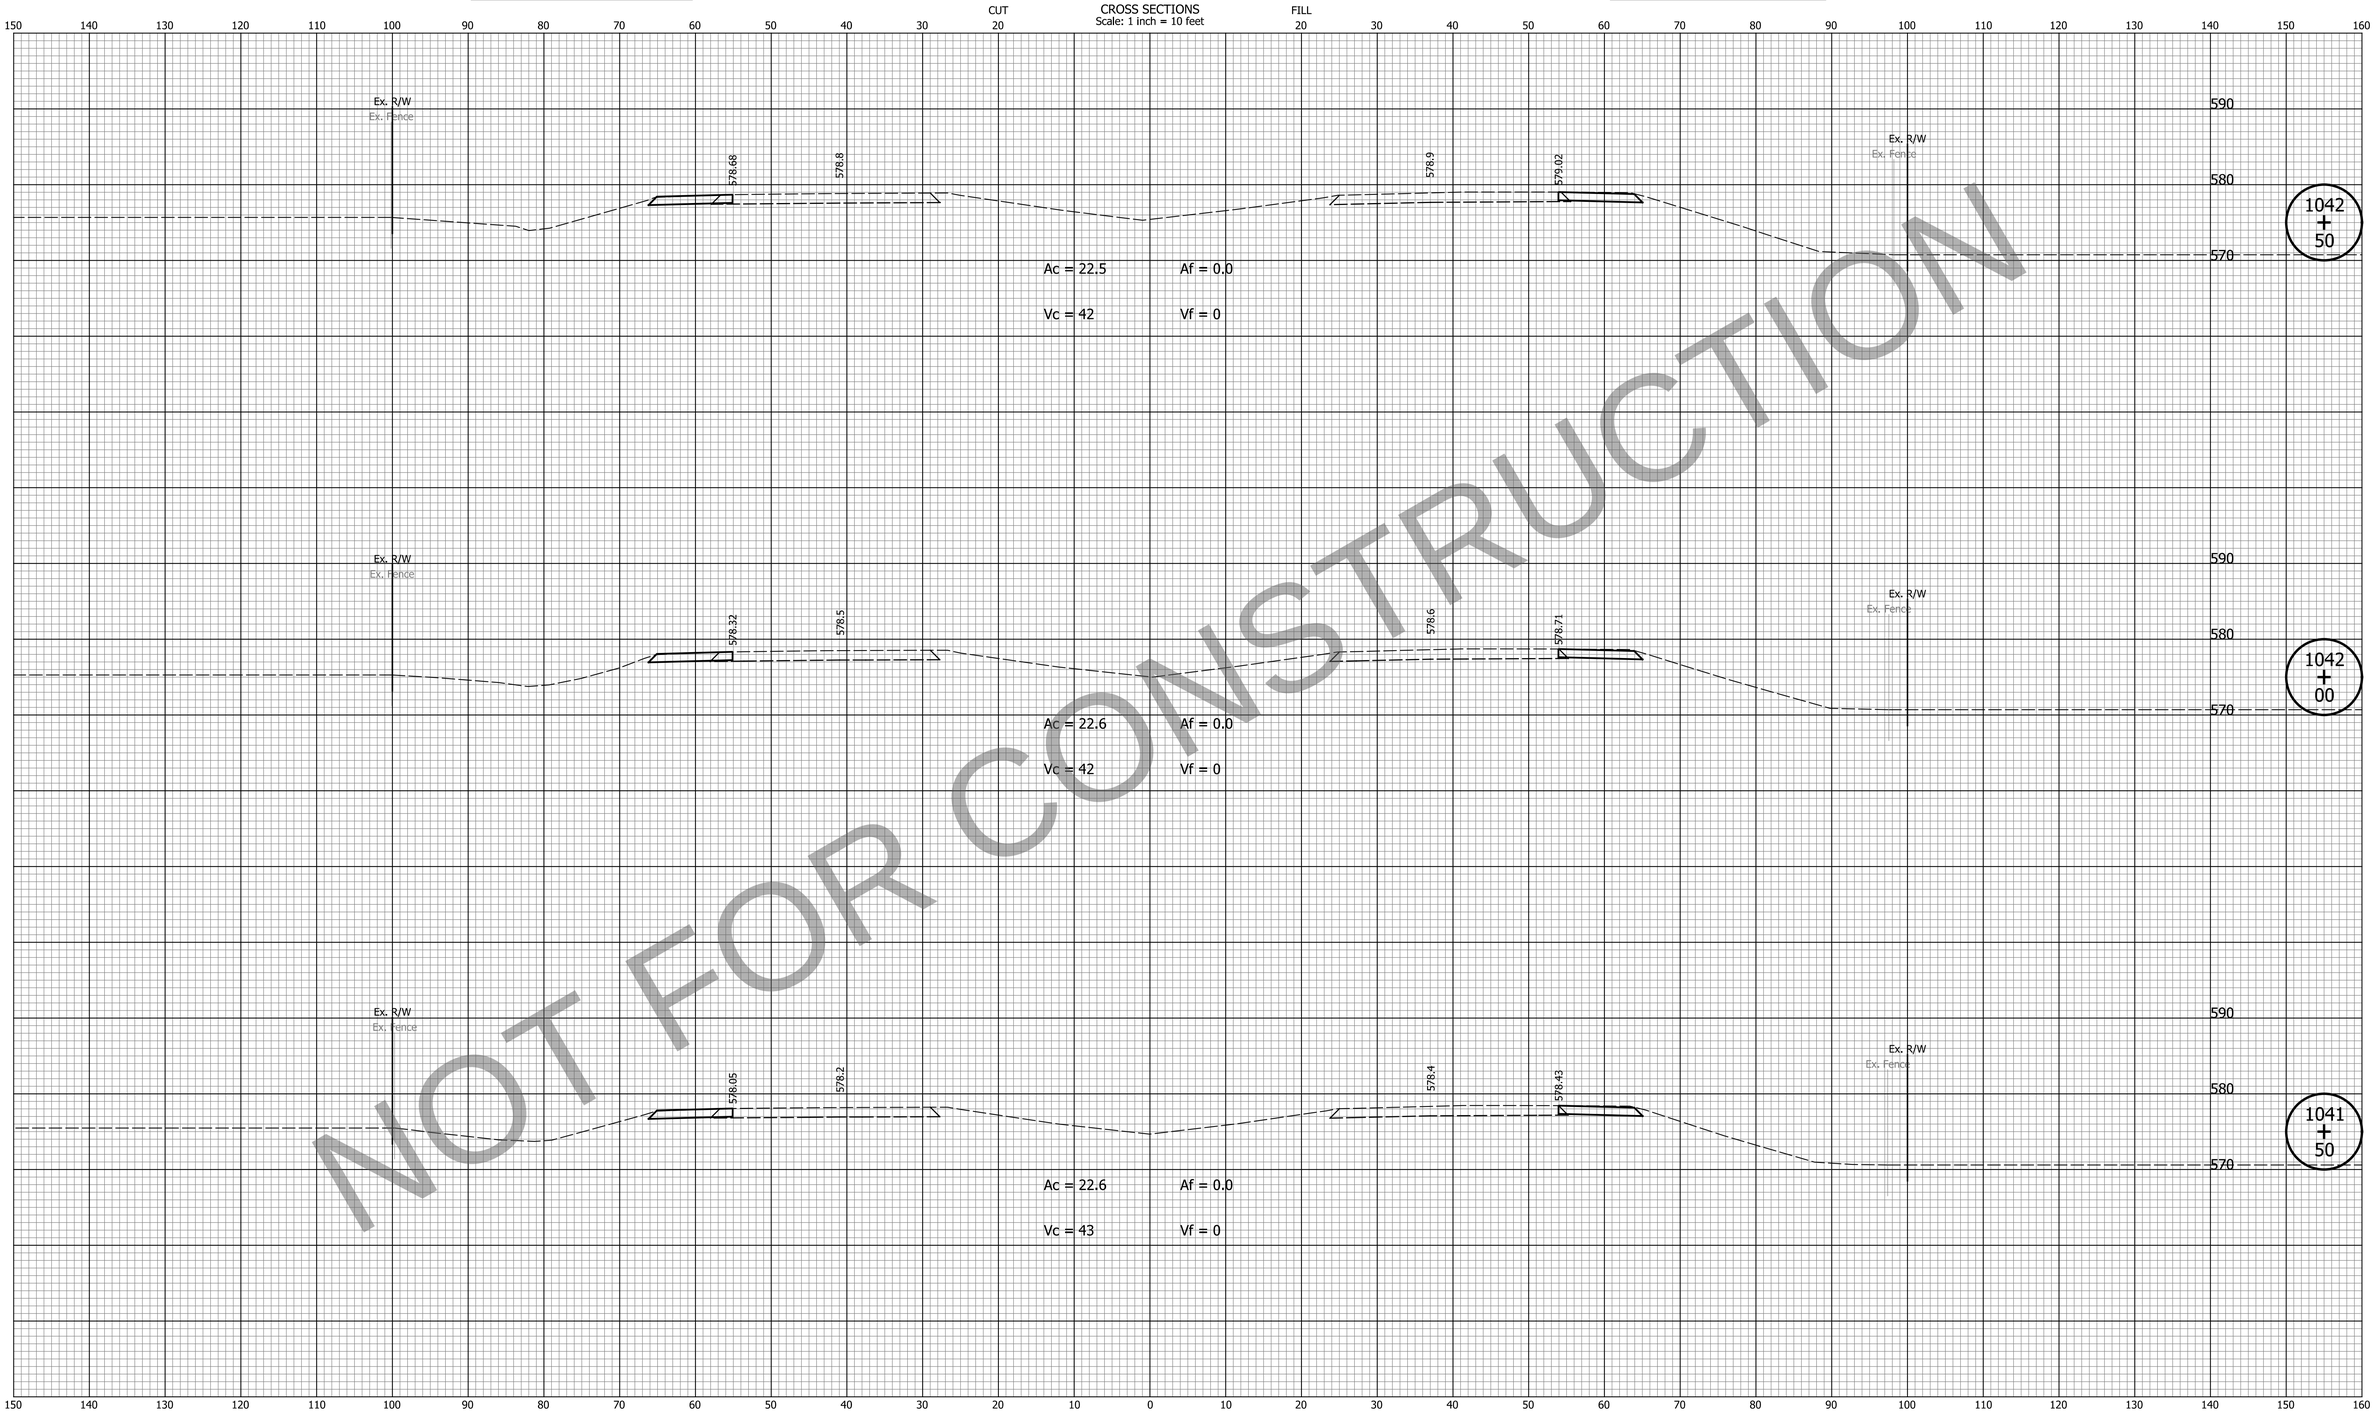

NOT FOR CONSTRUCTION

DATE	REVISION

FOR INFORMATION ONLY
Project scope, including project limits and identified work within, will change based on what the Design-Build Contractor can provide for the fixed-price identified in the RFP documents.

Note:
Proposed Cross Sections Show HMA Pavement Alternative Only.

DESIGNED: ZLM	DRAWN: BAD
CHECKED: CDH	CHECKED: PKW

INDIANA
DEPARTMENT OF TRANSPORTATION

CROSS SECTIONS
LINE "Q"

HORIZONTAL SCALE	BRIDGE FILE
1" = 10'	N/A
VERTICAL SCALE	DESIGNATION
1" = 10'	1700135
SURVEY BOOK	SHEETS
N/A	246 of 252
CONTRACT	PROJECT
R-41529	1700135

Indy-mdf.dgnlib
Indiana_Shade.tbl

cherr 10/19/2023 10:36:56 AM P:\2019\00172\D. Drawings\201900172.0001.RD.CS.03.dgn

PCCP Earthwork Values

HMA Earthwork Values

CROSS SECTIONS
Scale: 1 inch = 10 feet

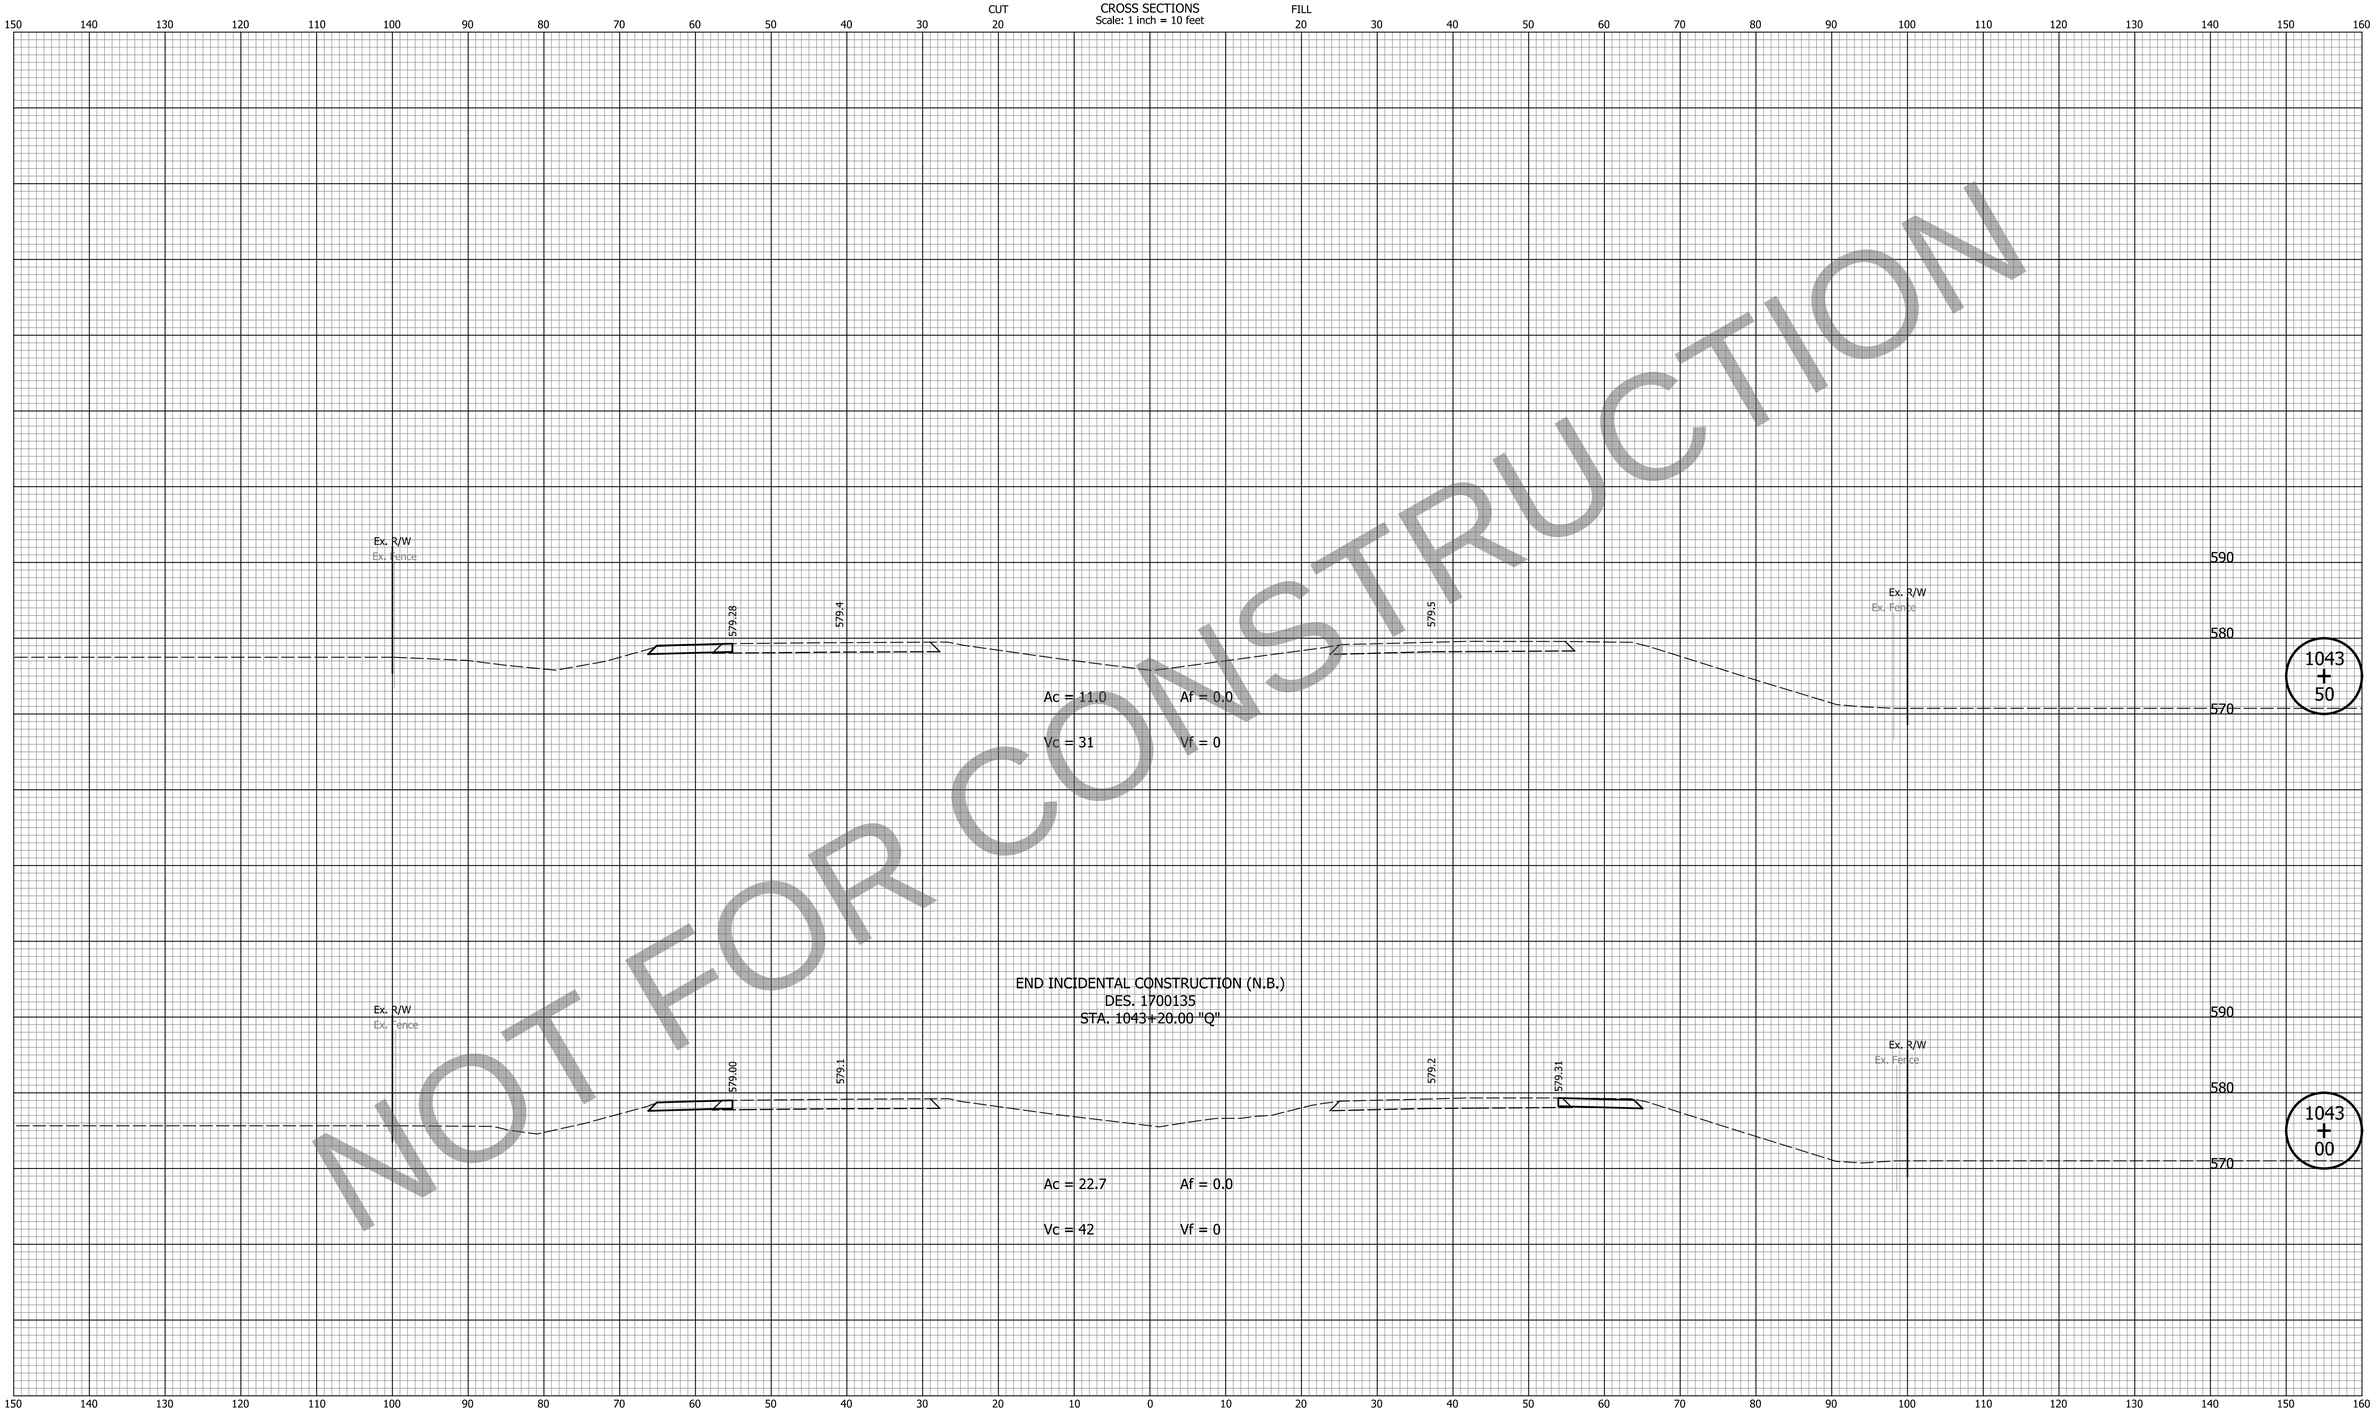

NOT FOR CONSTRUCTION

DATE	REVISION

FOR INFORMATION ONLY
Project scope, including project limits and identified work within, will change based on what the Design-Build Contractor can provide for the fixed-price identified in the RFP documents.

Note:
Proposed Cross Sections Show HMA Pavement Alternative Only.

DESIGNED: ZLM
DRAWN: BAD
CHECKED: CDH
CHECKED: PKW

INDIANA
DEPARTMENT OF TRANSPORTATION

CROSS SECTIONS
LINE "Q"

HORIZONTAL SCALE	BRIDGE FILE
1" = 10'	N/A
VERTICAL SCALE	DESIGNATION
1" = 10'	1700135
SURVEY BOOK	SHEETS
N/A	247 of 252
CONTRACT	PROJECT
R-41529	1700135

Indy-hdf.cfg
Indiana_Shade.tbl

cherr 10/19/2023 10:36:59 AM P:\2019\00172\D. Drawings\201900172.0001.RD.CS.03.dgn

PCCP Earthwork Values

HMA Earthwork Values

CROSS SECTIONS
Scale: 1 inch = 10 feet

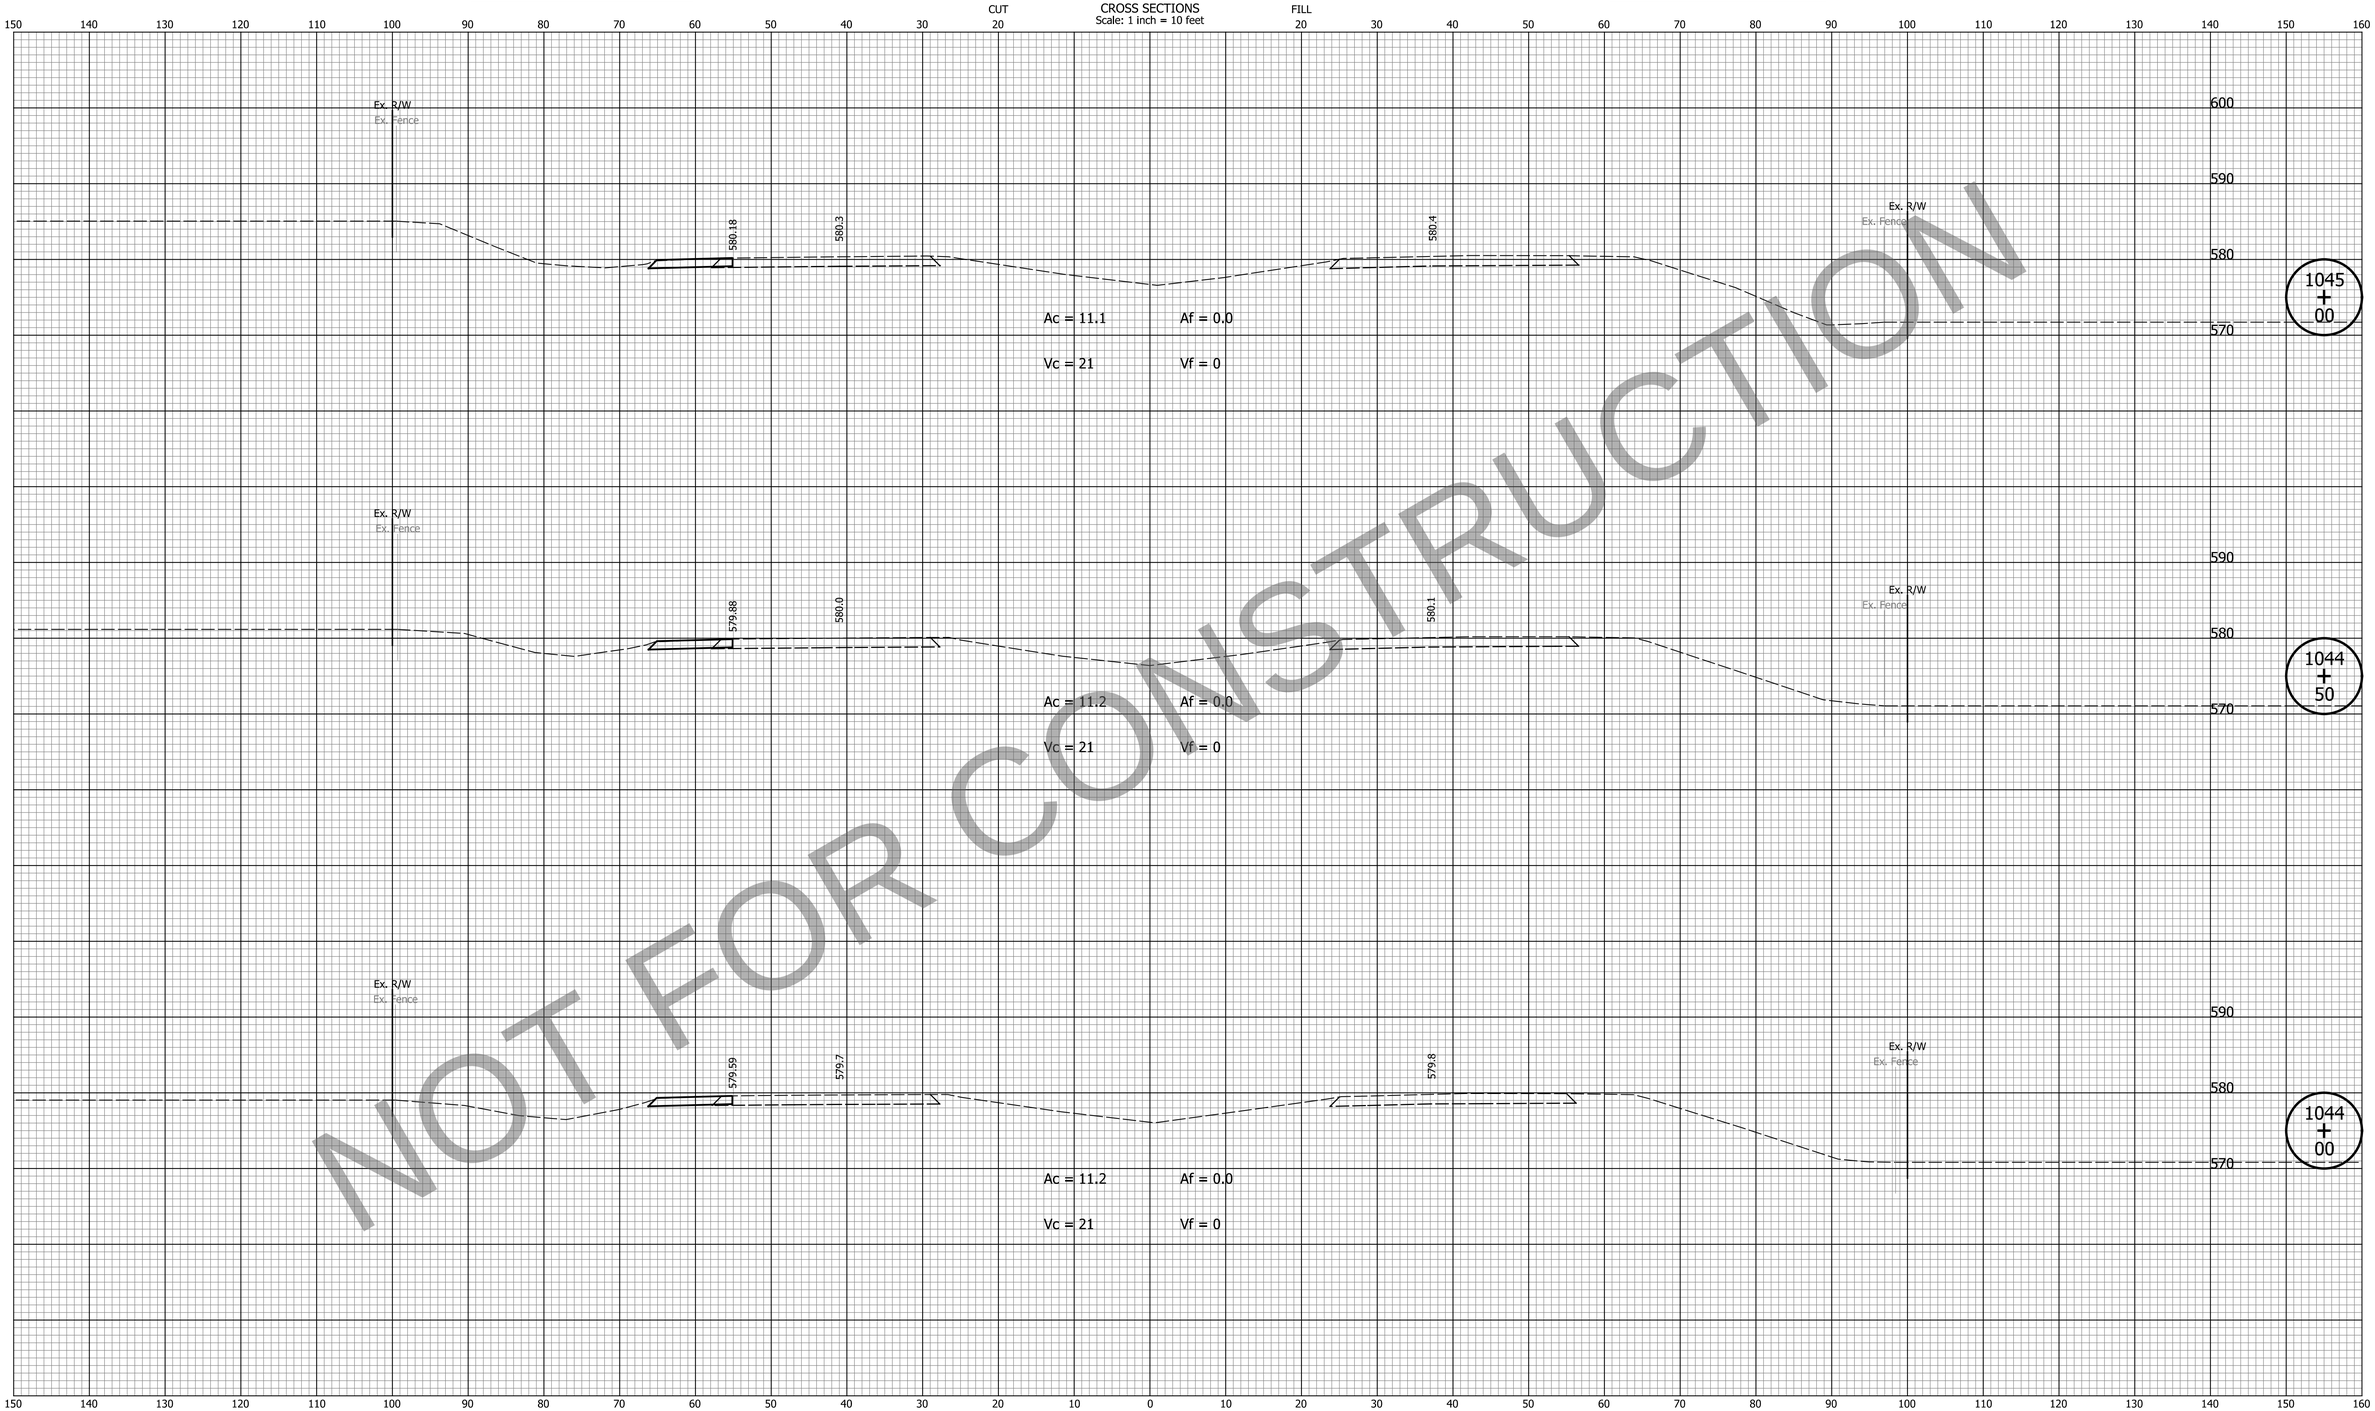

NOT FOR CONSTRUCTION

DATE	REVISION

FOR INFORMATION ONLY
Project scope, including project limits and identified work within, will change based on what the Design-Build Contractor can provide for the fixed-price identified in the RFP documents.

Note:
Proposed Cross Sections Show HMA Pavement Alternative Only.

DESIGNED: ZLM	DRAWN: BAD
CHECKED: CDH	CHECKED: PKW

INDIANA
DEPARTMENT OF TRANSPORTATION

CROSS SECTIONS
LINE "Q"

HORIZONTAL SCALE	BRIDGE FILE
1" = 10'	N/A
VERTICAL SCALE	DESIGNATION
1" = 10'	1700135
SURVEY BOOK	SHEETS
N/A	248 of 252
CONTRACT	PROJECT
R-41529	1700135

Indy-mdf.pltcfg
Indiana_Shade.tbl

cherr 10/19/2023 10:37:01 AM P:\2019\00172\D. Drawings\201900172.0001.RD.CS.03.dgn

PCCP Earthwork Values

HMA Earthwork Values

CROSS SECTIONS
Scale: 1 inch = 10 feet

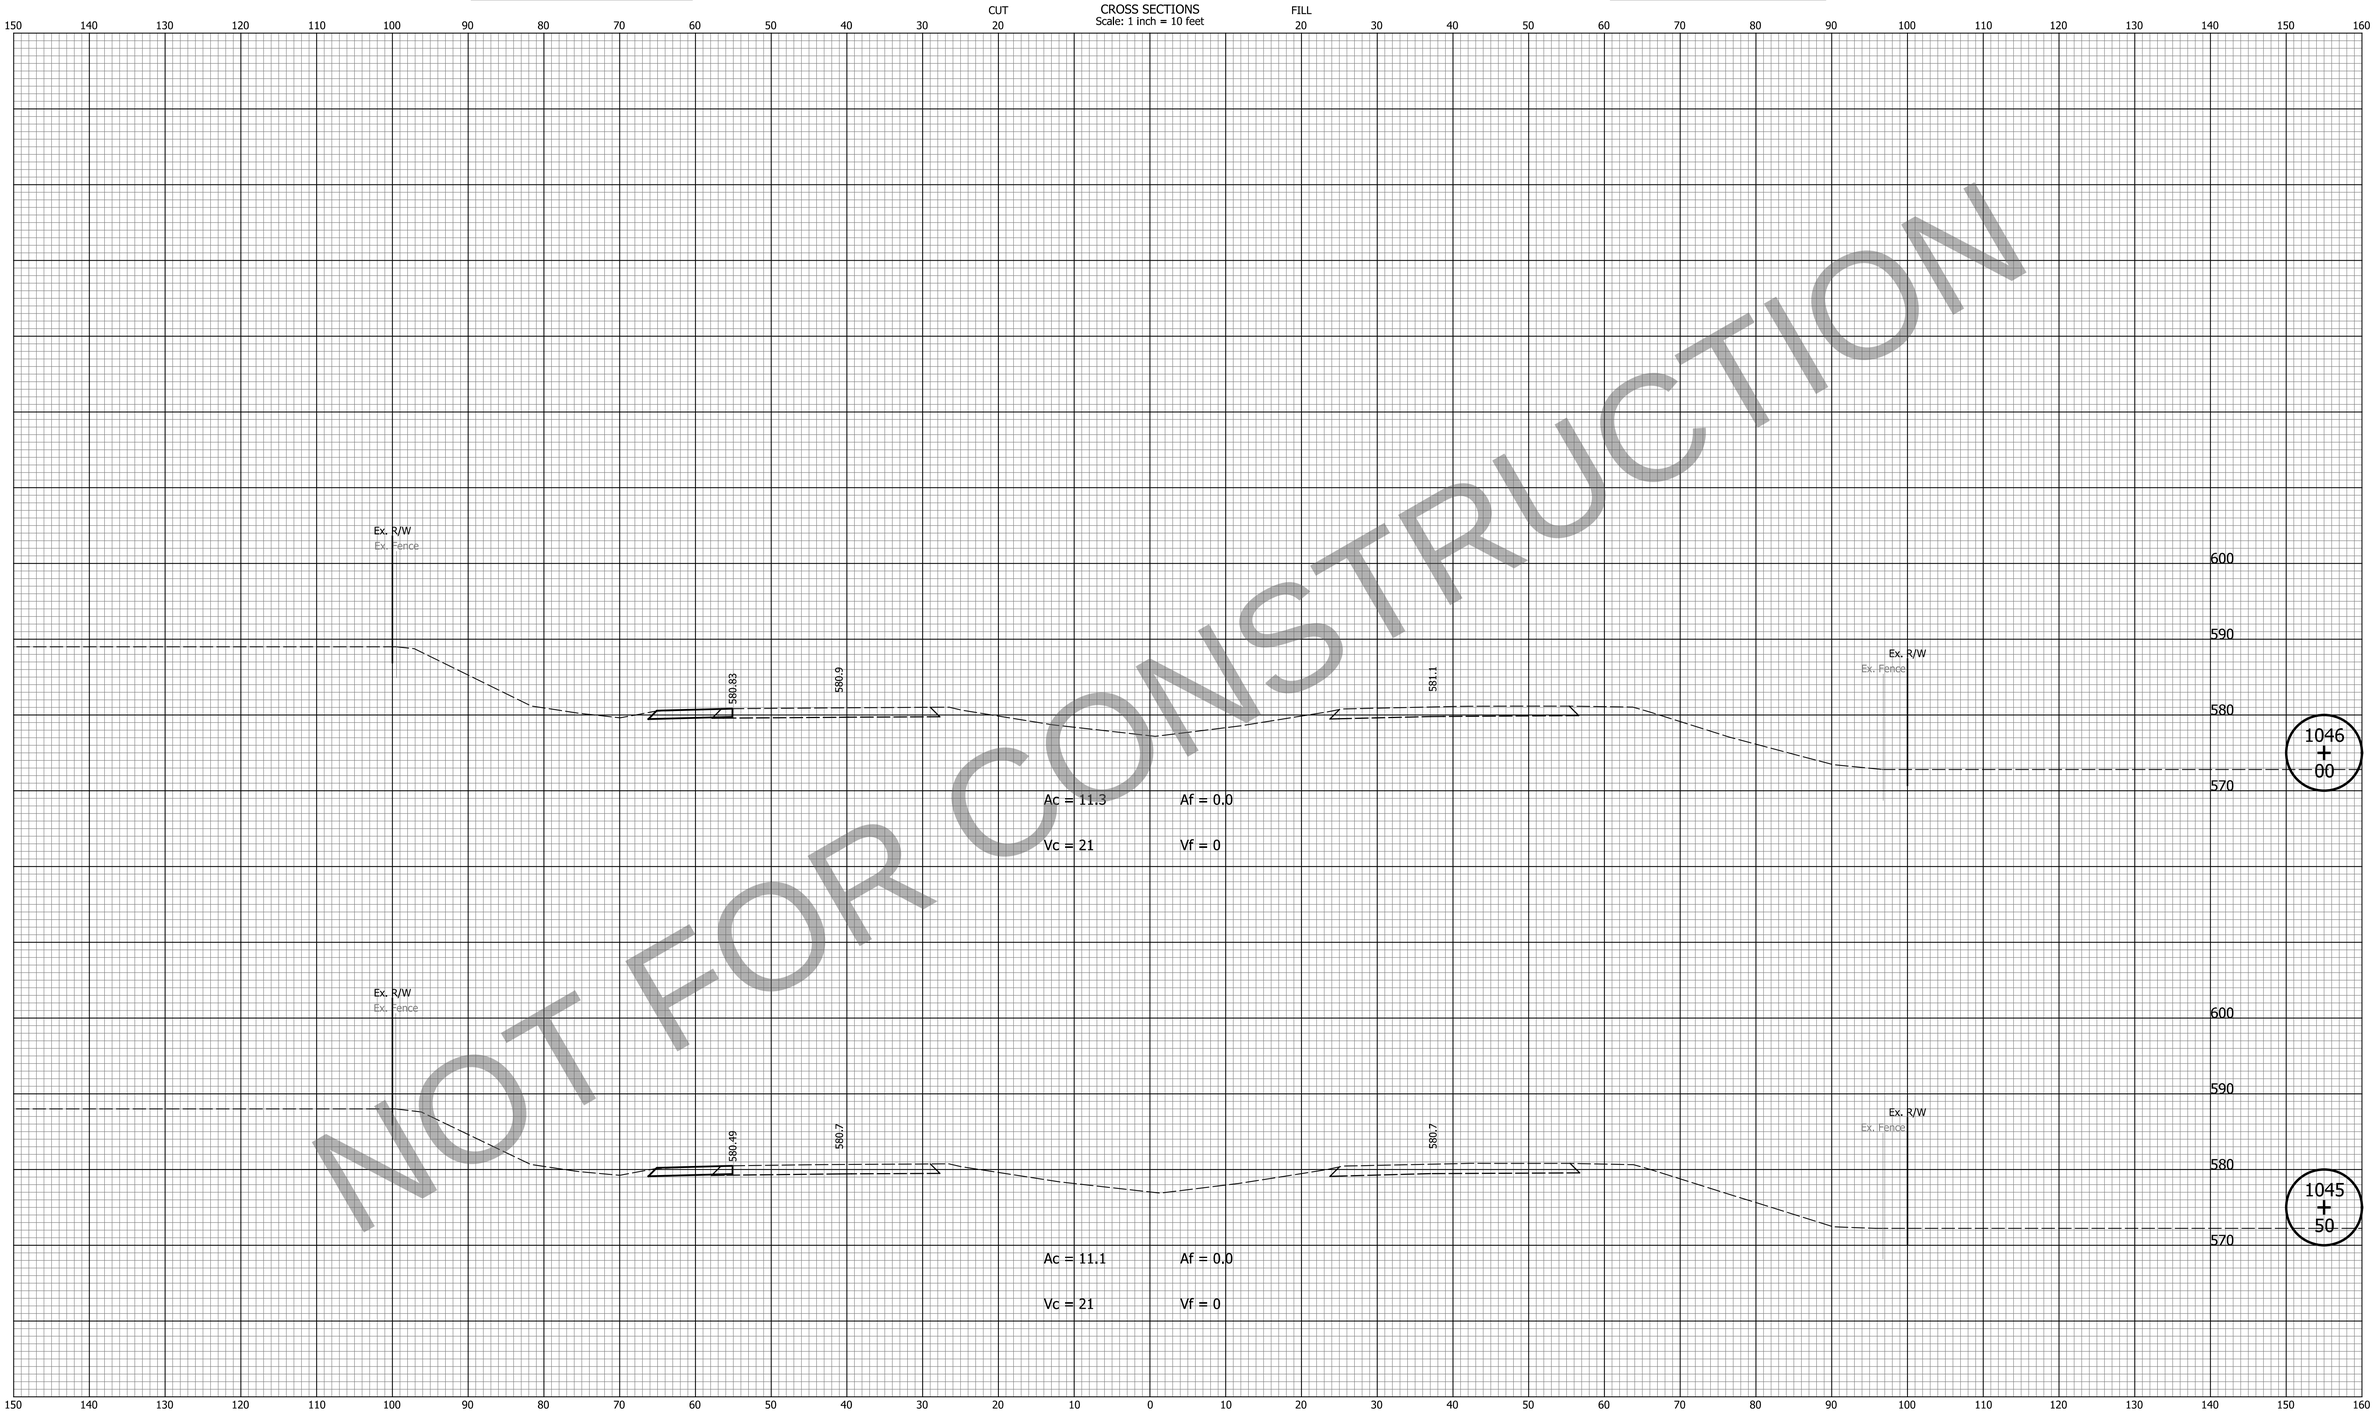

NOT FOR CONSTRUCTION

DATE	REVISION

FOR INFORMATION ONLY

Project scope, including project limits and identified work within, will change based on what the Design-Build Contractor can provide for the fixed-price identified in the RFP documents.

Note:
Proposed Cross Sections Show HMA Pavement Alternative Only.

DESIGNED: ZLM	DRAWN: BAD
CHECKED: CDH	CHECKED: PKW

INDIANA
DEPARTMENT OF TRANSPORTATION

CROSS SECTIONS
LINE "Q"

HORIZONTAL SCALE	BRIDGE FILE
1" = 10'	N/A
VERTICAL SCALE	DESIGNATION
1" = 10'	1700135
SURVEY BOOK	SHEETS
N/A	249 of 252
CONTRACT	PROJECT
R-41529	1700135

PCCP Earthwork Values

HMA Earthwork Values

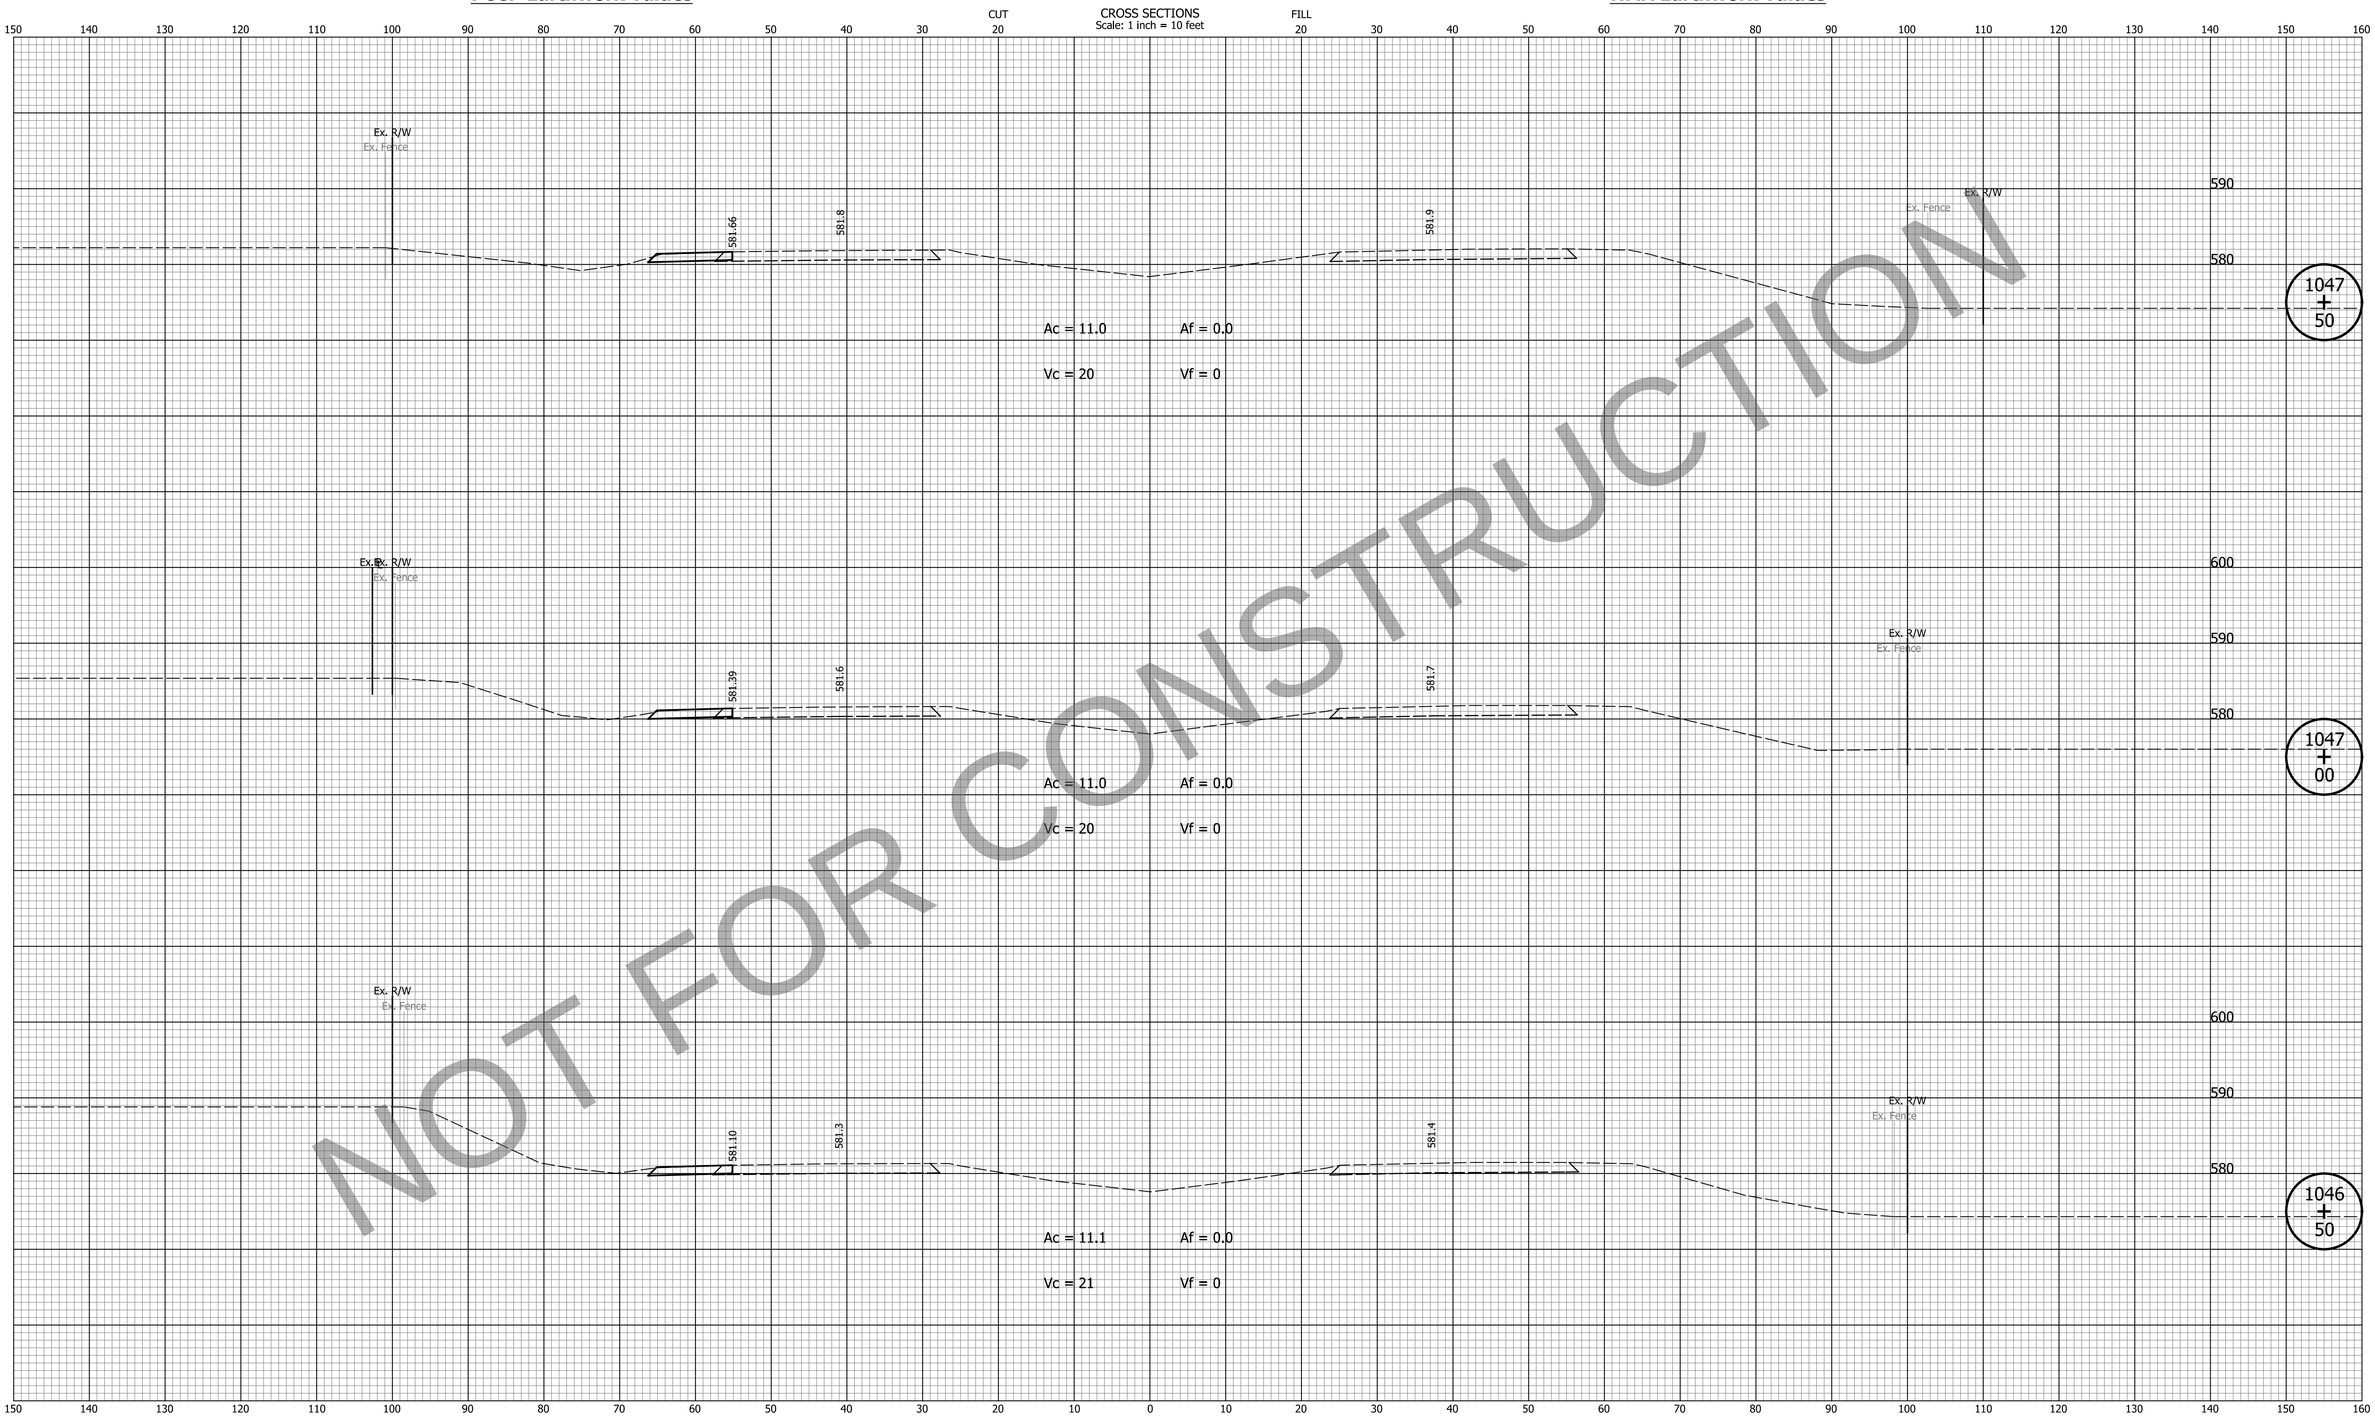

NOT FOR CONSTRUCTION

DATE	REVISION

FOR INFORMATION ONLY

Project scope, including project limits and identified work within, will change based on what the Design-Build Contractor can provide for the fixed-price identified in the RFP documents.

Note:
Proposed Cross Sections Show HMA Pavement Alternative Only.

DESIGNED: ZLM
DRAWN: BAD
CHECKED: CDH
CHECKED: PKW

INDIANA
DEPARTMENT OF TRANSPORTATION

CROSS SECTIONS
LINE "Q"

HORIZONTAL SCALE	BRIDGE FILE
1" = 10'	N/A
VERTICAL SCALE	DESIGNATION
1" = 10'	1700135
SURVEY BOOK	SHEETS
N/A	250 of 252
CONTRACT	PROJECT
R-41529	1700135

Indy-Pdf.pltcfg
Indiana_Shade.tbl

cherr 10/19/2023 10:37:16 AM P:\2019\00172\D. Drawings\201900172.0001.RD.CS.03.dgn

PCCP Earthwork Values | **HMA Earthwork Values**

CROSS SECTIONS
Scale: 1 inch = 10 feet

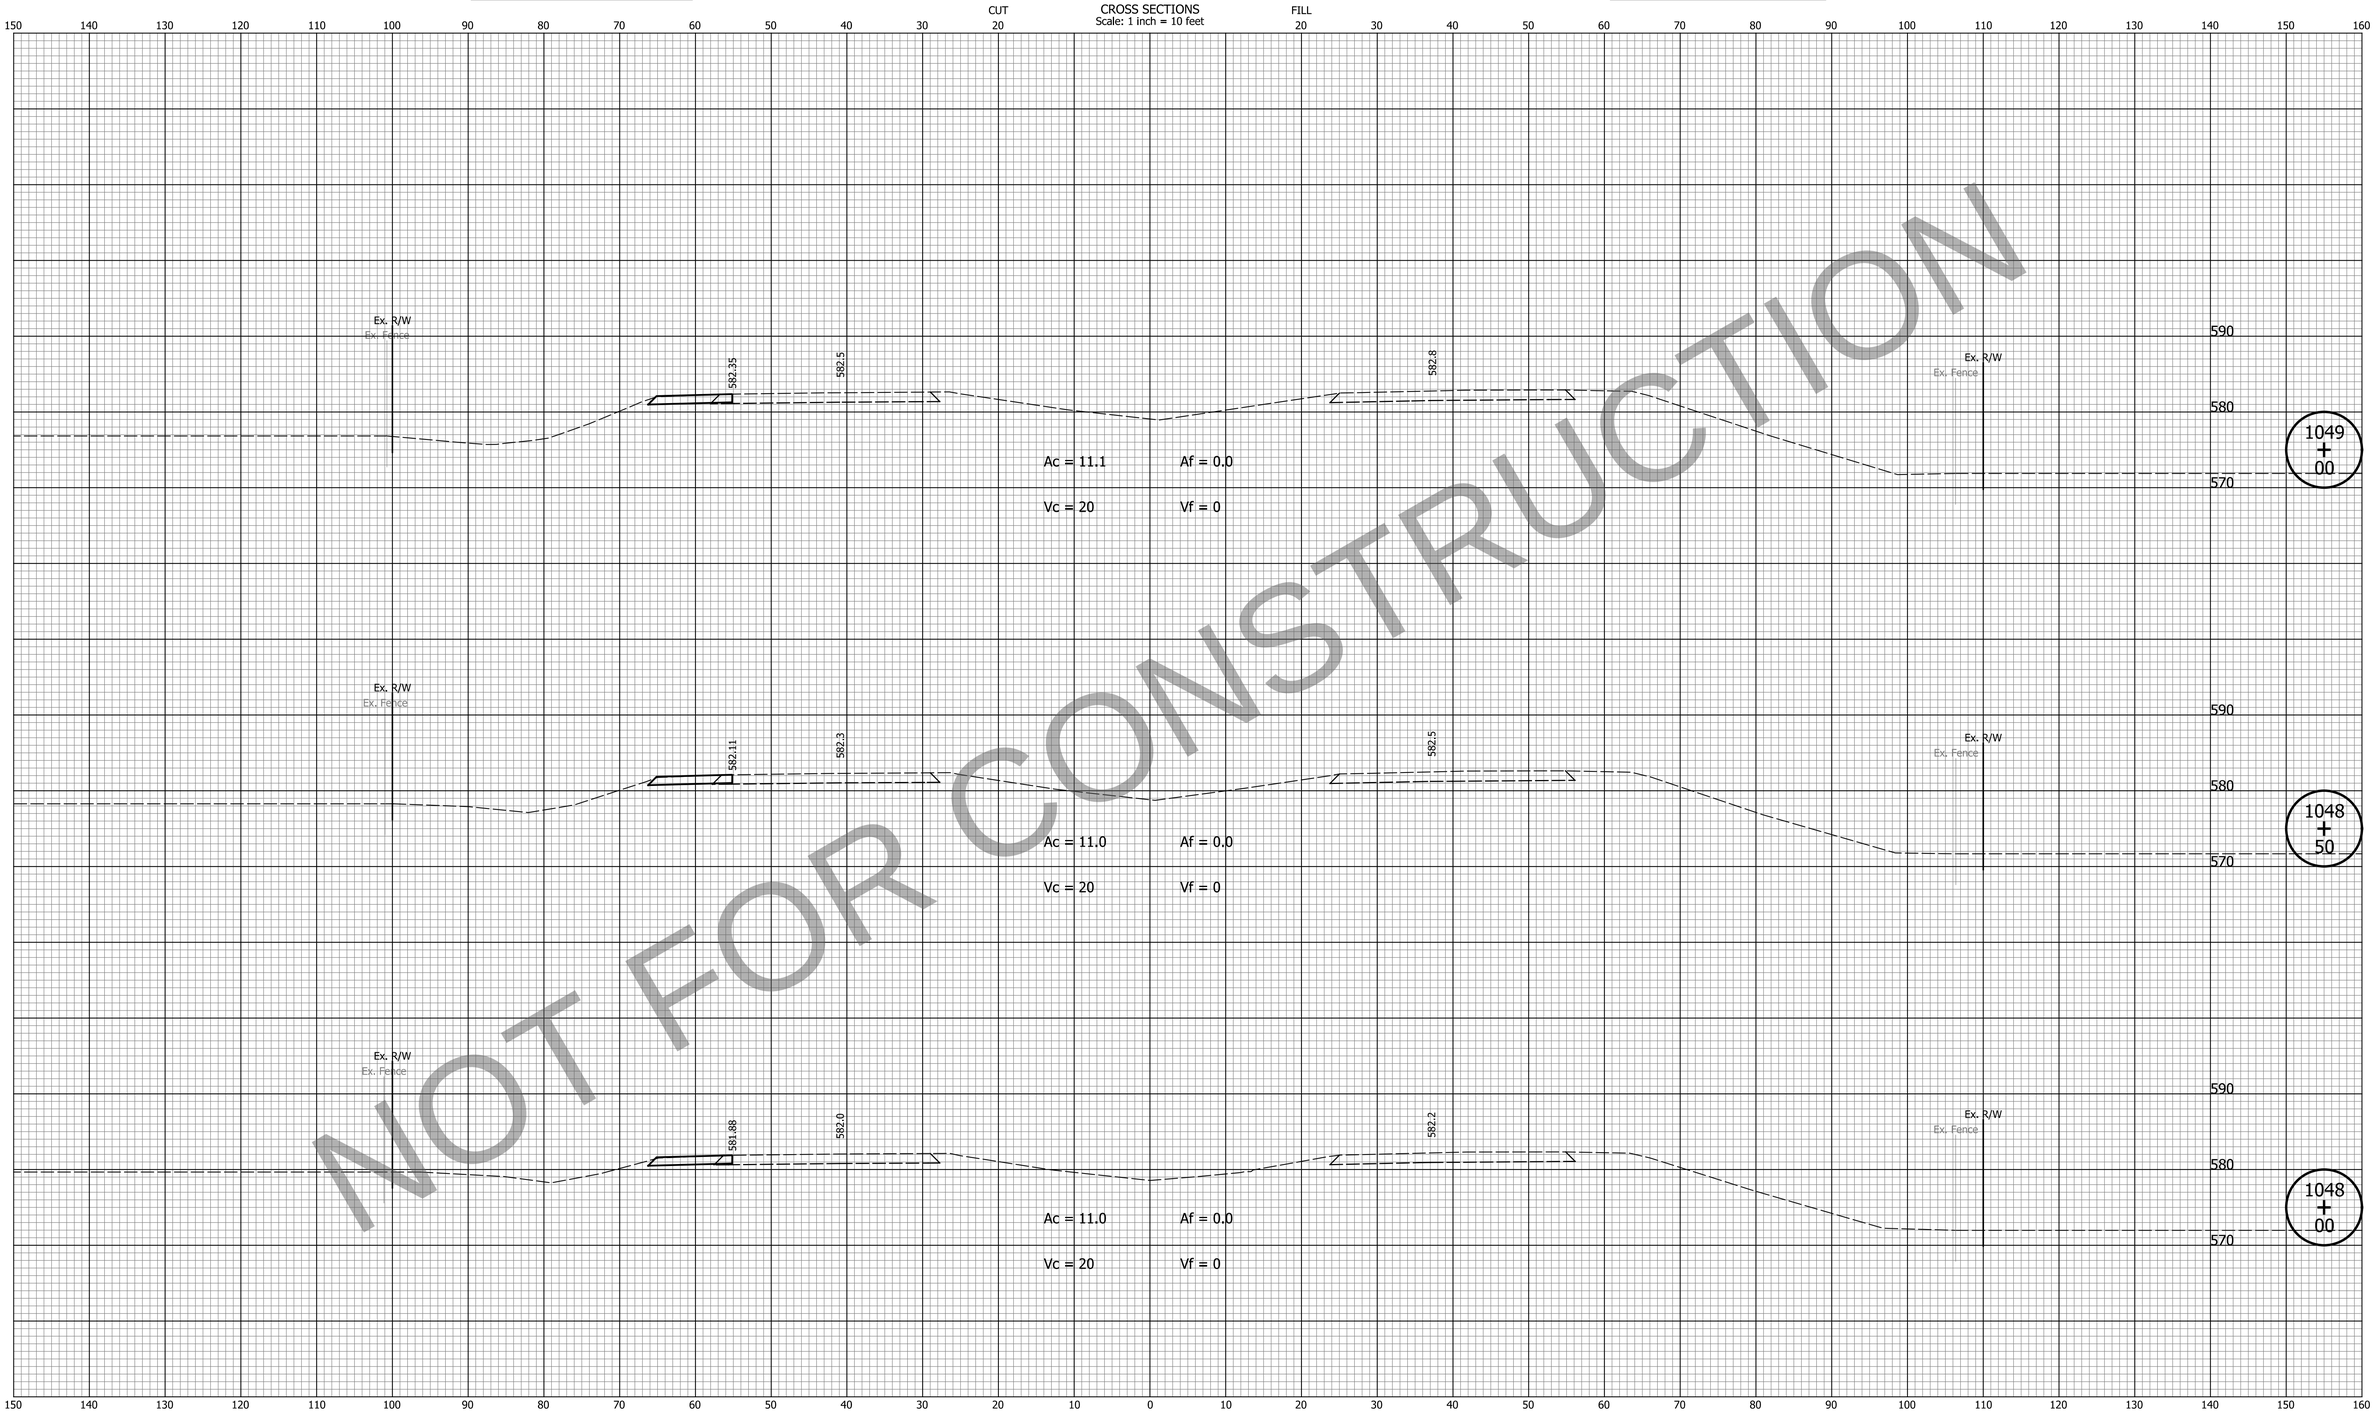

NOT FOR CONSTRUCTION

DATE	REVISION

FOR INFORMATION ONLY

Project scope, including project limits and identified work within, will change based on what the Design-Build Contractor can provide for the fixed-price identified in the RFP documents.

Note:
Proposed Cross Sections Show HMA Pavement Alternative Only.

DESIGNED: ZLM	DRAWN: BAD
CHECKED: CDH	CHECKED: PKW

INDIANA
DEPARTMENT OF TRANSPORTATION

CROSS SECTIONS
LINE "Q"

HORIZONTAL SCALE	BRIDGE FILE
1" = 10'	N/A
VERTICAL SCALE	DESIGNATION
1" = 10'	1700135
SURVEY BOOK	SHEETS
N/A	251 of 252
CONTRACT	PROJECT
R-41529	1700135

PCCP Earthwork Values

HMA Earthwork Values

CROSS SECTIONS
Scale: 1 inch = 10 feet

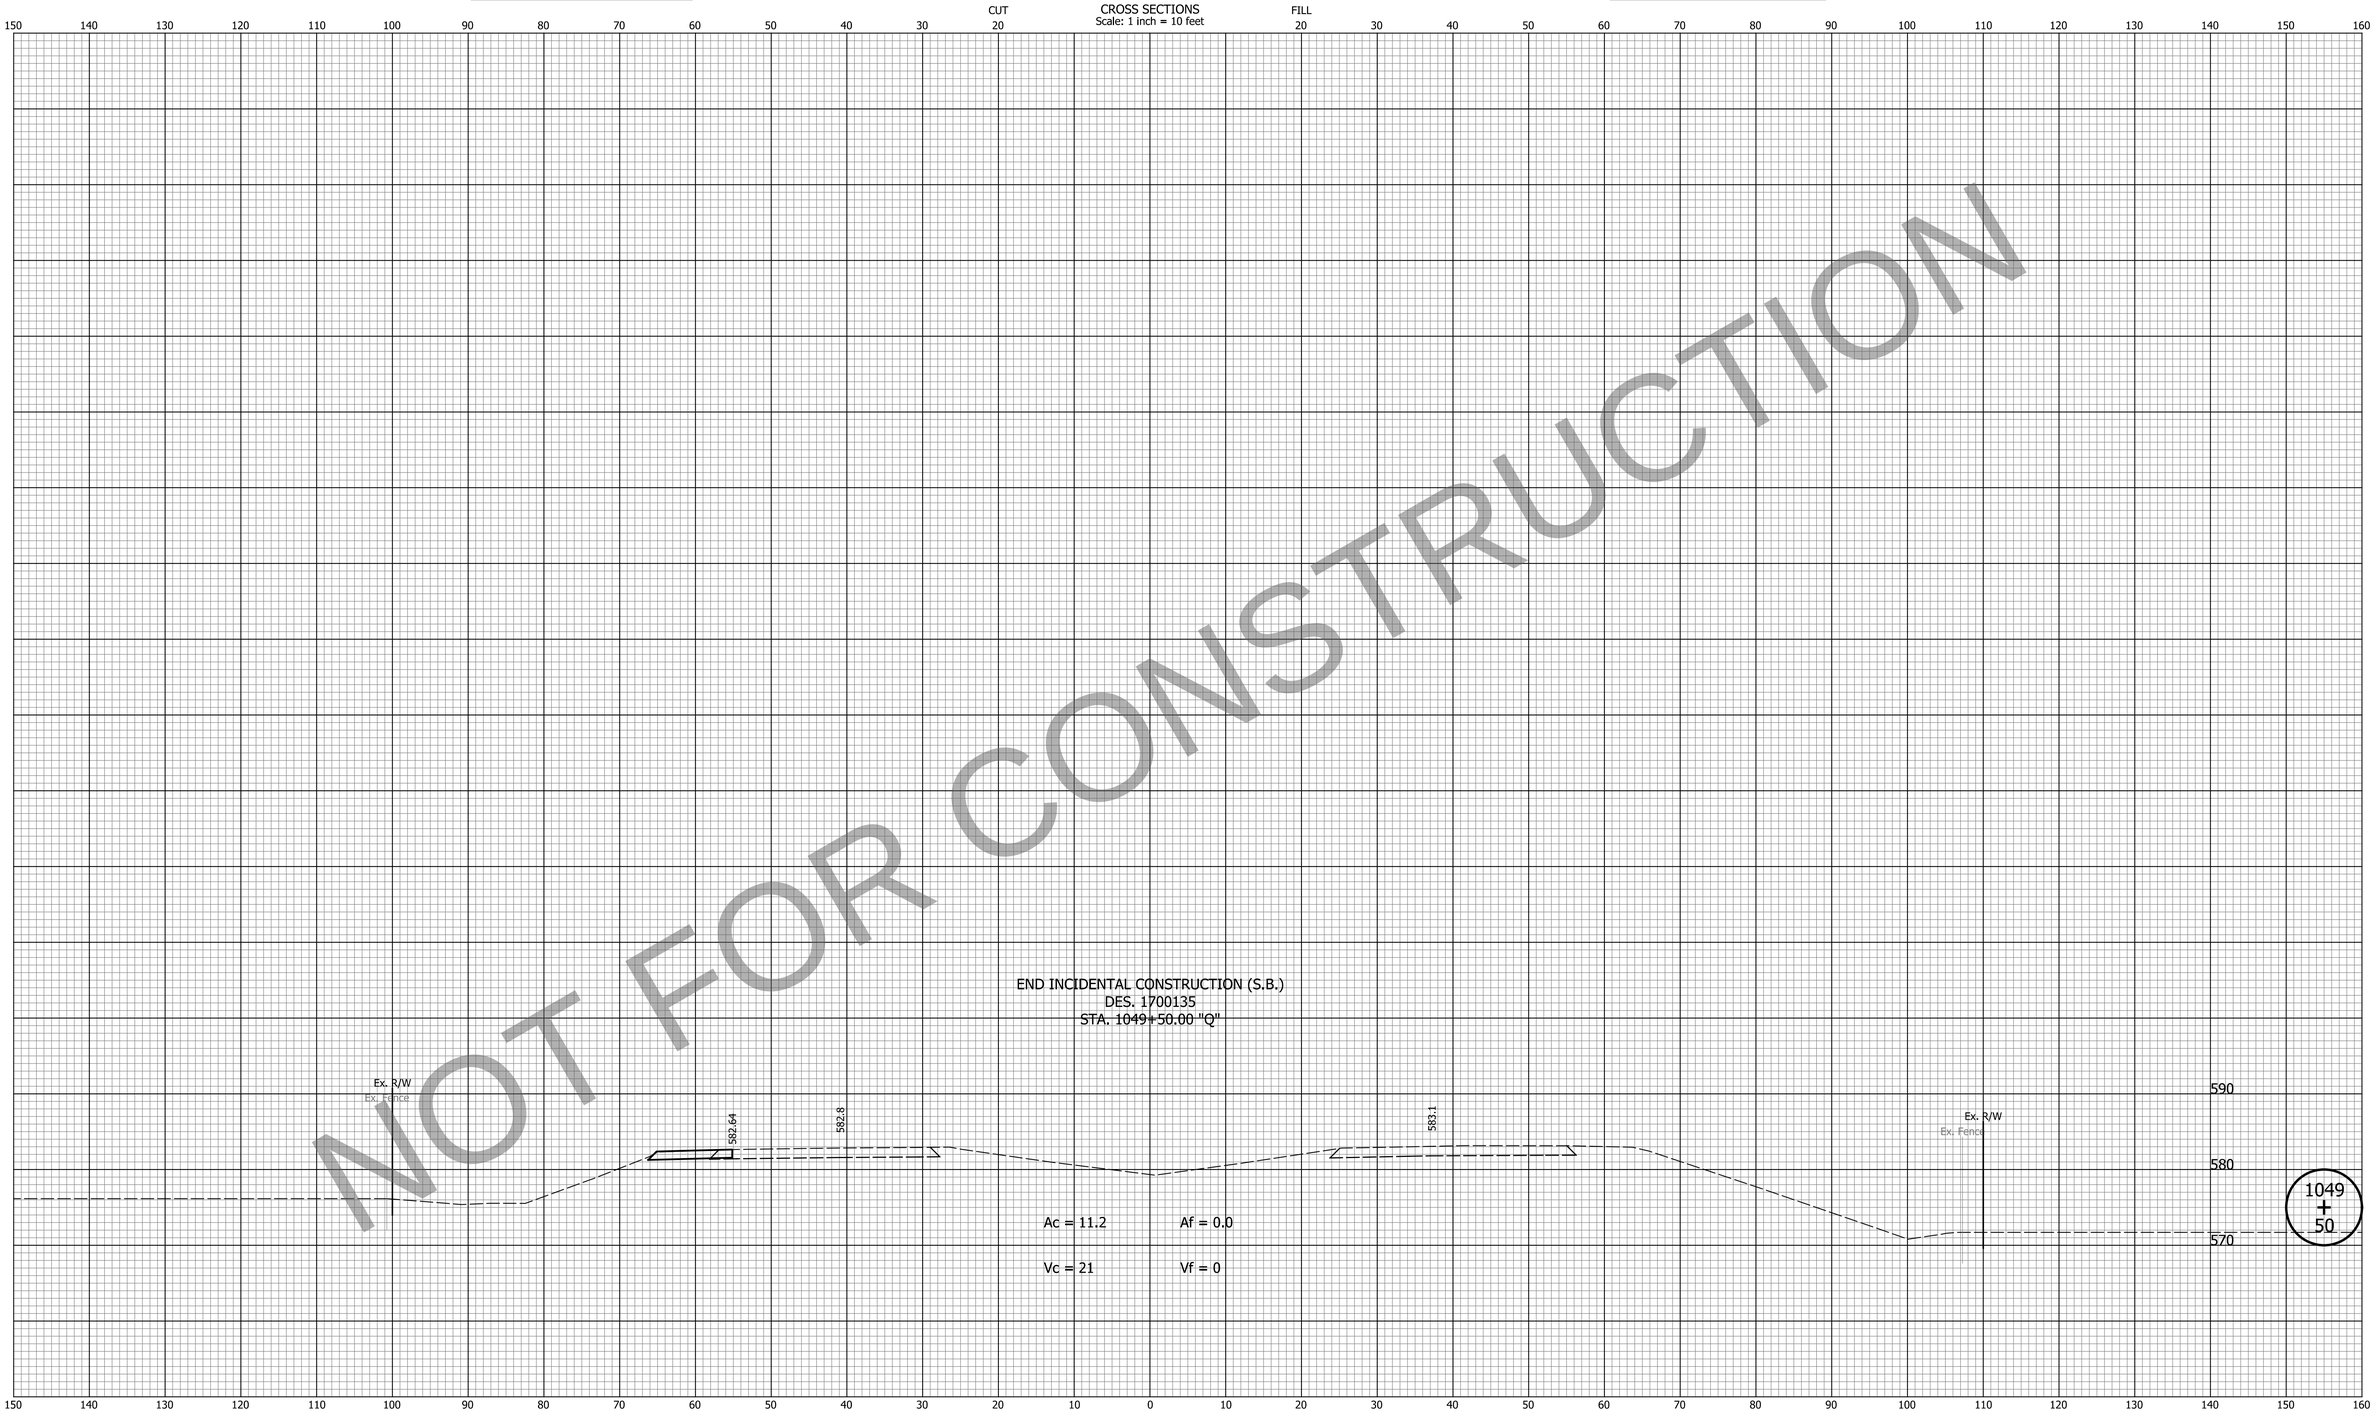

NOT FOR CONSTRUCTION

DATE	REVISION

FOR INFORMATION ONLY
Project scope, including project limits and identified work within, will change based on what the Design-Build Contractor can provide for the fixed-price identified in the RFP documents.

Note:
Proposed Cross Sections Show HMA Pavement Alternative Only.

DESIGNED: ZLM	DRAWN: BAD
CHECKED: CDH	CHECKED: PKW

INDIANA
DEPARTMENT OF TRANSPORTATION

CROSS SECTIONS
LINE "Q"

HORIZONTAL SCALE	BRIDGE FILE
1" = 10'	N/A
VERTICAL SCALE	DESIGNATION
1" = 10'	1700135
SURVEY BOOK	SHEETS
N/A	252 of 252
CONTRACT	PROJECT
R-41529	1700135

Indy-mdf.pltcfg
Indiana_Shade.tbl

cherr 10/19/2023 10:37:20 AM P:\2019\00172\D. Drawings\201900172.0001.RD.CS.03.dgn